




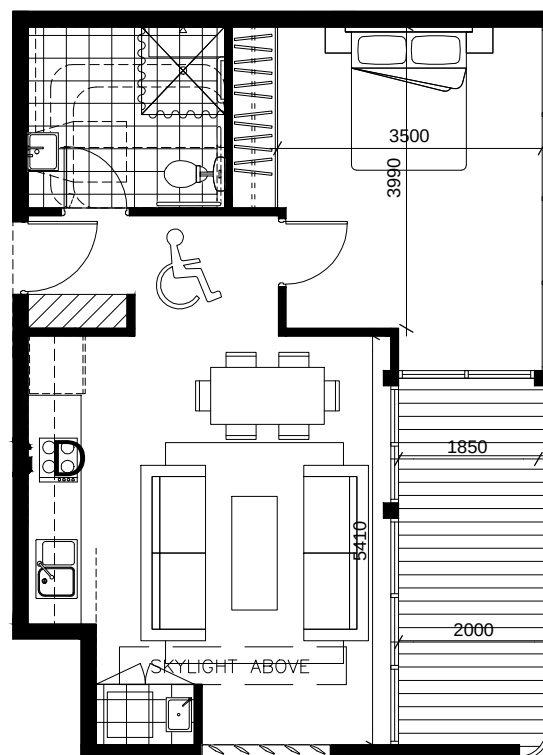


PRE-ADAPTABLE 1 BEDROOM UNIT LG28,
G29, 136, 236

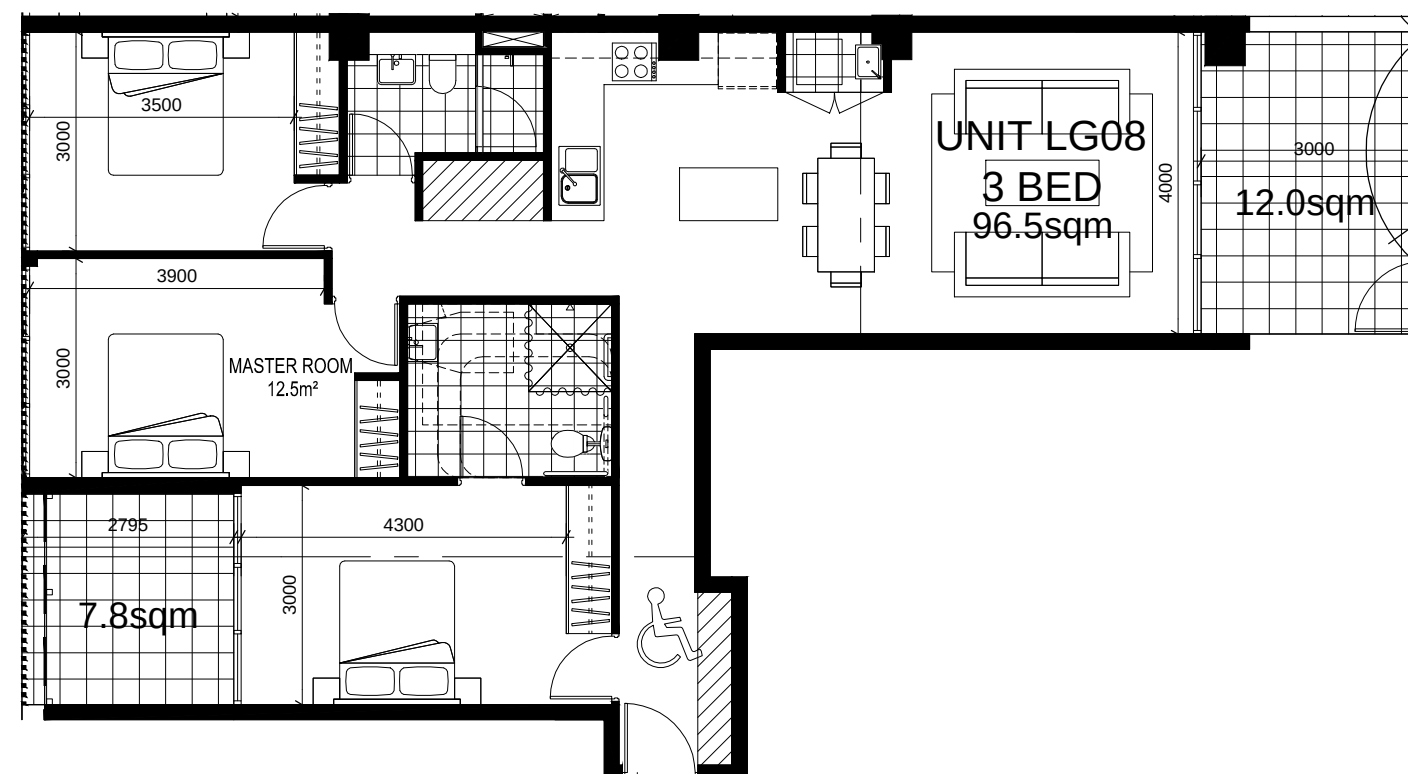

PRE-ADAPTABLE 3 BEDROOM UNIT LG08, G08

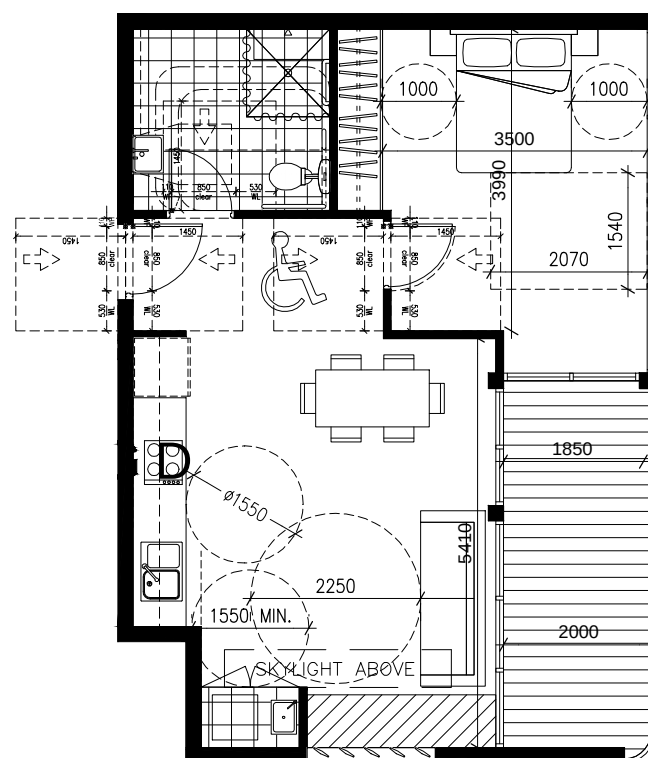

POST-ADAPTABLE 1 BEDROOM UNIT LG28,
G29, 136, 236

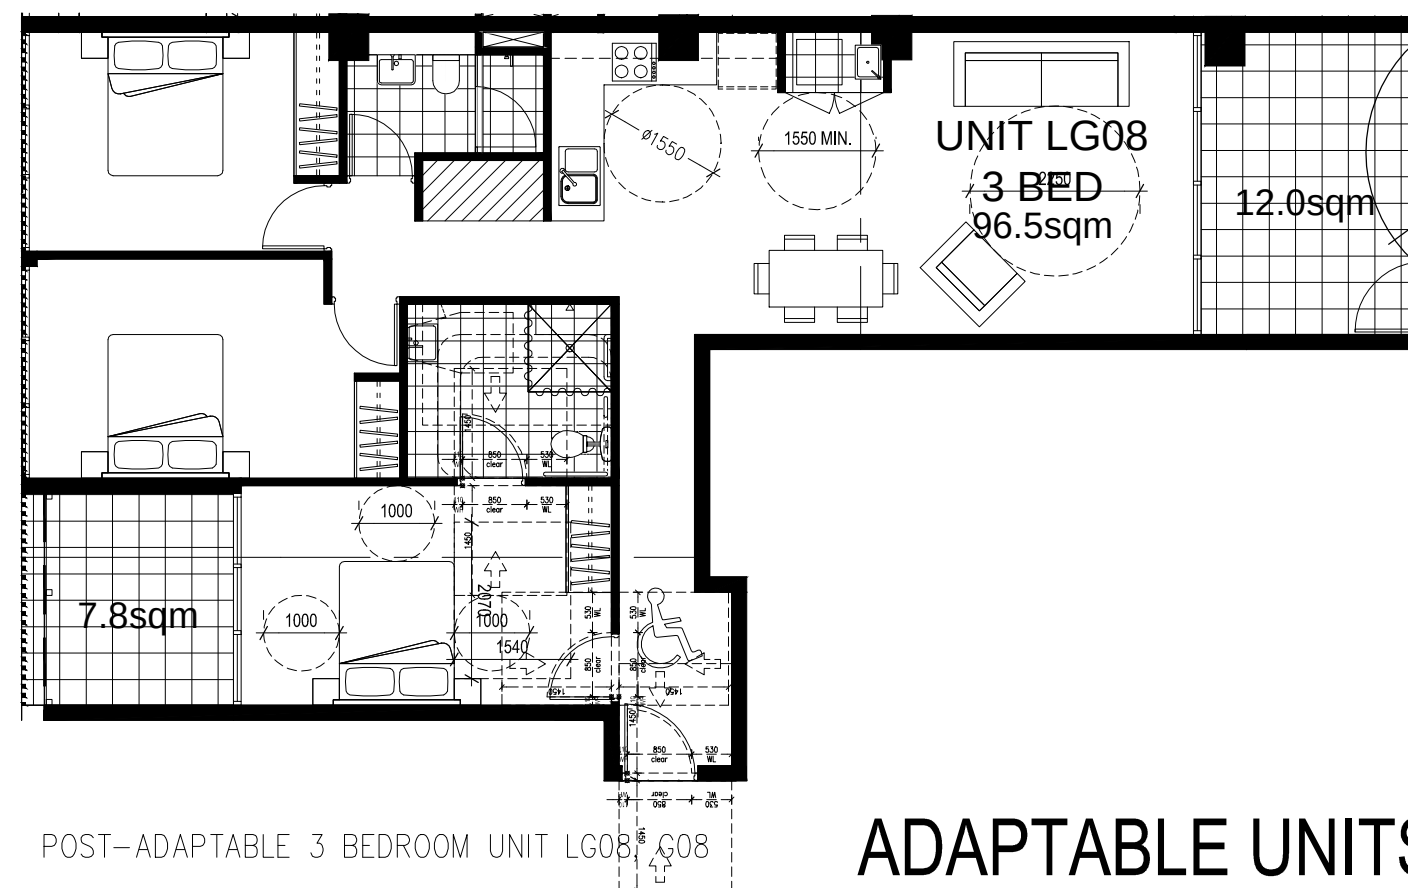

POST-ADAPTABLE 3 BEDROOM UNIT LG08, LG08

ADAPTABLE UNITS

[illegible]