


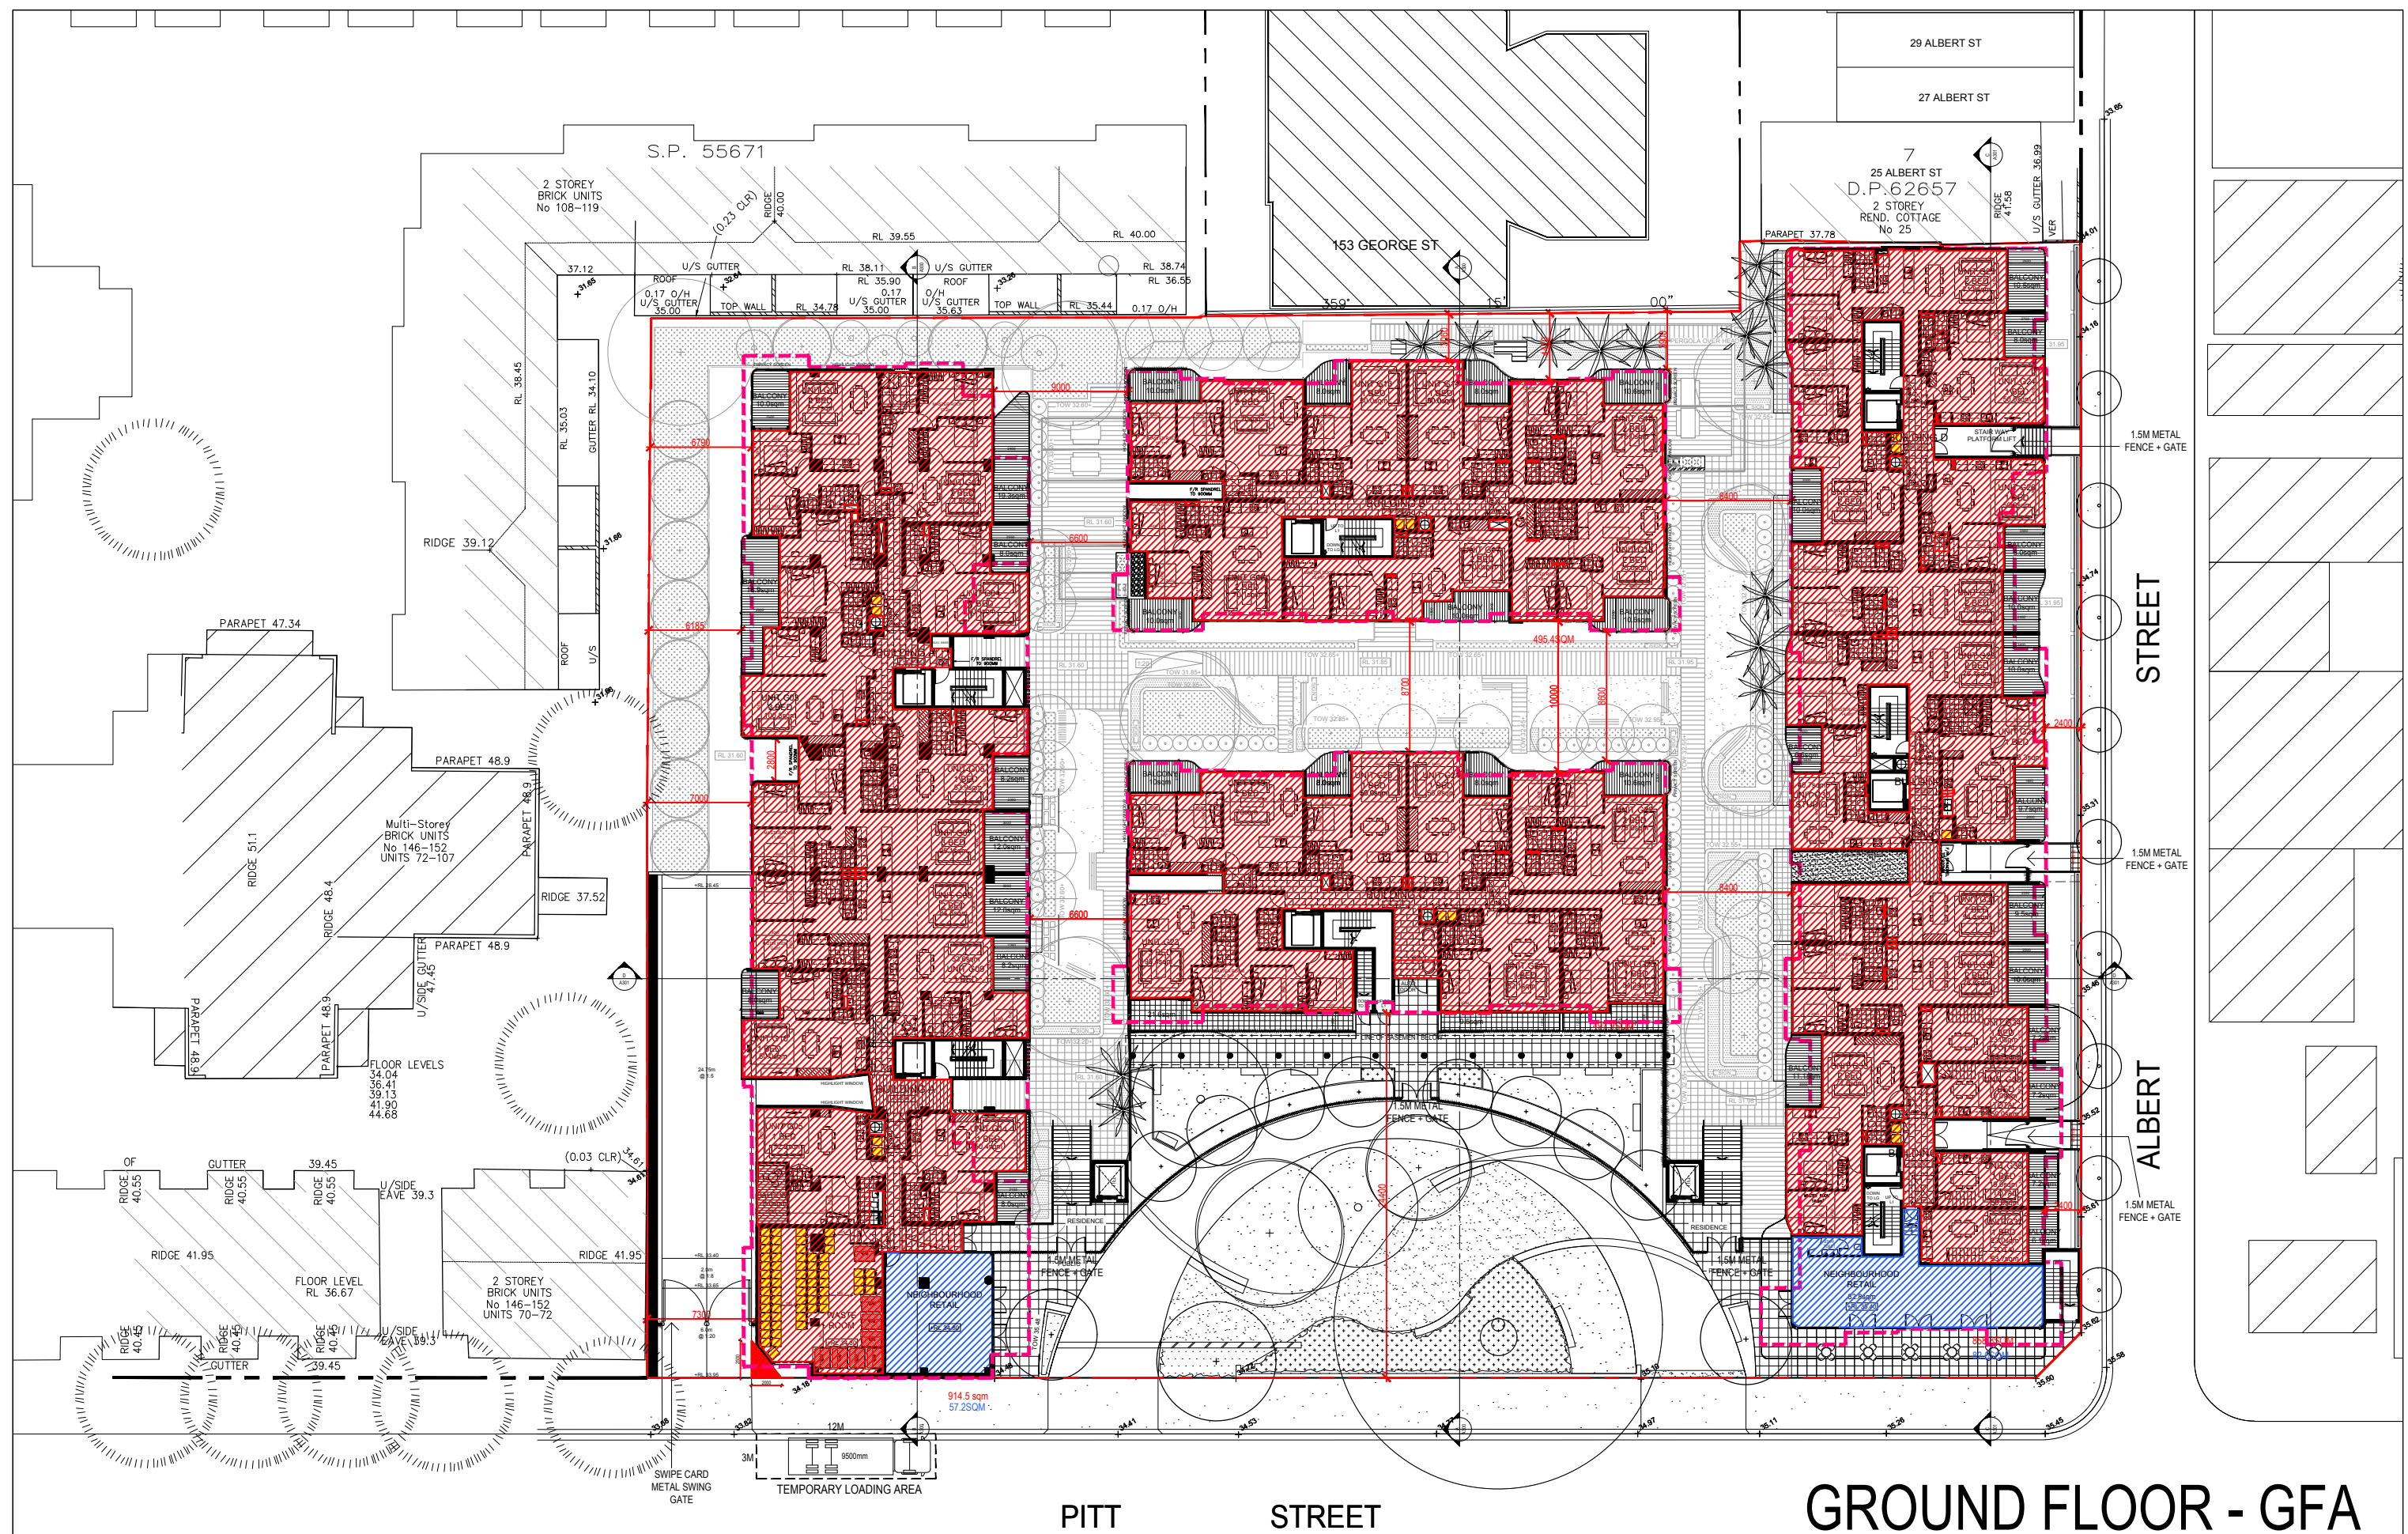

GROUND FLOOR - GFA

[illegible]