AJ+C
Allen Jack+Cottier
79 Myrtle Street Chippendale NSW 2008 AUSTRALIA
ph +61 2 9311 8222 fx +61 2 9311 8200 ABN 53 003 782 250

Macquarie Place
134-140 Marsden Street
Parramatta

Preferred Project Report

Crown International
Holdings Group

Level 24 Floor Plan
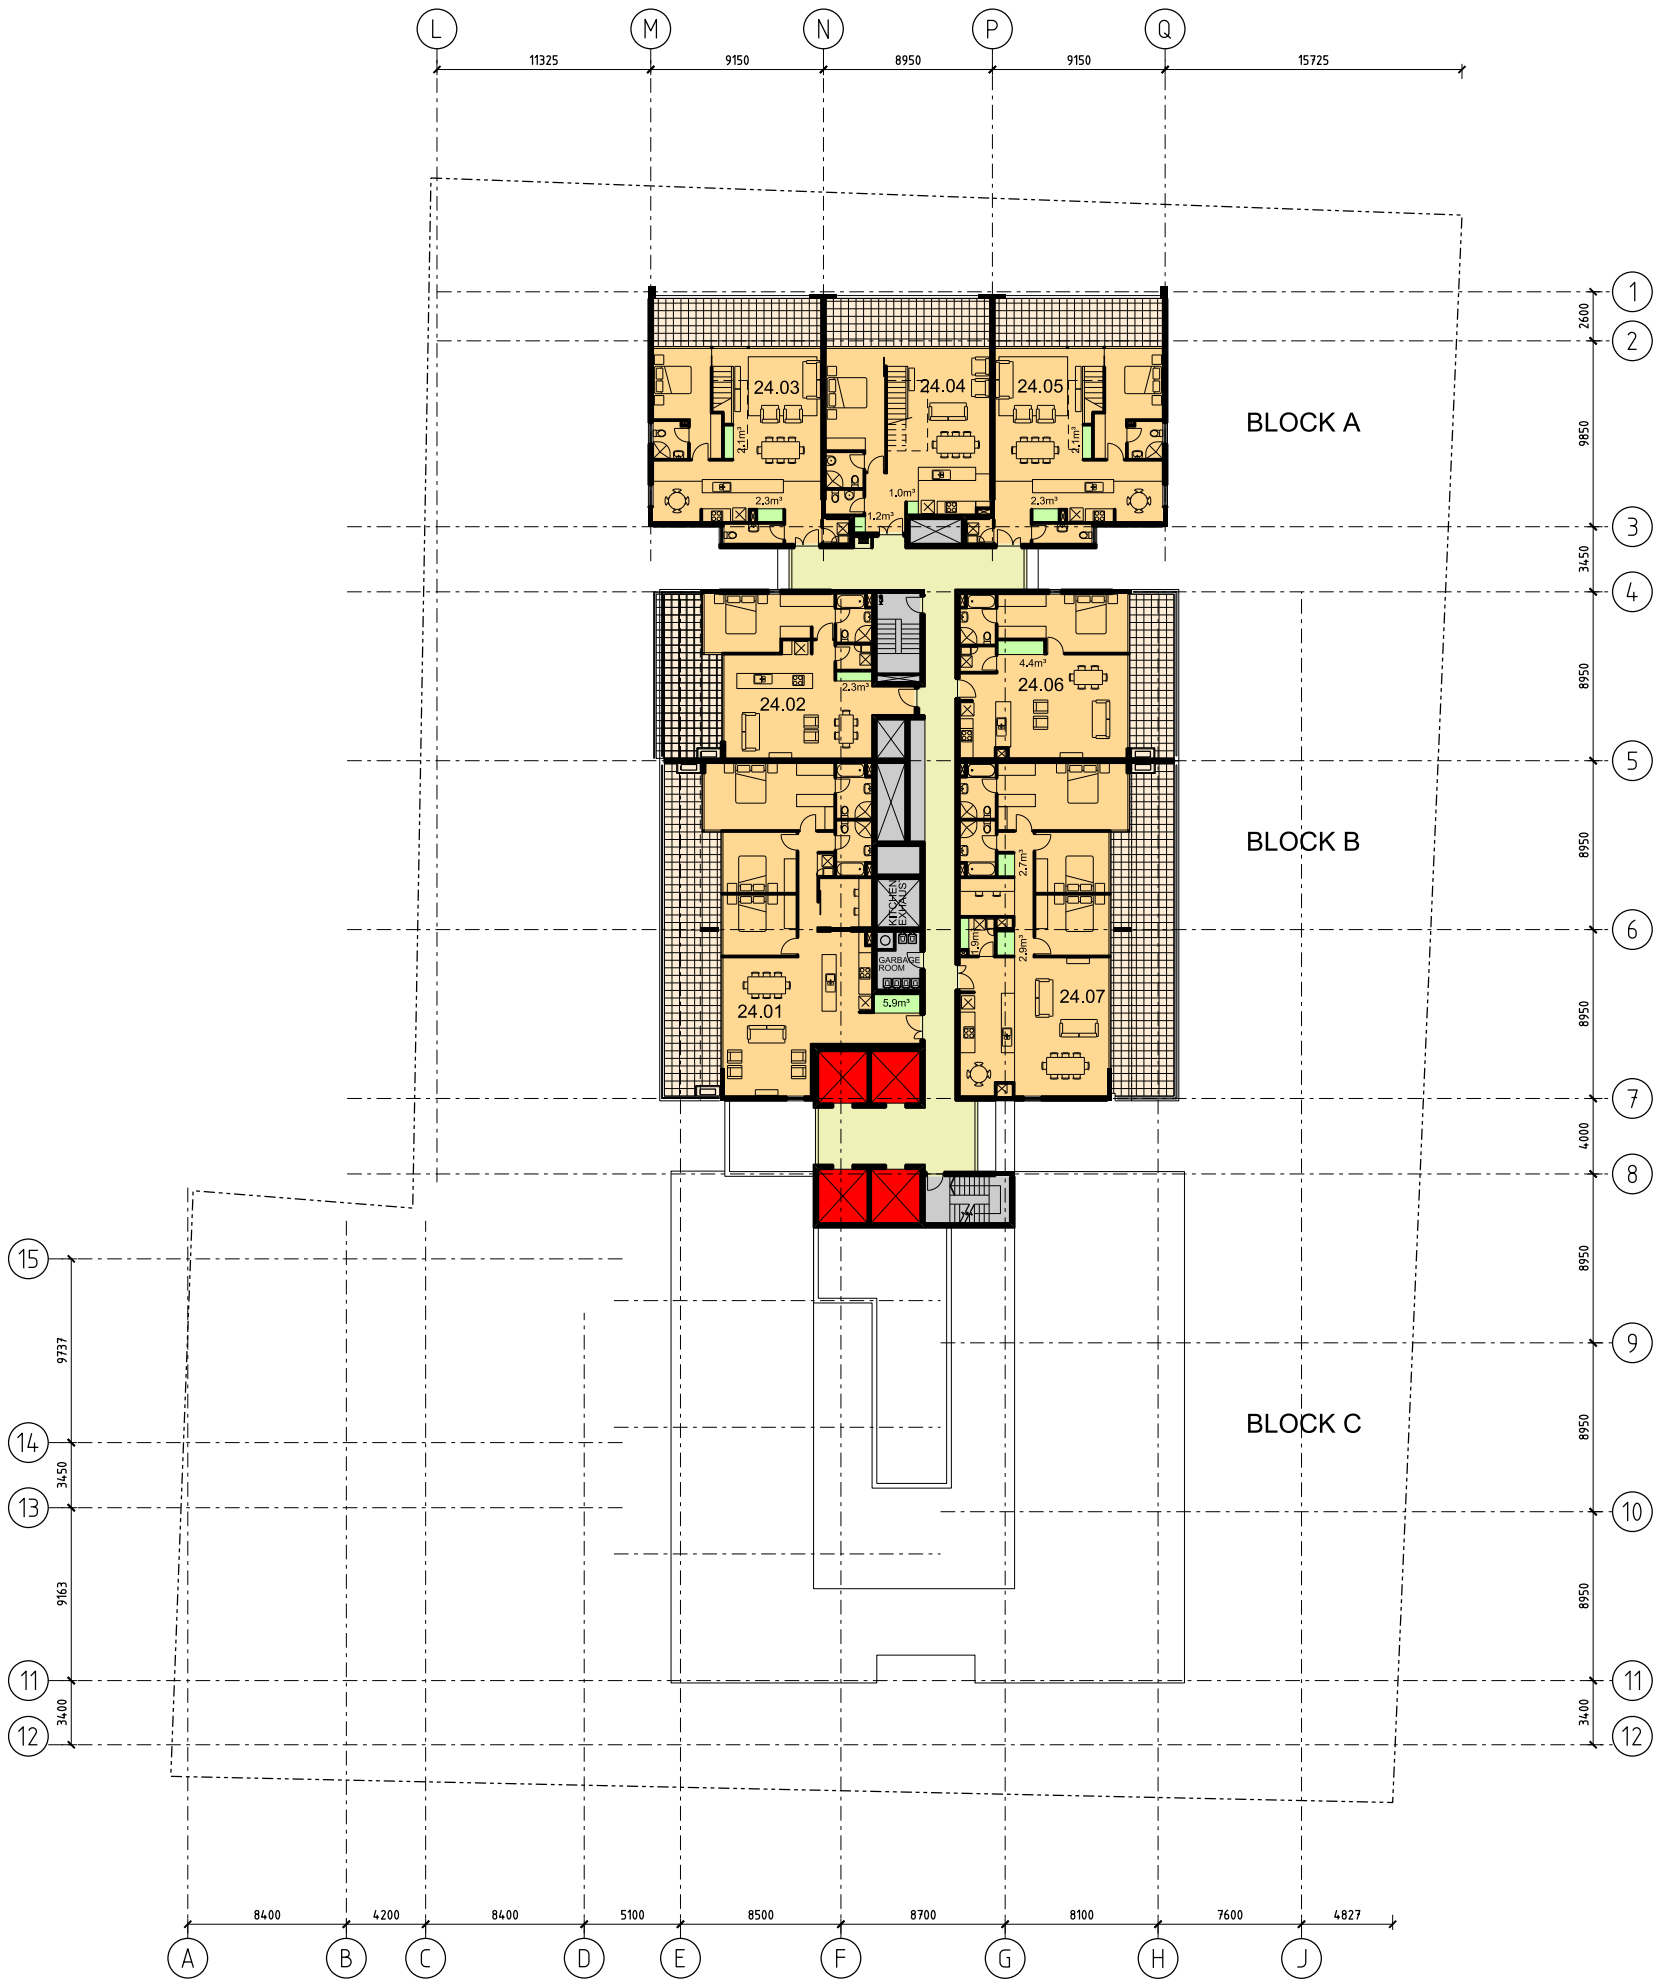
1:400 @ A3 04 Jul 11