



V by Crown, Parramatta
Crown International Holdings Group

NOT FOR CONSTRUCTION



0000 Cover Sheet


ISSUE 10


10052



AJ+C
ALLEN JACK+COTTIER

79 Myrtle Street Chippendale NSW 2008 AUSTRALIA
ph +61 2 9311 8222 fx +61 2 9311 8200
ABN 53 003 782 250

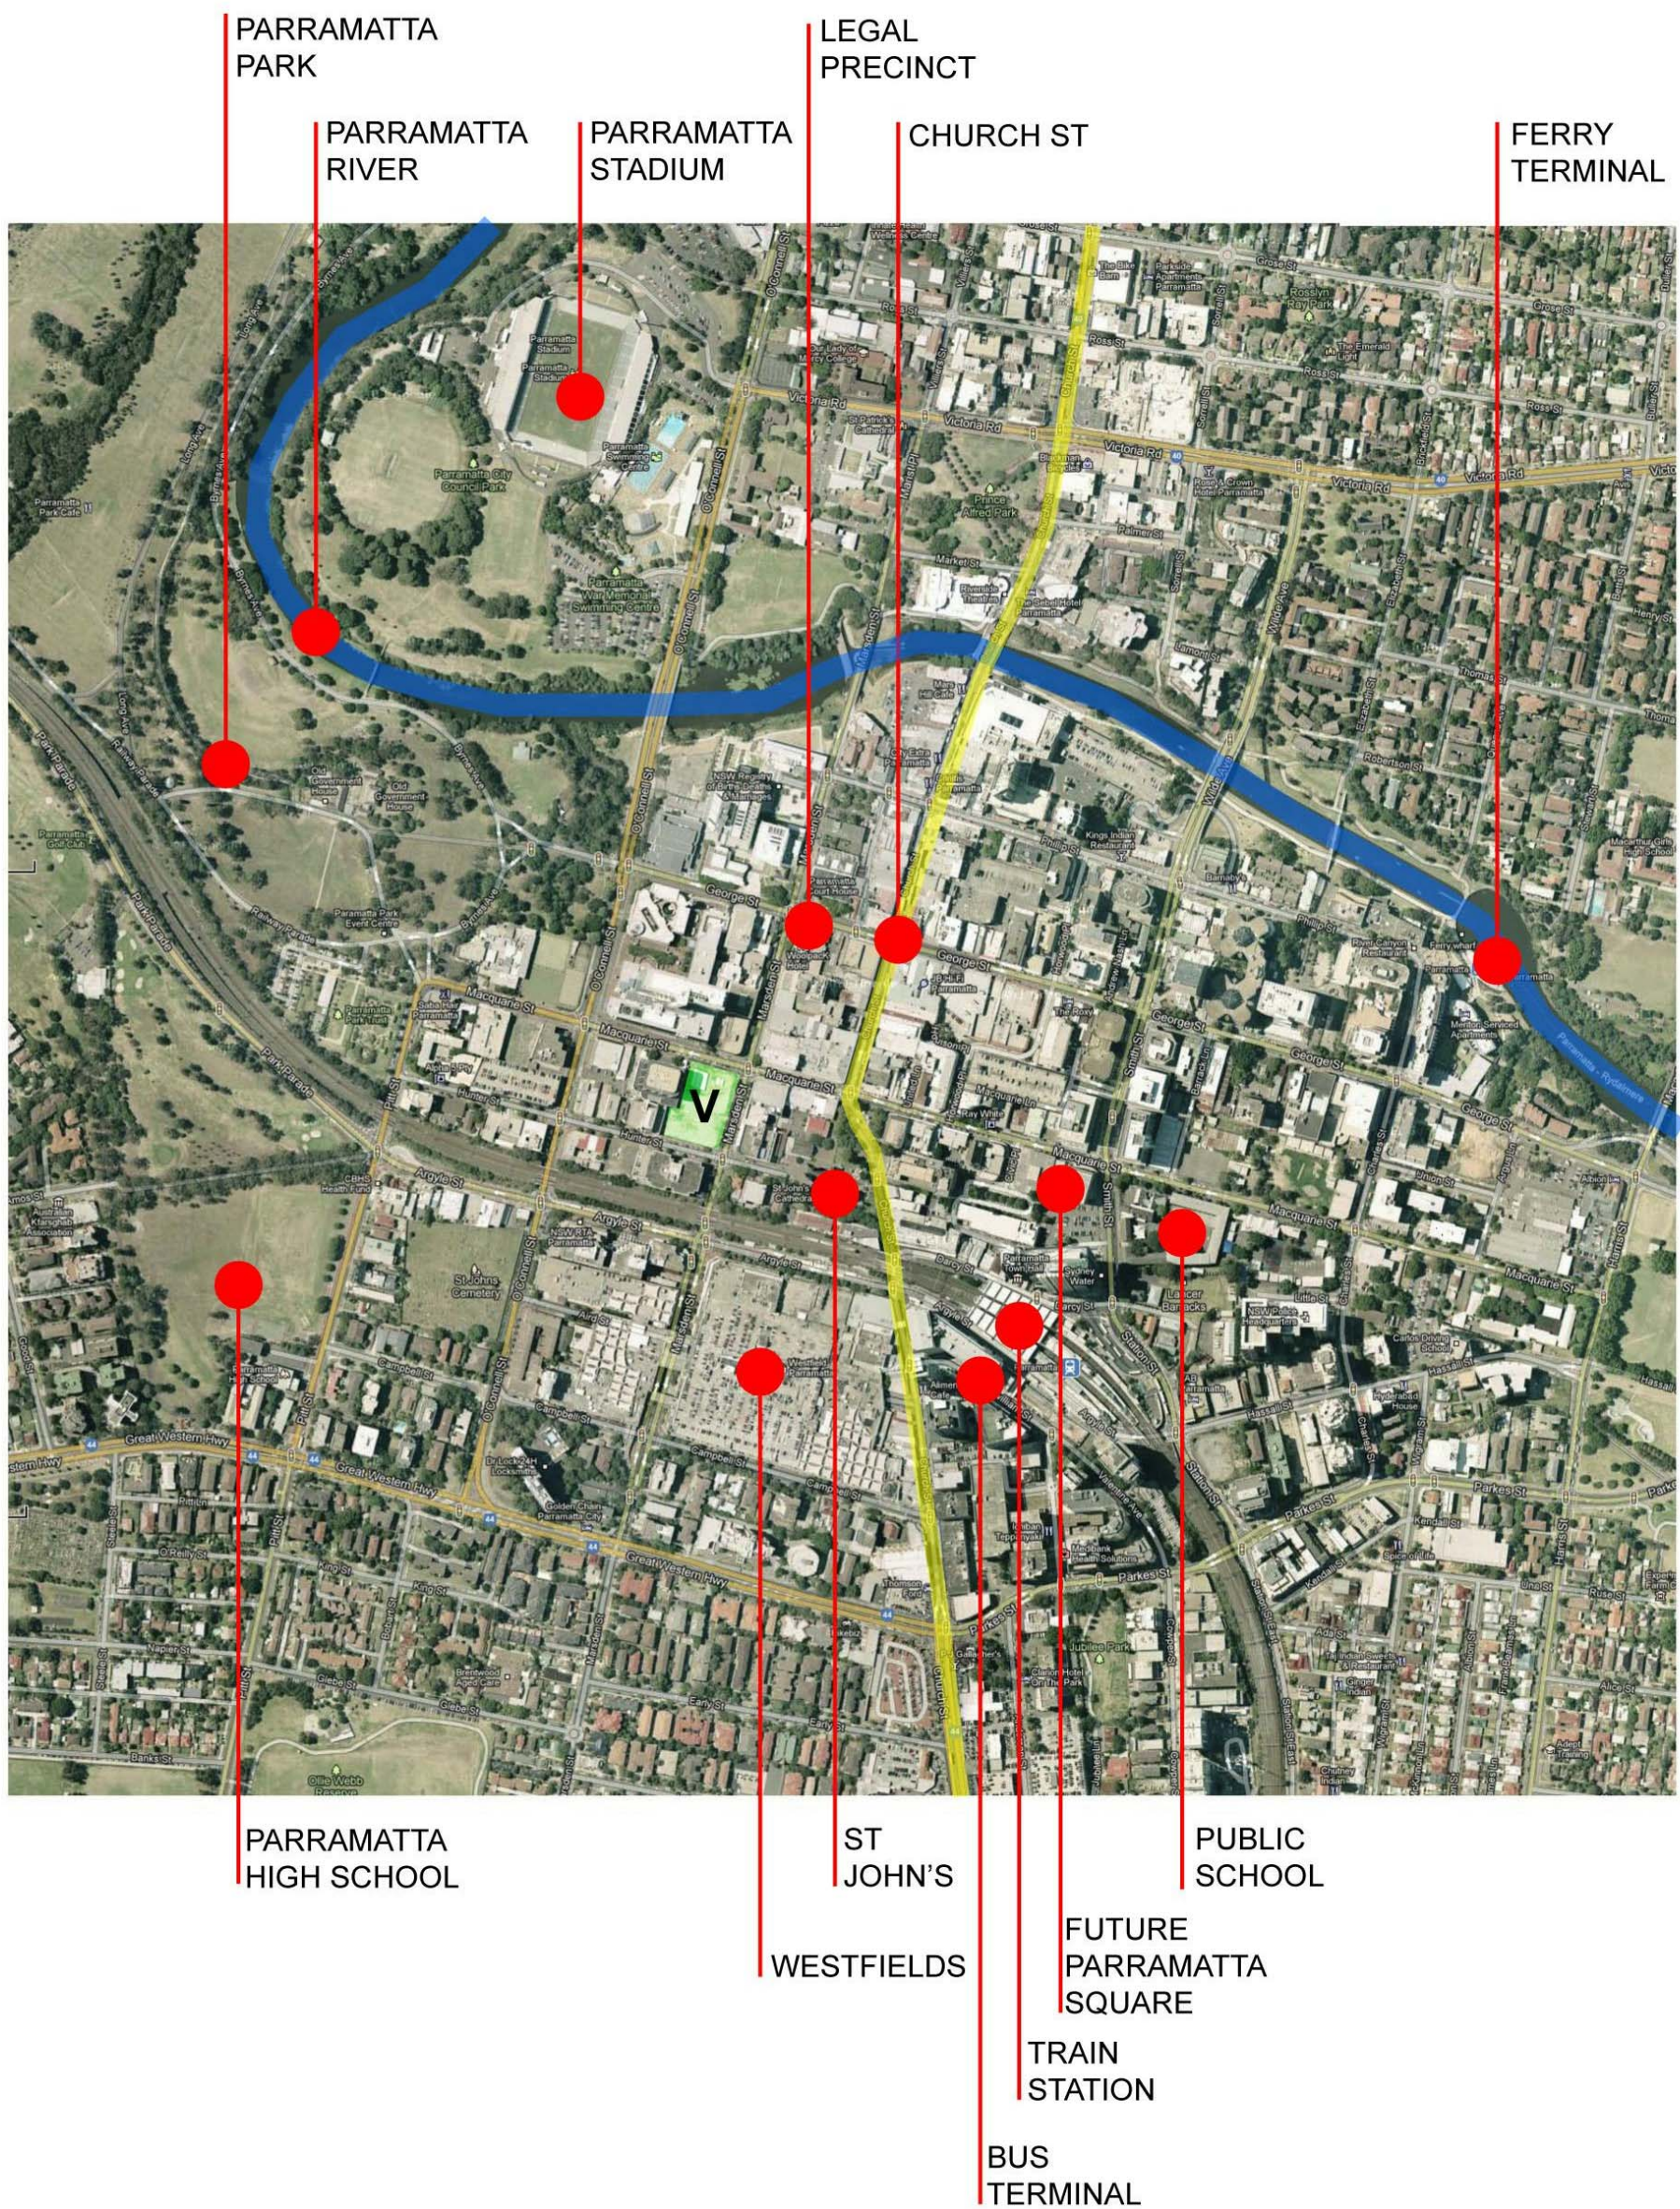

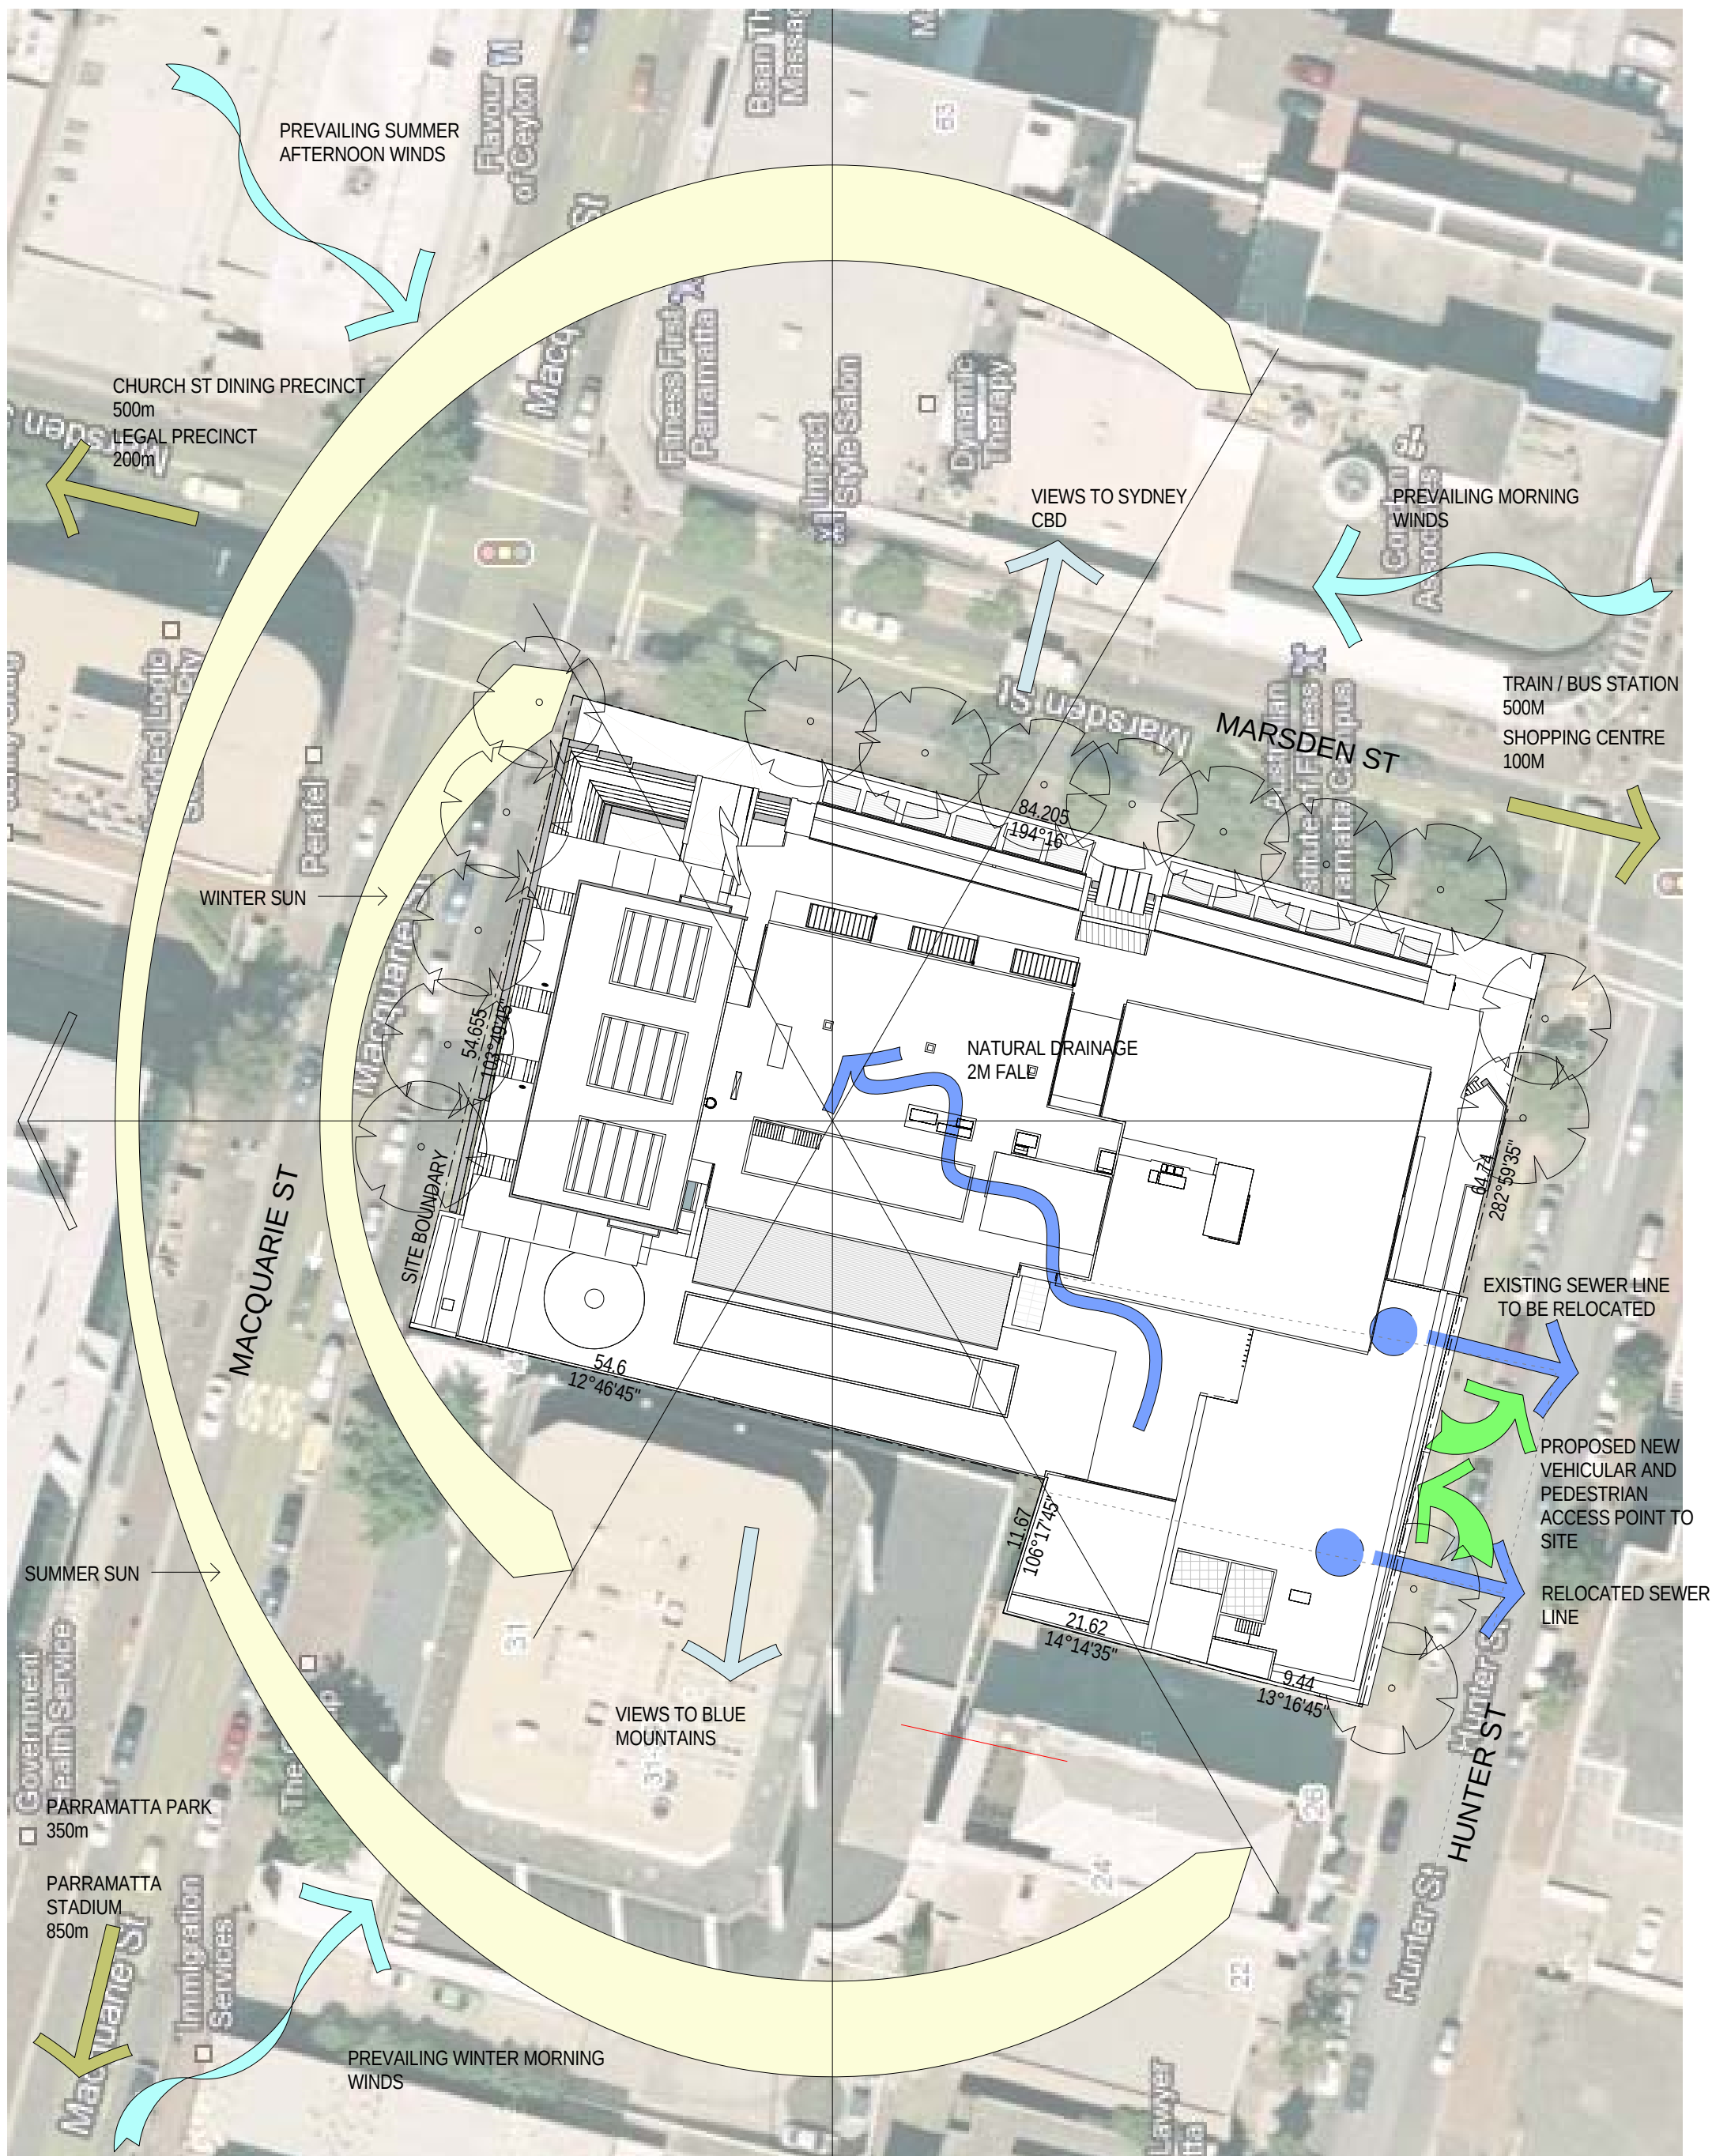

[illegible]

MARSDEN STREET

10052



RETAIL 1,439m²
 MAXIMUM 1 SPACE PER 100m²
 MAXIMUM 15 SPACES
 12 SPACES PROVIDED

APARTMENTS - 590
 MAXIMUM 1 SPACE PER 5
 MAXIMUM 118 SPACES
 36 SPACES PROVIDED

- Storage Lockers
- Bike Storage





- Storage Lockers
- Bike Storage






- Storage Lockers
- Bike Storage



- Storage Lockers
- Bike Storage

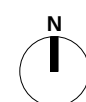



- Storage Lockers
- Bike Storage



- Storage Lockers
- Bike Storage





ROOM LEGEND	
M01.	MANAGER
M02.	CLEAN LINEN
M03.	STAFF ROOM
M04.	POOL PLANT
M05.	ROOM ATTENDANTS
M07.	CONSUMABLE STORE
M08.	MAINTENANCE STORE
M09.	CLEANERS STORE
M10.	HOUSEKEEPERS STORE
M11.	STOCK STORE
M12.	ARCHIVE
M13.	SECURITY
M14.	LINEN
M15.	FAN ROOM



Storage

V by Crown, Parramatta
Crown International Holdings Group

NOT FOR CONSTRUCTION



2101 Level 1

ISSUE 8

As indicated



AJ+C
ALLEN JACK+COTTIER


79 Myrtle Street Chippendale NSW 2008 AUSTRALIA
ph +61 2 9311 8222 fx +61 2 9311 8200
ABN 53 003 782 250

10052



Storage

0 20m @ 1:400

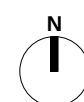



 Storage

0 20m @ 1:400

V by Crown, Parramatta
Crown International Holdings Group

NOT FOR CONSTRUCTION



2103 Level 3

ISSUE 7



As indicated

AJ+C
ALLEN JACK+COTTIER


79 Myrtle Street Chippendale NSW 2008 AUSTRALIA
ph +61 2 9311 8222 fx +61 2 9311 8200
ABN 53 003 782 250

10052




Storage

0 20m @ 1:400

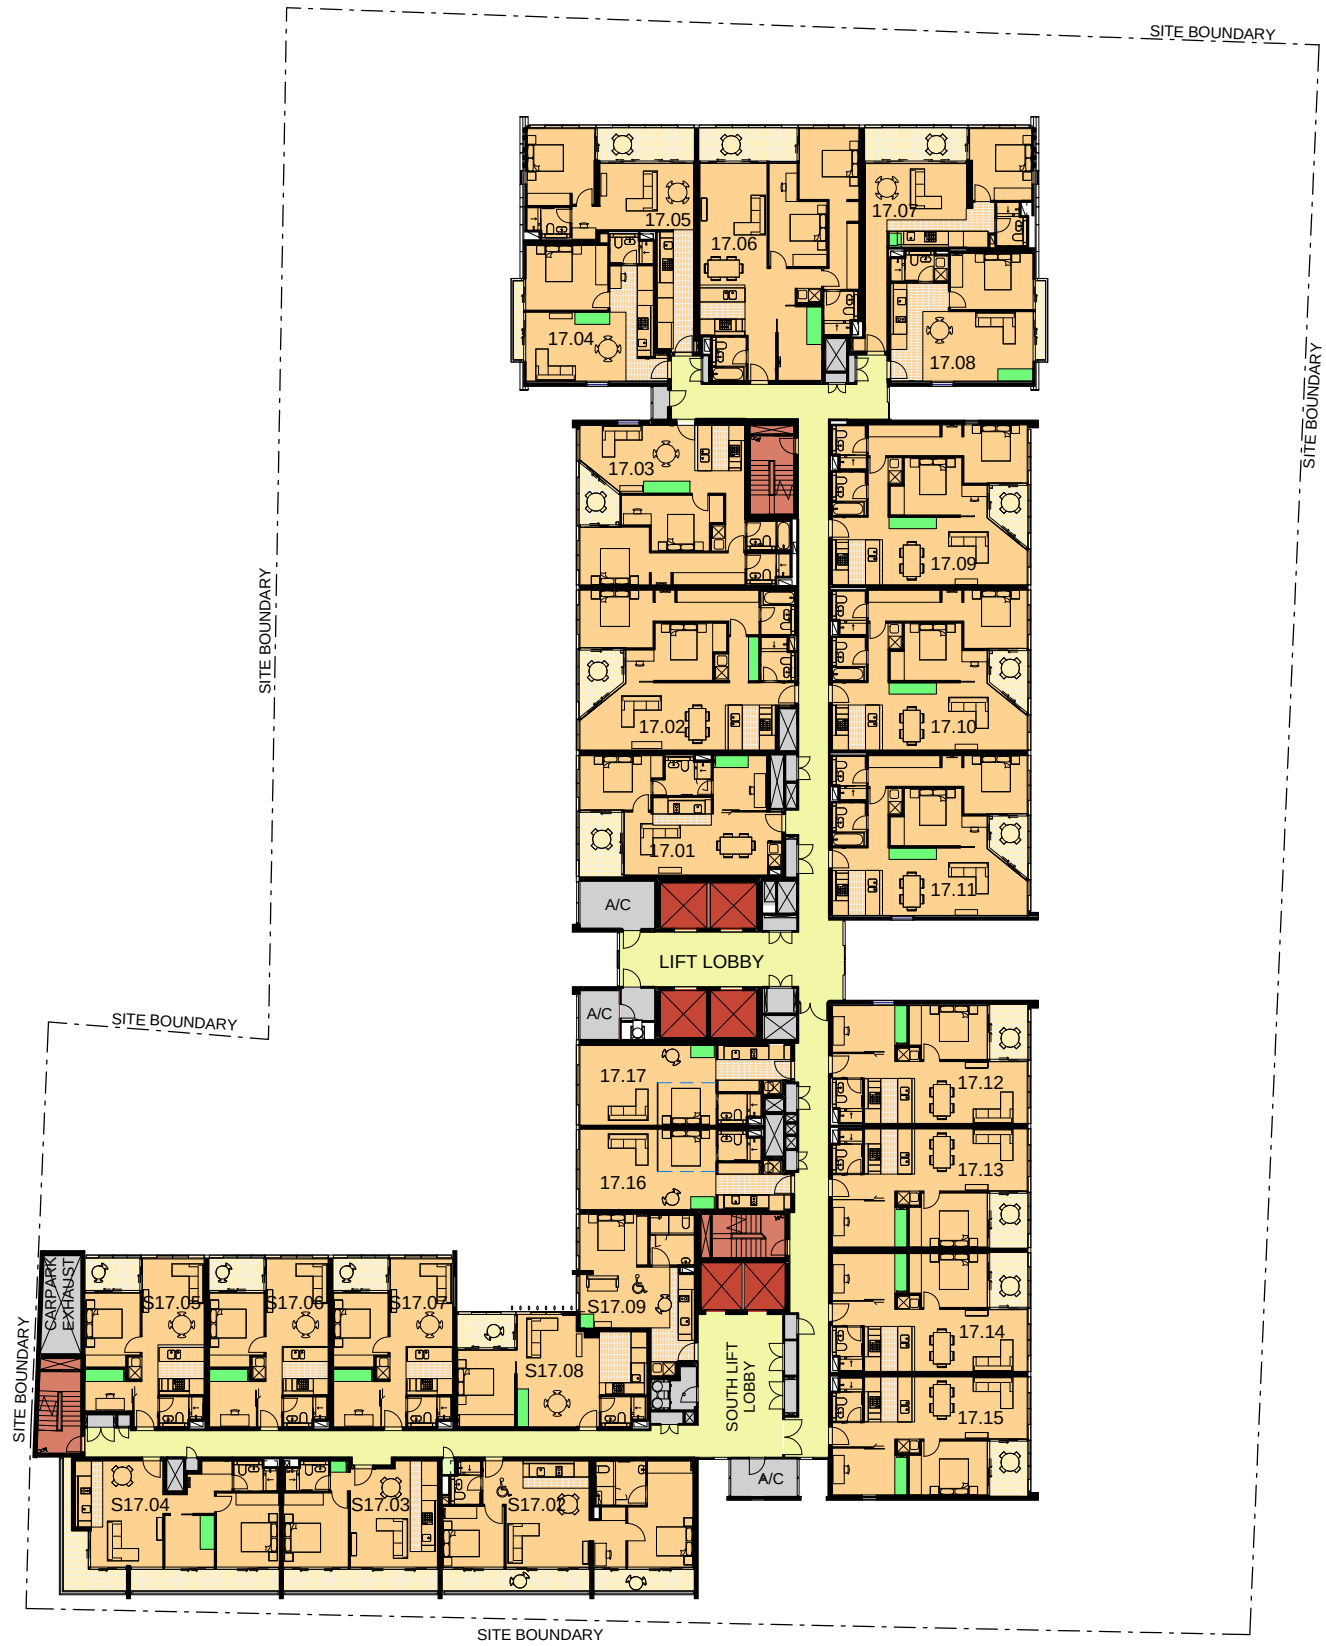

 Storage



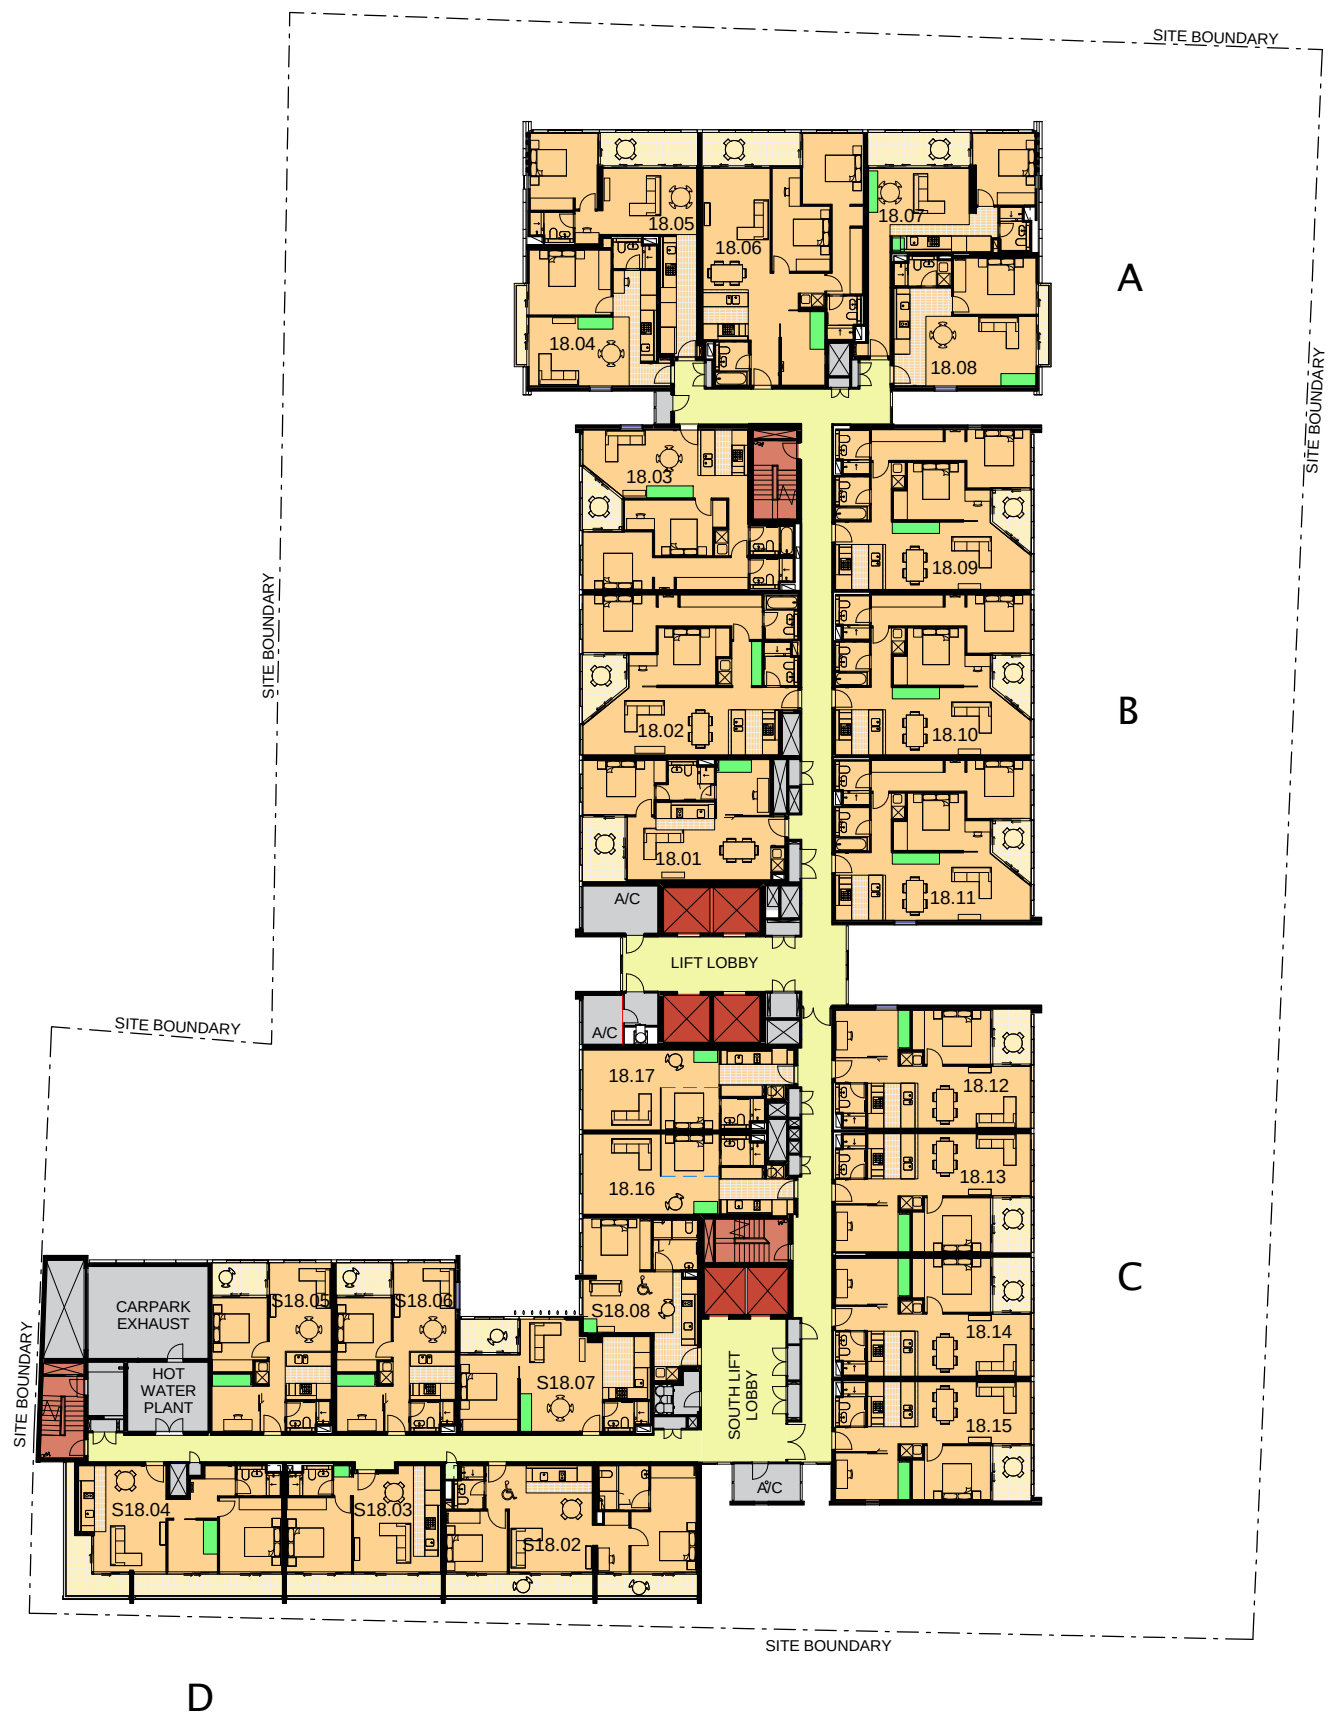

 Storage

0 20m @ 1:400

V by Crown, Parramatta
Crown International Holdings Group

NOT FOR CONSTRUCTION



2118 Level 18

ISSUE 5


As indicated




AJ+C
ALLEN JACK+COTTIER

79 Myrtle Street Chippendale NSW 2008 AUSTRALIA
ph +61 2 9311 8222 fx +61 2 9311 8200
ABN 53 003 782 250


10052

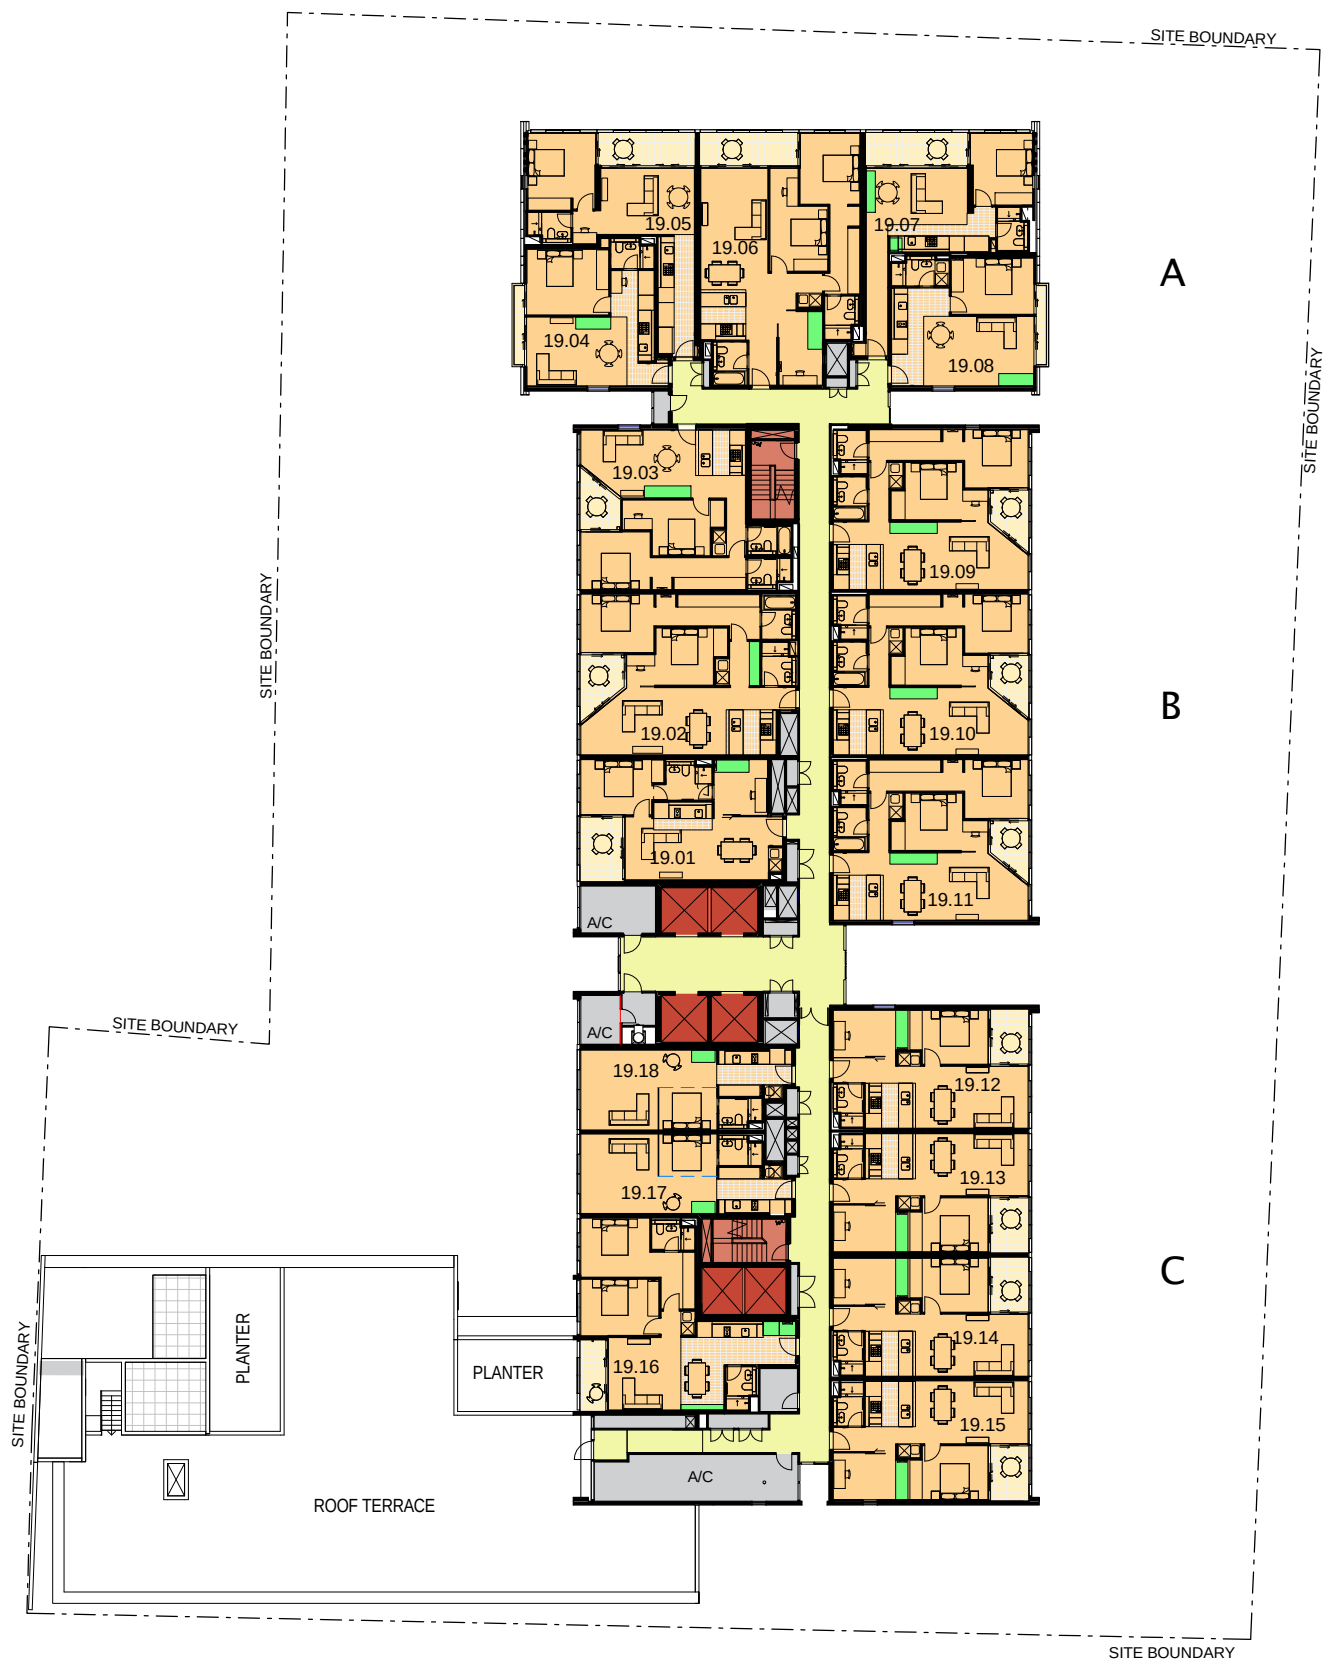

 Storage

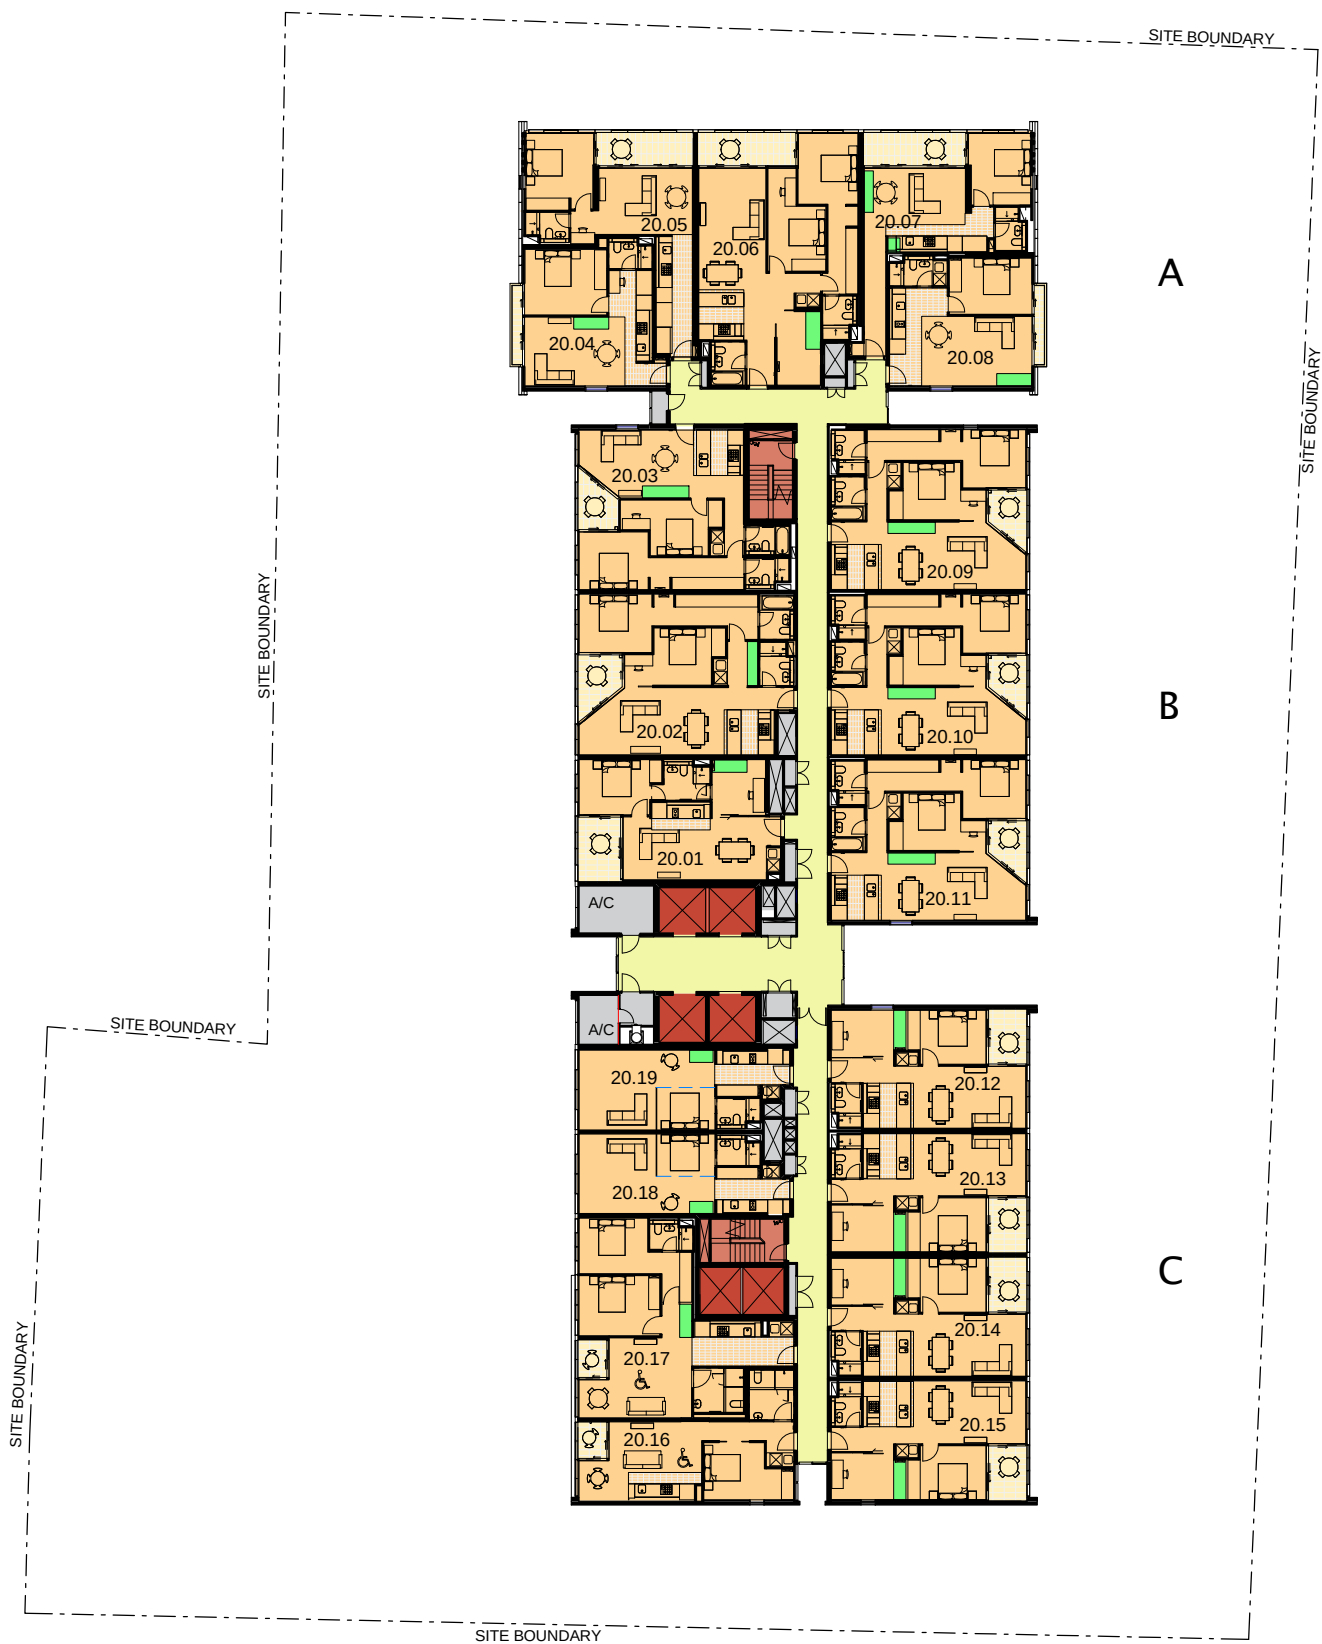

 Storage

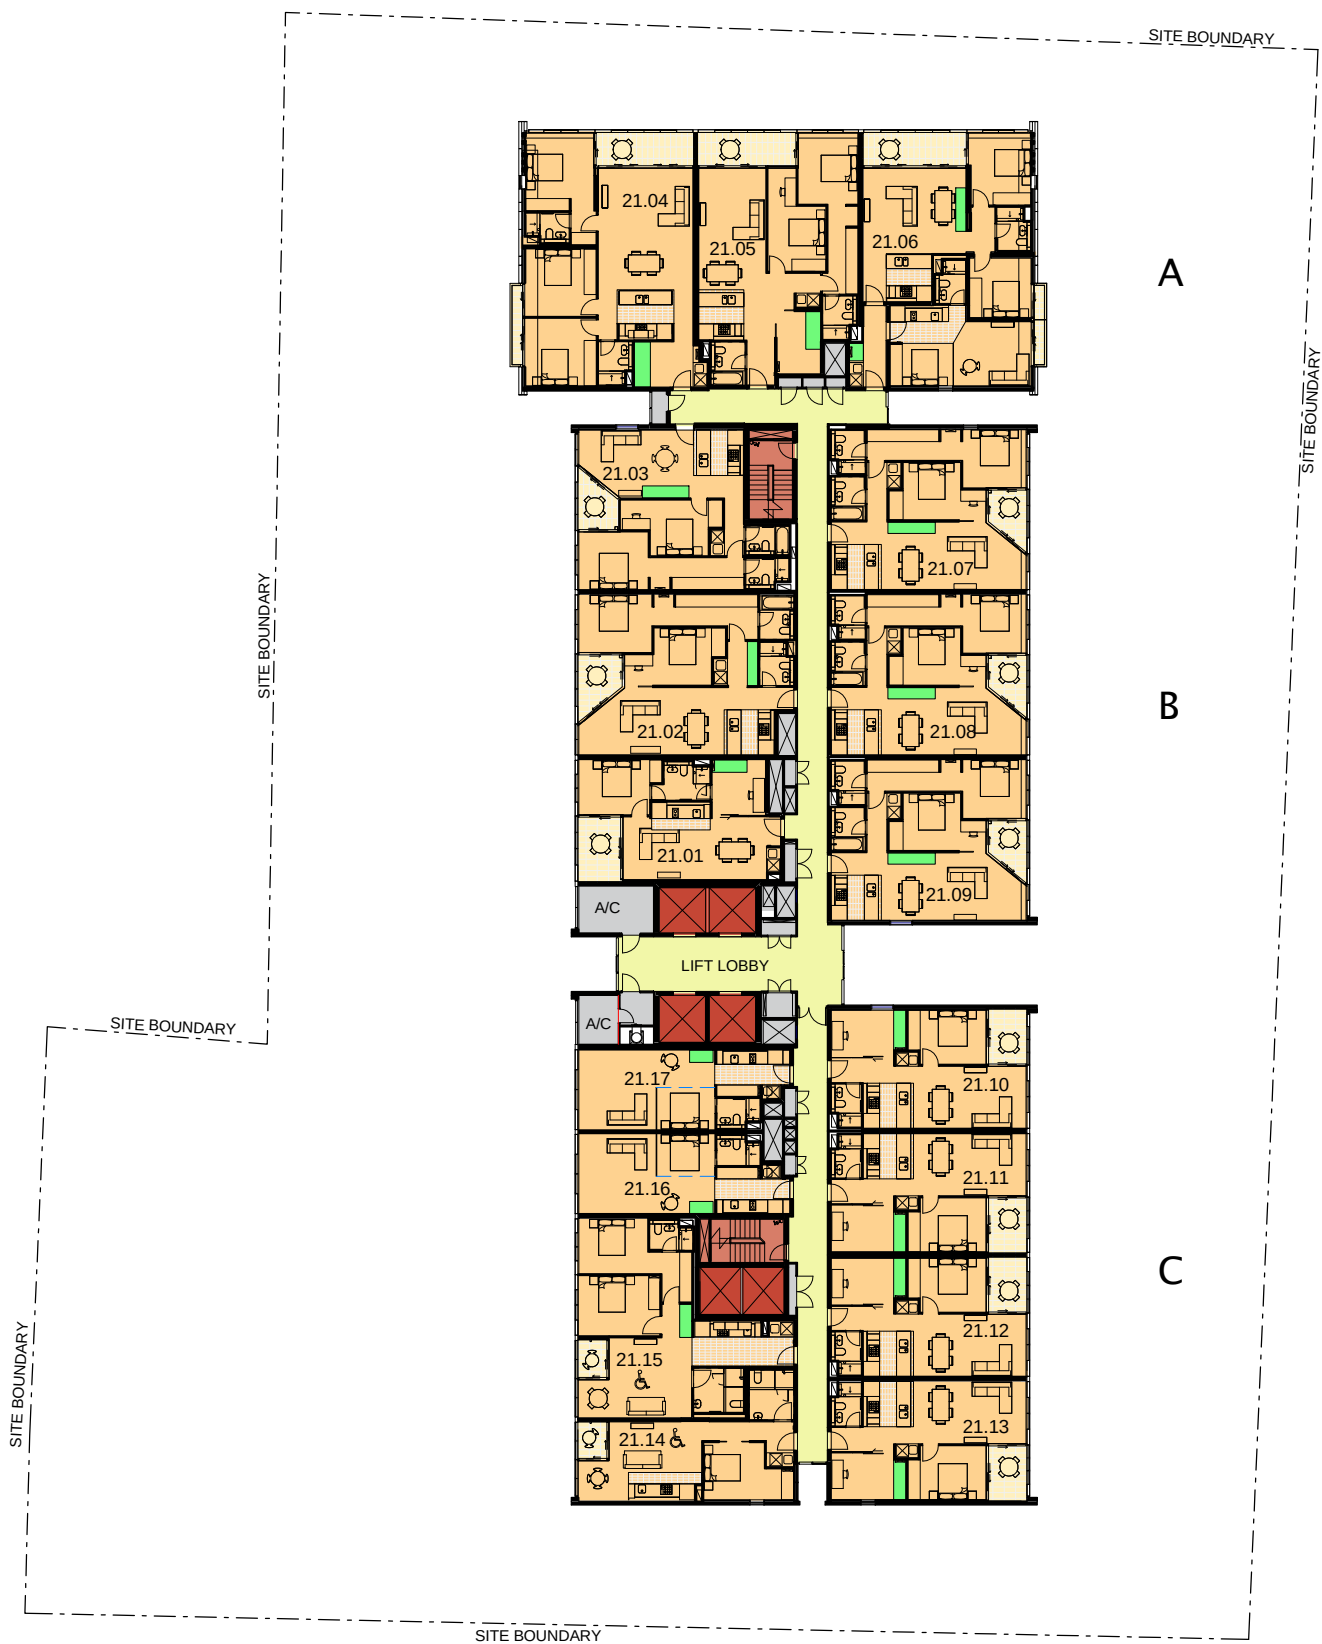

 Storage

0 20m @ 1:400

V by Crown, Parramatta
Crown International Holdings Group

NOT FOR CONSTRUCTION



2121 Levels 21-25

10052


ISSUE 6

As indicated




AJ+C
ALLEN JACK+COTTIER

79 Myrtle Street Chippendale NSW 2008 AUSTRALIA
ph +61 2 9311 8222 fx +61 2 9311 8200
ABN 53 003 782 250

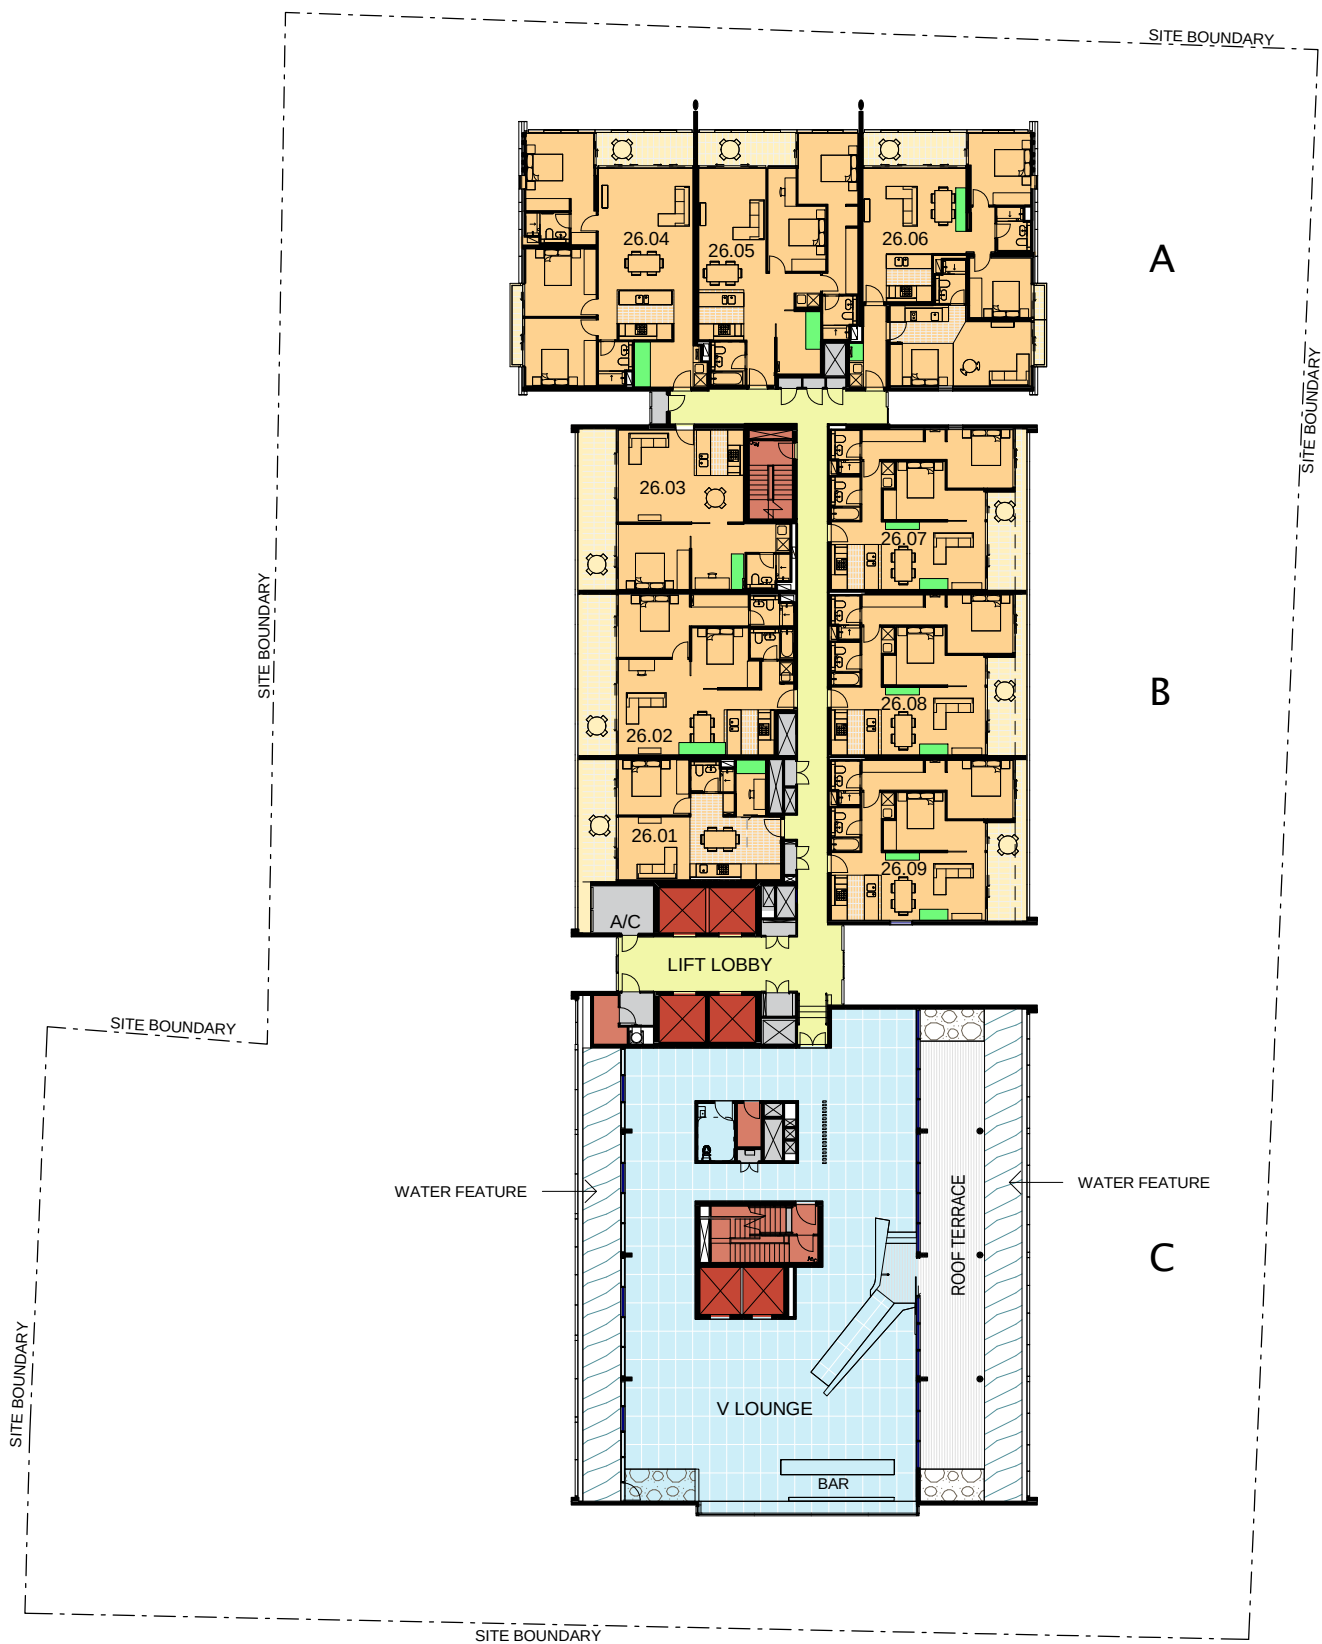


 Storage

0 20m @ 1:400

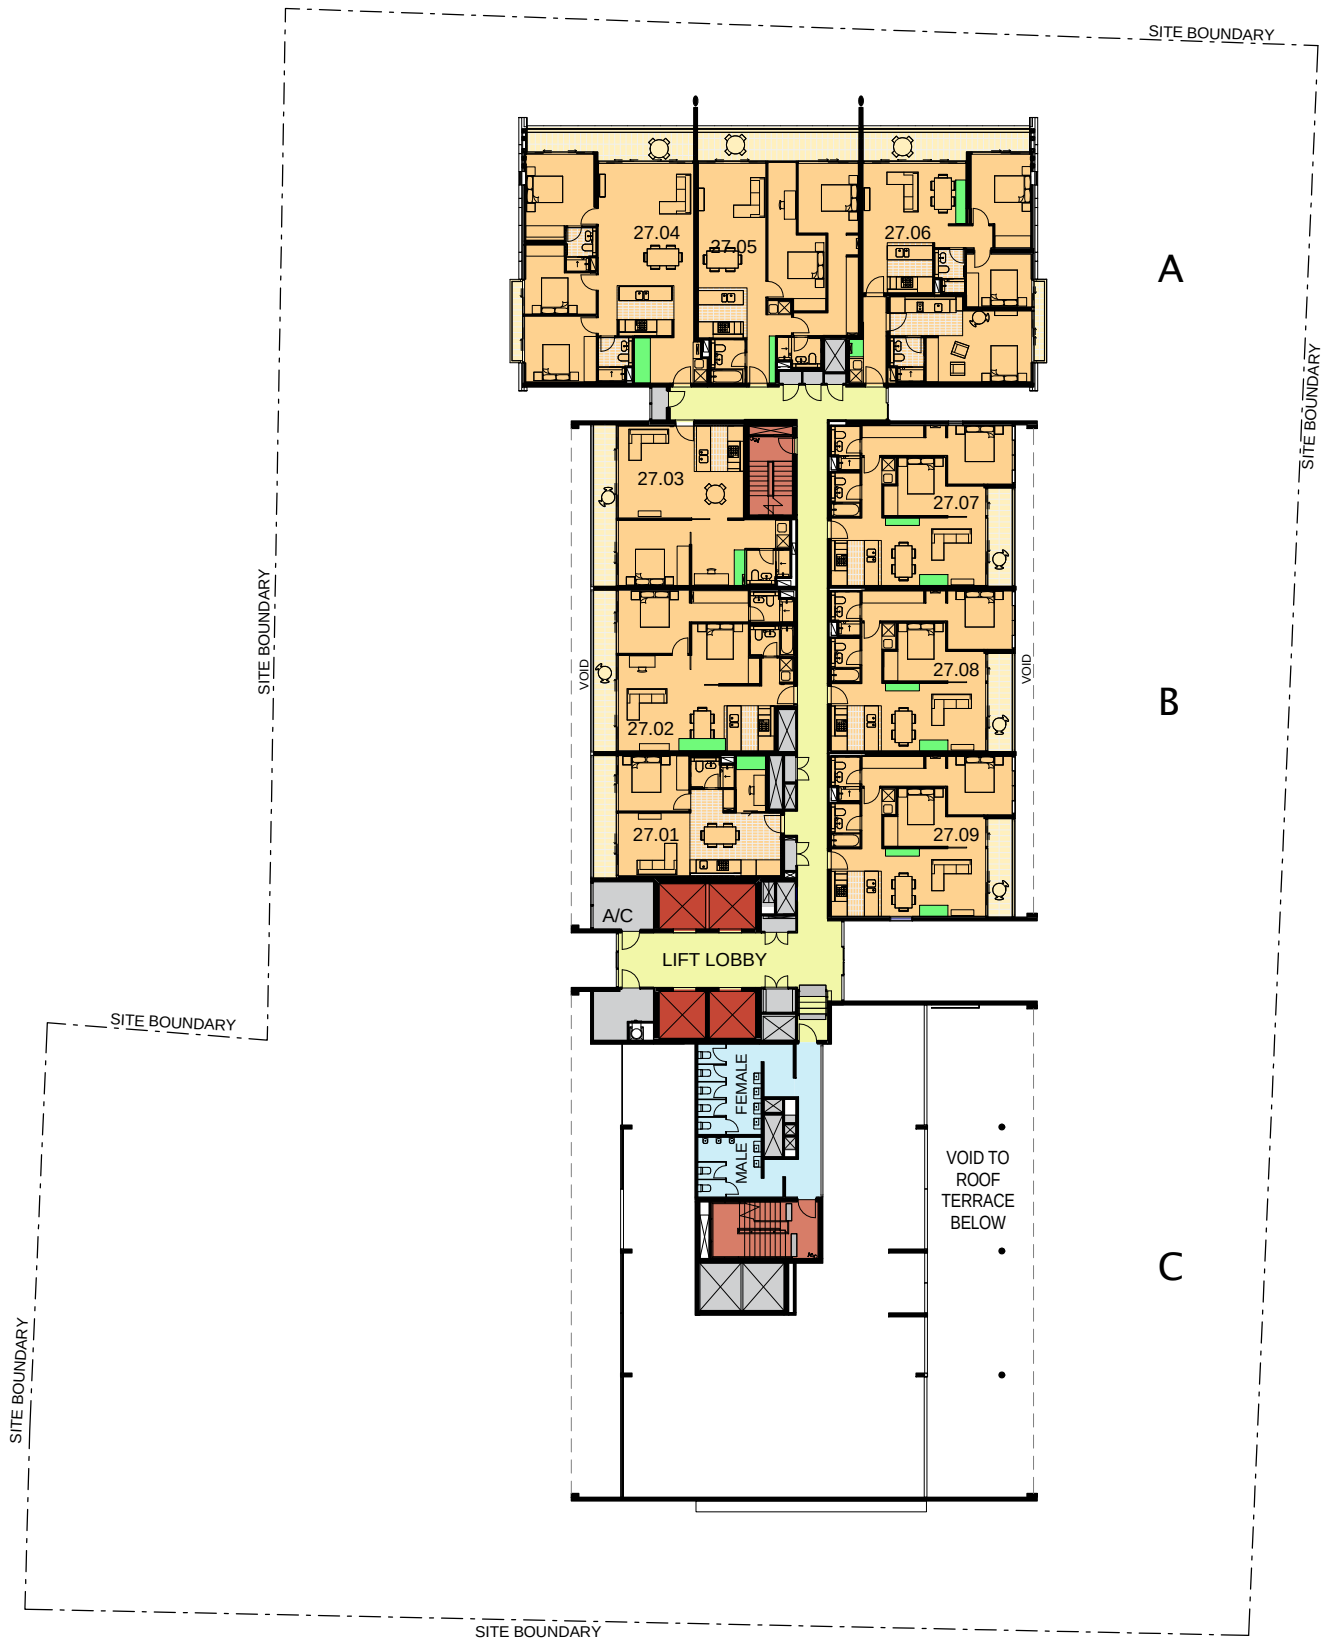


 Storage



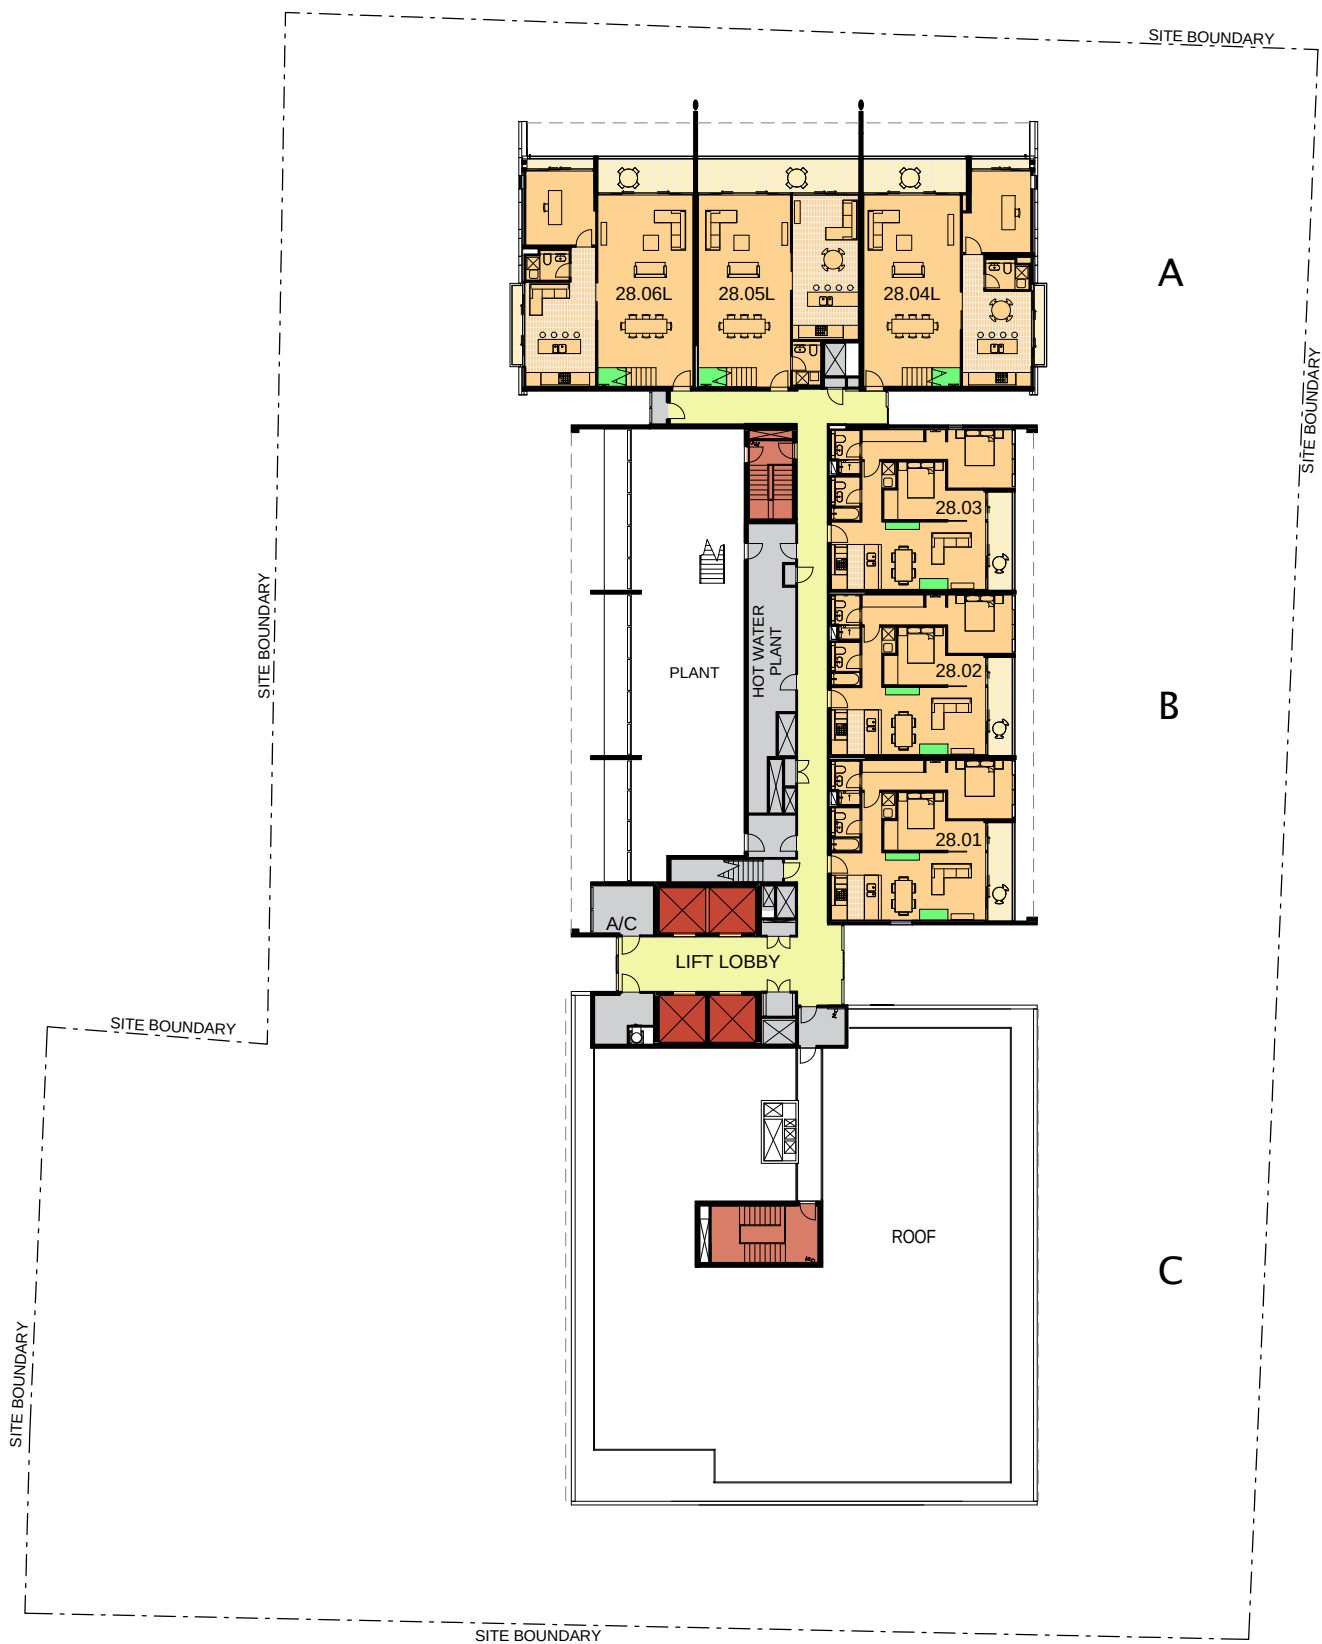

 Storage




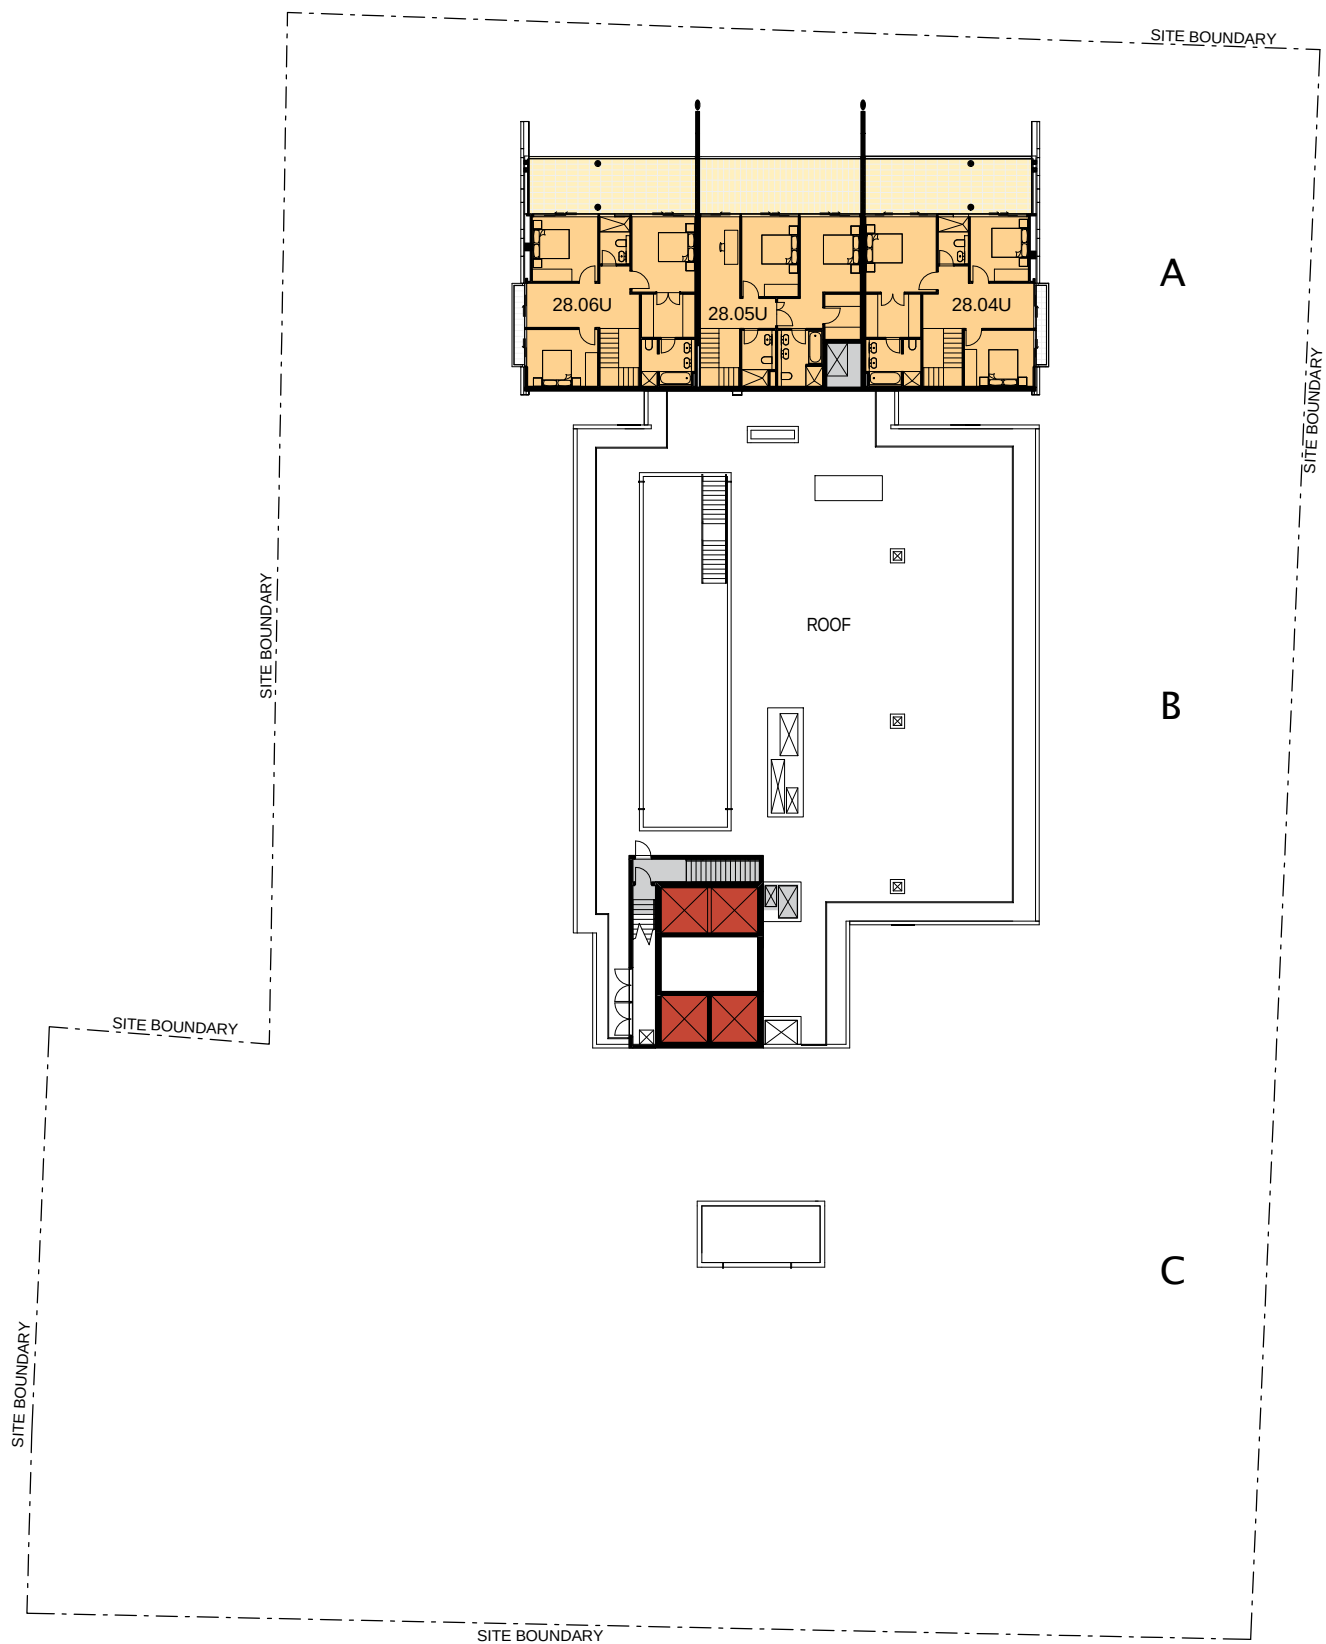

 Storage

0 20m @ 1:400



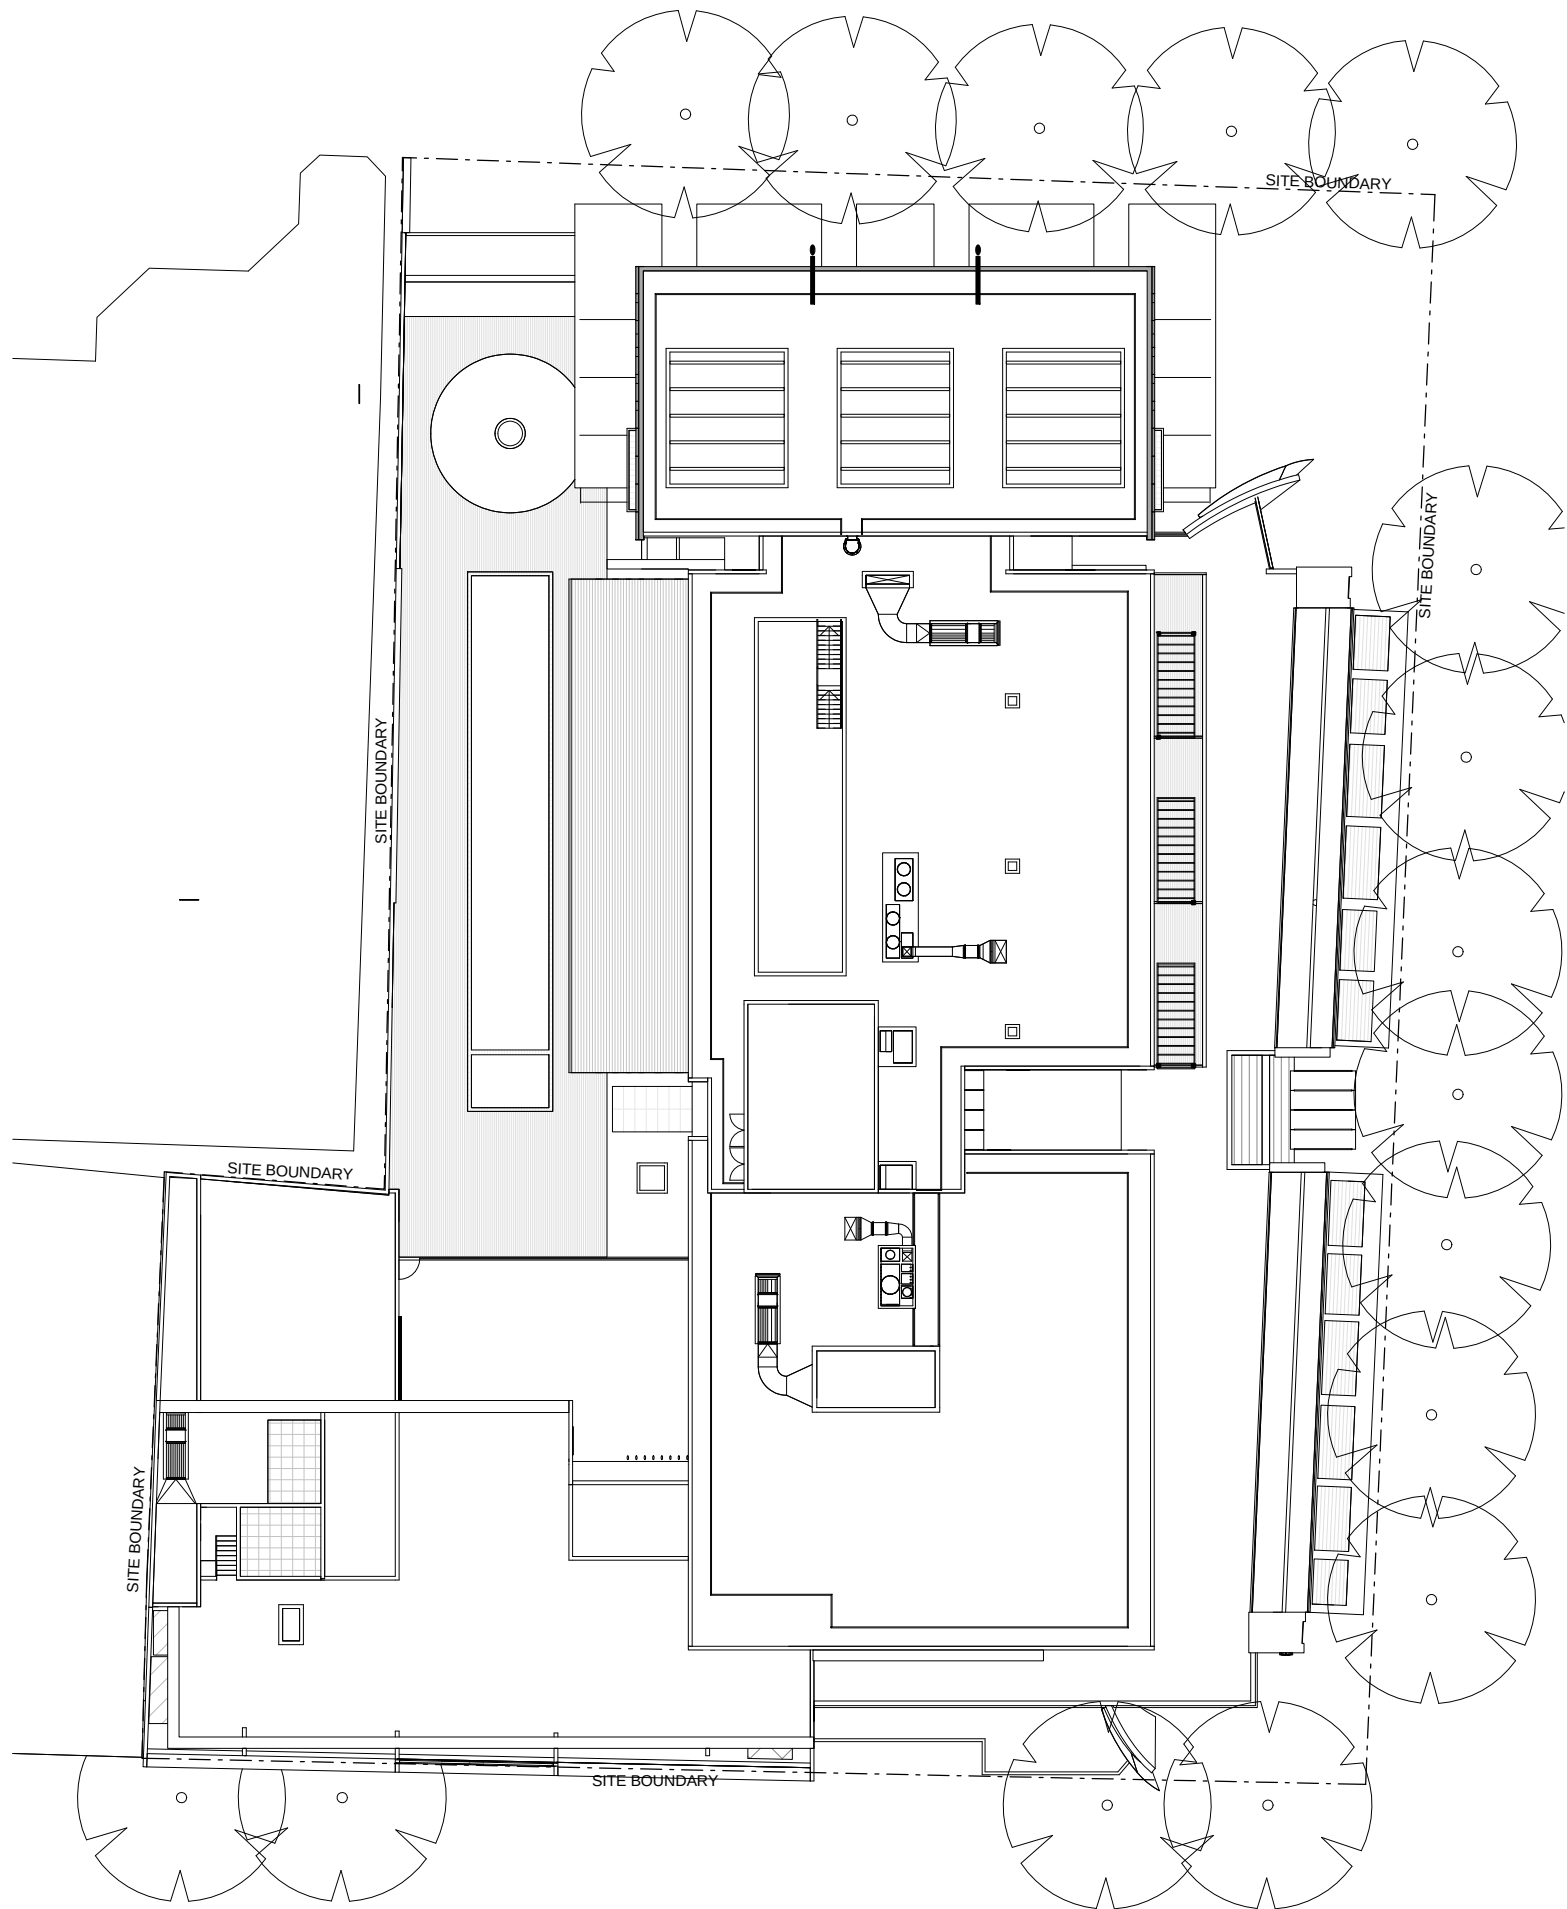

V by Crown, Parramatta
Crown International Holdings Group


NOT FOR CONSTRUCTION



2200 Roof

ISSUE 8



1 : 400

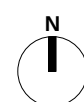


AJ+C
ALLEN JACK+COTTIER

79 Myrtle Street Chippendale NSW 2008 AUSTRALIA
ph +61 2 9311 8222 fx +61 2 9311 8200
ABN 53 003 782 250


10052

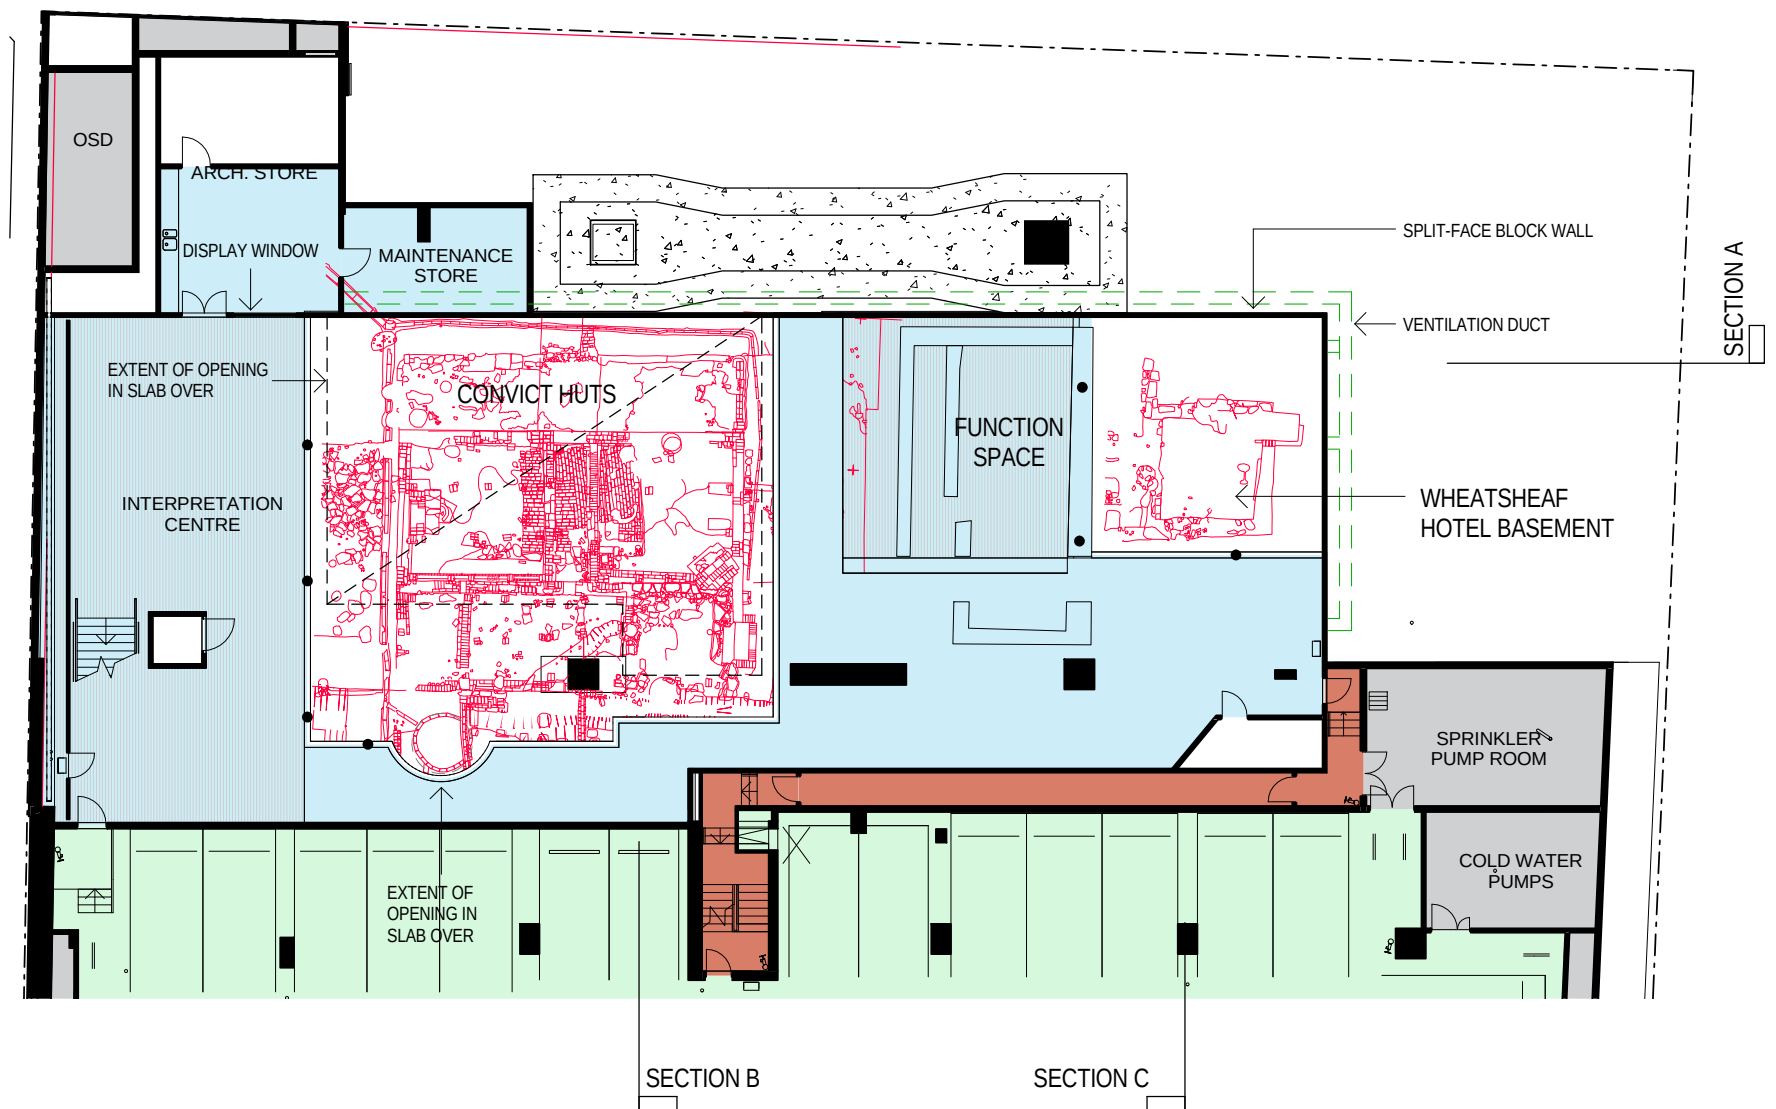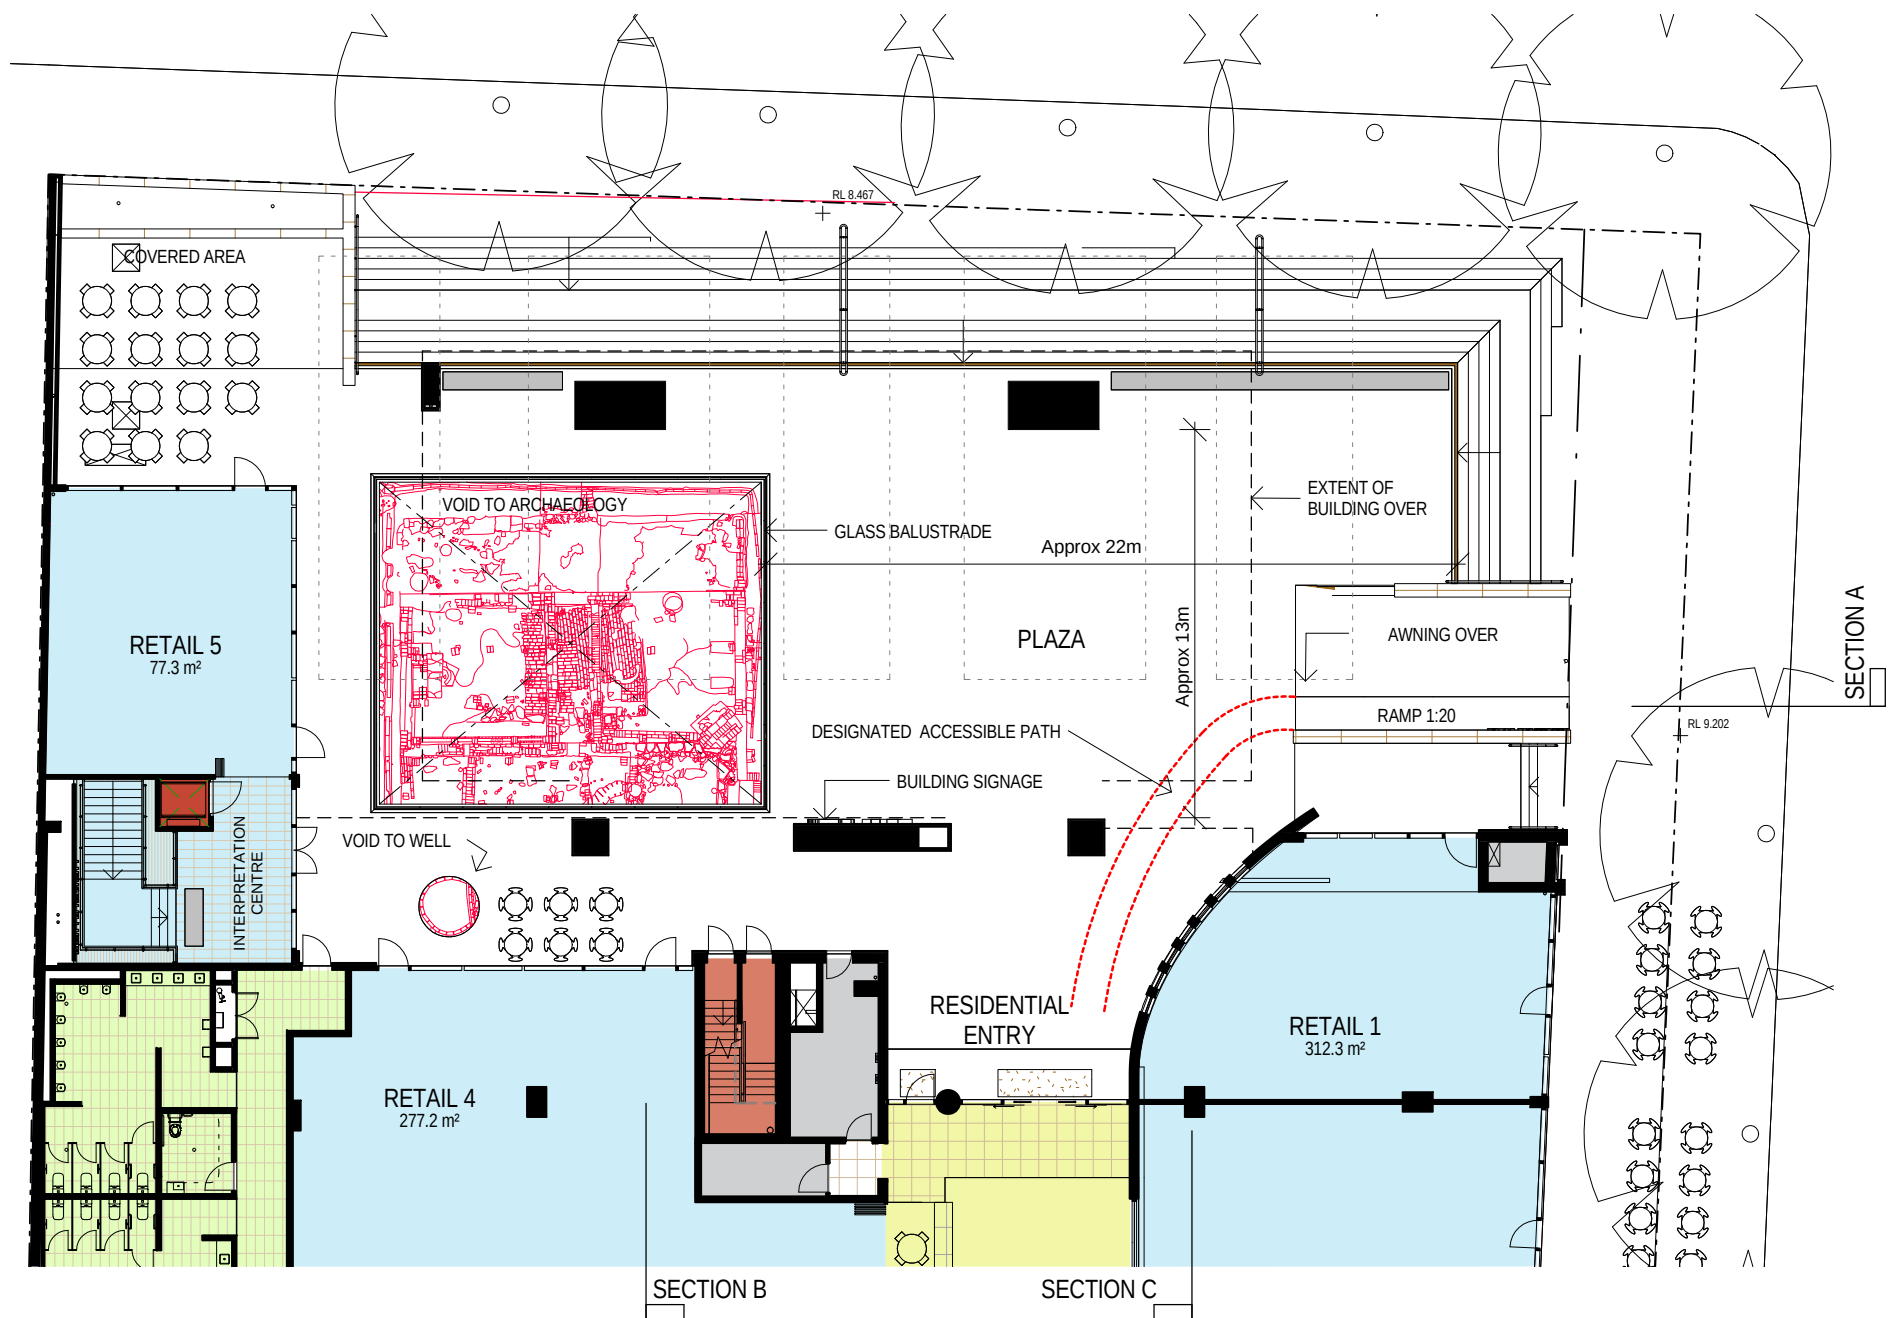




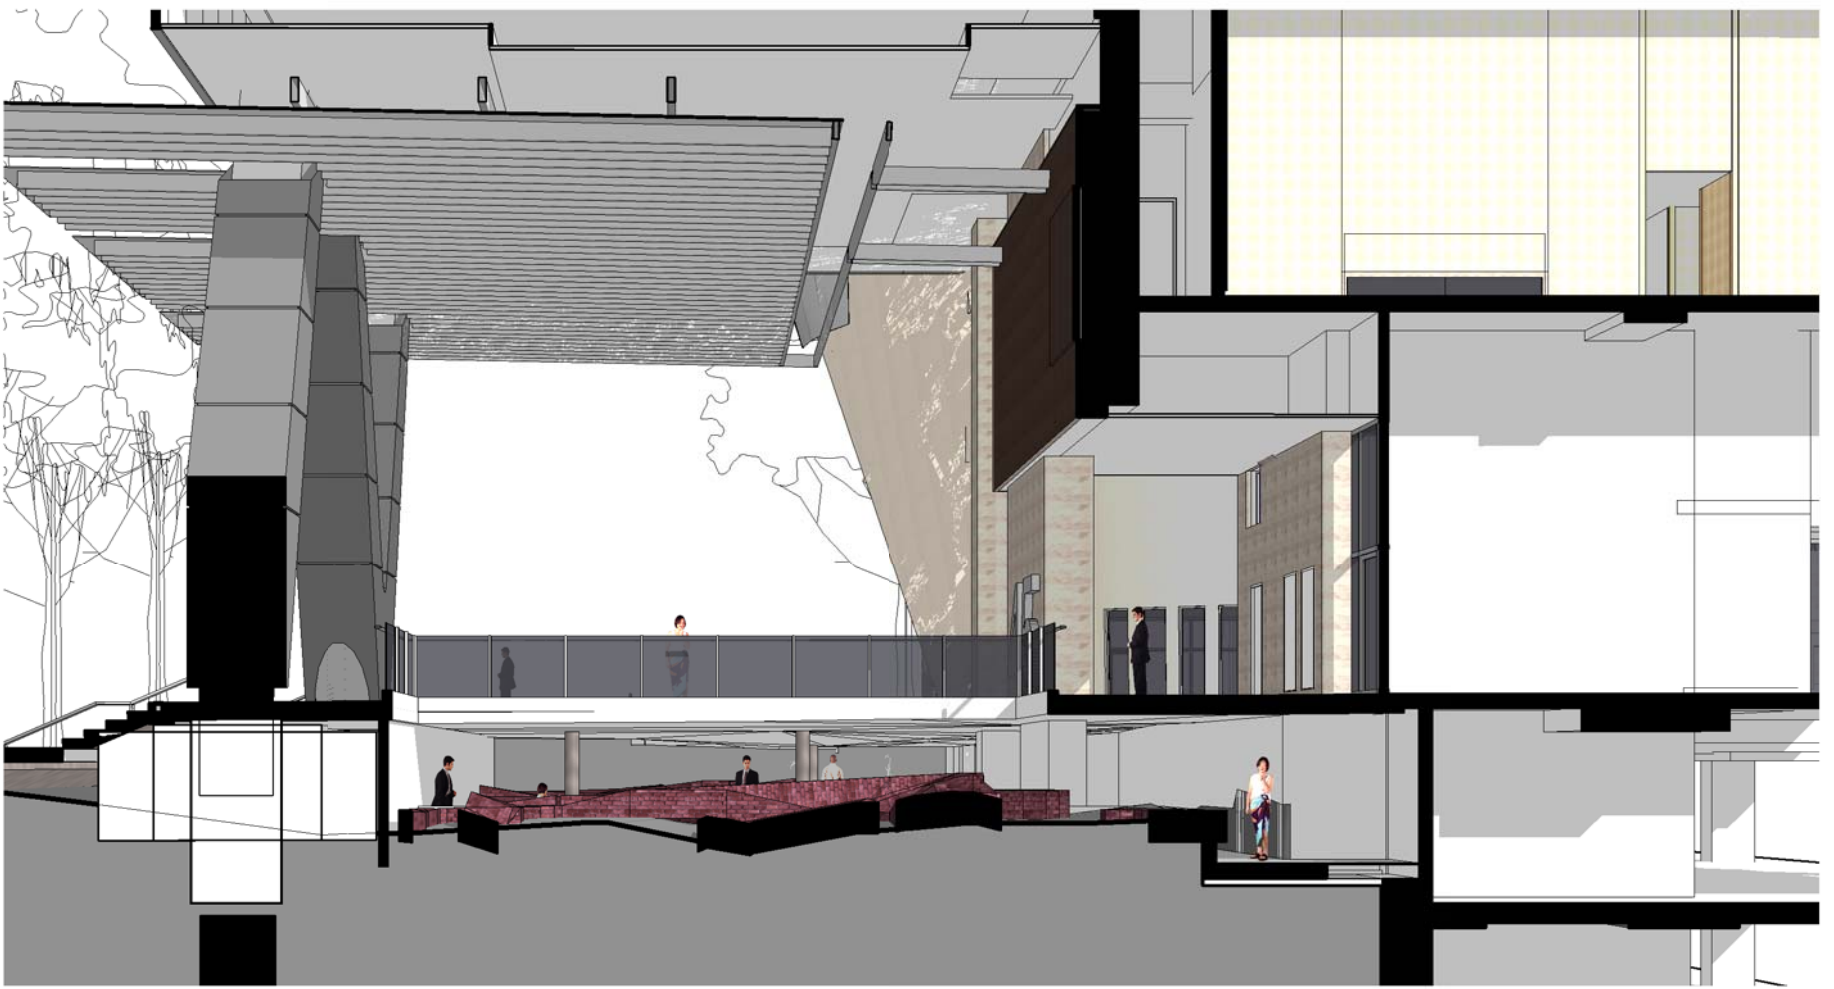


ARCHAEOLOGY NORTH-SOUTH SECTION

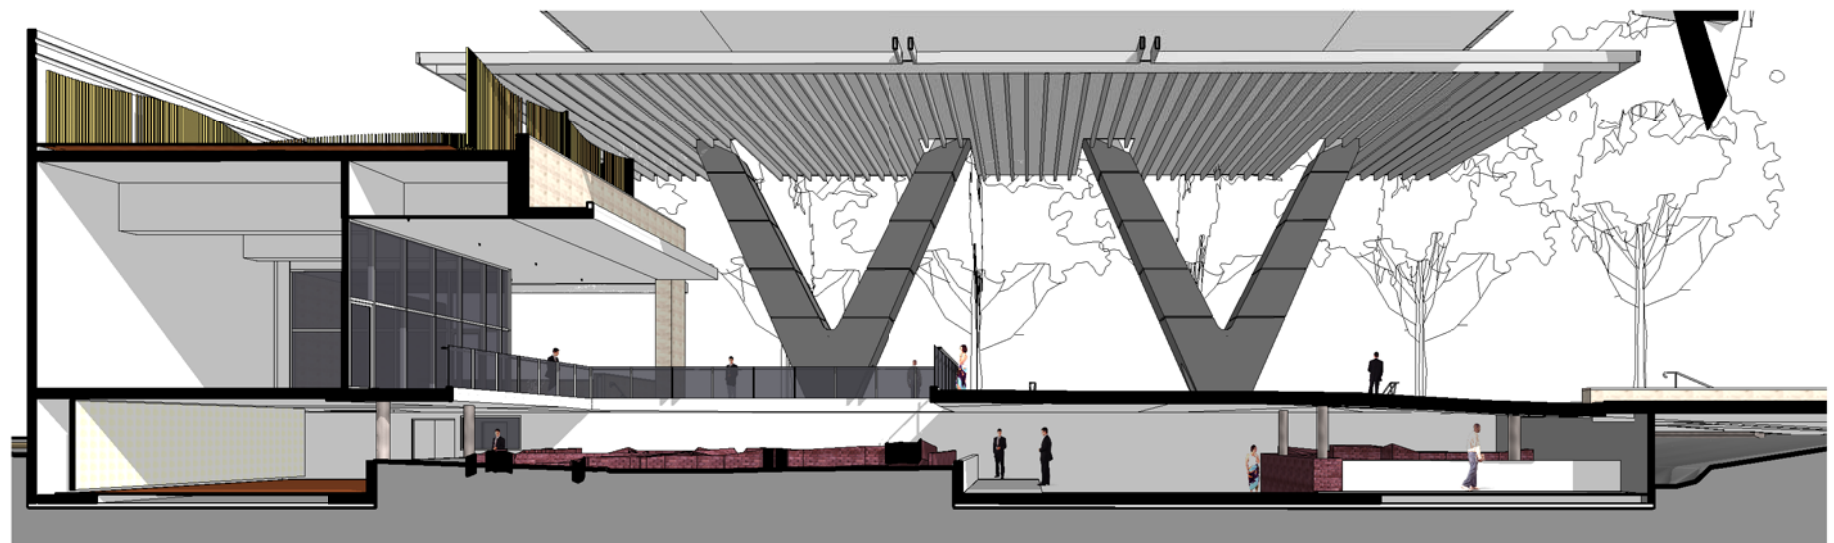


ARCHAEOLOGY EAST-WEST SECTION

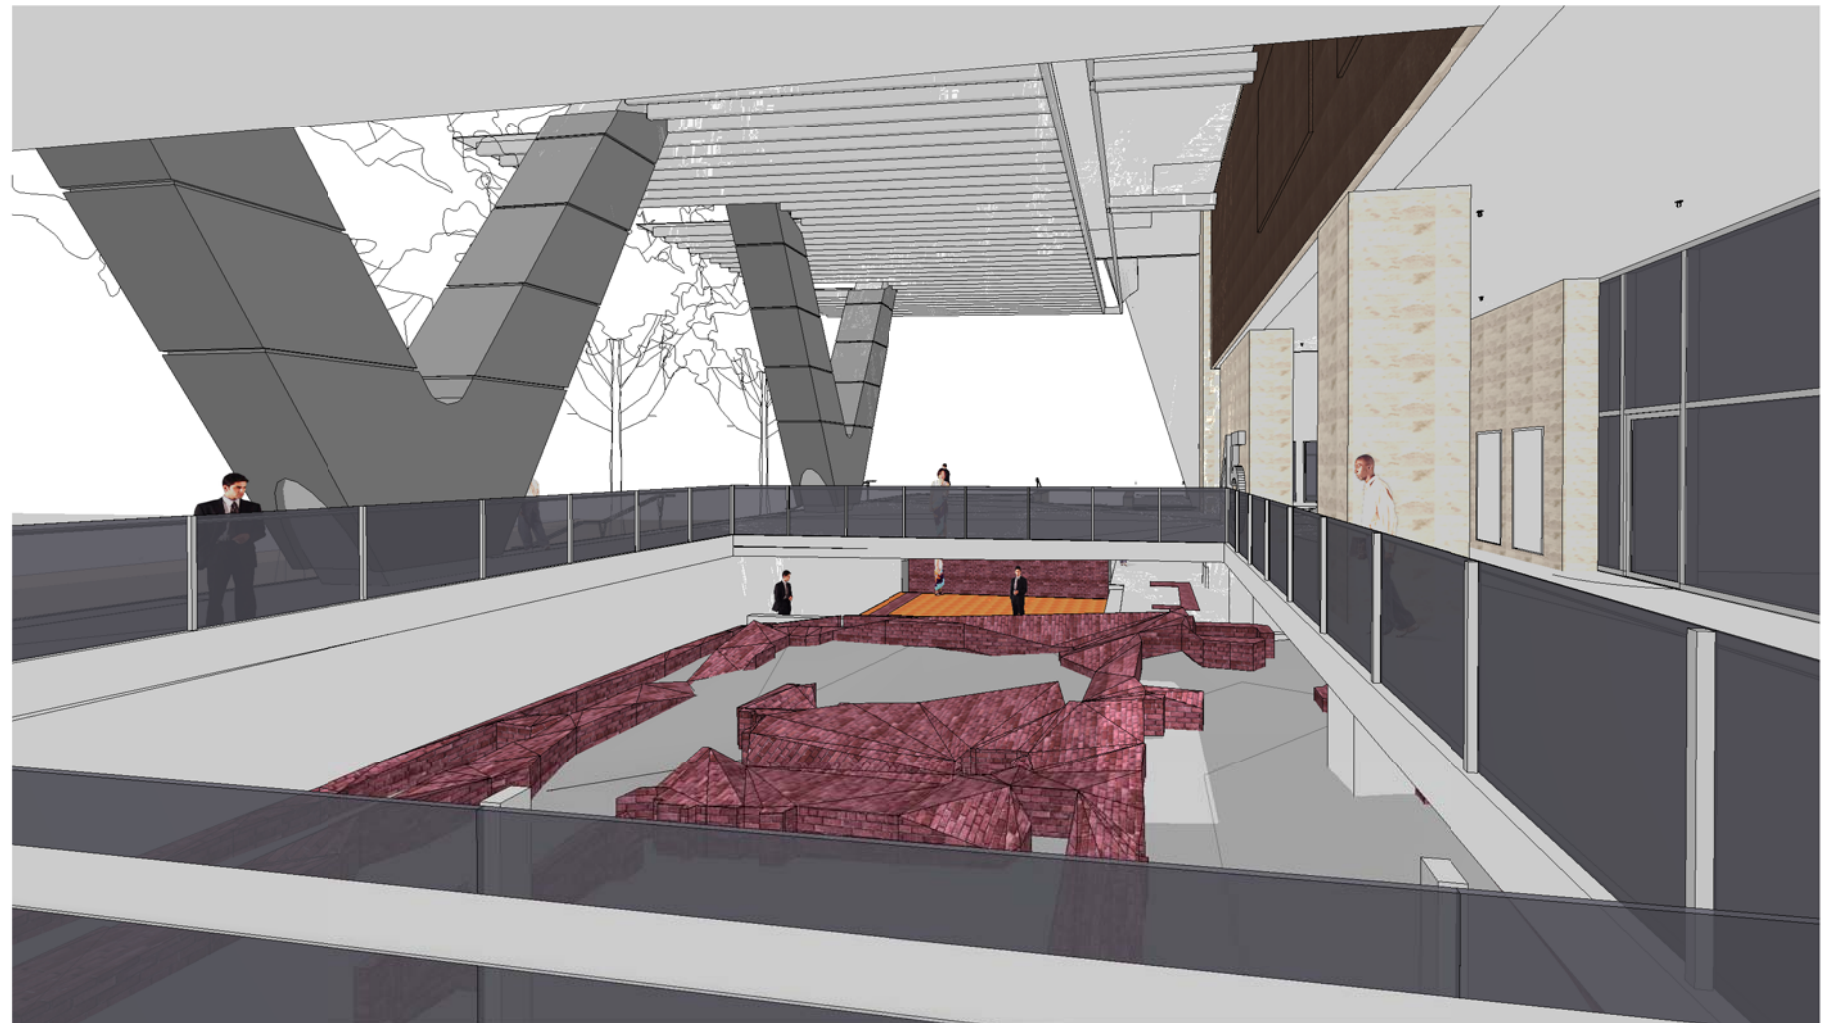

ARCHAEOLOGY FROM PODIUM

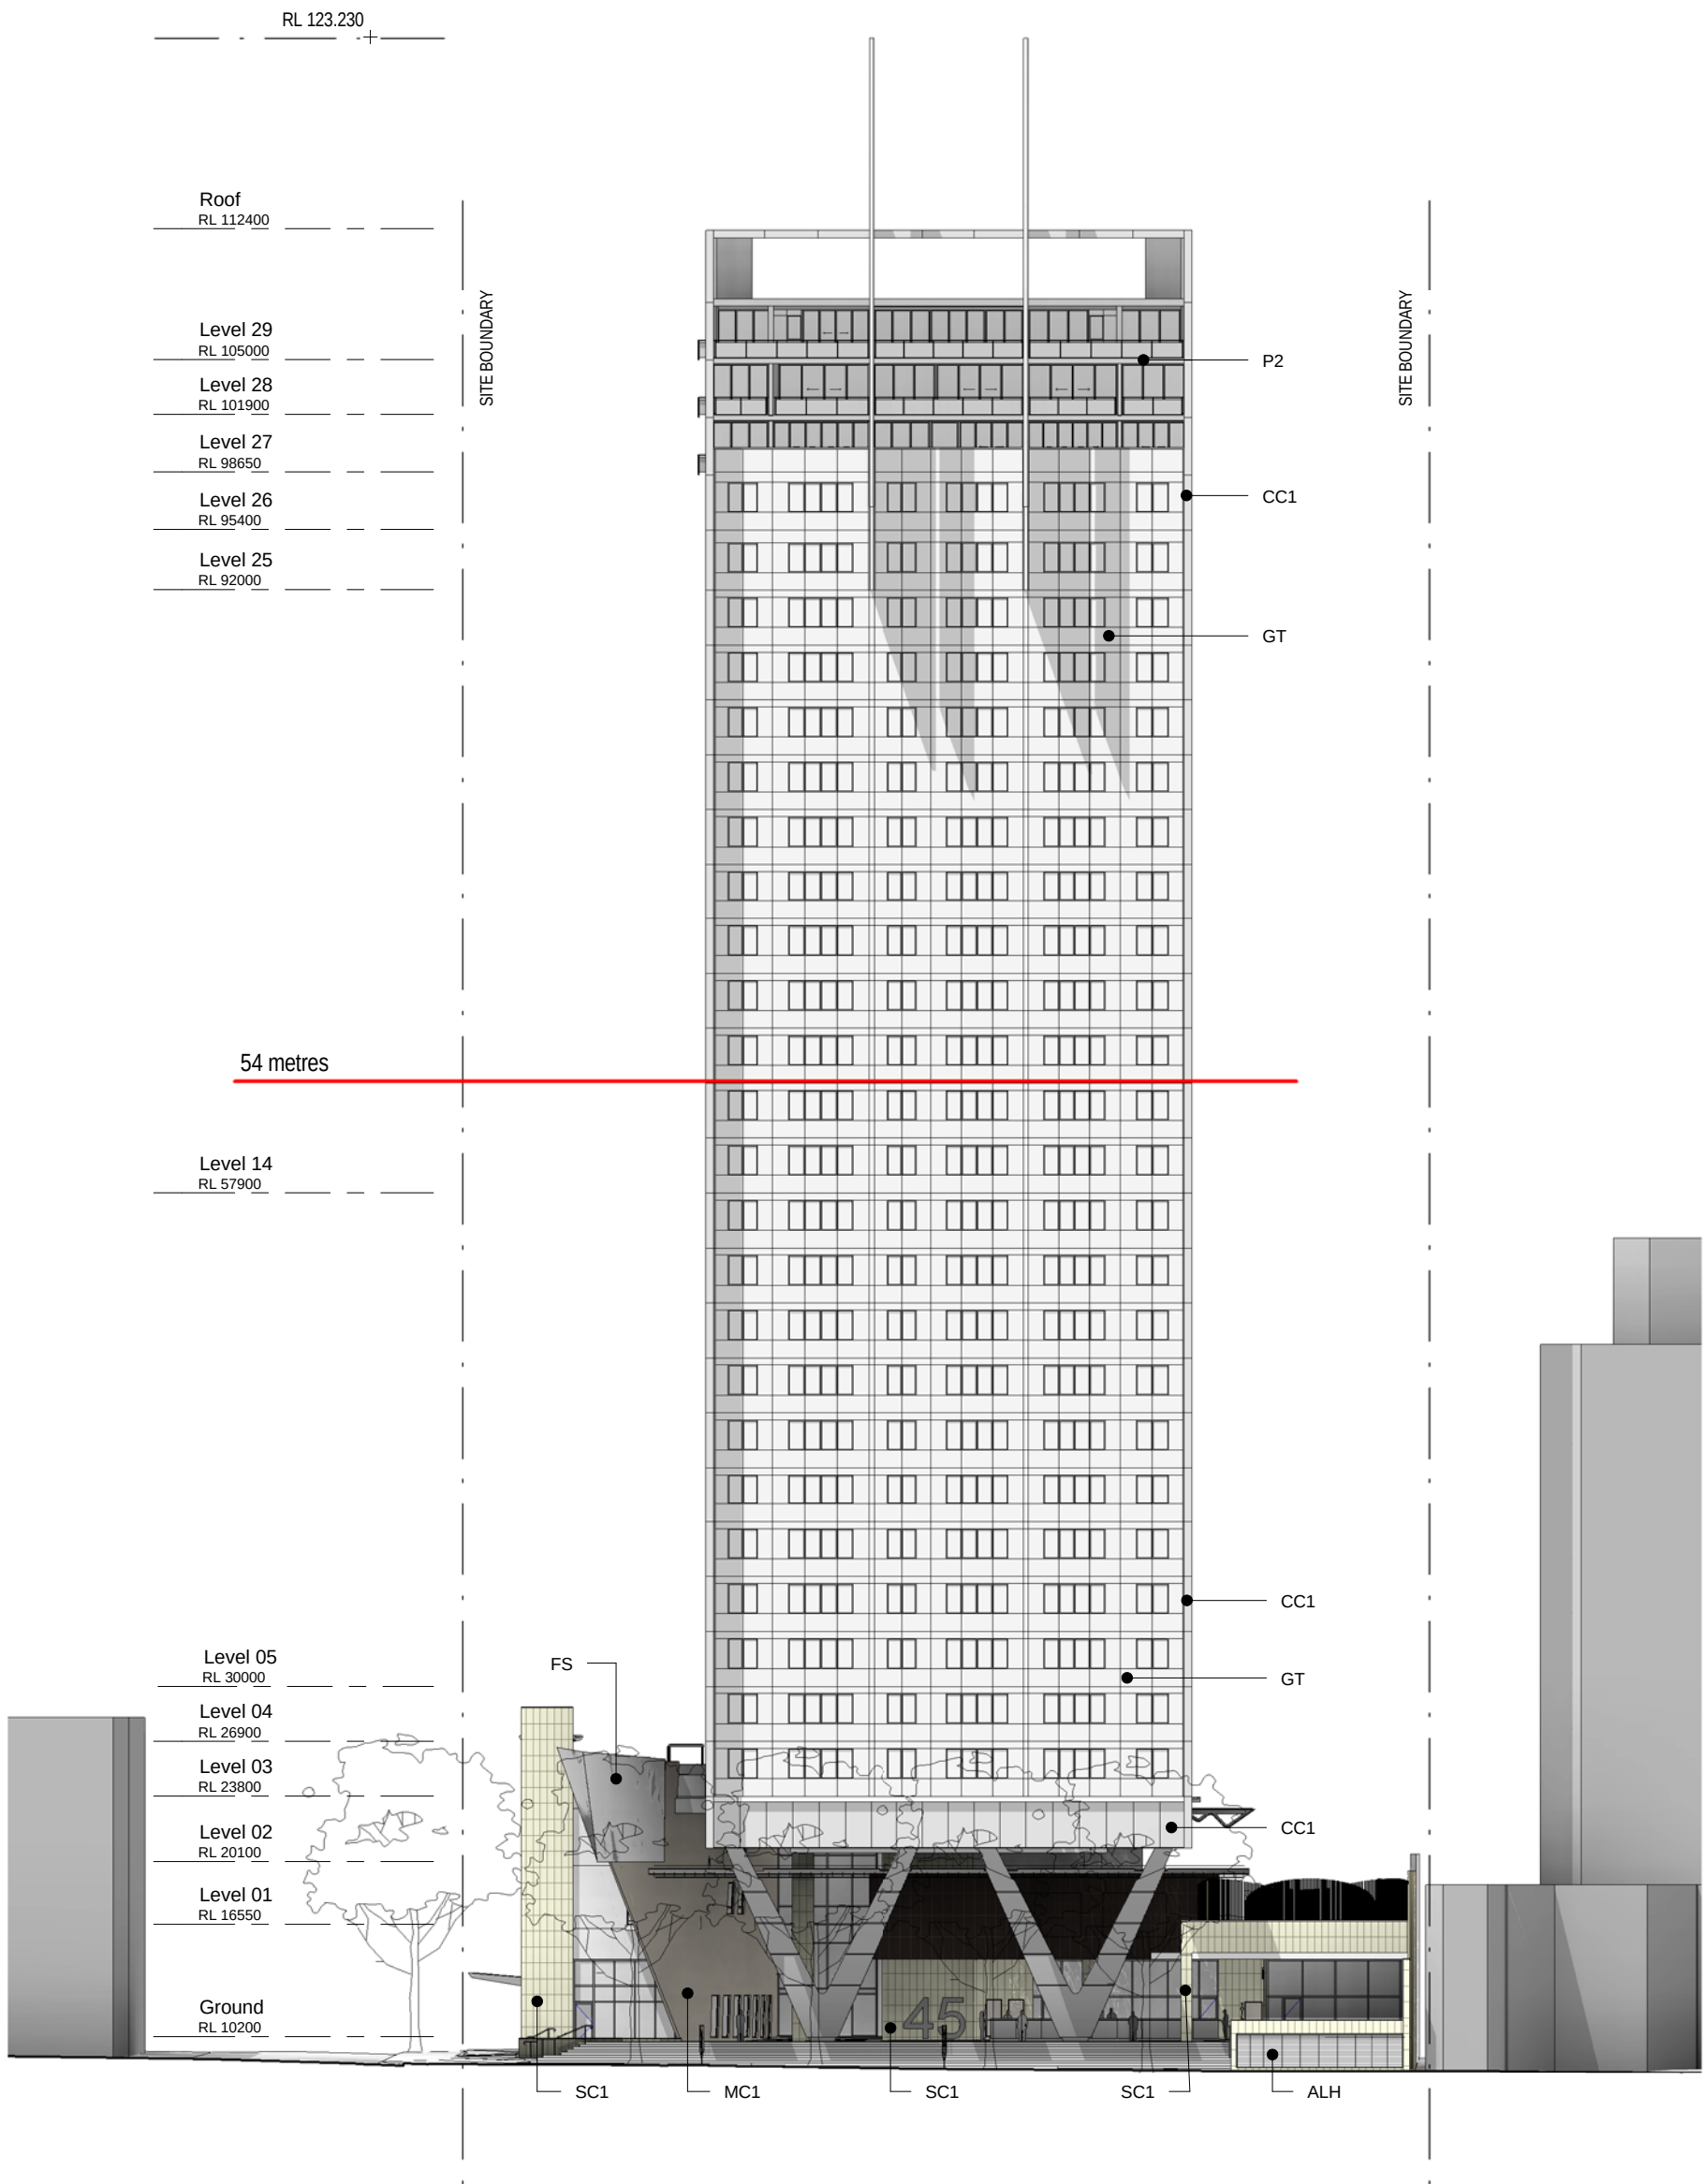

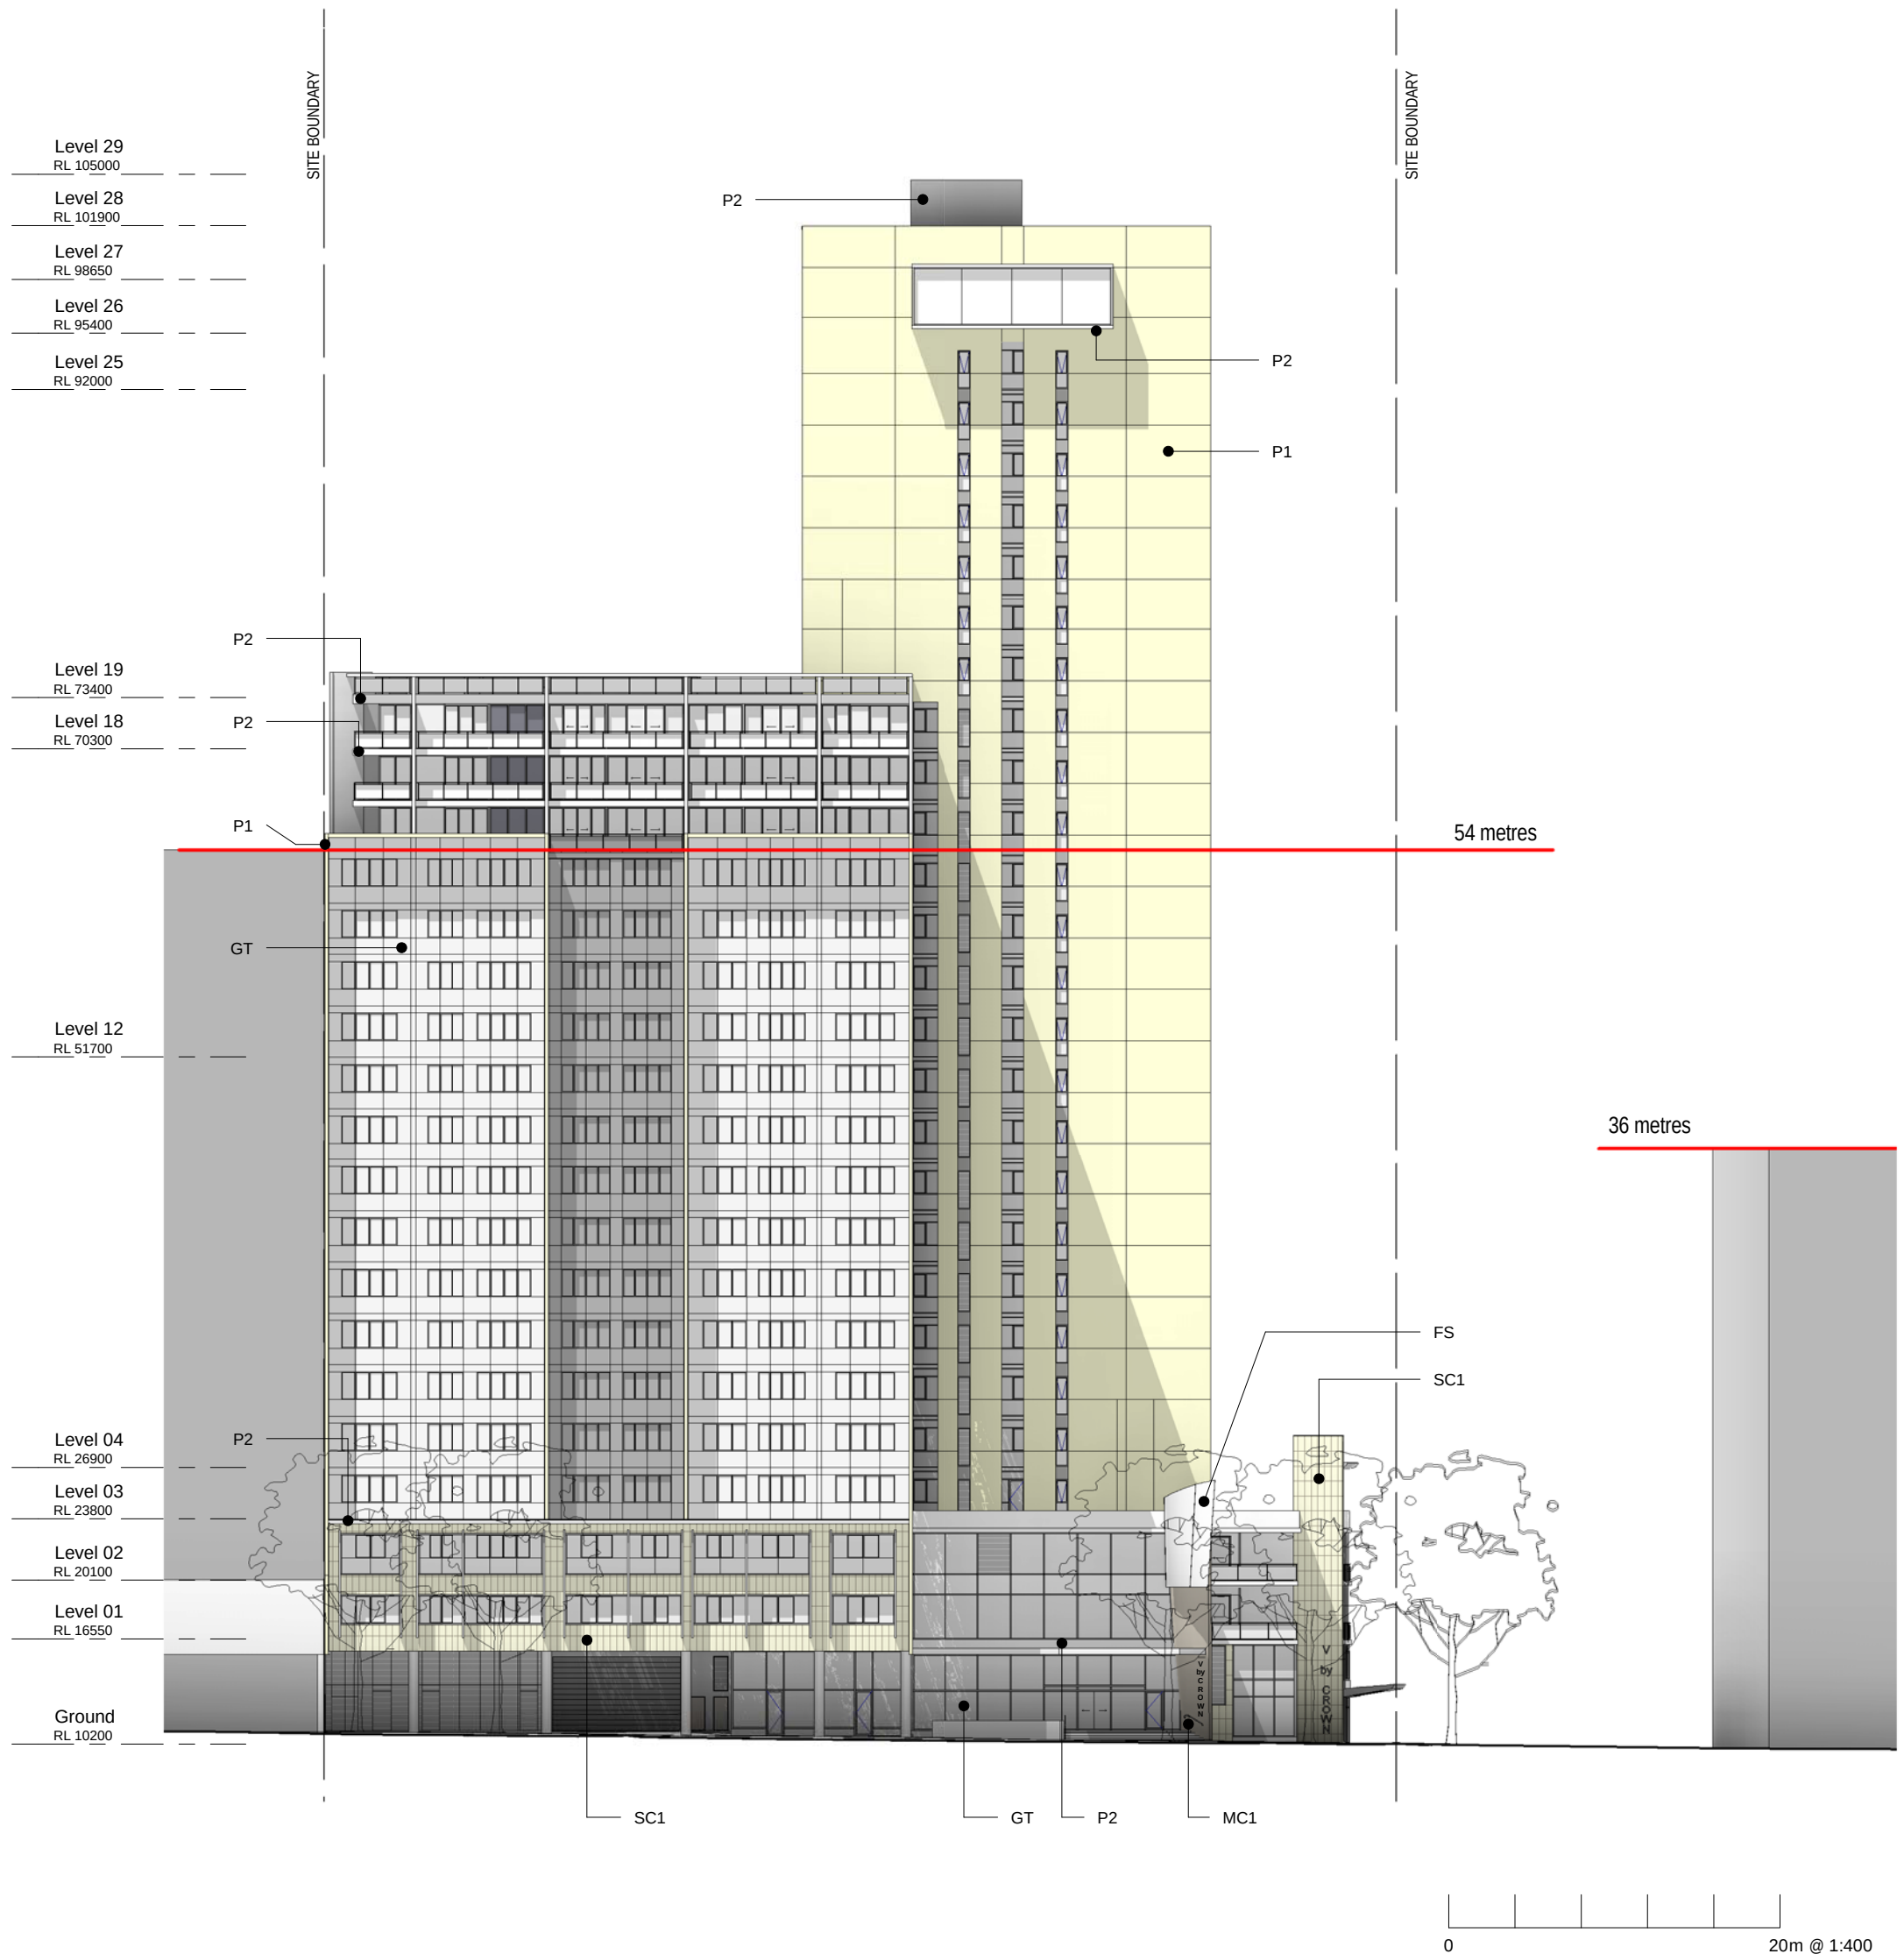

V by Crown, Parramatta
Crown International Holdings Group

NOT FOR CONSTRUCTION




3101 South Elevation

10052


ISSUE 11

1 : 400

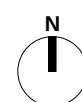

AJ+C
ALLEN JACK+COTTIER

79 Myrtle Street Chippendale NSW 2008 AUSTRALIA
ph +61 2 9311 8222 fx +61 2 9311 8200
ABN 53 003 782 250

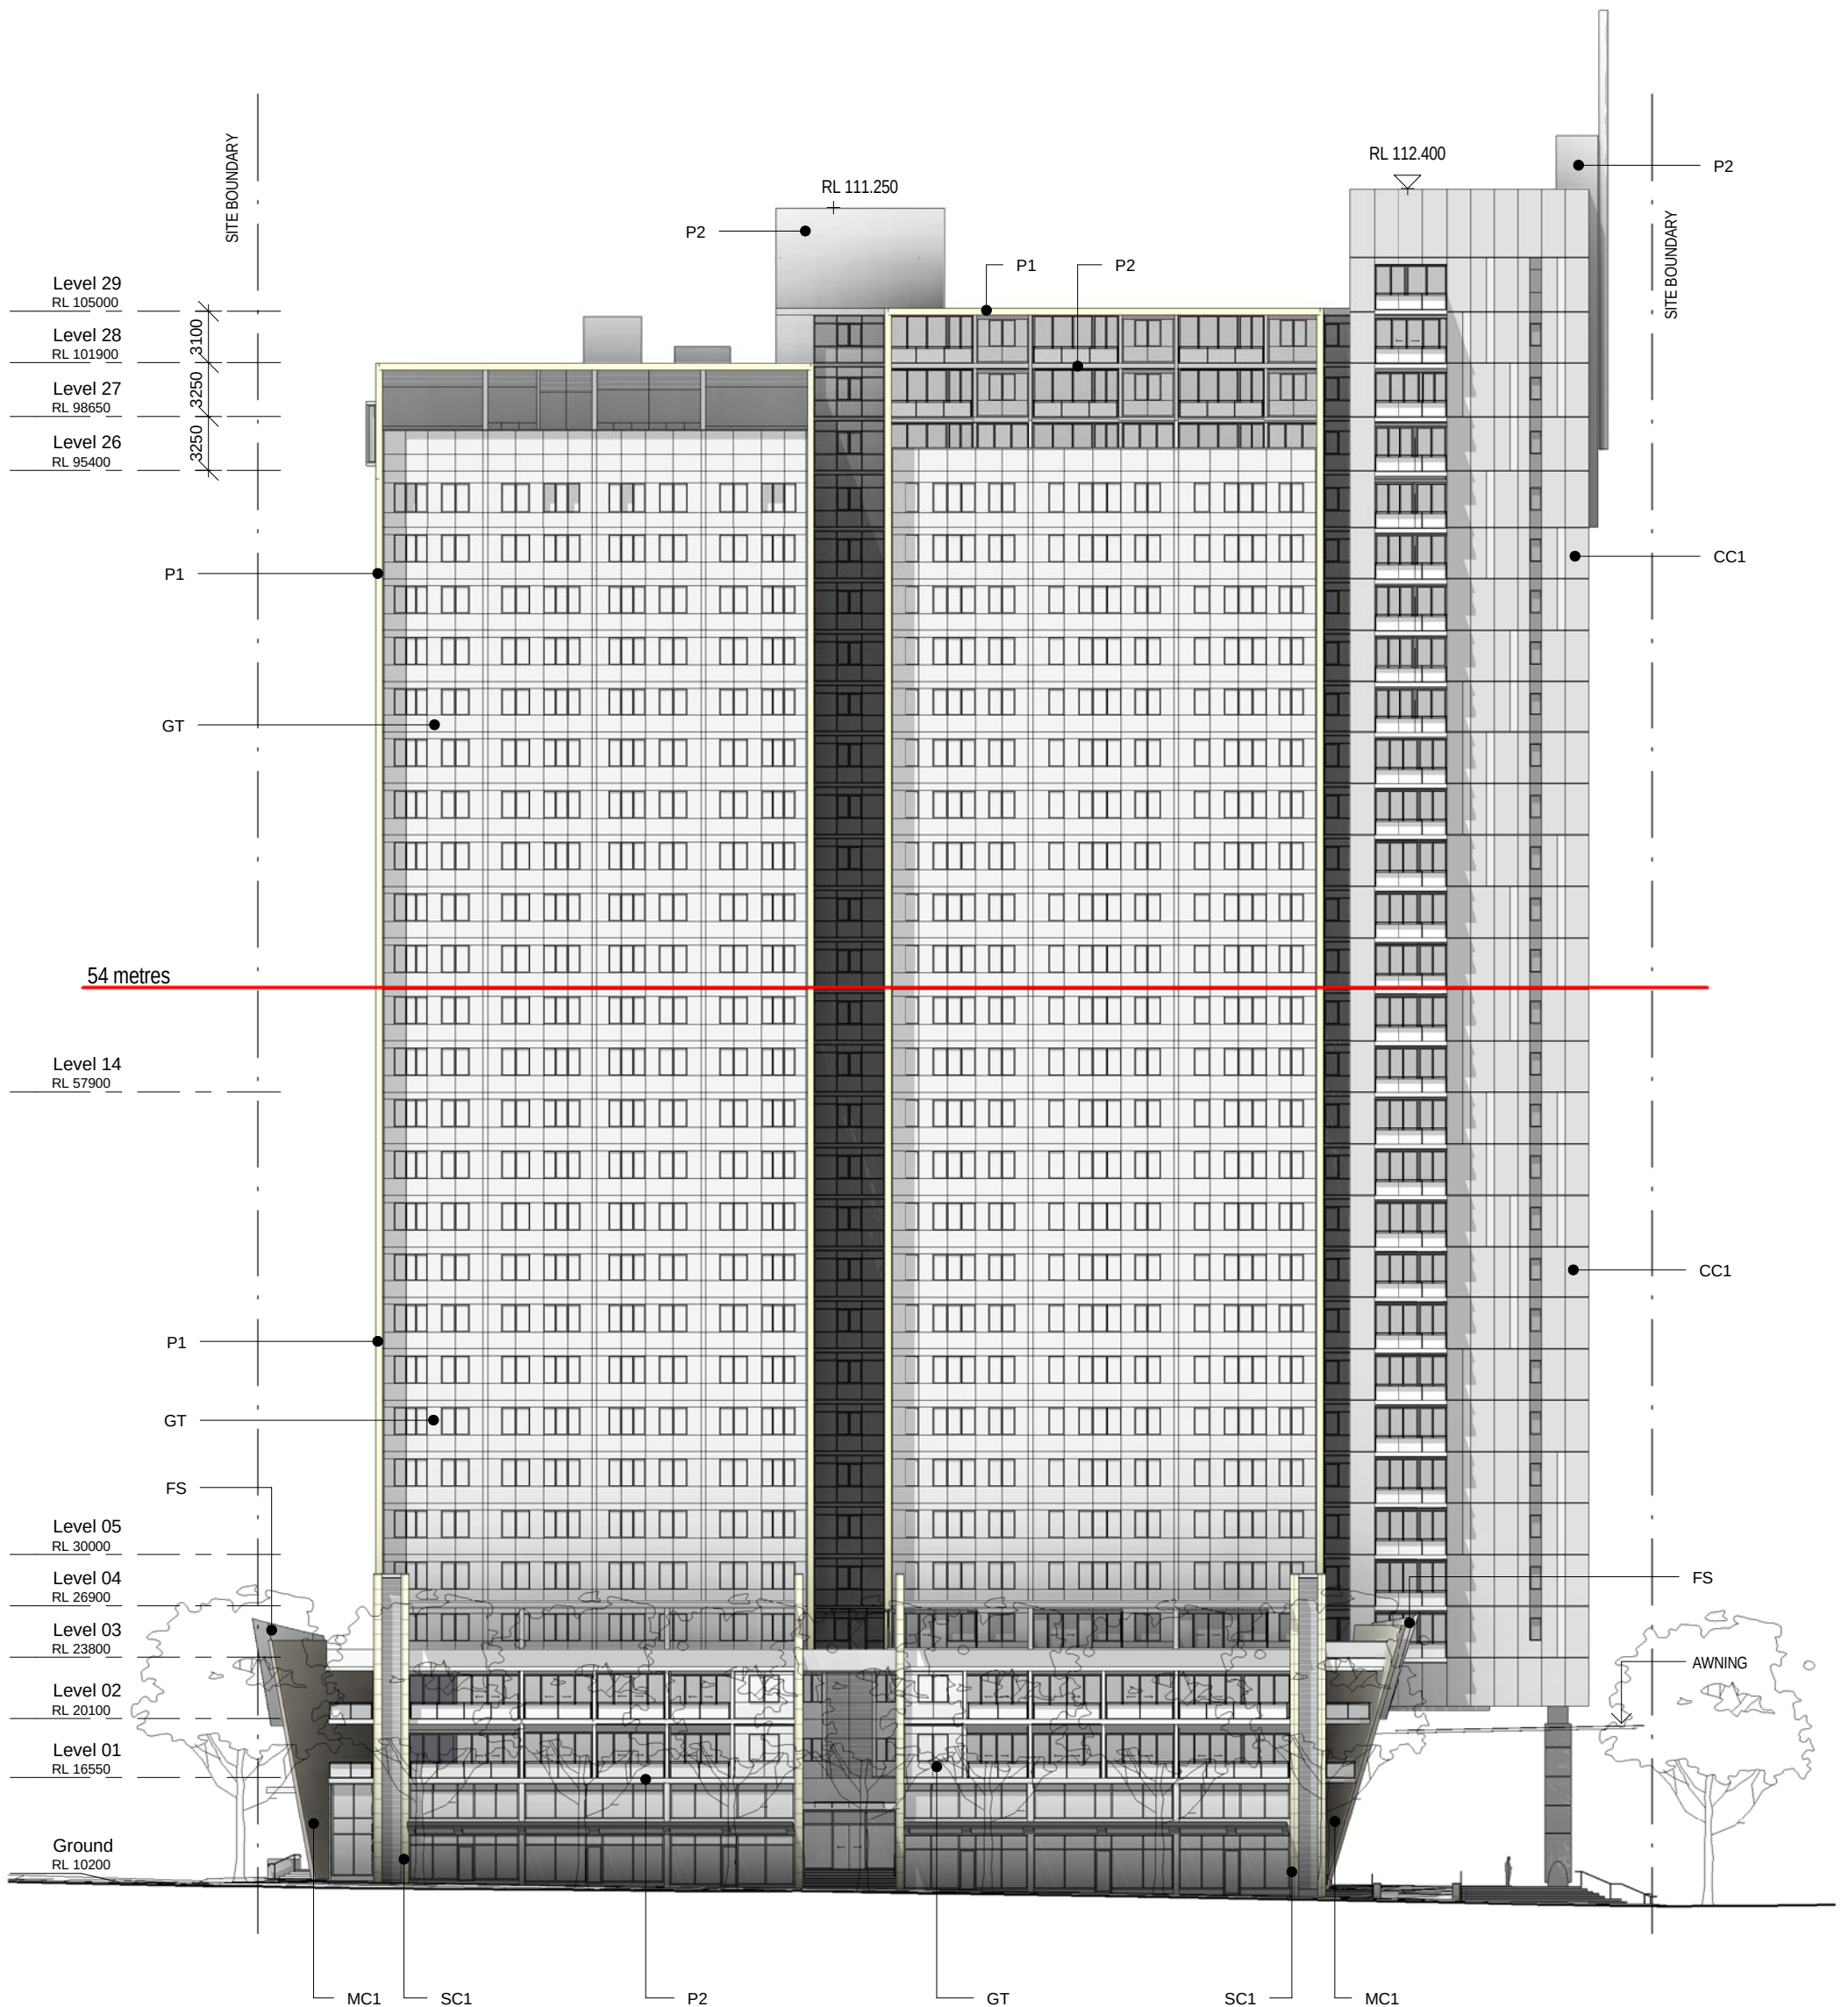

0 20m @ 1:400

V by Crown, Parramatta
Crown International Holdings Group

NOT FOR CONSTRUCTION




3102 East Elevation

10052


ISSUE 9

1:400

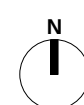

AJ+C
ALLEN JACK+COTTIER


79 Myrtle Street Chippendale NSW 2008 AUSTRALIA
ph +61 2 9311 8222 fx +61 2 9311 8200
ABN 53 003 782 250

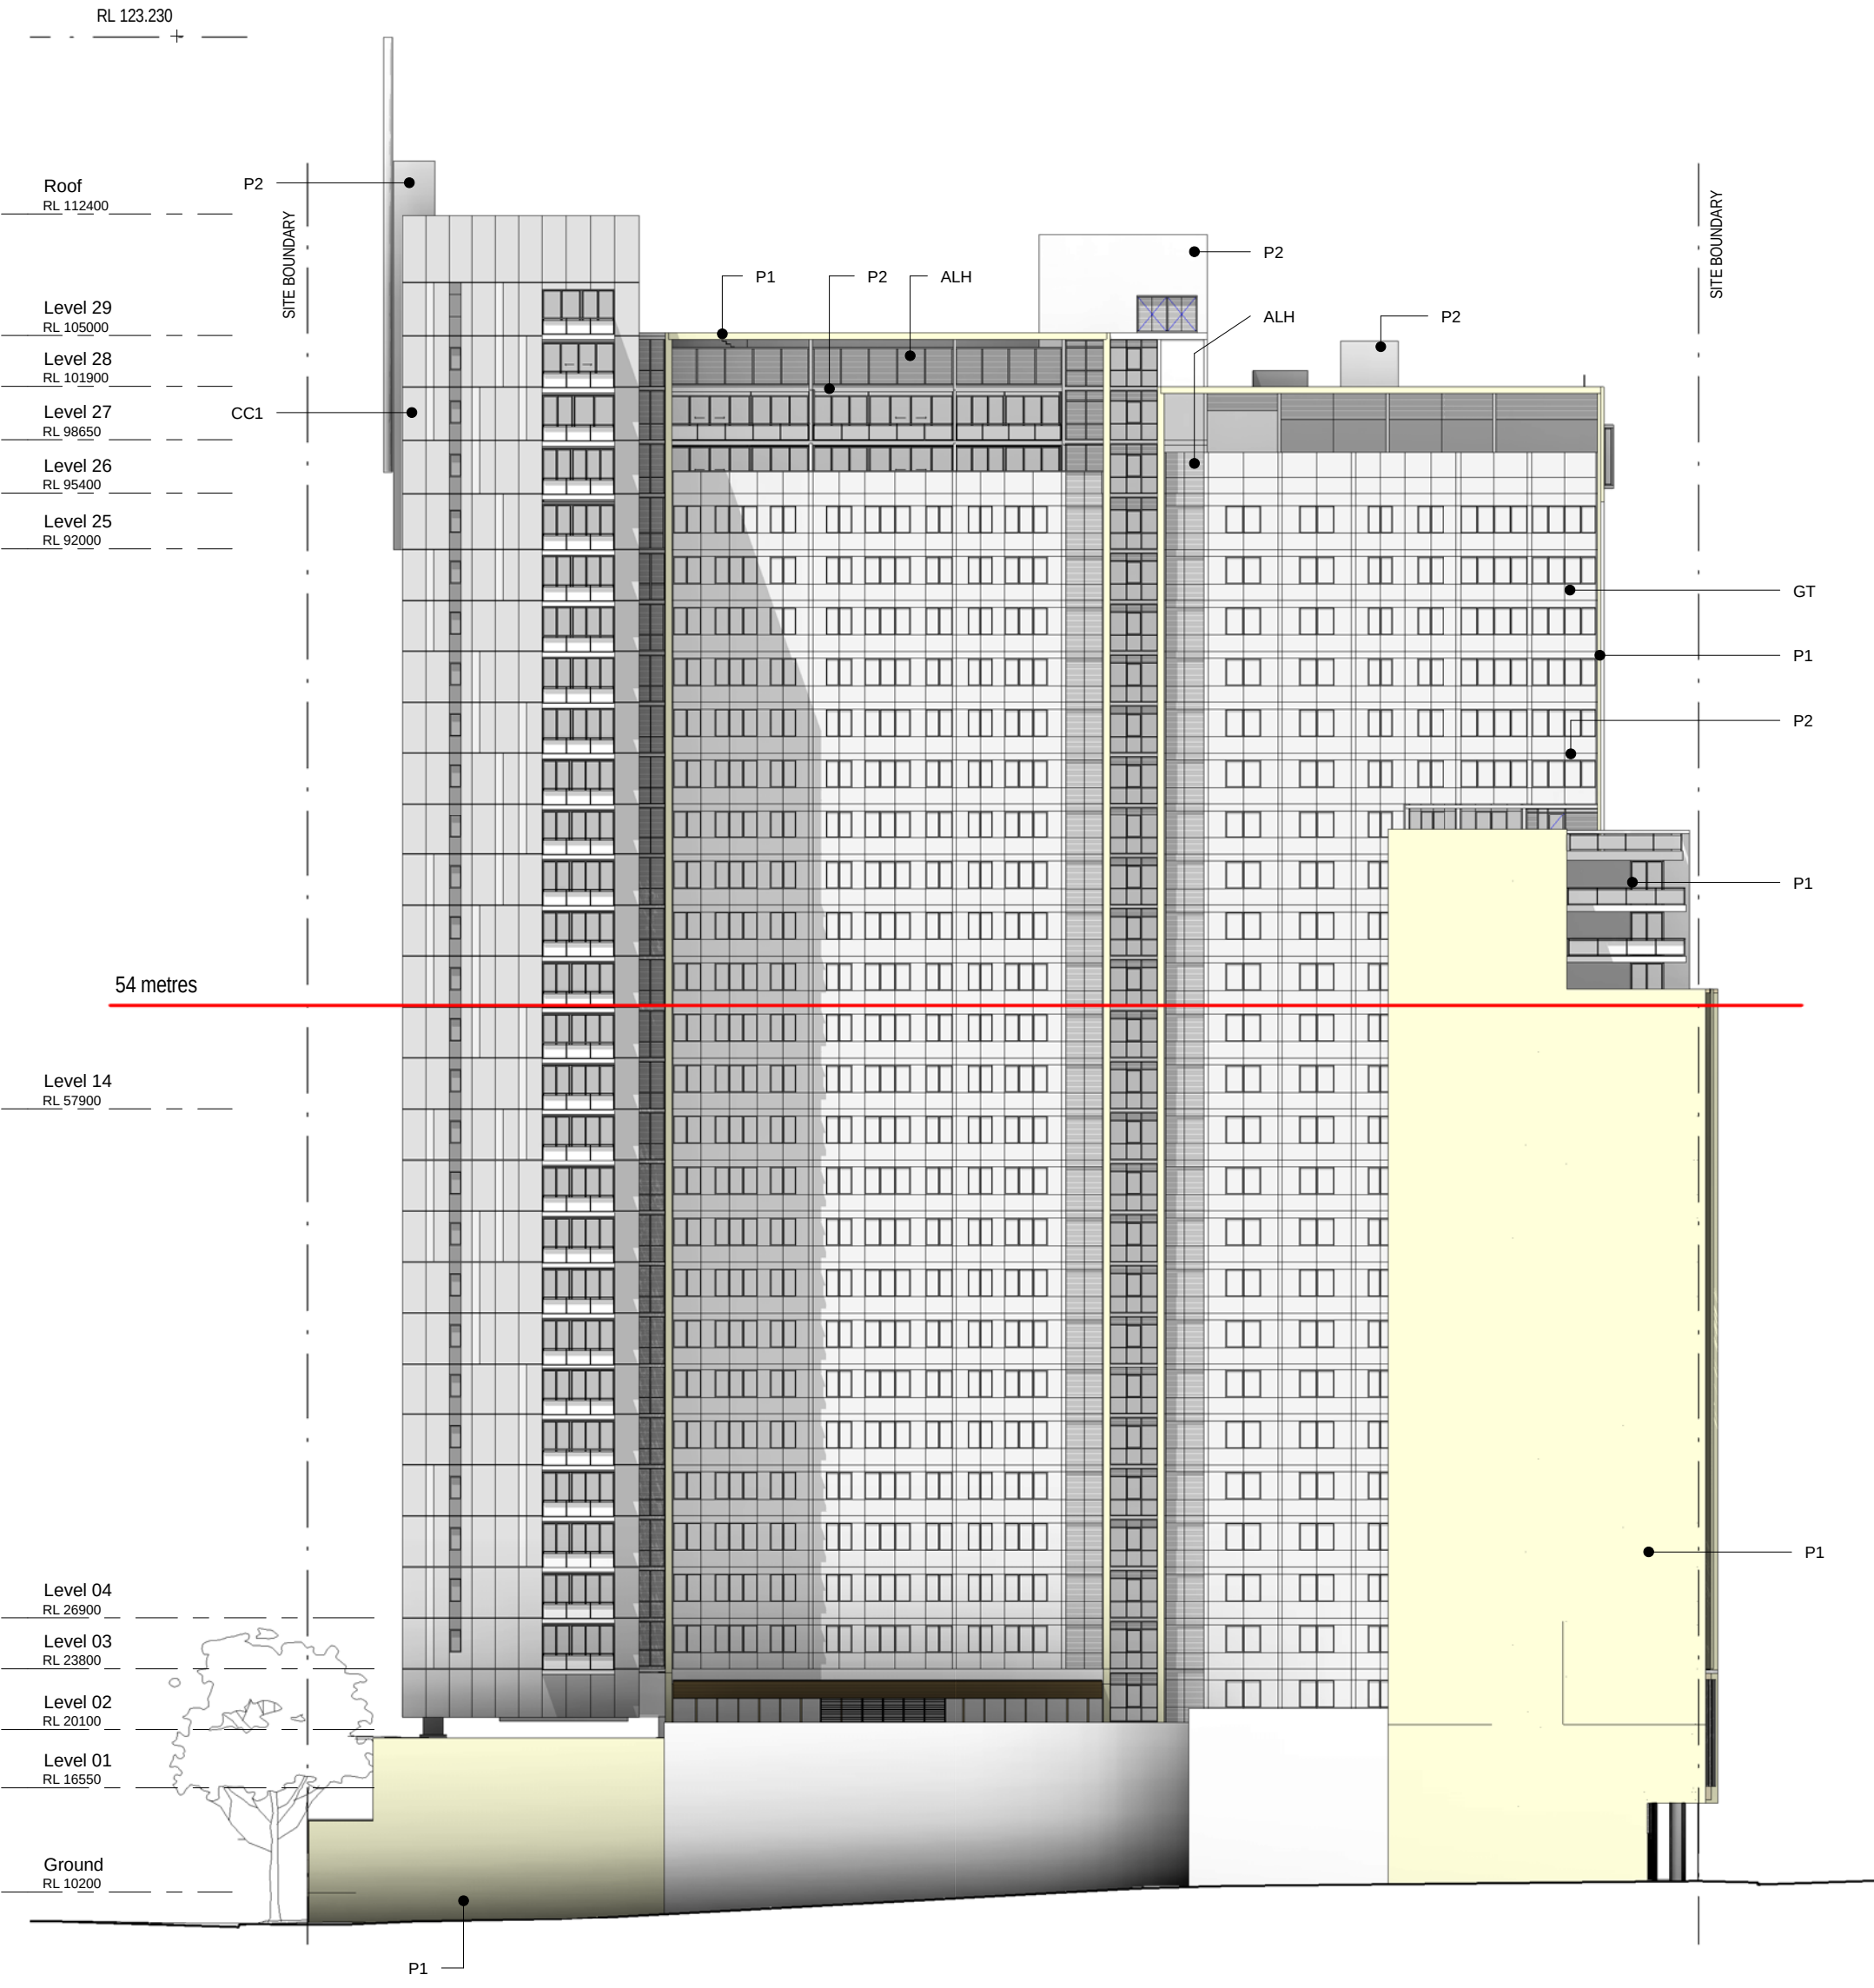



1 EAST ELEVATION OF LOUNGE

1 : 150

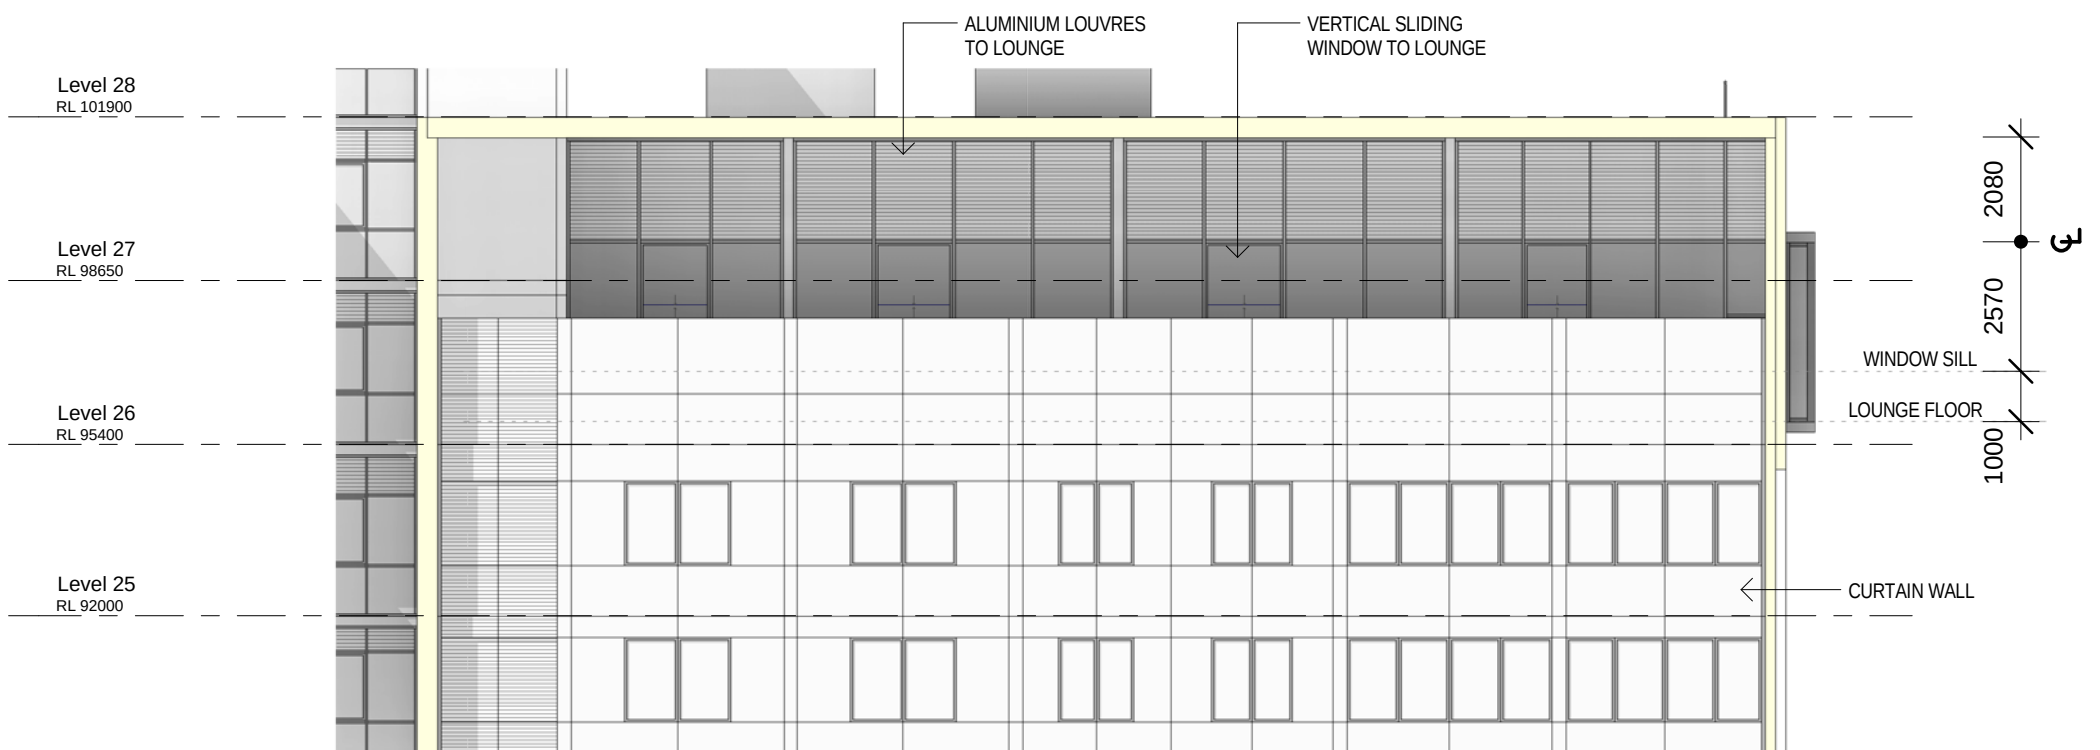


2 WEST ELEVATION OF LOUNGE


1 : 150




3 SECTION THROUGH LOUNGE

1 : 150

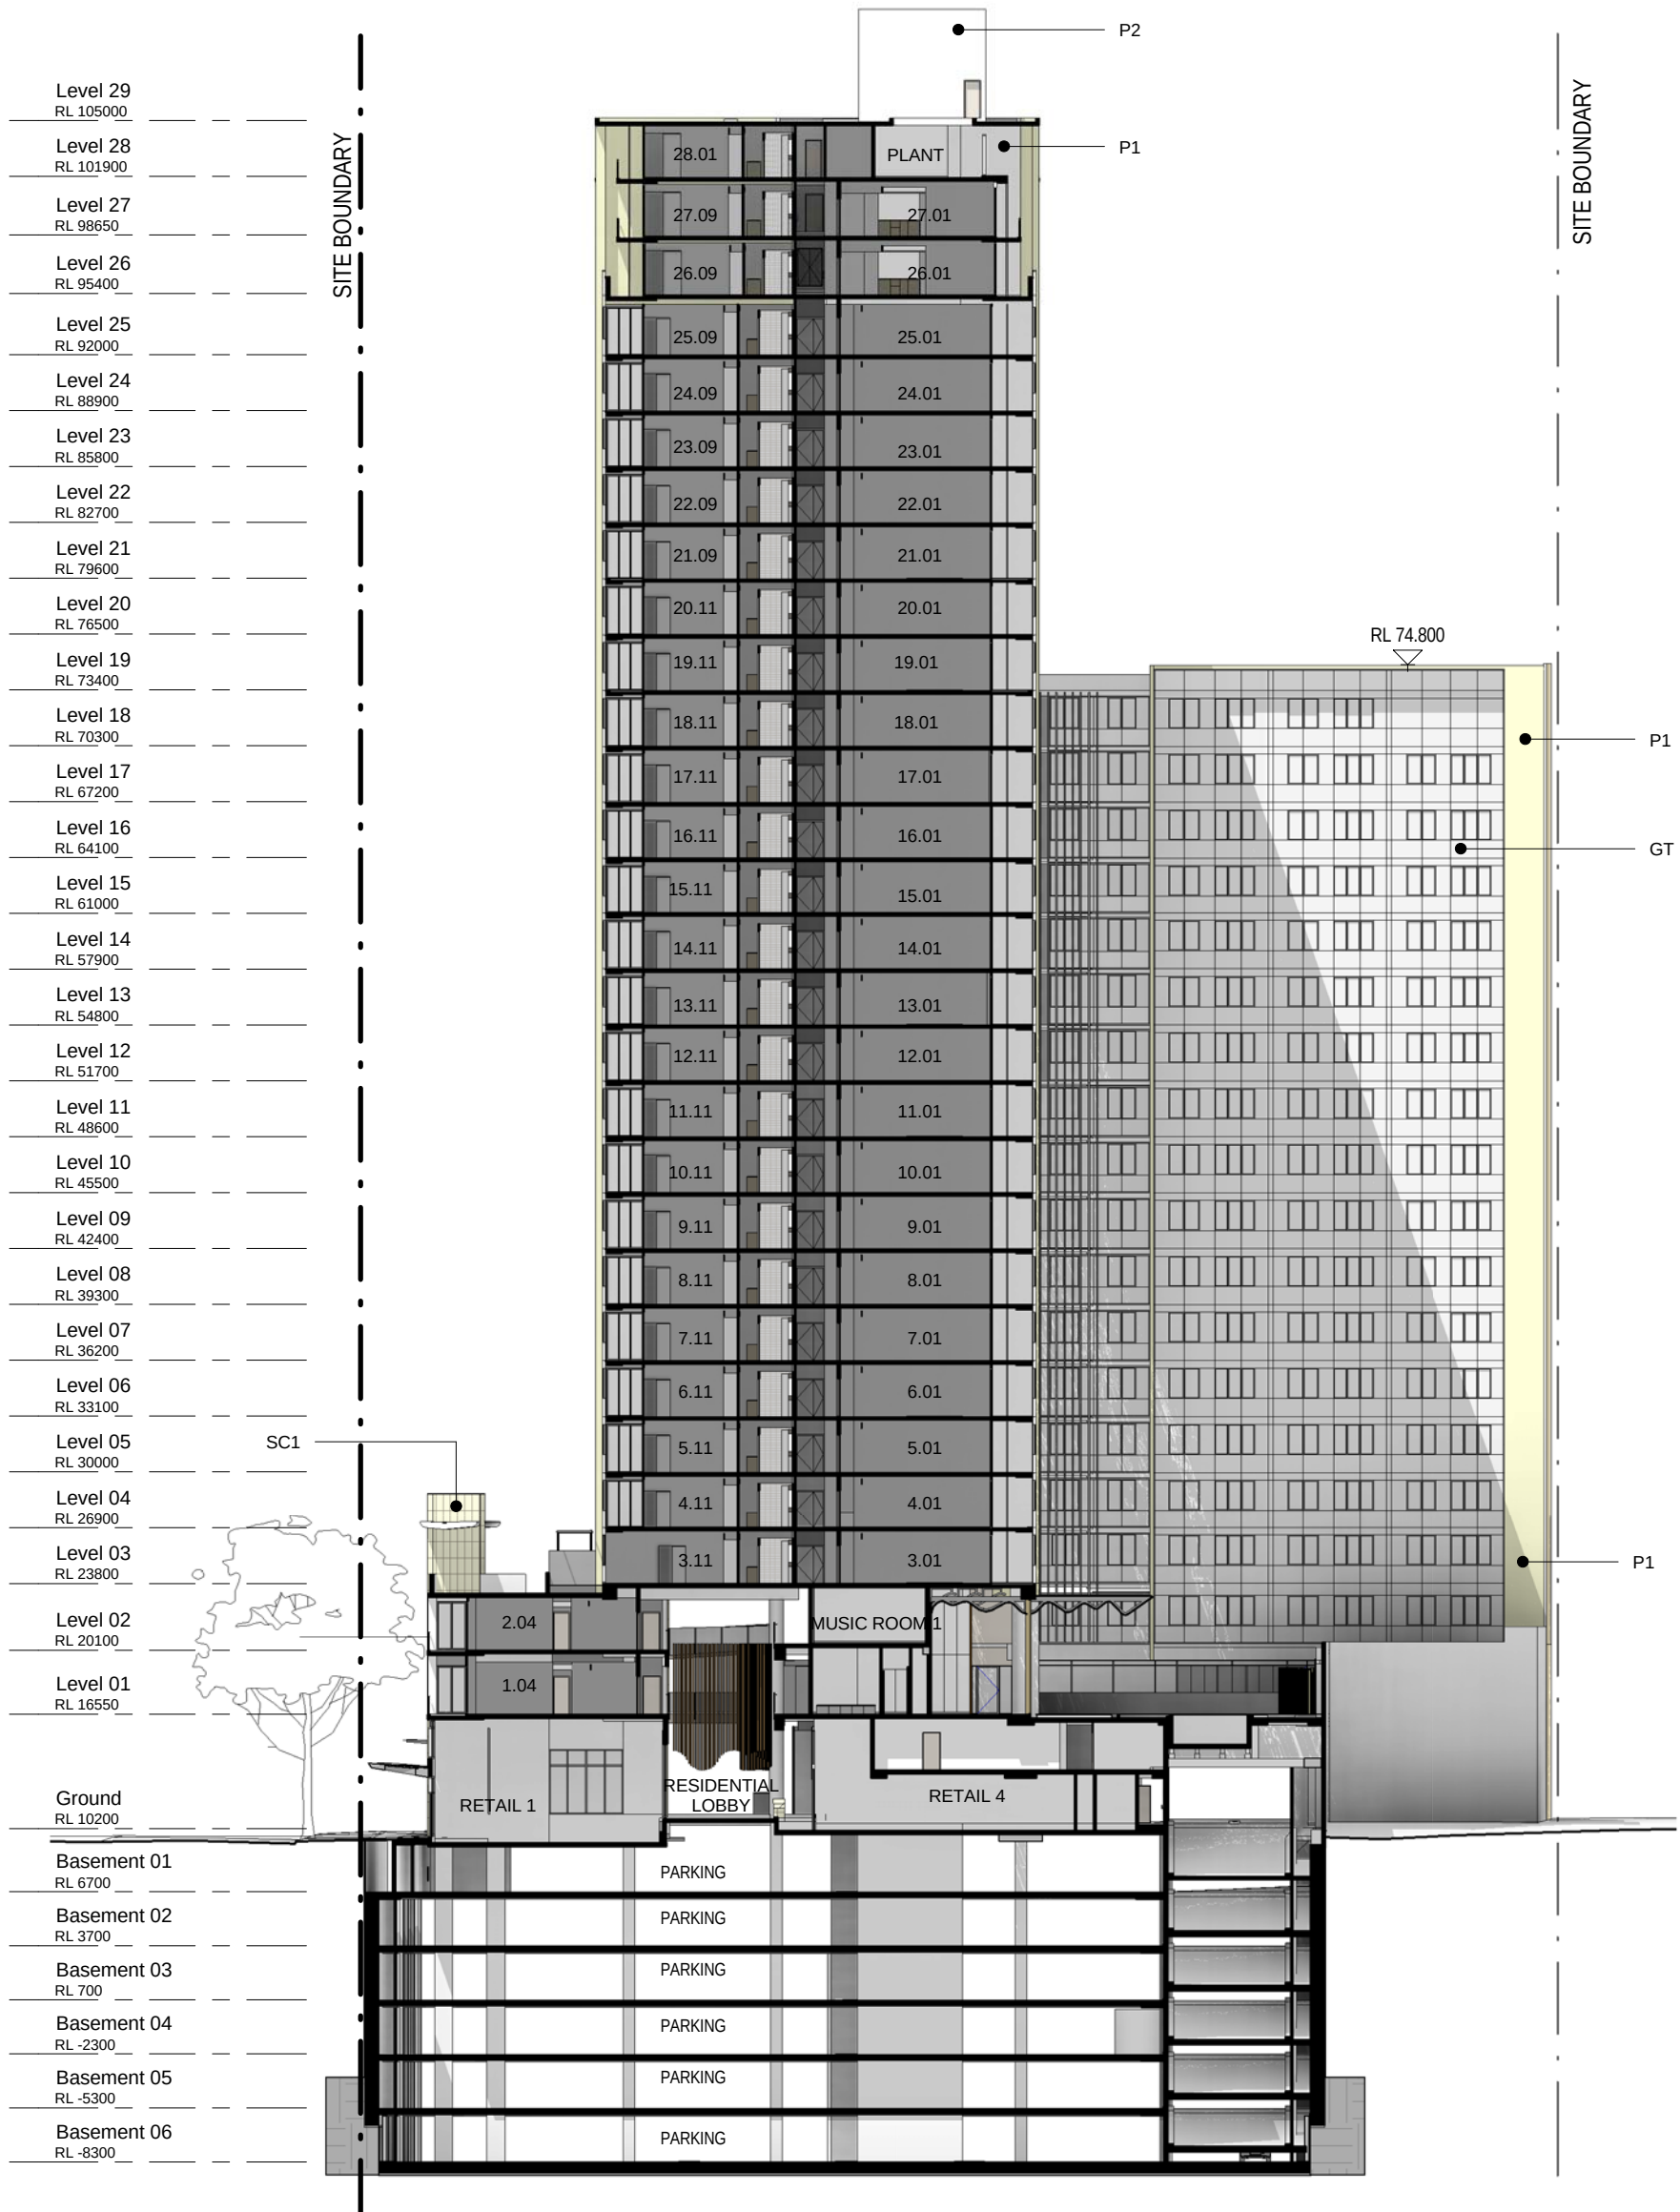

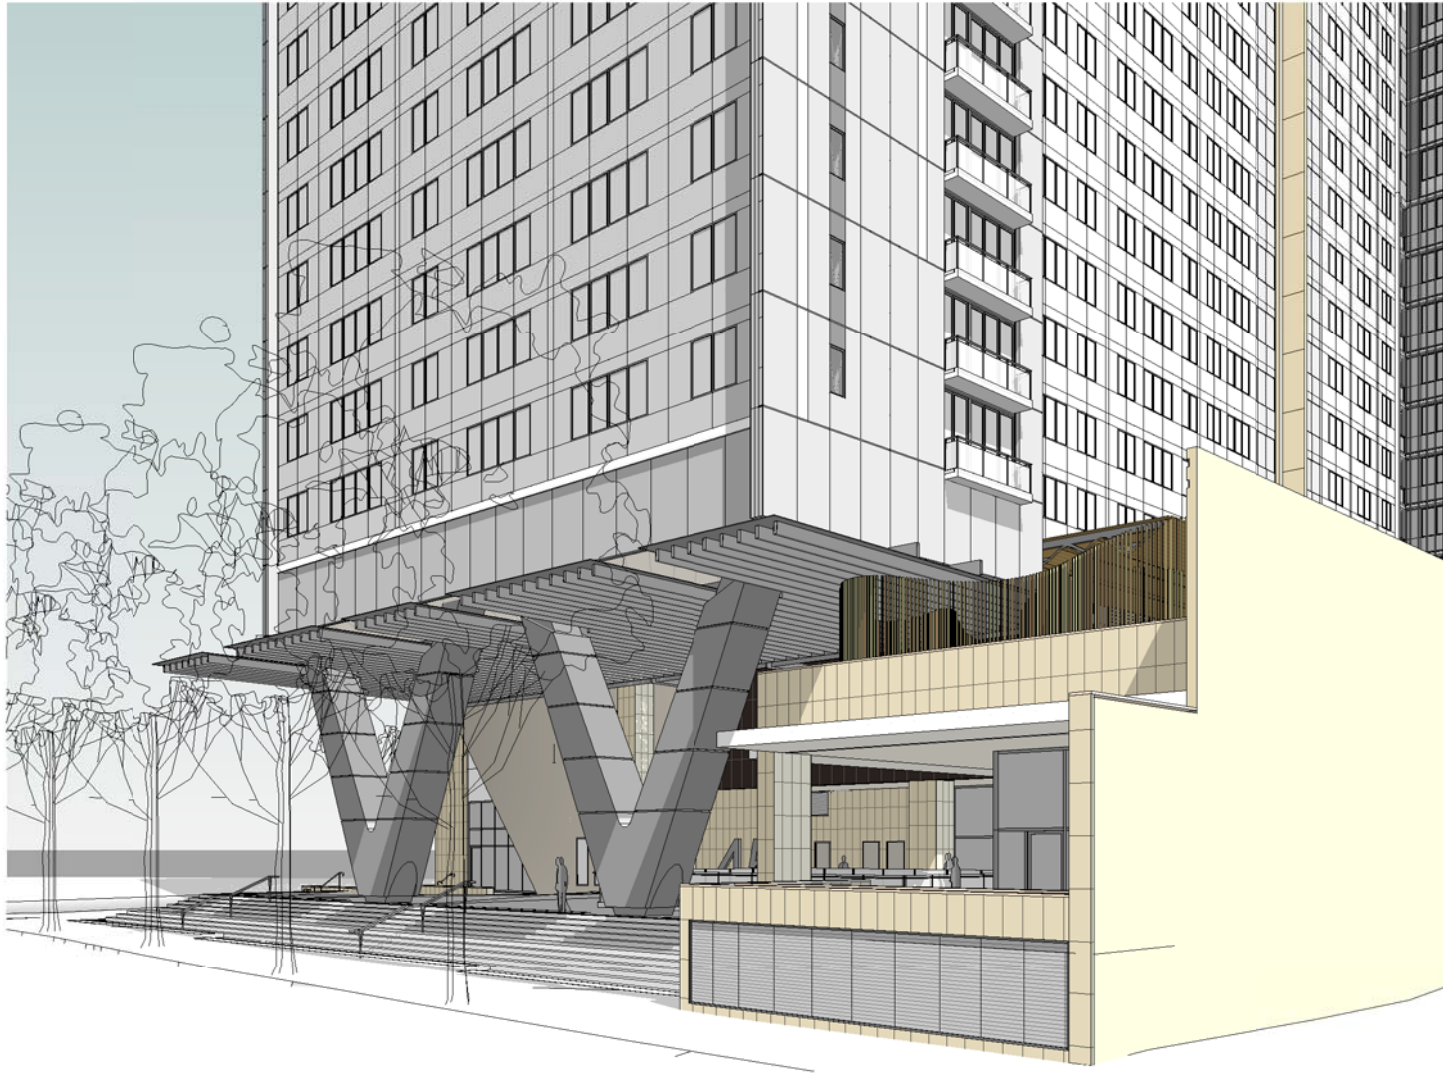



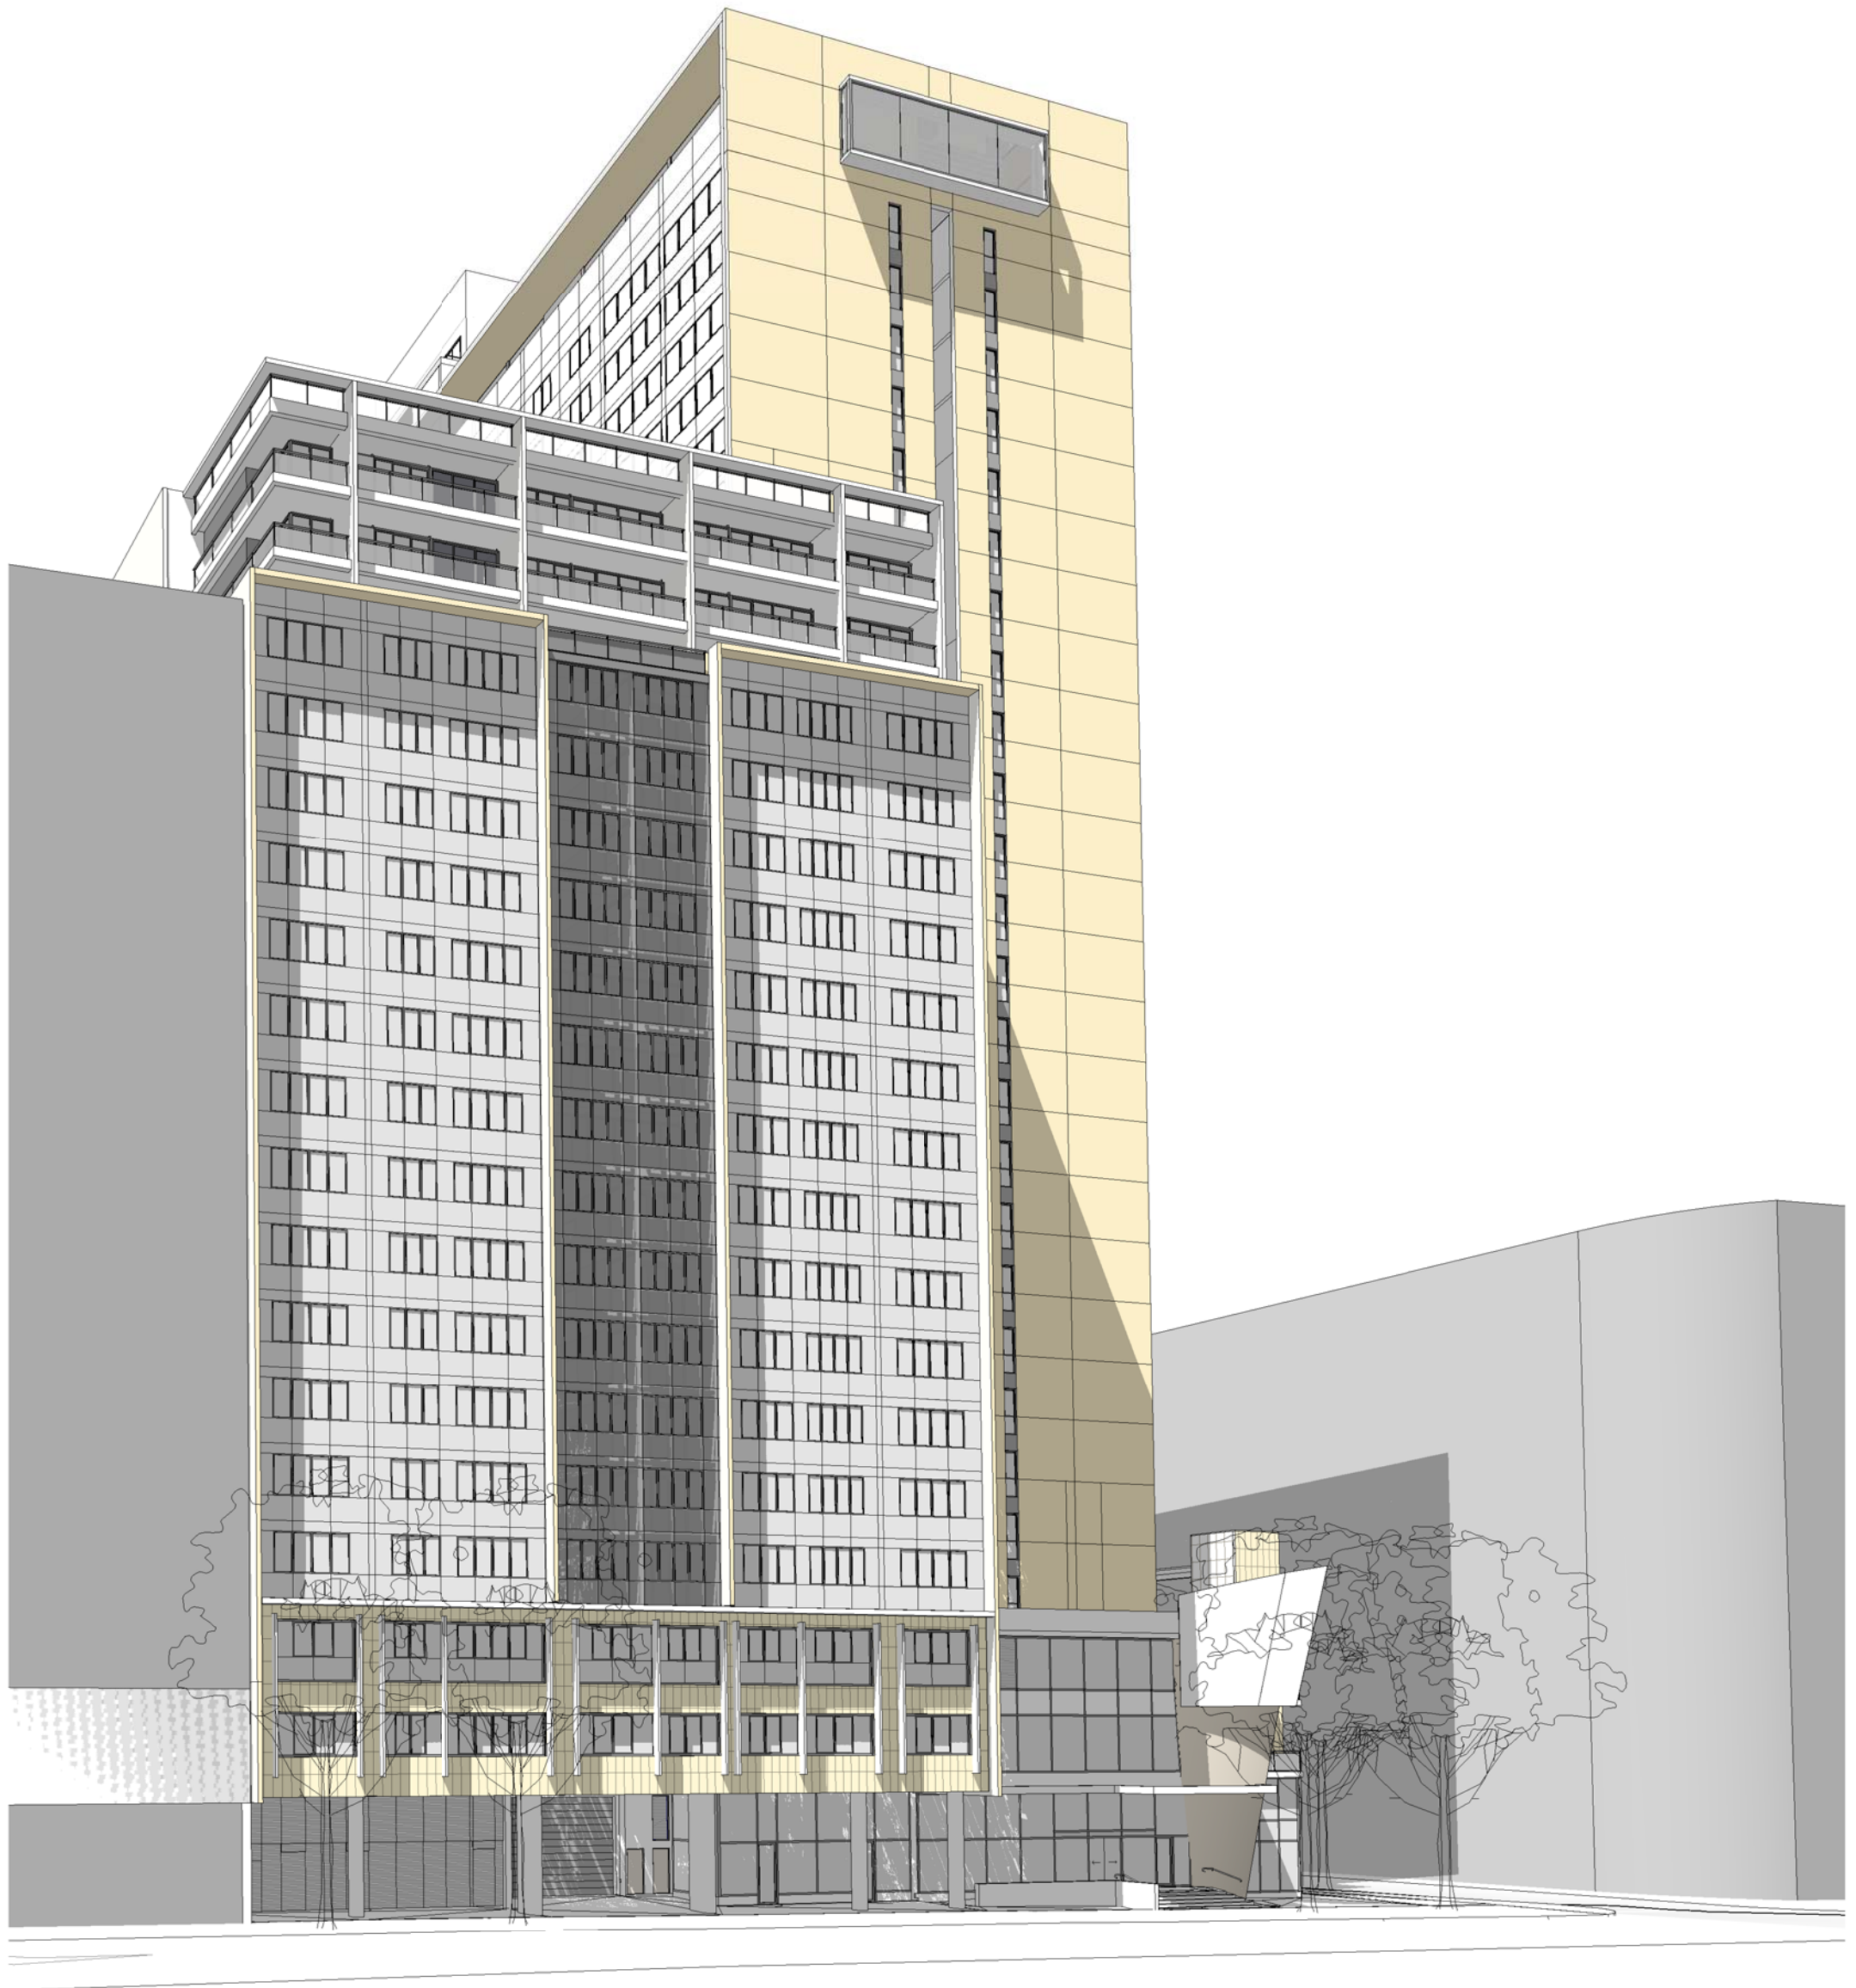

V by Crown, Parramatta
Crown International Holdings Group

NOT FOR CONSTRUCTION



4102 Perspectives

ISSUE 4

10052



AJ+C
ALLEN JACK+COTTIER

79 Myrtle Street Chippendale NSW 2008 AUSTRALIA
ph +61 2 9311 8222 fx +61 2 9311 8200
ABN 53 003 782 250



V by Crown, Parramatta
Crown International Holdings Group

NOT FOR CONSTRUCTION



4103 Perspectives

ISSUE 4

10052



AJ+C
ALLEN JACK+COTTIER

79 Myrtle Street Chippendale NSW 2008 AUSTRALIA
ph +61 2 9311 8222 fx +61 2 9311 8200
ABN 53 003 782 250



1 WINTER SOLSTICE 9.00am
1 : 2500



2 WINTER SOLSTICE 10.00am
1 : 2500



1 WINTER SOLSTICE 11.00AM
1 : 2500



2 WINTER SOLSTICE 12.00NOON
1 : 2500



1 WINTER SOLSTICE 1.00PM
1 : 2500



2 WINTER SOLSTICE 2.00PM
1 : 2500



1

WINTER SOLSTICE 3.00PM

1 : 2500



2

SUMMER SOLSTICE 9.00AM

1 : 2500

V by Crown, Parramatta
Crown International Holdings Group

NOT FOR CONSTRUCTION




SH04 Shadow Study 04

ISSUE 5

10052

1 : 2500

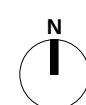

AJ+C
ALLEN JACK+COTTIER

79 Myrtle Street Chippendale NSW 2008 AUSTRALIA
ph +61 2 9311 8222 fx +61 2 9311 8200
ABN 53 003 782 250



1 SUMMER SOLSTICE 10.00AM

1 : 2500



2 SUMMER SOLSTICE 11.00AM

1 : 2500



1 SUMMER SOLSTICE 12.00NOON
1 : 2500



2 SUMMER SOLSTICE 1.00PM
1 : 2500



1 SUMMER SOLSTICE 2.00PM
1 : 2500



2 SUMMER SOLSTICE 3.00PM
1 : 2500



1 EQUINOX 9.00AM 1 : 2500



2 EQUINOX 10.00AM 1 : 2500



1

EQUINOX 11.00AM

1 : 2500



2

EQUINOX 12.00NOON

1 : 2500



1

EQUINOX 1.00PM

1 : 2500



2

EQUINOX 2.00PM

1 : 2500



1 EQUINOX 3.00PM 1 : 2500