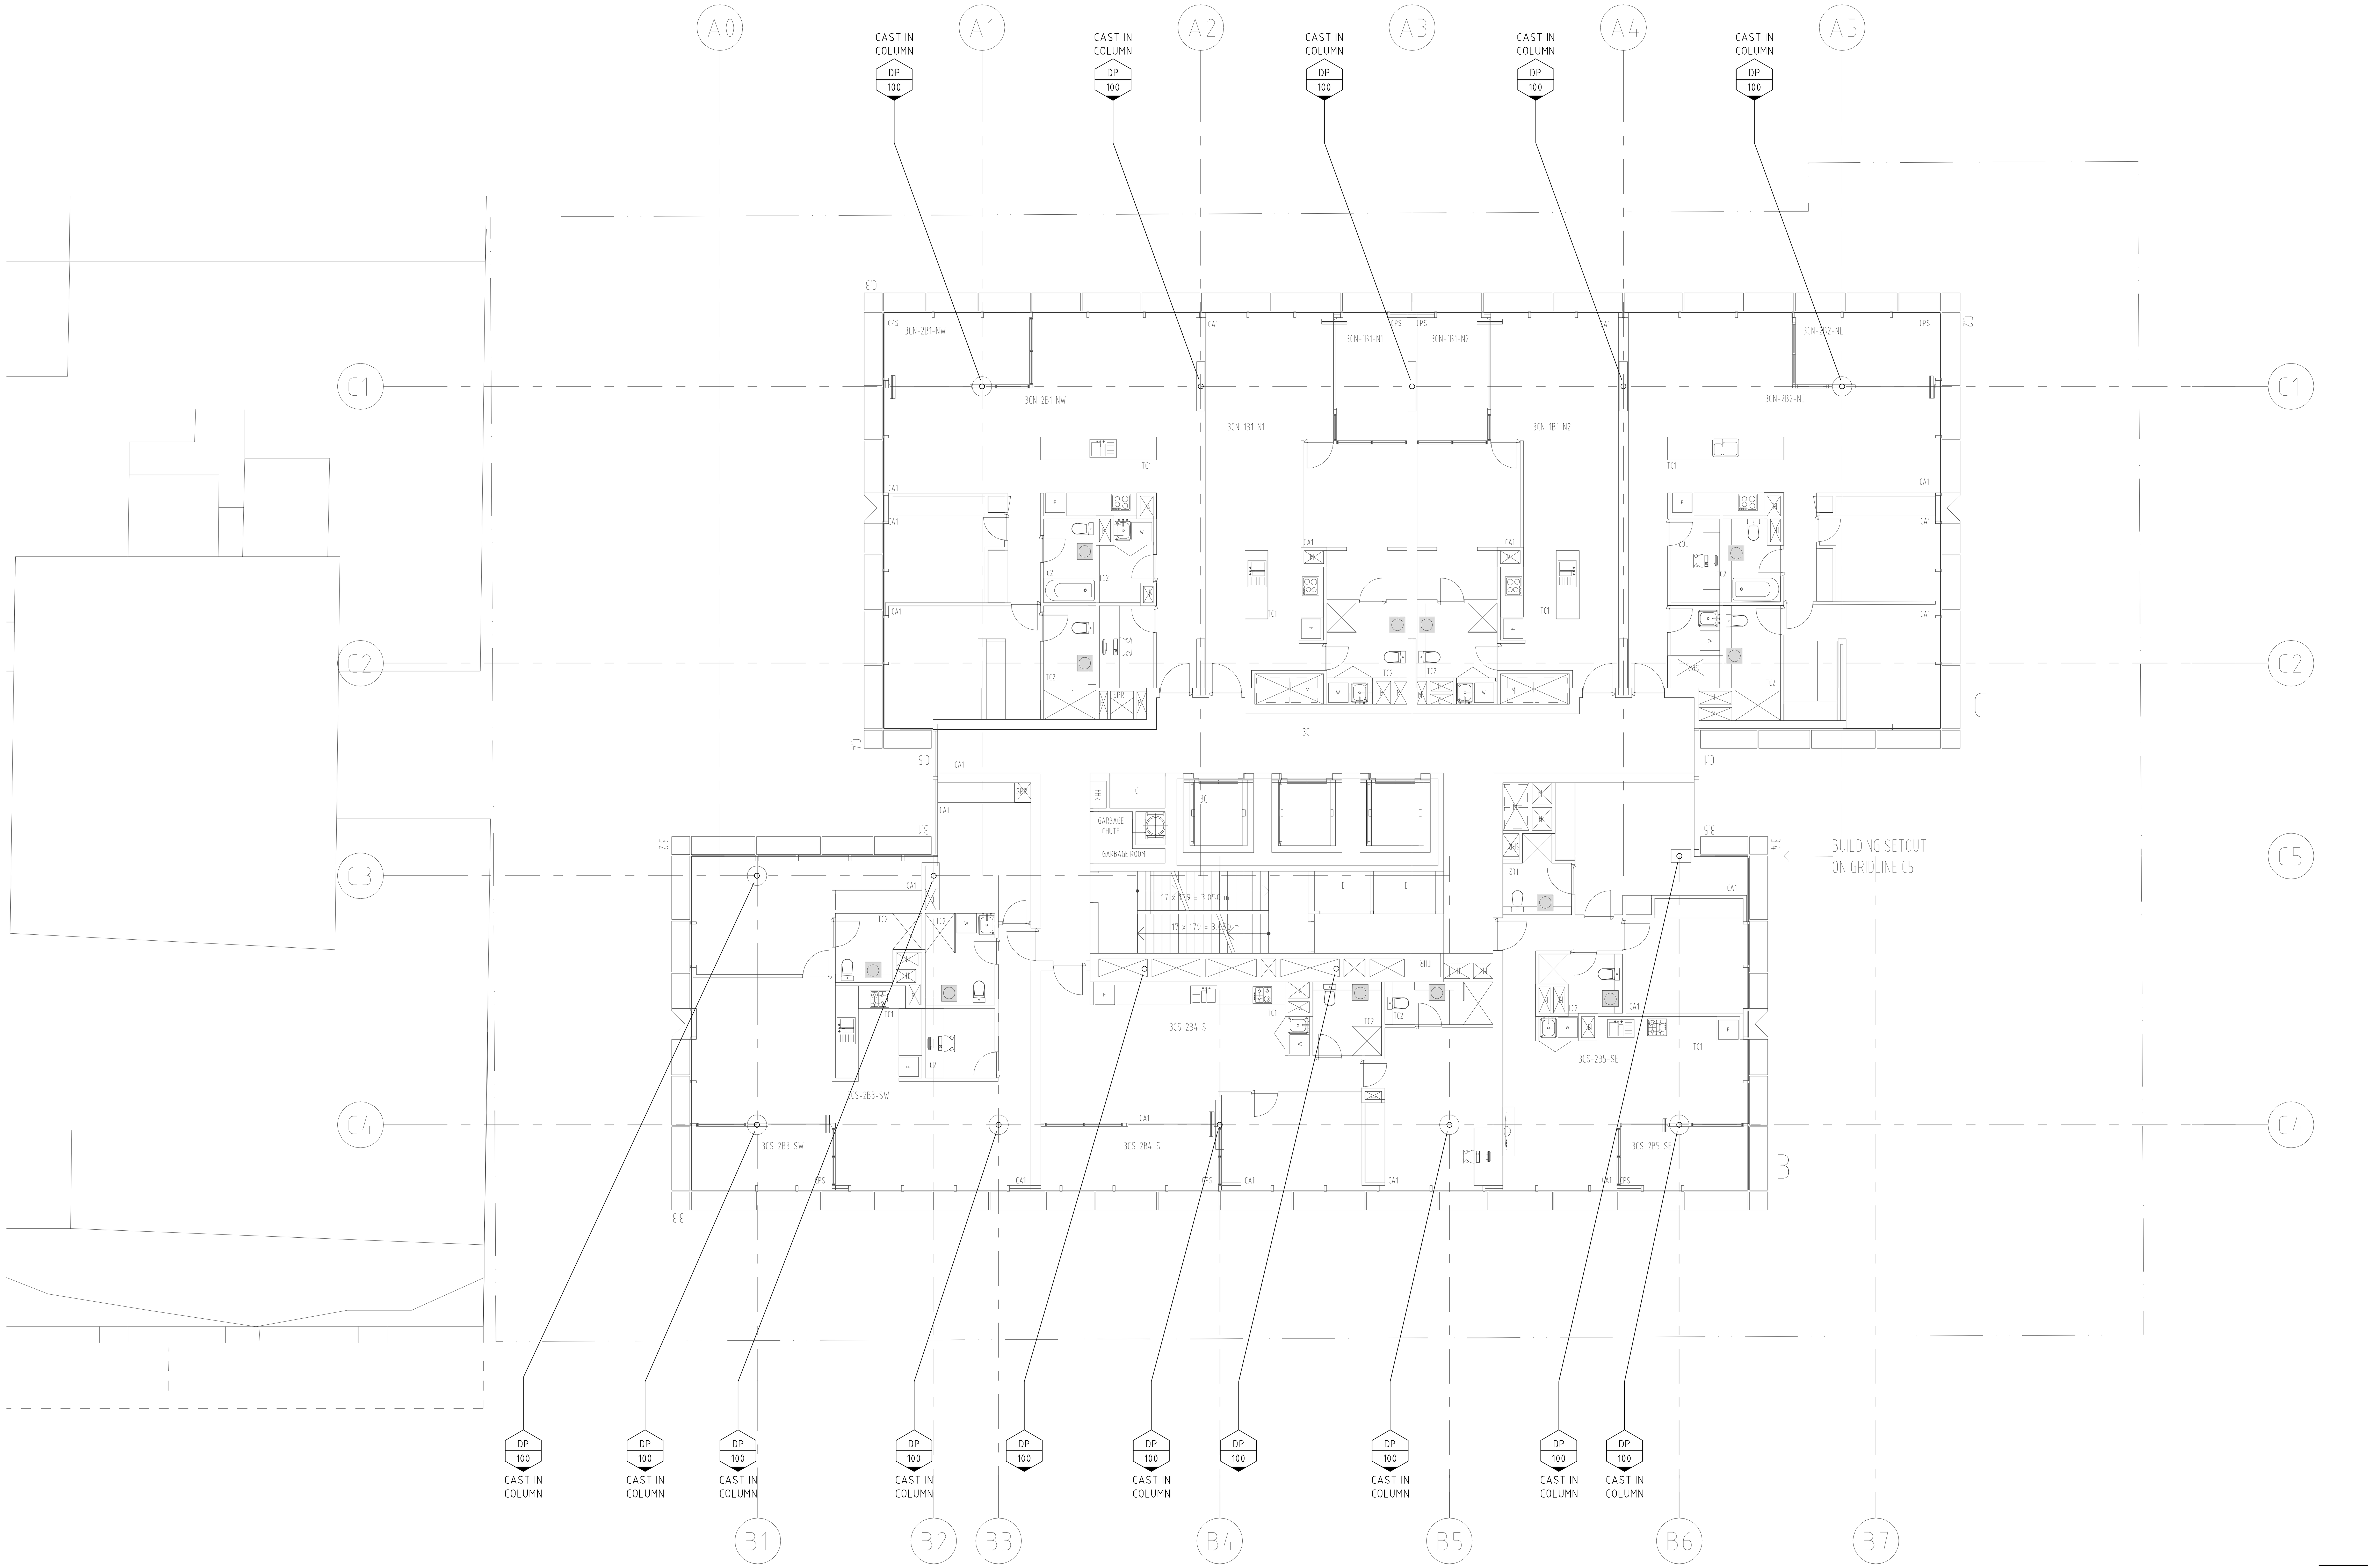

CONCEPT DESIGN
NOT TO BE USED FOR CONSTRUCTION PURPOSES

DO NOT SCALE FROM DRAWINGS, CHECK & VERIFY ALL DIMENSIONS & LEVELS BEFORE COMMENCEMENT OF ANY WORK.

THIS DRAWING IS NOT TO BE COPIED IN PART OR WHOLE WITHOUT WRITTEN PERMISSION FROM WARREN SMITH AND PARTNERS.

NORTH POINT

NOTES

ISSUE	AMENDMENT	DATE
01	CONCEPT DESIGN ISSUE	10/06/10
02	REVISED CONCEPT DESIGN ISSUE	25/03/11

CLIENT

PROJECT
Bancor - Atchison Street
St Leonards - NSW

ARCHITECT
francis-jones morehen thorp
fjmt
incorporating MGT Sydney

Warren Smith & Partners Pty Ltd
A 1st Floor, 123 Clarence Street, Sydney 2000 NSW Australia
T 02 9299 1312 F 02 9290 1295 E wsp@warrensmith.com.au
ABN 36 300 430 126

SERVING THE CONSTRUCTION INDUSTRY
SINCE 1981

Consulting Engineers
Hydraulic Services | Civil Engineering | Fire Protection | Sydney Water Accredited • Water Servicing Co-ordinator • Design and Project Management

TITLE
TYPE 3C PLAN
STORMWATER SERVICES PLAN

SCALE	DRAWN	DESIGNED	CHECKED	APPROVED
1:100 @ A1 1:200 @ A3	DN	DN		

DATE	DRAWING No.	ISSUE
March 2010	H-114	02

JOB No. 3532

SHEET SIZE: A1

Plot Date: Monday, 28 March 2011 11:07:39 AM