

DATE PLOTTED: 13 December 2011 2:50 PM BY: DAVID PRESTON-THOMSON (SYDNEY)

XREF: X-GRP-A1-SHT-X-SYD-A1-Logo  
CAD FILE: \\Urban\6000 - 6095\600283 - Shepherds Bay Meadow Bank\3 Drafting\Drawings\600283-100.dwg

# MEADOWBANK PRECINCT MASTERPLAN

## RESIDENTIAL DEVELOPMENT



### STAGE 1

#### ROTHESAY AVENUE, MEADOWBANK

#### CONCEPT STORMWATER DRAWINGS

DRAWING SCHEDULE

| DWG No.    | DESCRIPTION                                    |
|------------|------------------------------------------------|
| 600283-100 | COVER SHEET                                    |
| 600283-110 | STORMWATER CONCEPT PLAN - LOWER GROUND FLOOR   |
| 600283-111 | STORMWATER CONCEPT PLAN - UPPER BASEMENT LEVEL |
| 600283-112 | STORMWATER CONCEPT PLAN - LOWER BASEMENT LEVEL |
| 600283-120 | EROSION & SEDIMENT CONTROL PLAN                |
| 600283-130 | MISCELLANEOUS DETAILS                          |
| 600283-135 | STORMWATER CATCHMENT AND UTILITY SERVICES PLAN |
| 600283-140 | STORMWATER LONG SECTION PLAN                   |

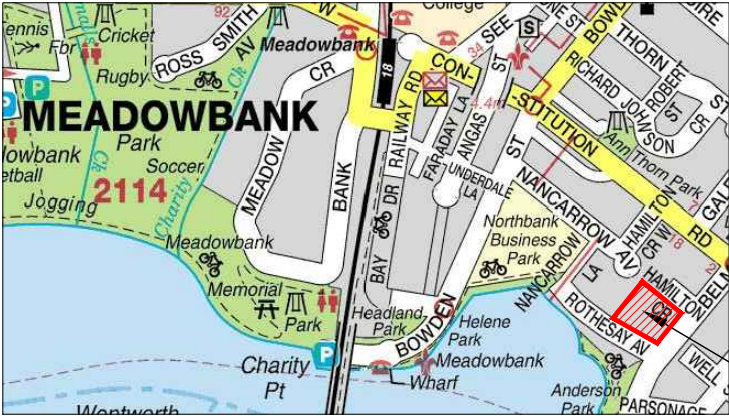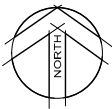

LOCALITY PLAN

N.T.S.

(Map reproduced with the permission of UBD. Copyright Universal Publishers Pty Ltd DG01/05)

NOT CONSTRUCTION ISSUE

| Rev | Date      | Description | Drawn | Appr. |
|-----|-----------|-------------|-------|-------|
| 1   | 8/10/2010 | PRELIMINARY | DH    | AB    |

© Cardno Ltd 2011  
All Rights Reserved.  
This document is produced by Cardno Ltd solely for the benefit of and use by the client in accordance with the terms of the releaser. Cardno Ltd does not and shall not assume any responsibility or liability whatsoever to any third party arising out of any use or reliance by third party on the content of this document.

**Cardno**  
ABN: 95 001 145 035  
910 Pacific Highway, Gordon, NSW Australia 2072  
Phone (+61 2) 9496 7181 Fax (+61 2) 9499 3912  
Email: Sydney@cardno.com.au Web: www.cardno.com.au



|          |    |      |           |
|----------|----|------|-----------|
| Drawn    | DH | Date | 7/10/2010 |
| Checked  | GN | Date | 8/10/2010 |
| Designed | AB | Date | 7/10/2010 |
| Verified |    | Date |           |
| Approved | GN | Date | 8/10/2010 |

|        |                            |
|--------|----------------------------|
| Client | ROBERTSON MARKS ARCHITECTS |
|        | STORMWATER CONCEPT DESIGN  |
|        | ROTHESAY AVENUE            |
|        | MEADOWBANK                 |
|        | COVER SHEET                |

|                |                      |
|----------------|----------------------|
| Status         | NOT FOR CONSTRUCTION |
| Date           | 7/10/2010            |
| Datum          | AHD                  |
| Scale          | NTS                  |
| Size           | A1                   |
| Drawing Number | 600283-100           |
| Revision       | 1                    |

0 10 20 30 40 50 60 70 80 90 100 110 120 130 140 150mm ON A1 ORIGINAL