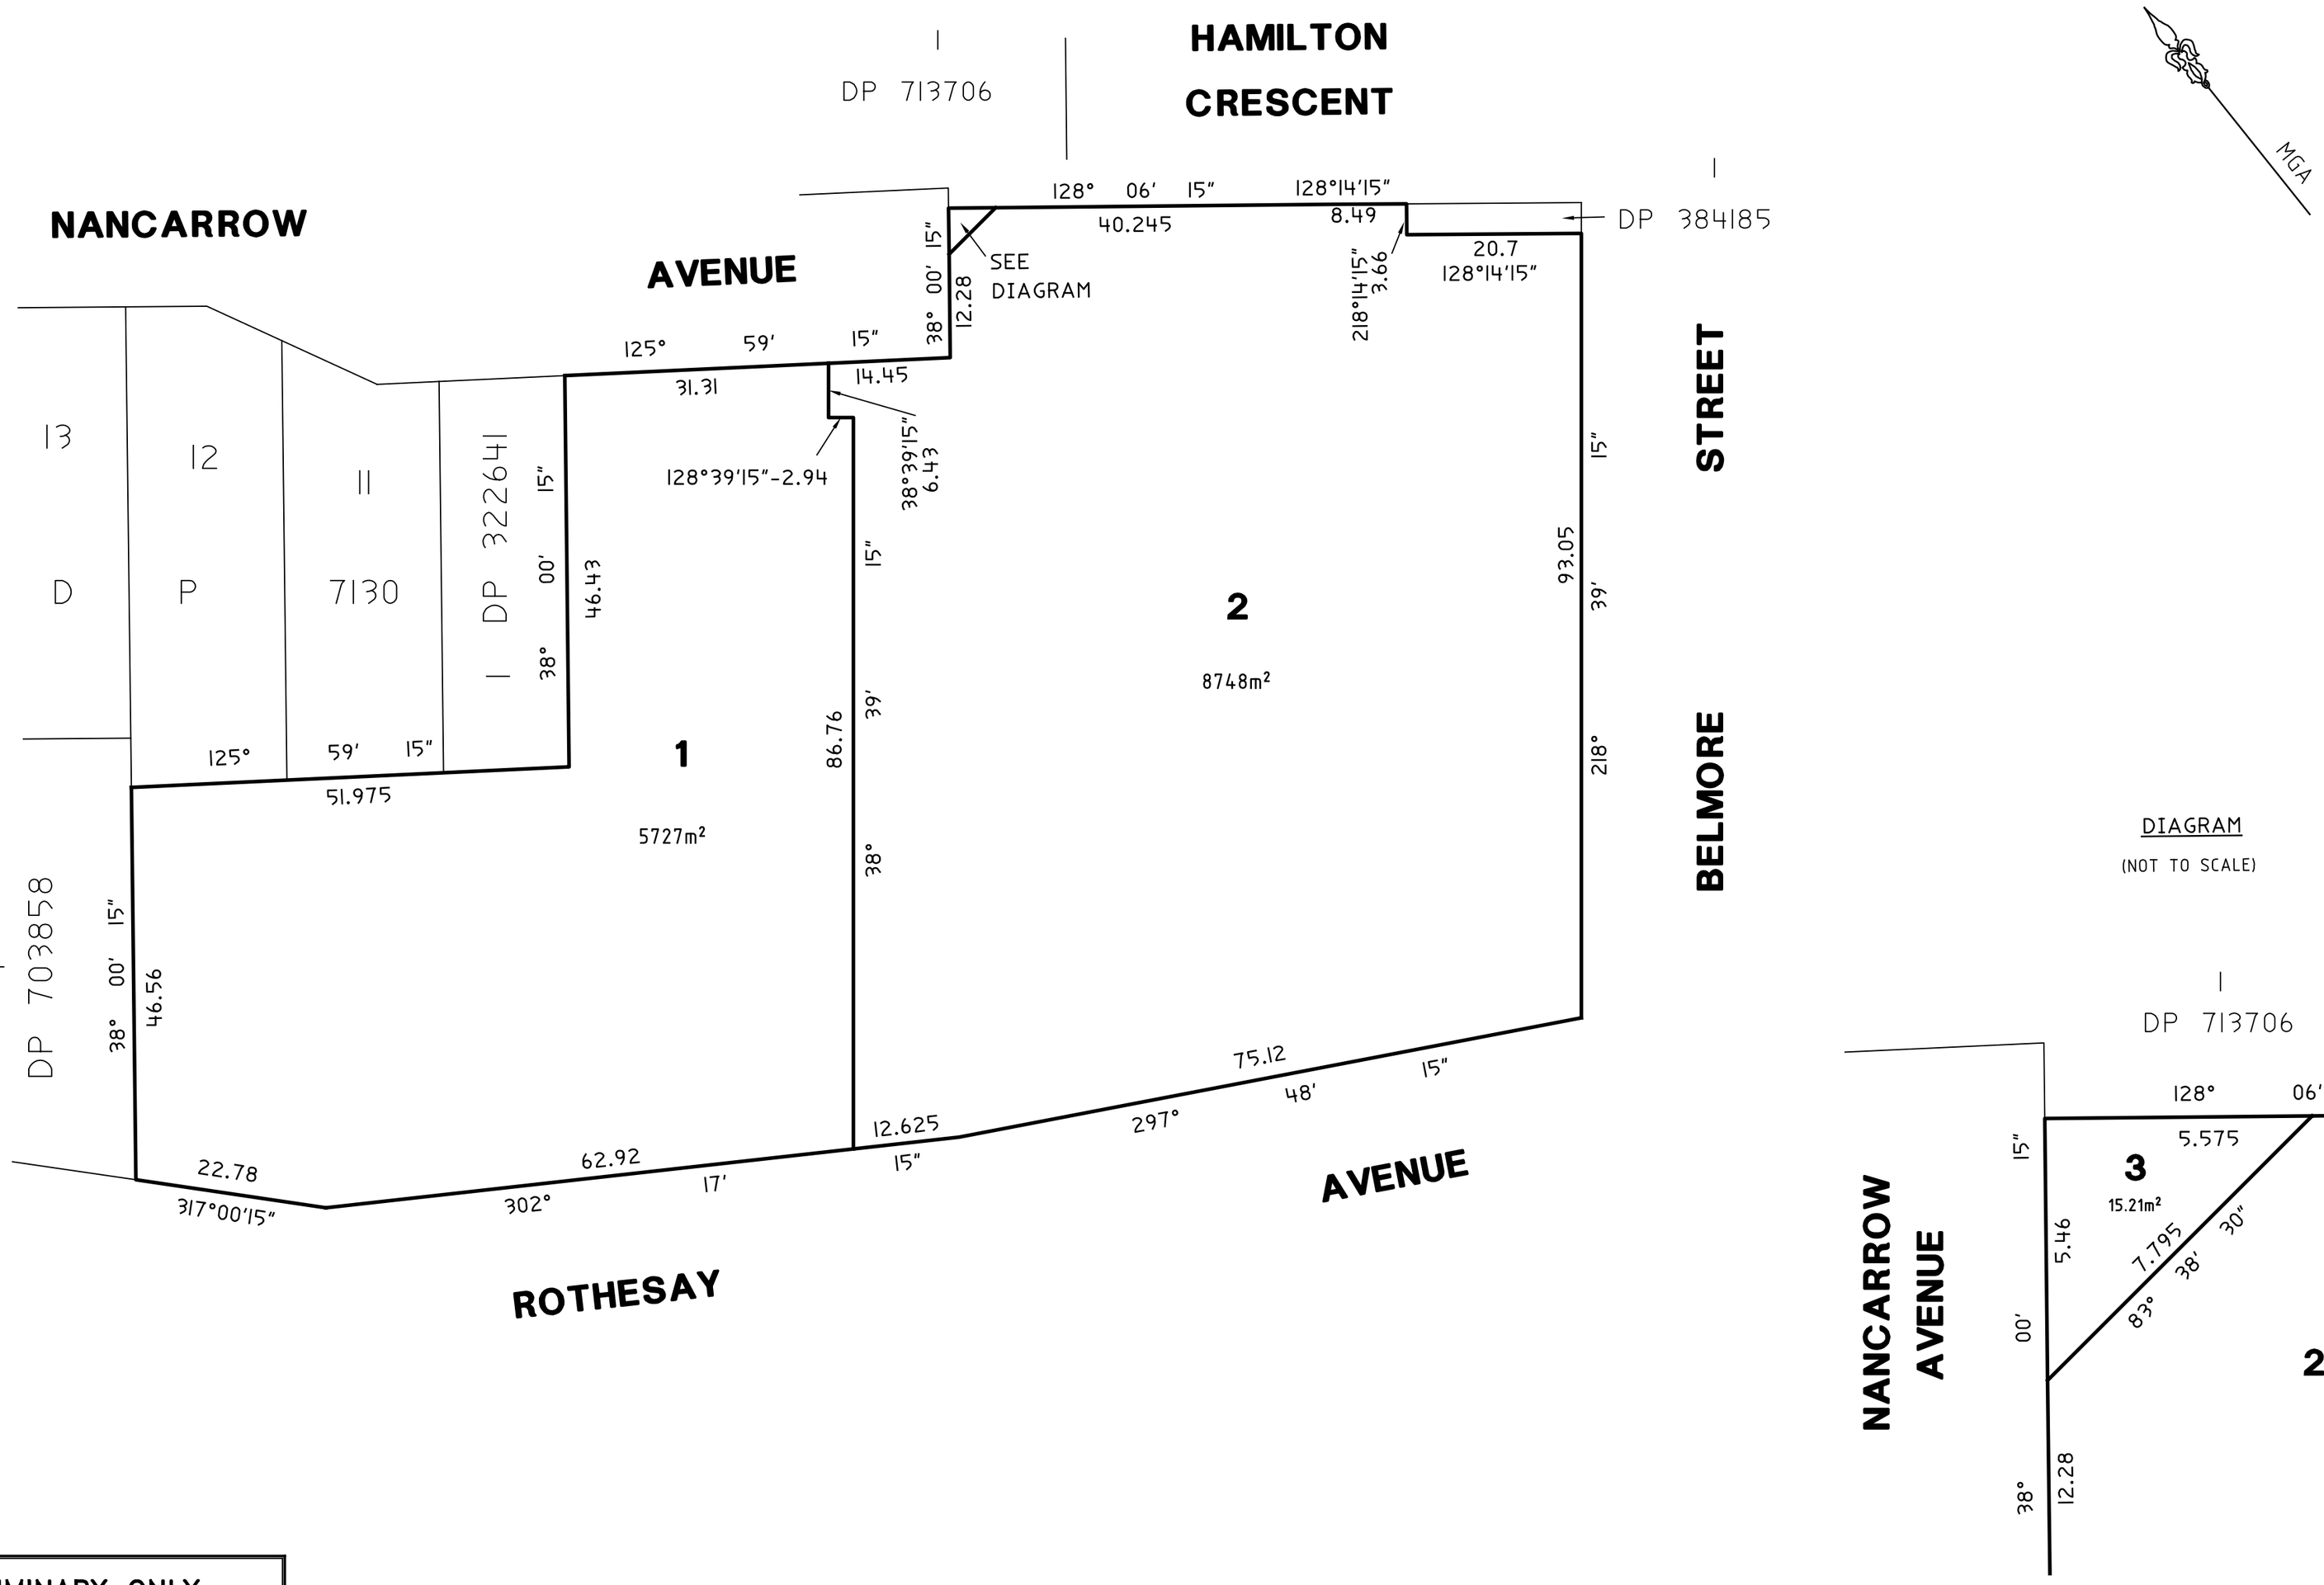

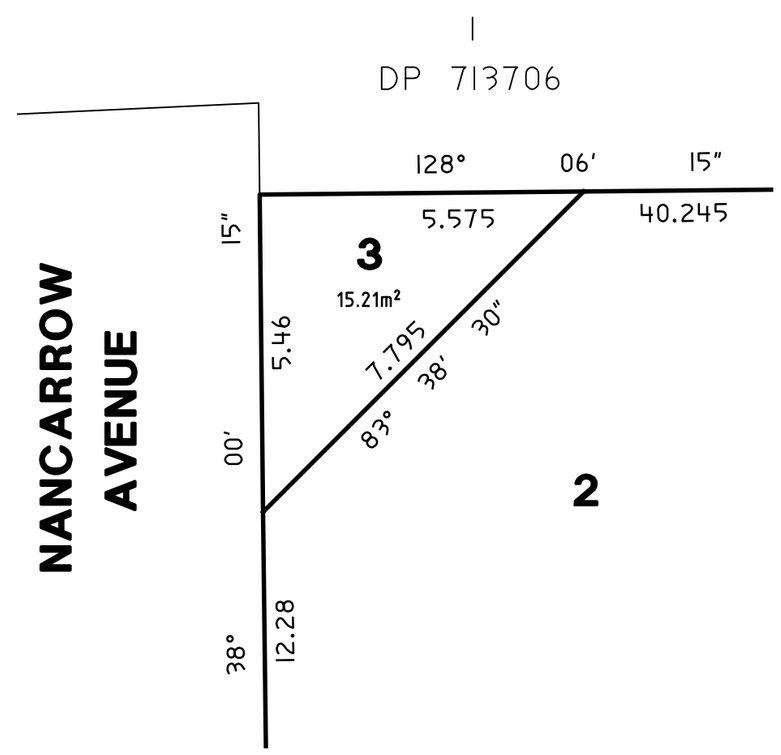

PRELIMINARY ONLY

THIS PLAN IS NOT CHECKED OR REGISTERED BY THE LAND TITLES OFFICE.

ALTERATIONS MAY BE REQUIRED PRIOR TO ITS ACCEPTANCE AND REGISTRATION.

ALL DIMENSIONS AND AREAS STATED IN THIS PLAN ARE PRELIMINARY & APPROXIMATE ONLY AND ARE SUBJECT TO CONFIRMATION BY SURVEY.

POSITION AND NATURE OF EASEMENTS TO BE CREATED ARE SUBJECT TO SURVEY.

30 JANUARY 2015

Surveyor: ..... **Date of Survey:** ..... **Surveyor's Ref:** 7723/11/SUB	**PLAN OF** PROPOSED SUBDIVISION OF LOT 1 IN DP 1072555	**LGA:** RYDE **Locality:** RYDE **Subdivision No:** Lengths are in metres. Reduction Ratio 1: 600	**Registered:**	**DP**

10 20 30 40 50 60 70 80 90 100 110 120 130 140 150