



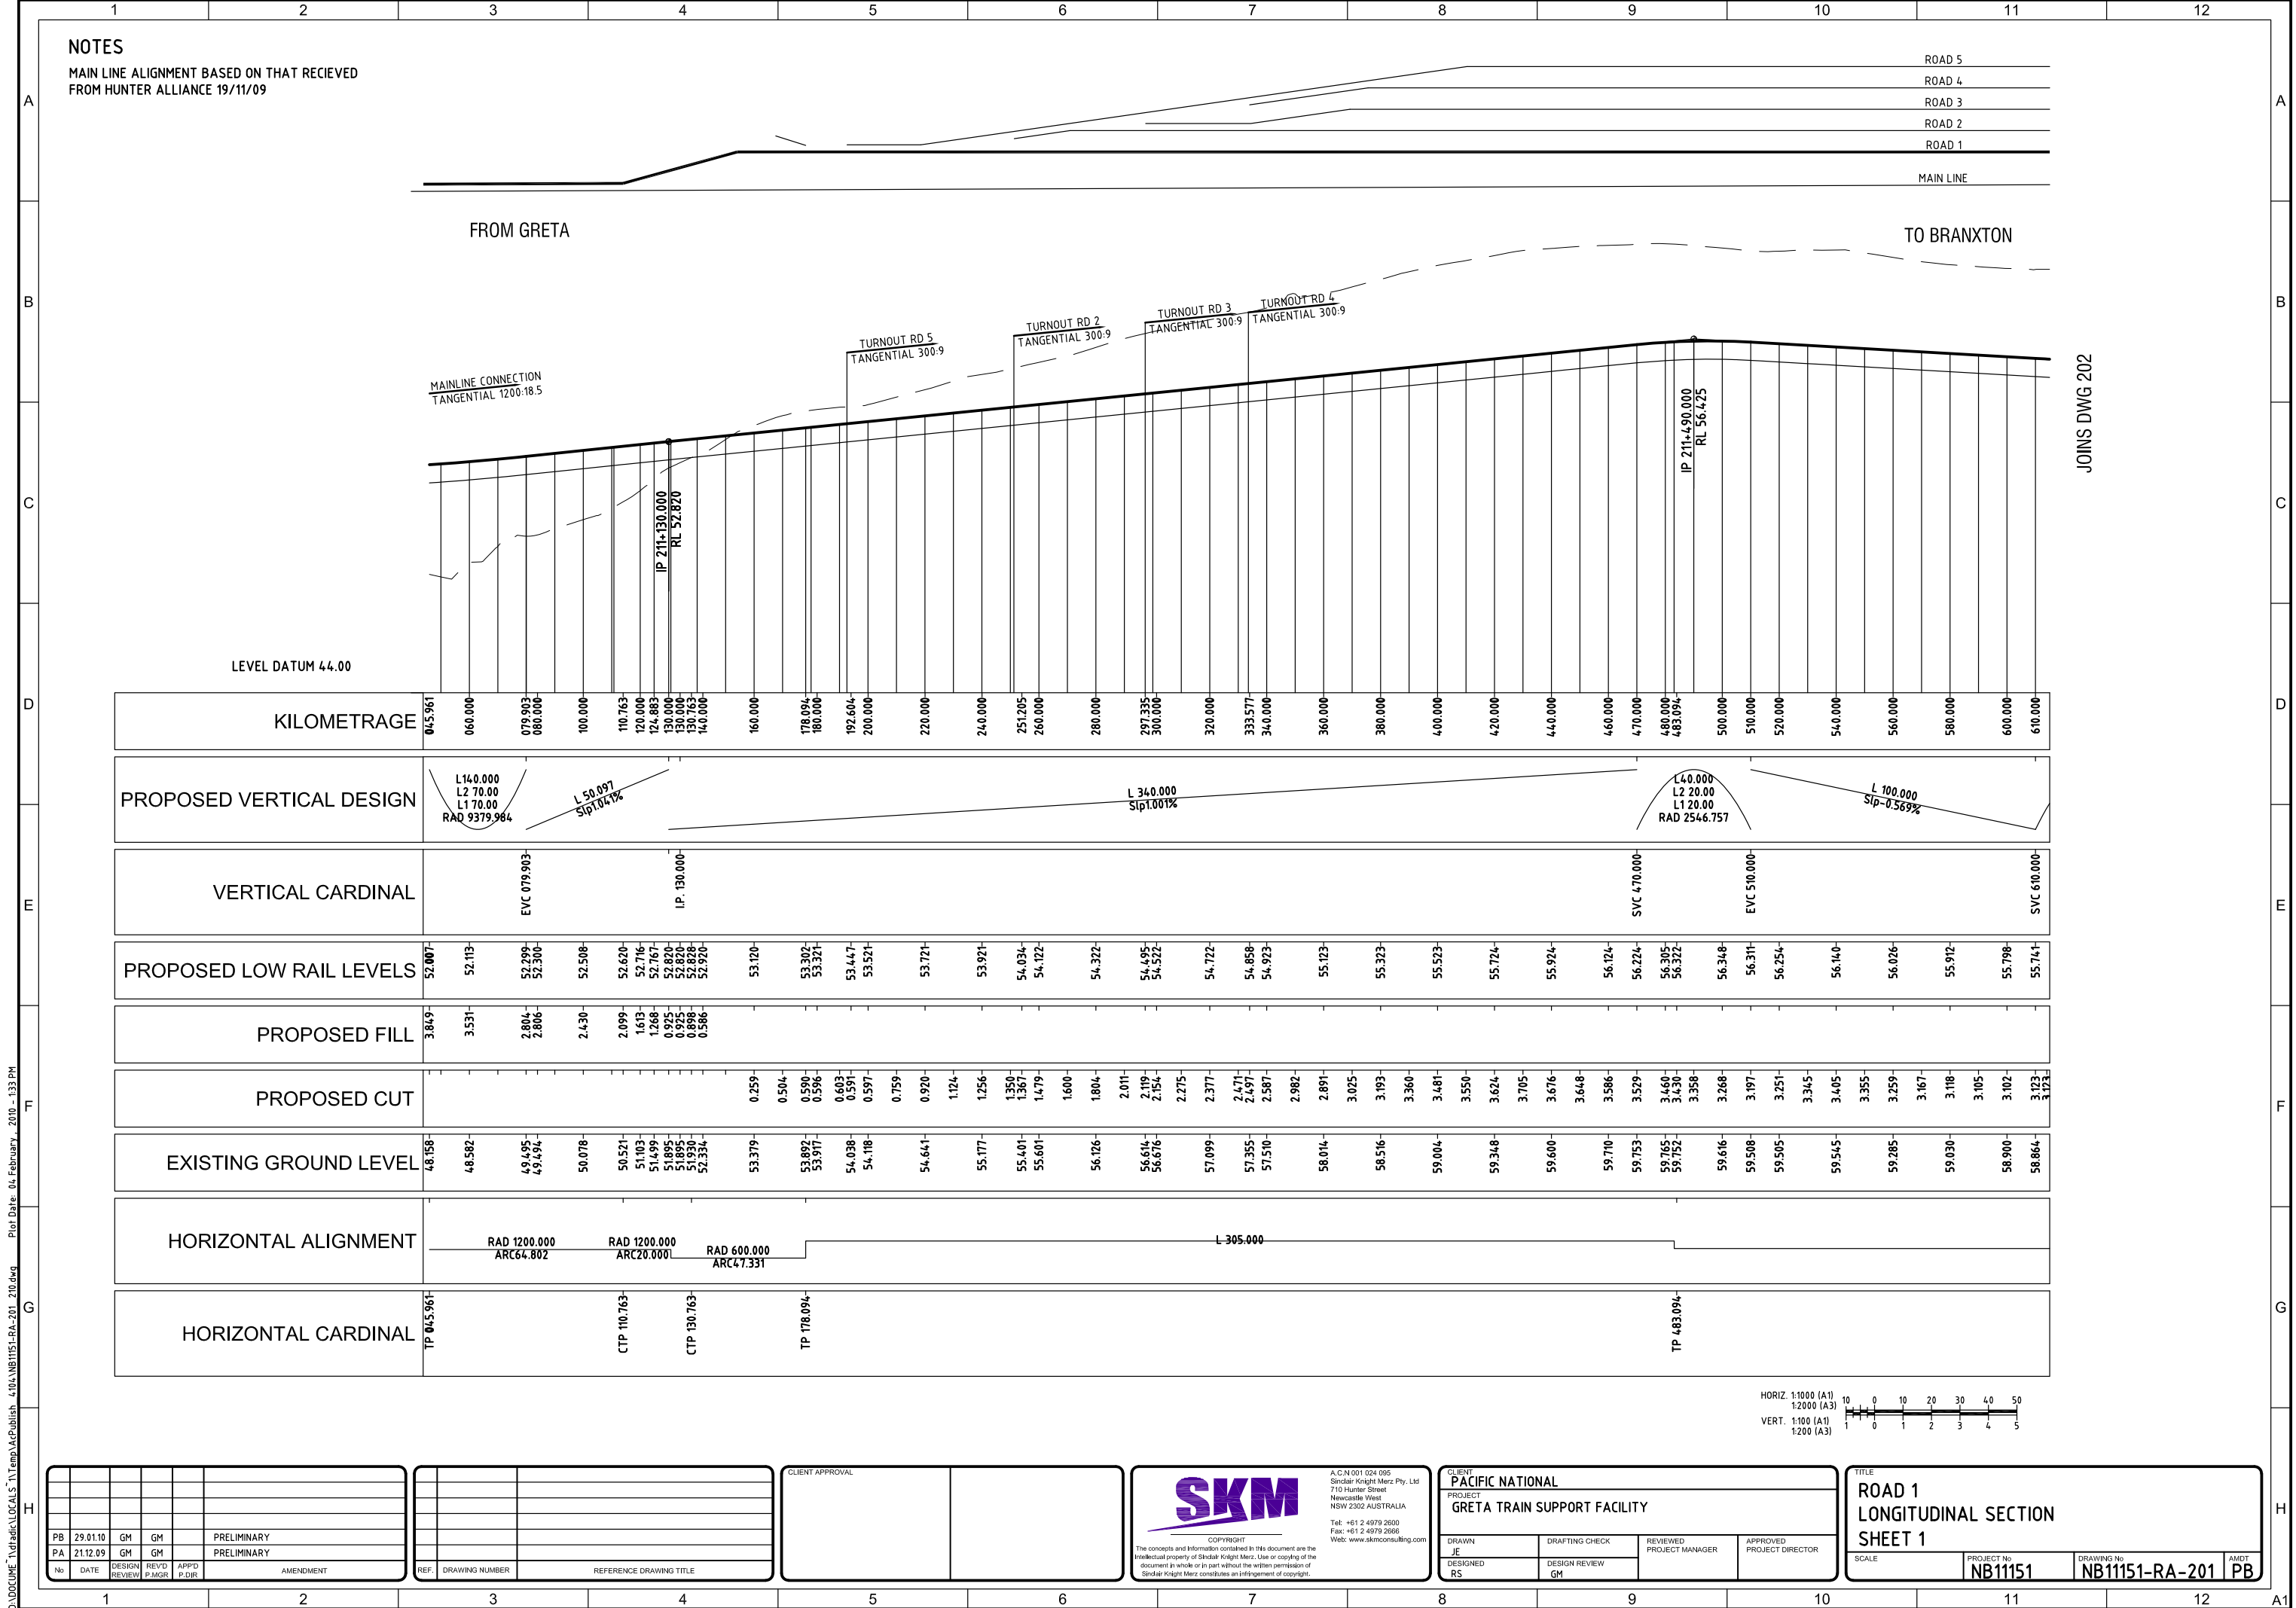

D:\DOCUMENT\1\tradic\LOCALS\1\Temp\AcPublish_4\04\NB11151-RA-201_210.dwg Plot Date: 04 February, 2010 - 1:33 PM

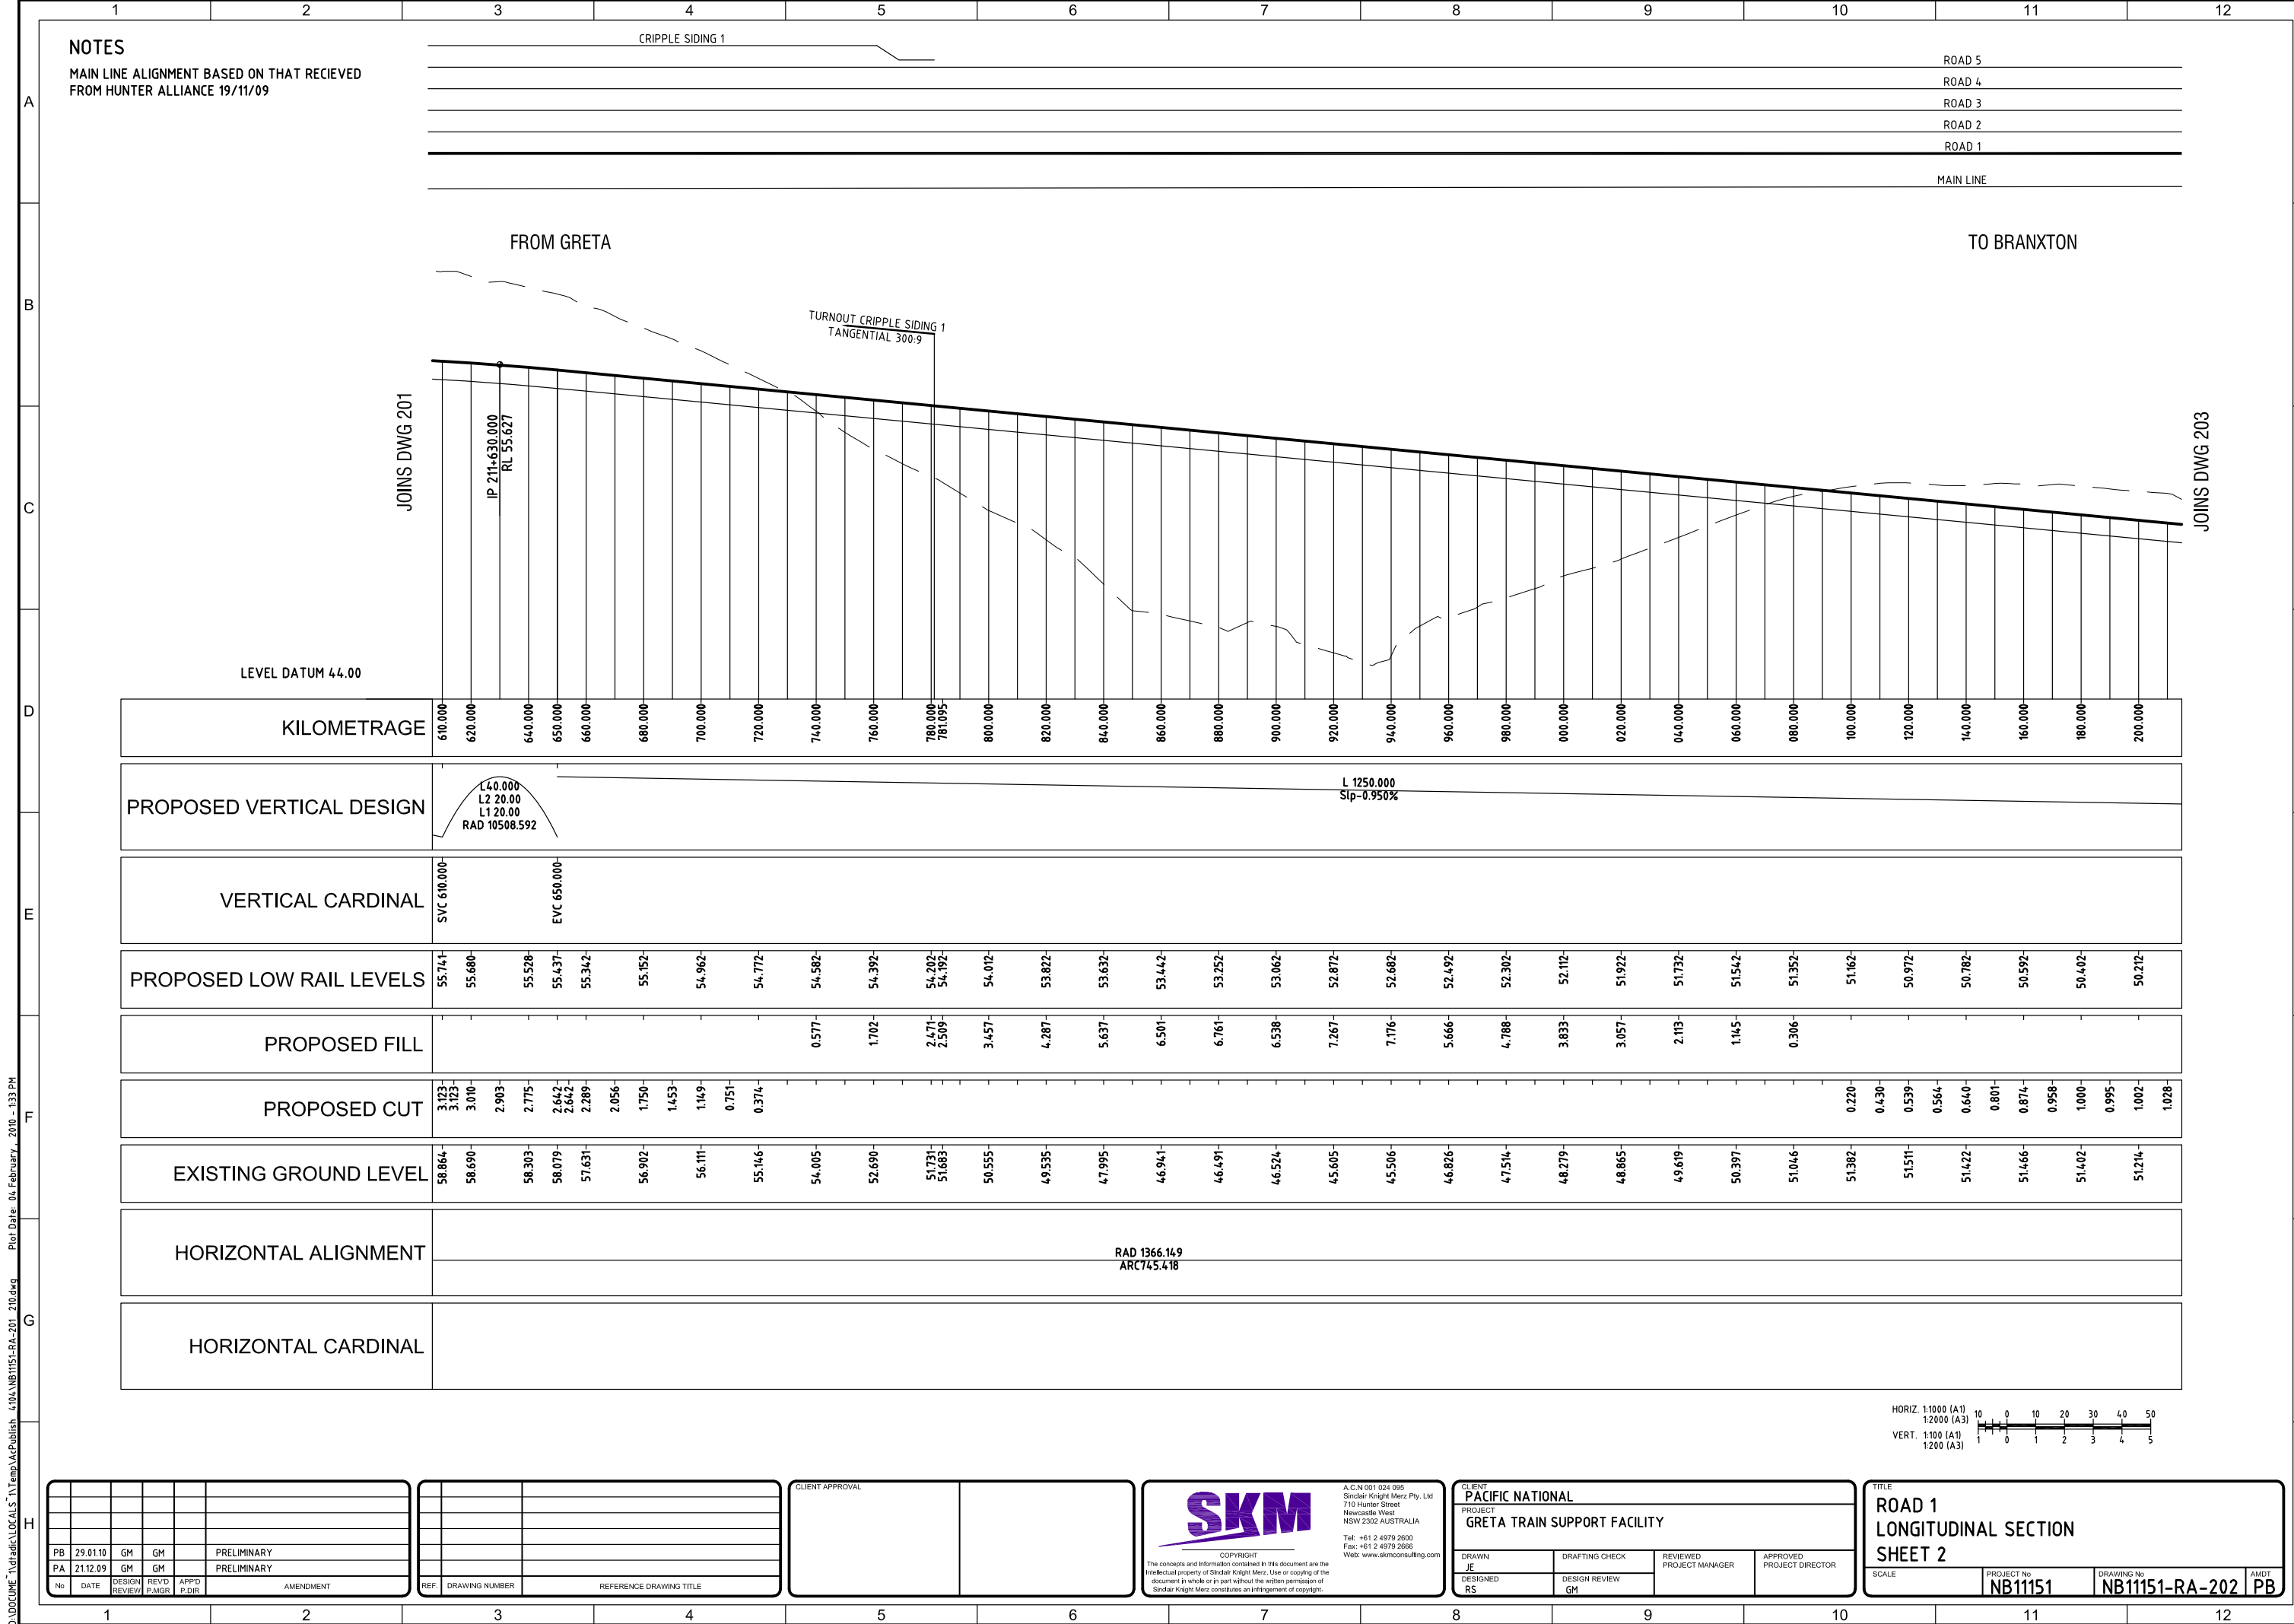

D:\DOCUMENT\1\tradic\LOCALS\1\Temp\AcPublish_4104\NB11151-RA-201_210.dwg Plot Date: 04 February, 2010 - 1:33 PM

PB	29.01.10	GM	GM						PRELIMINARY
PA	21.12.09	GM	GM						PRELIMINARY
No	DATE	DESIGN REVIEW	REVD P.MGR	APPD P.DIR	AMENDMENT				

REF.	DRAWING NUMBER	REFERENCE DRAWING TITLE							

CLIENT APPROVAL									
-----------------	--	--	--	--	--	--	--	--	--



COPYRIGHT
The concepts and information contained in this document are the intellectual property of Skidlar Knight Merz. Use or copying of the document in whole or in part without the written permission of Skidlar Knight Merz constitutes an infringement of copyright.

A.C.N 001 024 095
Skidlar Knight Merz Pty. Ltd.
710 Hunter Street
Newcastle West
NSW 2302 AUSTRALIA
Tel: +61 2 4979 2600
Fax: +61 2 4979 2666
Web: www.skmconsulting.com

CLIENT PACIFIC NATIONAL			
PROJECT GRETA TRAIN SUPPORT FACILITY			
DRAWN JE	DRAFTING CHECK GM	REVIEWED PROJECT MANAGER	APPROVED PROJECT DIRECTOR
DESIGNED RS	DESIGN REVIEW GM		



TITLE ROAD 1 LONGITUDINAL SECTION SHEET 2			
SCALE	PROJECT No NB11151	DRAWING No NB11151-RA-202	AMDT PB

MAIN LINE ALIGNMENT BASED ON THAT RECIEVED
FROM HUNTER ALLIANCE 19/11/09

ROAD 5
ROAD 4
ROAD 3
ROAD 2
ROAD 1
MAIN LINE


TO BRANXTON


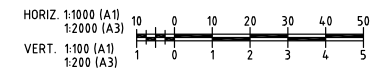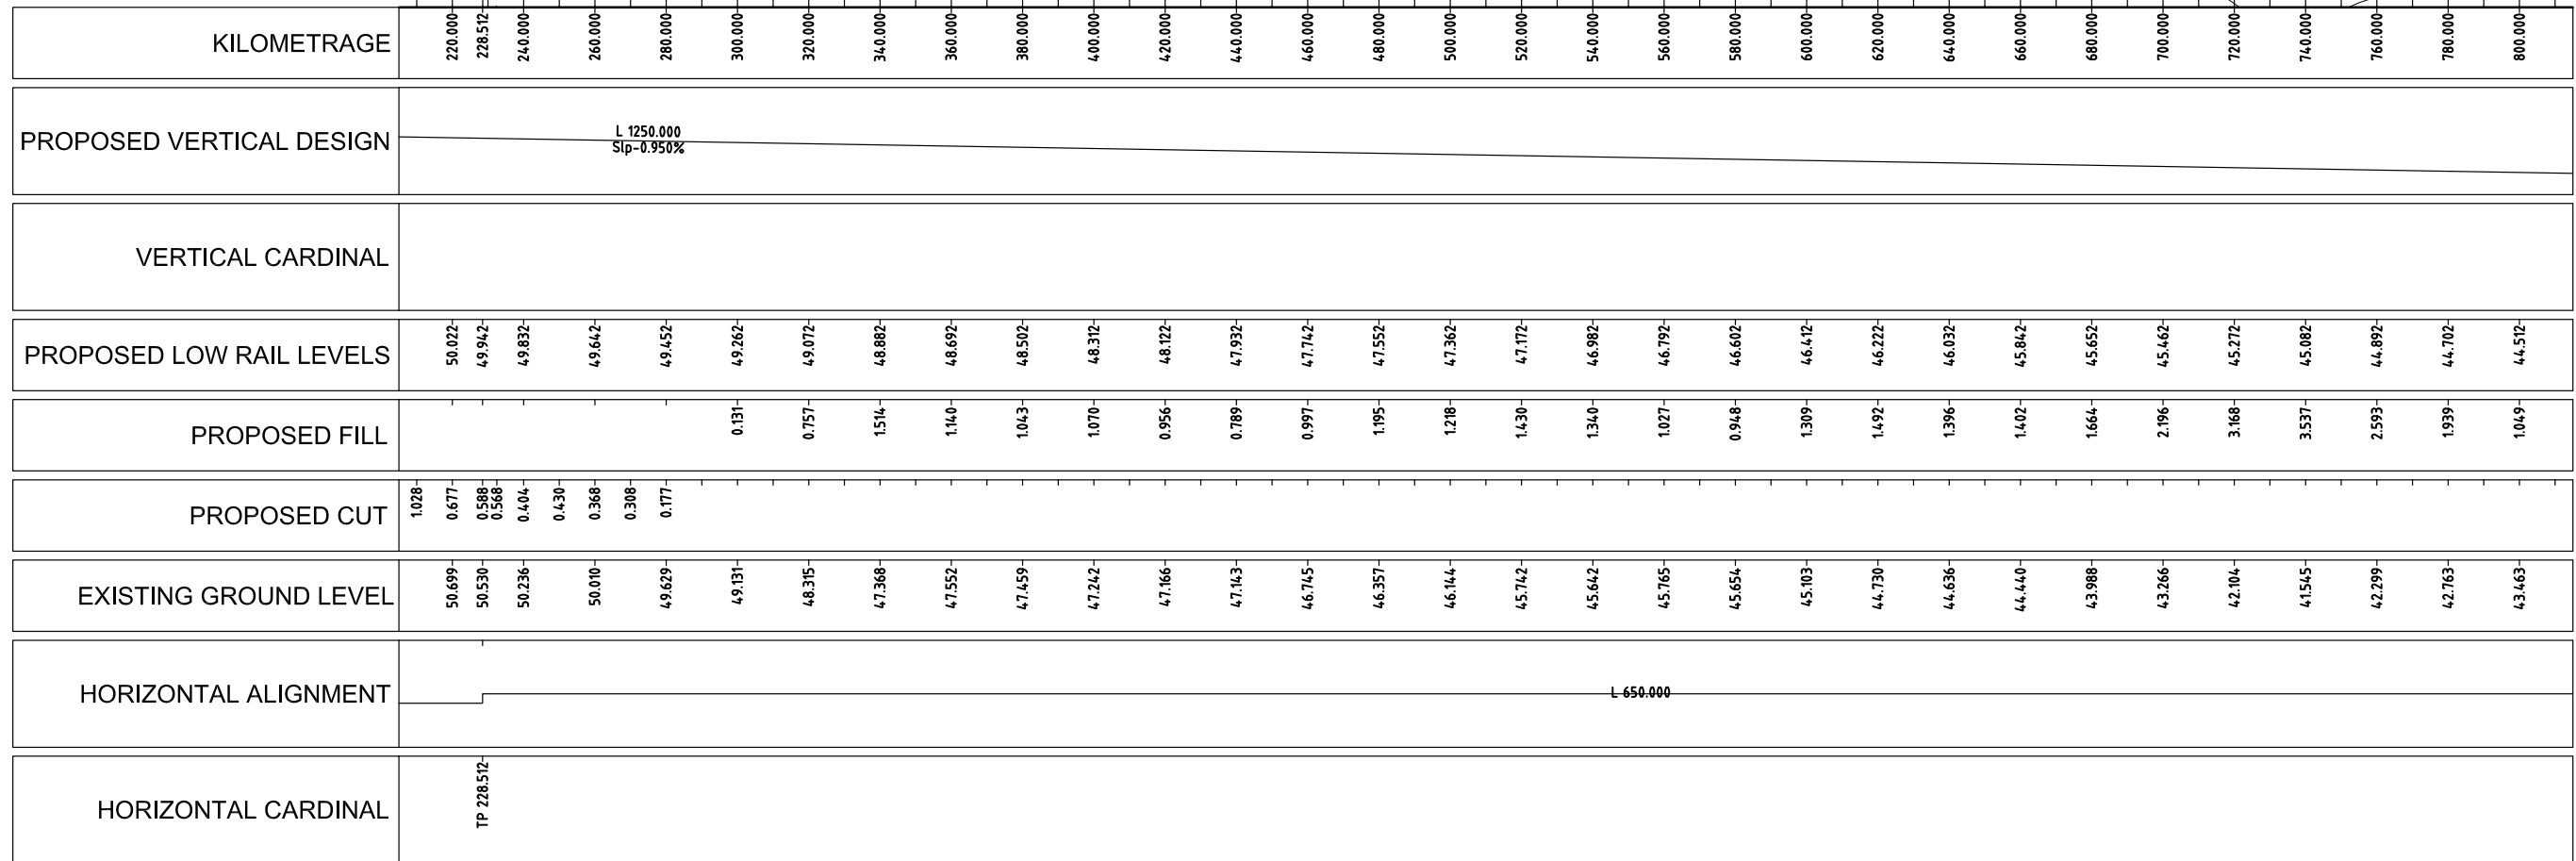

REF.	DRAWING NUMBER	REFERENCE DRAWING TITLE

CLIENT APPROVAL	
-----------------	--

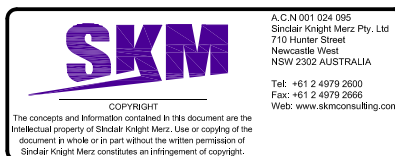

CLIENT
PACIFIC NATIONAL

PROJECT
GRETA TRAIN SUPPORT FACILITY

DRAWN JE	DRAFTING CHECK	REVIEWED PROJECT MANAGER	APPROVED PROJECT DIRECTOR
DESIGNED RS	DESIGN REVIEW GM		

TITLE

ROAD 1
LONGITUDINAL SECTION
SHEET 3

SCALE	PROJECT No NB11151	DRAWING No NB11151-RA-203	AMDT PB
-------	------------------------------	-------------------------------------	-------------------

MAIN LINE ALIGNMENT BASED ON THAT RECIEVED
FROM HUNTER ALLIANCE 19/11/09

ROAD 4.

ROAD 2



MAIN LINE

PROVISIONING SHED

CHINT NECK

FROM GRETA

TO BRANXTON

JOINS DWG 203

JOINS DWG 205

LEVEL DATUM 32.00


HORIZ. 1:1000 (A1)
1:2000 (A3)

VERT. 1:100 (A1)
1:200 (A3)

PB	29.01.10	GM	GM		PRELIMINARY
PA	21.12.09	GM	GM		PRELIMINARY
No.	DATE	DESIGN REVIEW	REV'D P.MGR	APPD R.DIR	AMENDMENT

REF.	DRAWING NUMBER	REFERENCE DRAWING TITLE

CLIENT APPROVAL

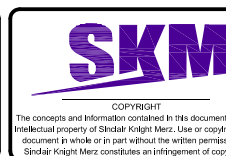

A.C.N 001 024 095
Sinclair Knight Merz Pty. Ltd
710 Hunter Street
Newcastle West
NSW 2302 AUSTRALIA

Tel: +61 2 4979 2600
Fax: +61 2 4979 2666
Web: www.skmconsulting.com

CLIENT PACIFIC NATIONAL			
PROJECT GRETA TRAIN SUPPORT FACILITY			
DRAWN JE	DRAFTING CHECK	REVIEWED PROJECT MANAGER	APPROVED PROJECT DIRECTOR
DESIGNED RS	DESIGN REVIEW GM		

TITLE			
ROAD 1 LONGITUDINAL SECTION SHEET 4			
SCALE	PROJECT No NB11151	DRAWING No NB11151-RA-204	AMDT PB

MAIN LINE ALIGNMENT BASED ON THAT RECIEVED
FROM HUNTER ALLIANCE 19/11/09

MAIN LINE ALIGNMENT BASED ON THAT RECIEVED
FROM HUNTER ALLIANCE 19/11/09



HORIZ. 1:1000 (A1)
1:2000 (A3)

VERT. 1:100 (A1)
1:200 (A3)

REF.	DRAWING NUMBER	REFERENCE DRAWING TITLE

SKIM


COPYRIGHT

The concepts and information contained in this document are the intellectual property of Sindlar Knight Merz. Use or copying of the intellectual property or in part without the written permission of Sindlar Knight Merz constitutes infringement of copyright.

A.C.N 001 024 095
Sindlar Knight Merz Pty. Ltd.
710 Hunter Street
Newcastle West
NSW 2302 AUSTRALIA

Tel: +61 2 4979 2600

TITLE ROAD 1 LONGITUDINAL SECTION SHEET 5			
SCALE	PROJECT No NB11151	DRAWING No NB11151-RA-205	AMDT PB

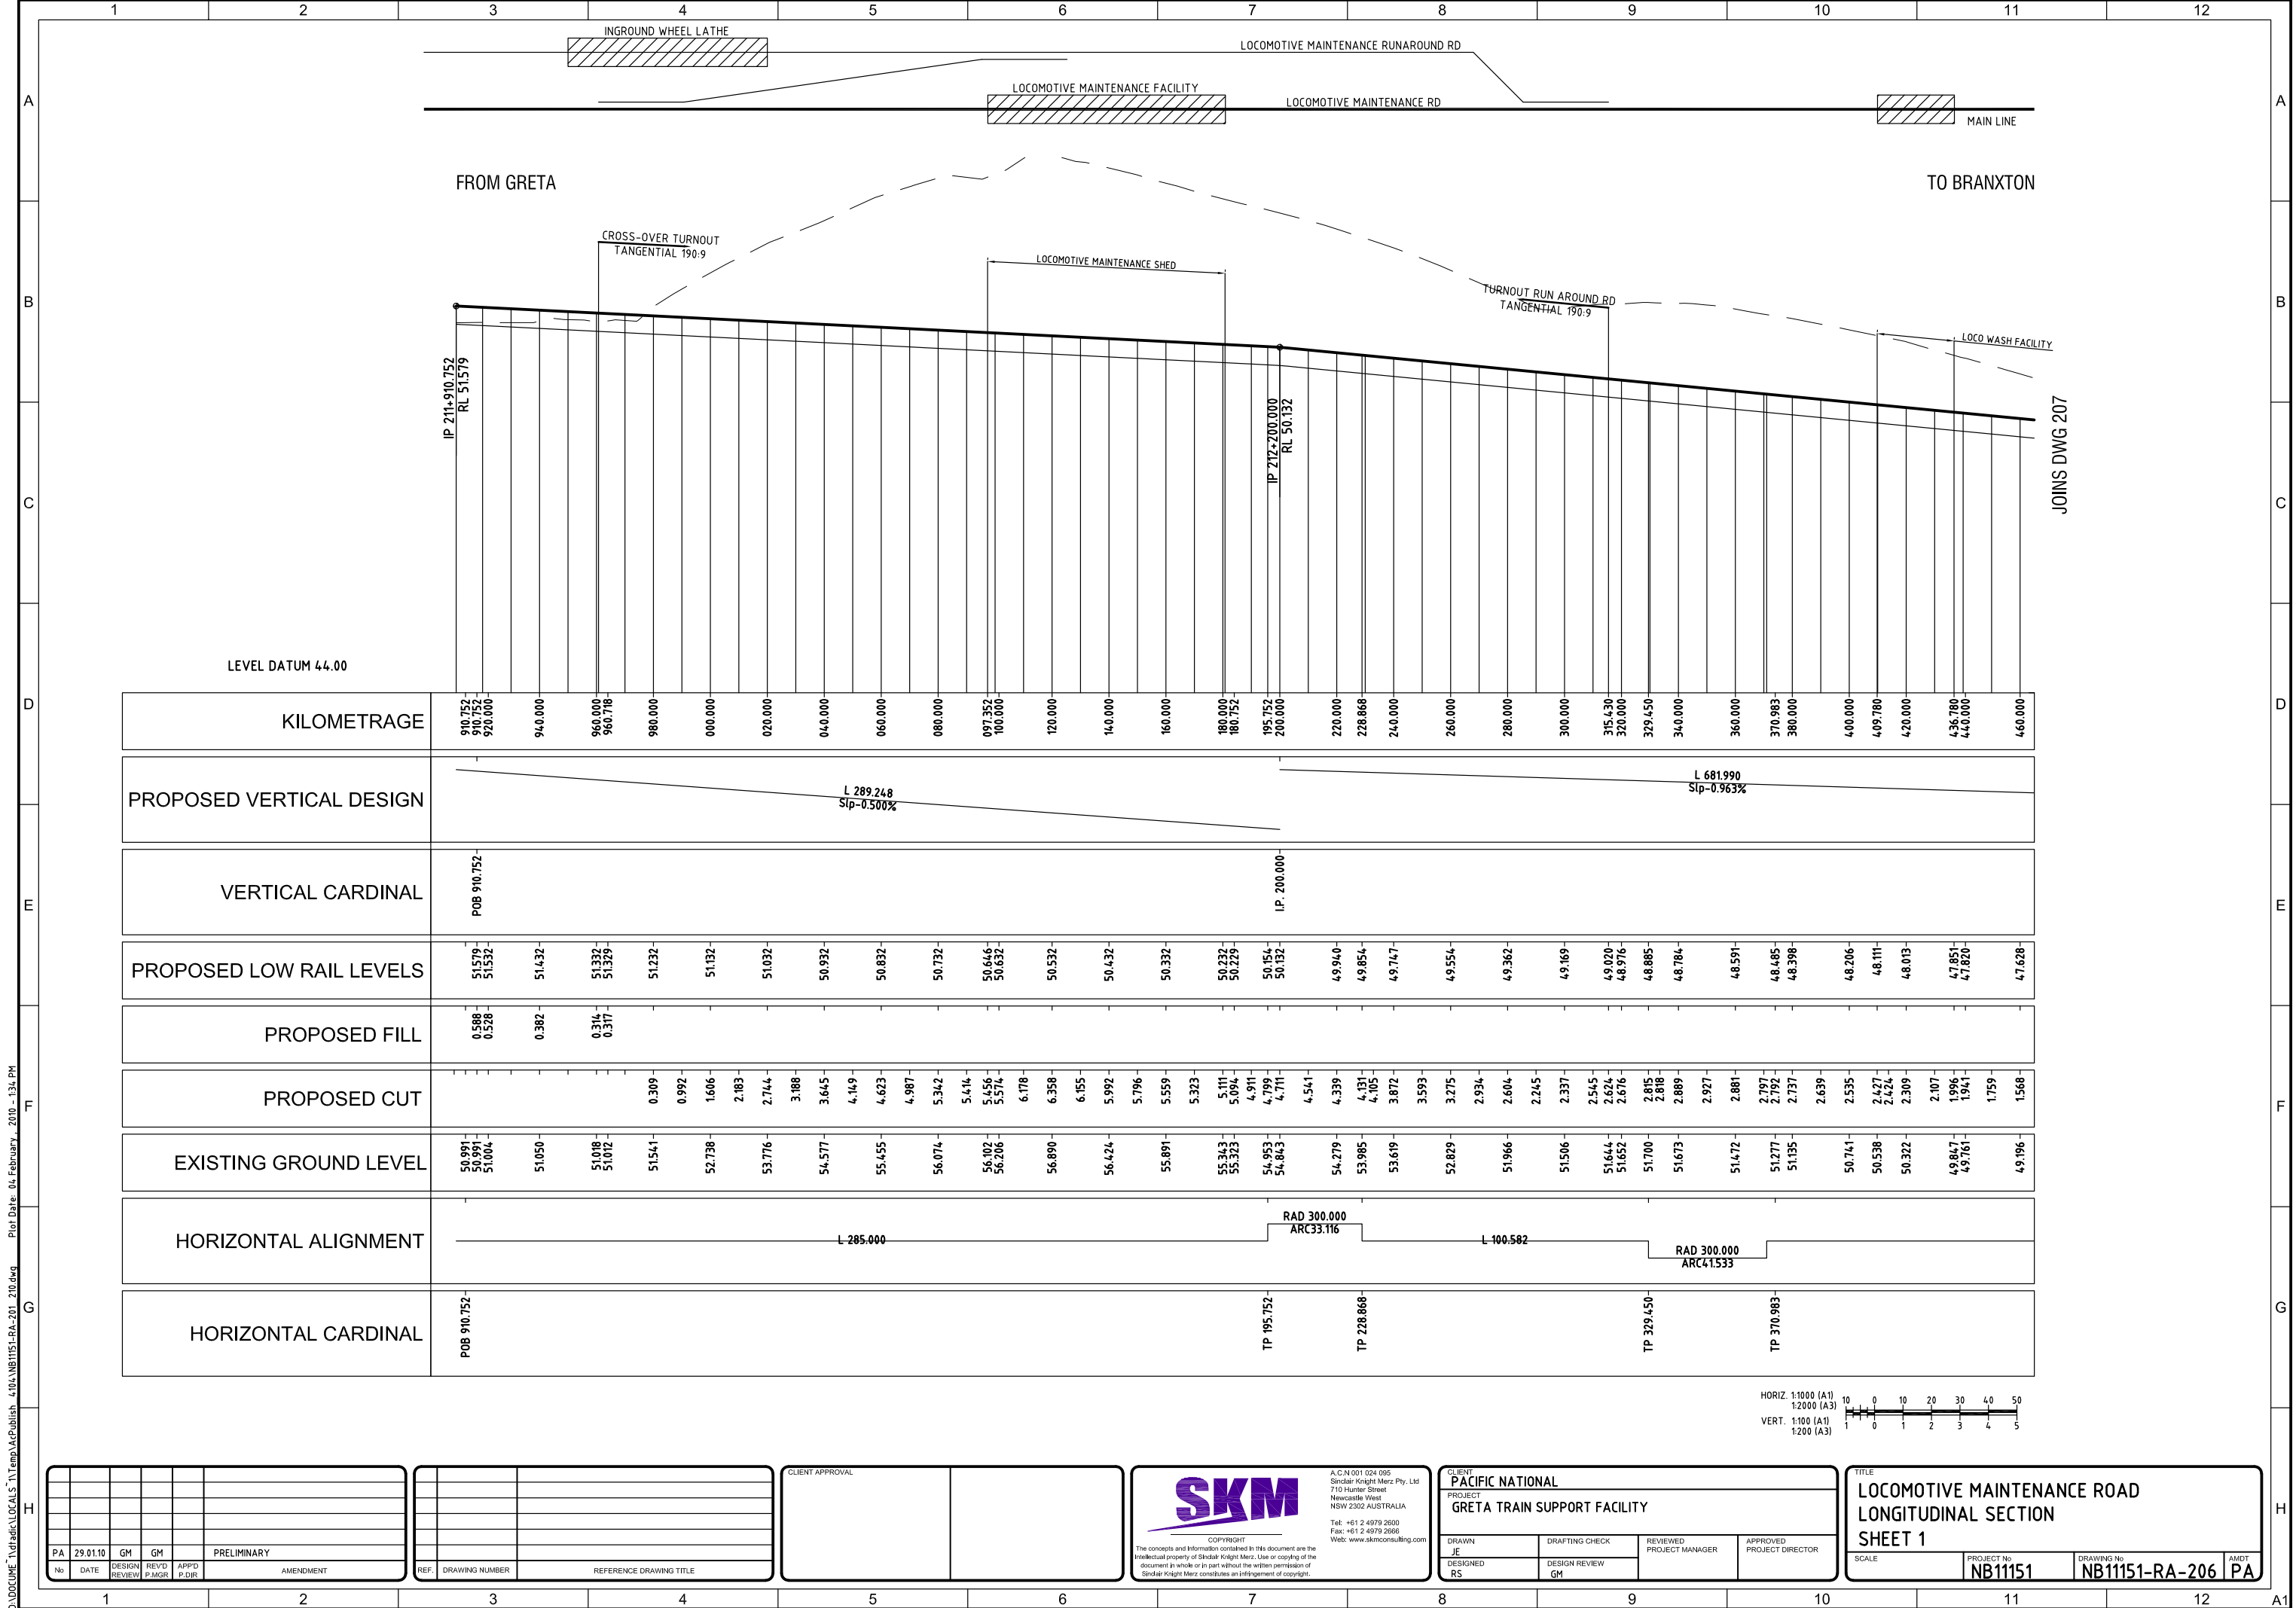

D:\DOCUMENTS\1\tradic\LOCALS\1\Temp\AcPublish_4\104\NB1151-RA-201_210.dwg Plot Date: 04 February, 2010 - 13:4 PM

PA	29.01.10	GM	GM	APPD	P.DIR	PRELIMINARY
No	DATE	DESIGN REVIEW	REVD P.MGR	APPD P.DIR		AMENDMENT

REF.	DRAWING NUMBER	REFERENCE DRAWING TITLE
------	----------------	-------------------------


CLIENT APPROVAL




Copyright
The concepts and information contained in this document are the intellectual property of Skidlar Knight Merz. Use or copying of the document in whole or in part without the written permission of Skidlar Knight Merz constitutes an infringement of copyright.

A.C.N 001 024 095
Skidlar Knight Merz Pty. Ltd.
710 Hunter Street
Newcastle West
NSW 2302 AUSTRALIA
Tel: +61 2 4979 2600
Fax: +61 2 4979 2666
Web: www.skmconsulting.com

CLIENT PACIFIC NATIONAL			
PROJECT GRETA TRAIN SUPPORT FACILITY			
DRAWN JE	DRAFTING CHECK RS	REVIEWED PROJECT MANAGER	APPROVED PROJECT DIRECTOR
DESIGNED RS	DESIGN REVIEW GM		


TITLE LOCOMOTIVE MAINTENANCE ROAD LONGITUDINAL SECTION SHEET 1			
SCALE	PROJECT No NB11151	DRAWING No NB11151-RA-206	AMDT PA

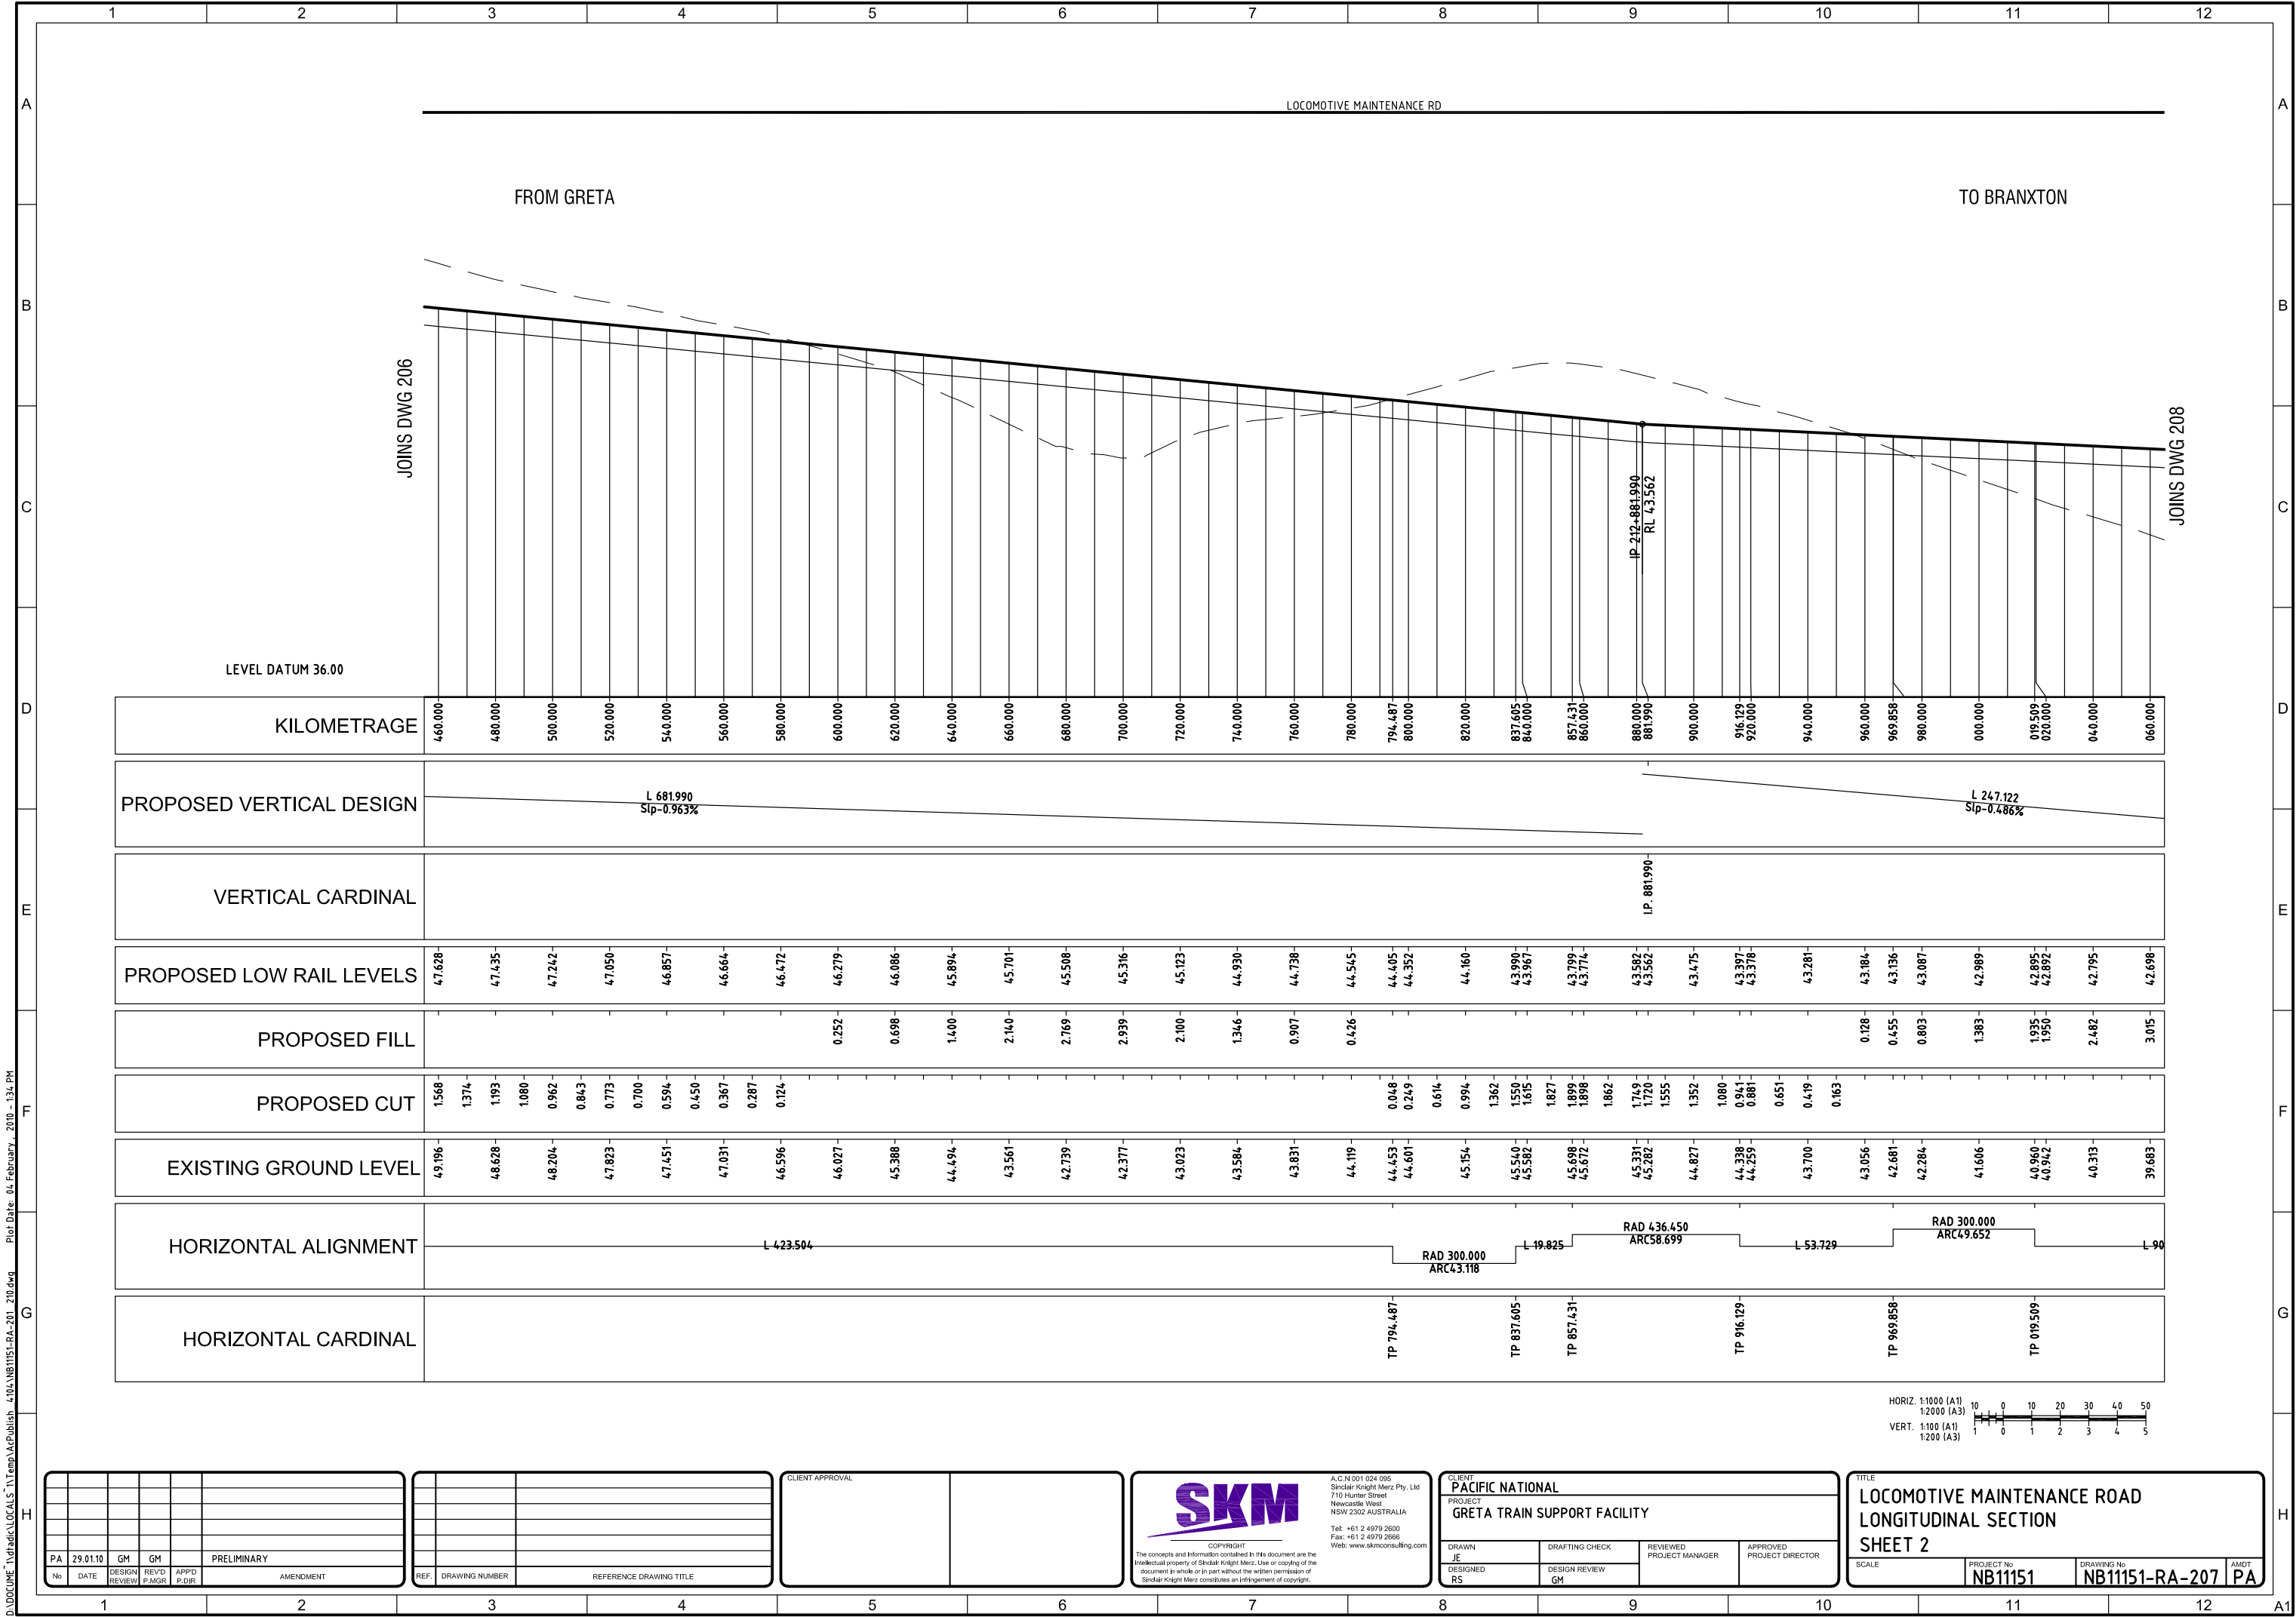

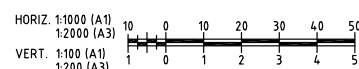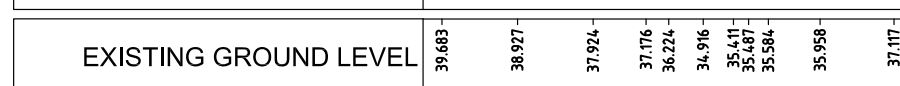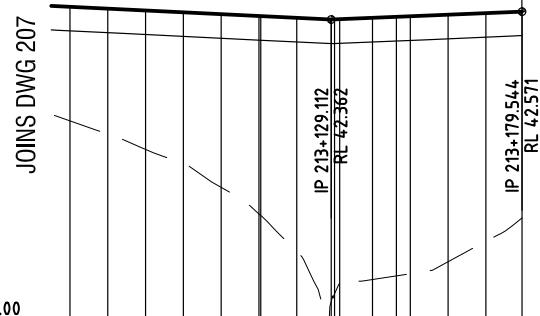

REF.	DRAWING NUMBER	REFERENCE DRAWING TITLE

CLIENT APPROVAL	
------------------------	--

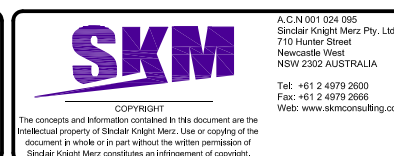

CLIENT PACIFIC NATIONAL			
PROJECT GRETA TRAIN SUPPORT FACILITY			
DRAWN JE	DRAFTING CHECK GM	REVIEWED PROJECT MANAGER	APPROVED PROJECT DIRECTOR
DESIGNED DS	DESIGN REVIEW GM		

TITLE			
LOCOMOTIVE MAINTENANCE ROAD LONGITUDINAL SECTION SHEET 3			
SCALE	PROJECT No. NR11151	DRAWING No. NR11151-RA-208	AMDT PA

