


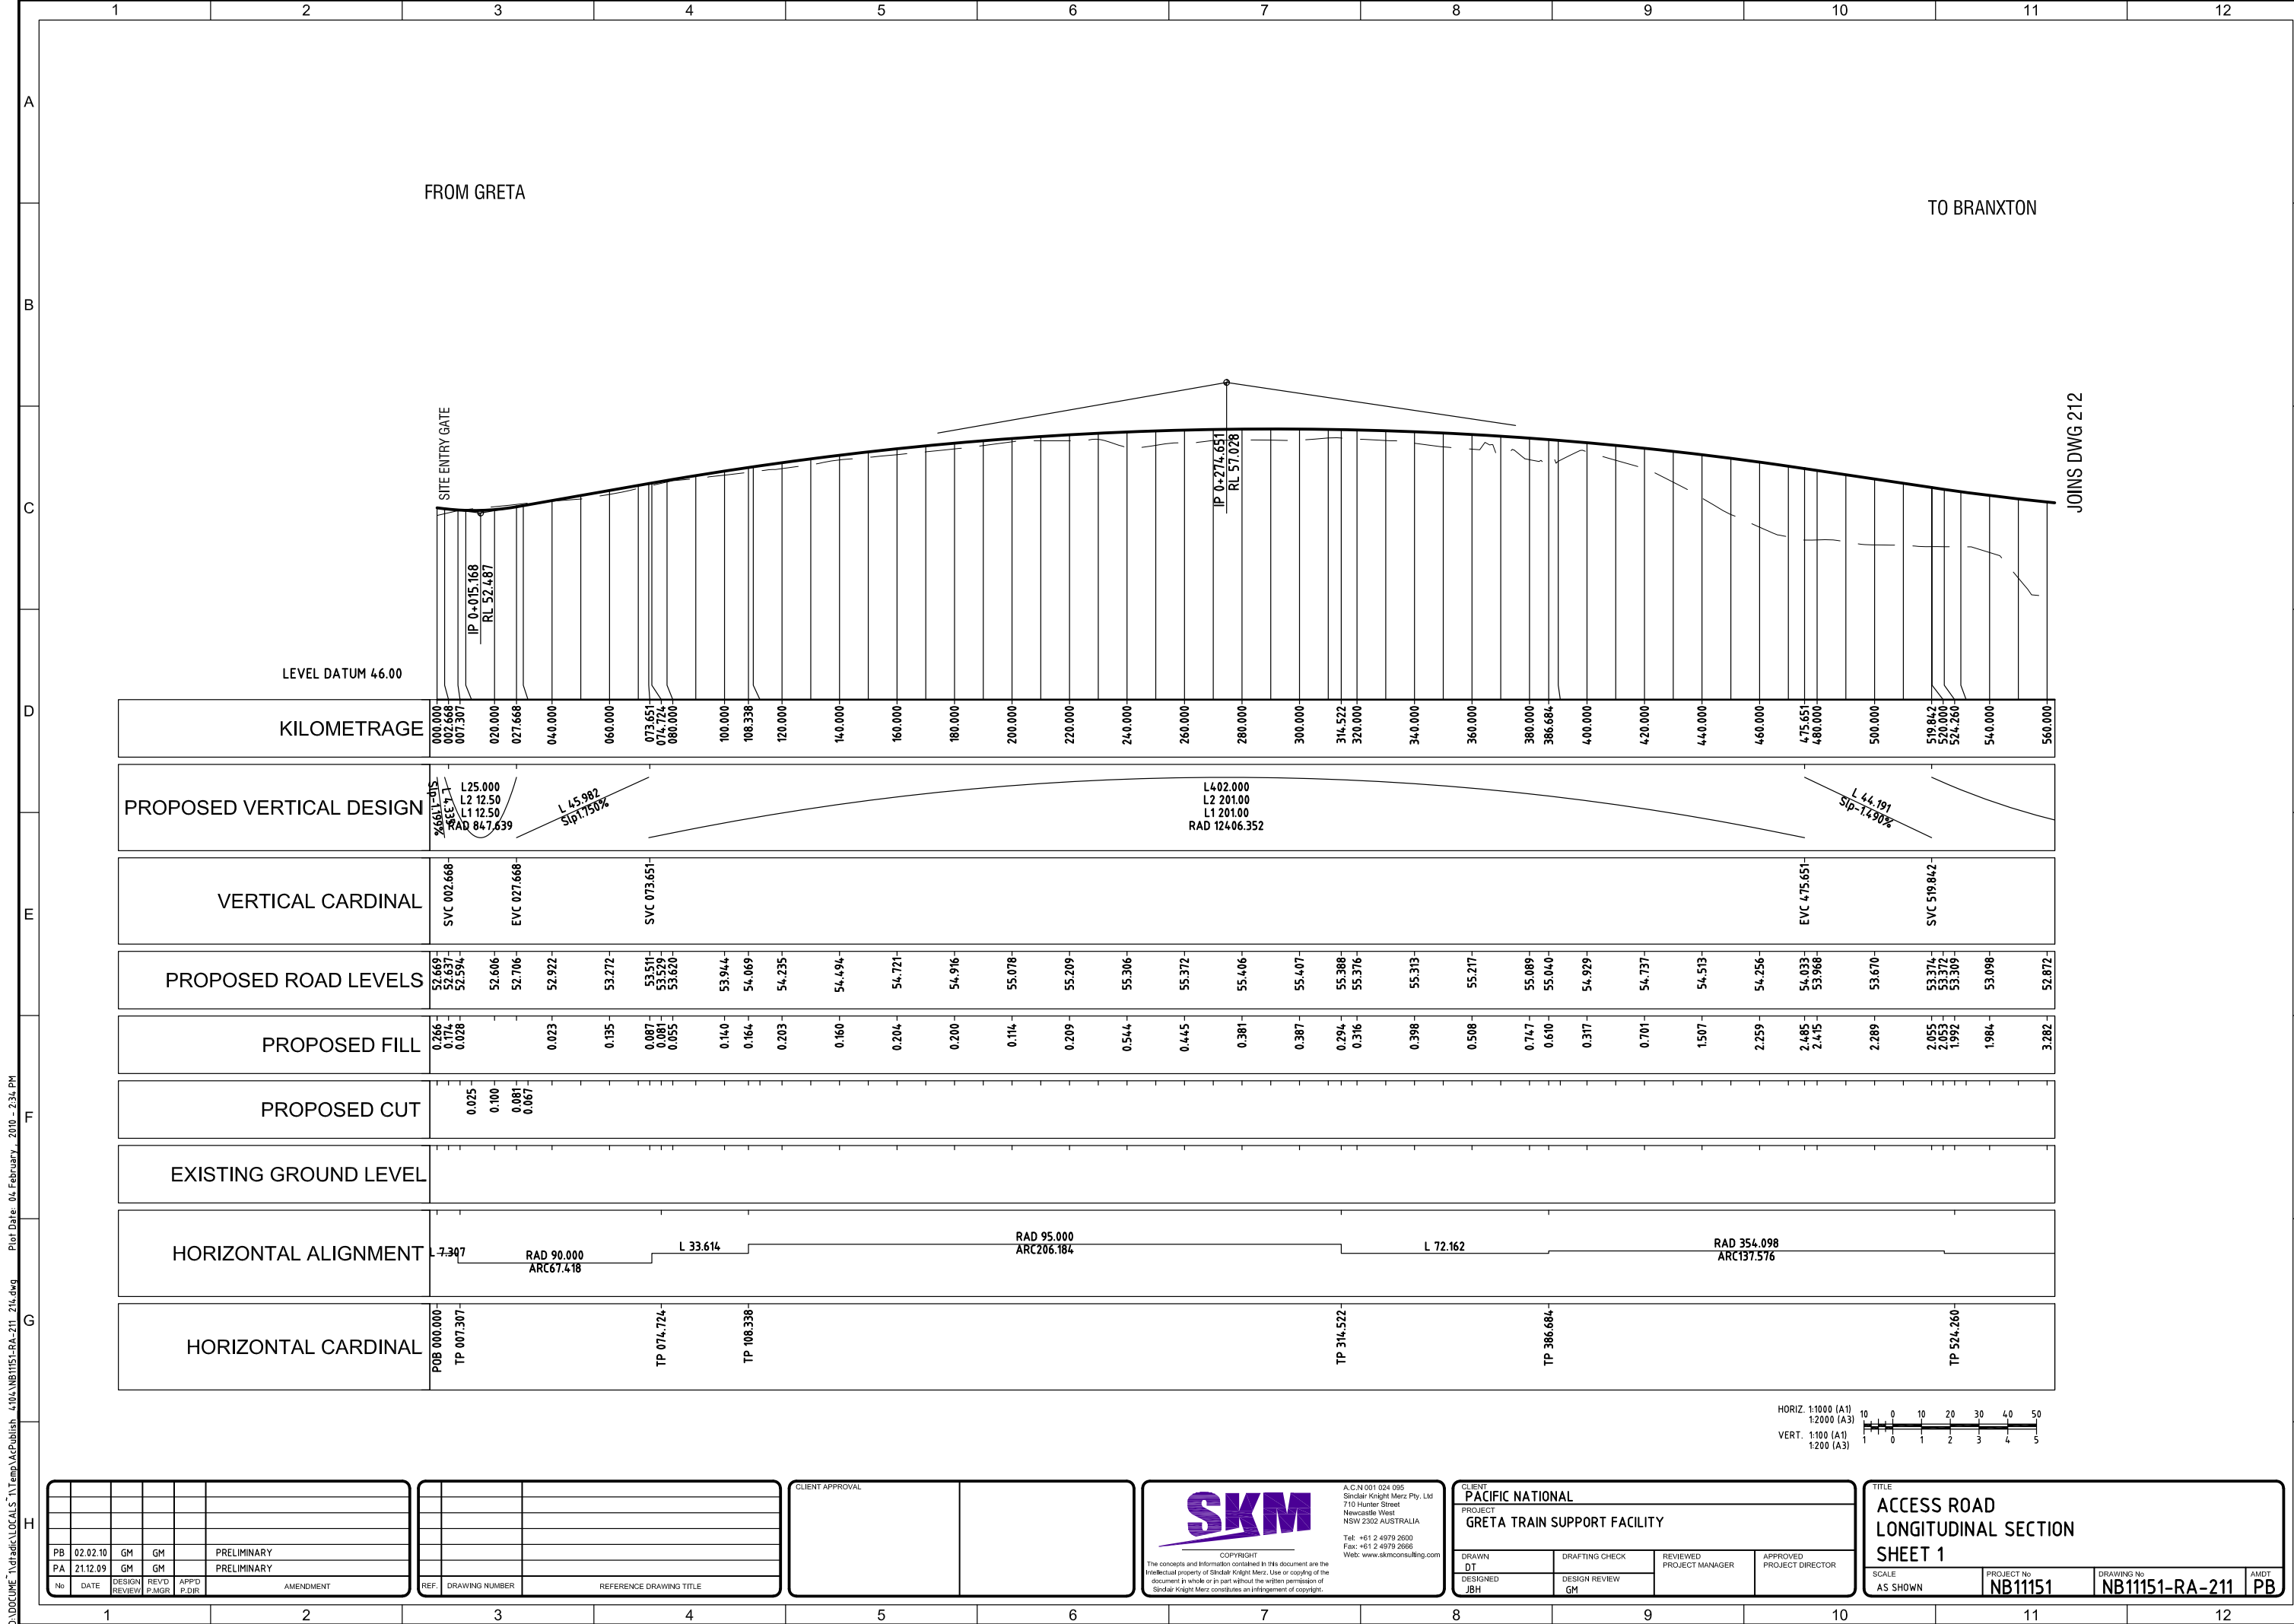

D:\DOCUMENTS\1\trac\LOCALS\1\Temp\AcPublish_4\04\NB1151-RA-211_214.dwg Plot Date: 04 February, 2010 - 2:34 PM

PB	02.02.10	GM	GM						PRELIMINARY
PA	21.12.09	GM	GM						PRELIMINARY
No	DATE	DESIGN REVIEW	REV'D P.MGR	APP'D P.DIR	AMENDMENT				

REF.	DRAWING NUMBER		REFERENCE DRAWING TITLE						

CLIENT APPROVAL									
-----------------	--	--	--	--	--	--	--	--	--




SKM
COPYRIGHT
The concepts and information contained in this document are the intellectual property of Skidmore, Knight, Merz. Use or copying of the document in whole or in part without the written permission of Skidmore, Knight, Merz constitutes an infringement of copyright.

A.C.N 001 024 095
Skidmore, Knight, Merz Pty. Ltd.
710 Hunter Street
Newcastle West
NSW 2302 AUSTRALIA
Tel: +61 2 4979 2600
Fax: +61 2 4979 2666
Web: www.skmconsulting.com

CLIENT PACIFIC NATIONAL			
PROJECT GRETA TRAIN SUPPORT FACILITY			
DRAWN DT	DRAFTING CHECK	REVIEWED PROJECT MANAGER	APPROVED PROJECT DIRECTOR
DESIGNED JBH	DESIGN REVIEW GM		

TITLE ACCESS ROAD LONGITUDINAL SECTION SHEET 1			
SCALE AS SHOWN	PROJECT No NB11151	DRAWING No NB11151-RA-211	AMDT PB

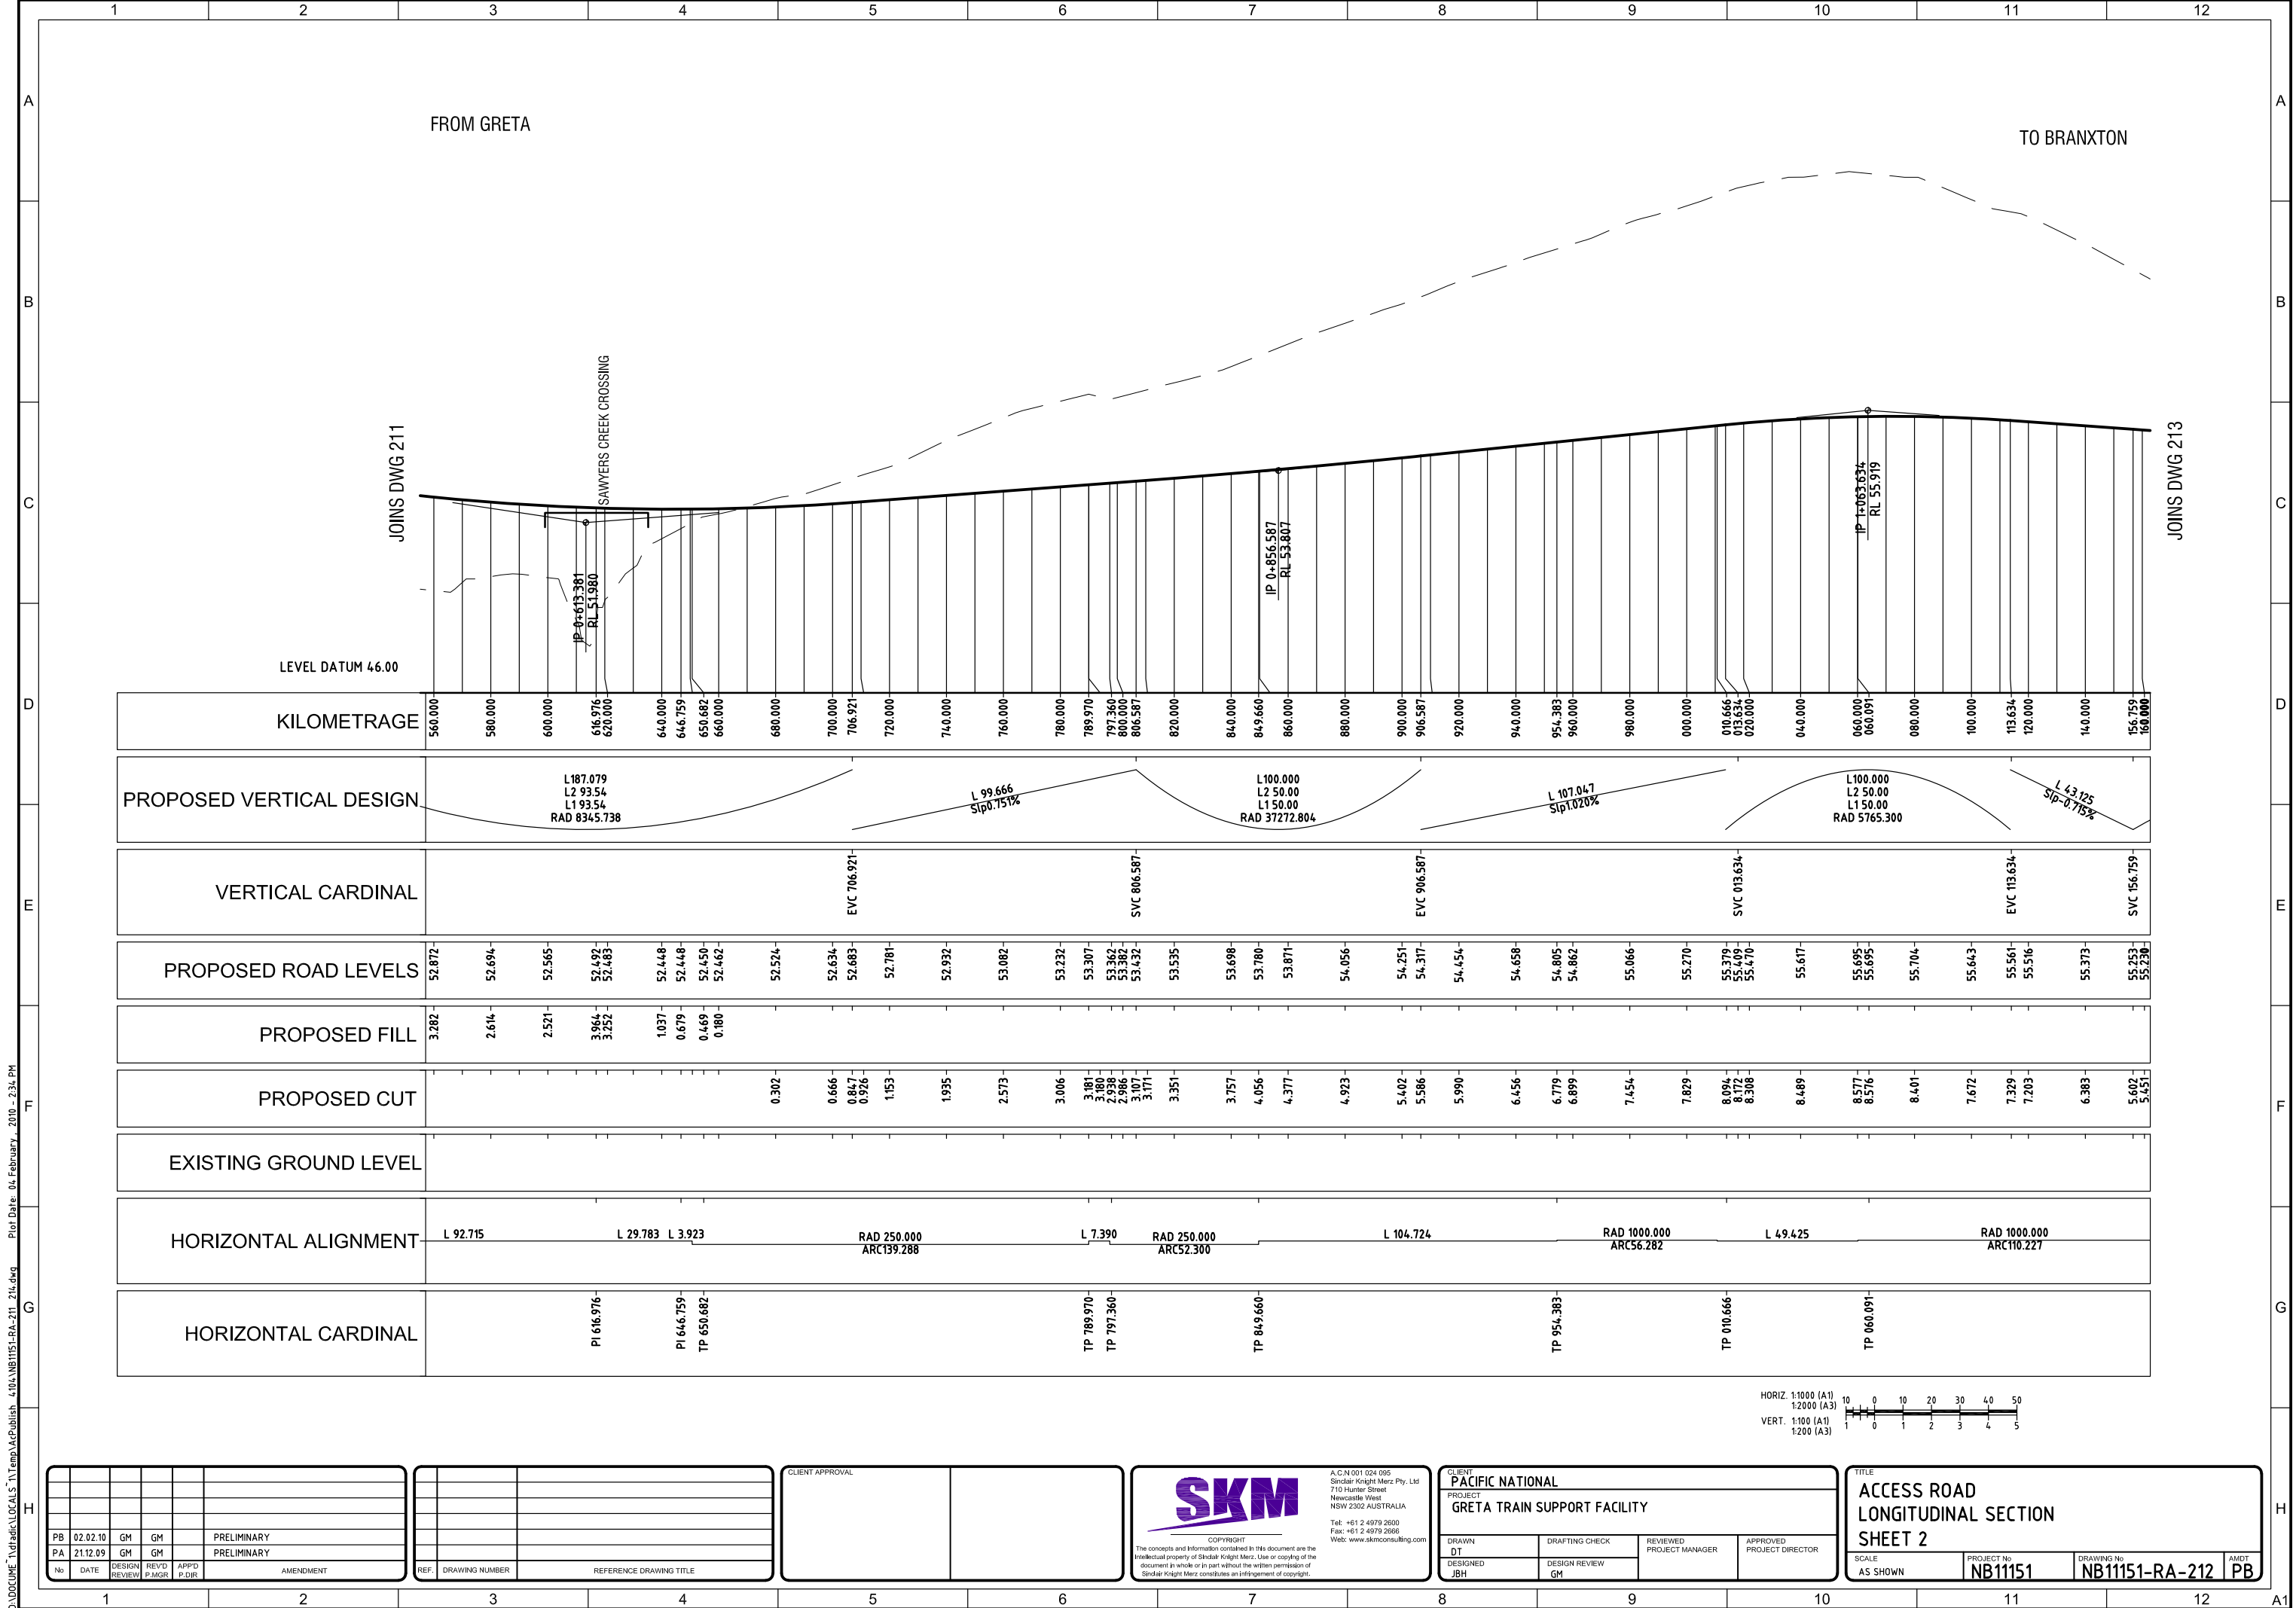

D:\DOCUMENTS\1\tradic\LOCALS\1\Temp\AcPublish_4\04\NB1151-RA-211_214.dwg Plot Date: 04 February, 2010 - 2:34 PM

PB	02.02.10	GM	GM						PRELIMINARY
PA	21.12.09	GM	GM						PRELIMINARY
No	DATE	DESIGN REVIEW	REV'D P.MGR	APP'D P.DIR	AMENDMENT				

REF.	DRAWING NUMBER	REFERENCE DRAWING TITLE

CLIENT APPROVAL



SKM


Copyright
The concepts and information contained in this document are the intellectual property of Skidmore, Knight, Merz. Use or copying of the document in whole or in part without the written permission of Skidmore, Knight, Merz constitutes an infringement of copyright.

A.C.N 001 024 095
Skidmore, Knight, Merz Pty. Ltd.
710 Hunter Street
Newcastle West
NSW 2302 AUSTRALIA

Tel: +61 2 4979 2600
Fax: +61 2 4979 2666
Web: www.skmconsulting.com

CLIENT PACIFIC NATIONAL			
PROJECT GRETA TRAIN SUPPORT FACILITY			
DRAWN DT	DRAFTING CHECK GM	REVIEWED PROJECT MANAGER	APPROVED PROJECT DIRECTOR
DESIGNED JBH	DESIGN REVIEW GM		

TITLE ACCESS ROAD LONGITUDINAL SECTION SHEET 2			
SCALE AS SHOWN	PROJECT No NB11151	DRAWING No NB11151-RA-212	AMDT PB

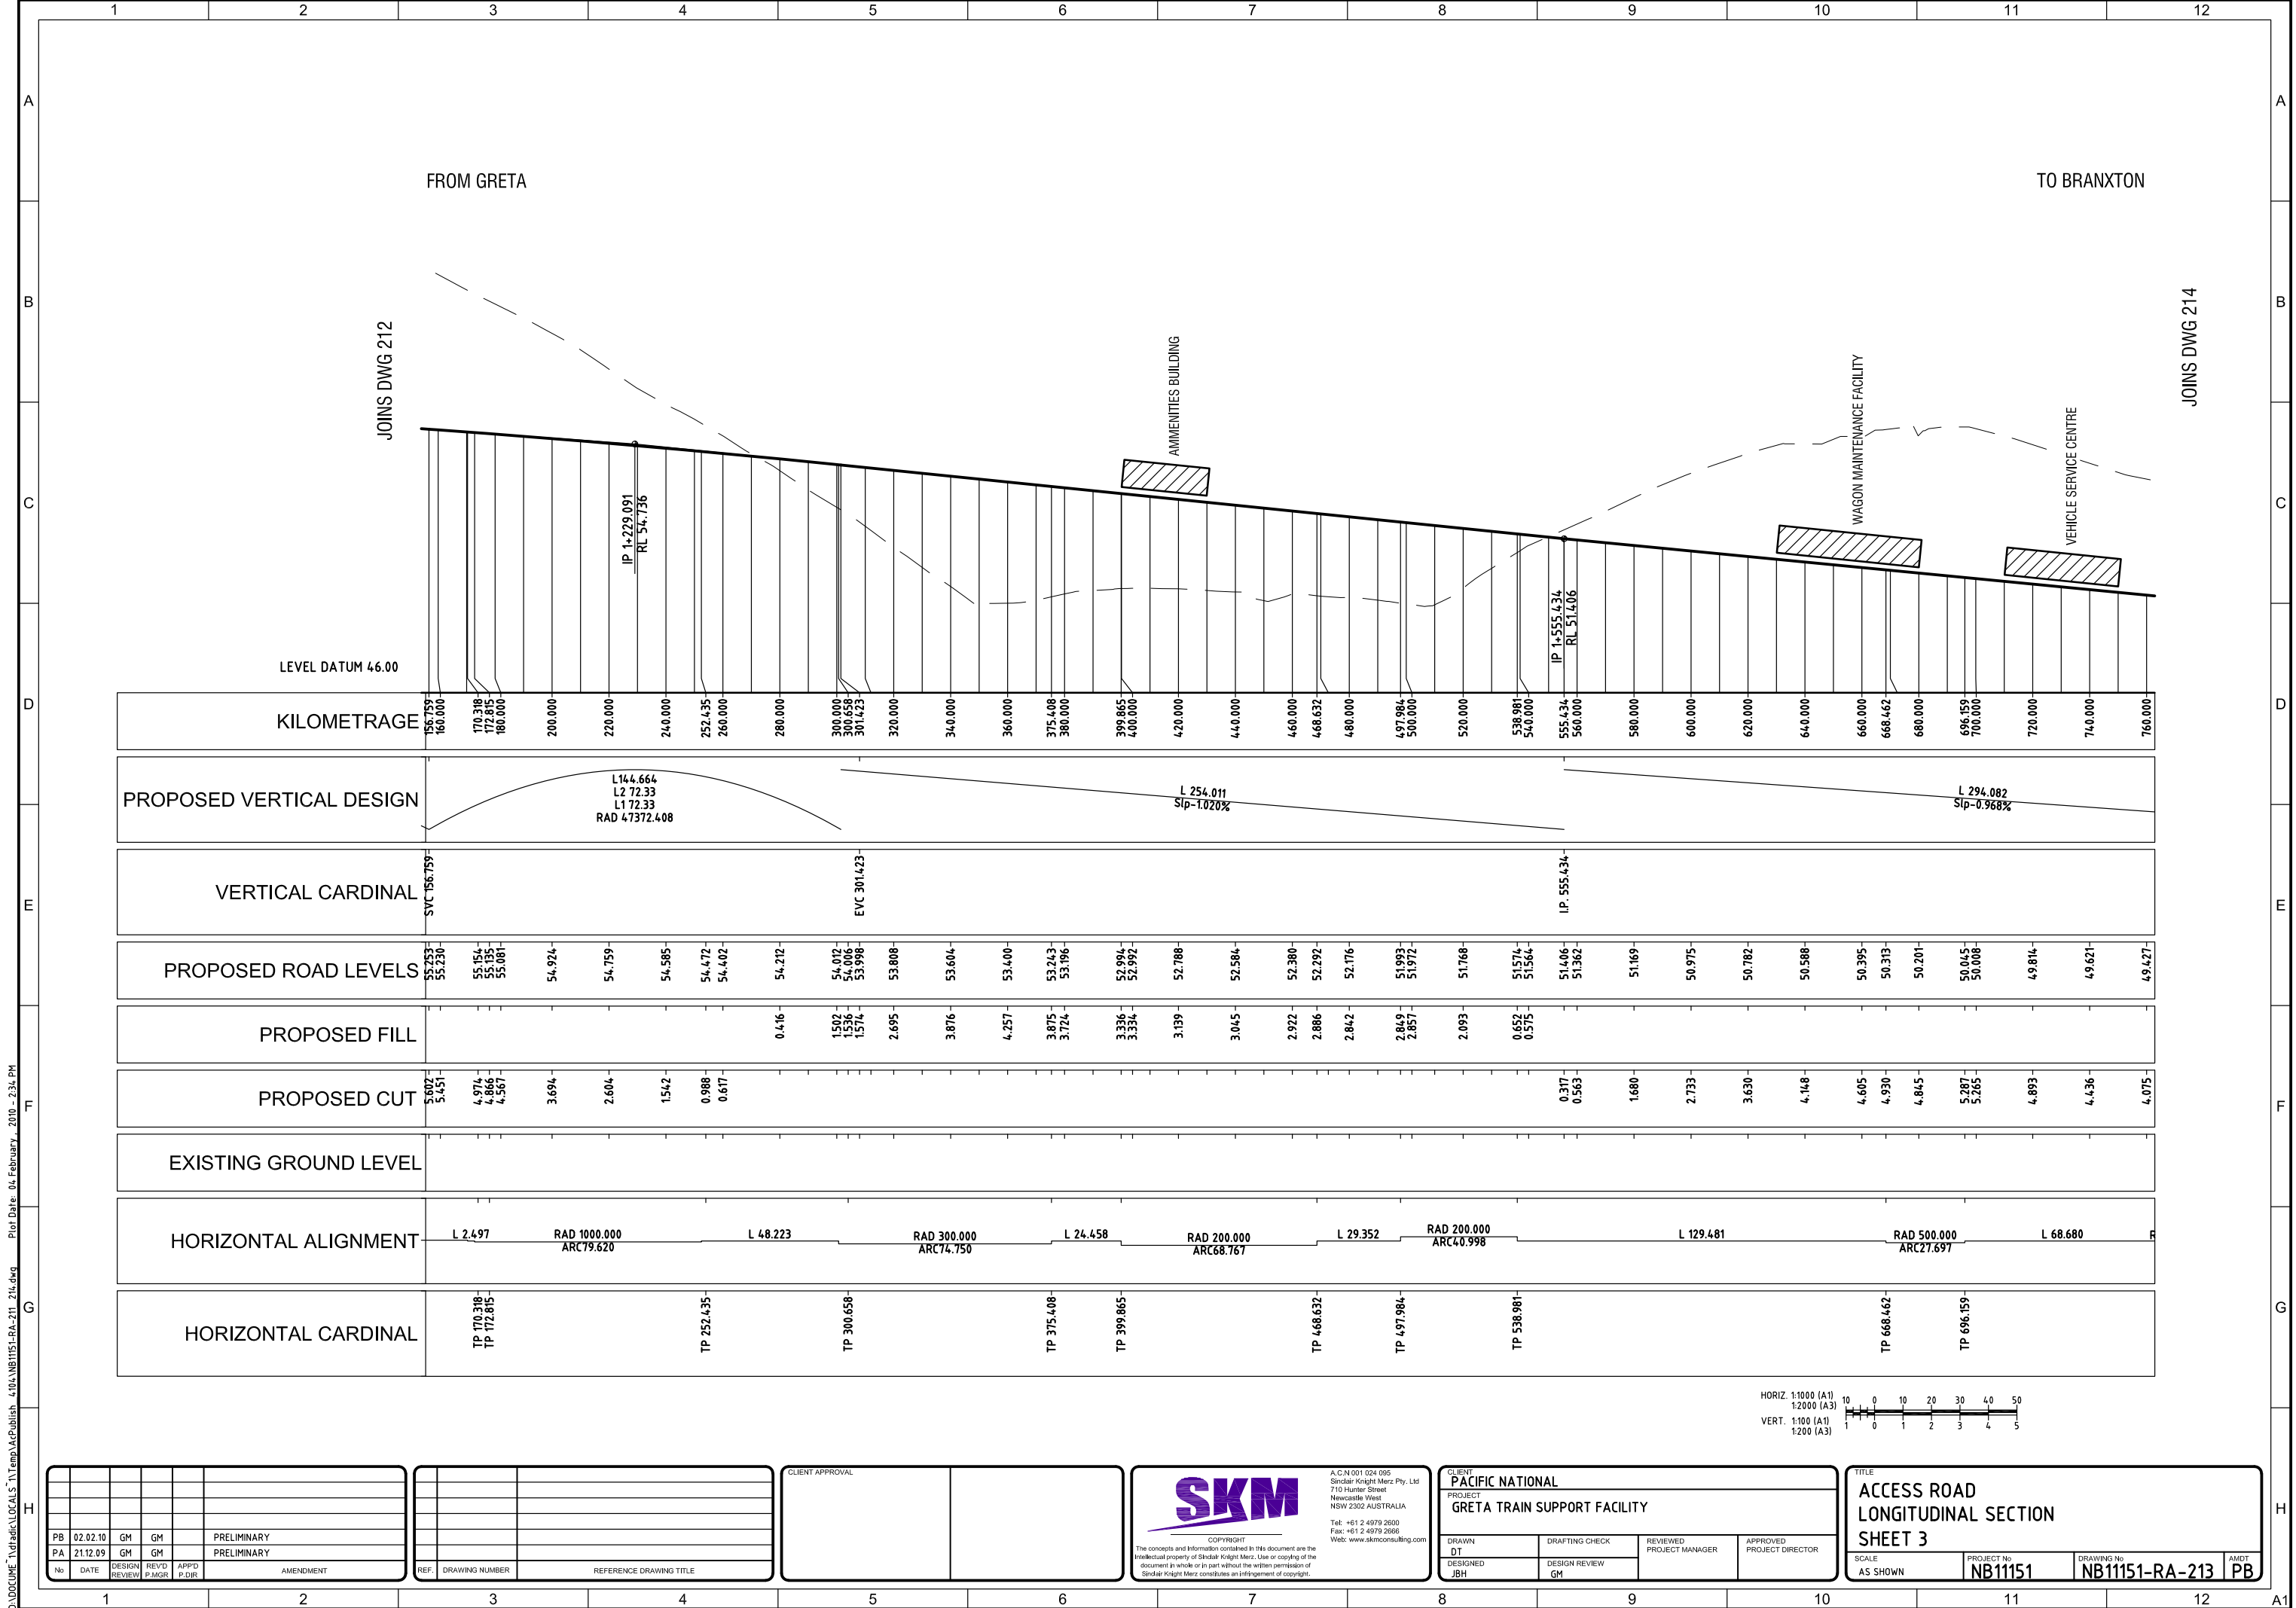

D:\DOCUMENT\1\tradic\LOCALS\1\Temp\AcPublish_4\04\NB1151-RA-211_214.dwg Plot Date: 04 February, 2010 - 2:34 PM

PB	02.02.10	GM	GM		PRELIMINARY
PA	21.12.09	GM	GM		PRELIMINARY
No	DATE	DESIGN REVIEW	REV'D P.MGR	APP'D P.DIR	AMENDMENT

REF.	DRAWING NUMBER				REFERENCE DRAWING TITLE

CLIENT APPROVAL	



SKM
COPYRIGHT
The concepts and information contained in this document are the intellectual property of Skidmore, Knight, Merz. Use or copying of this document in whole or in part without the written permission of Skidmore, Knight, Merz constitutes an infringement of copyright.

A.C.N 001 024 095
Skidmore, Knight, Merz Pty. Ltd.
710 Hunter Street
Newcastle West
NSW 2302 AUSTRALIA
Tel: +61 2 4979 2600
Fax: +61 2 4979 2666
Web: www.skmconsulting.com

CLIENT PACIFIC NATIONAL			
PROJECT GRETA TRAIN SUPPORT FACILITY			
DRAWN DT	DRAFTING CHECK JBH	REVIEWED PROJECT MANAGER GM	APPROVED PROJECT DIRECTOR

TITLE ACCESS ROAD LONGITUDINAL SECTION SHEET 3			
SCALE AS SHOWN	PROJECT No NB11151	DRAWING No NB11151-RA-213	AMDT PB

