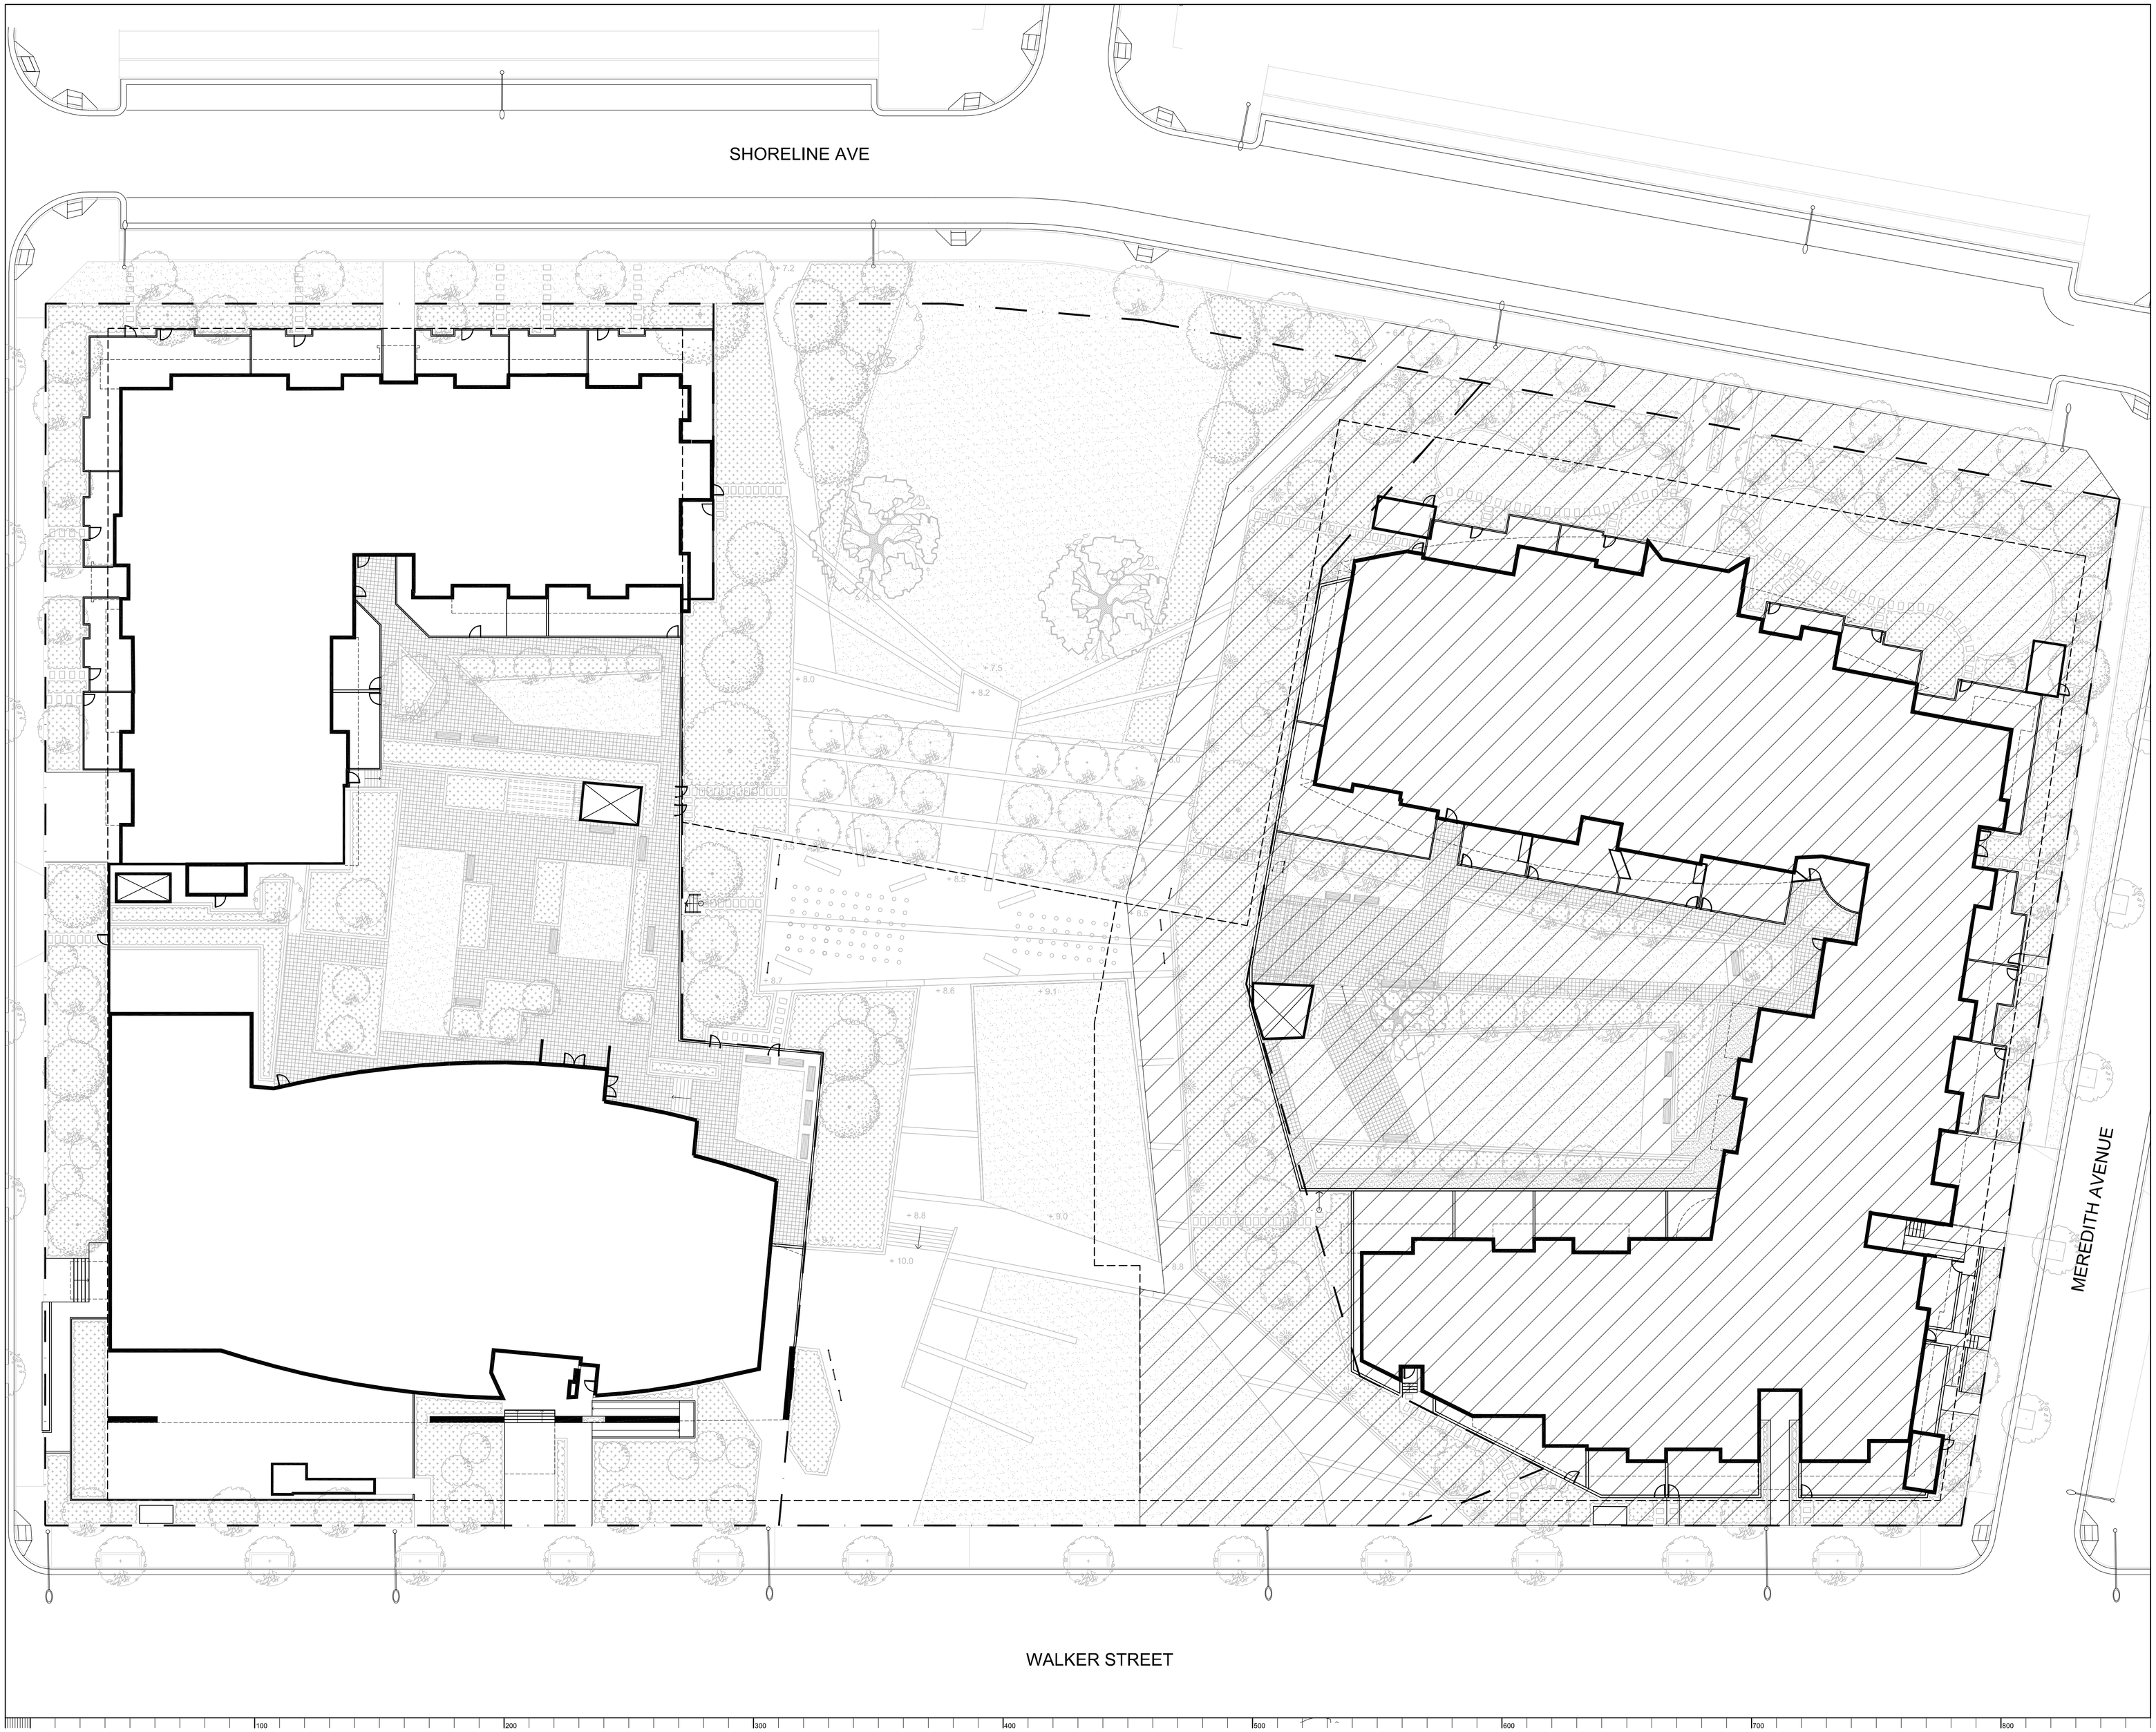

© 2010 Site Image (NSW) Pty Ltd ABN 44 801 262 380 All rights reserved. This drawing is copyright and shall not be reproduced or copied in any form or by any means (graphic, electronic or mechanical including photocopy) without the written permission of Site Image Pty Ltd. Any license, expressed or implied, to use this document for any purpose what so ever is restricted to the terms of the written agreement between Site Image (NSW) Pty Ltd and the instructing party.

The contractor shall check and verify all work on site (including work by others) before commencing the landscape installation. Any discrepancies are to be reported to the Project Manager or Landscape Architect prior to commencing work. Do not scale this drawing. Any required dimensions not shown shall be referred to the Landscape Architect for confirmation.

Issue	Revision Description	Drawn	Check	Date
C	DA SUBMISSION	JD	AE	14.09.2010
B	DA SUBMISSION	DC	AE	01.07.2010
A	DCP	JD	AE	27.05.2010

LEGEND

- PROPERTY BOUNDARY
- BUILDING OUTLINE
- BUILDING ABOVE
- EXTENT OF SLAB UNDER
- PROPOSED STAGE 1 CONSTRUCTION
- PROPOSED LANDSCAPE WORKS

Key Plan:

north

Client:
MERITON APARTMENTS PTY LTD

Project:
LOT 101-102
52 WALKER ST
RHODES

SITE IMAGE
28 Bowden Street
Alexandria NSW 2015
Australia

Tel: (61 2) 9698 2899
Fax: (61 2) 9698 2877
Web: www.siteimage.com.au

Site Image (NSW) Pty Ltd
ABN 44 801 262 380

Landscape Architects

DEVELOPMENT APPLICATION

Drawing Name:
LANDSCAPE STAGING

Scale: 1:200 @ B1

Job Number: SS10-2178
Drawing Number: 151
Issue: C