


Architectural Drawing Schedule


Issue [D] - 2011/11/04

Plan	Revision
DA00.001	Site Plan [D]
DA02.100	Basement 004 [D]
DA02.101	Basement 003 [D]
DA02.102	Basement 002 [D]
DA02.103	Basement 001 [D]
DA02.200	Ground Level [D]
DA02.201	Level 01 [D]
DA02.202	Level 02 [D]
DA02.203	Level 03-11 [D]
DA02.212	Level 12 [D]
DA02.213	Level 13-21 [D]
DA02.222	Level 22 [D]
DA02.223	Level 23 [D]
DA02.224	Level 24 [D]
DA02.225	Level 25-26 [D]
DA02.227	Level 27 [D]
DA02.228	Level 28 [D]
DA02.230	Level 30 [D]
DA02.231	Roof Level [D]

Elevation	Revision
DA05.001	Elevation N & S [D]
DA05.002	Elevation W [D]
DA05.003	Elevation E [D]

Section	Revision
DA06.001	Section AA [D]
DA06.002	Section BB [D]
DA06.003	Section CC [D]
DA06.004	Section DD [D]
DA06.005	Section EE [D]

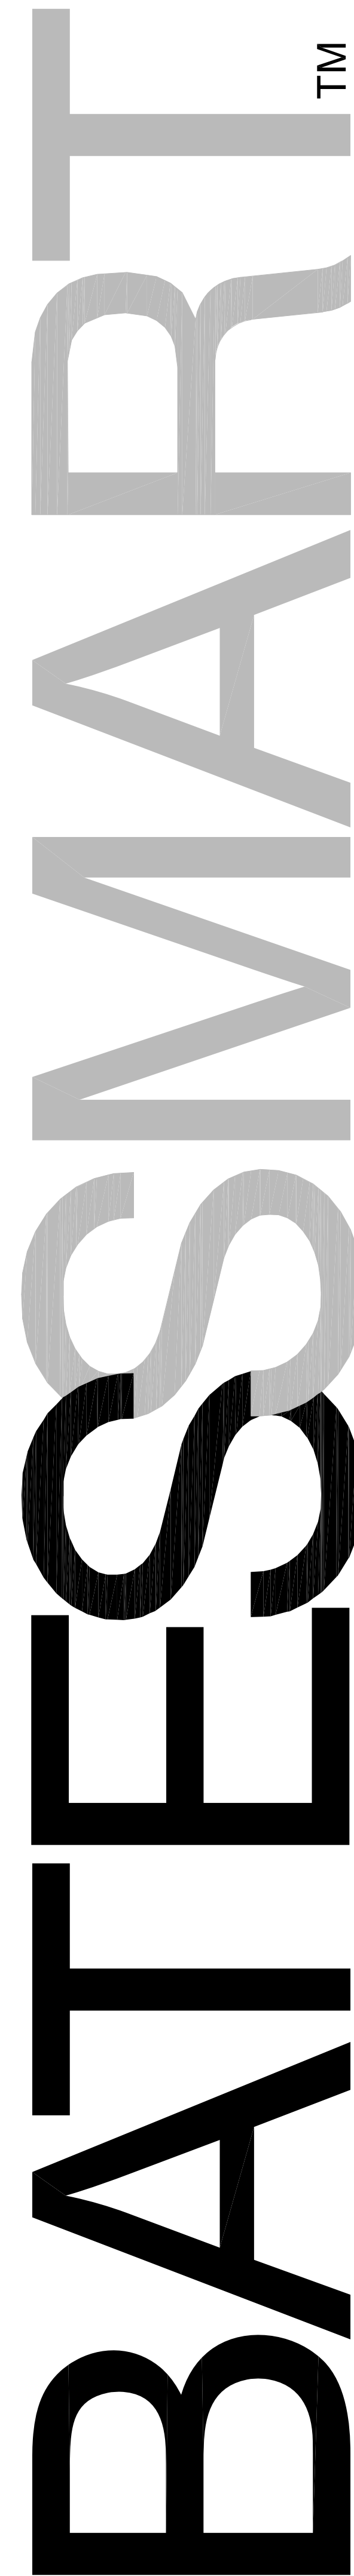

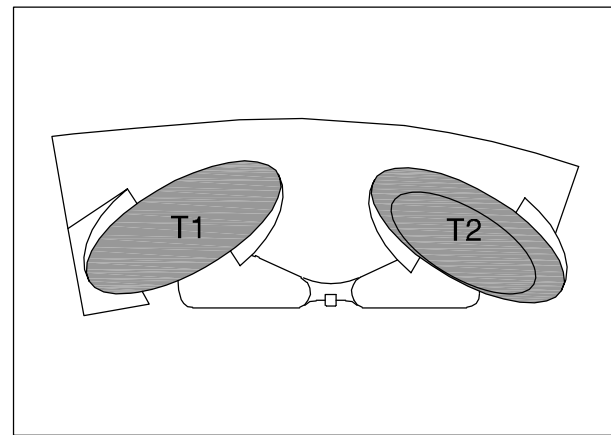


D	04/11/11	Revised parking following SOPA comments	JC	MD
A	06/04/11	DA Submission	JL	MD
Revision	Date	Description	Initial	Checked



BATESSMART™

DA00.001[D]

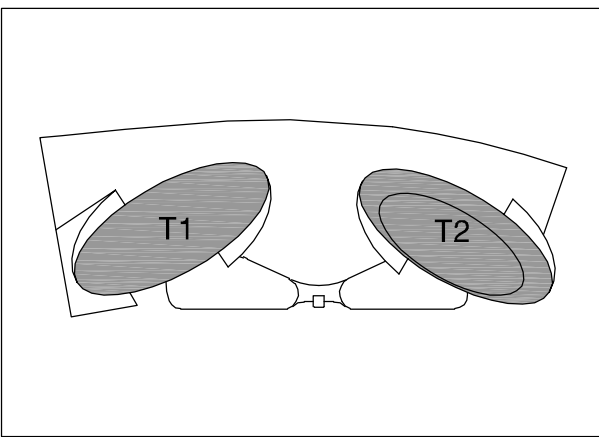

Site 3
Sydney Olympic Park
Plan
Basement 004

Check all dimensions and site conditions prior to commencement of any work, the purchase or ordering of any materials, fittings, plant, services or equipment and the preparation of shop drawings and/or the fabrication of any components.
Do not scale drawings - refer to figured dimensions only. Any discrepancies shall immediately be referred to the architect for clarification.
All drawings may not be reproduced or distributed without prior permission from the architect.


Sydney 1/243 Liverpool Street
East Sydney NSW 2010 Australia
T 02 8354 5100 F 02 8354 5199
email syd@batesmart.com.au
<http://www.batesmart.com.au>

Melbourne 1 Nicholson Street
Melbourne VIC 3000 Australia
T 03 8664 6200 F 03 8664 6300
email melb@batesmart.com.au
<http://www.batesmart.com.au>

Bates Smart Pty Ltd ABN 70 004 999 400

Bates Smart Pty Ltd ABN 70 004 999 400

BATESSMART™

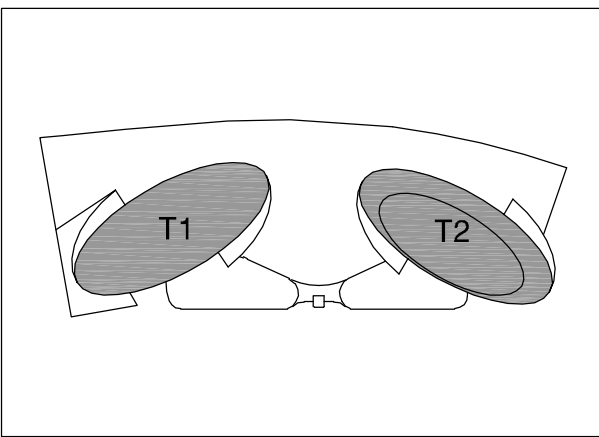

Site 3
Sydney Olympic Park
Plan
Basement 003

Check all dimensions and site conditions prior to commencement of any work, the purchase or ordering of any materials, things, plant, services or equipment and the preparation of shop drawings and/or the fabrication of any components.
Do not scale drawings - refer to figured dimensions only. Any discrepancies shall immediately be referred to the architect for clarification.
All drawings may not be reproduced or distributed without prior permission from the architect.



Sydney 1/243 Liverpool Street
East Sydney NSW 2010 Australia
T 02 8354 5100 F 02 8354 5199
email syd@batessmart.com.au
<http://www.batessmart.com.au>

Melbourne 1 Nicholson Street
Melbourne VIC 3000 Australia
T 03 8664 6200 F 03 8664 6300
email melb@batessmart.com.au
<http://www.batessmart.com.au>

Bates Smart Pty Ltd ABN 70 004 999 400

Bates Smart Pty Ltd ABN 70 004 999 400


BATES SMART™

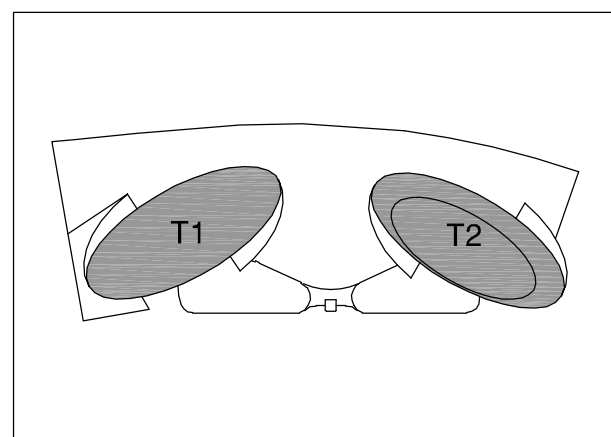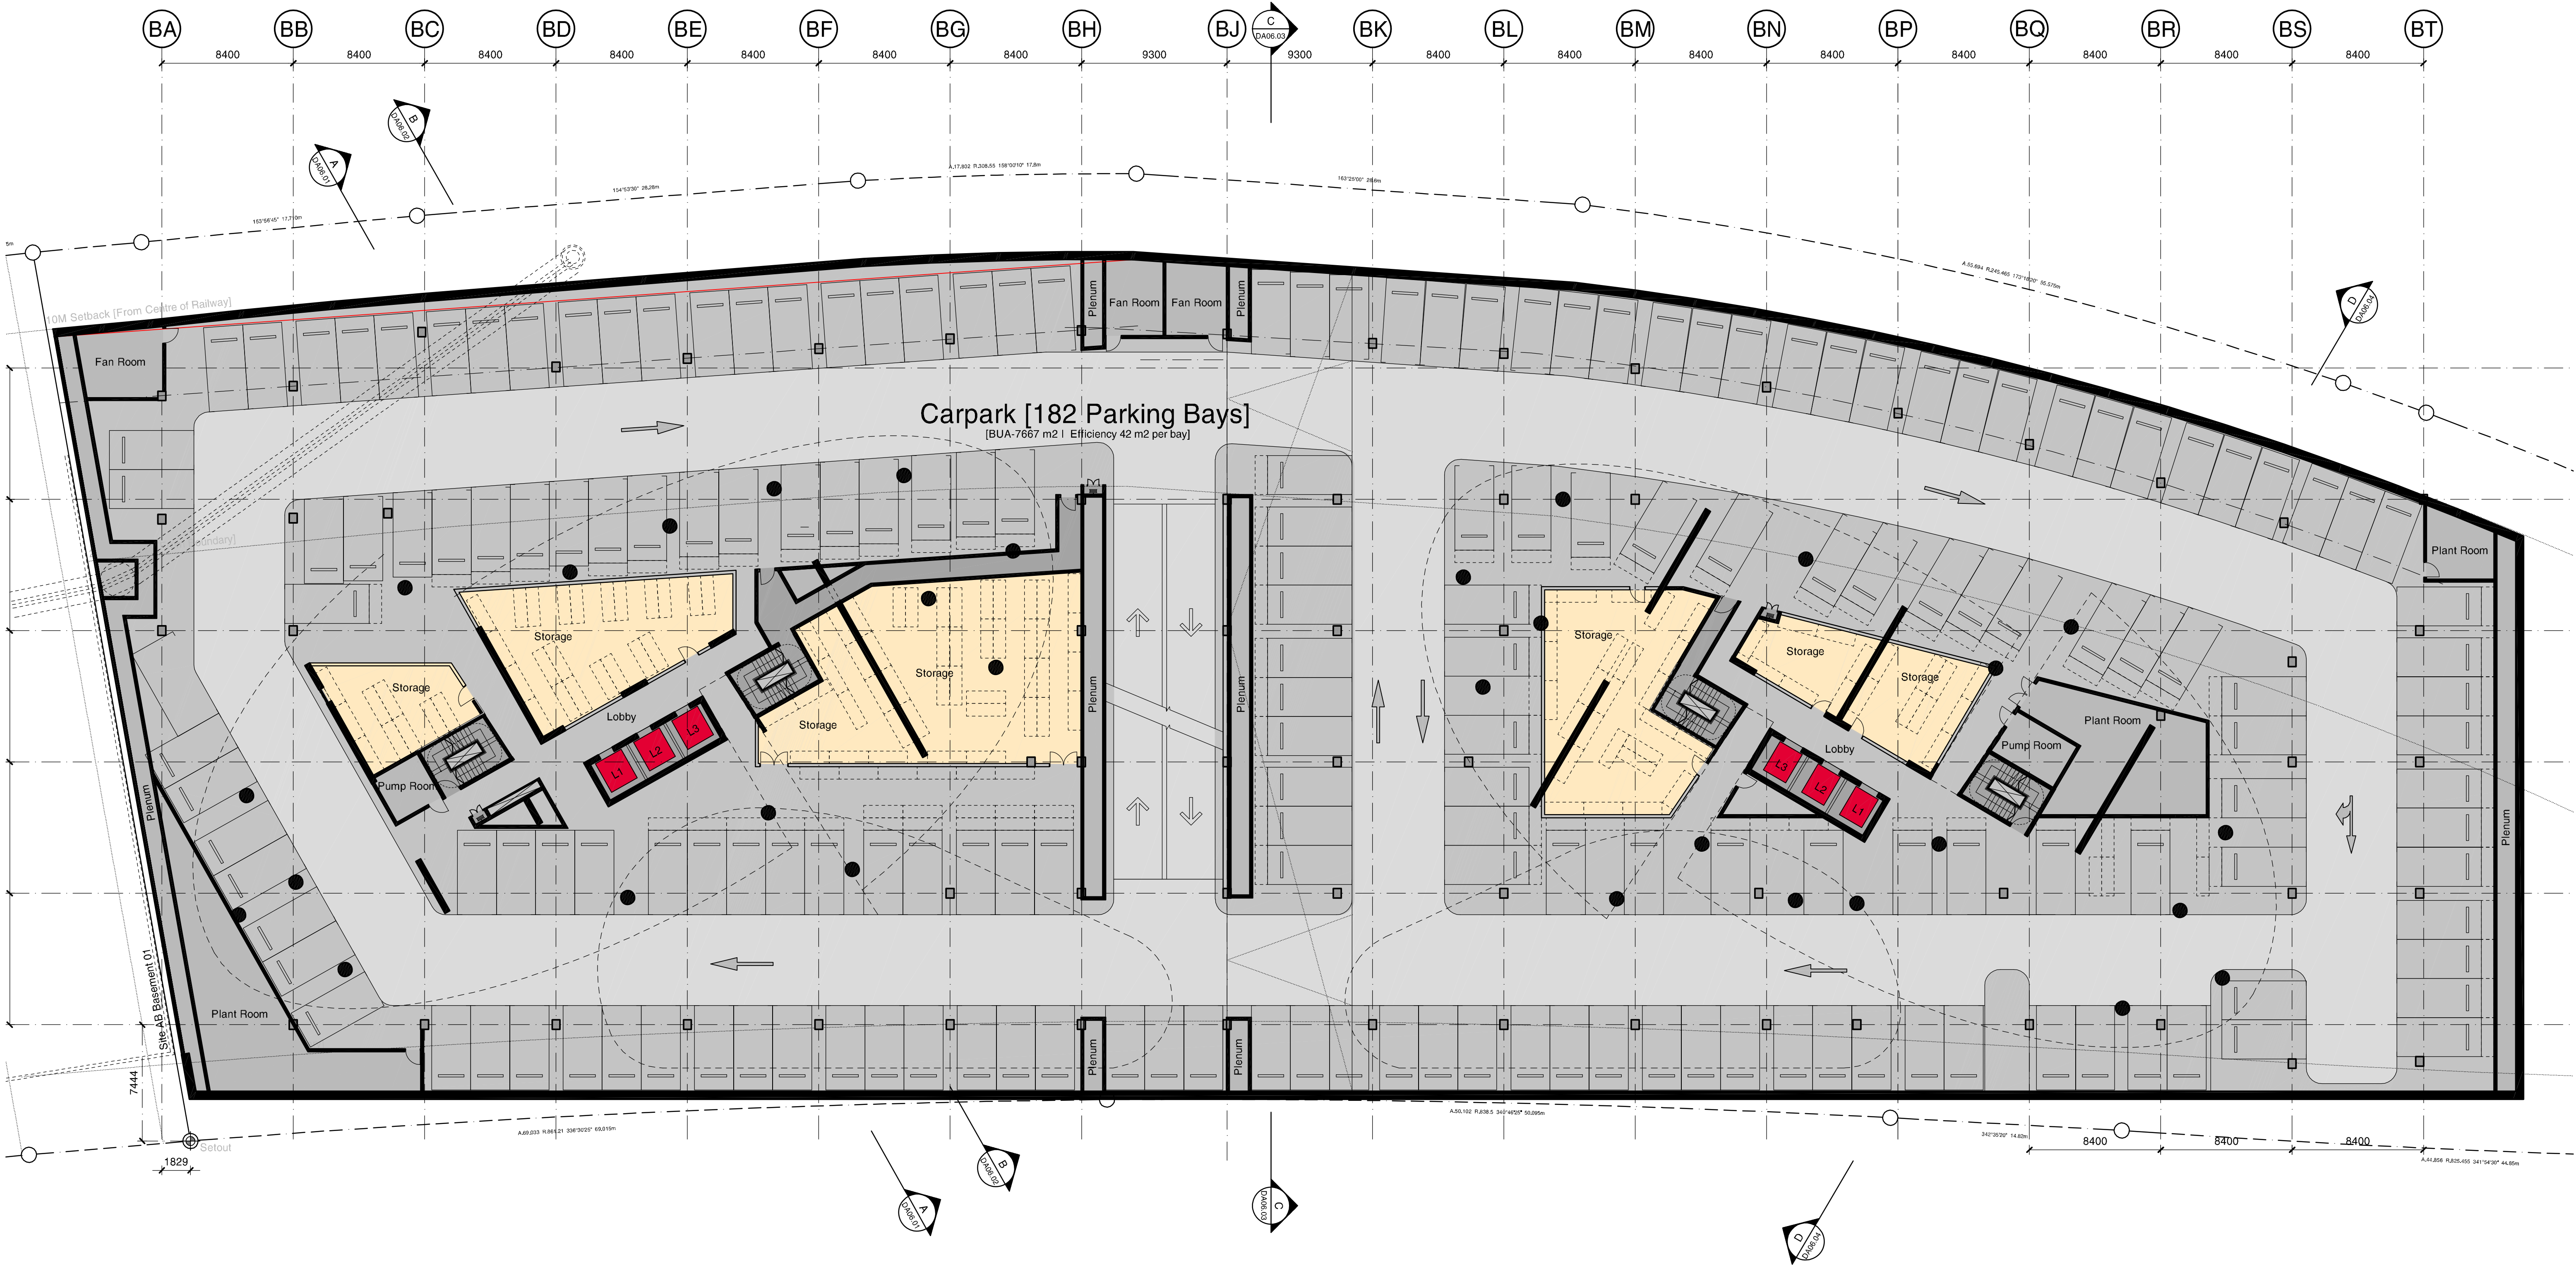

D	04/11/11	DA Submission	JC MD
A	06/04/11	DA Submission	JL MD
Revision	Date	Description	Initial Checked

Site 3
Sydney Olympic Park
Plan
Basement 002

Check all dimensions and site conditions prior to commencement of any work, the purchase or ordering of any materials, fittings, plant, services or equipment and the preparation of shop drawings and/or the fabrication of any components.
Do not scale drawings - refer to figured dimensions only. Any discrepancies shall immediately be referred to the architect for distribution.
All drawings may not be reproduced or distributed without prior permission from the architect.

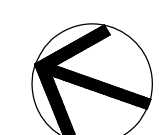


Scale	1:200 @ A1, 1:400 @ A3
Drawn	Checked
Project No.	S11202
Status	DA
Plot Date	4/11/2011 4:24:58 PM
Plot File	\\UW-VDC-01\Sydney\S Drive - Orford S\11200-11299\p11... ... 202_billbergia_homebush\00_eoi\cad\plots\DA\DA02.102[D]
Drawing No.	[Revision]
	DA02.102[D]

Sydney 1/243 Liverpool Street
East Sydney NSW 2010 Australia
T 02 8354 5100 F 02 8354 5199
email syd@batesmart.com.au
http://www.batesmart.com.au

Bates Smart Pty Ltd ABN 70 004 999 400

Melbourne 1 Nicholson Street
Melbourne VIC 3000 Australia
T 03 8664 6200 F 03 8664 6300
email melb@batesmart.com.au
http://www.batesmart.com.au

BATESSMART

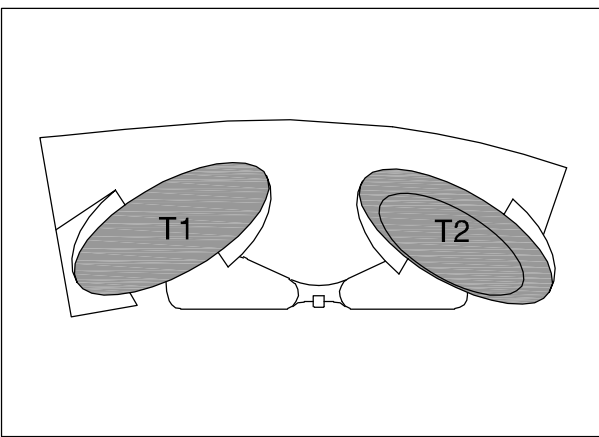


Site 3
Sydney Olympic Park
Plan
Basement 001



DA02.103[D]

BATESSMART™

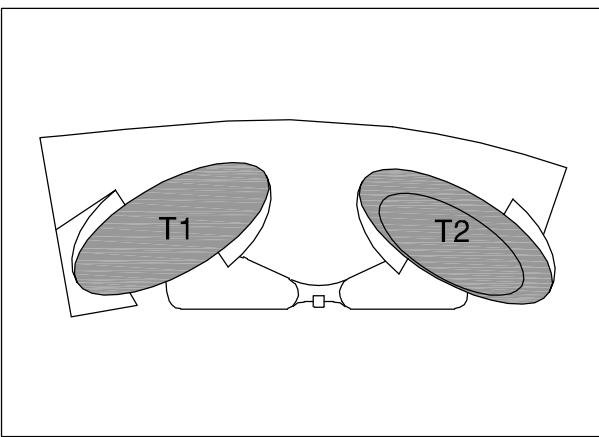


Site 3 Sydney Olympic Park Ground Floor Plan

Check all dimensions and site conditions prior to commencement of any work, the purchase or ordering of any materials, things, plant, services or equipment and the preparation of shop drawings and/or the fabrication of any components.
Do not scale drawings - refer to figured dimensions only. Any discrepancies shall immediately be referred to the architect for clarification.
All drawings may not be reproduced or distributed without prior permission from the architect.

DA02.200[D]

Bates Smart Pty Ltd ABN 70 004 999 400



BATESSMART™

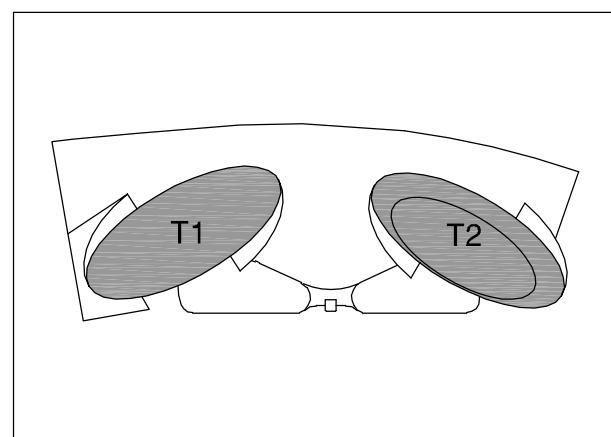

Site 3
Sydney Olympic Park
Plan
Level 01 [Podium]

Scale	1:200@A1, 1:400@A3
Drawn	Checked
Project No.	S11202
Status	DA
Plot Date	4/11/2011 4:36:23 PM
Plot File	\\VILA-VC\015\Sydney\B Drive - Oxford S11202\11202a11202_1 ... \village_homes\dwg02_solid\dwg02\DA\DA02_2011\DWG.dwg
Drawing No.	[Revision]


BATESSMART™

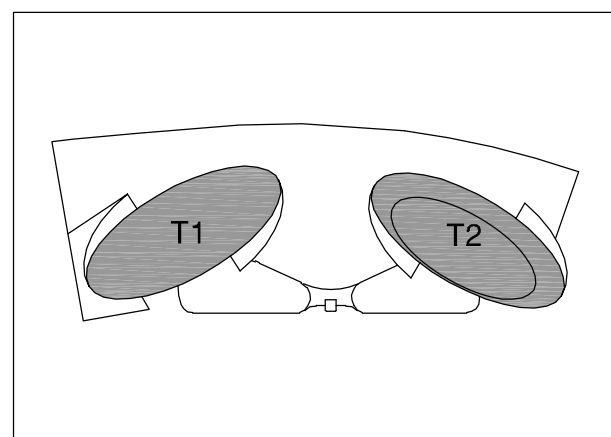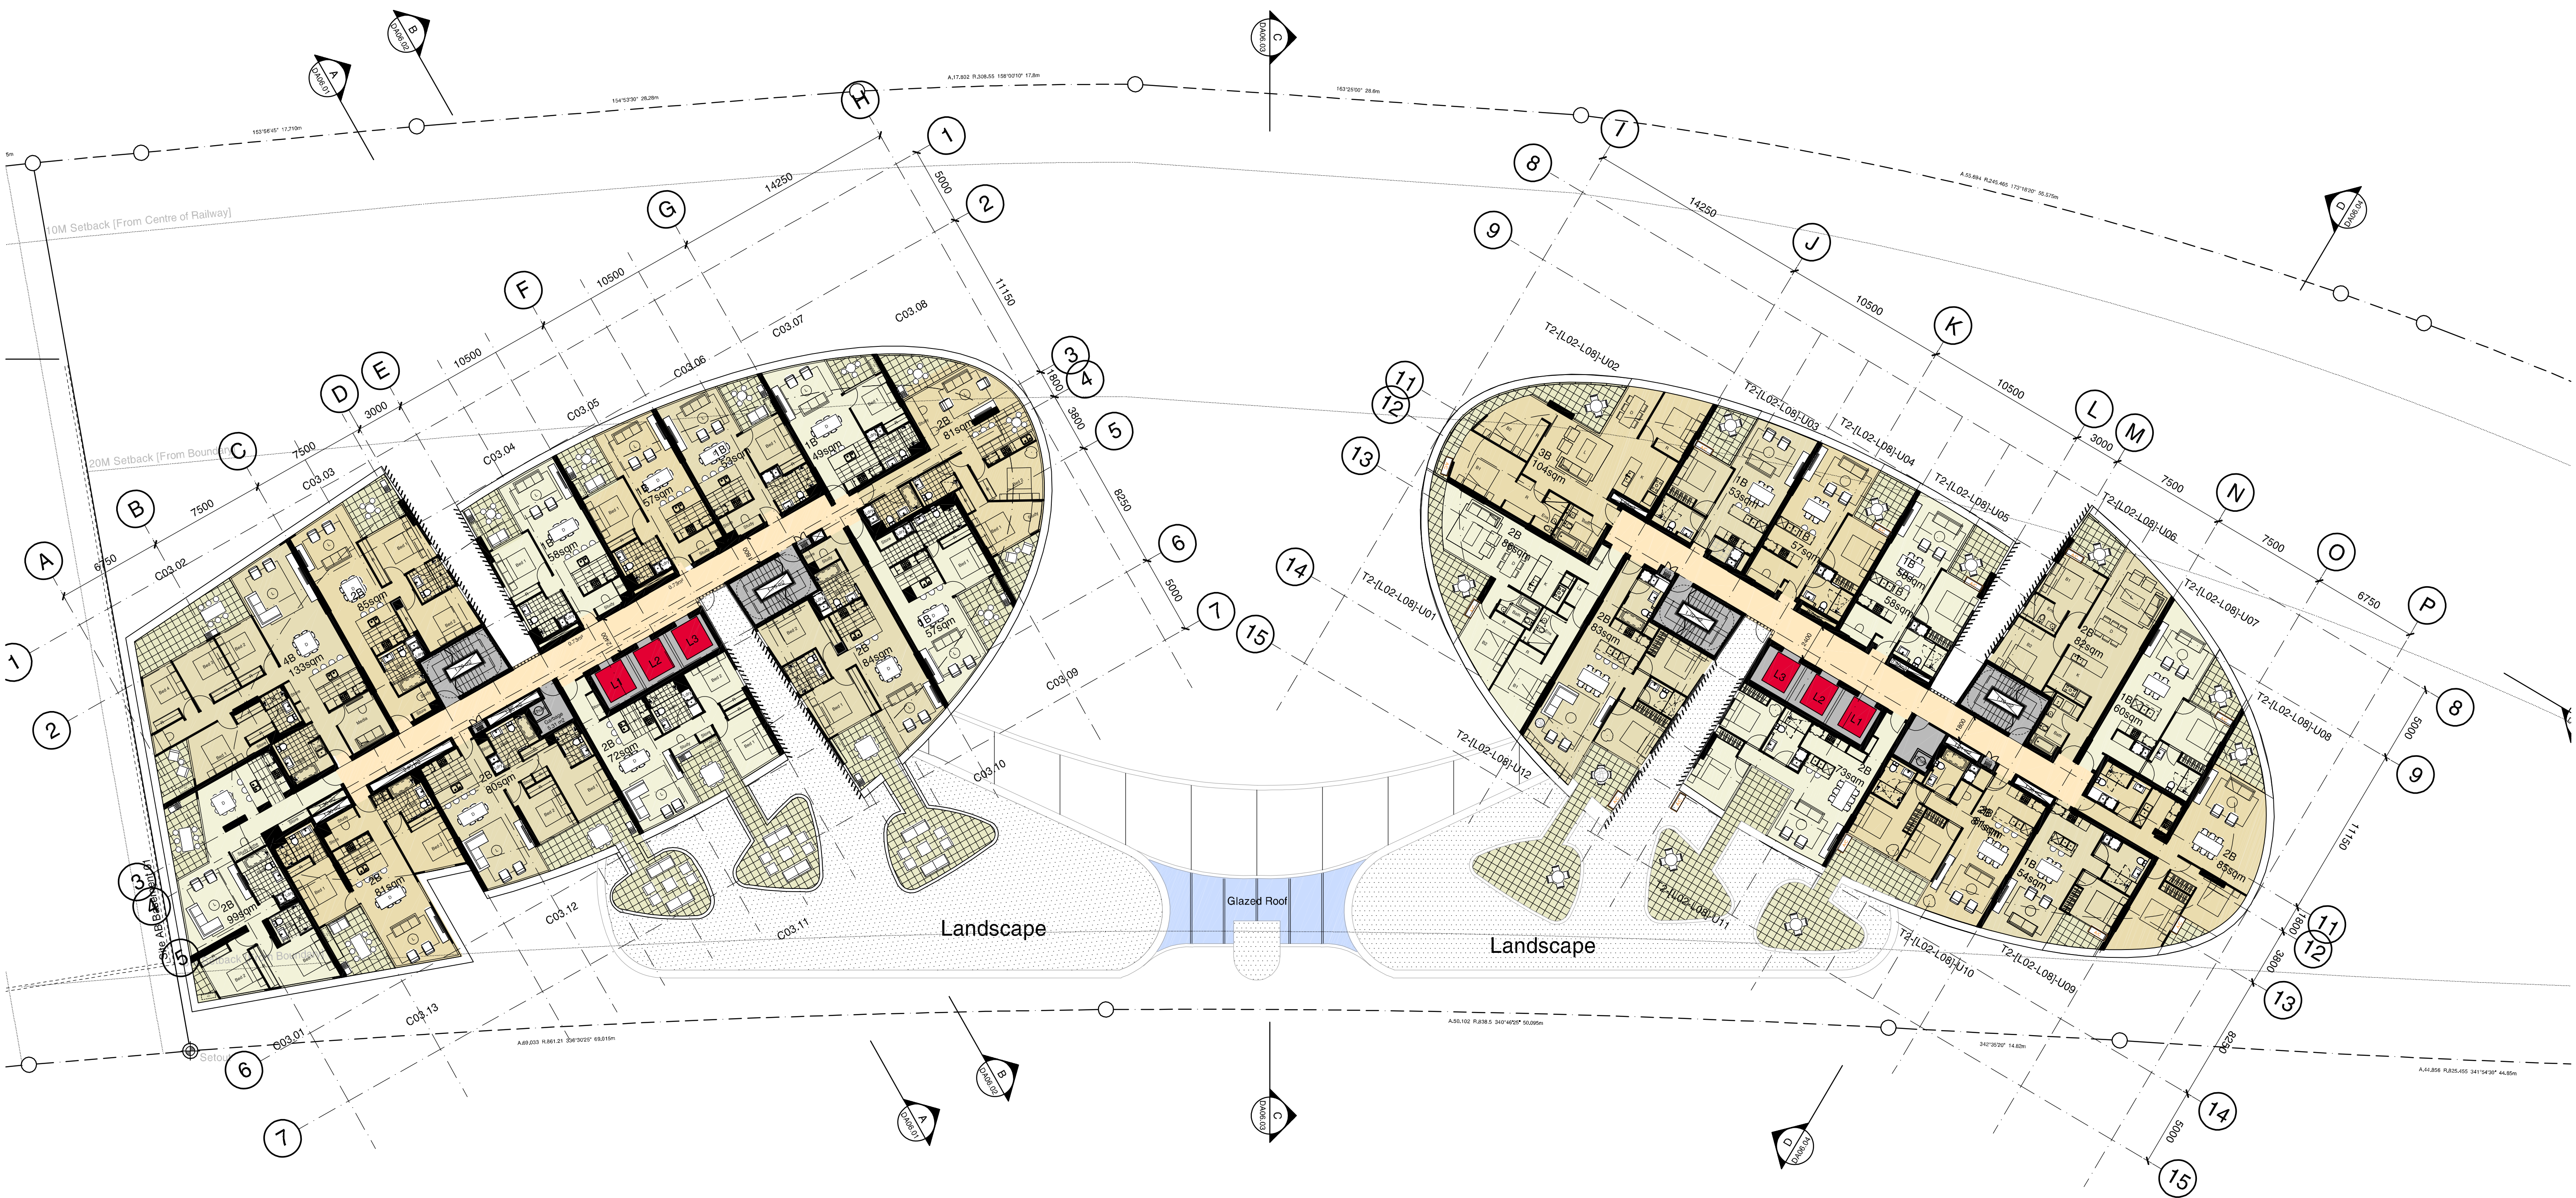

D	04/11/11	Revised Design following SOPA comments	JC MD
A	06/04/11	DA Submission	JL MD
Revision	Date	Description	Initial Checked

Site 3
Sydney Olympic Park
Plan
Level 02

Check all dimensions and site conditions prior to commencement of any work, the purchase or ordering of any materials, fittings, plant, services or equipment and the preparation of shop drawings and/or the fabrication of any components.
Do not scale drawings - refer to figured dimensions only. Any discrepancies shall immediately be referred to the architect for distribution.
All drawings may not be reproduced or distributed without prior permission from the architect.

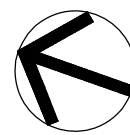

Scale	1:200@A1, 1:400@A3
Drawn	Checked
Project No.	S11202
Status	DA
Plot Date	4/11/2011 4:36:33 PM
Plot File	\\UV-VDC-01\Sydney\S Drive - Orford S\11200-11299\p11... ... 202_billbergia_homebush\00_eoi\load\plots\DA\DA02.202[D]
Drawing No.	[Revision]


DA02.202[D]

Sydney 1/243 Liverpool Street
East Sydney NSW 2010 Australia
T 02 8354 5100 F 02 8354 5199
email syd@batesmart.com.au
http://www.batesmart.com.au

Melbourne 1 Nicholson Street
Melbourne VIC 3000 Australia
T 03 8664 6200 F 03 8664 6300
email melb@batesmart.com.au
http://www.batesmart.com.au

Bates Smart Pty Ltd ABN 70 004 999 400

BATESSMART

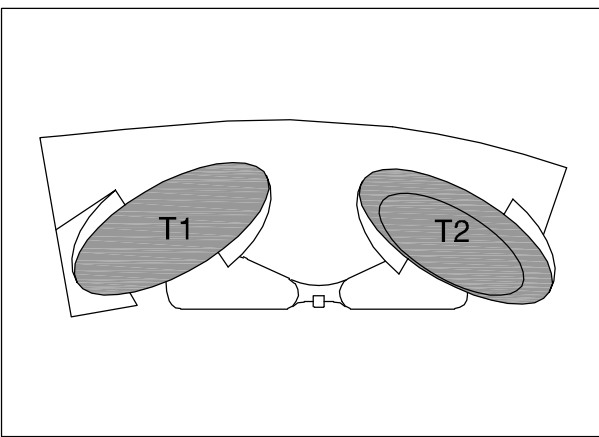


Site 3
Sydney Olympic Park
Plan
Level 03 - 11

Scale	1:200@A1, 1:400@A3
Drawn	Checked
Project No.	S11202
Status	DA
Plot Date	4/11/2011 4:36:40 PM
Plot File	\\LUV-VOC-01\Syn\des\ S Drive - Oxford S\11200-11299\st11... ... 202_kilberga_homesub\00_ea1\cad\plots\DA\DA02203[0]
Drawing No.	[Revision]

Bates Smart Pty Ltd ABN 70 004 999 400

BATES SMART™

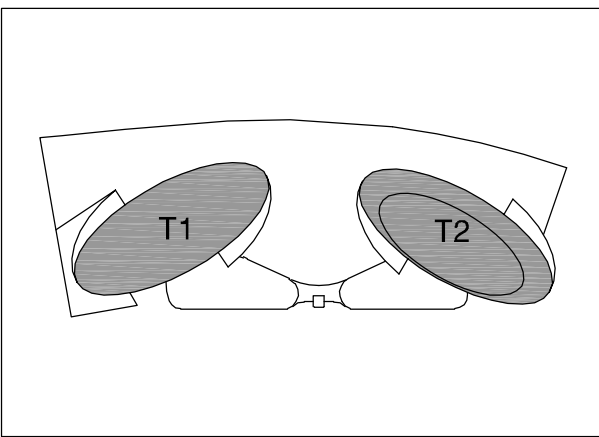


Site 3
Sydney Olympic Park
Plan
Level 12

Scale	1:200@A1, 1:400@A3
Drawn	Checked
Project No.	S11202
Status	DA
Plot Date	4/11/2011 4:36:47 PM
Plot File	\\LUV-VOC-01\Sydney\S Drive - Oxford S\11200-11299\311... ... 202_bilgeriga_hometown\00_eoa\cad\plots\DA\DA02212[0]
Drawing No.	[Revision]

Bates Smart Pty Ltd ABN 70 004 999 400

BATES SMART™

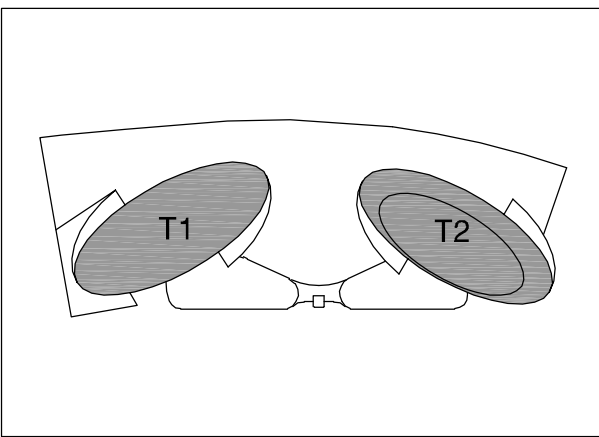

D	04/11/11	Revised Design following SOPA comments	JC	MD
A	06/04/11	DA Submission	JL	MD
Revision	Date	Description	Initial	Checked


Check all dimensions and site conditions prior to commencement of any work, the purchase or ordering of any materials, fittings, plant, services or equipment and the preparation of shop drawings and/or the fabrication of any components.

Do not scale drawings - refer to figured dimensions only. Any discrepancies shall immediately be referred to the architect for clarification.

All drawings may not be reproduced or distributed without prior permission from the architect.

Bates Smart Pty Ltd ABN 70 004 999 400

BATES SMART™

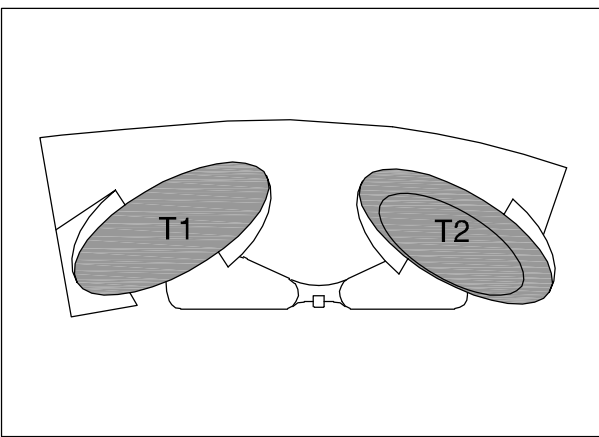


Site 3
Sydney Olympic Park
Plan
Level 22



Bates Smart Pty Ltd ABN 70 004 999 400

BATESSMART™

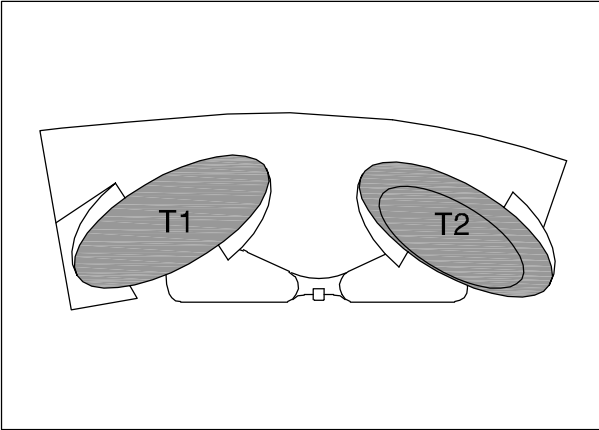


Site 3
Sydney Olympic Park
Plan
Level 23

Scale	1:200@A1, 1:400@A3
Drawn	Checked
Project No.	S11202
Status	DA
Plot Date	4/11/2011 4:37:09 PM
Plot File	\\LVA\DC-01\Sydney\5 Drive - Oxford S11202-11299\11202_J... ... billegia_home\usb00_solid\plots\DA\A3 223[D].dwg
Drawing No.	(Revision)

Bates Smart Pty Ltd ABN 70 004 999 400

BATESSMART™

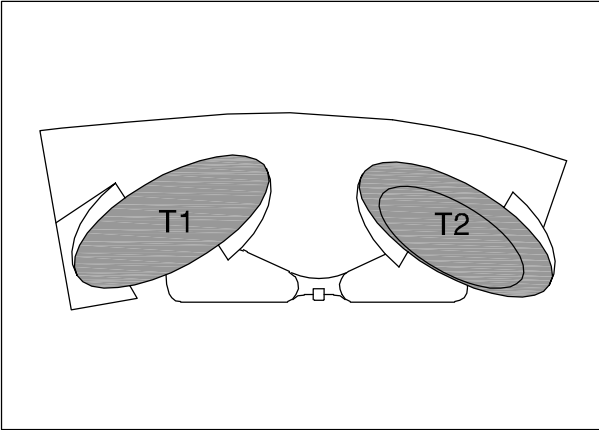


Site 3
Sydney Olympic Park
Plan
Level 24

Sydney 1/243 Liverpool Street
East Sydney NSW 2010 Australia
T 02 8354 5100 F 02 8354 5199
email syd@batesmart.com.au
<http://www.batesmart.com.au>

Melbourne 1 Nicholson Street
Melbourne VIC 3000 Australia
T 03 8664 6200 F 03 8664 6300
email melb@batesmart.com.au
<http://www.batesmart.com.au>

BATES SMART™

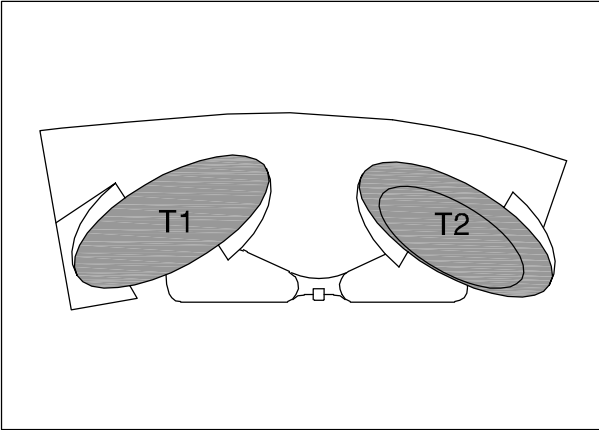


Site 3
Sydney Olympic Park
Plan
Level 25-26

Sydney 1/243 Liverpool Street
East Sydney NSW 2010 Australia
T 02 8354 5100 F 02 8354 5199
email syd@batesmart.com.au
<http://www.batesmart.com.au>

Melbourne 1 Nicholson Street
Melbourne VIC 3000 Australia
T 03 8664 6200 F 03 8664 6300
email melb@batesmart.com.au
<http://www.batesmart.com.au>

BATESSMART™

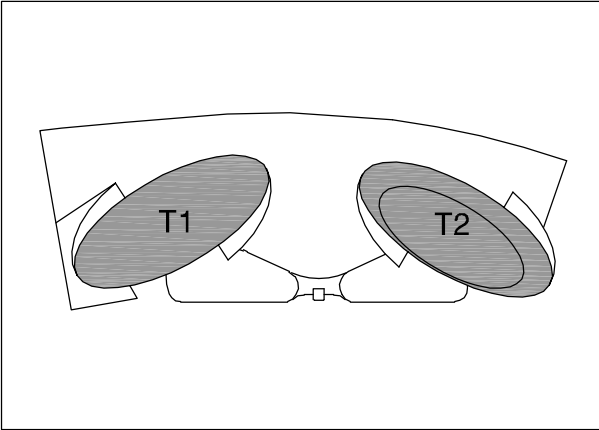



Site 3
Sydney Olympic Park
Plan
Level 27

Sydney 1/243 Liverpool Street
East Sydney NSW 2010 Australia
T 02 8354 5100 F 02 8354 5199
email syd@batesmart.com.au
<http://www.batesmart.com.au>

Melbourne 1 Nicholson Street
Melbourne VIC 3000 Australia
T 03 8664 6200 F 03 8664 6300
email melb@batesmart.com.au
<http://www.batesmart.com.au>

Bates Smart Pty Ltd ABN 70 004 999 400


BATESSMART™

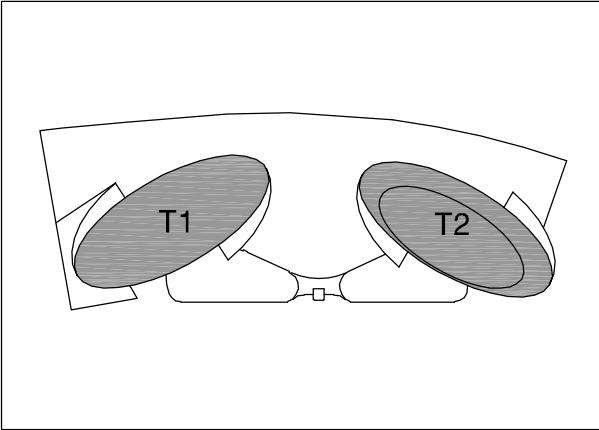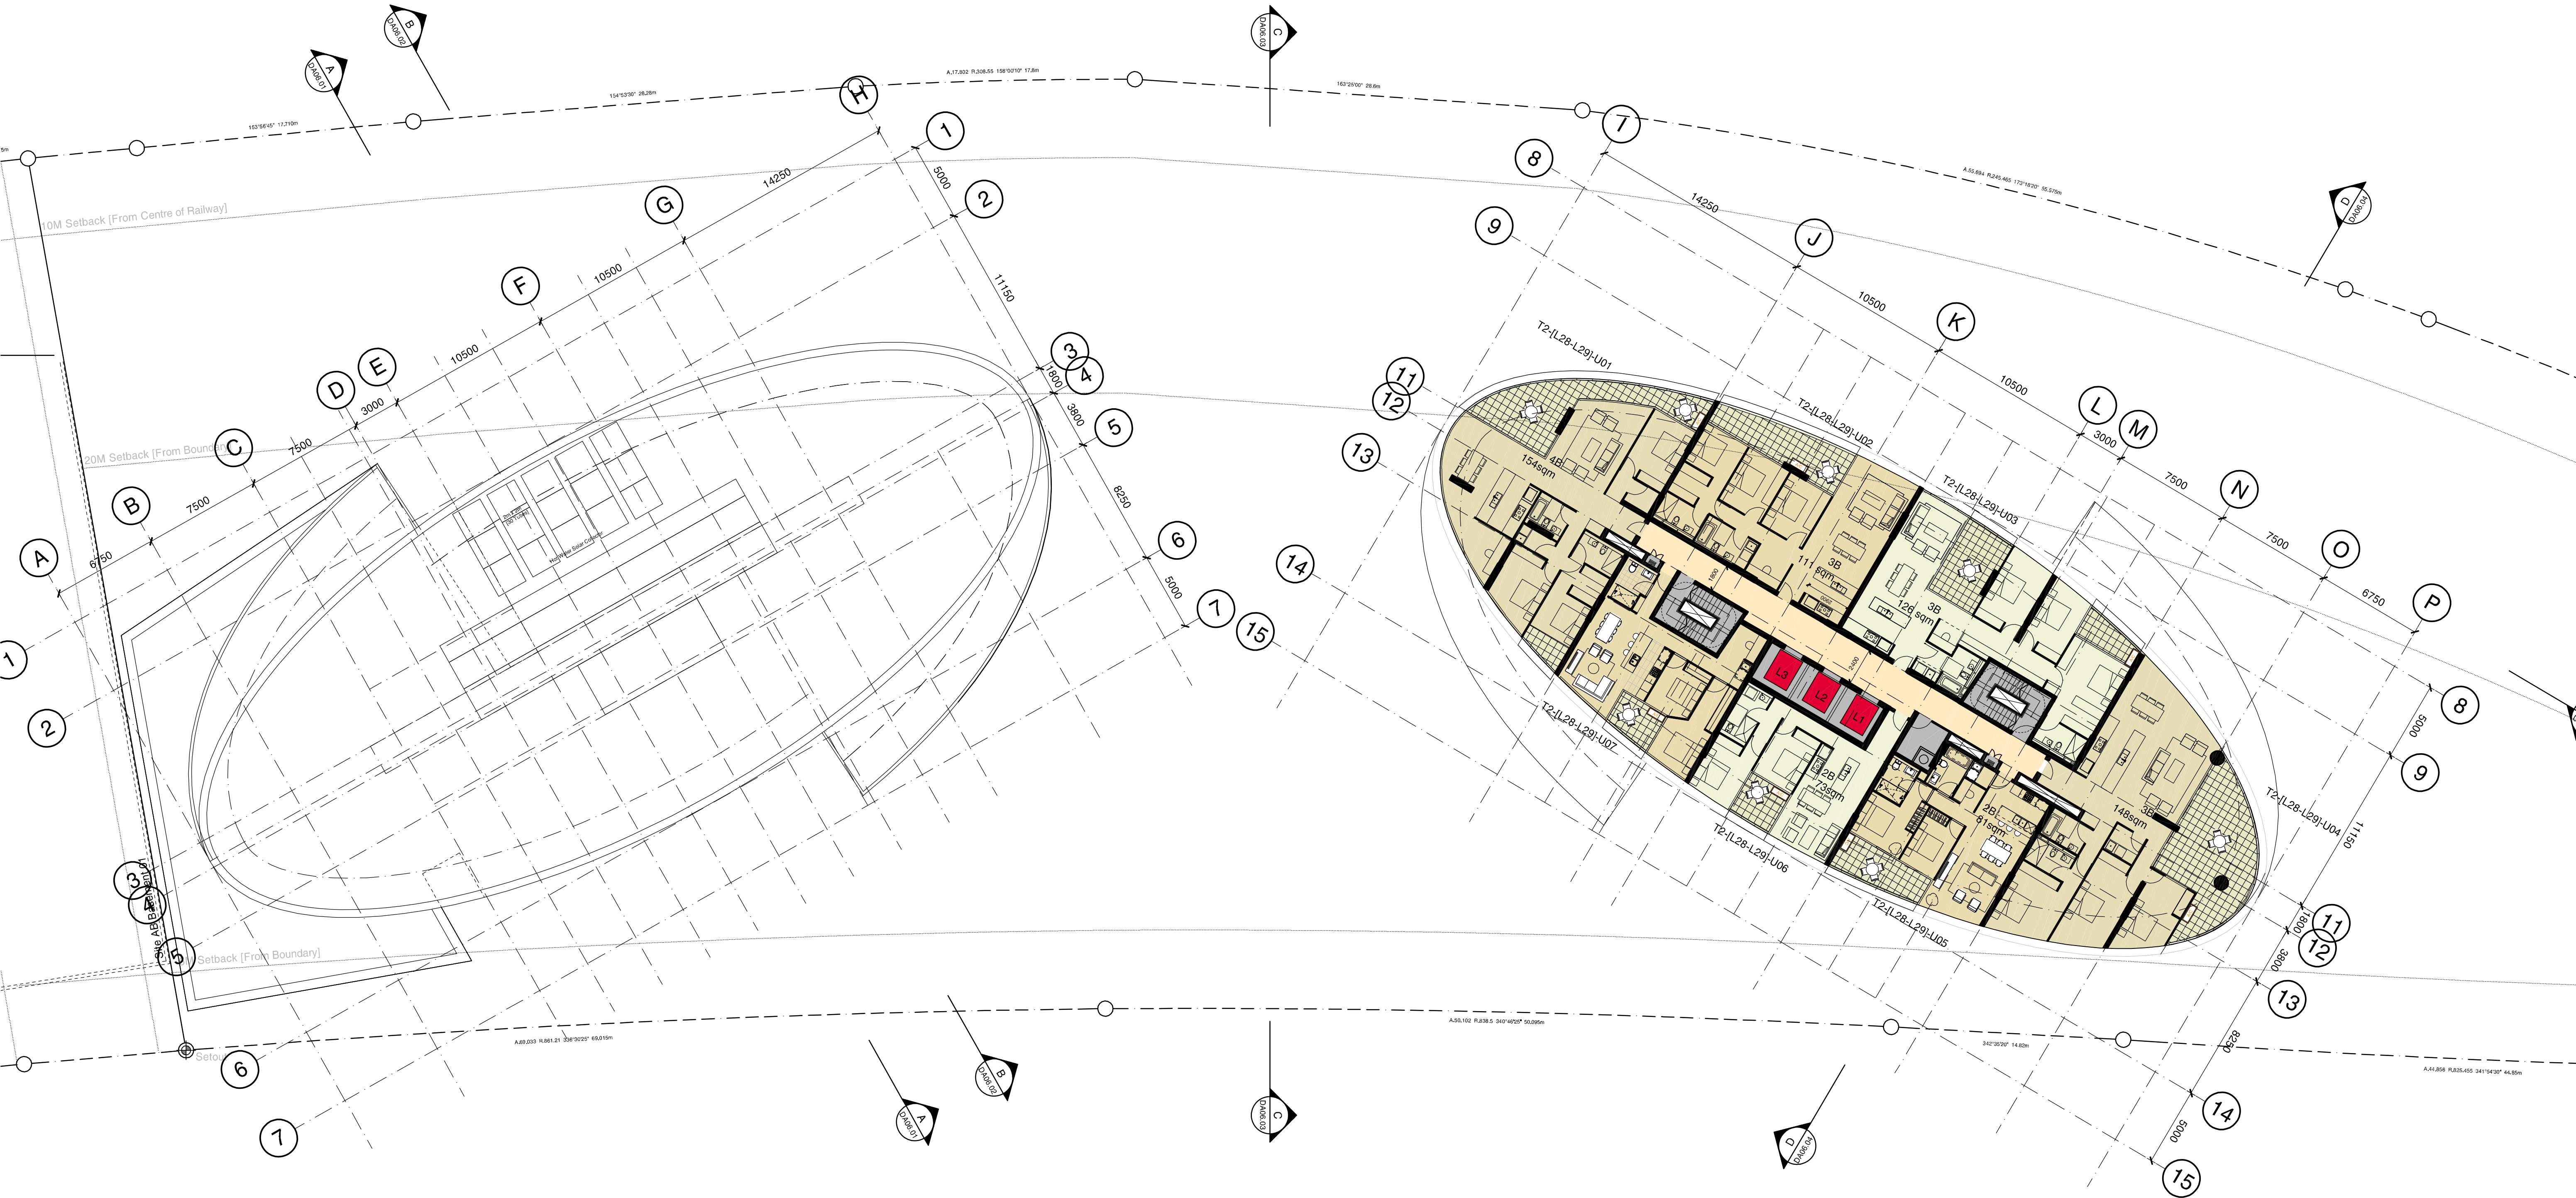

D	04/11/11	Revised Design following SOFA comments	JC	MD	
B	09/09/11	Revised DA Issue	JC	MD	
B		Unit T2-[L28-L29]-03 Layout Updated			
A	06/04/11	DA Submission	JL	MD	
Revision	Date	Description	Initial	Checked	

Site 3
Sydney Olympic Park
Plan
Level 28 - 29

Check all dimensions and site conditions prior to commencement of any work, the purchase or ordering of any materials, fittings, plant, services or equipment and the preparation of shop drawings and/or the fabrication of any components.
Do not scale drawings - refer to figured dimensions only. Any discrepancies shall immediately be referred to the architect for distribution.
All drawings may not be reproduced or distributed without prior permission from the architect.

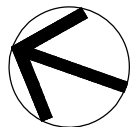

Scale	1:200@A1, 1:400@A3
Drawn	Checked
Project No.	S11202
Status	DA
Plot Date	4/11/2011 4:37:32 PM
Plot File	\\LIV-VDC-01\Sydney\S Drive - Oxford S\11200-11299\11202_J... ... \bates_smart\home\user\jordan\da\DA02.228[D].svg
Drawing No.	(Revision)



DA02.228[D]

Sydney 1/243 Liverpool Street
East Sydney NSW 2010 Australia
T 02 8354 5100 F 02 8354 5199
email syd@batesmart.com.au
http://www.batesmart.com.au

Melbourne 1 Nicholson Street
Melbourne VIC 3000 Australia
T 03 8664 6200 F 03 8664 6300
email melb@batesmart.com.au
http://www.batesmart.com.au

Bates Smart Pty Ltd ABN 70 004 999 400


BATESSMART

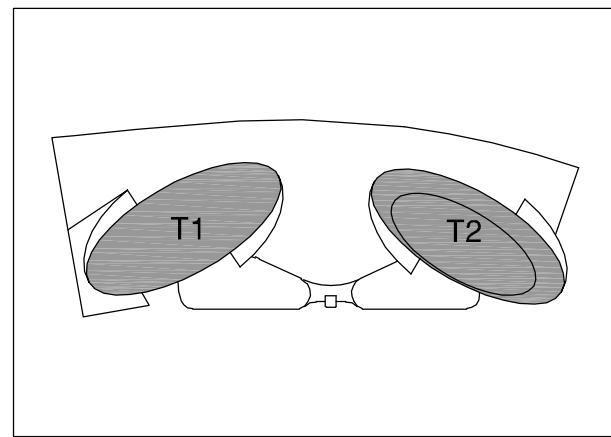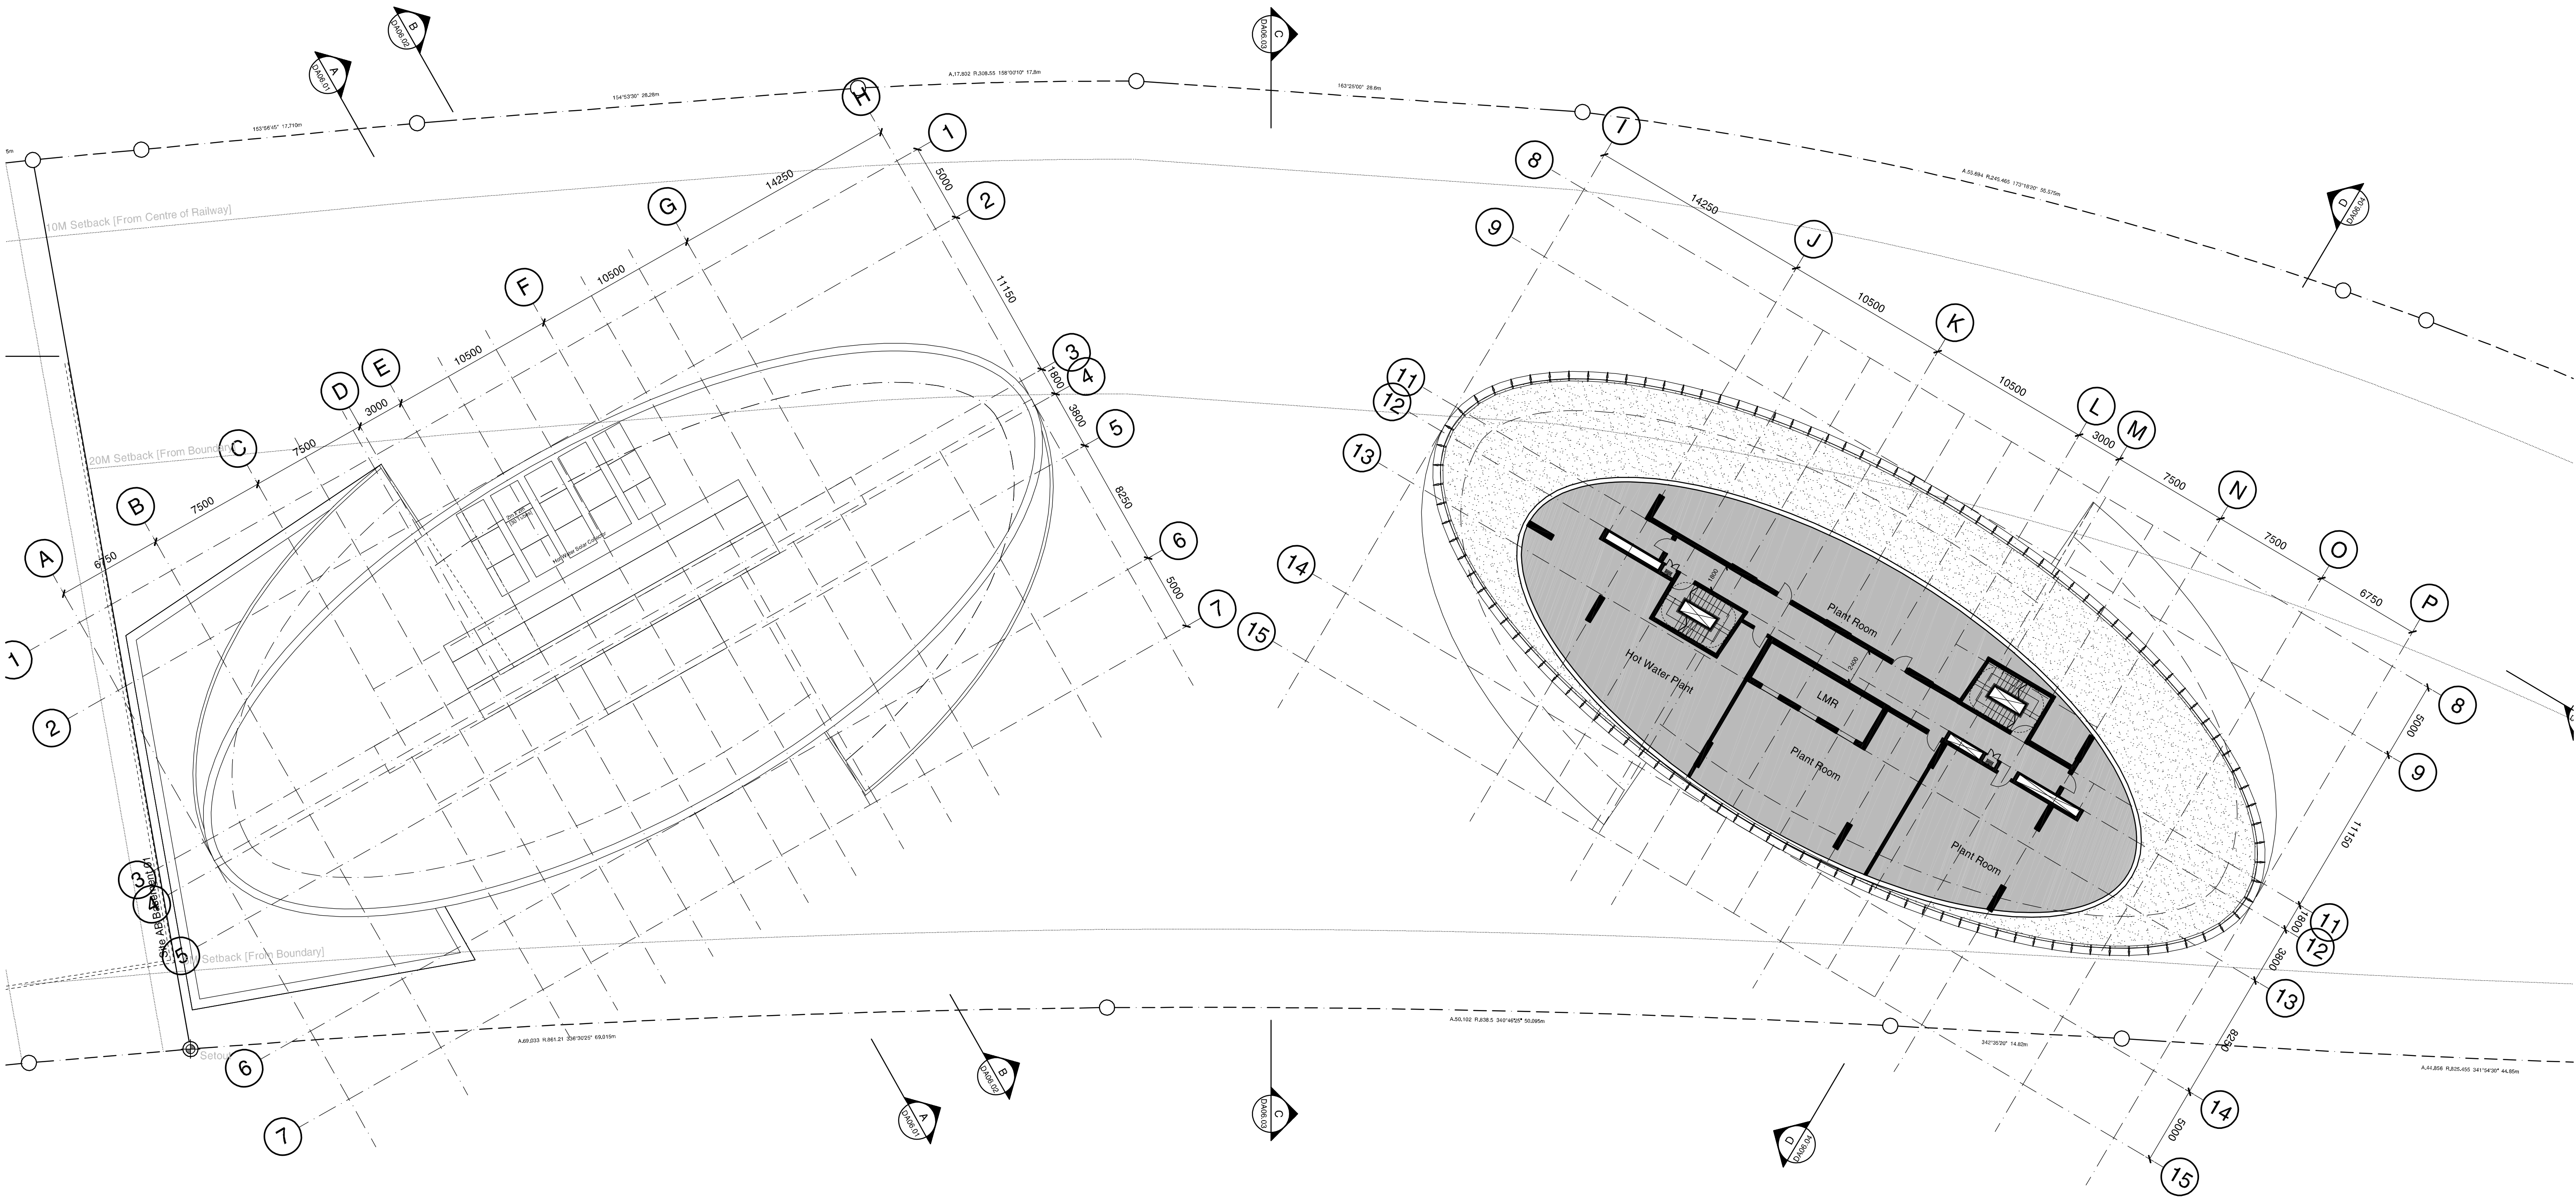

D	04/11/11	Revised Design following SOPA comments	JC MD
A	06/04/11	DA Submission	JL MD
Revision	Date	Description	Initial Checked

Site 3
Sydney Olympic Park
Plan
Level 30 - Plant Room

Check all dimensions and site conditions prior to commencement of any work, the purchase or ordering of any materials, fittings, plant, services or equipment and the preparation of shop drawings and/or the fabrication of any components.
Do not scale drawings - refer to figured dimensions only. Any discrepancies shall immediately be referred to the architect for distribution.
All drawings may not be reproduced or distributed without prior permission from the architect.

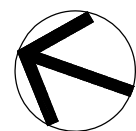

Scale	1:200@A1, 1:400@A3
Drawn	Checked
Project No.	S11202
Status	DA
Plot Date	4/11/2011 4:37:35 PM
Plot File	\\LIV-VDC-01\Sydney\5 Drive - Oxford S11200-11299\11202_J... ... \batesmart\home\50... \batesmart\DA\DA02.230[D].svg
Drawing No.	(Revision)


DA02.230[D]

Sydney 1/243 Liverpool Street
East Sydney NSW 2010 Australia
T 02 8354 5100 F 02 8354 5199
email syd@batesmart.com.au
http://www.batesmart.com.au


Melbourne 1 Nicholson Street
Melbourne VIC 3000 Australia
T 03 8664 6200 F 03 8664 6300
email melb@batesmart.com.au
http://www.batesmart.com.au

Bates Smart Pty Ltd ABN 70 004 999 400

BATESSMART

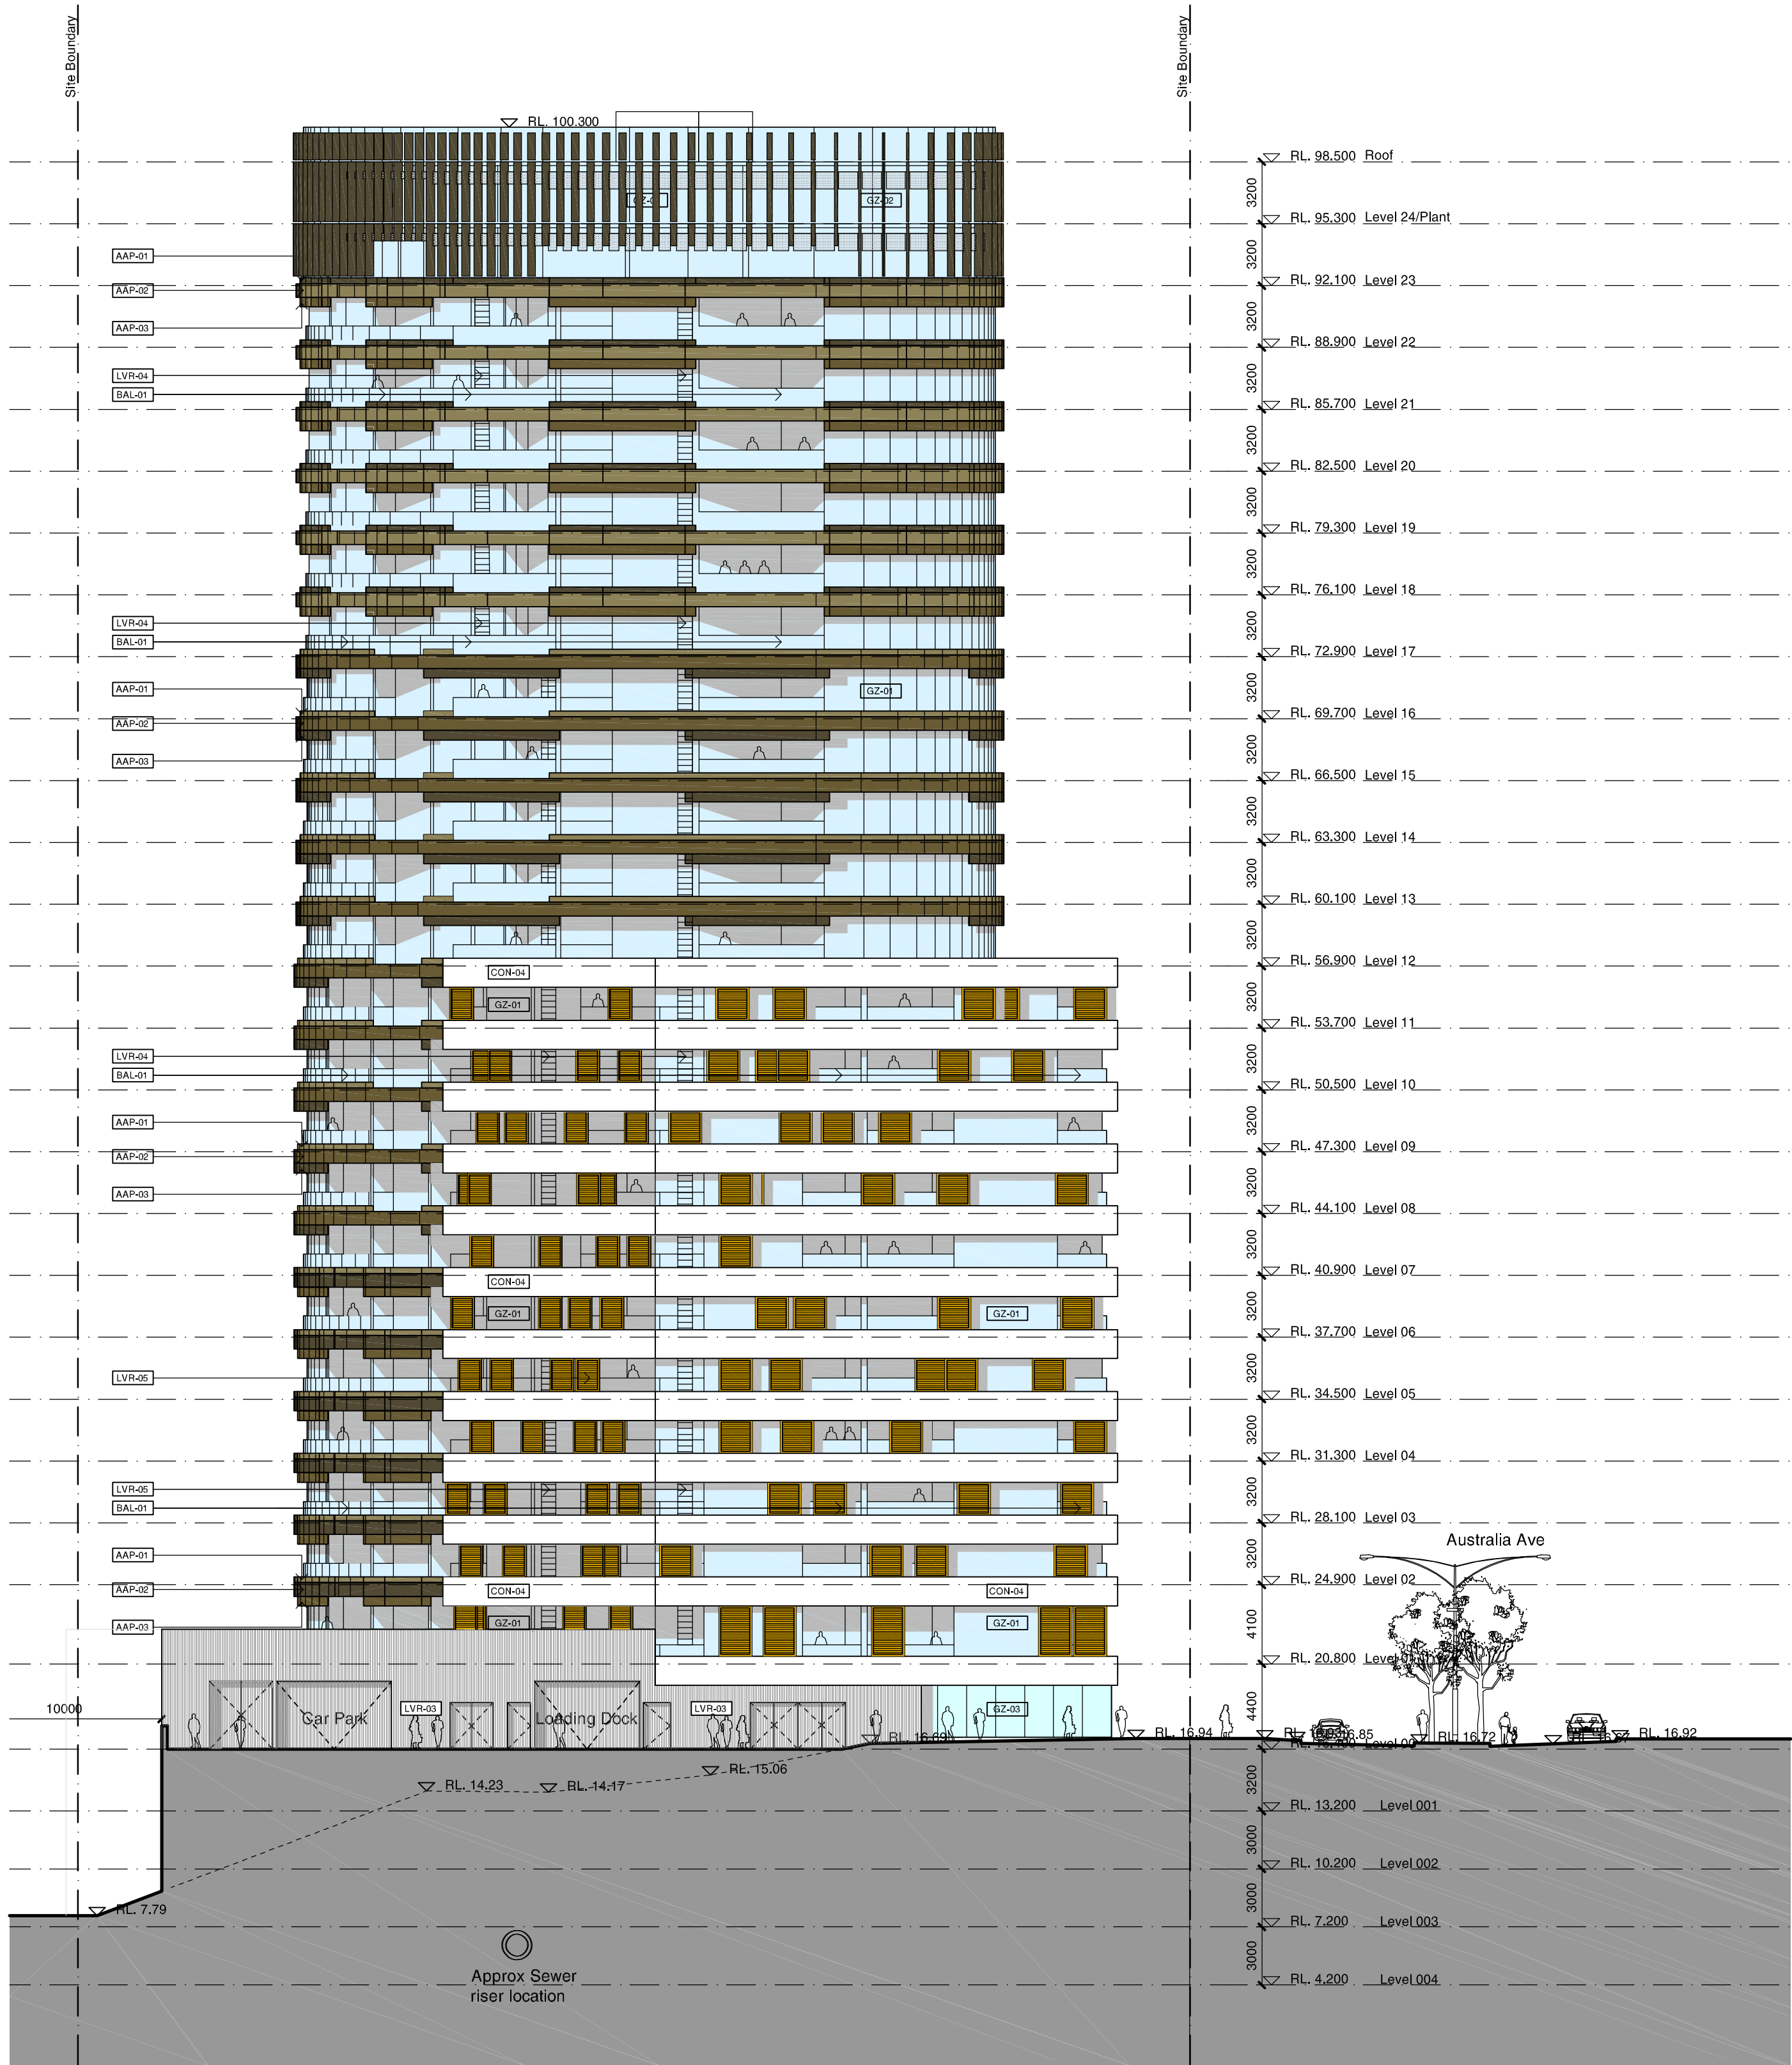


1 North Elevation - Tower 1
1:250

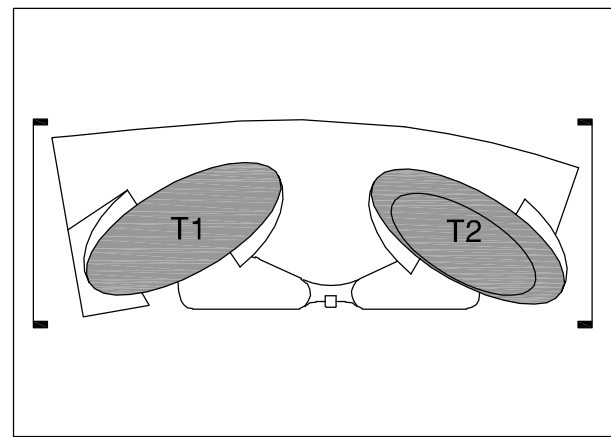

EXTERIOR MATERIALS LEGEND

- | | | | |
|--------|--|--------|---|
| AAP-01 | Anodised Aluminium Panel or similar - [Colour 1] | BAL-01 | Glazed Balustrade in Anodised Aluminium Frame |
| AAP-02 | Anodised Aluminium Panel or similar - [Colour 2] | GZ-01 | Glazing |
| AAP-03 | Anodised Aluminium Panel or similar - [Colour 3] | GZ-02 | Fritted Curtain Wall Glazing |
| CON-04 | Precast Concrete up-stand - Class 1 [Colour - 4] | GZ-03 | Shop Front Glazing |
| LVR-01 | Fixed Metal Louvres - Plant Area [Horizontal] | CTP-01 | Composite Timber Panel |
| LVR-02 | Fixed Timber Louvres [Vertical] | | |
| LVR-03 | Fixed Metal Channel [PFC] | | |
| LVR-04 | Operable Glass Louvres to Living Room | | |
| LVR-05 | Timber Louvred Panel | | |

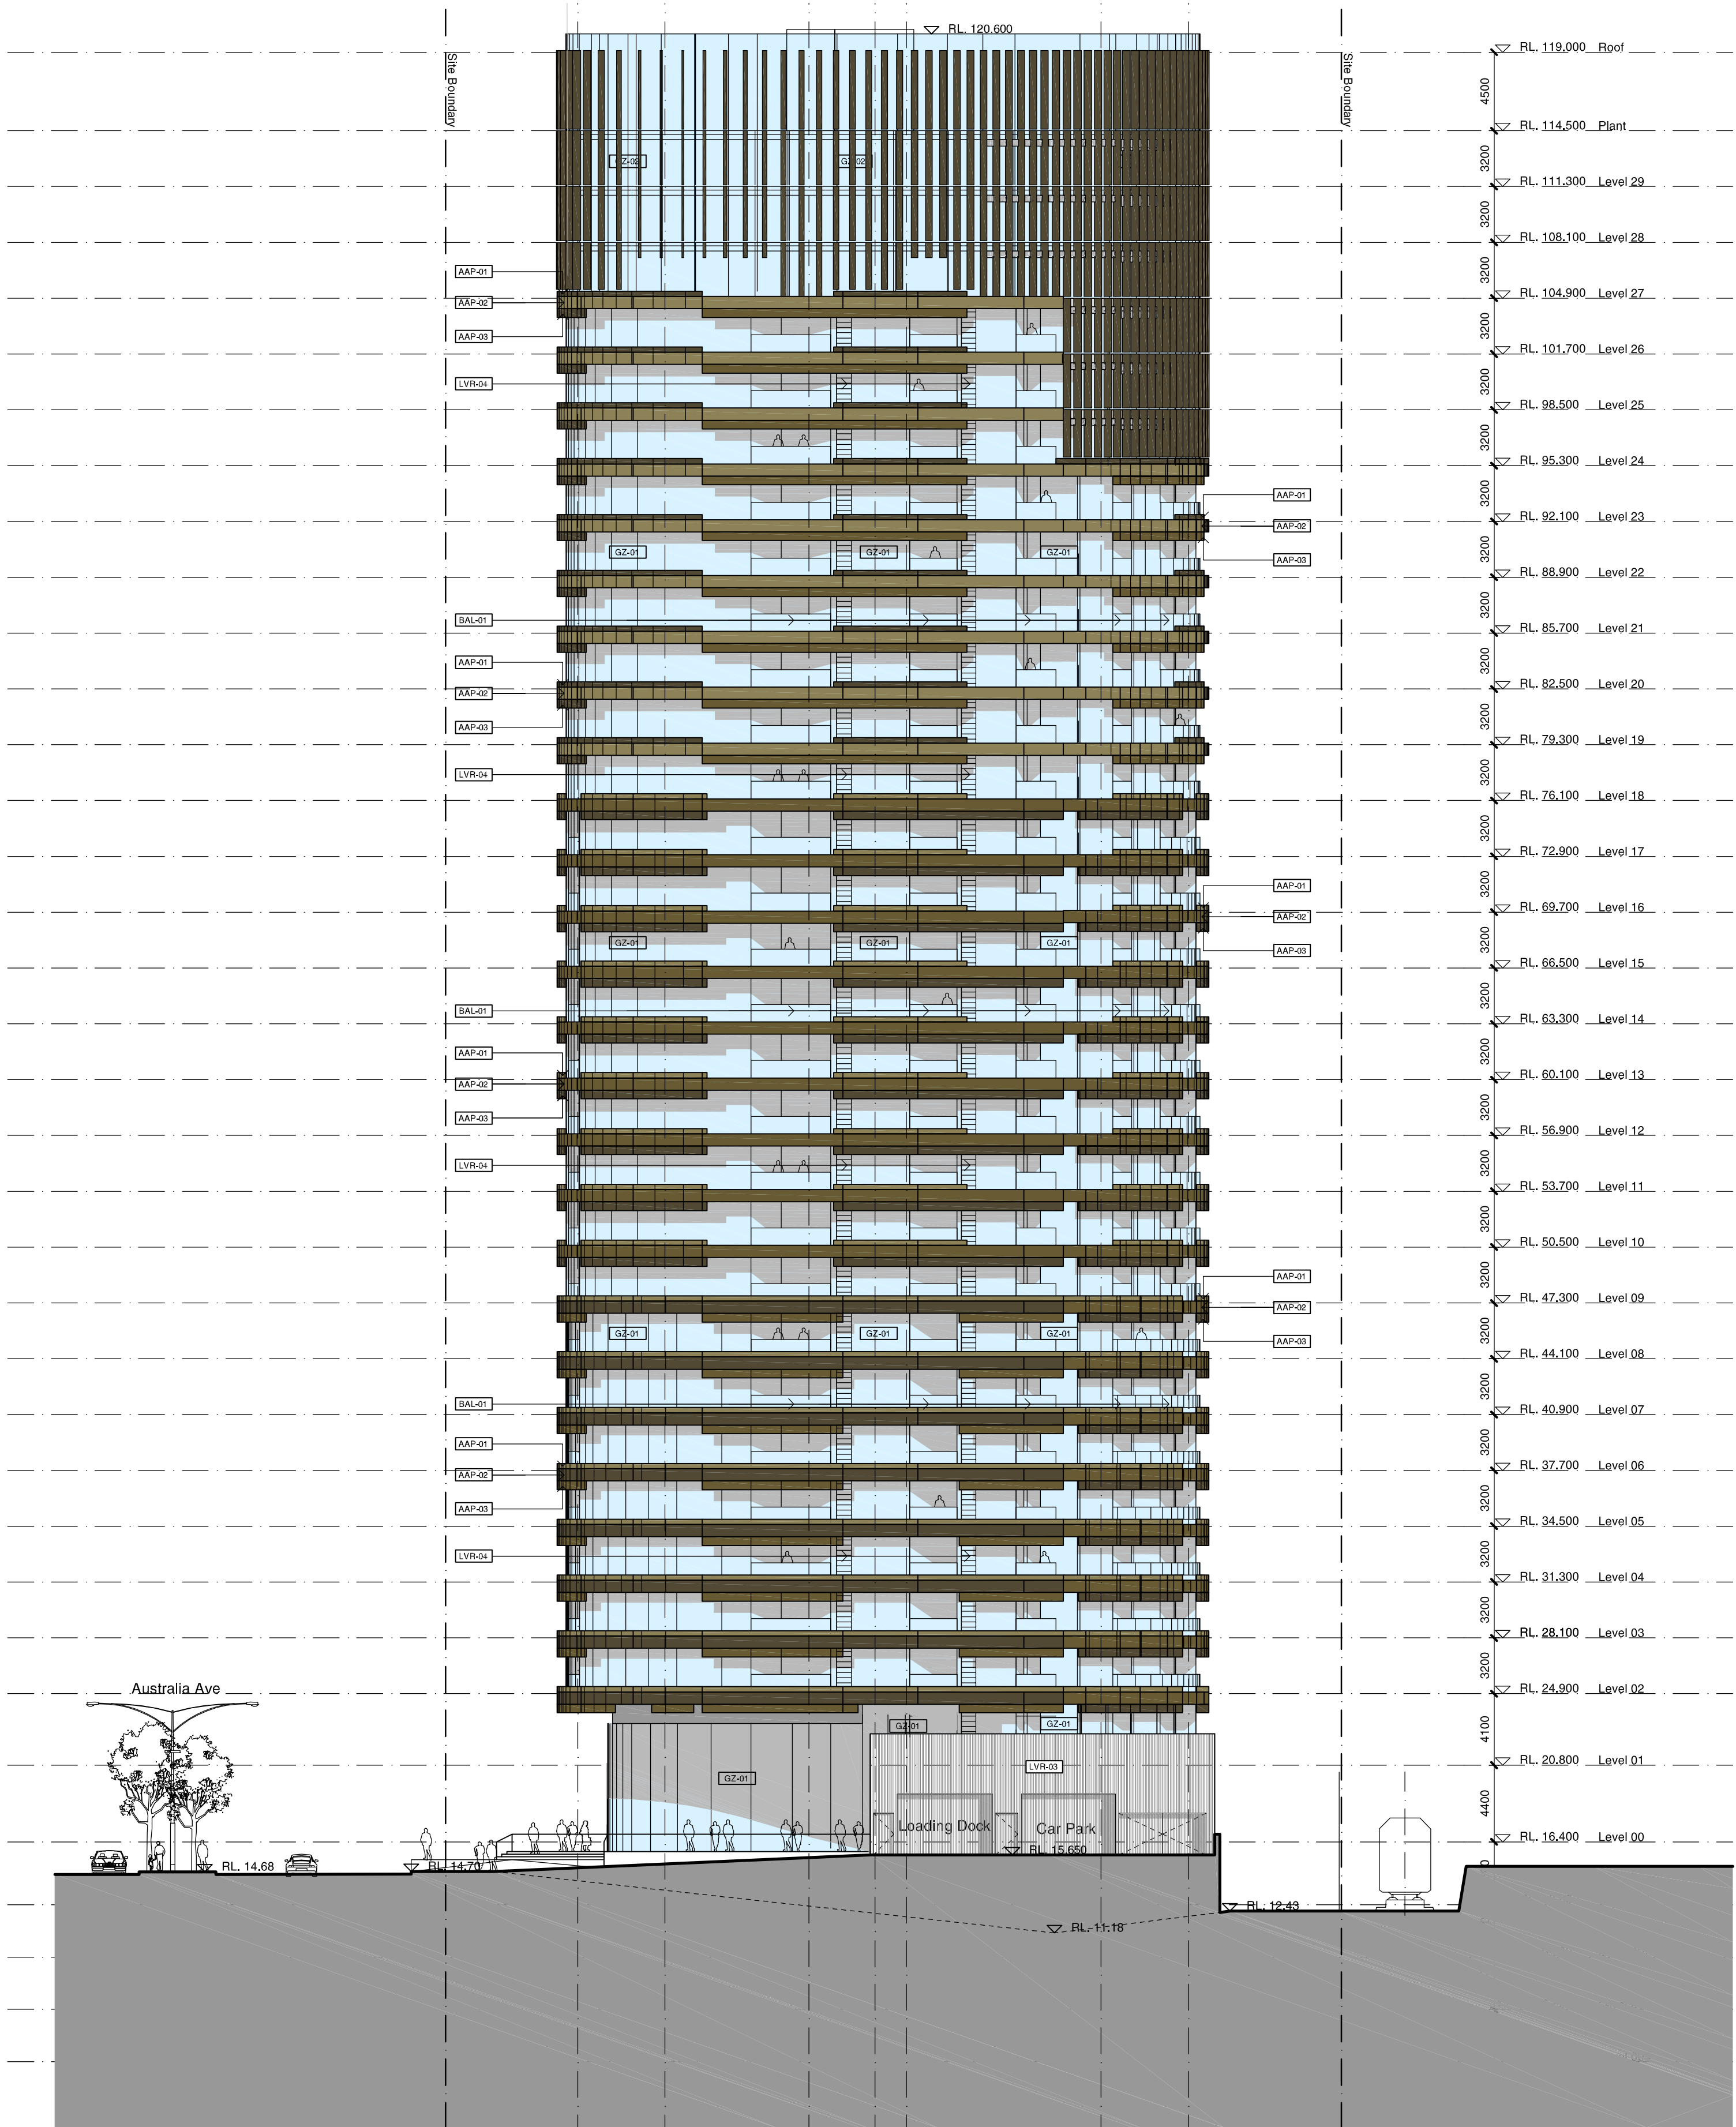

1 South Elevation - Tower 2
1:250

Site 3
Sydney Olympic Park
Elevation
North & South

D	04/11/11	Revised Design following SOPA comments	JC	MD
A	05/04/11	DA Submission	JL	MD
Revision	Date	Description	Initial	Checked

Check all dimensions and site conditions prior to commencement of any work, the purchase or ordering of any materials, siting, plant, services or equipment and the preparation of shop drawings and/or the fabrication of any components.
Do not scale drawings - refer to figured dimensions only. Any discrepancies shall immediately be referred to the architect for clarification.
All drawings may not be reproduced or distributed without prior permission from the architect.


Scale	1:250
Drawn	Checked
Project No.	S11202
Status	DA
Plot Date	8/11/2011 1:02:30 PM
Plot File	\\LIV-VDC-01\Sydney\Site 3\DA\DA05.01[D].dwg
Drawing No.	DA05.01[D]

Sydney 1/243 Liverpool Street
East Sydney NSW 2010 Australia
T 02 8354 5100 F 02 8354 5199
email syd@batesmart.com.au
http://www.batesmart.com.au


Melbourne 1 Nicholson Street
Melbourne VIC 3000 Australia
T 03 8664 6200 F 03 8664 6300
email melb@batesmart.com.au
http://www.batesmart.com.au

Bates Smart Pty Ltd ABN 70 004 999 400

BATESSMART

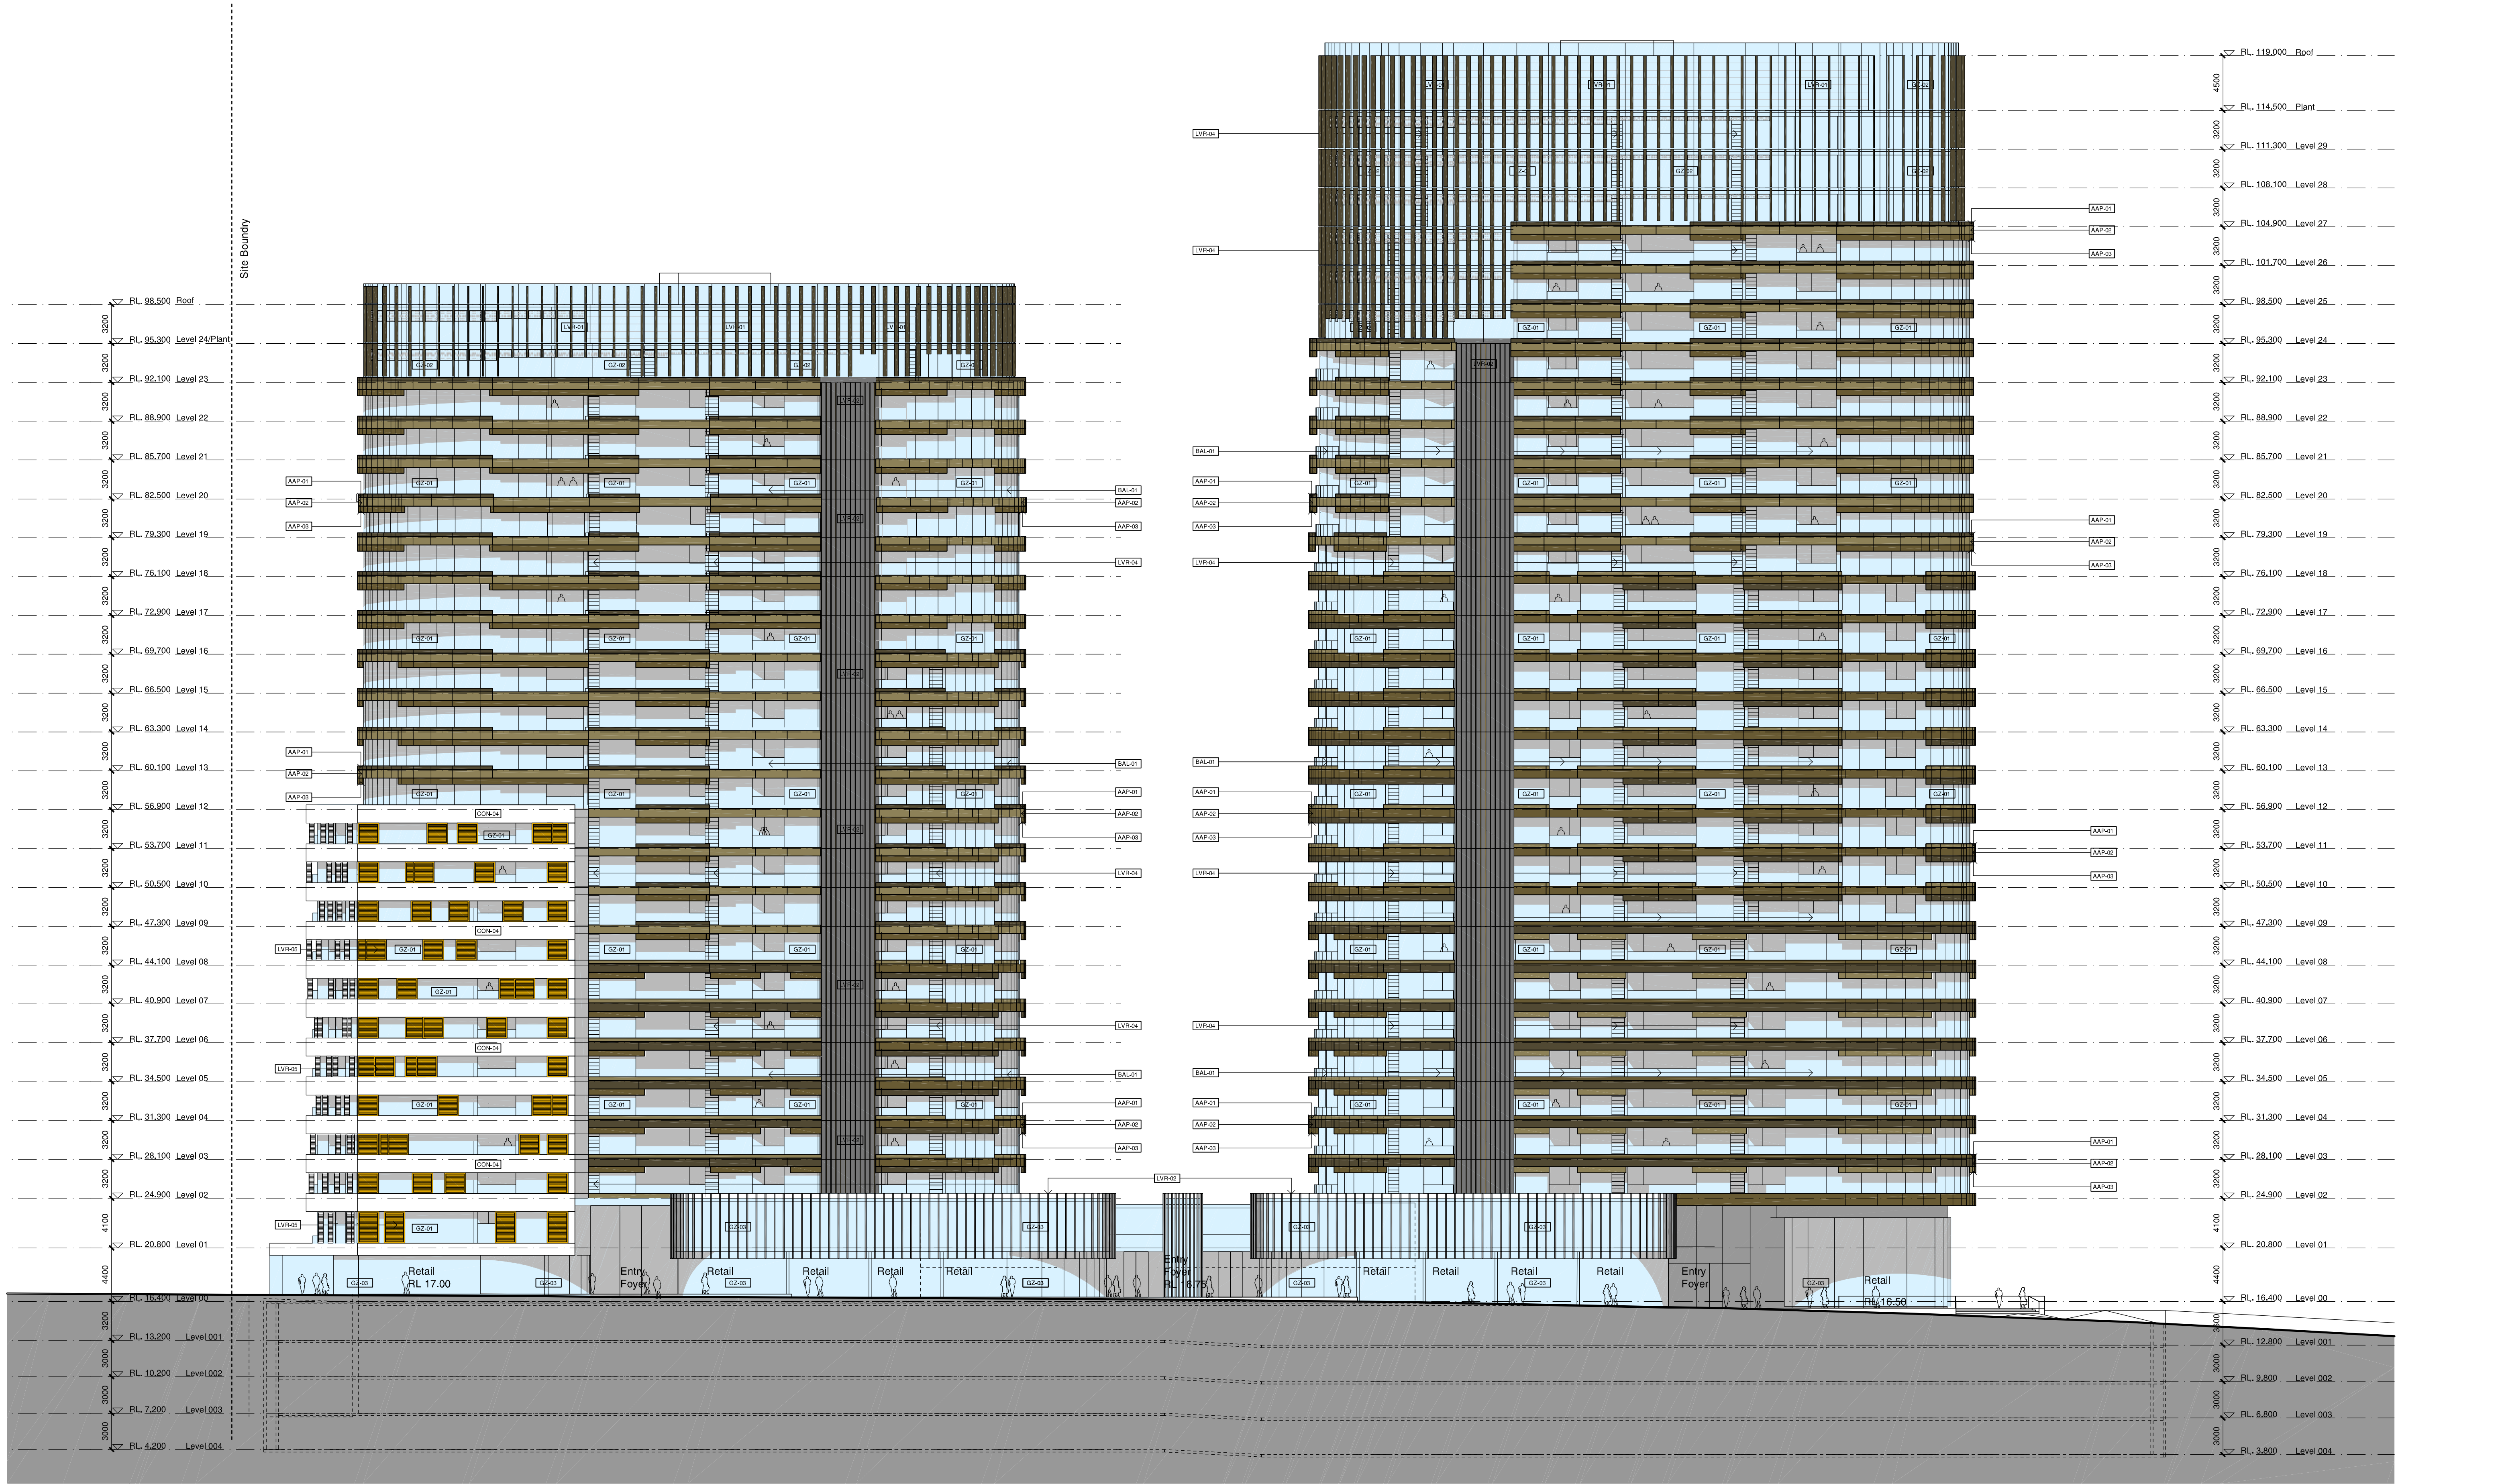

1 West Elevation
1:250

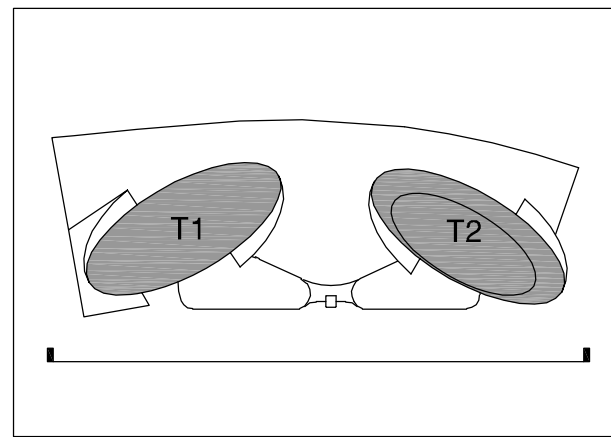

EXTERIOR MATERIALS LEGEND

- | | | | |
|--------|--|--------|---|
| AAP-01 | Anodised Aluminium Panel or similar - [Colour 1] | BAL-01 | Glazed Balustrade in Anodised Aluminium Frame |
| AAP-02 | Anodised Aluminium Panel or similar - [Colour 2] | GZ-01 | Glazing |
| AAP-03 | Anodised Aluminium Panel or similar - [Colour 3] | GZ-02 | Fritted Curtain Wall Glazing |
| CON-04 | Precast Concrete up-stand - Class 1 [Colour - 4] | GZ-03 | Shop Front Glazing |
| LVR-01 | Fixed Metal Louvres - Plant Area [Horizontal] | GTP-01 | Composite Timber Panel |
| LVR-02 | Fixed Timber Louvres [Vertical] | | |
| LVR-03 | Fixed Metal Channel [PFC] | | |
| LVR-04 | Operable Glass Louvres to Living Room | | |
| LVR-05 | Timber Louvred Panel | | |

D	04/11/11	Revised Design following SOPA comments	JC	MD
A	06/04/11	DA Submission	JL	MD
Revision	Date	Description	Initial	Checked

Site 3
Sydney Olympic Park
Elevation
West Elevation

Check all dimensions and site conditions prior to commencement of any work, the purchase or ordering of any materials, fittings, plant, services or equipment and the preparation of shop drawings and/or the fabrication of any components.
Do not scale drawings - refer to figured dimensions only. Any discrepancies shall immediately be referred to the architect for distribution.
All drawings may not be reproduced or distributed without prior permission from the architect.


Scale	1:250
Drawn	Checked
Project No.	S11202
Status	DA
Plot Date	8/11/2011 1:02:39 PM
Plot File	\\LIV-VDC-01\Sydney\Drive - Oxford St\11200-11299\11202_J... ... \Bates Smart Pty Ltd\11200-11299\11202_J... \Bates Smart Pty Ltd\11200-11299\11202_J...
Drawing No.	DA05.02[D]

Sydney 1/243 Liverpool Street
East Sydney NSW 2010 Australia
T 02 8354 5100 F 02 8354 5199
email syd@batesmart.com.au
http://www.batesmart.com.au


Melbourne 1 Nicholson Street
Melbourne VIC 3000 Australia
T 03 8664 6200 F 03 8664 6300
email melb@batesmart.com.au
http://www.batesmart.com.au

Bates Smart Pty Ltd ABN 70 004 999 400

BATESSMART™

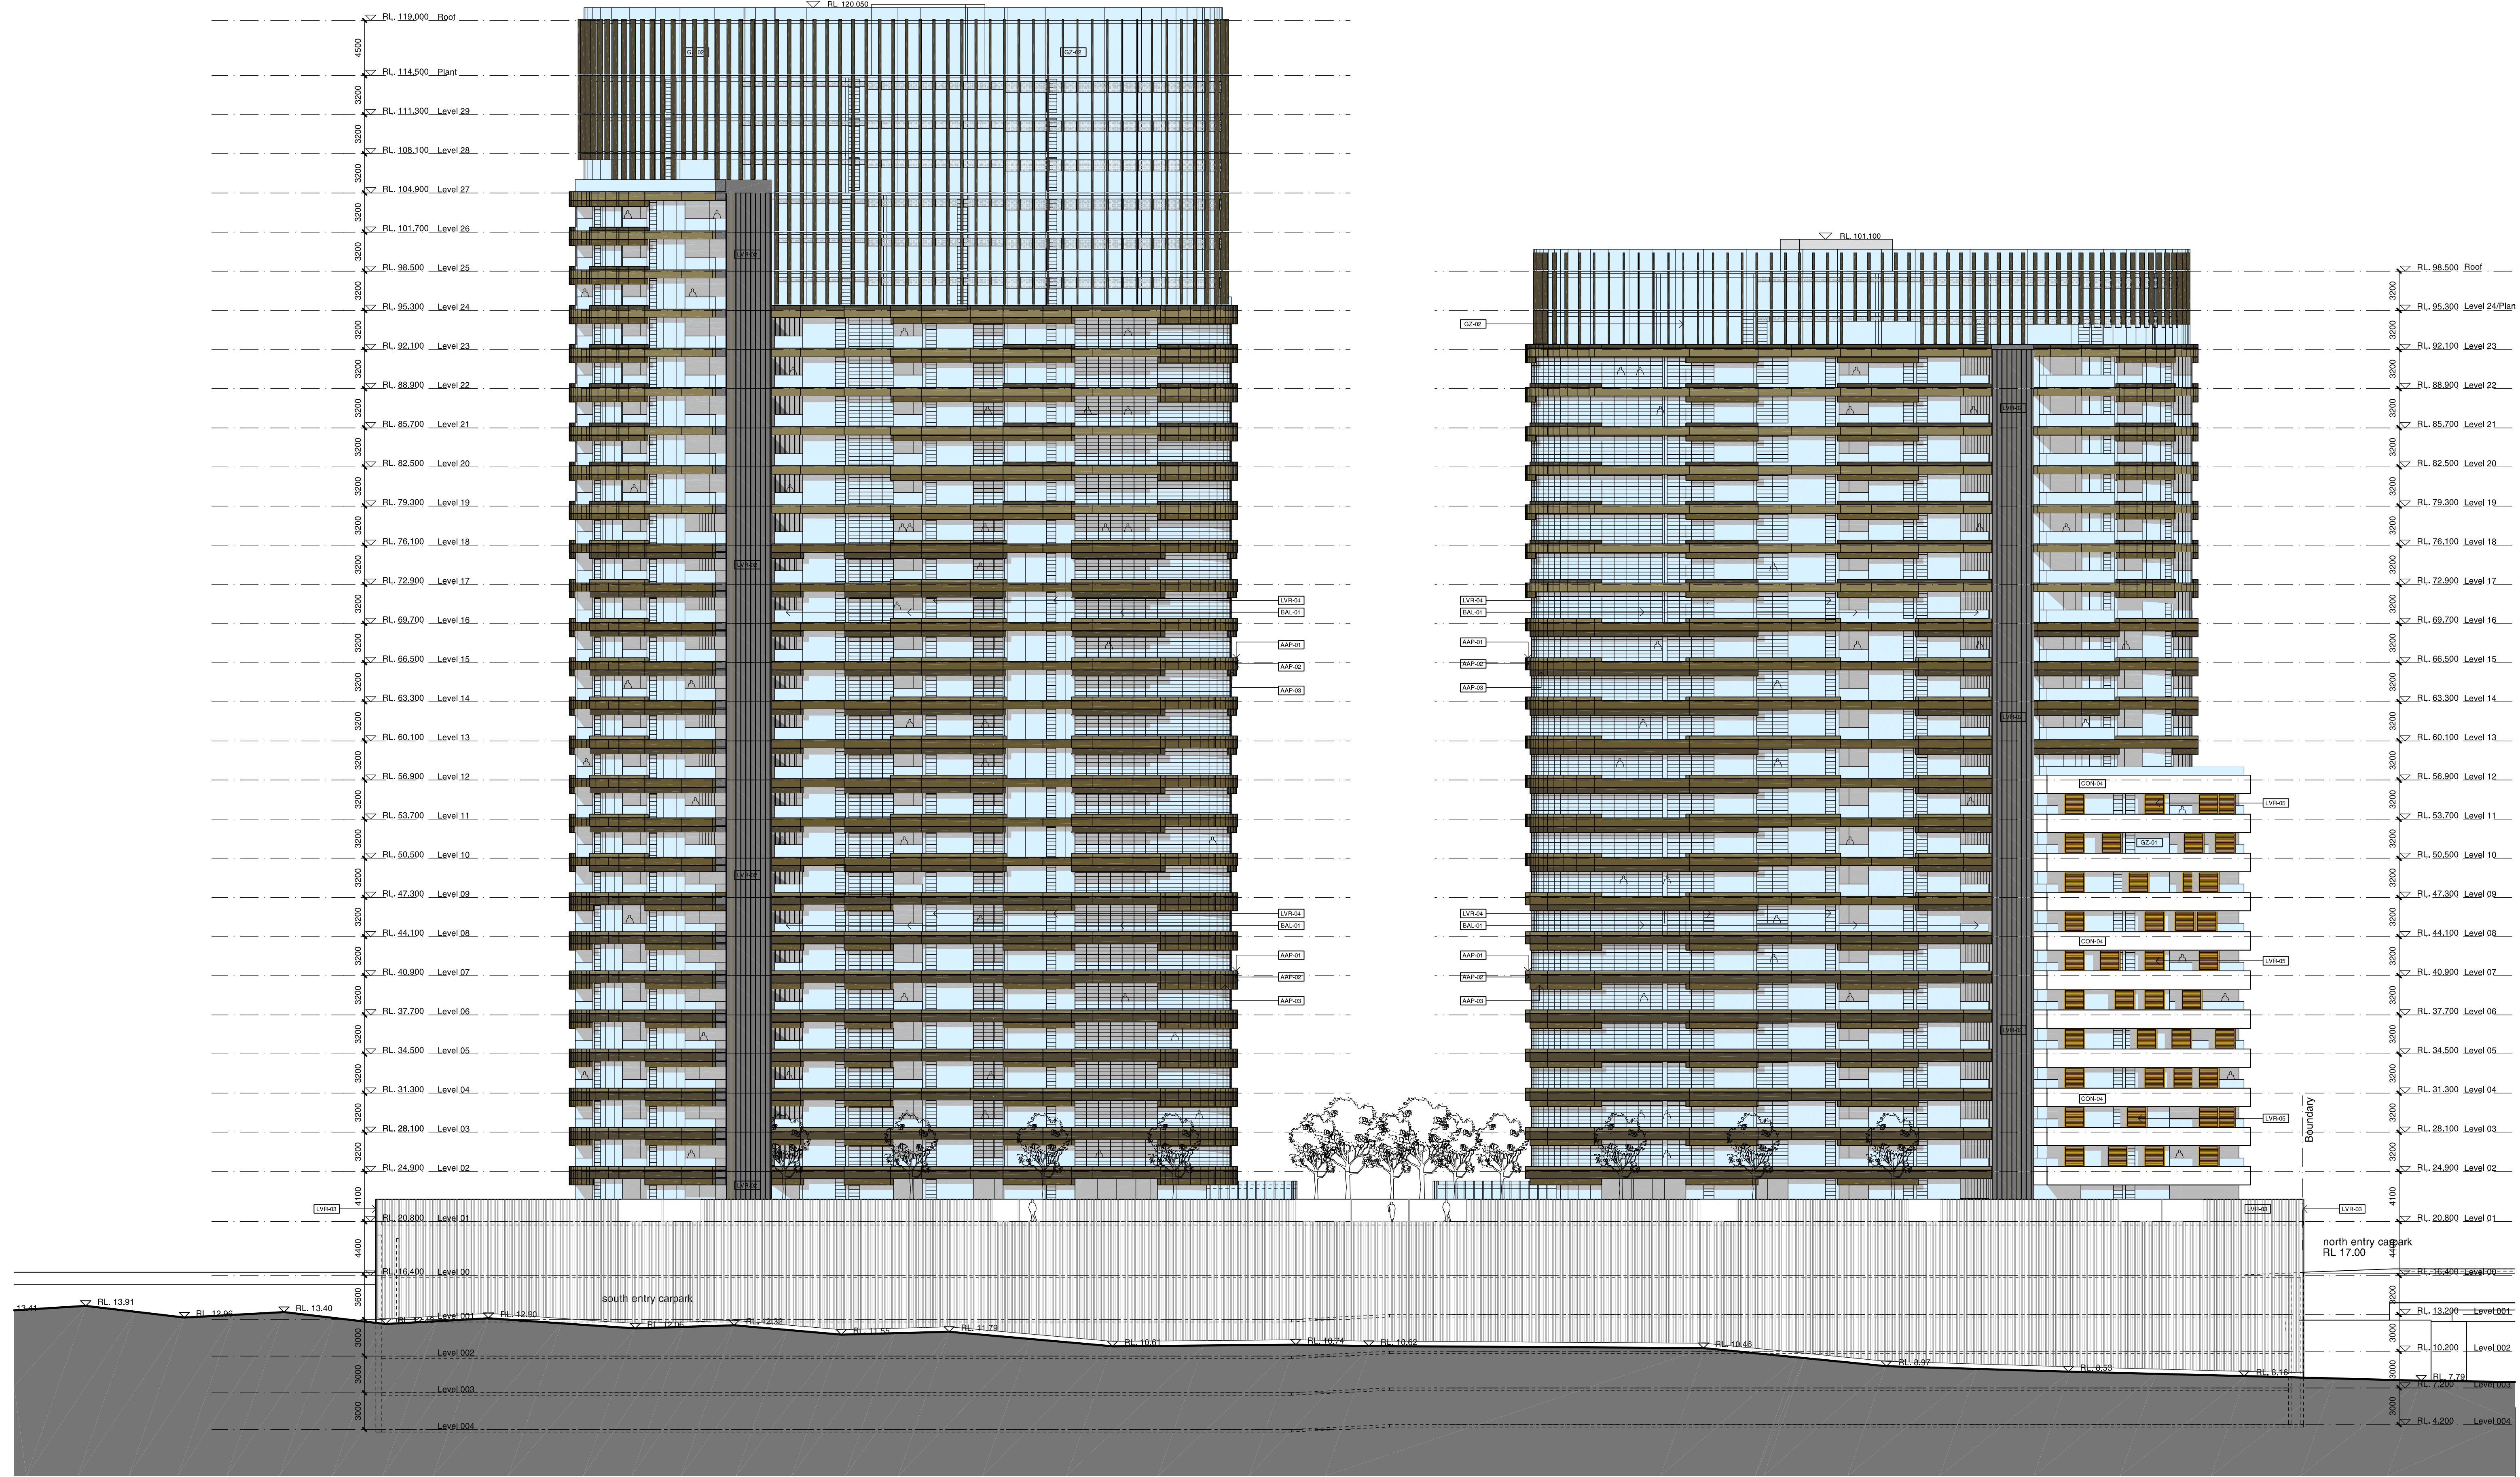

1 East Elevation
1:250

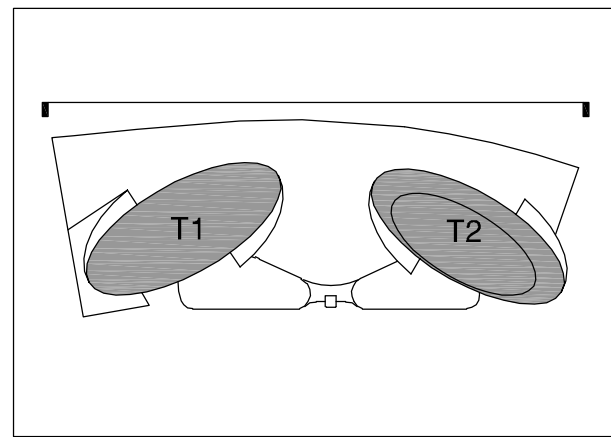

EXTERIOR MATERIALS LEGEND

- | | | | |
|--------|--|--------|---|
| AAP-01 | Anodised Aluminium Panel or similar - [Colour 1] | BAL-01 | Glazed Balustrade in Anodised Aluminium Frame |
| AAP-02 | Anodised Aluminium Panel or similar - [Colour 2] | GZ-01 | Glazing |
| AAP-03 | Anodised Aluminium Panel or similar - [Colour 3] | GZ-02 | Fritted Curtain Wall Glazing |
| CON-04 | Precast Concrete up-stand - Class 1 [Colour - 4] | GZ-03 | Shop Front Glazing |
| LVR-01 | Fixed Metal Louvres - Plant Area [Horizontal] | CTP-01 | Composite Timber Panel |
| LVR-02 | Fixed Timber Louvres [Vertical] | | |
| LVR-03 | Fixed Metal Channel [PFC] | | |
| LVR-04 | Operable Glass Louvres to Living Room | | |
| LVR-05 | Timber Louvered Panel | | |

D	04/11/11	Revised Design following SOPA comments	JC	MD
A	06/04/11	DA Submission	JL	MD
Revision	Date	Description	Initial	Checked

Site 3
Sydney Olympic Park
Elevation
East

Check all dimensions and site conditions prior to commencement of any work, the purchase or ordering of any materials, siting, plant, services or equipment and the preparation of shop drawings and/or the fabrication of any components.
Do not scale drawings - refer to figured dimensions only. Any discrepancies shall immediately be referred to the architect for distribution.
All drawings may not be reproduced or distributed without prior permission from the architect.

Scale	1:250
Drawn	Checked
Project No.	S11202
Status	DA
Plot Date	8/11/2011 1:02:49 PM
Plot File	\\LIV-VDC-01\Sydney\5 Drive - Oxford St\11200-11299\11202_J... ...siborgia_homes\en005_001\005_001\DA05.03.DWG
Drawing No.	(Revision)


DA05.03[D]

Sydney 1/243 Liverpool Street
East Sydney NSW 2010 Australia
T 02 8354 5100 F 02 8354 5199
email syd@batesmart.com.au
http://www.batesmart.com.au

Melbourne 1 Nicholson Street
Melbourne VIC 3000 Australia
T 03 8664 6200 F 03 8664 6300
email melb@batesmart.com.au
http://www.batesmart.com.au

Bates Smart Pty Ltd ABN 70 004 999 400


BATESSMART™

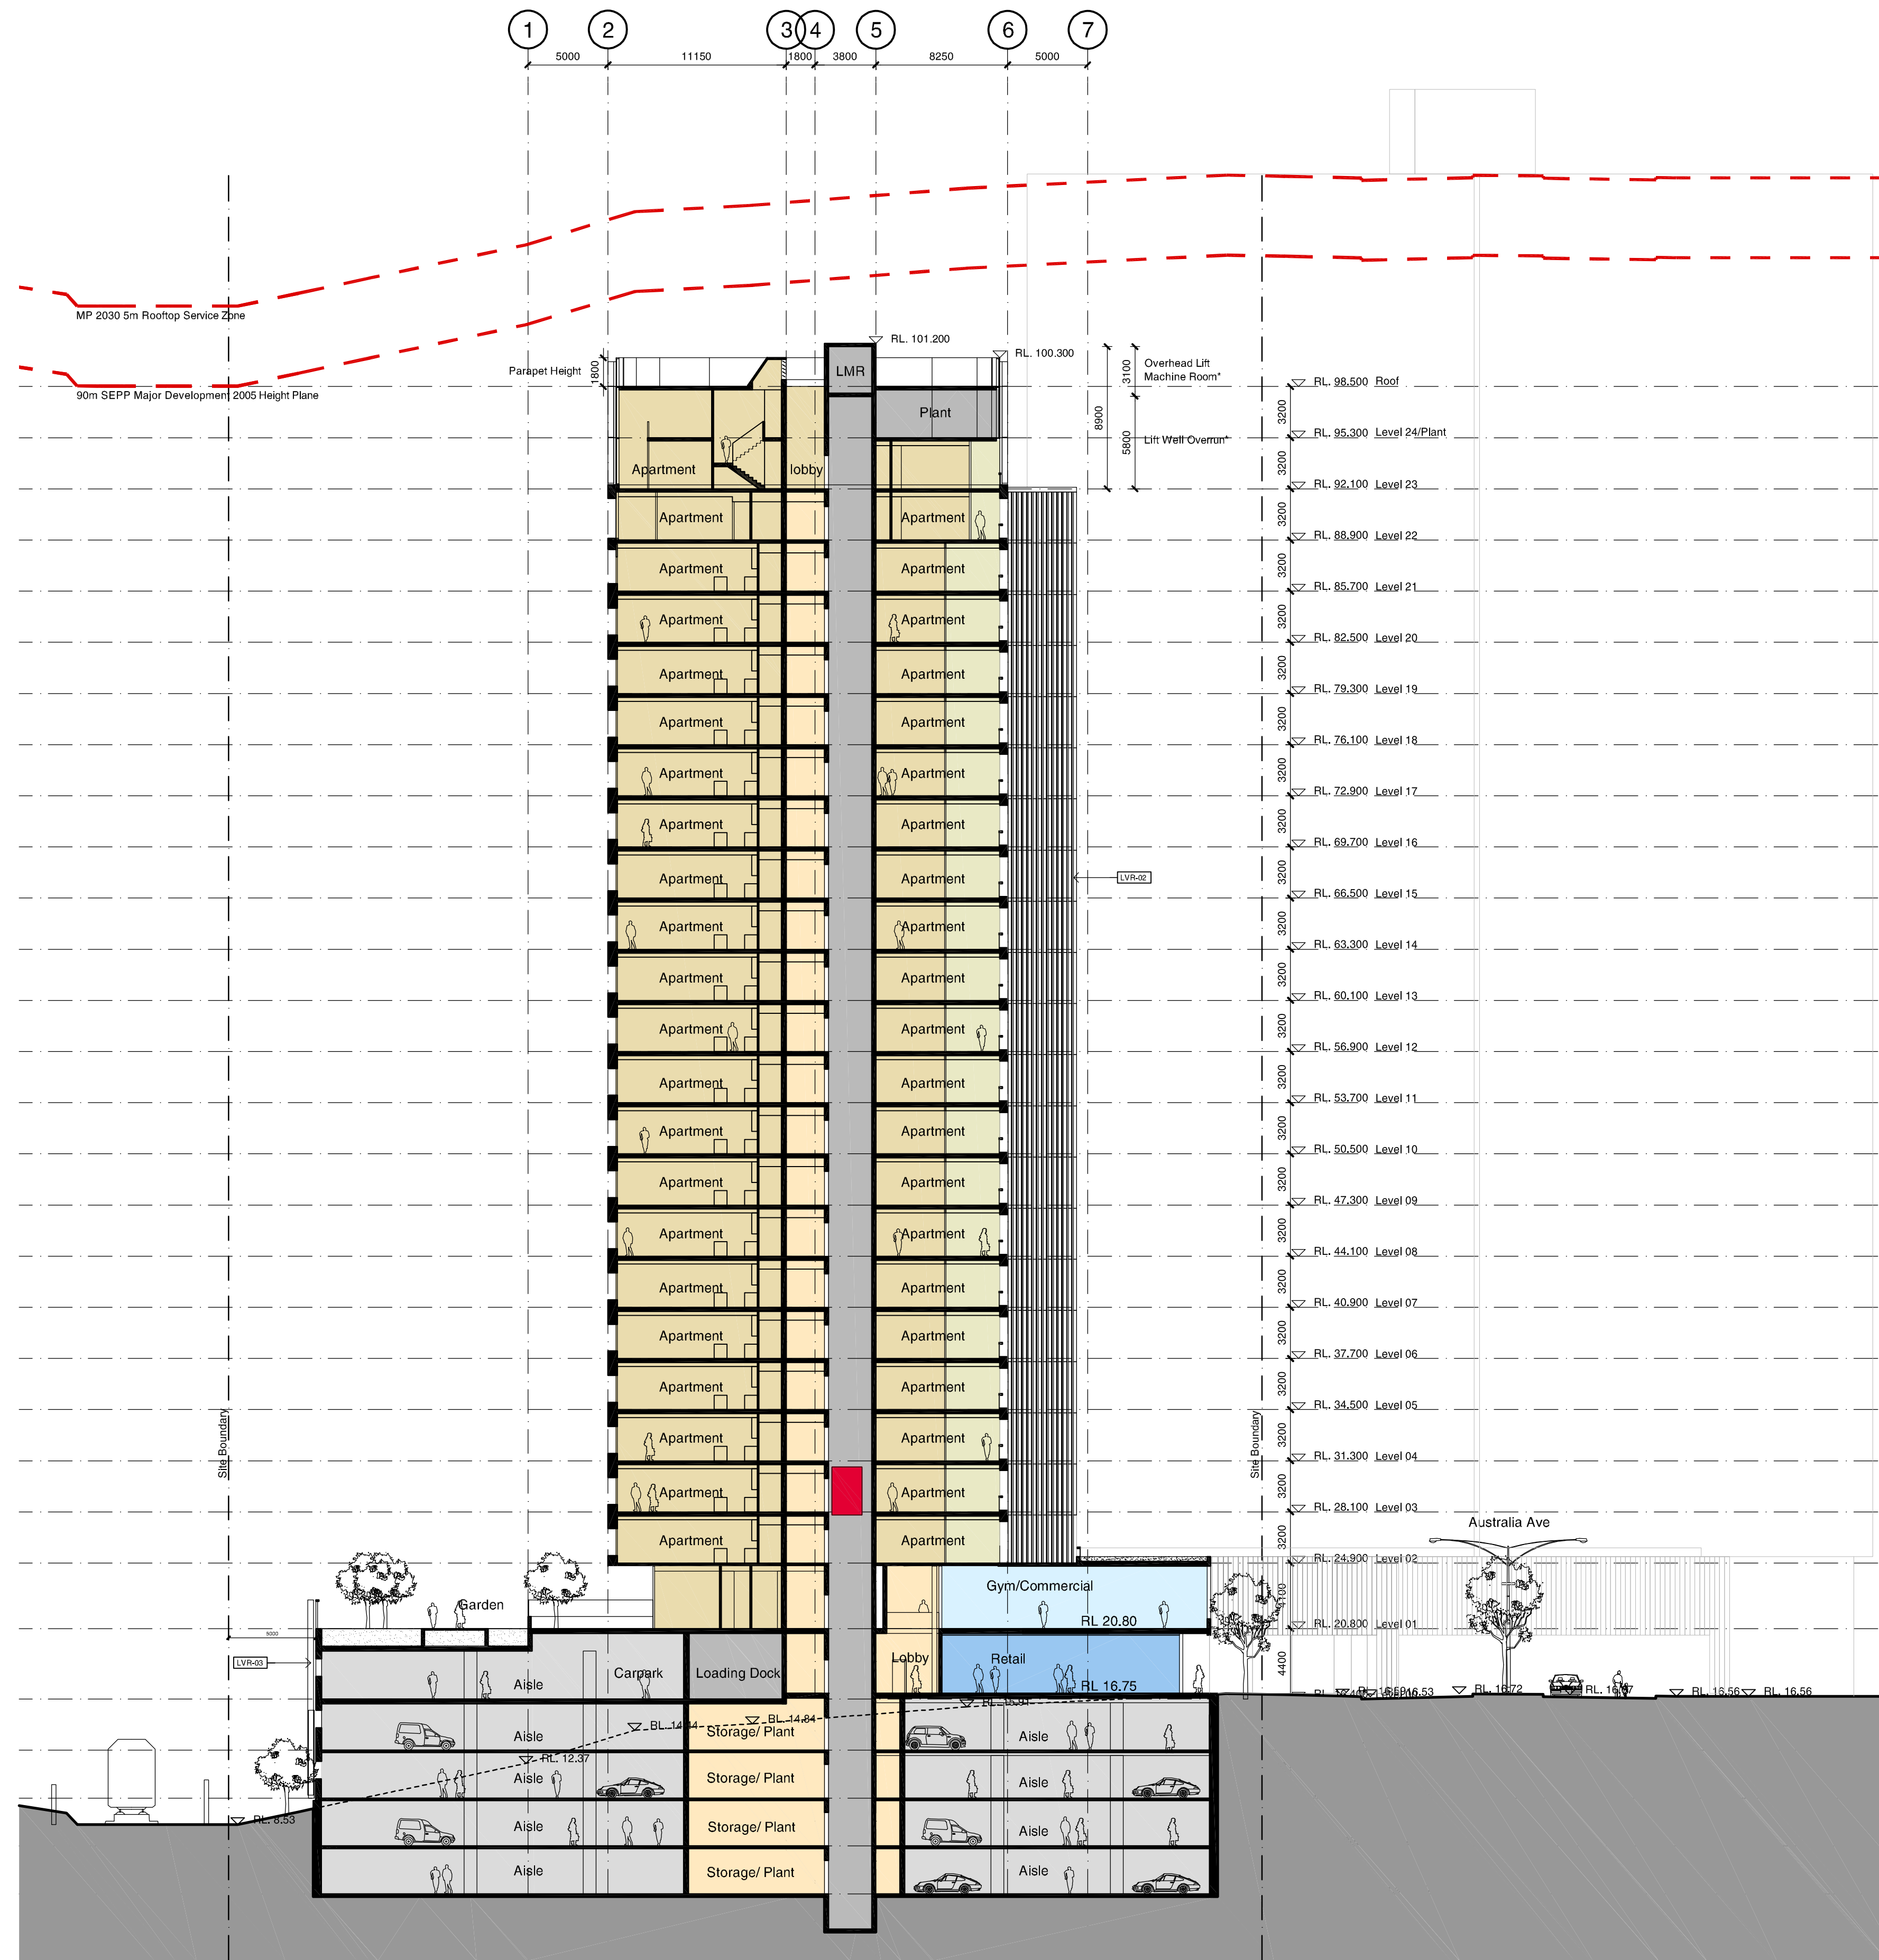

*Note:
Please refer to letter from Norman Disney & Young dated 30.08.2011 regarding lift motor room and overrun requirements.

1 Section AA

1:250

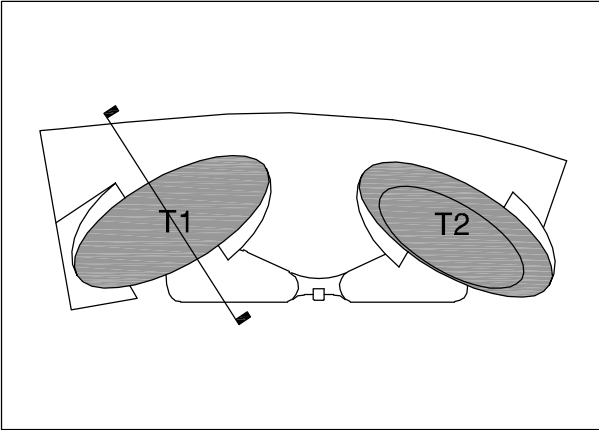

EXTERIOR MATERIALS LEGEND

- AAP-01 Anodised Aluminium Panel or similar - [Colour 1]
- AAP-02 Anodised Aluminium Panel or similar - [Colour 2]
- AAP-03 Anodised Aluminium Panel or similar - [Colour 3]
- CON-04 Precast Concrete up-stand - Class 1 [Colour - 4]
- LVR-01 Fixed Metal Louvres - Plant Area [Horizontal]
- LVR-02 Fixed Timber Louvres [Vertical]
- LVR-03 Fixed Metal Channel [PFC]
- LVR-04 Operable Glass Louvres to Living Room
- LVR-05 Timber Louvred Panel

- BAL-01 Glazed Balustrade in Anodised Aluminium Frame
- GZ-01 Glazing
- GZ-02 Fritted Curtain Wall Glazing
- GZ-03 Shop Front Glazing
- CTP-01 Composite Timber Panel

Revision	Date	Description	Initial	Checked
D	04/11/11	Revised Design following SOFA comments	JC	MD
B	09/09/11	Revised DA Issue	JC	MD
A	06/04/11	DA Submission	JL	MD

Site 3
Sydney Olympic Park
Section AA

Check all dimensions and site conditions prior to commencement of any work, the purchase or ordering of any materials, fittings, plant, services or equipment and the preparation of shop drawings and/or the fabrication of any components.
Do not scale drawings - refer to figured dimensions only. Any discrepancies shall immediately be referred to the architect for distribution.
All drawings may not be reproduced or distributed without prior permission from the architect.


Scale	1:250
Drawn	Checked
Project No.	S11202
Status	DA
Plot Date	4/11/2011 4:45:16 PM
Plot File	\\UV-VDC-01\Sydney\S Drive - Orford S\11200-11299\p11... ... 202_billbergia_homebush\00_eoi\cad\plots\DA\DA06.01[D].c (Revision)
Drawing No.	DA06.01[D]

Sydney 1/243 Liverpool Street
East Sydney NSW 2010 Australia
T 02 8354 5100 F 02 8354 5199
email syd@batesmart.com.au
http://www.batesmart.com.au

Melbourne 1 Nicholson Street
Melbourne VIC 3000 Australia
T 03 8664 6200 F 03 8664 6300
email melb@batesmart.com.au
http://www.batesmart.com.au

Bates Smart Pty Ltd ABN 70 004 999 400

BATESSMART

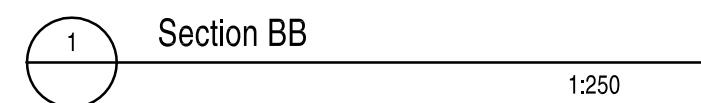

Site 3
Sydney Olympic Park
Section BB

Scale	1:250
Drawn	Checked
Project No.	S11202
Status	DA
Plot Date	4/11/2011 4:44:00 PM
Plot File	\\LIV-VOC-01\Sydney'S Drive - Oxford\S11202-11289\11282_J... _xlibbing_houmaburgh02_0o\cad\p\oa\DA\DA-08.02.01.dwg
Drawing No.	[Revision]

BATESSMART™

