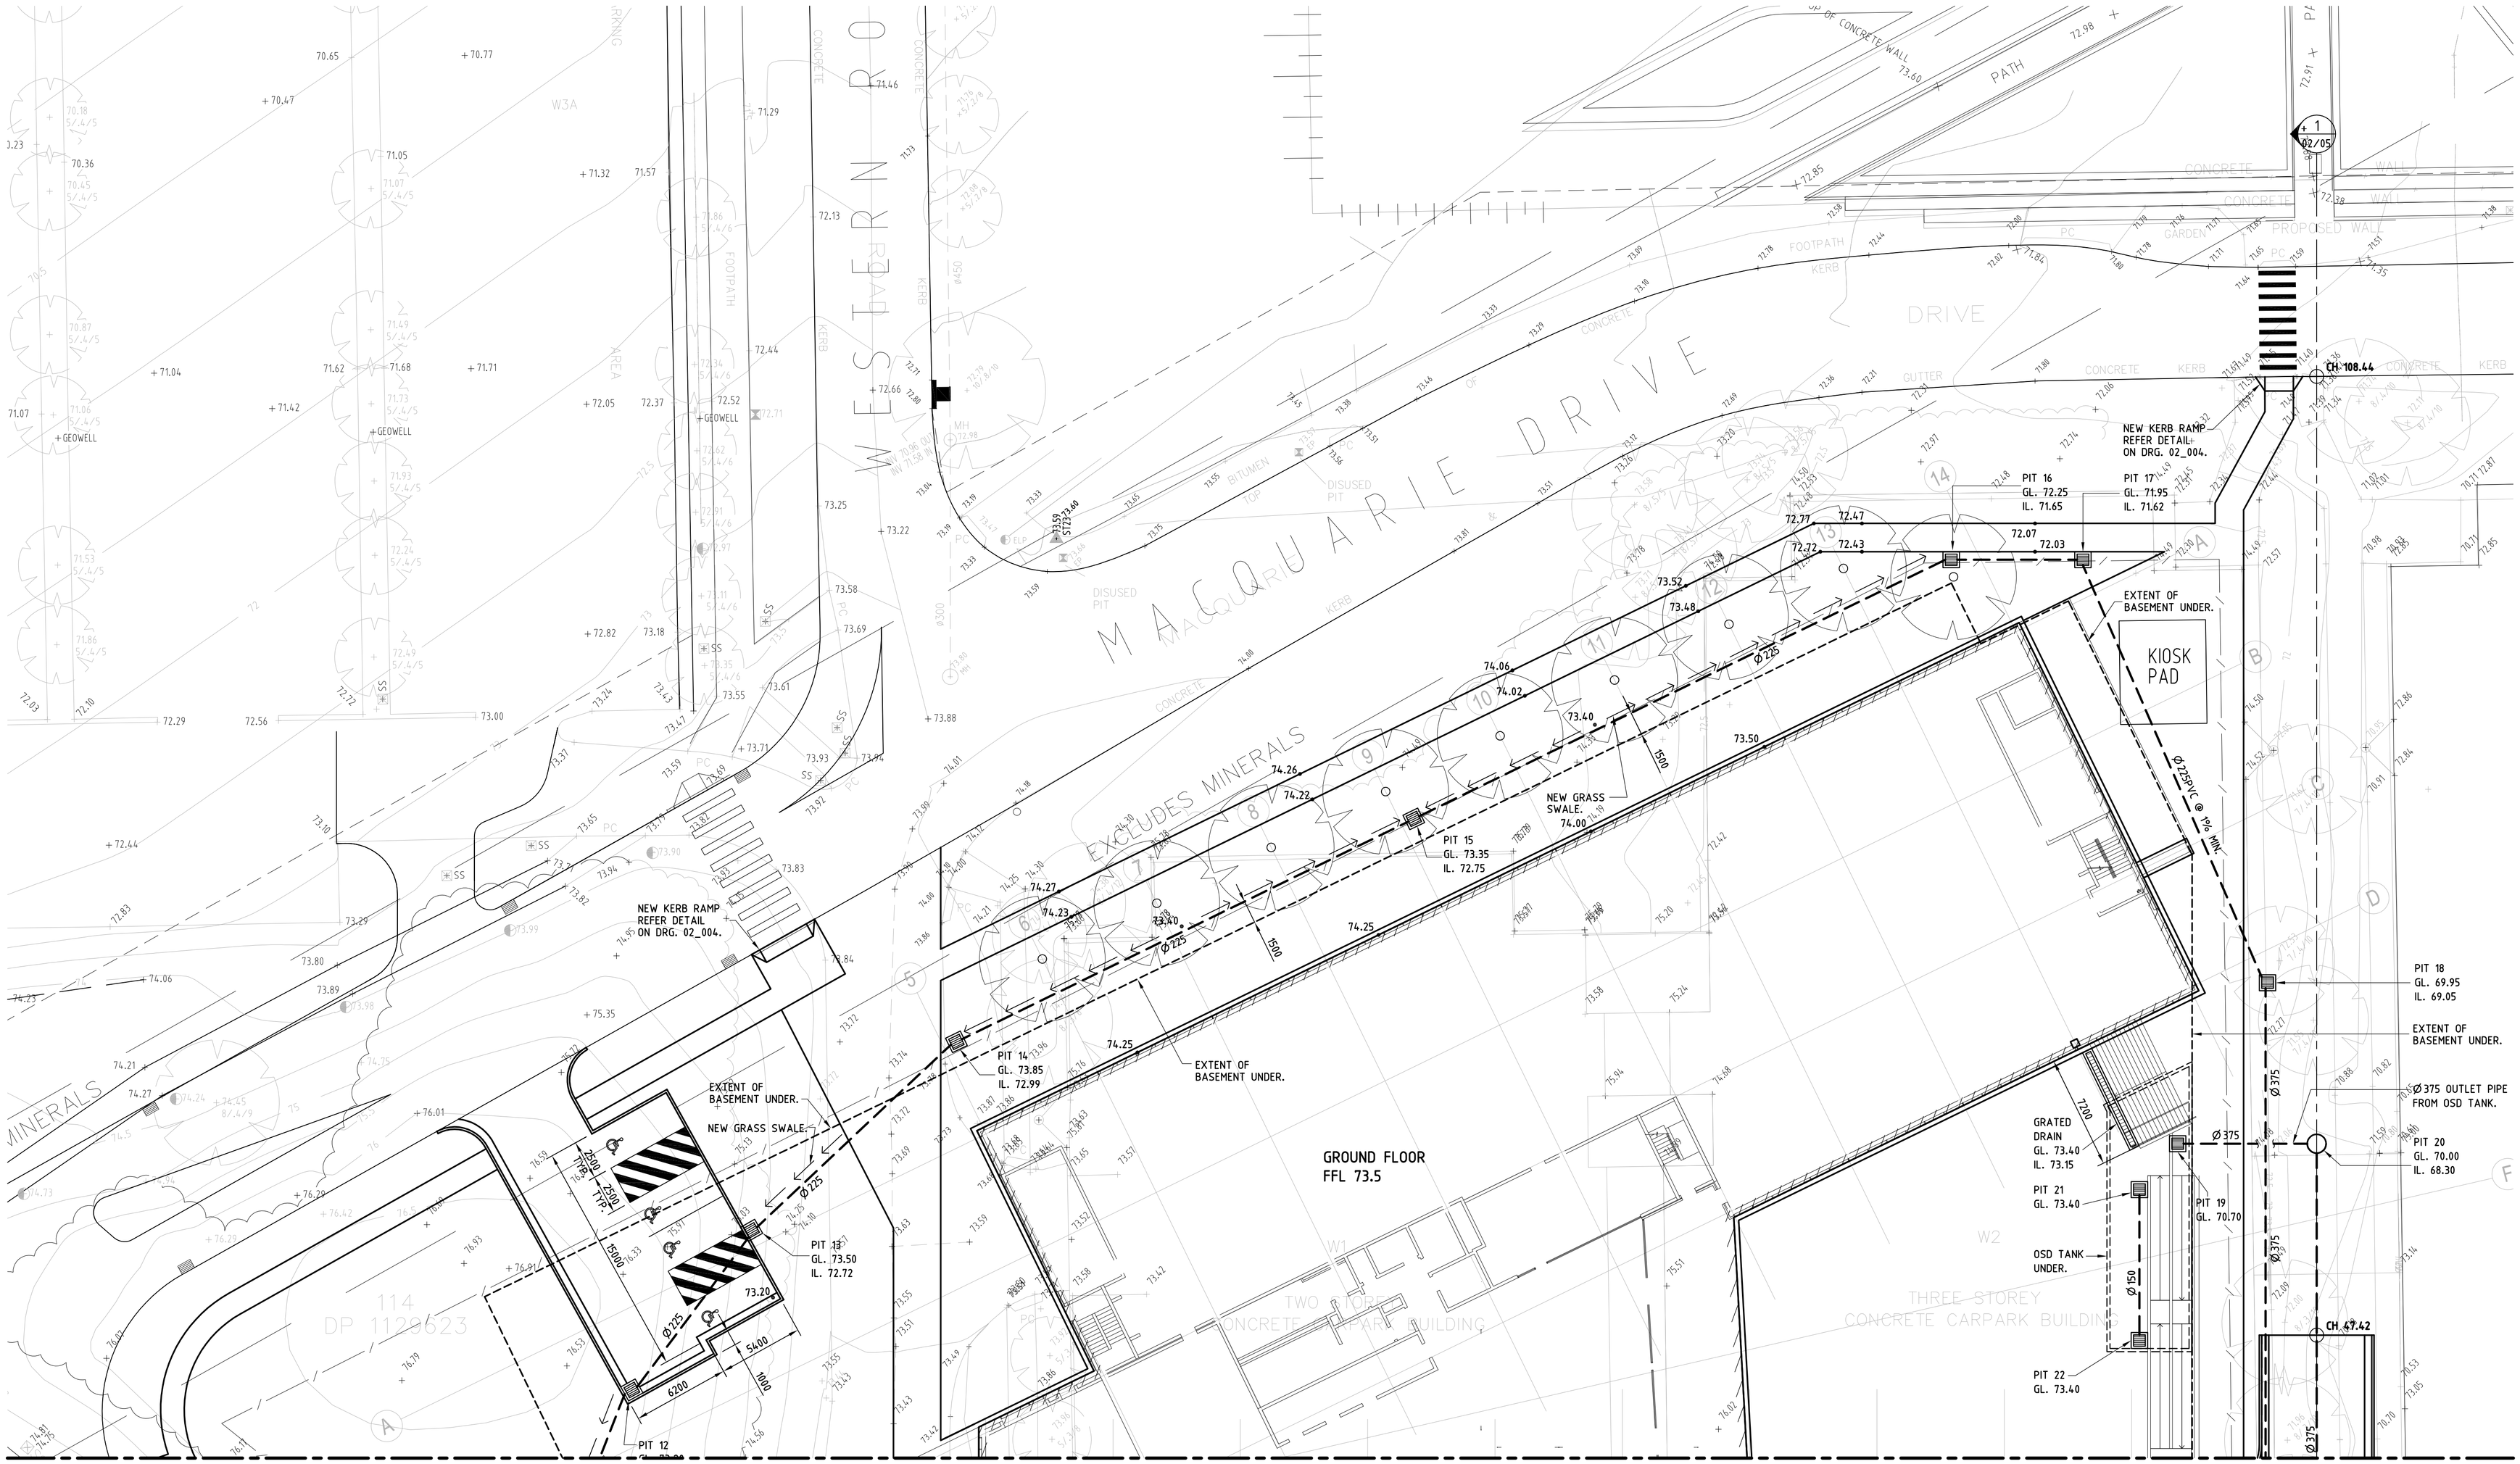

FOR CONTINUATION REFER TO DRG. No. AHH-CIV-AD_02_003

PRELIMINARY

AUSTRALIAN HEARING HUB MACQUARIE UNIVERSITY

REFERENCE DRAWINGS:

FOR STANDARD NOTES AND LEGEND REFER TO DRG. No. AHH-CIV-AD_00_001
FOR DETAILS REFER TO DRG. No. AHH-CIV-AD_02_004

AMENDMENTS			
REV	DATE	AMENDMENT	BY
A	14.05.10	ISSUED FOR PROJECT APPLICATION.	SETB

NOTE:
1) THESE DRAWINGS ARE TO BE READ IN CONJUNCTION WITH ALL OTHER WORKING DRAWINGS, SCHEDULES, SPECIFICATIONS AND OTHER INFORMATION PROVIDED.
2) DO NOT OBTAIN DIMENSIONS BY SCALING FROM THESE DRAWINGS.
3) ALL DIMENSIONS TO BE VERIFIED ON SITE PRIOR TO PREPARATION OF SHOP DRAWINGS.

Structural And Civil Engineer

Woolacotts. Consulting Engineers

Woolacotts Hale Corlett & Jumbia Consulting Engineers Pty Ltd
A.C.N. 003 694 820
Suite 2, Level 1
Artarmon 2064.
Telephone (02) 9413 1399
Facsimile (02) 9413 1132
E-mail office@woolacotts.com.au

This drawing is Copyright and must not be used, reproduced or copied wholly or in part without written permission of Woolacotts Hale Corlett & Jumbia Consulting Engineers Pty. Ltd.

JOB No.	Approved	Verified	Prepared
09-181			

ARCHITECTURAL
PERUMAL PEDAVOLI ARCHITECTS
T +61 2 9291 0000
F +61 2 9291 0088

PERUMAL PEDAVOLI ARCHITECTS

MACQUARIE UNIVERSITY

PROJECT MANAGER
COFFEY PROJECTS
T +61 2 9287 2100
F +61 2 9287 2188

ELECTRICAL & COMMUNICATIONS
JHA CONSULTING ENGINEERS
T +61 2 9437 1000
F +61 2 9437 1020

HYDRAULIC

INTERIOR DESIGNER
GEYER
T +61 2 9248 3222

CIVIL & STRUCTURAL
WOOLACOTTS CONSULTING ENGINEERS
T +61 2 9413 1399
F +61 2 9413 1132

MECHANICAL
ERBAS & ASSOCIATES
T +61 2 9437 1022
F +61 2 9437 1025

BCA
CITY PLAN SERVICES
T +61 2 8270 3500
F +61 2 8270 3501

ESD
CUNDALL
T +61 2 8424 7000
F +61 2 8424 7099

AUSTRALIAN HEARING HUB
AT MACQUARIE UNIVERSITY

CIVIL WORKS PLAN - GROUND FLOOR - NORTH

SCALES (A1 original): 1:200
CONSULTANTS DRAWING REFERENCE NUMBER
DESIGNED | DRAFTED | VERIFIED | TRUE NORTH | DATE: MAR 2010

DRAWING NUMBER

PROJECT CODE	DISCIPLINE CODE	PHASE CODE	DRAWING TYPE	SERIES NUMBER	REVISION
AHH	- CIV	-AD	_02_002		A