


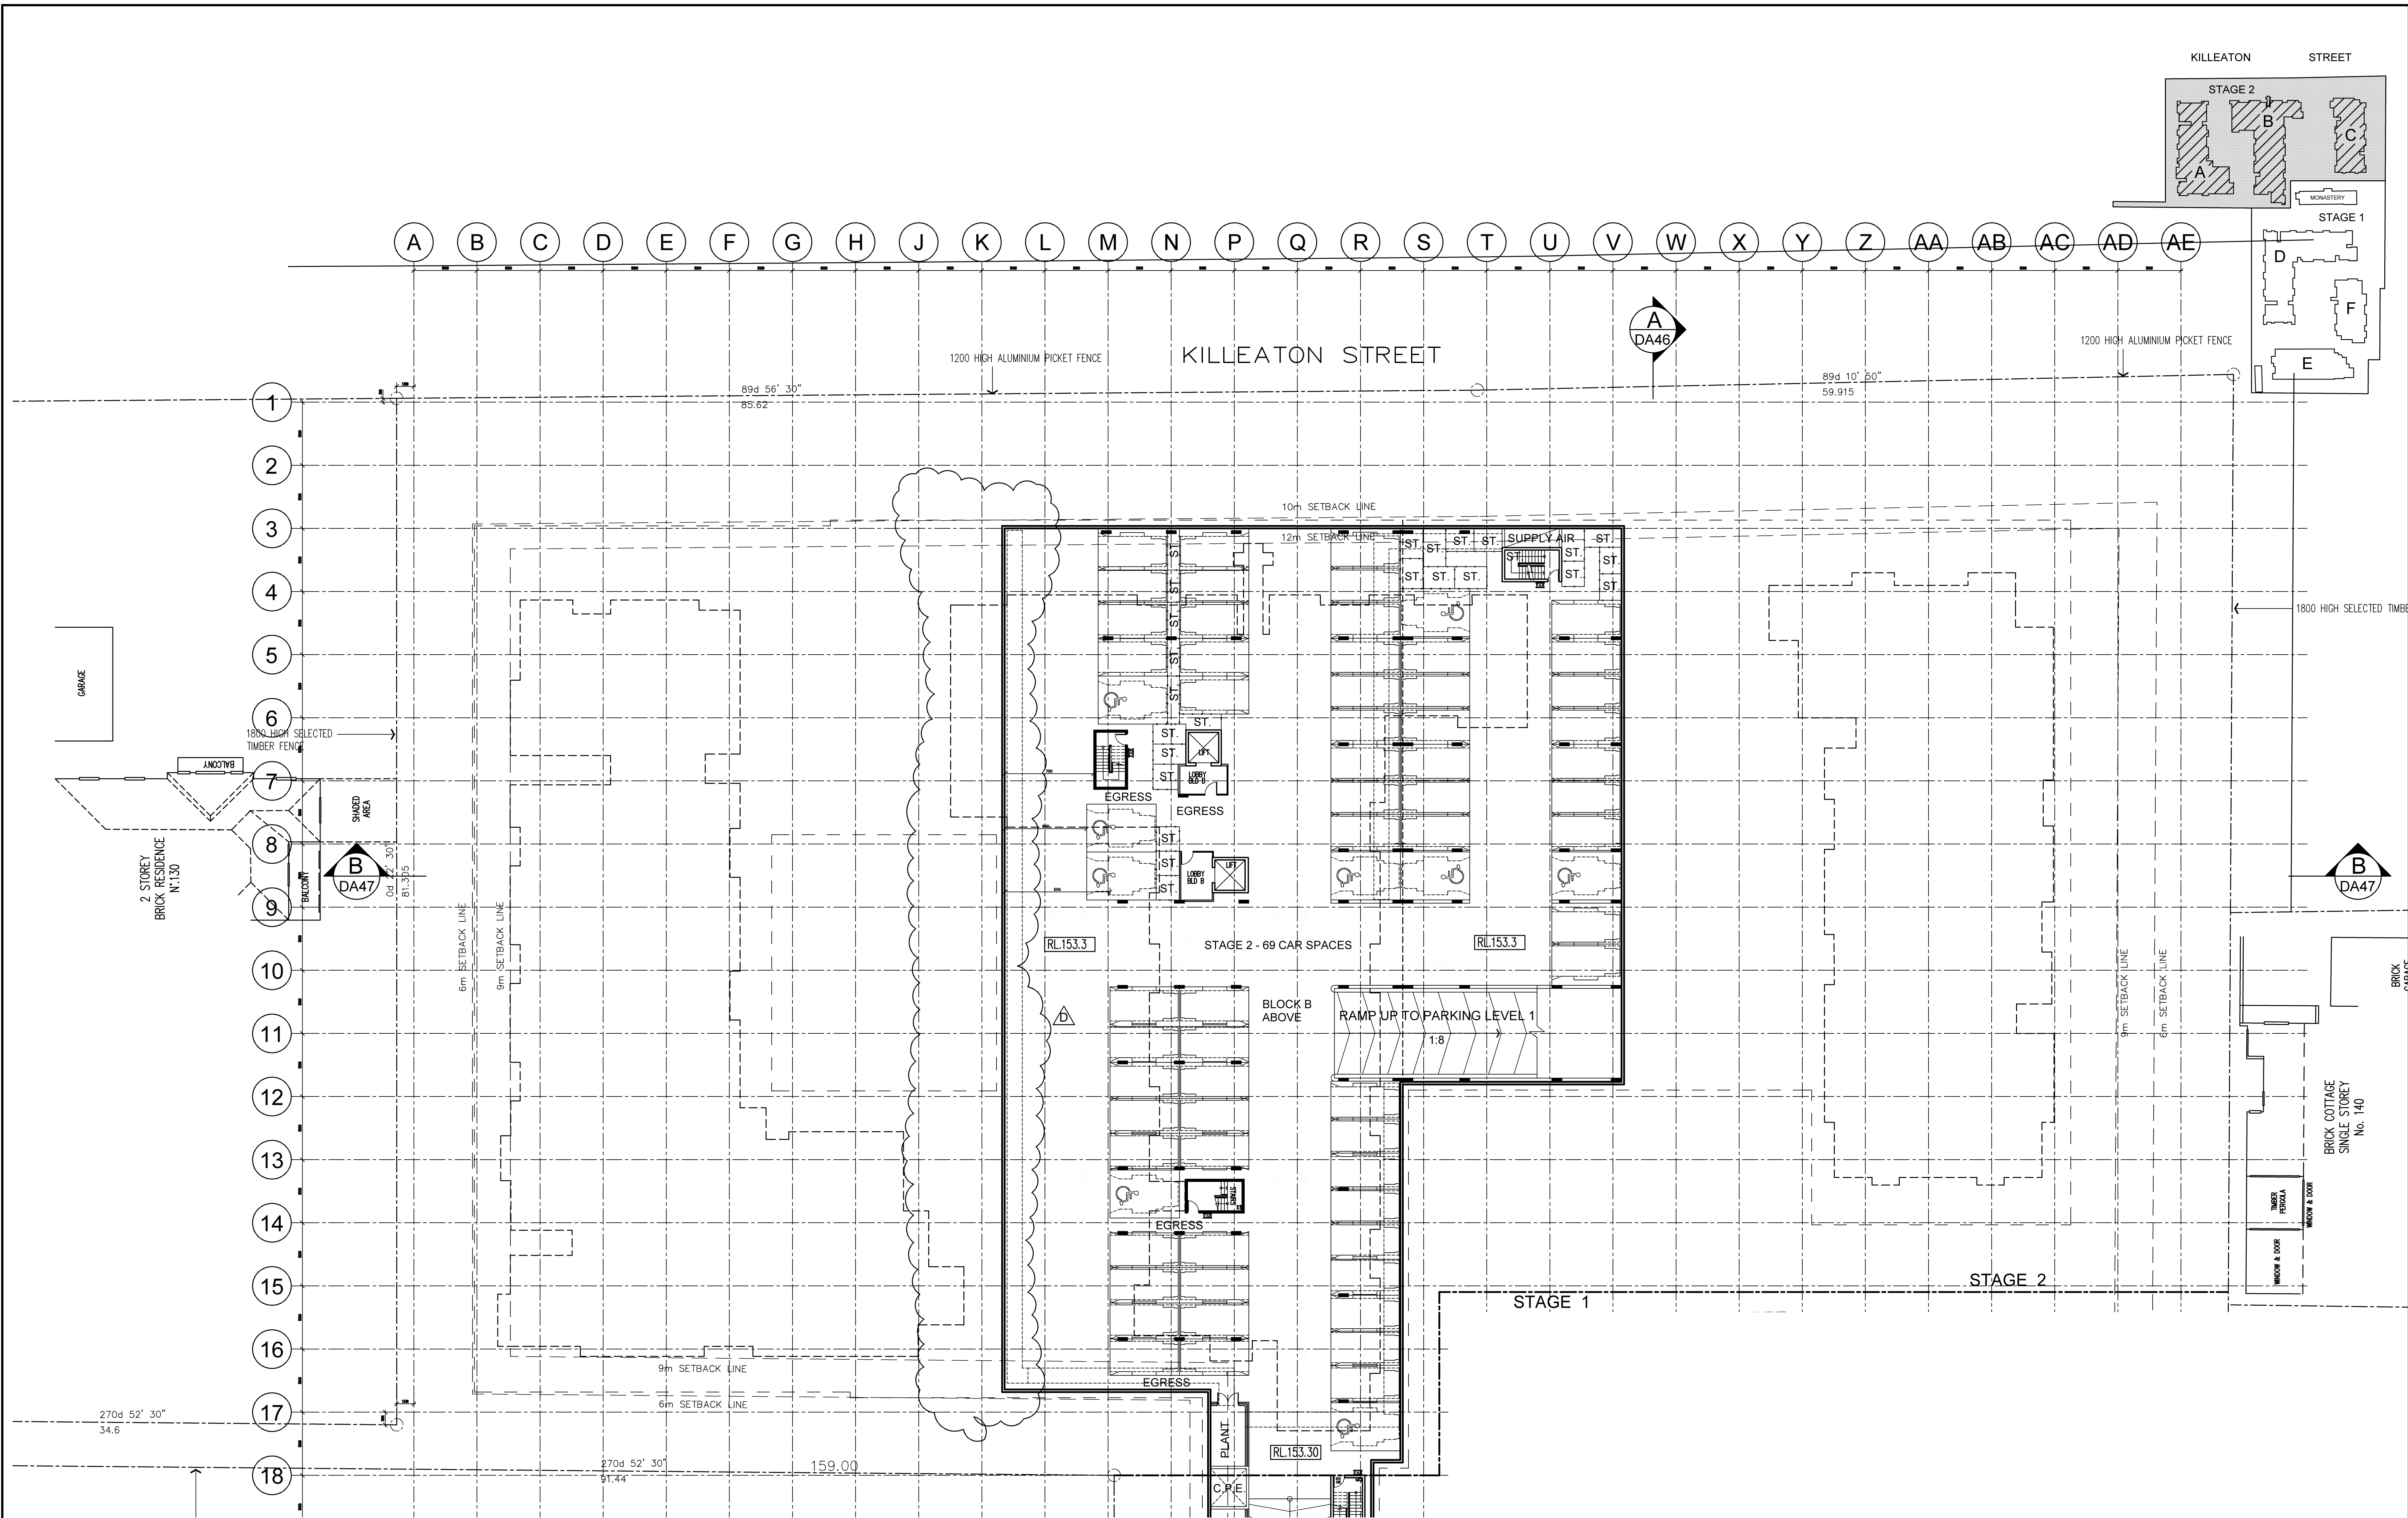

CARPARK LEVEL 2 STAGE-2
SCALE 1:200

D 19.08.11 BASEMENT EXTENTS REVISED - 27 VISITOR SPACES DELETED			JW			DO NOT SCALE			NORTH			GENERAL NOTES:			PROJECT:			DRAWING TITLE:			PROJECT No.			DATE:			DRAWING No.			REV.		
C 01.07.11 DRAWINGS REVISED FOR PAC COMMENTS			JW			USE FIGURED DIMENSIONS AT ALL TIMES. IF IN DOUBT CHECK WITH MERITON APARTMENTS PTY. LTD. CONTRACTOR/S TO CHECK AND VERIFY ALL LEVELS, DATINGS AND DIMENSIONS ON SITE AND SHALL REPORT ANY DISCREPANCIES OR OMISSIONS TO MERITON APARTMENTS PTY. LTD. PRIOR TO COMMENCEMENT OF WORK AND DURING THE CONSTRUCTION PHASE.			N			THIS DRAWING IS THE EXCLUSIVE PROPERTY OF MERITON APARTMENTS PTY. LTD. AND THE REPRODUCTION OF ANY PART WITHOUT THE WRITTEN CONSENT OF MERITON APARTMENTS PTY. LTD. IS A VIOLATION OF APPLICABLE LAWS. IN NO EVENT SHALL MERITON APARTMENTS PTY. LTD. BE HELD LIABLE FOR SPECIAL COLLATERAL, INCIDENTAL OR CONSEQUENTIAL LIABILITY IN CONNECTION WITH THE USE OF THIS DIGITAL DATA ONCE RELEASED FROM THE MERITON APARTMENTS PTY. LTD. OFFICES.			PROPOSED RESIDENTIAL DEVELOPMENT			CARPARK LEVEL 2 STAGE-2			749 & 750			8/24/2011			DA-17			D		
B 03.12.10 DRAWINGS REVISED FOR D.O.P. REQUIREMENTS			JK			THIS DRAWING IS TO BE READ AND UNDERSTOOD IN CONJUNCTION WITH THE STRUCTURAL, MECHANICAL, ELECTRICAL AND / OR ANY OTHER CONSULTANTS DOCUMENTATION AS MAY BE APPLICABLE TO THE PROJECT PRIOR TO THE START OF ANY WORKS AND FOR ITS DURATION.						KILLEATON 132-138 KILLEATON STREET STIVES, NSW 2075			DRAWN BY:			SCALE:			AH			AS SHOWN								
A 09.07.10 ISSUE FOR DEVELOPMENT APPLICATION			AJH												CAD FILE:																	
ISSUE DATE			REVISION			BY			ISSUE DATE			REVISION																				