


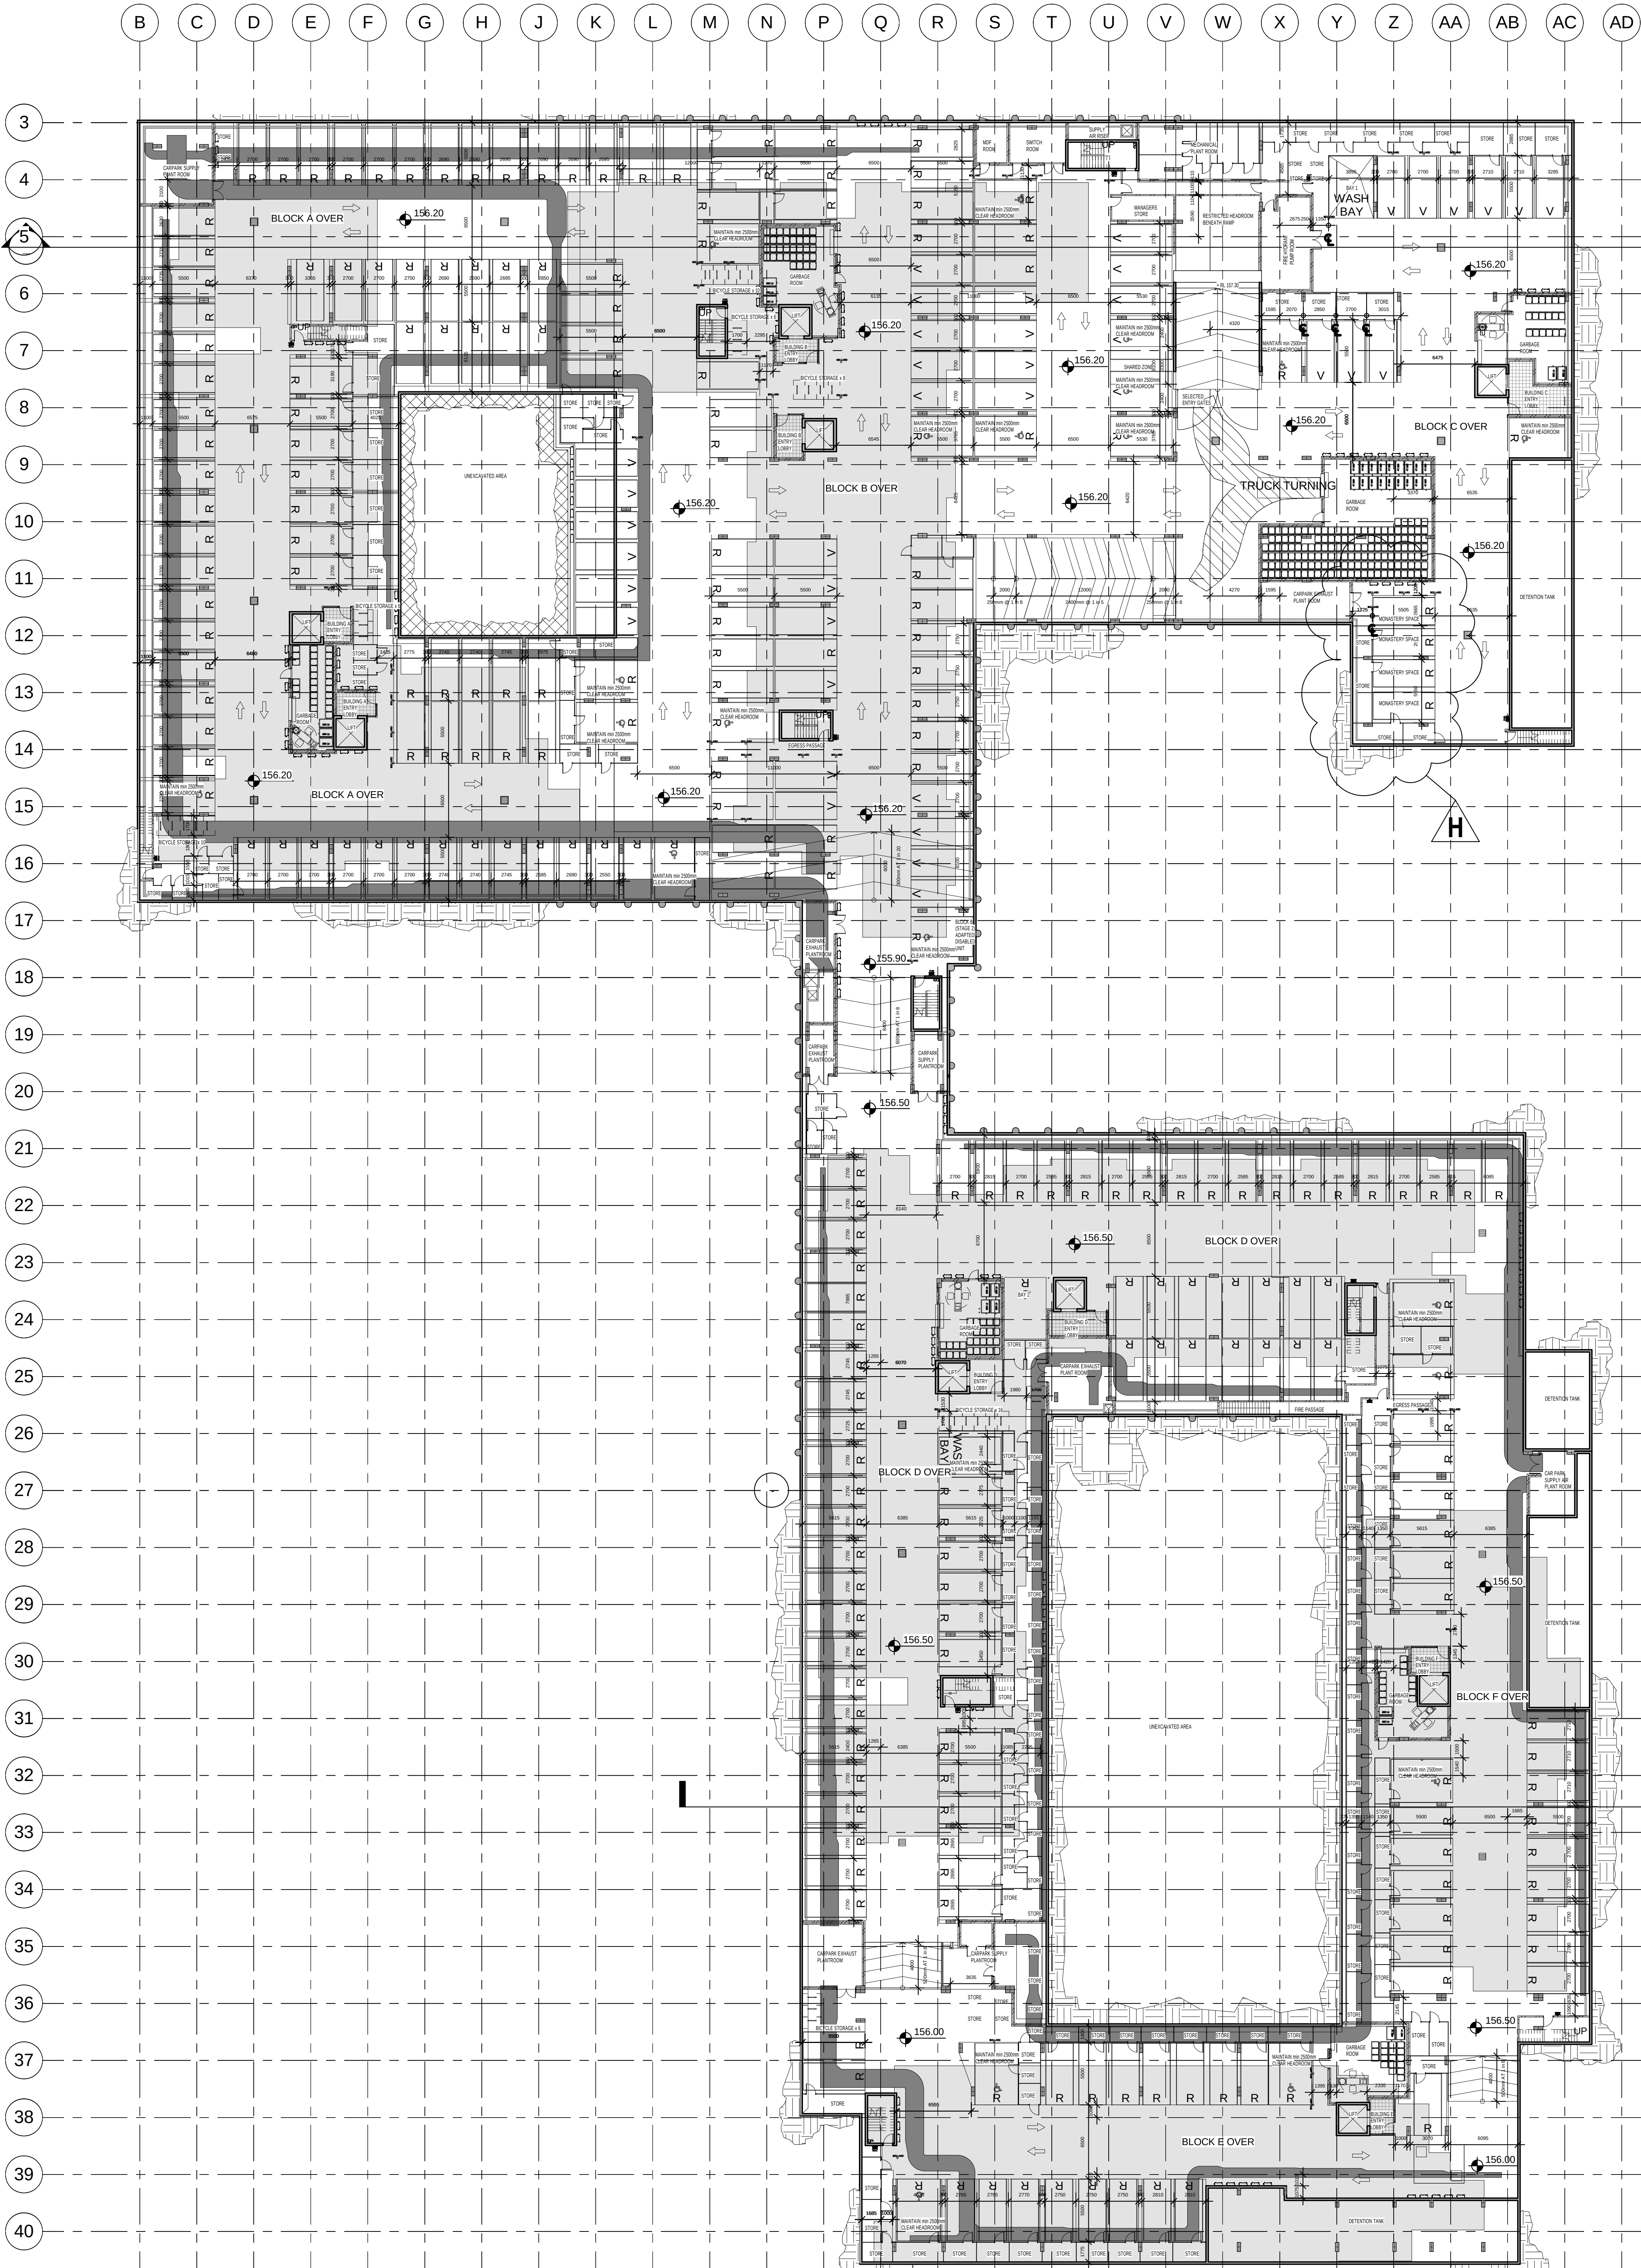

GENERAL NOTES:

THIS DRAWING IS THE EXCLUSIVE PROPERTY OF MERITON APARTMENTS PTY LTD. & THE REPRODUCTION OF ANY PART WITHOUT THE PRIOR WRITTEN CONSENT OF MERITON APARTMENTS PTY LTD. IS A VIOLATION OF APPLICABLE LAWS. IN NO EVENT SHALL MERITON APARTMENTS PTY LTD. BE HELD LIABLE FOR SPECIAL, COLLATERAL, INCIDENTAL, OR CONSEQUENTIAL DAMAGES IN CONNECTION WITH THE USE OF THIS DIGITAL DATA. ONCE RELEASED FROM THE MERITON APARTMENTS PTY LTD. OFFICES, THIS DRAWING IS TO BE REGULARLY MONITORED IN CONJUNCTION WITH THE STRUCTURAL, MECHANICAL, ELECTRICAL, & / OR ANY OTHER CONSULTANT DOCUMENTATION AS MAY BE APPLICABLE TO THE PROJECT PRIOR TO THE START OF ANY WORKS AND FOR ITS DURATION.

NOTE FOR BRICKWORK:
ELECTRICAL CHIPS/BOARDS ON RESIDENTIAL FLOORS ARE HOLLOW CORE DOORS LINED ON INSIDE FACE WITH 13mm FIRE GRADE PLASTERBOARD WITH A PERIMETER SMOKE SEAL.

F.R.L. FOR WALLS

PARKING LEVELS:

- LIFT SHAFT - 240/220/120
- FIRE STAIRS - 120/120
- VENTILATION & GARBAGE SHAFTS - 120/120
- MAIN GARBAGE ROOM DOORS - 120/200
- FIRE STAIR DOORS - 400/30

COMMERCIAL & RETAIL LEVELS:

- LIFT SHAFT 180/220/120
- FIRE STAIRS - 120/120
- VENTILATION & GARBAGE SHAFTS - 120/120
- FIRE STAIR DOORS - 400/30

RESIDENTIAL LEVELS:

- LIFT SHAFT - 800/800
- FIRE STAIRS - 400/90
- VENTILATION & GARBAGE SHAFTS - 400/90
- FIRE STAIR DOORS - 400/30
- GARBAGE ROOM DOORS - 400/30
- FIRE STAIR DOORS - 400/30
- APARTMENT DIVIDING WALLS & WALLS BOUNDING PUBLIC AREAS AND CORRIDORS - 400/60

NB: ALL F.R.L.S RELATE TO NON-LOAD BEARING CONSTRUCTION AS APPLICABLE CODE DEFINITION (STRUCTURAL ADEQUACY/INTEGRITY/INSULATION)

H	19.12.11	NON-MASTERY CAR SPACES NOTED	GO
G	14.12.11	ADDITIONAL VISITOR SPACES ADDED PER COUNCIL REQUIREMENT	AJH
F	30.11.11	MECH COORDINATION, DUCTWORK LOCATIONS ADDED	AJH
E	23.11.11	MECH COORDINATION, DUCTWORK LOCATIONS ADDED	AJH
D	17.11.11	CARWASH BAY 2 AND DISABLED PARKING SPACE SWAPPED AT PLUMBERS REQUEST	AJH
ISSUE	DATE	REVISION	BY




PROJECT:
KILLEATON ST
132-138 KILLEATON STREET
ST IVES NSW 2075

DRAWING TITLE:

PARKING LEVEL 1 -
ARCH 250

DATE	SCALE	DRAWING NO.	REV.
OCT 2011	1:250	A162-P1	H
DRAWN BY	PROJECT NO.		
AJH	749 & 750		

DO NOT SCALE

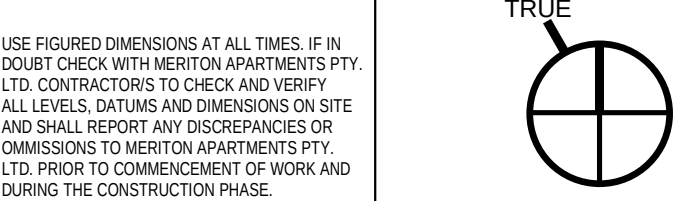

CAD FILE: E:\PROJECTS\PARKING_CF_00.mxd