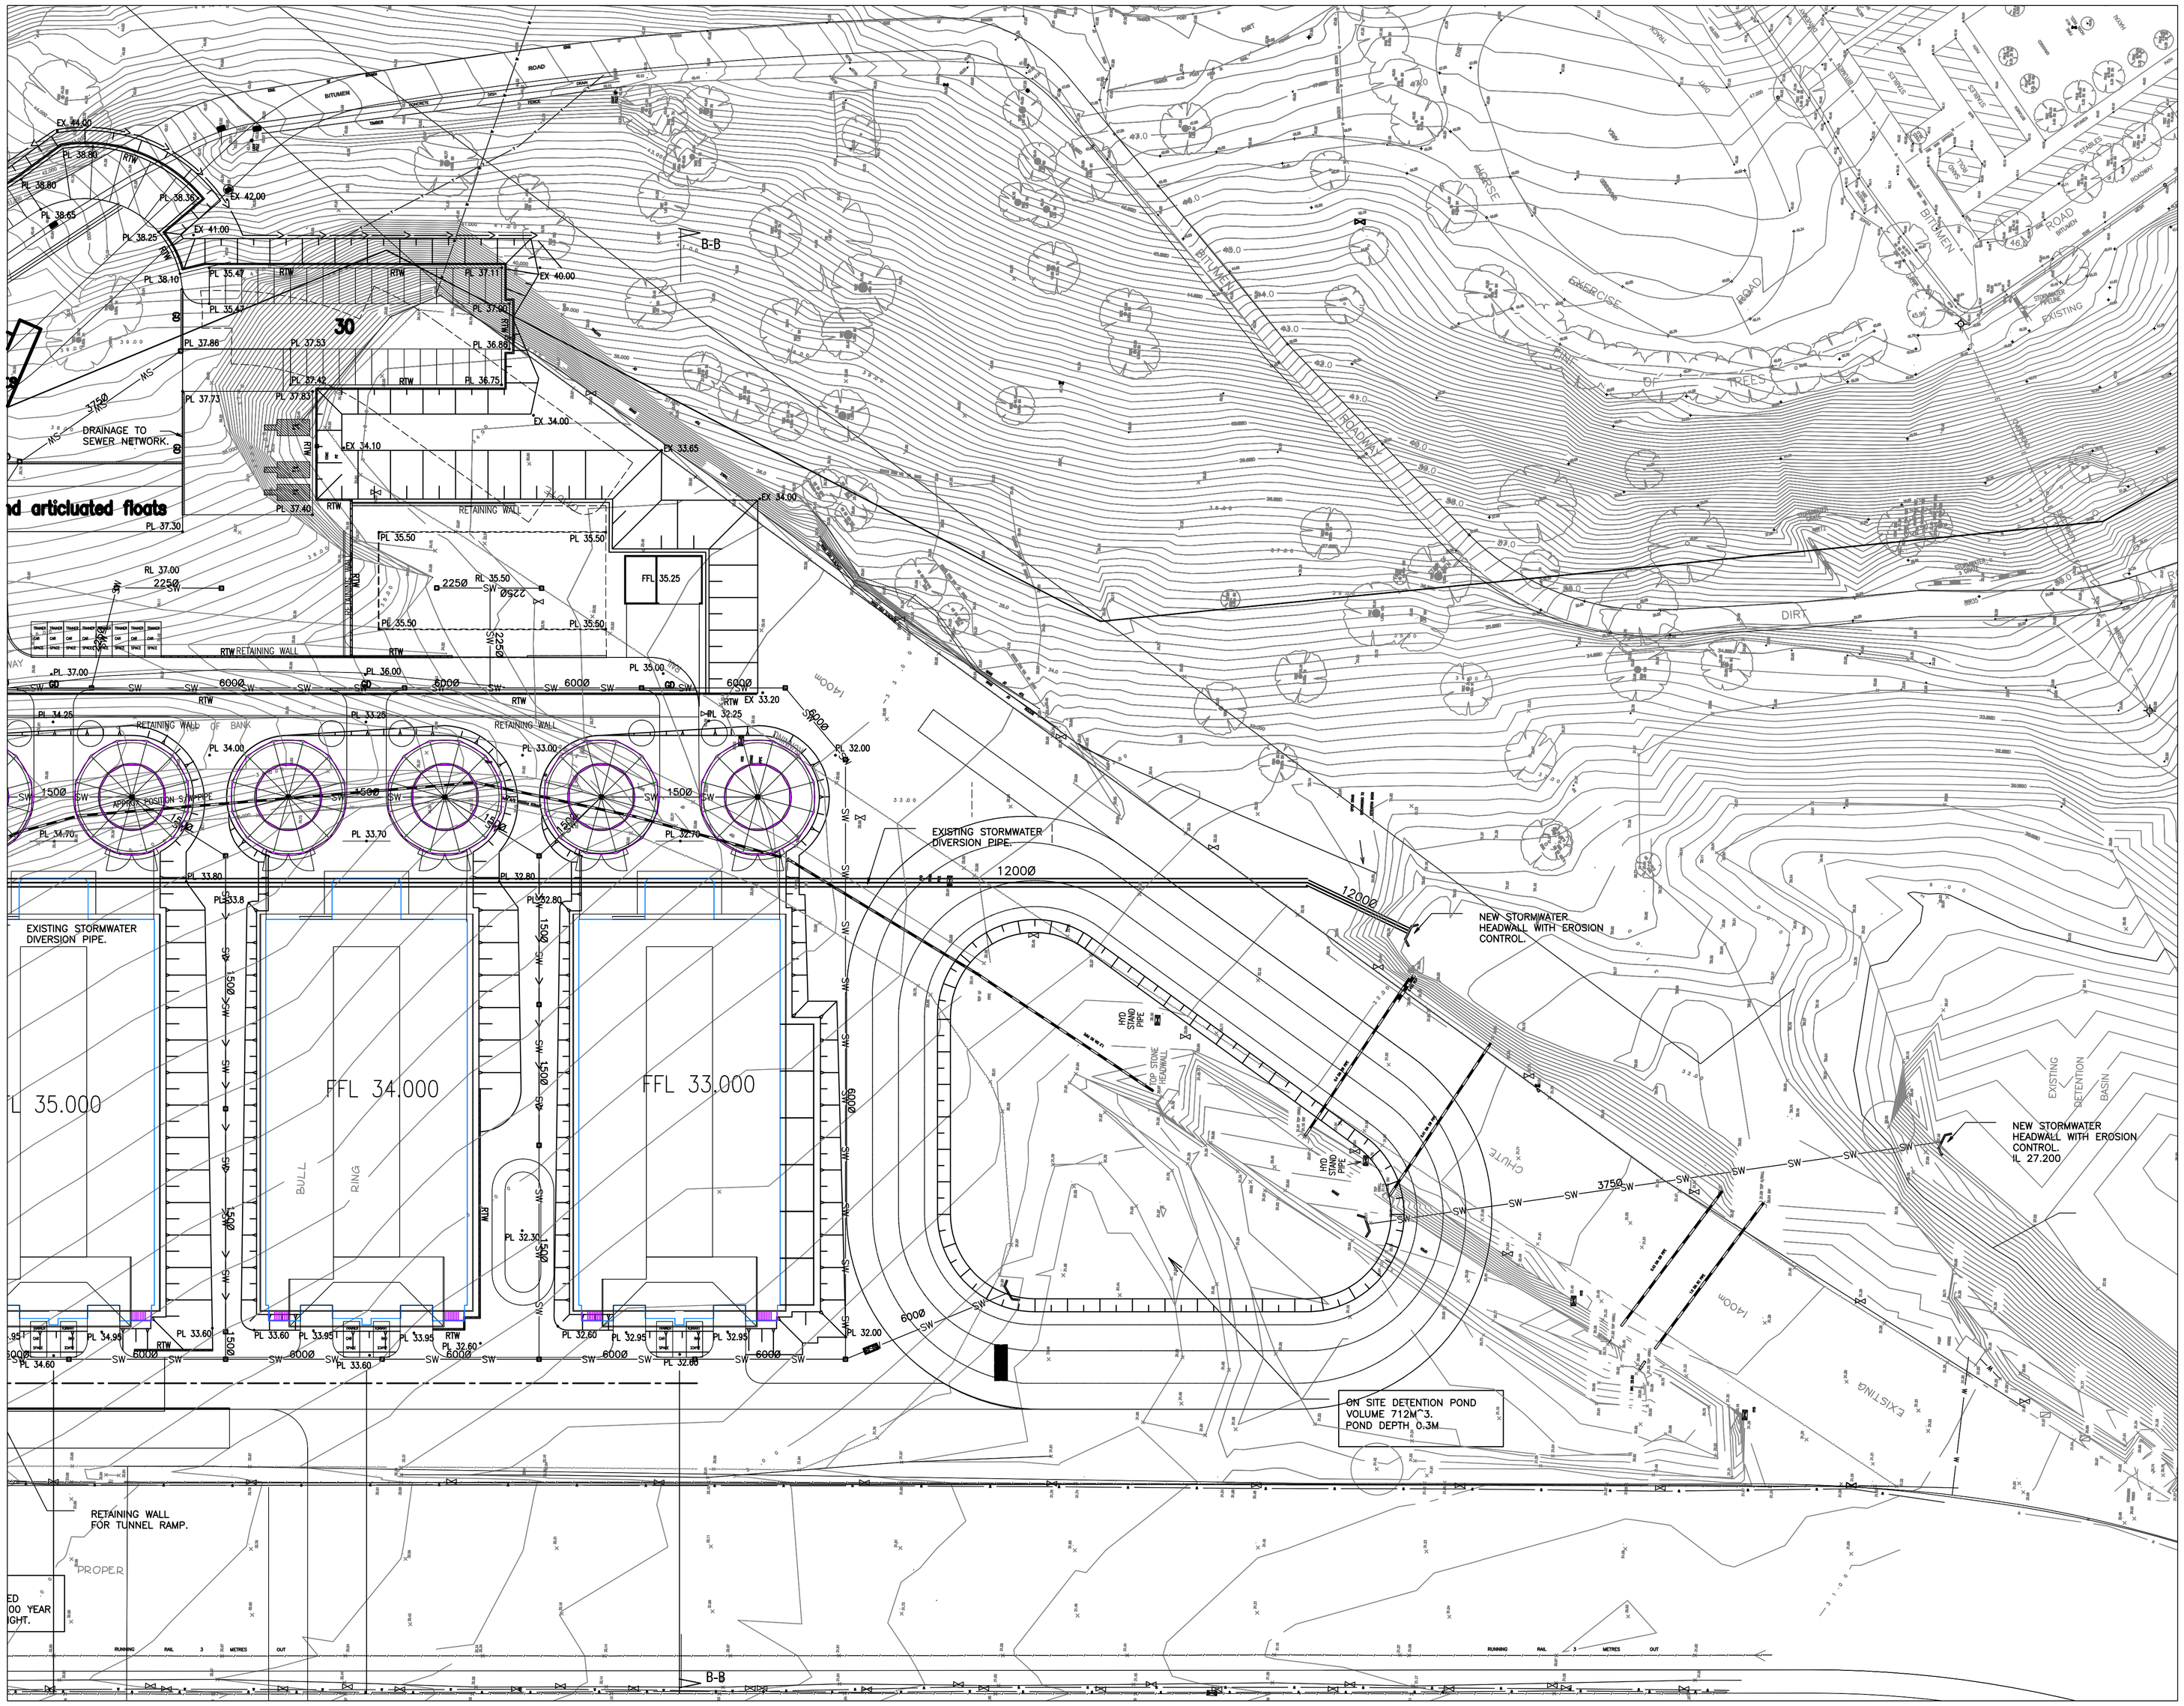

Unless agreed otherwise by Robert Bird Group Pty Ltd ("RBG") ACN 010 580 248 in writing, intellectual property rights in any information or data supplied or transferred to you (including copyright in all text, graphics, logos, icons, sound recordings and software) are owned by, or licensed to, RBG. Other than for purposes authorised by RBG in writing, you must not copy, adapt, reproduce, store, publish or commercialise any information or data supplied or transferred by electronic means without RBG's prior written permission. © Robert Bird Group Pty Ltd 2010

DO NOT SCALE DRAWINGS, USE FIGURED DIMENSIONS

REFER COVER SHEET FOR NOTES UNLESS NOTED OTHERWISE

NOT FOR CONSTRUCTION

SCALE 1:500

0 10 20 30 m

LEGEND

PL 30.00	PROPOSED SURFACE LEVEL
	PROPOSED OVERLAND FLOW SWALE
SW	PROPOSED STORMWATER PIPE
	PROPOSED STORMWATER PIT
250Ø	PROPOSED PIPE DIAMETER
	PROPOSED EARTHWORKS BATTER
	PROPOSED RETAINING WALL
0.5%	PROPOSED SURFACE GRADE
	PROPOSED GROSS POLLUTANT TANK
	PROPOSED GRATED DRAIN

Rev.	Revision Description	By.	App.	Date
3	ISSUED FOR APPROVAL	IH	–	22.09.10
2	ISSUED FOR APPROVAL	IH	–	15.09.10
1	ISSUED FOR APPROVAL	IH	–	29.08.10

Structural & Civil Engineering Consultant

RobertBirdGroup

SYDNEY OFFICE:
Robert Bird Group Pty Ltd
PO Box H38, Australia Square,
Sydney NSW 1215
Level 5
9 Castlereagh St, Sydney NSW

Ph. (02) 8246 3200
Fax. (02) 8246 3201
ACN 010 580 248

Web Site: www.robertbird.com

Client
AUSTRALIAN JOCKEY CLUB

Project
ROYAL RANDWICK RACE COURSE

STABLES PRECINCT

Title
STORMWATER ARRANGEMENT PLAN
SHEET 2 OF 2

Date	Design	Checked
21.09.10	I.Harris	
Scale @ A1	Drawn	Approved
AS SHOWN	I.Harris	

Job Number	Drawing Number	Revision
10619	SKC–11	3

Disclaimer: Robert Bird Group Pty Ltd ACN 010 580 248 and its related entities (RBG) do not warrant the accuracy, currency or completeness of any information or data they supply or transfer by electronic means. You are responsible for verifying that any information or data supplied or transferred by electronic means matches the information or data on the corresponding PDF or DWF version issued by RBG. RBG accepts no responsibility for any loss or damage howsoever caused which you or any other party may directly or indirectly suffer in connection with your access to or use of that information or data.

A1 0 10 20 30 40 50 60 70 80 90 100 110 120 130 140 150