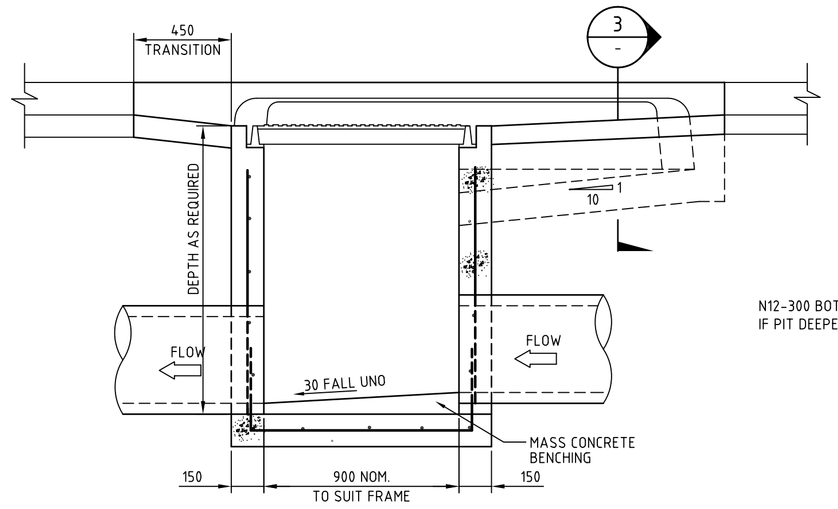

SECTION 1 / 1 : 20

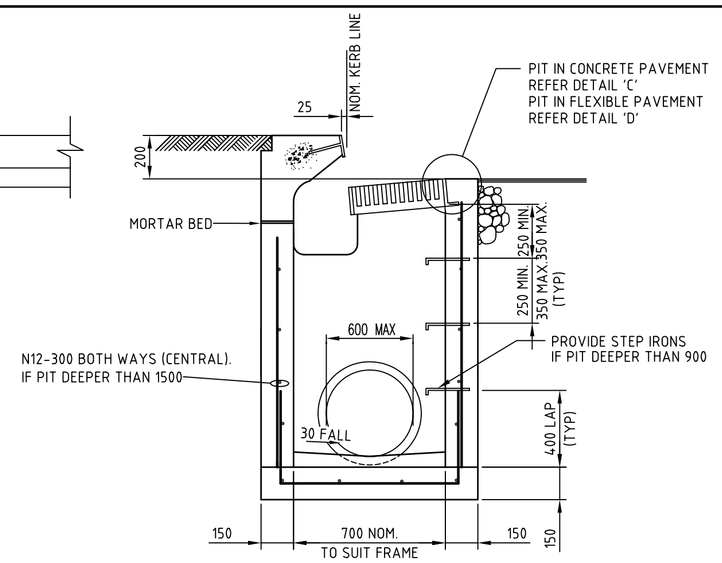

SECTION 2 / 1 : 20

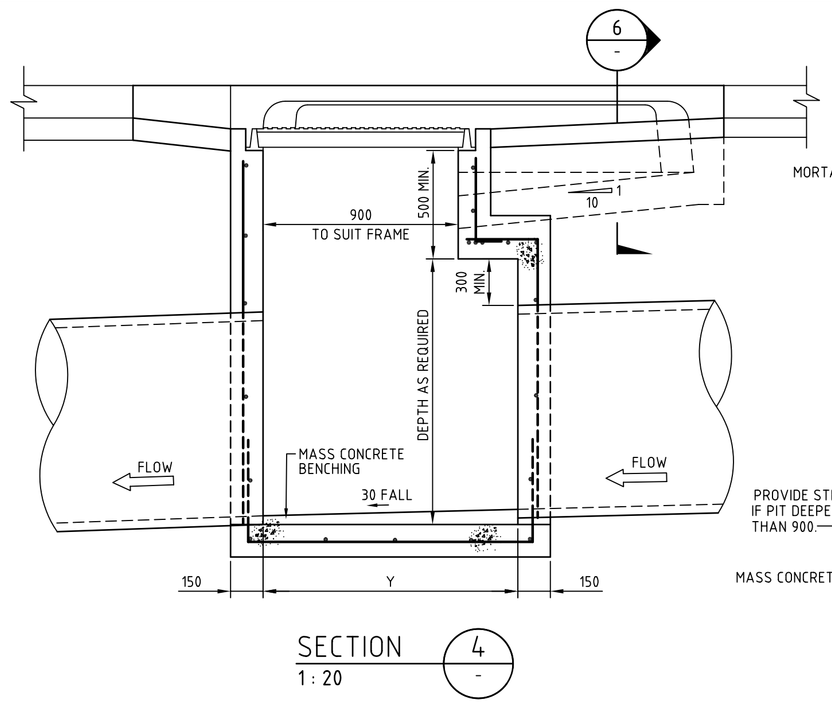

SECTION 4 / 1 : 20

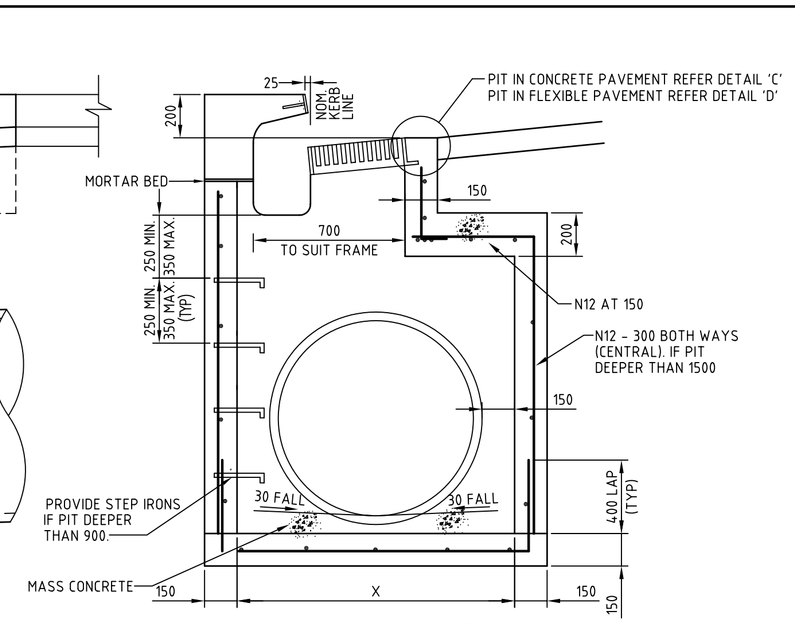

SECTION 5 / 1 : 20

Issue	Amendment	By	Date
1	COUNCIL DA SUBMISSION	EL	22/11/05
2	COUNCIL CC SUBMISSION	EL	12/12/07
3	WALKER ST OFFSET CROWN REMOVED	EL	15/05/08
4	WALKER STREET LEVELS LOWERED	EL	04/05/09
5	WALKER STREET CARRIAGEWAY WIDENED	EL	28/05/09
6	ISSUED FOR CONSTRUCTION	EL	31/08/09
7	COVER SLAB ADDED OVER GAS MAIN	EL	15/09/09

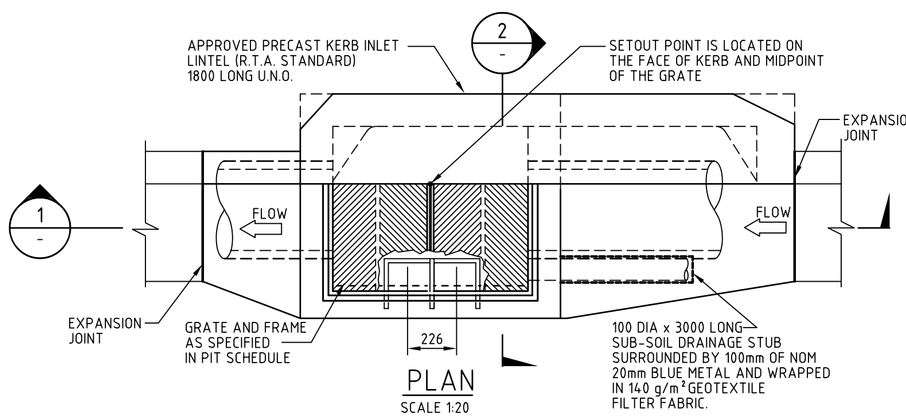

PLAN
SCALE 1:20

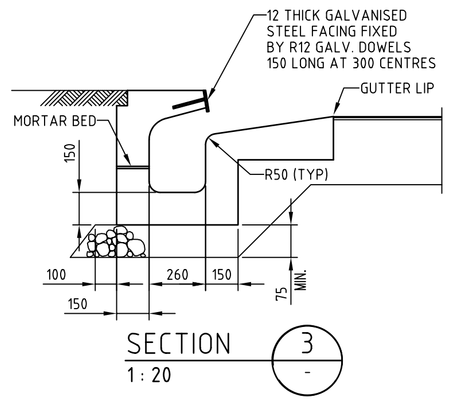

SECTION 3 / 1 : 20

STRUCTURE TYPE "A"

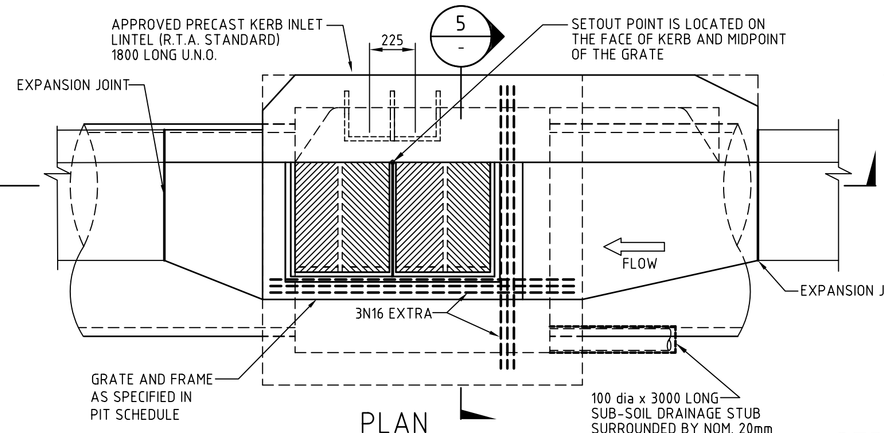

PLAN
SCALE 1:20

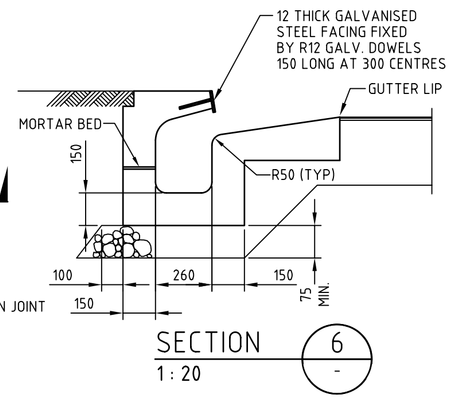

SECTION 6 / 1 : 20

STRUCTURE TYPE "B"

1. Do not scale off this drawing. Use dimensions & architectural drawings only
2. Drawings to be read in conjunction with specification.
3. Levels are indicative only and are to be checked prior to commencement of any works
4. Authorities mains and/or existing services are to be located and checked prior to commencement of any works
5. The information on this drawing is to be used for Walker Street works only. Refer to Hyder Consulting Drawings for internal site infrastructure works.

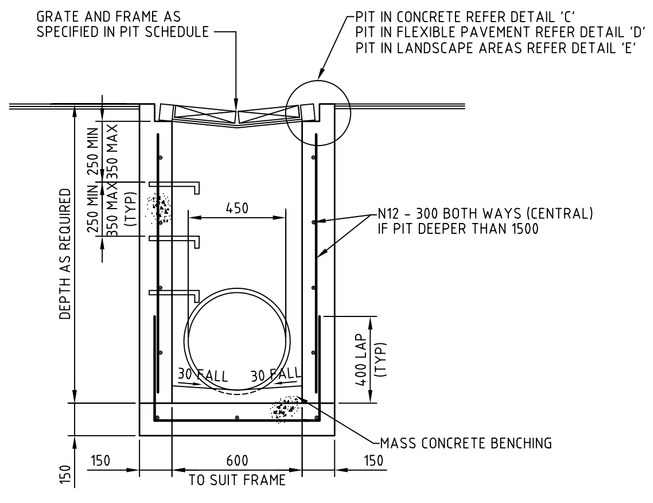

SECTION 7 / 1 : 20

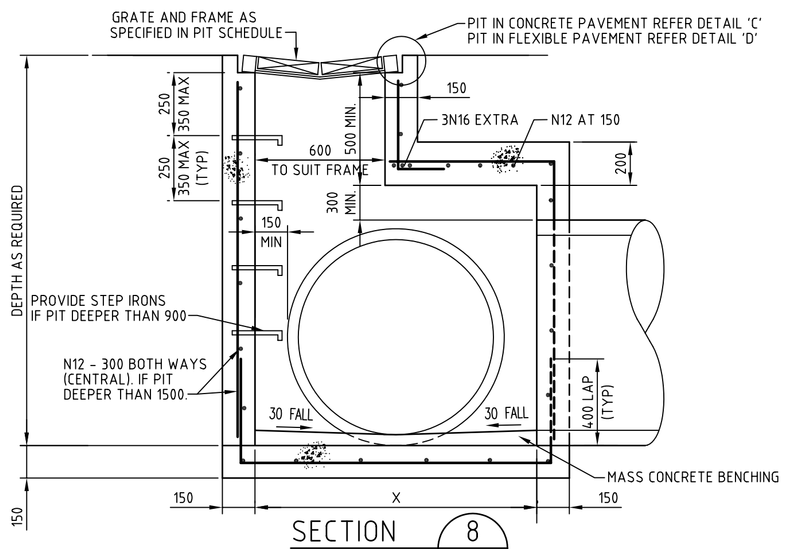

SECTION 8 / 1 : 20

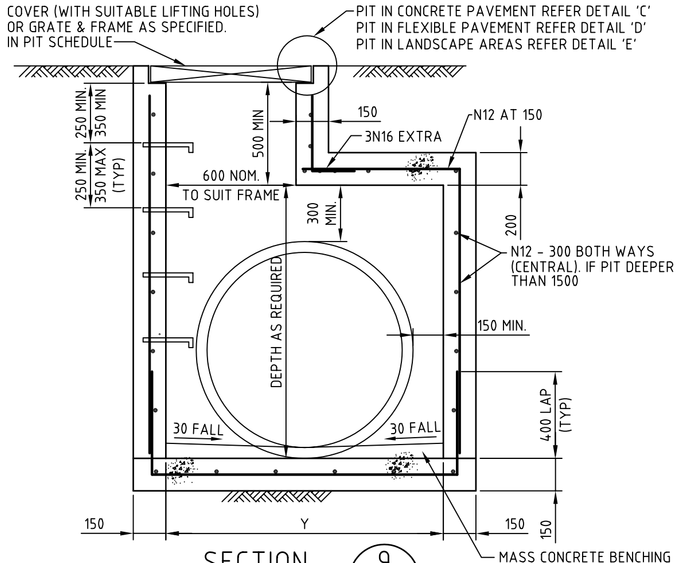

SECTION 9 / 1 : 20

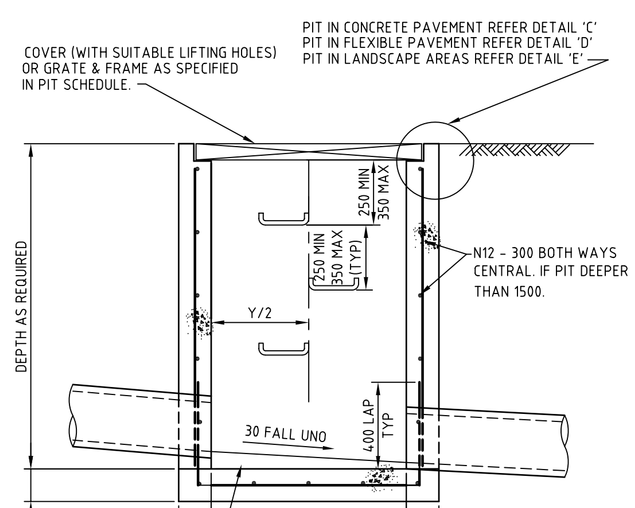

SECTION 10 / 1 : 20

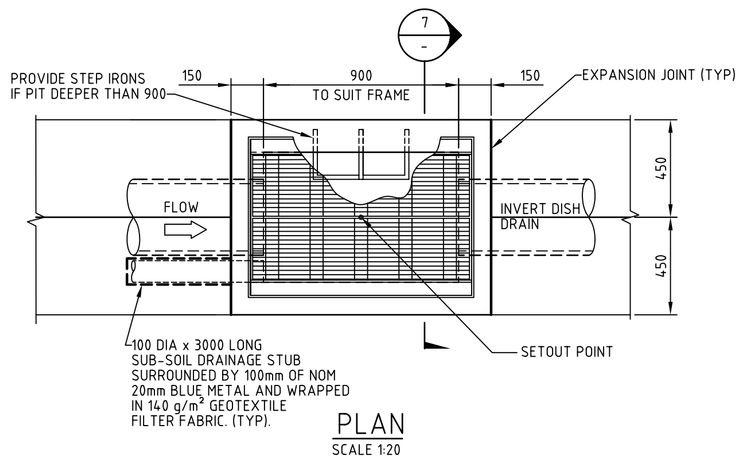

PLAN
SCALE 1:20

STRUCTURE TYPE "C"

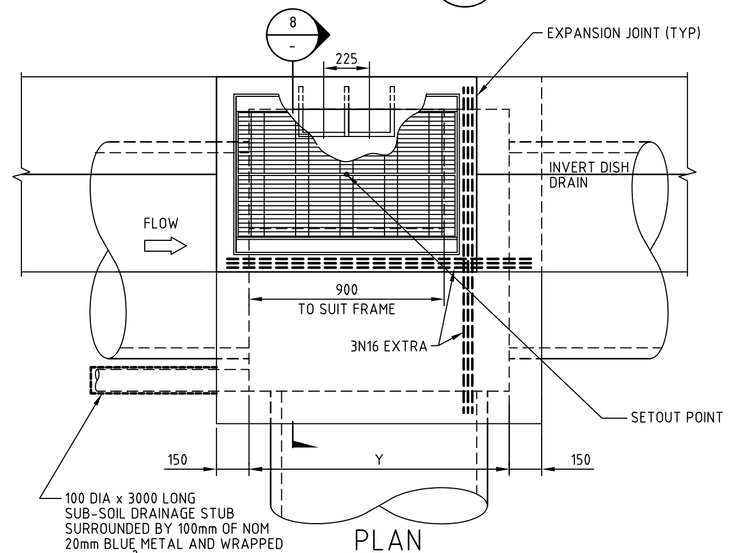

PLAN
SCALE 1:20

STRUCTURE TYPE "D"

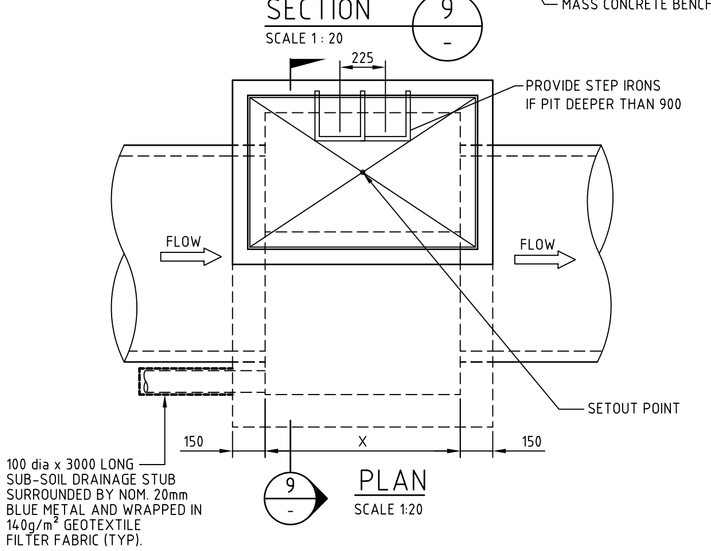

PLAN
SCALE 1:20

STRUCTURE TYPE "E"

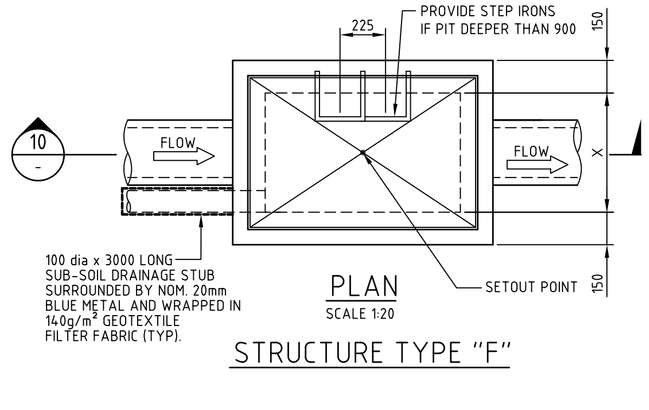

PLAN
SCALE 1:20

STRUCTURE TYPE "F"

0 500 1000 1500 2000mm

1 : 20

KEY PLAN

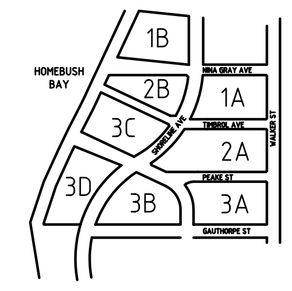

CLIENT

Billbergia Developments Pty Ltd

BILLBERGIA GROUP
LEVEL 3, No.1 BAY DRIVE, MEADOWBANK NSW 2114
TELEPHONE (02) 8878 6900 FACSIMILE (02) 9808 5989

PROJECT

WATERPOINT
RHODES STAGE 1A

SITE 1A - 40 WALKER STREET
RHODES NSW 2138

DRAWING TITLE

STORMWATER DETAILS
PIT AND SUBSOIL DRAIN AND MISCELLANEOUS DETAILS
SHEET 1

DATE DRAWN 12/12/07	SCALE 1:500	
PROJECT NUMBER 3191	DRAWING NUMBER C175-v7	ISSUE 7
DRAWN BY EL		