



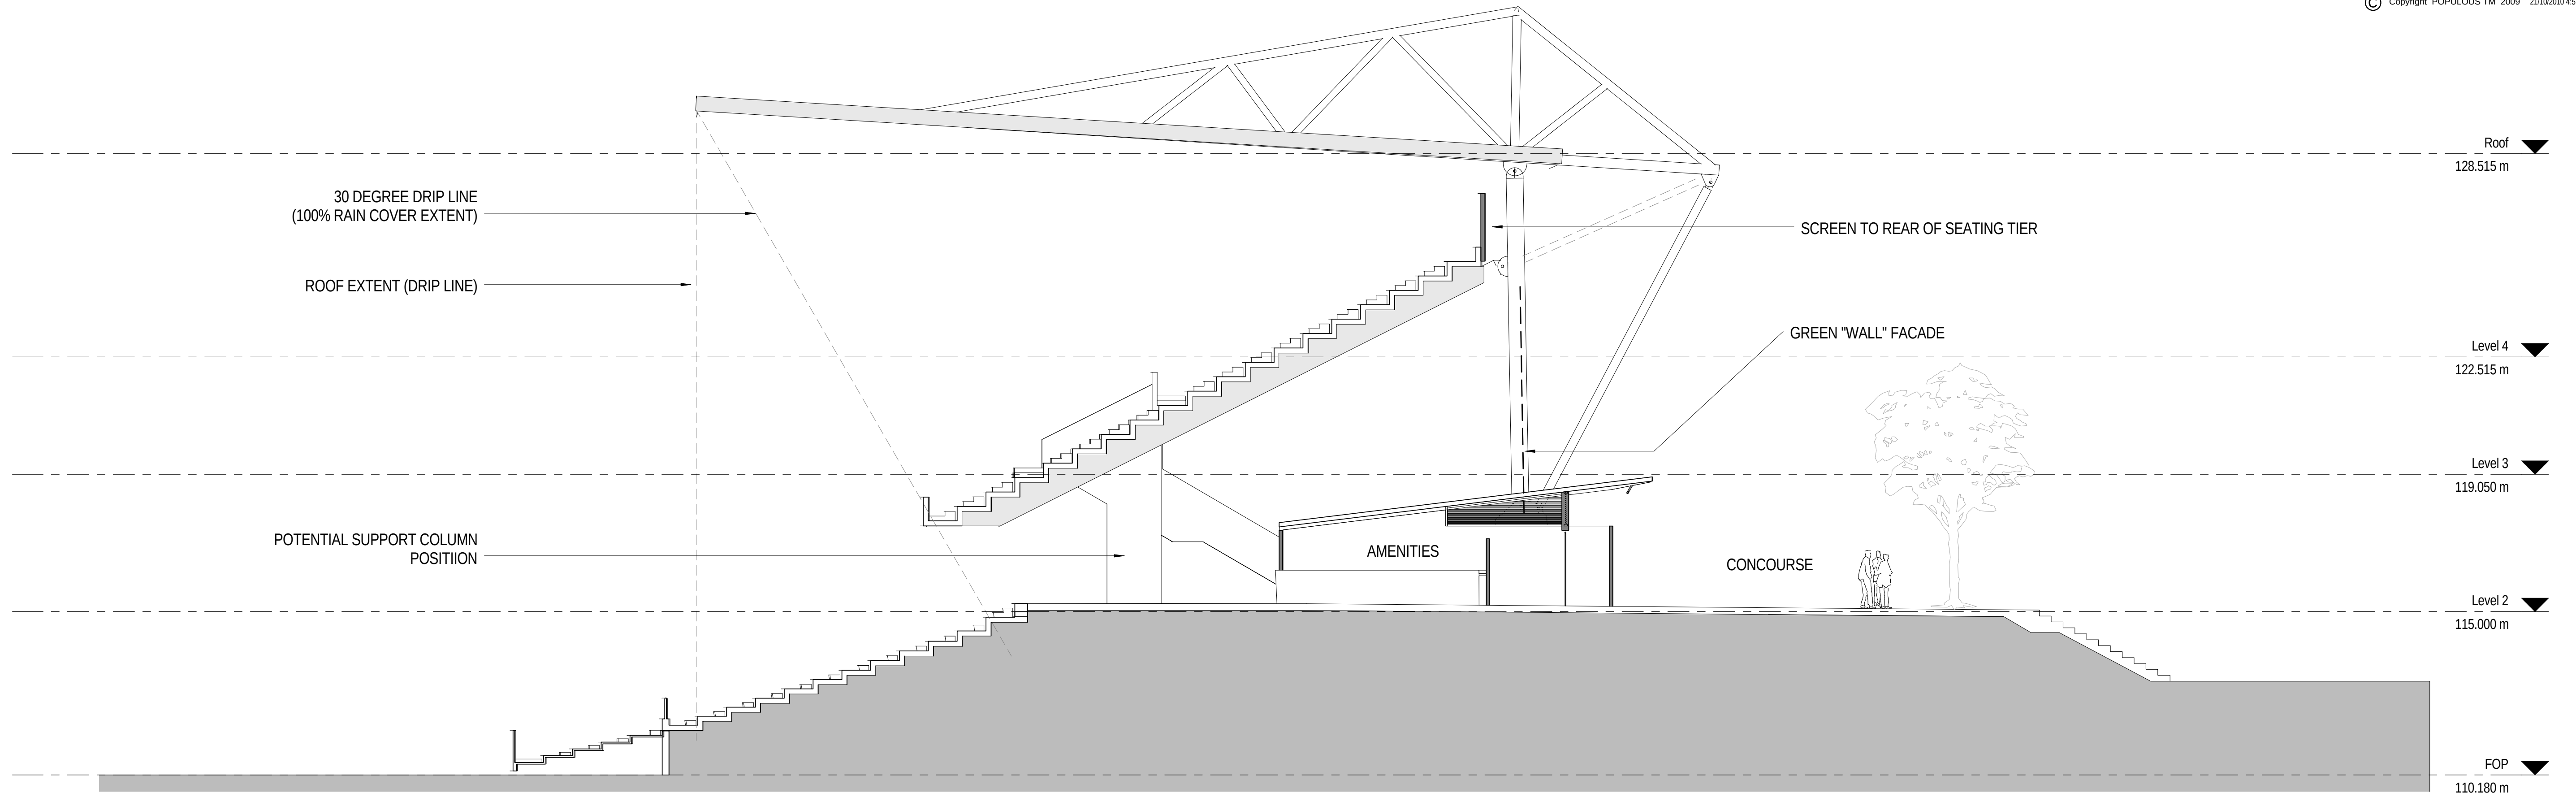

1 Stage 2 - SE Section Typical - Grid B40
1 : 100

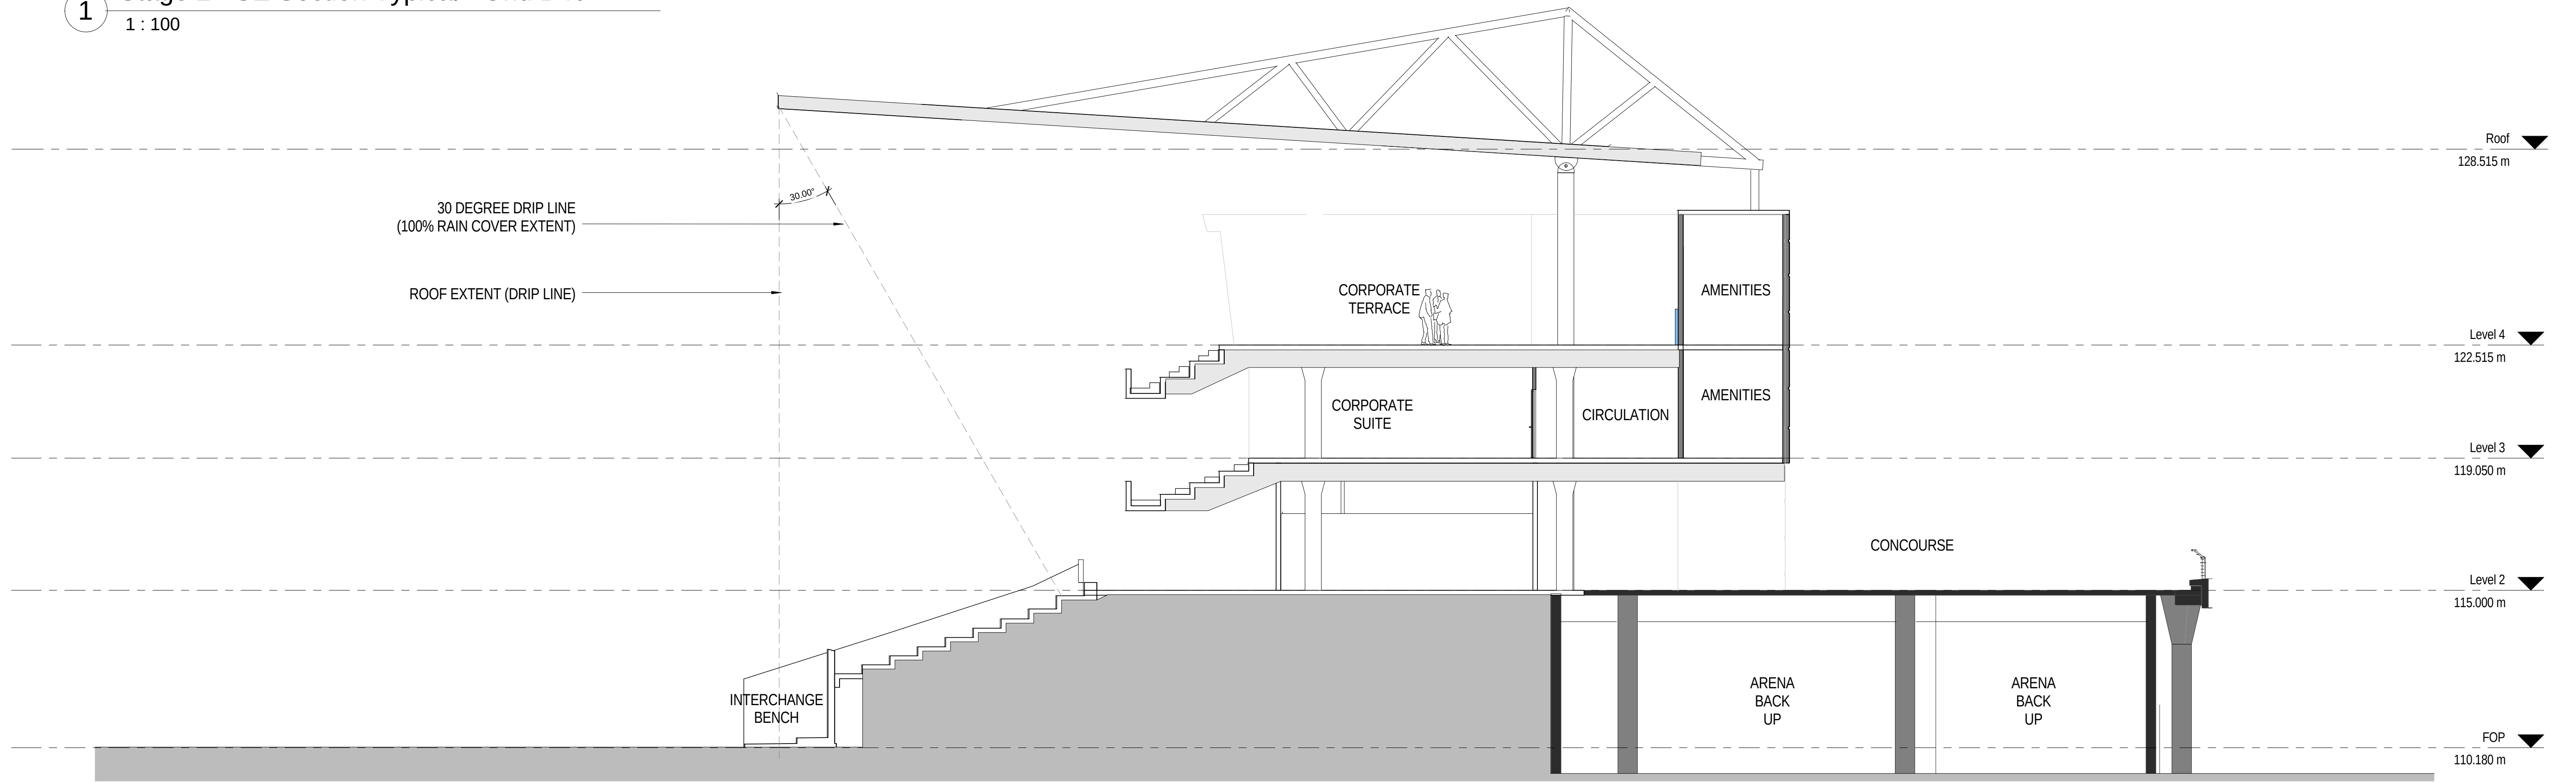

2 Stage 2 - NE Section Typical - Grid B7
1 : 100