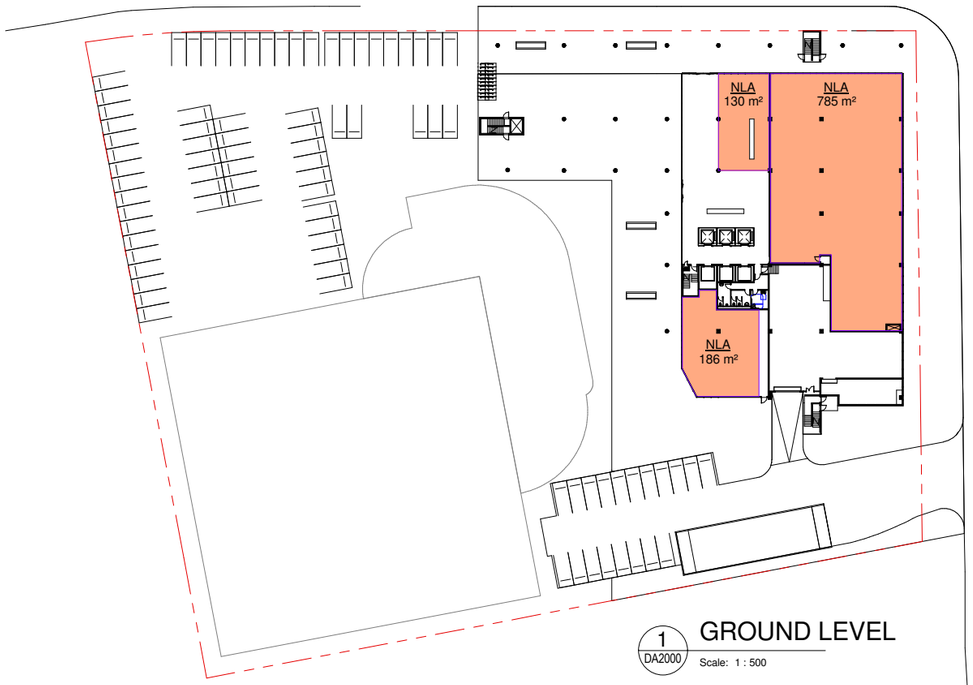

1 DA2000 GROUND LEVEL
Scale: 1 : 500

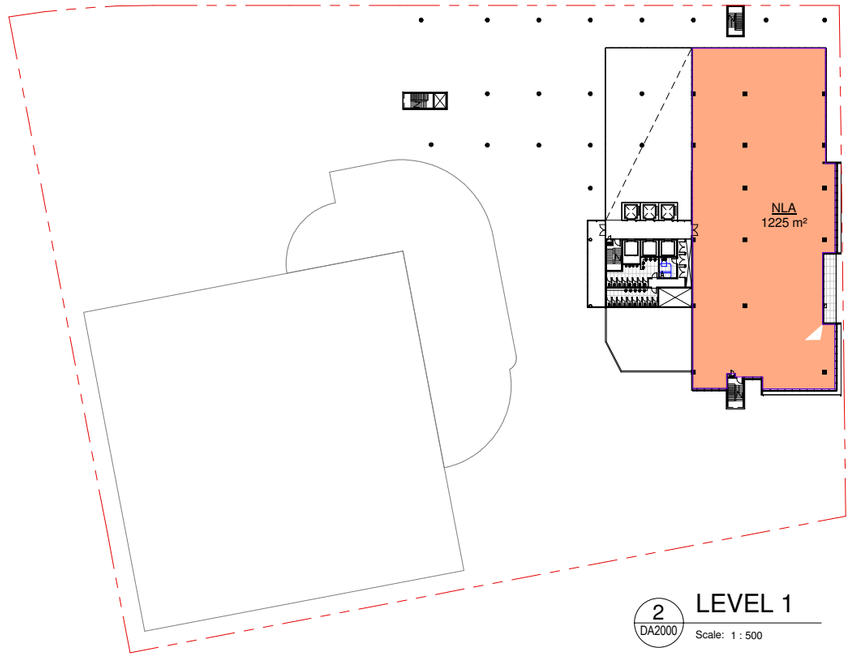

2 DA2000 LEVEL 1
Scale: 1 : 500

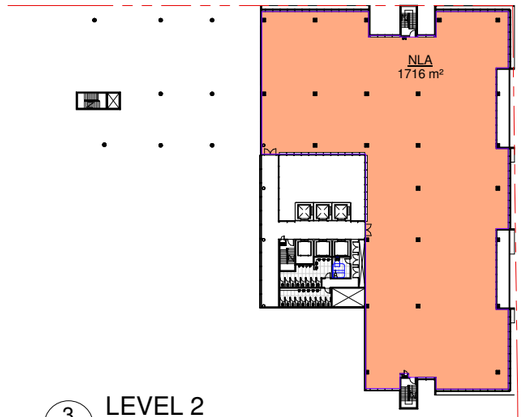

3 DA2000 LEVEL 2
Scale: 1 : 500

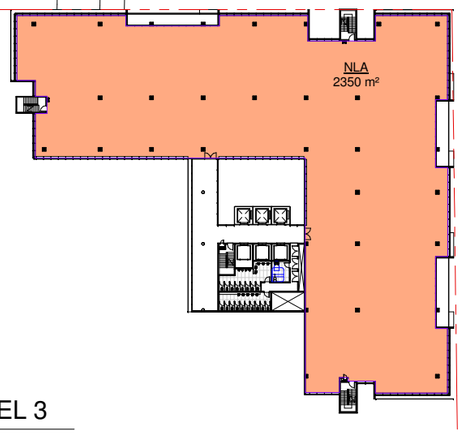

4 DA2000 LEVEL 3
Scale: 1 : 500

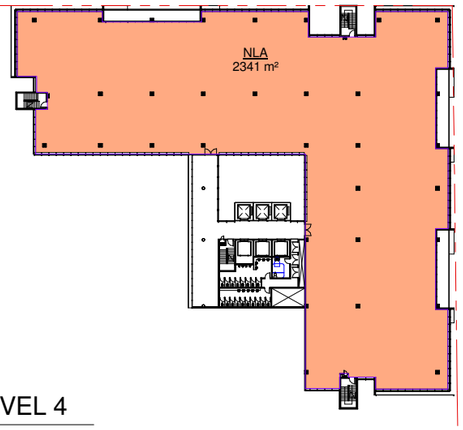

5 DA2000 LEVEL 4
Scale: 1 : 500

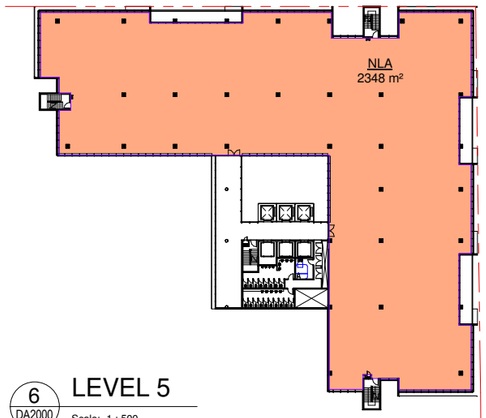

6 DA2000 LEVEL 5
Scale: 1 : 500

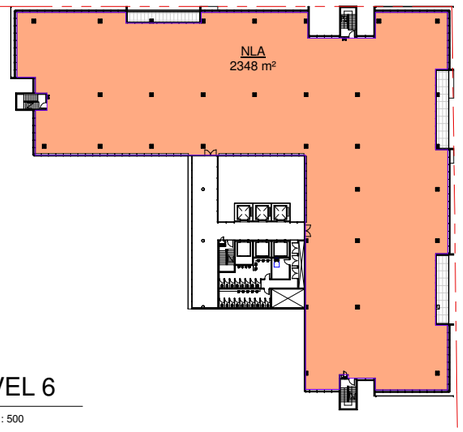

7 DA2000 LEVEL 6
Scale: 1 : 500

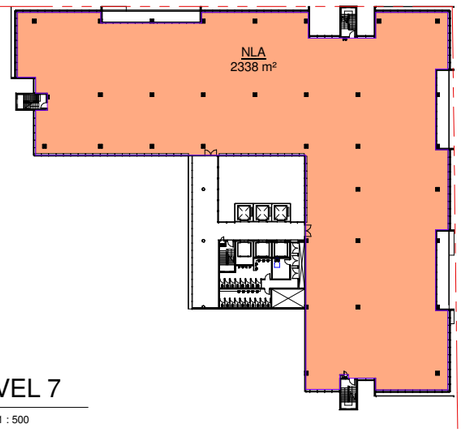

8 DA2000 LEVEL 7
Scale: 1 : 500

architectus Sydney 2010
Architectus Sydney Pty Ltd is the owner of the copyright subsisting in these drawings, plans, designs and specifications. They must not be used, reproduced or copied, in whole or in part, nor may the information, ideas and concepts therein contained (which are confidential to Architectus Sydney Pty Ltd) be disclosed to any person without the prior written consent of that company.

Do not scale drawings. Verify all dimensions on site

issue	amendment	date
A	ISSUE FOR DA	26.08.11

Stage 1 Area Schedule (Rentable)		
Level	Name	Area
Not Placed	NLA	0 m²
GROUND LEVEL	NLA	1100 m²
LEVEL 1	NLA	1225 m²
LEVEL 2	NLA	1716 m²
LEVEL 3	NLA	2350 m²
LEVEL 4	NLA	2341 m²
LEVEL 5	NLA	2348 m²
LEVEL 6	NLA	2348 m²
LEVEL 7	NLA	2338 m²
Grand total		15766 m²

PRELIMINARY

architectus™

Sydney
Melbourne
Auckland
Brisbane
Shanghai

Architectus Sydney
Level 3 341 George Street
Sydney NSW 2000
T (61 2) 8252 8400
F (61 2) 8252 8600
sydney@architectus.com.au

ABN 11 098 489 448

project
SITE 43/44 SYDNEY OLYMPIC PARK

drawing
NLA AREA PLAN

scale	1 : 500	drawing no.	**DA0021**
drawn	AWL		
checked	CO	issue	**A**
project no	090086		

26/08/2011 11:03:33 AM