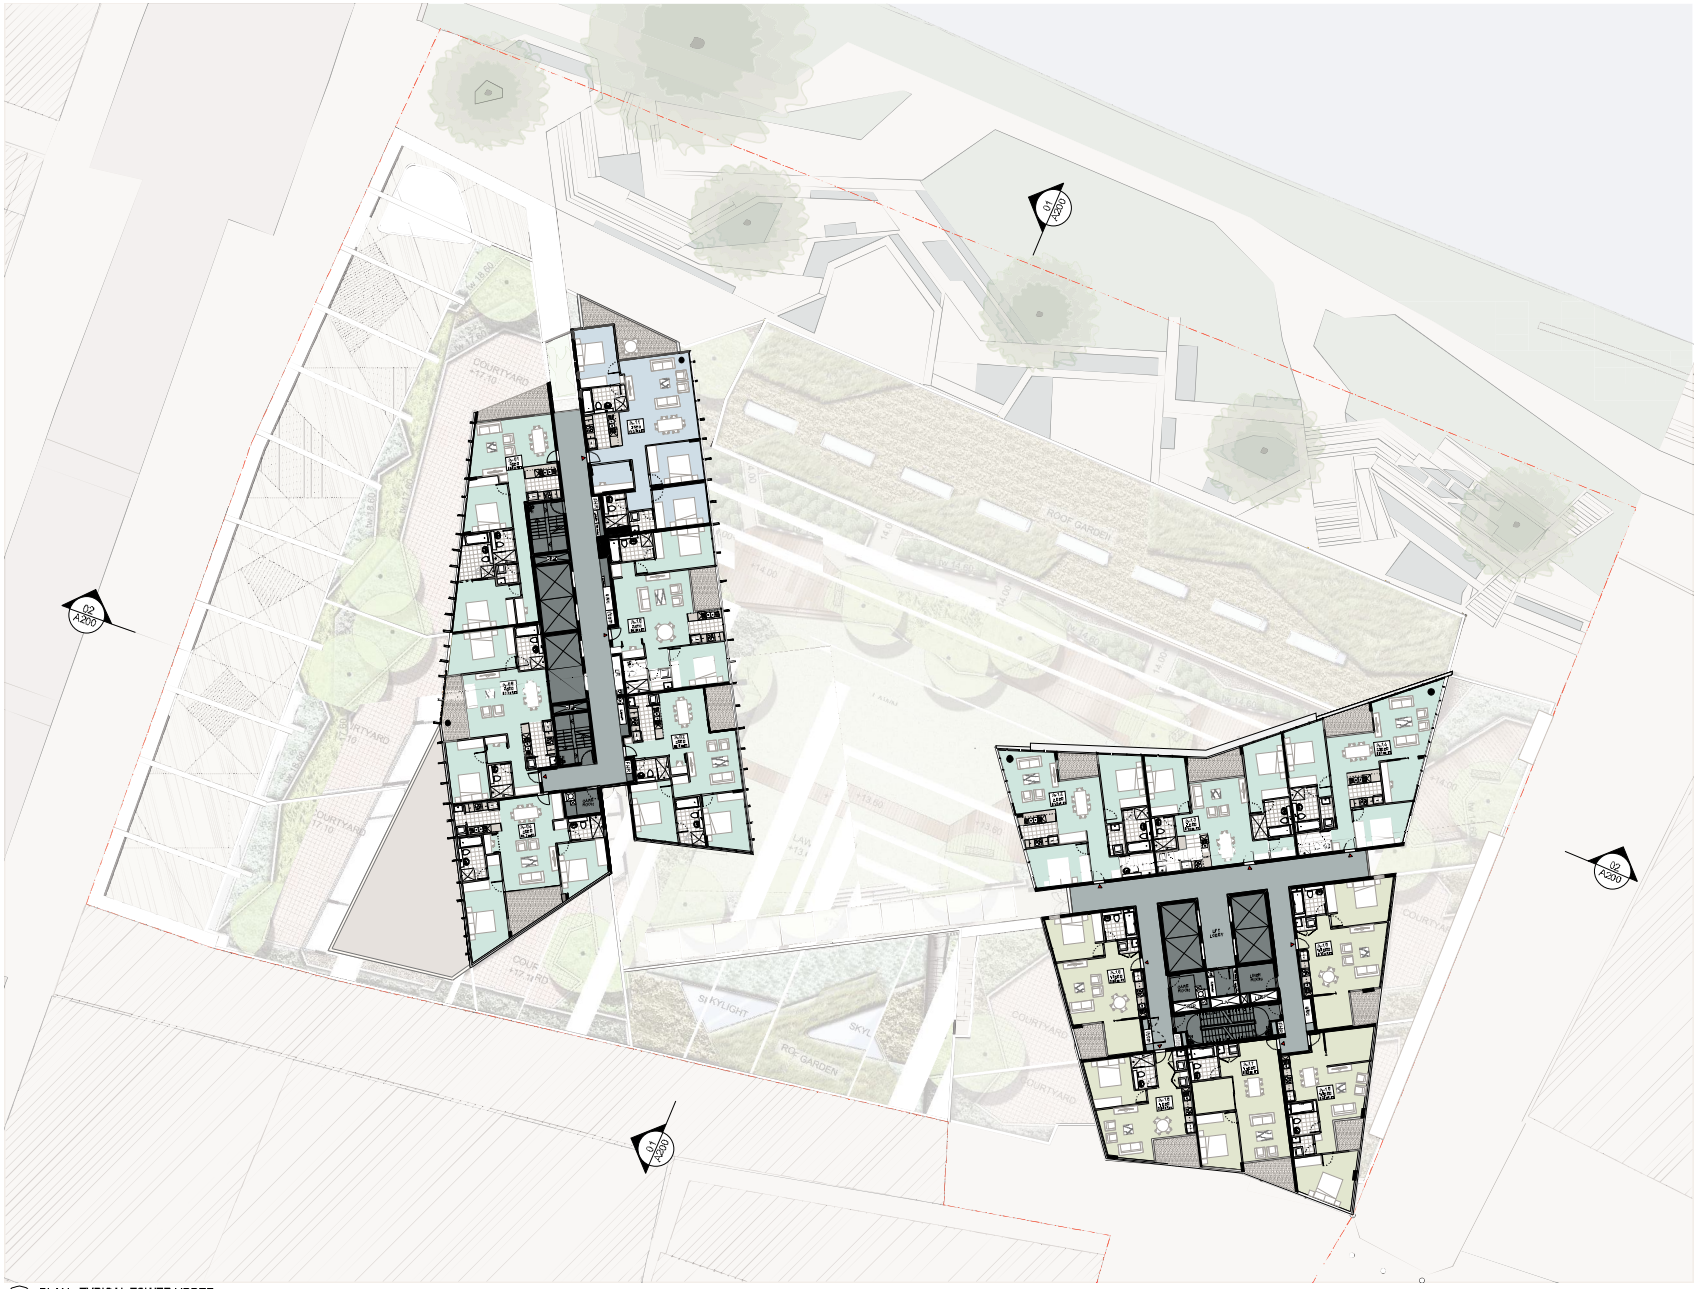
01
A200
02
A200
03
A200
04
A200
COURTYARD
ROOF GARDEN
SKYLIGHT
SKYL
COUR
LIFT GARDEN
ACRE VIEW
LOBBY VIEW
STAIR VIEW
ACRE VIEW
LIFT VIEW
STAIR VIEW
LIFT VIEW
STAIR VIEW
LIFT VIEW
STAIR