Meriton's BASIX Commitments – Riverfront Apartments			
Glazing	Doors / windows: Single glazed tinted U-value: 6.6 SHGC: 0.58	Artificial lighting (within units)	Within units fluorescent lighting to be provided to bedrooms, laundries and bathrooms only.
Roof / ceiling insulation	Roof: Concrete slab roof to apartments. Concrete slab roof with green roof Roof insulation: None Ceiling: Plasterboard Ceiling insulation: None throughout, except as per thermal comfort upgrades below.	Heating & cooling (within units)	All units to have individual single phase reverse cycle air conditioning: All 1 bedroom units: 2.0 star – Cooling and 2.5 star - Heating (zoned) [new] All 2 bedroom units: 2.0 star – Cooling and 2.5 star - Heating (zoned) [new] All 3 bedroom units: 2.0 star – Cooling and 3.0 star - Heating (zoned) [new]
Wall / floor insulation	External walls: Precast concrete - plasterboard lined. External wall insulation: None throughout, except as per thermal comfort upgrades below. Internal walls within units: Plasterboard on studs - no insulation Inter- tenancy walls: Hebal – no insulation Floors: Concrete Floor insulation: None throughout, except as per thermal comfort upgrades below.	Ventilation systems (within units)	Bathroom ventilation: Individual fan, ducted to roof or façade – manual on/timer off Laundry ventilation: Individual fan, ducted to roof or façade – manual on/timer off Kitchen ventilation: Individual fan, not ducted roof– manual switch on/off
Thermal Comfort upgrades (units)	Ceiling insulation: R2.0 insulation to units 15-03, 16-05, 34-01, 34-02, 34-09, 34-10, 34-11, 34-23, 22-12, 22-13, 22-14, 22-15, 22-16, 22-17, 22-18, 22-19. External wall insulation: R1.0 insulation to units 2-03 to 15-03, 1-16 to 22-16, 1-18 to 22-18 and to external walls & spandrel panels of units 17-23 to 34-23, 3-02 to 34-02. Floor insulation: R1.0 insulation to units 3-02, 3-06, 3-07, 3-08, 3-12, 3-13, 3-14 and terraces.	Appliances & other efficiency measures (within units)	Gas cooktop & electric oven Dishwashers: 3 star Clothes dryers: 2 star Well ventilated fridge spaces Indoor or sheltered clothes drying lines
Fixtures (within units)	Showerheads: 3 star (>7.5 but <=9 L/min) Toilets: 4 star Kitchen taps: 4 star Bath taps: 4 star	Artificial lighting (within common areas)	Lifts: compact fluorescent – manual on / off Pool area: compact fluorescent – manual on / off Gym: compact fluorescent – manual on / off Carpark: fluorescent – zoned switching with motion sensor Switch / Elect: fluorescent – manual on / off Garbage rooms: fluorescent – manual on / off Plant or service rooms: fluorescent – manual on / off Store / Maintenance rooms: fluorescent – manual on / off Ground floor lobbies: compact fluorescent – none Hallways: compact fluorescent – zoned switching
Fixtures (within common areas)	Showerheads: 3 star (>7.5 but <=9 L/min) Toilets: 4 star Bath taps: 4 star	Ventilation systems (within common areas)	Pool area: Ventilation exhaust only – time clock or BMS controlled Gym: air conditioned – time clock or BMS controlled Carpark: ventilation (supply + exhaust) – carbon monoxide monitor + VSD fan Switch / Elect: ventilation supply only – interlocked to light Garbage rooms: ventilation exhaust only – with no efficiency measures Community / Manager rooms: air conditioned – time clock or BMS controlled Plant or service rooms: ventilation exhaust only – interlocked to light Store / Maintenance rooms: ventilation exhaust only – interlocked to light Hallways / lobbies: ventilation supply only – time clock or BMS controlled
Appliances (within units)	Dishwashers: 3 star Clothes washers: At least 60% of all occupants are expected to provide clothes washing machines with a water efficiency of 2 stars or greater.	Alternative energy	A 70kW photovoltaic system is required for the development
Central rainwater storage	Tank size: 20,000L Collect run-off from: Main un-trafficable roof areas of towers Connected to: - Irrigation of landscaping	BASIX Commitments, approved by ______________________________	
Pool / Spa / Sauna	Indoor pool Volume: 120 kL		
Central hot water system	Central gas-fired boiler with R0.6 (~25mm) insulation to ringmain and supply risers.		
Pool heating systems	Pool – electric heat pump heating - pump controlled by a timer		

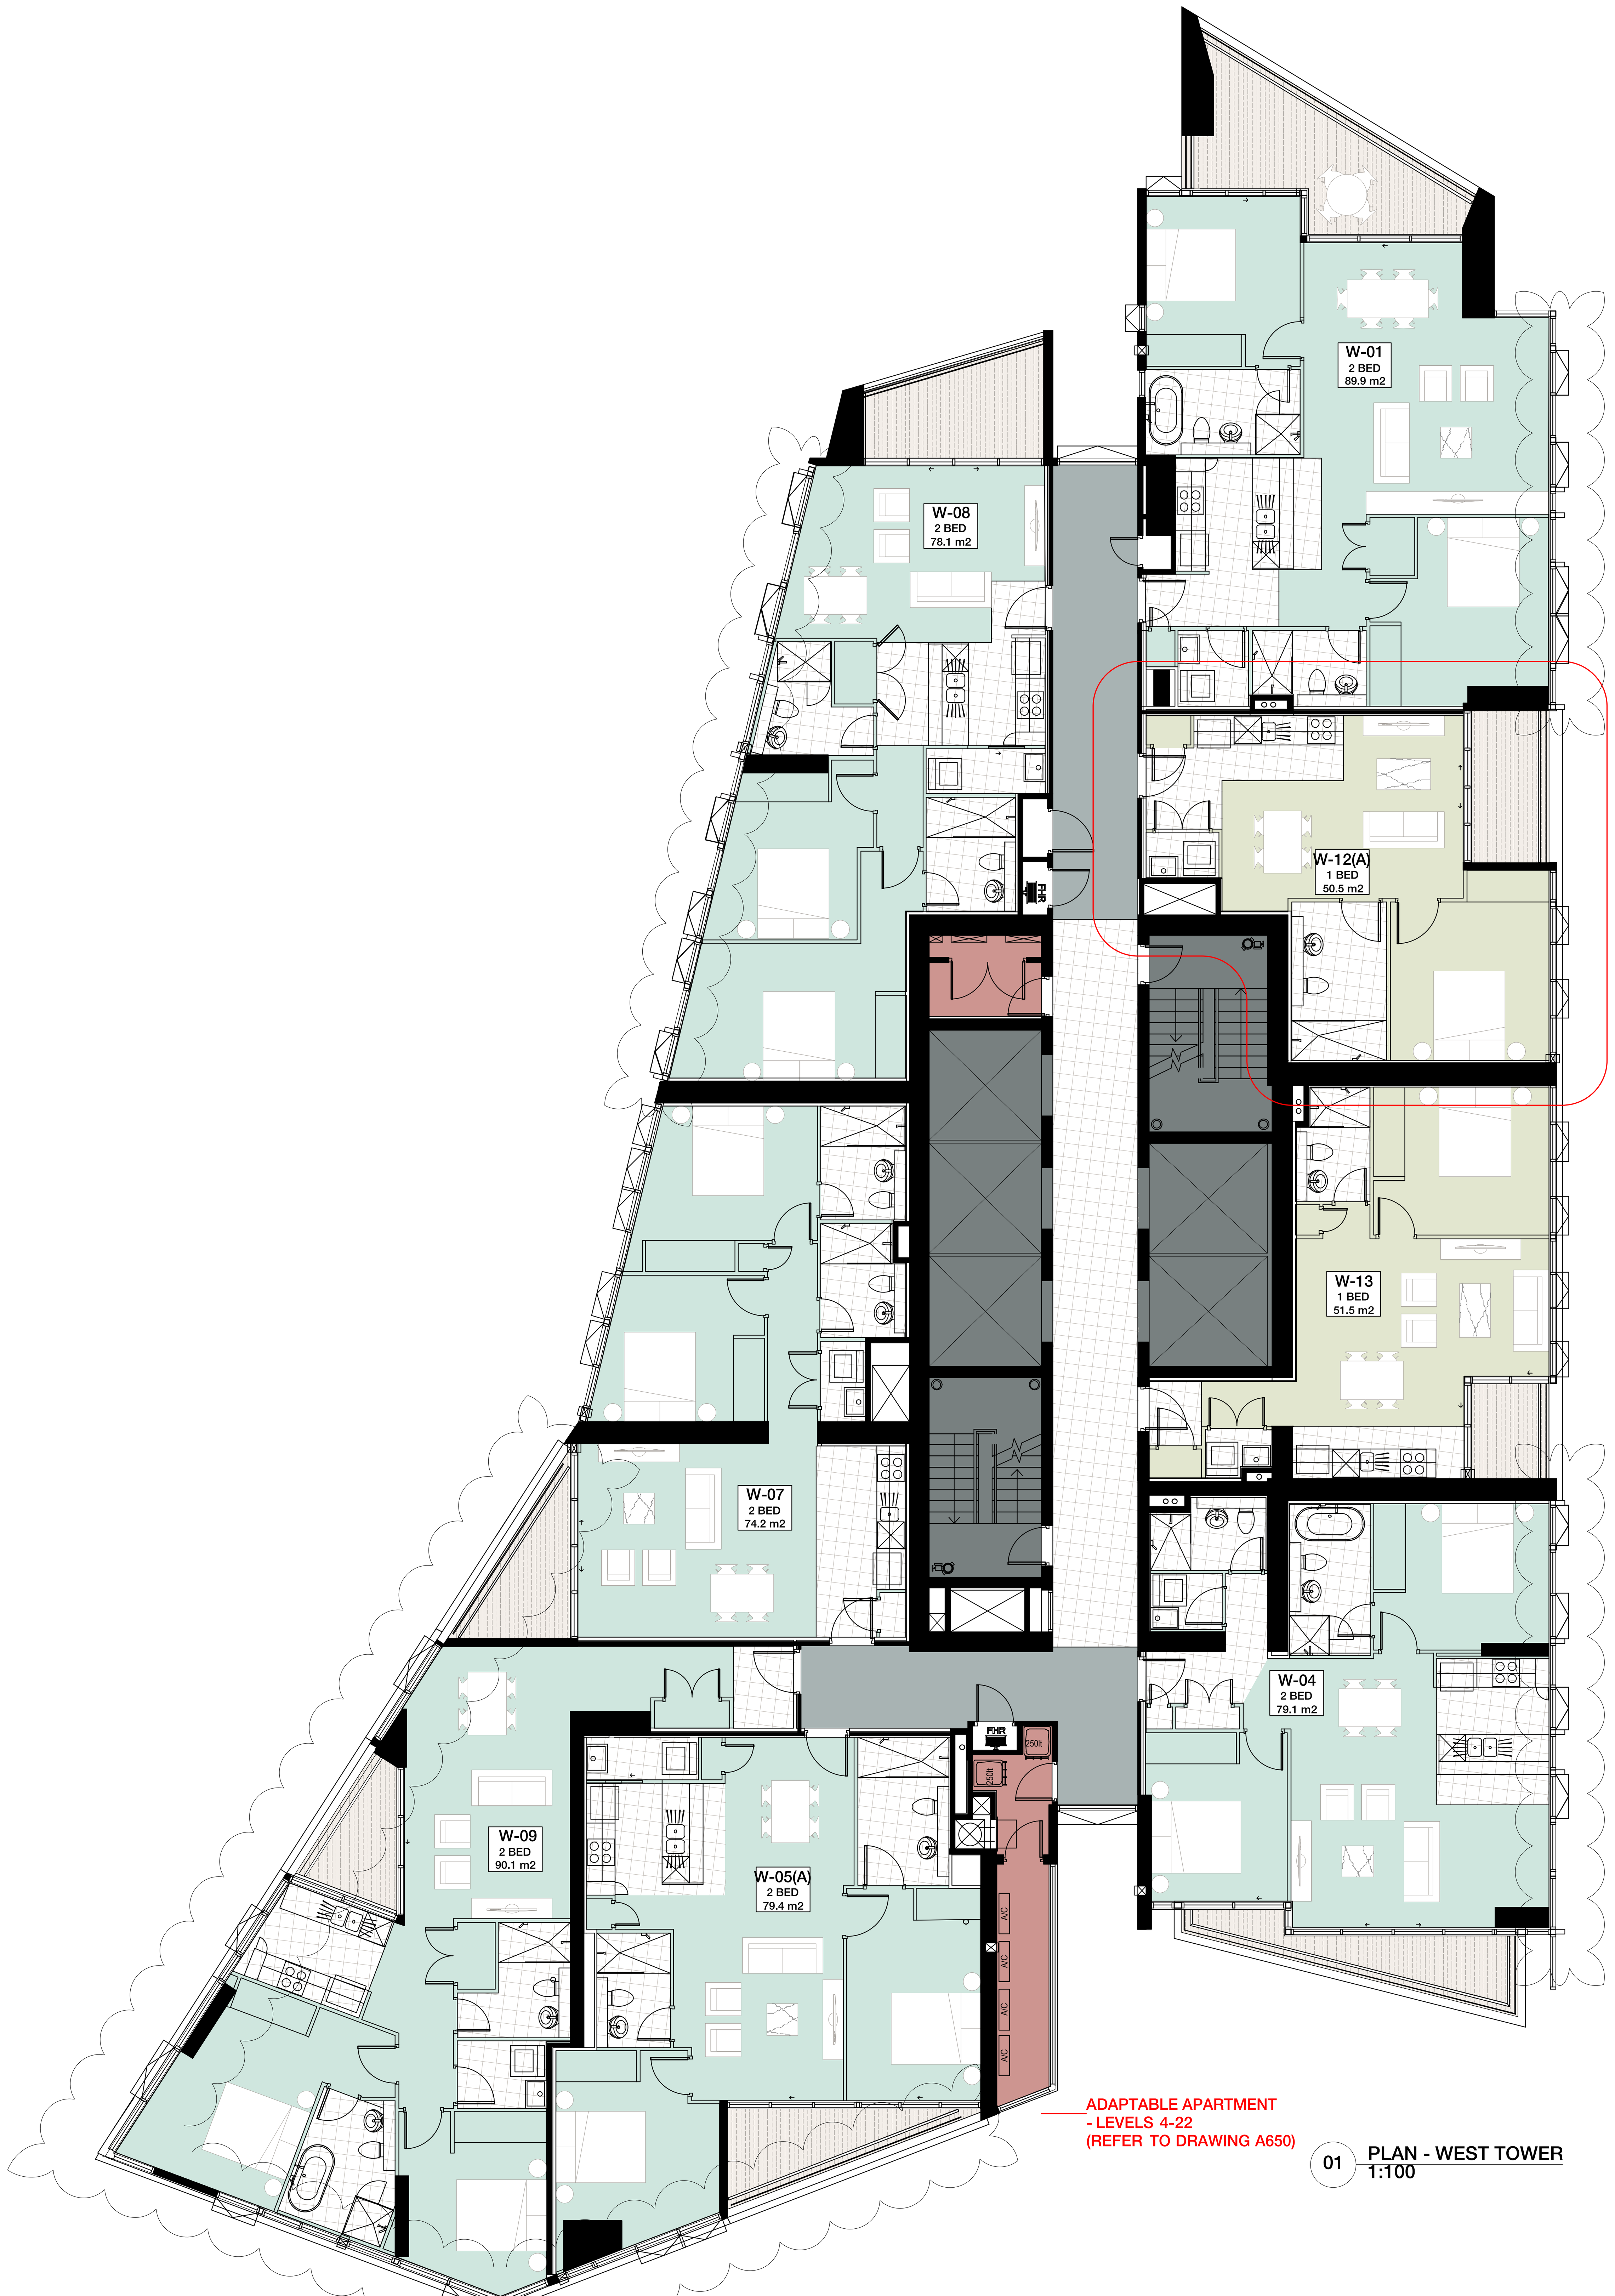

01 PLAN - WEST TOWER
1:100

02 PLAN - EAST TOWER
1:100

MERITON

MERITON APARTMENTS
LEVEL 11, MERITON TOWER
528 KENT STREET, SYDNEY

ISSUE REGISTER

No	Date	Note	By
15	31/3/15	Revised s75w Application	
14	24/2/15	Revised s75w Application	TC
13	12/2/15	Amended s75w Application	TC
12	12/17/14	Amended s75w Application	SM
11	12/12/14	Amended s75w Application	SM
10	18/2/14	Amended s75w Application	SM
9	12/2/14	Amended s75w Application	SM
8	19/12/13	Amended s75w Application	JF
7	17/5/13	Amended Section 75w Application	JF
6	23/11/11	DA Issue - Additional Information	JF
5	18/5/11	Issued for DA	JF

REVISION REGISTER

No	Date	Note	By
H	31/3/15	Revised s75w Application	
G	24/2/15	Revised s75w Application	RD
F	12/2/15	Revised s75w Application	RD
E	12/17/14	Revised s75w Application	RD
D	12/12/14	Revised s75w Application	RD
C	18/2/14	Revised s75w Application	RD
B	12/2/14	Revised s75w Application	RD
A	19/12/13	Revised s75w Application	RD

LEGEND

KEY CONSULTANT INFO

LANDSCAPE	GUY STURT & ASSOC GUY STURT 9211 3744 guy@sturtassociatescom.au
STRUCTURAL	BONACCI GROUP TIM HOARE 8247 8400 thoare@bonaccigroupcom
HYDRAULIC	TBA TBA TBA TBA

KEY CONSULTANT INFO

BASIX	EFFICIENT LIVING TRACEY COOLES 9949 0332 tracey@efficientlivingcom.au
SOLAR ACCESS	HEGGIES NEIHAD AL-KHALIDY 9427 8100 neihad.al-khalidy@heggies.com.au
TRAFFIC	TTPA ROSS NETTLE 0416 189 656 ttpa@ttpa.com.au

GENERAL NOTES

DO NOT SCALE OFF THIS DRAWING. USE FIGURED DIMENSIONS ONLY. VERIFY ALL DIMENSIONS ON SITE AND RESOLVE ANY DISCREPANCIES BEFORE PROCEEDING. COPYRIGHT OF THIS DRAWING AND THE DESIGNS EXECUTED REMAIN THE PROPERTY OF TONY CARO ARCHITECTURE. BUILDER TO EXAMINE SITE AND VERIFY SITE CONDITIONS PRIOR TO COMMENCING WORK. BUILDER TO CONFIRM BUILDING SETOUT PRIOR TO COMMENCING WORK. ALL ARCHITECTURAL DRAWINGS TO BE READ IN CONJUNCTION WITH OTHER ARCHITECTURAL DETAILS, SCHEDULES AND SPECIFICATIONS. ALL ARCHITECTURAL DRAWINGS AND DOCUMENTS TO BE READ IN CONJUNCTION WITH OTHER CONSULTANTS DRAWINGS AND SPECIFICATIONS. BUILDER TO ALLOW FOR DEFLECTION TO ALL SLABS AS REQUIRED TO STRUCTURAL ENGINEERS SPECIFICATION. CAD DOCUMENTS ARE ISSUED FOR INFORMATION ONLY. CHANGES ARE NOT TO BE MADE TO ANY DOCUMENTATION WITHOUT THE ARCHITECTS WRITTEN APPROVAL. TCA TAKES NO RESPONSIBILITY FOR THE ELECTRONIC TRANSMISSION, DIMENSIONS OR ACCURACY OF THESE DRAAWINGS. CEILING LEVEL AT NOMINATED DISTANCE FROM FINISHED FLOOR LEVEL. FOR ALL EXTERNAL LEVELS REFER TO LANDSCAPE ARCHITECT'S DRAWINGS.

KEY PLAN / GENERAL INFO

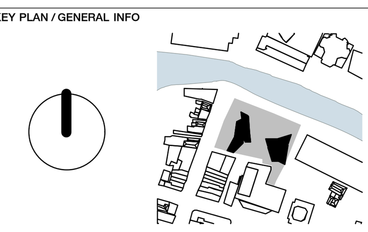

REFERENCE SCALE 1:100

0 1 2 3 4 5

PROJECT

RIVERFRONT APARTMENTS

330 CHURCH STREET
PARRAMATTA NSW

DRAWING NAME

Plan_Level 5

SCALE	PAGE SIZE	STATUS
1:100	A1	PRELIMINARY
DWG DATE	DRAWN BY	APPR BY
MAR 2011	JF	TC
PLOT DATE	REV	ISSUE
31/3/15	G	14

DRAWING NUMBER

A148.1