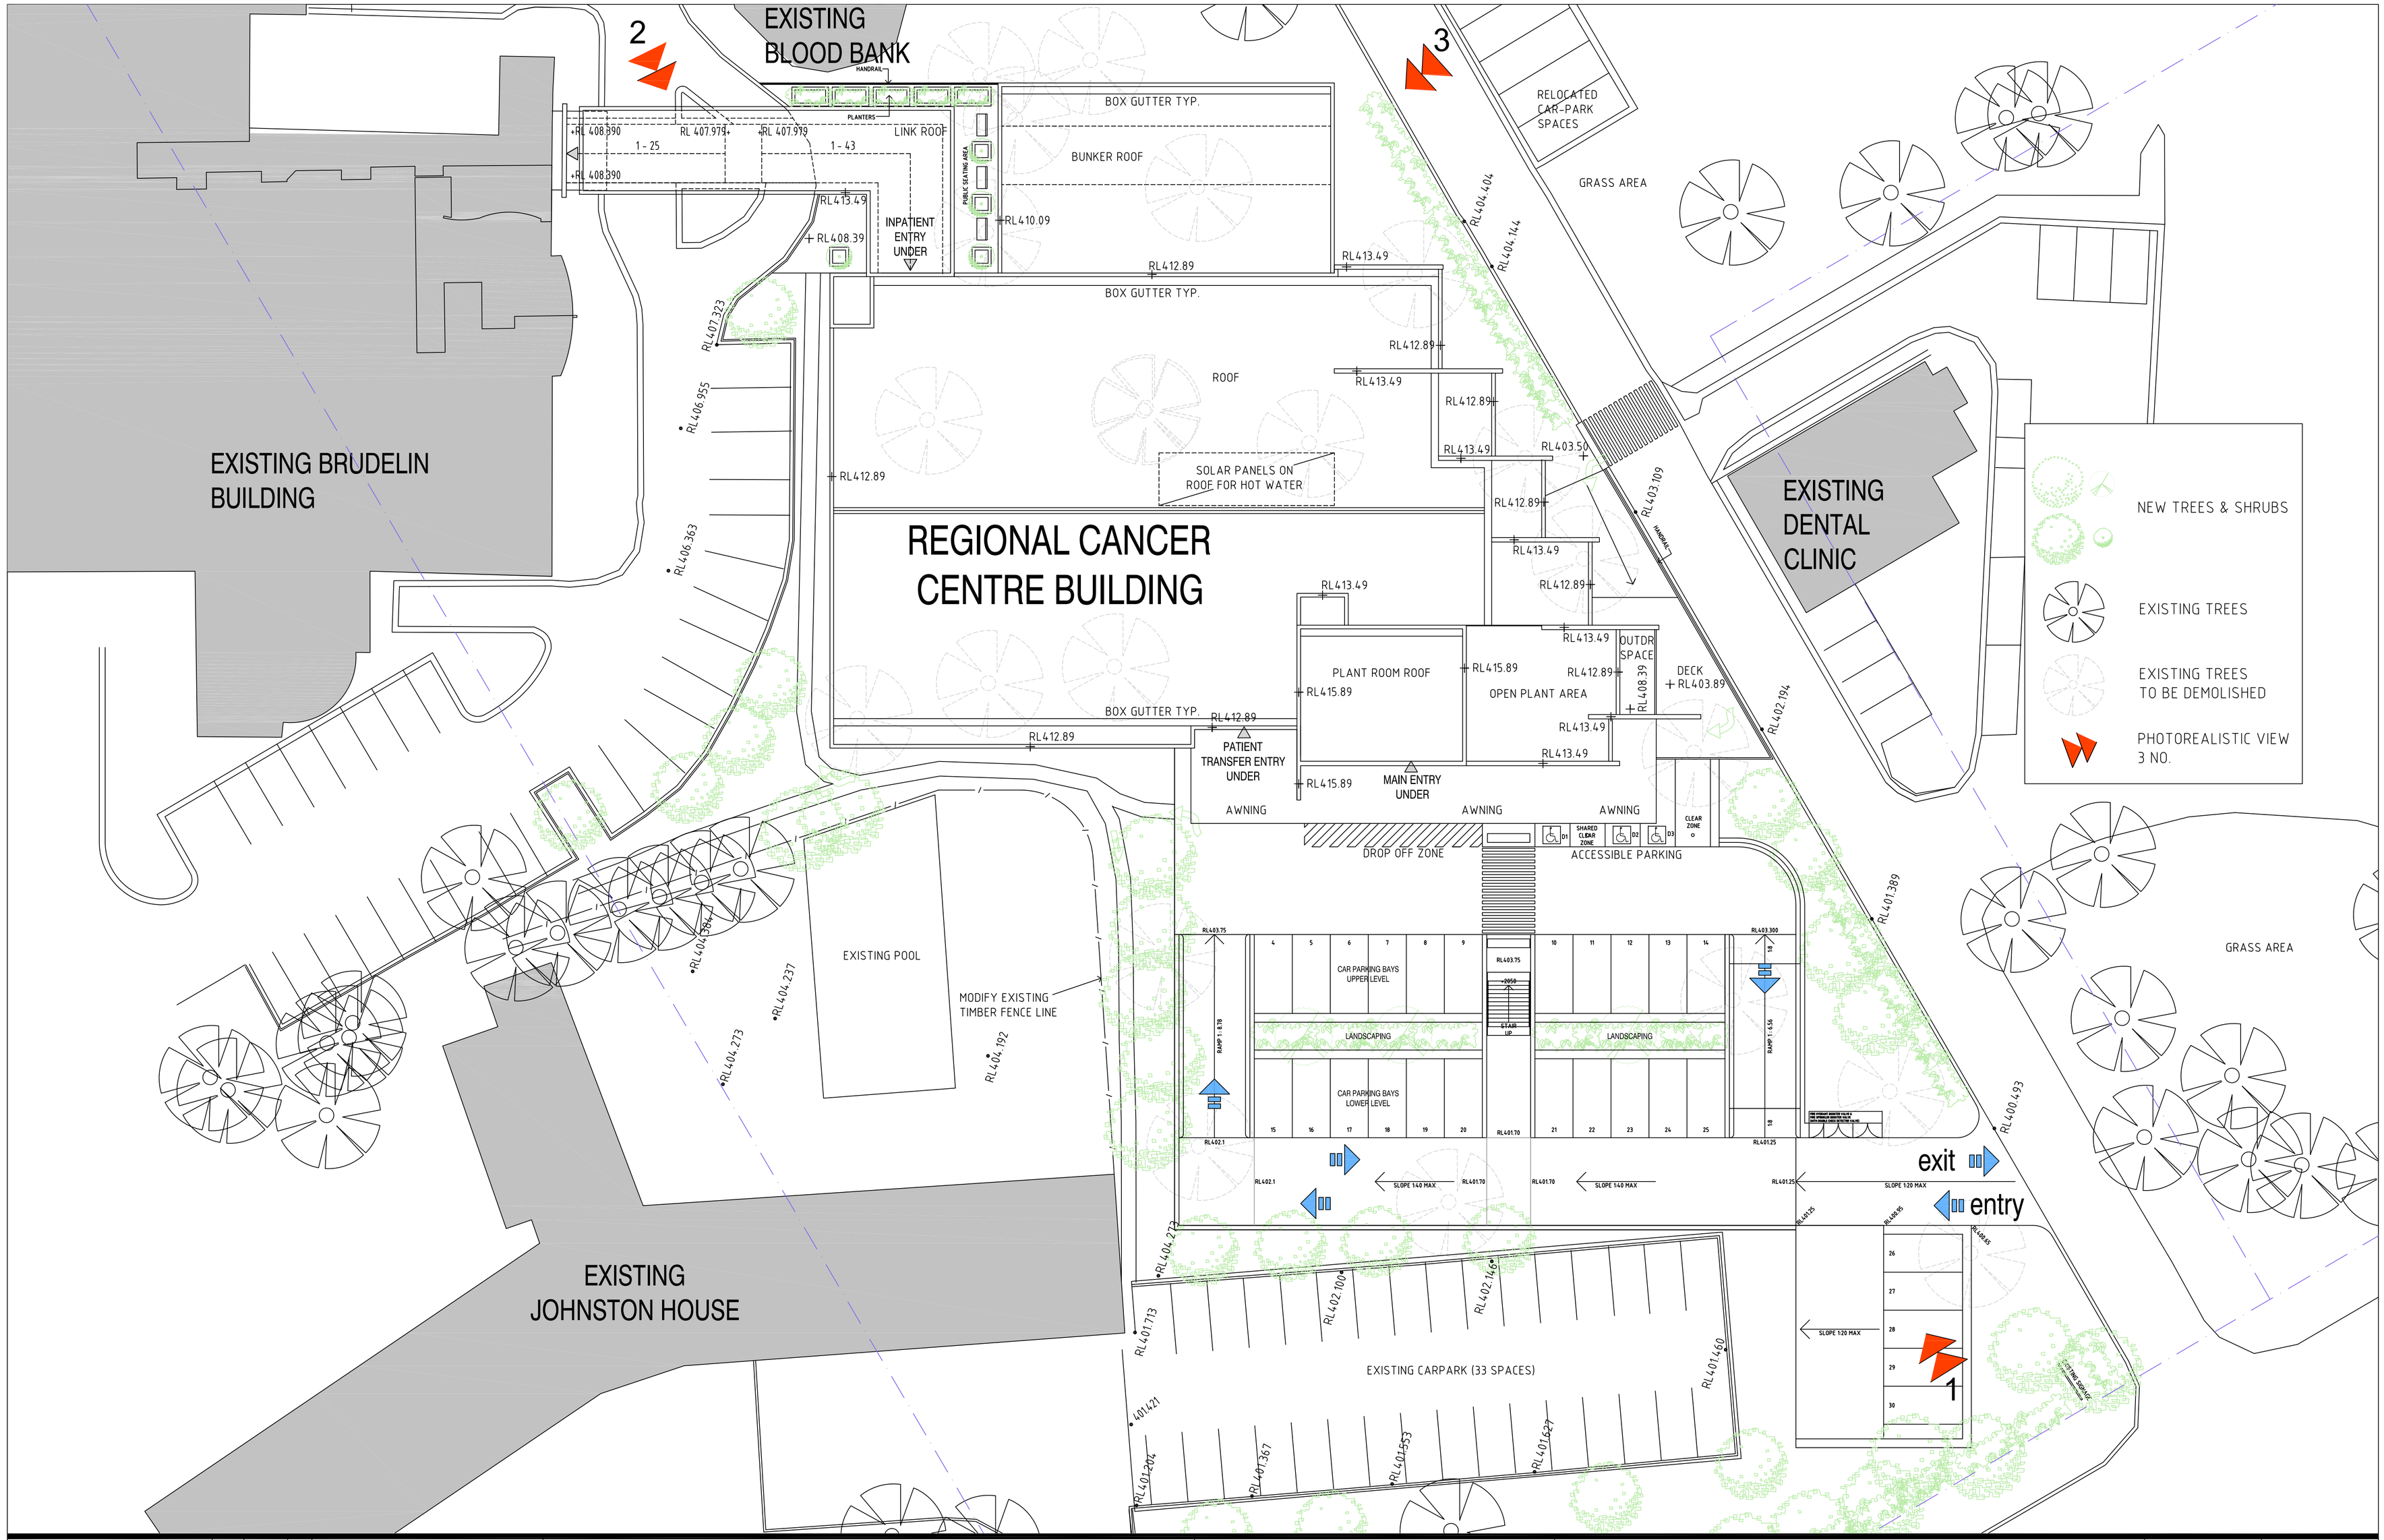

© Copyright Silver Thomas Hanley Aus
This drawing is protected by copyright. All rights are reserved. Unless permitted under the Copyright Act 1968, no part of this drawing may in any form or by any means be reproduced, published, broadcast or transmitted without the prior written permission of the copyright owner.
If the Status of this drawing is not signed off For Construction it may be subject to change, alteration or amendment at the discretion of Silver Thomas Hanley Aus. If so, Silver Thomas Hanley Aus is not liable for any loss, damage, harm or injury whether special, consequential, direct or indirect, suffered by you or any other person as a result of your use of this drawing for construction purposes.
Figured dimensions take preference to scale readings. Verify all dimensions on site.
Report any discrepancies to the Architect for decision before proceeding with the work.

rev	date	by	description
01	12.11.10	DJM	PART 3A TEST FOR ADEQUACY
02	19.11.10	DJM	PART 3A TEST FOR ADEQUACY

HUNTER NEW ENGLAND
NSW HEALTH

THE NEW ENGLAND NORTH WEST REGIONAL CANCER CENTRE (NENW RCC) AT TAMWORTH

NSW GOVERNMENT
HEALTH INFRASTRUCTURE
NSW HEALTH
coffey projects
SPECIALIST LEADERS AND MANAGERS

TITLE:
DETAILED SITE PLAN
SCALE:
1 : 200
DATE:
12. Nov. 2010

silver thomas hanley
HEALTH ARCHITECTURE

LEVEL 3, 73 YORK STREET
SYDNEY NSW 2000
AUSTRALIA
T. +61 2 8299 4600
F. +61 2 8299 4646
E: sth@sthsydney.com.au
W: www.sth.com.au

DRG No:
DoP 07
REVISION:
02