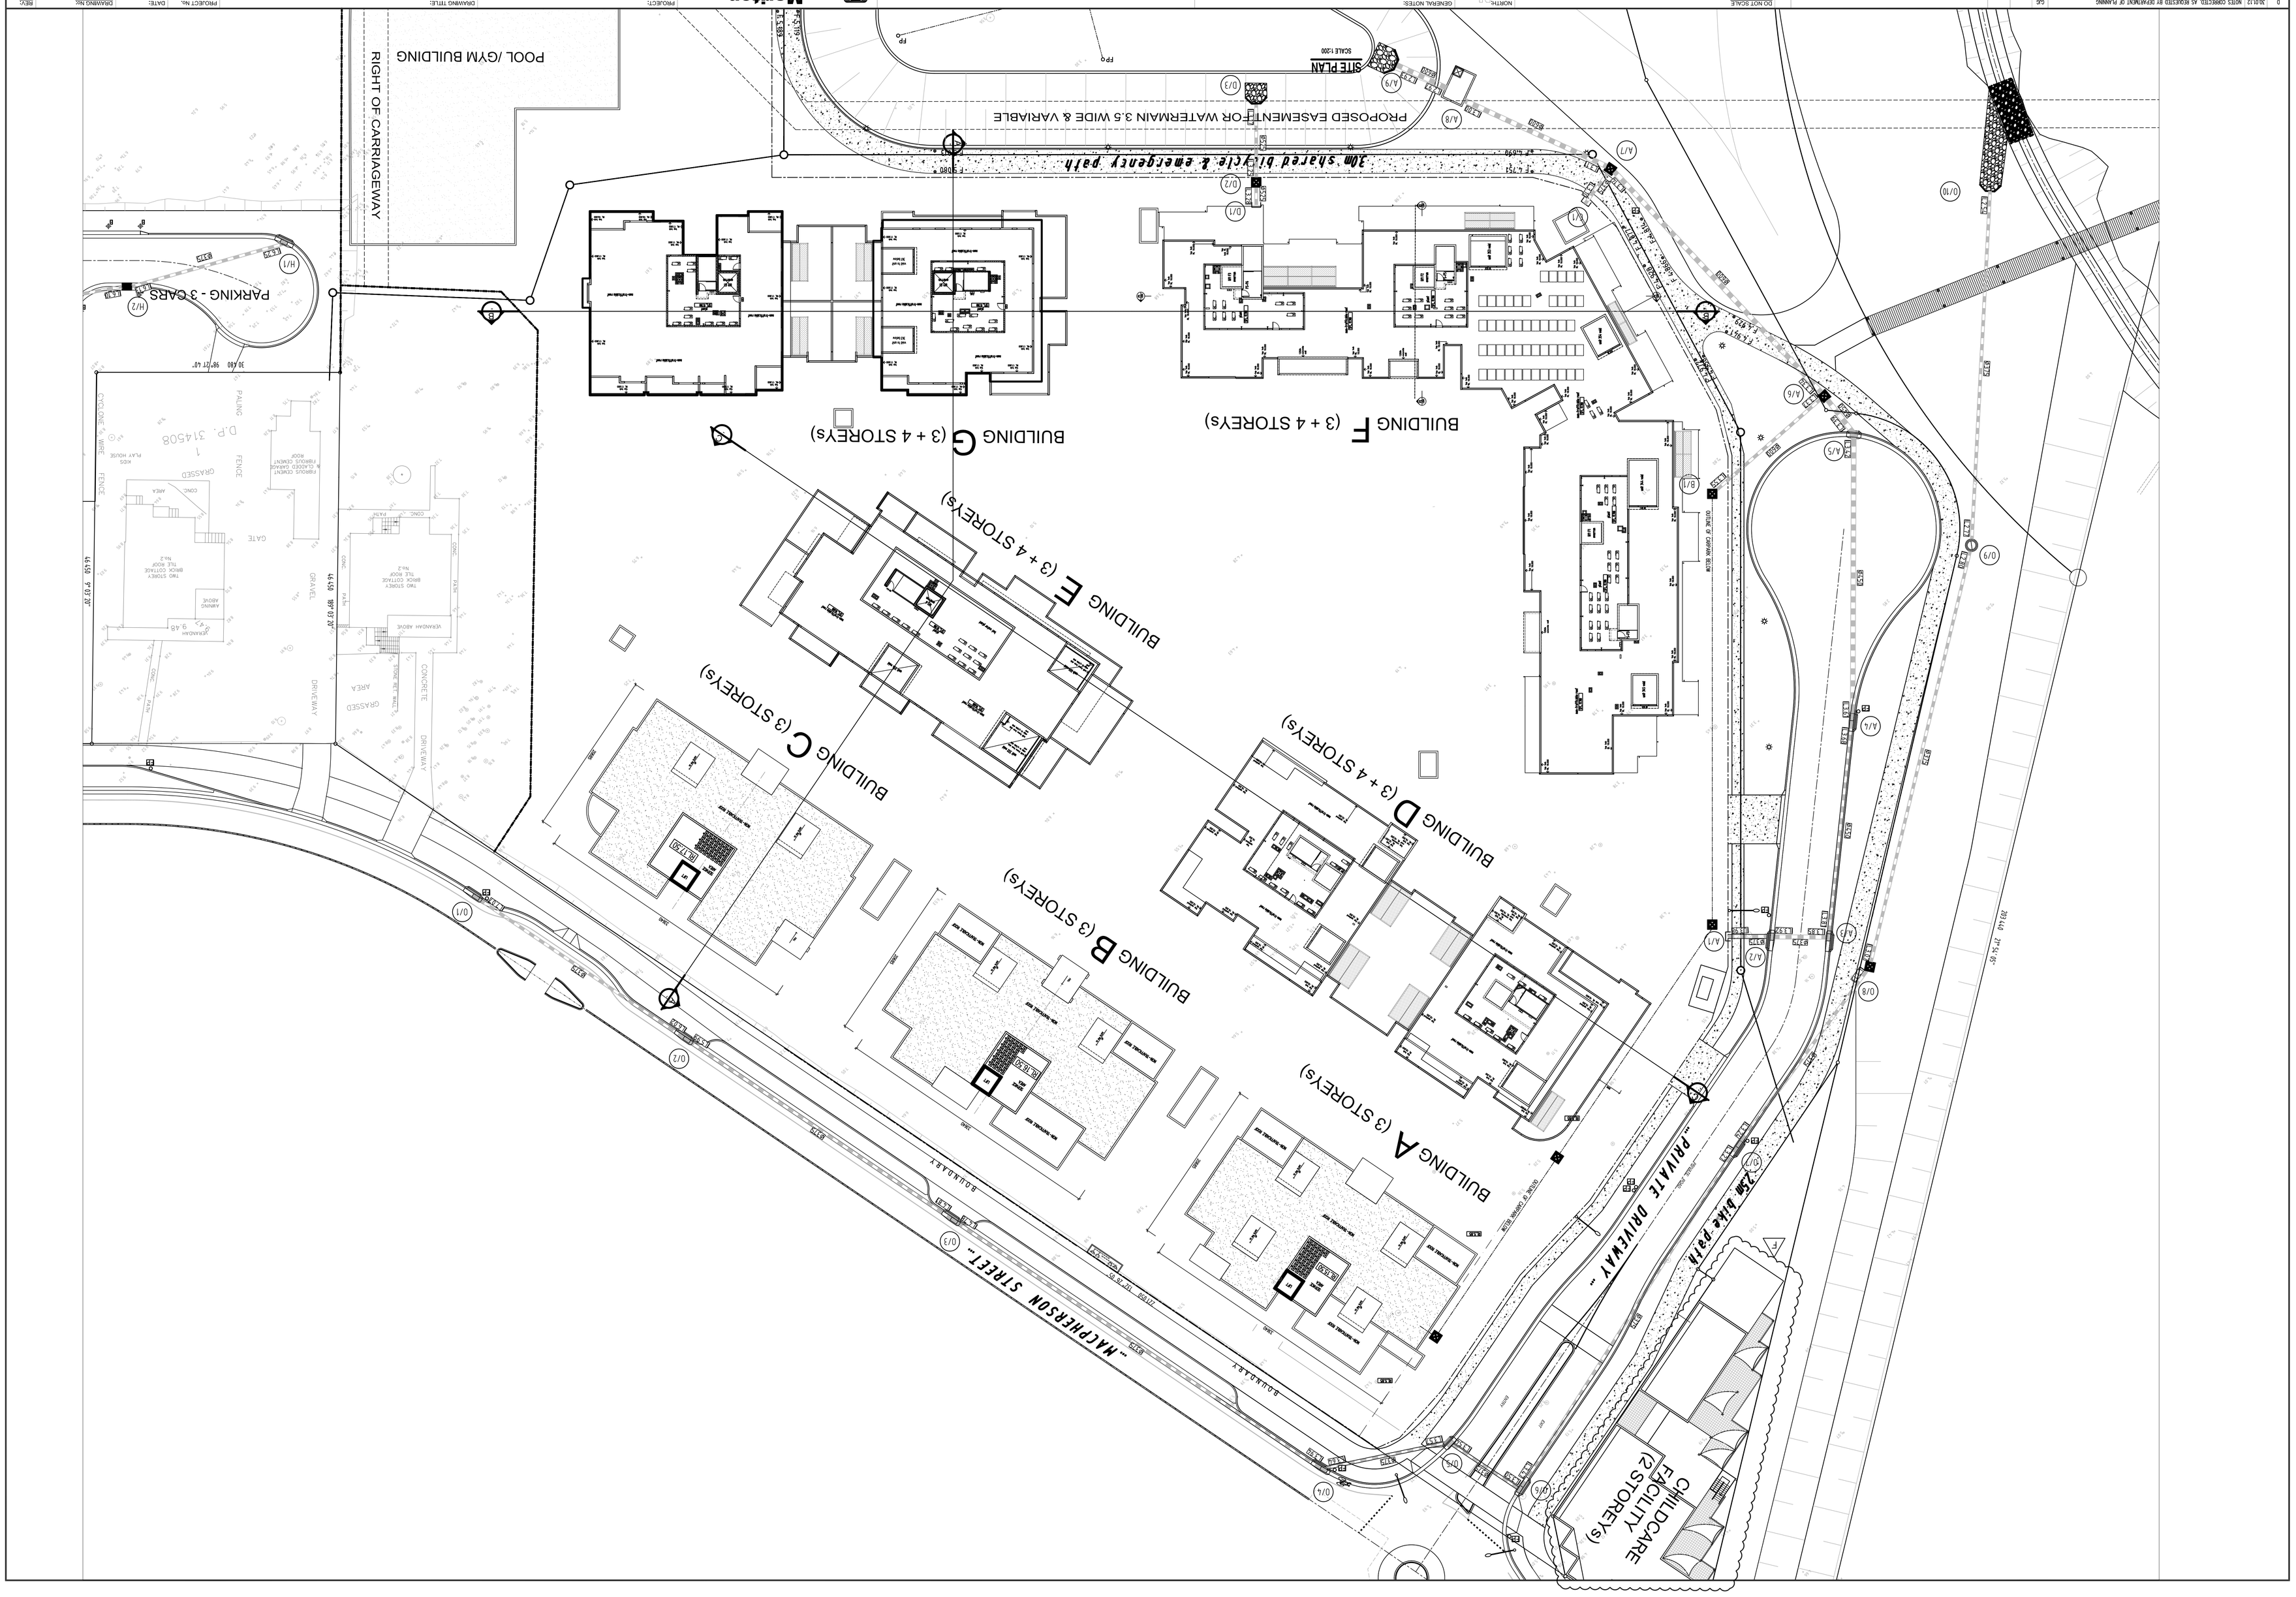
BUILDING A (3 STOREYS)
BUILDING B (3 STOREYS)
BUILDING C (3 STOREYS)
BUILDING D (3 + 4 STOREYS)
BUILDING E (3 + 4 STOREYS)
BUILDING F (3 + 4 STOREYS)
BUILDING G (3 + 4 STOREYS)
CHILDCARE FACILITY (2 STOREYS)
"MACPHERSON STREET"
"PRIVATE DRIVEWAY"
3.0m shared bicycle & emergency path
2.5m bike path
PROPOSED EASEMENT FOR WATERMAIN 3.5 WIDE & VARIABLE
SITE PLAN
SCALE 1:500
POOL /GYM BUILDING
RIGHT OF CARRIAGEWAY
PARKING - 3 CARS
BOUNDARY
DRIVEWAY
GRASSED AREA
CONCRETE
GRAVEL
FENCE
GATE
PALING
CYCLONE WIRE
D.P. 314508
TWO STOREY BRICK COTTAGE TILE ROOF No.2
TWO STOREY BRICK COTTAGE TILE ROOF No.1
VERANDAH ABOVE
AWNING ABOVE
PLAY HOUSE
KIDS
FIBROUS CEMENT & GLAZED CURVED FIBROUS CEMENT ROOF
FIBROUS CEMENT ROOF
NORTH
SCALE 1:200
DO NOT SCALE
ALL PROJECT DIMENSIONS AT ALL TIMES IN DOUBT CHECK WITH ARCHITECTS PTY LTD.
CONTRACTORS TO CHECK AND VERIFY ALL LEVELS CARING AND DIMENSIONS ON SITE AND SHALL REPORT ANY DISCREPENCIES OR OMISSIONS OR WRONG ARCHITECTS PTY LTD. PRIOR TO COMMENCEMENT OF WORK AND DURING THE CONSTRUCTION PHASE.
GENERAL NOTES:
THIS DRAWING IS THE EXCLUSIVE PROPERTY OF MERION APARTMENTS PTY LTD. AND THE REPRODUCTION OF ANY PART WITHOUT THE PRIOR WRITTEN CONSENT OF MERION APARTMENTS PTY LTD IS A VIOLATION OF AVAILABLE LAWS. NO RIGHT SHALL MERION APARTMENTS PTY LTD. BE HELD LIABLE FOR SPECIAL COLLATERAL INCIDENTAL OR CONSEQUENTIAL LIABILITY IN CONNECTION WITH THE USE OF THIS DIGITAL DATA DONE RELATED THEIR MERION APARTMENTS PTY LTD. OFFERS.
THIS DRAWING IS TO BE READ AND UNDERSTOOD IN CONJUNCTION WITH THE STRUCTURAL MECHANICAL ELECTRICAL AND / OR OTHER CONSULTANTS DOCUMENTATION AS MAY BE APPLICABLE TO THE PROJECT PRIOR TO THE START OF ANY WORKS AND FOR ITS DURATION.
NORTH
10 0 10 20 30 40 50 100mm
REVISION | BY | ISSUE | DATE
A | AH | E | 22.06.12 | BLOCK E & G ROOF PLANS REVISED | CJC
B | MBA | F | 14.03.13 | DWELLING FACILITY ADDED | CJC
REVISION | BY
C | CJC | NEW ROADS SHOWN, BLDG D 10 G ROOF PLANS AMENDED
D | CJC | NOTES CORRECTED, AS REQUESTED BY DEPARTMENT OF PLANNING
ISSUE | DATE
A | 12.07.10 | ISSUE FOR DA
B | 30.07.10 | BUILDING E HEIGHT REDUCED,UNIT MIX AMENDED.
C | 30.01.12 | NEW ROADS SHOWN, BLDG D 10 G ROOF PLANS AMENDED
D | 30.01.12 | NOTES CORRECTED, AS REQUESTED BY DEPARTMENT OF PLANNING
Merion Apartments Pty. Ltd.
Building & Developers
Level 11, 528 Kent Street, Sydney NSW 2000
Email: info@magicformedia.com.au
Tel: (02) 9267 2777 Fx: (02) 9267 2777
PROJECT: PROPOSED RESIDENTIAL DEVELOPMENT
14-18 BOONAH ROAD
NEW ROSEDENTIAL DEVELOPMENT
WARRIEWOOD, NSW 2102
DRAWING TITLE: SITE PLAN
PROJECT No. 697
DRAWN BY. AH
DATE: 10/21/2010
SCALE: 1:250
DRAWING No. DA02
REV. F
CAD FILE: F:\Projects\1131 Merion - 14-18 Boonah Rd, Warriewood\Ds configuration\DA02 SITE PLAN.dwg