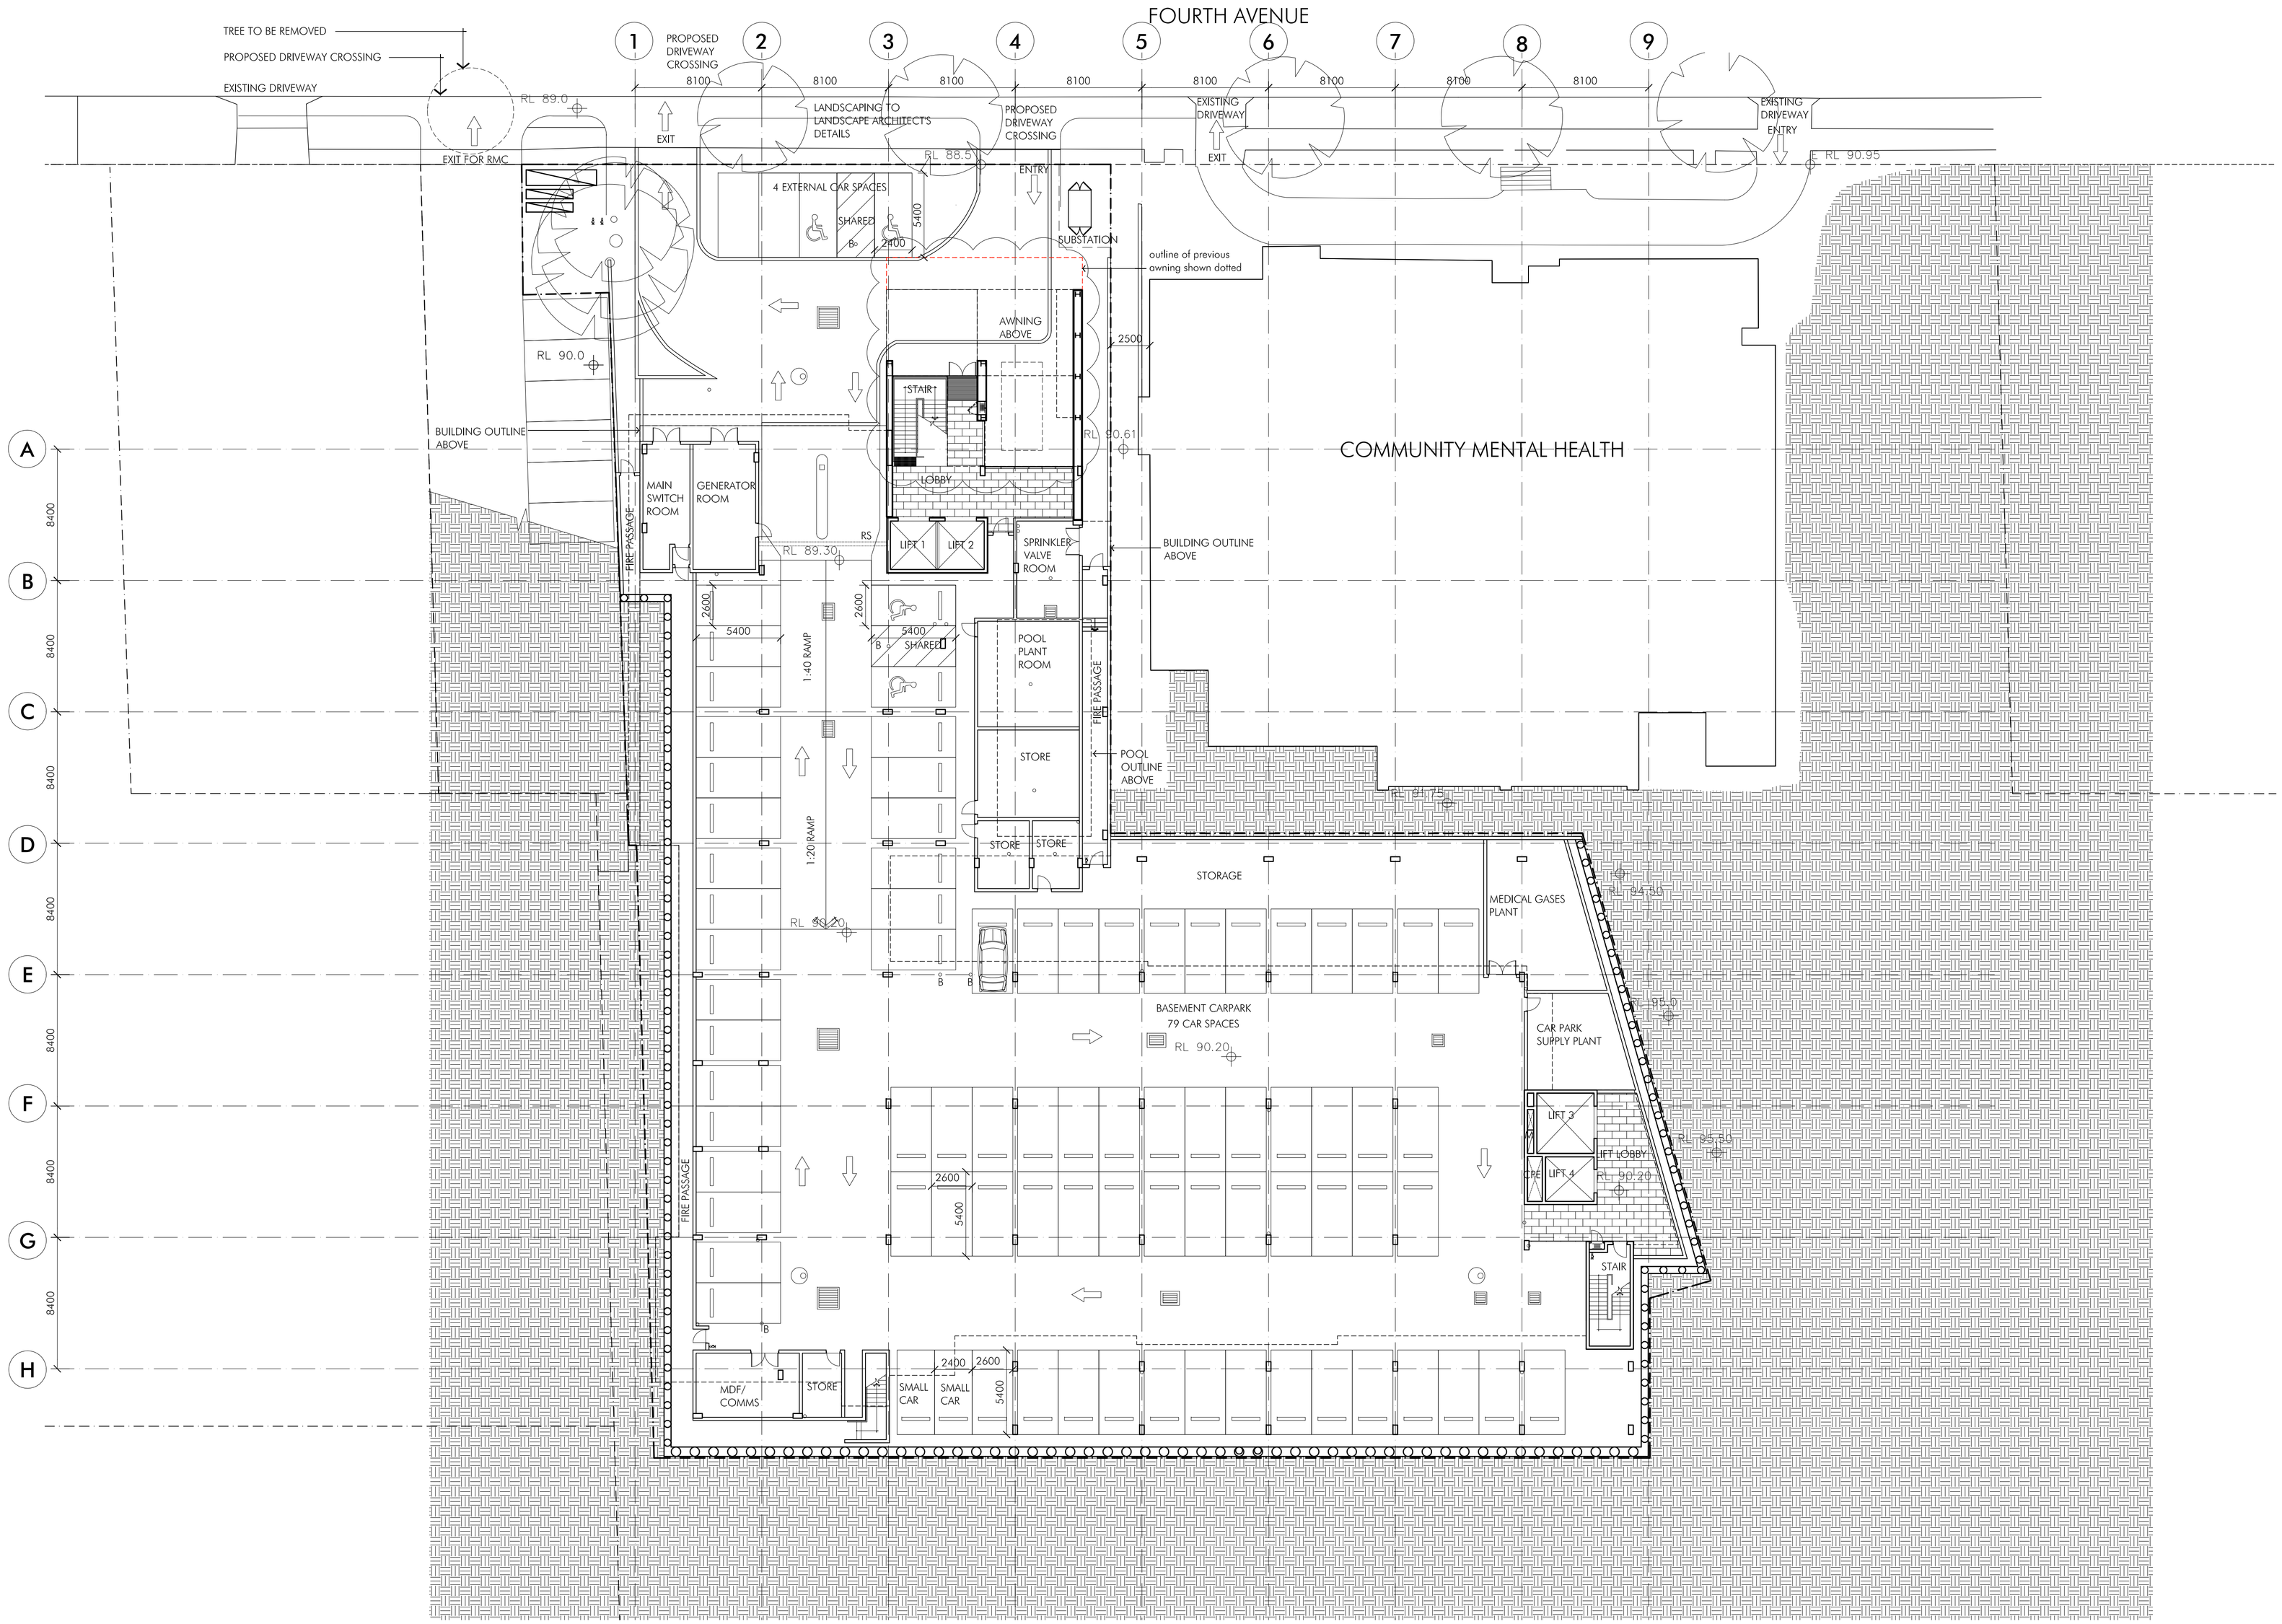

Client

NSW GOVERNMENT Health Infrastructure

Project

Graythwaite Rehabilitation Centre
Ryde Hospital
Sydney, NSW

LEGEND

ASHR	ACCESSIBLE SHOWER
AWC	ACCESSIBLE TOILET
B	BOLLARD
C	COMMUNICATIONS RISER
CPE	CARPARK EXHAUST
EDB	ELECTRICAL DISTRIBUTION BOARD
FHR	FIRE HOSE REEL
M	MECHANICAL RISER
PPE	PERSONAL PROTECTIVE EQUIPMENT BAY
SHR	SHOWER
TLB	TRANSITIONAL LIVING BEDROOM

Issue	Description	Date
P1	Preliminary Issue	21.04.11
P2	Plans Updated	05.05.11
P3	Plans Updated	20.05.11
P4	Plans Updated	27.05.11
P5	Plans Updated	06.06.11
A	Part 3A Issue	10.06.11
B	Carpark Update	13.09.11
C	PPR Issue- Boundary Revised	17.02.12
D	Entry revised	06.06.12

Title
Scale
Date
Number

0 5 10

Ground Floor Plan

1:200 @A1

06.06.12

3717-DA-011

25 50m

© copyright nettleton tribe partnership pty ltd

nettleton tribe
nettleton tribe partnership pty ltd ABN 58 161 683 122
117 willoughby road crows nest nsw 2065
t 02 9431 6431 f 02 9439 7474
e sydney@nettletontribe.com.au w nettletontribe.com.au

Jun 18, 2012 - 10:06am P:\3717\CAD\DA\3717_DA-011(B).dwg