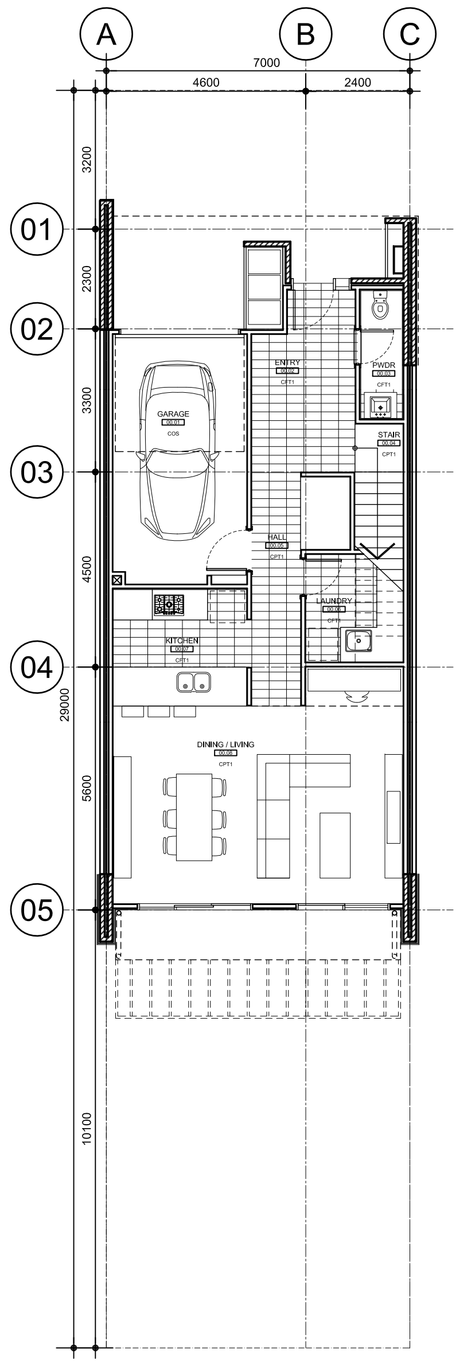


GROUND FLOOR PLAN

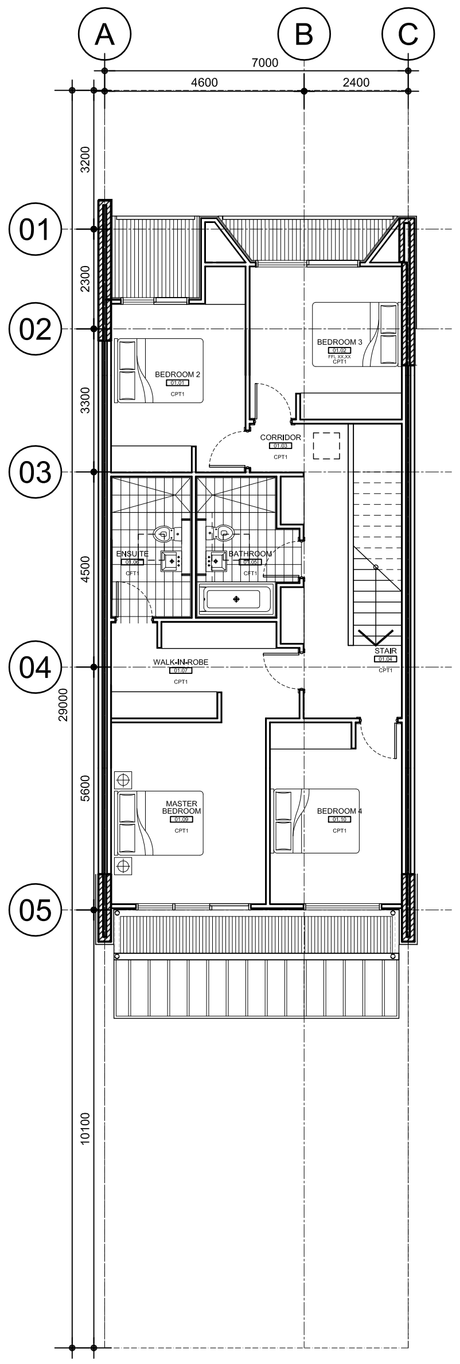


FIRST FLOOR PLAN

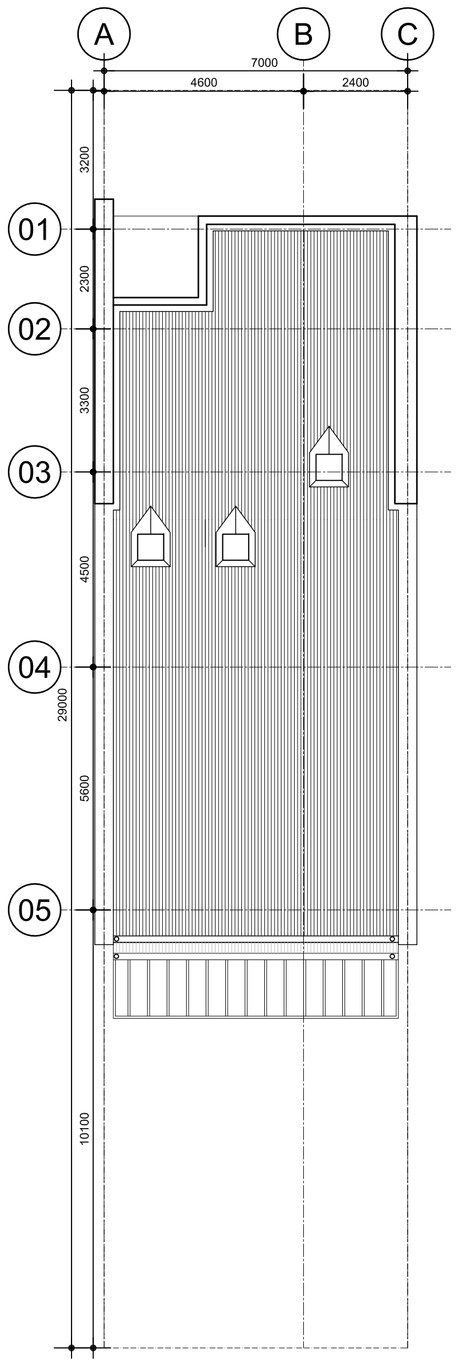


ROOF PLAN

# ABBREVIATIONS LEGEND:

WALLS

| | |
|---|---|
| AGS | :ALUMINIUM GLAZED SKYLIGHT |
| BKF | :BRICKWORK: FACE |
| BKR | :BRICKWORK: RENDER AND PAINT FINISH |
| CBP | :CONCRETE BLOCK WORK - PAINT FINISH |
| CG | :ALUMINIUM FRAMED CLEAR GLAZING |
| CWT1 | :CERAMIC WALL TILES |
| MCC | :METAL INFILL PANEL |
| MFB | :METAL FIXED BLADE |
| MFSH | :METAL SCREEN - FIXED HORIZONTAL |
| MFSV | :METAL SCREEN - FIXED VERTICAL |
| MOSH | :METAL SCREEN - OPERABLE HORIZONTAL |
| RW1 | :DARK GREY |
| RW2 | :LIGHT GREY |
| RW3 | :WHITE |
| SSH | :BRISE SOLEIL AWNING |
| TFS | :TIMBER SCREEN - FIXED |
| BAL01 | :BALUSTRADE - TYPE 1 STEEL PLATE BALUSTER |
| BAL02 | BALUSTRADE - TYPE 2 GLAZED |
| BAL03 | BALUSTRADE - TYPE 3 WIRE |
| PBD | :PLASTERBOARD LINING, PAINT FINISH |
| FC01 | :FIBRE CEMENT CLADDING: VERTICAL - SCYON-AXON |
| FC02V | :FIBRE CEMENT CLADDING: WIDE RECESS - VERTICAL - SCYON-STRIA |
| FC02H | :FIBRE CEMENT CLADDING: WIDE RECESS - HORIZONTAL - SCYON-STRIA |
| FC03 | :FIBRE CEMENT CLADDING: EXPRESSED JOINT - SCYON-MATRIX |
| FC04 | :FIBRE CEMENT CLADDING: WEATHERBOARD - SCYON-LINEA |
| FC05 | :FIBRE CEMENT CLADDING: RENDERED |
| FC06 | :FIBRE CEMENT CLADDING: RENDERED |

GENERAL

| | |
|---|---|
| EF | :EXHAUST FAN |
| RWO | :RAINWATER OUTLET |
| USR | :UNDERSIDE ROOF |
| ACU | :AIRCONDITIONING CONDENSOR UNIT |
| CL | :CLOTHES LINE |
| EDB | :ELECTRICAL DISTRIBUTION BOARD |
| GRS | :GAS REGULATOR SET |
| GM | :GAS METER |
| GTD | :GRATED DRAIN |
| HWU | :HOT WATER UNIT |
| LB | :LETTER BOX |
| RWT | :RAINWATER TANK |
| OF | :OVERFLOW |
| SS | :STAINLESS STEEL |
| SSL | :STRUCTURAL SLAB LEVEL |
| WM | :WATER METER |
| WPM | :WATERPROOF MEMBRANE |
| PER | :PERGOLA |
| MIR | :MIRROR |
| DP | :DOWNPIPE - COLORBOND |
| EJ | :EXPANSION JOINT |
| GDP | :GARAGE DOOR - TILT UP |
| PFC | :PARALLEL FLANGED CHANNEL PAINTED |

CEILINGS

| | |
|---|---|
| SPB | :PLASTERBOARD |
| SFC | :FIBRE CEMENT SOFFIT |
| SMP | :EXTERNAL TIMBER CLADDING |

FLOORS

| | |
|---|---|
| CFS | :CONCRETE FINISHED-AS-LAID: STEEL FLOAT |
| CFT1 | :CERAMIC FLOOR TILES |
| CPT1 | :CARPET |
| TMD1 | :TIMBER DECKING - TYPE 1 |
| SKT | :TIMBER SKIRTING 100mm HIGH |

ROOFS

| | |
|---|---|
| AWN | TIMBER FRAMED AWNING |
| MG1 | :METAL GUTTER - TYPE 1 HALF ROUND |
| MG2 | :METAL GUTTER - TYPE 2 CUSTOM PROFILE |
| MG3 | :METAL GUTTER - TYPE 1 QUAD LOW FRONT |
| MDR1 | :METAL DECK ROOF - TYPE 1 |

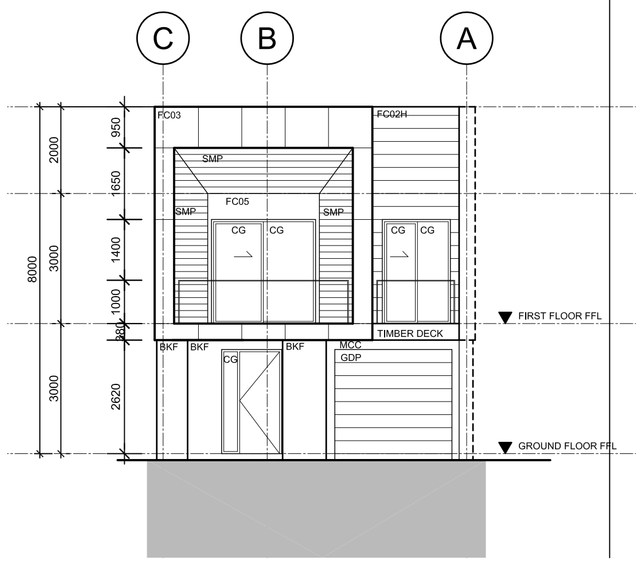


FRONT ELEVATION

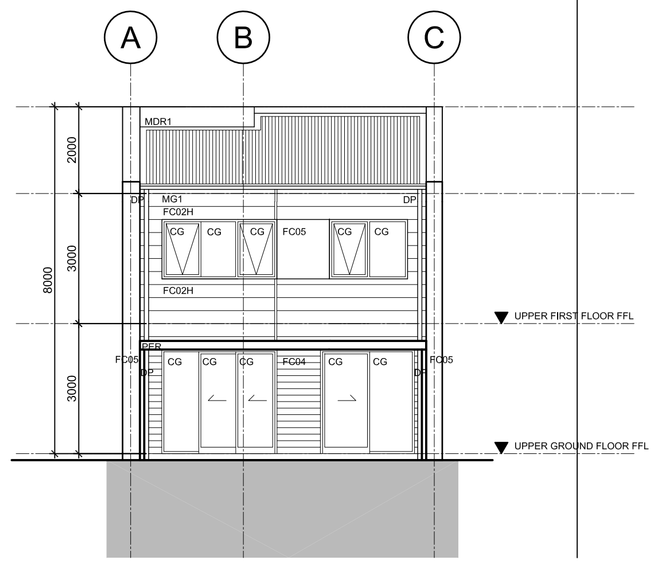


REAR ELEVATION

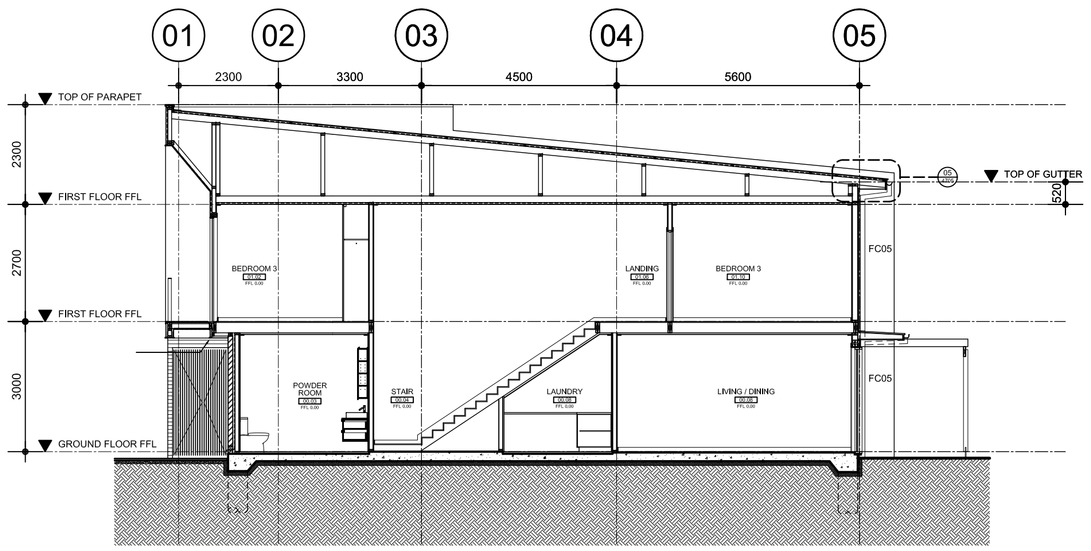


LONG SECTION

| Rev | Description | By | Date |
|---|---|---|---|
| 01 | PREFERRED PROJECT | RB | 1212-11 |

| Rev | Description | By | Date |
|---|---|---|---|
| | | | |

© COPYRIGHT COX ARCHITECTURE PTY LTD 2010
ANY FORM OF REPRODUCTION OF THIS DRAWING IN FULL OR IN PART WITHOUT THE WRITTEN PERMISSION OF COX ARCHITECTURE PTY LTD CONSTITUTES AN INFRINGEMENT OF COPYRIGHT

| Consultants | |
|---|---|
| Project Manager | FRASERS PROPERTY |
| BCA Consultant | |
| Planning Consultant | JBA PLANNING |
| Structural | M&G CONSULTING |
| Civil | MEINHARDT ENGINEERING |
| Building Services | |
| Landscape | ENVIRONMENTAL PARTNERSHIP |

| Consultants | |
|---|---|
| Heritage Consultant | |
| Acoustic | |
| Environmental | |
| Traffic Consultant | |
| Access Consultant | MORRIS GODING |
| Cost Planner | WT PARTNERSHIP |
| Land Surveyor | |

**Cox Richardson**
Level 2, 204 Clarence Street, Sydney 2000 Australia
Tel : 612 9267 9599 Fax : 612 9264 5844
Email : sydney@cox.com.au

FRASERS PUTNEY

Drawing Title: HOUSING TYPE 5B

| Drawing Number | Revision | Date |
|---|---|---|
| A-PA-FP-H5B | 01 | 2011-12-12 |
| **Issued for** | **Scale** | **Drawn** |
| PA | 1:100@A1 | RB |

North

0 0.5 1 1.5 2 2.5 5m

Cox Architecture Pty Ltd ACN 002 535 891