

PLANTING SCHEDULE A - MANAGED BUFFER ZONE

BOTANICAL NAME	COMMON NAME
<i>Adiantum athyroides</i>	Common Maidenhair
<i>Adiantum hypoleucum</i>	Rough Maidenhair
<i>Asplenium platyneuron</i>	Nectarwort Fern
<i>Cystopteris berteri</i>	Birning
<i>Cypripedium</i>	Native Sedge
<i>Dianella caerulea</i>	Blue Flag Lily
<i>Ophioglossum</i>	Basket Goss
<i>Polypodium imbricatum</i>	Native Lily
<i>Selaginella selaginella</i>	Native Violet
<i>Vallisneria spiralis</i>	

**PLANTING SCHEDULE B -
WITHIN CANOPY OF NATIVE TREES**

BOTANICAL NAME	COMMON NAME
<i>Acacia floribunda</i>	White Sally, Wattle
<i>Acacia longissima</i>	Long-leaved Wattle
<i>Acmena smithii</i>	Lilly-pilly
<i>Adiantum excelsa</i>	Red Ash
<i>Backhousia myrtifolia</i>	Grey Ironwood
<i>Beyrnia oblongifolia</i>	Corkie Bush
<i>Cassia nigropicta</i>	Nettle Grape
<i>Chorizanthe</i>	Tomelasma
<i>Elaeocarpus reticulatus</i>	Blueterry Ash
<i>Ficus coronata</i>	Sanicle Fig
<i>Leucopogon juniperinus</i>	Pinkie Beard-heath
<i>Leucopogon lanceolatus</i>	Lance Beard Heath
<i>Maytenus silvestris</i>	Orange Bush
<i>Ocotea acuminata</i>	White Dogwood
<i>Ocoteanthus discolorifolius</i>	Wonga Vine
<i>Pandora pandorana</i>	


**PLANTING SCHEDULE C -
NOT WITHIN CANOPY OF NATIVE TREES**

<i>Acmeneta smithii</i>	Lily-pilly
<i>Allocausarum tortuosa</i>	Forest She-oak
<i>Ceatoptilum Gummiferum</i>	Christmas Bush Tree
<i>Elaeocarpus reticulatus</i>	Blueberry Ash
<i>Glochidion ferdinandi</i>	Cheese Tree
<i>Parsochina linearis</i>	Narrow-leaved Geebung
<i>Pittosporum undulatum</i>	Sweet Pittosporum

PLANTING SCHEDULE D -
ADJOINING EPHEMERAL CONSTRUCTED
WATER BODIES AND IN THE GULLY

BOTANICAL NAME	COMMON NAME
<i>Acacia floribunda</i>	White Sally Wattle
<i>Adiantum leptocarpum</i>	Maidenhair
<i>Baccharis myrtilloides</i>	Grey Myrtle
<i>Blechnum cartilagineum</i>	Gristle Fern
<i>Blechnum nudum</i>	Fishbone Water Fern
<i>Callitriche serratifolia</i>	Blackwattle
<i>Calluna vulgaris</i>	Rainbow Fern
<i>Carex appressa</i>	Tall Sedge
<i>Carex longibrachialis</i>	(a native sedge)
<i>Centella asiatica</i>	Indian Pennywort
<i>Christella dentata</i>	Buring
<i>Cyperus exaltatus</i>	(a native sedge)
<i>Cyperus imberbis</i>	(a native sedge)
<i>Cyperus minus</i>	Blue Flaxlily
<i>Dianella caerulea</i>	Blue Flaxlily
<i>Drosera aspera</i>	Rasp Fern
<i>Ficus coronata</i>	Sandpaper Fig
<i>Gemma clarkii</i>	Tall Saw-sedge
<i>Glycyne chamestricta</i>	Twining Glycyne
<i>Juncus acuminatus</i>	(a native sedge)
<i>Leptocarpus polygalifolius</i>	Tanbark Tea-tree
<i>Lomatia longifolia</i>	River Lomatia
<i>Lomatia myricoides</i>	Spear Lomatia
<i>Macaranga stipitata</i>	Woolly Rice-grass
<i>Opisthenus imbricatus</i>	Basket Grass
<i>Schoenus melanoscytus</i>	Black Bog-rush
<i>Senecioideus salignus</i>	Scum Beardwood
<i>Terna lomatocarpa</i> var. <i>aspera</i>	Peach-tree Poison Bush
<i>Viola hederacea</i>	Native Violet

MATRIX A - MANAGED BUFFER ZONE

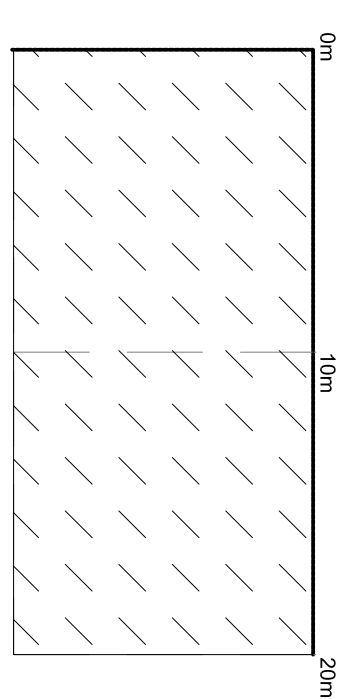

GROUNDCOVERS 8lm2

For species Plant Schedule A*


* As per Vegetation Management Plan prepared by Anne Clements March 2015

** As per Standards for Asset Protection Zones NSW RFS

PERIMETER PLANTING ZONE

NOTE: As per VMP prepared by Anne Clements March 2015 Perimeter Planting Zone is to be densely planted with local native provenance tubestock as early as practicable in the rehabilitation program. Plant species to be consistent with plant schedules shown here.


MATRIX B - WITHIN CANOPY OF NATIVE TREES

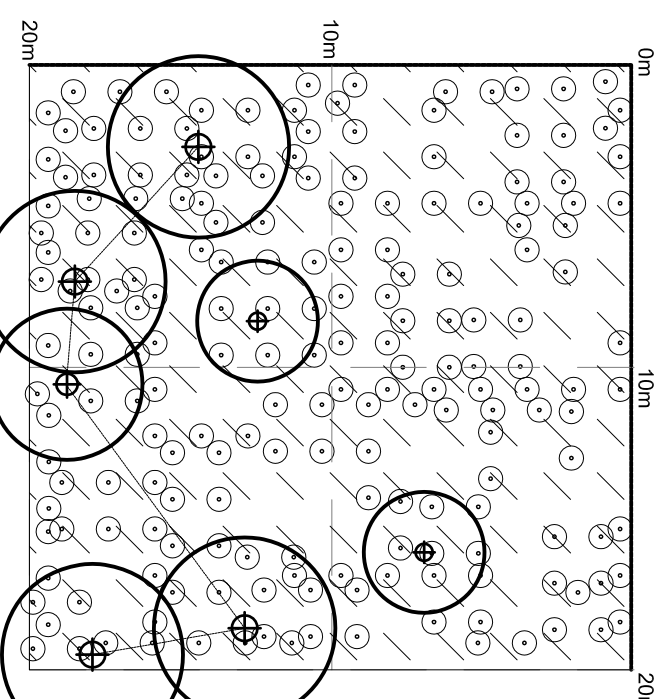

For species see Plant Schedule B*
Tree planting limited to areas of existing low
tree density*.

As per Vegetation Management Plan
prepared by Anne Clements March 2015

MATRIX C - NOT WITHIN CANOPY OF NATIVE TREES

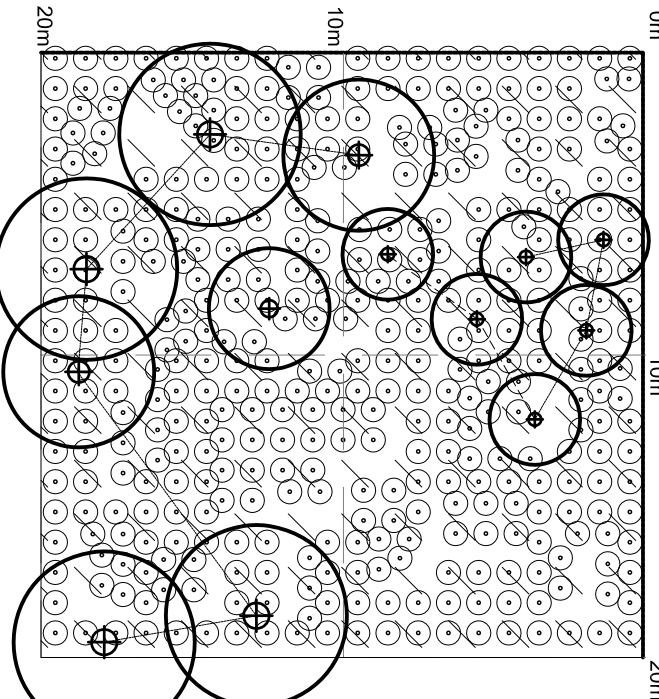


For species see Plant Schedule C*



* As per Vegetation Management Plan
 prepared by Anne Clements March 2015

 TREE
 SHRUB 1/m²*
 GROUNDCOVERS 8/m²*

MATRIX D - ADJOINING EPHEMERAL CONSTRUCTED WATER BODIES AND IN THE GULLY

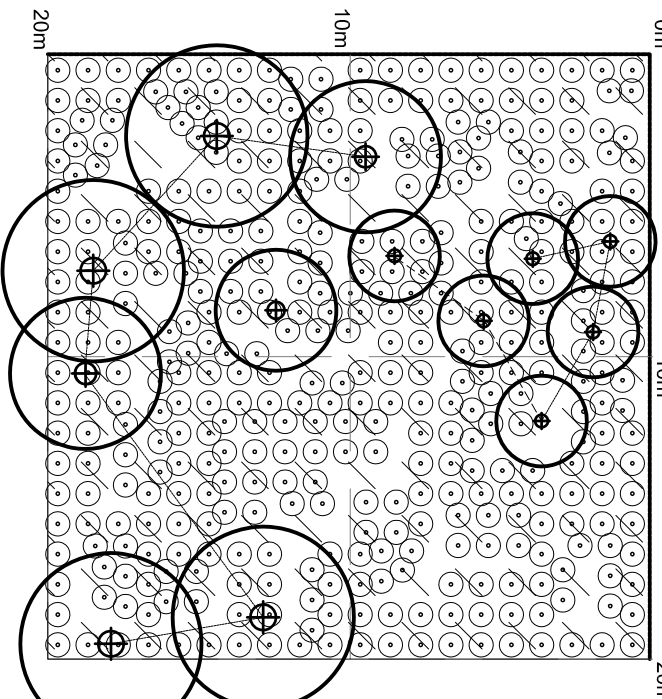

For species see Plant Schedule D*

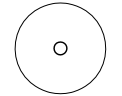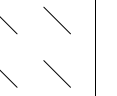	TREE
	SHRUB $1m^2$ *
	GROUNDCOVERS $8m^2$

* As per Vegetation Management Plan
prepared by Anne Clements March 2015

