
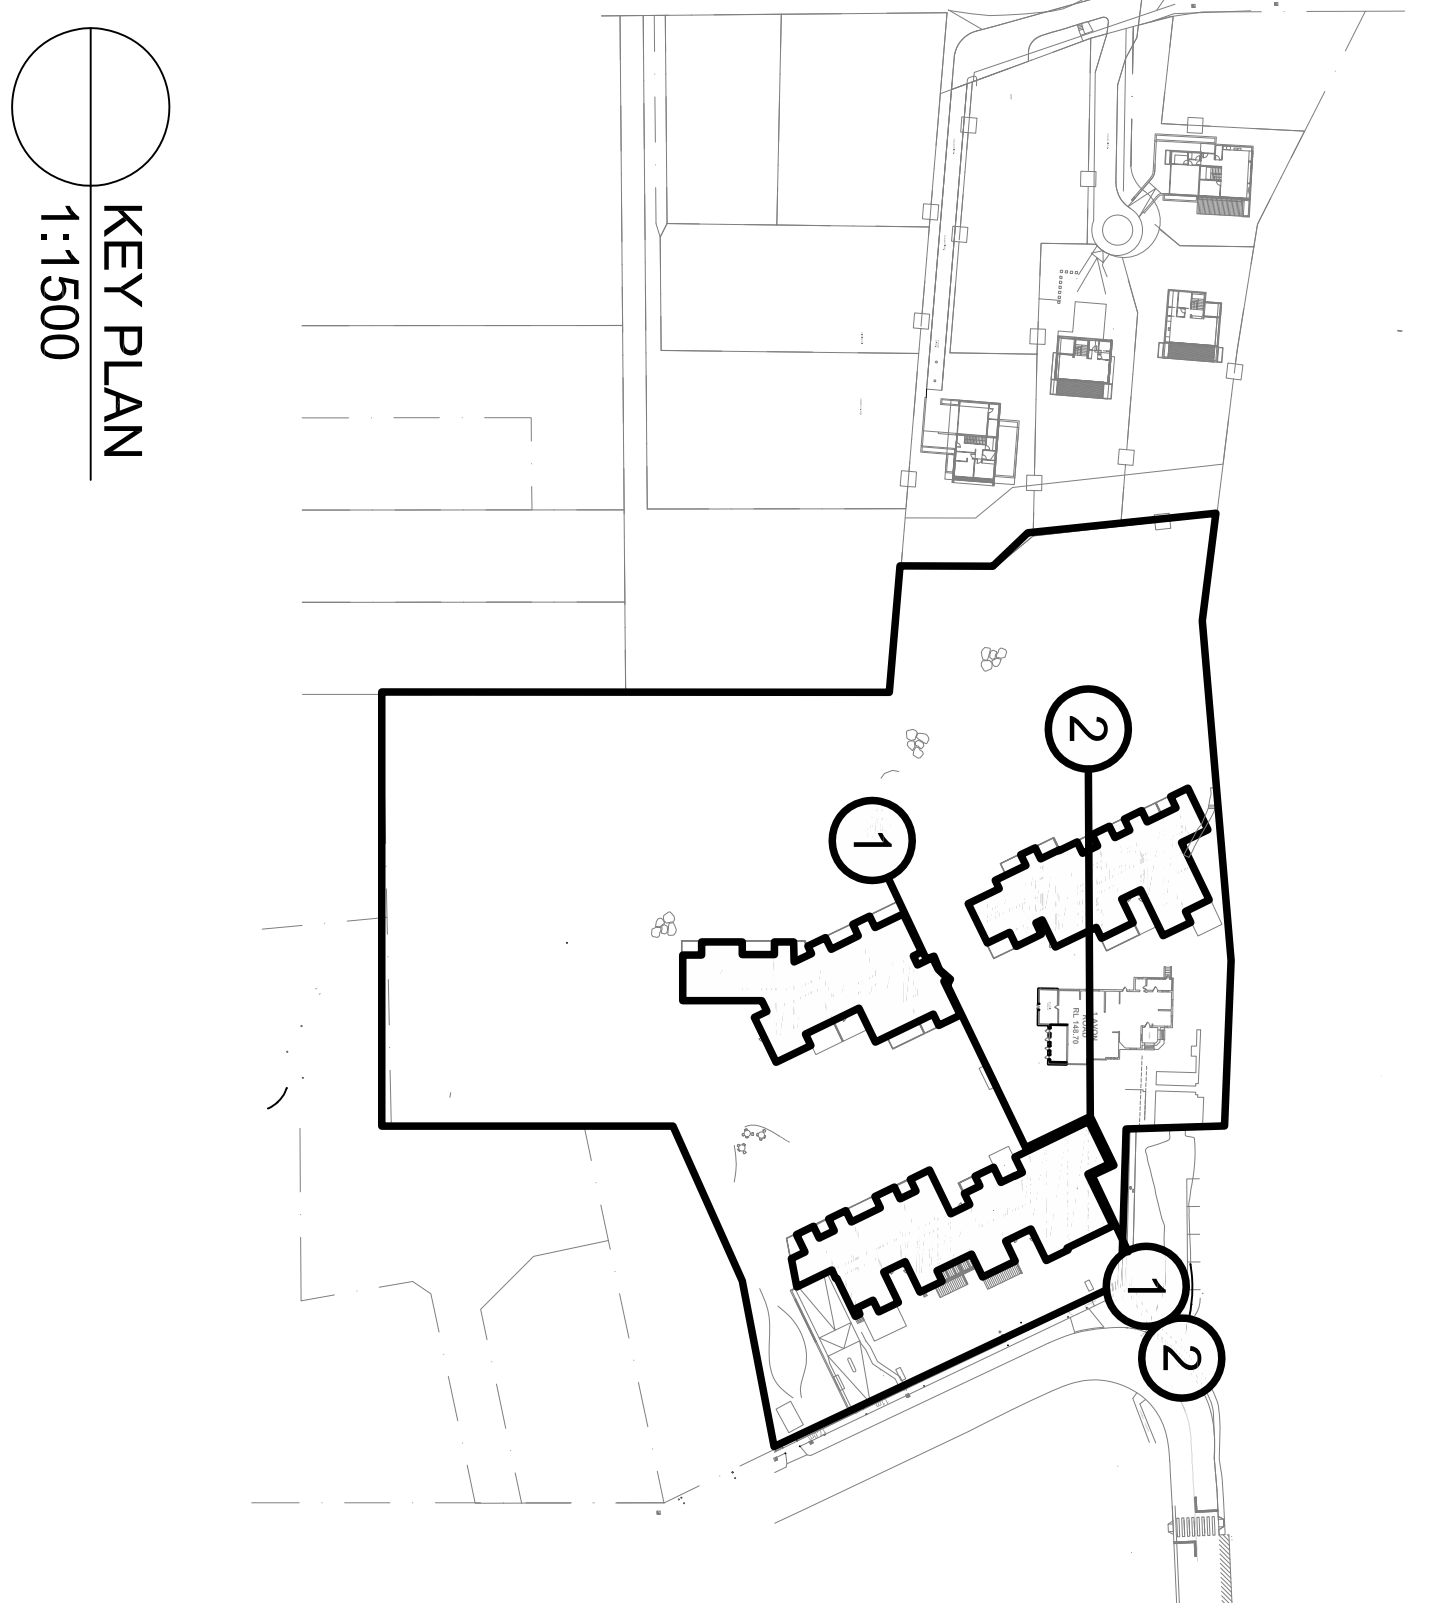
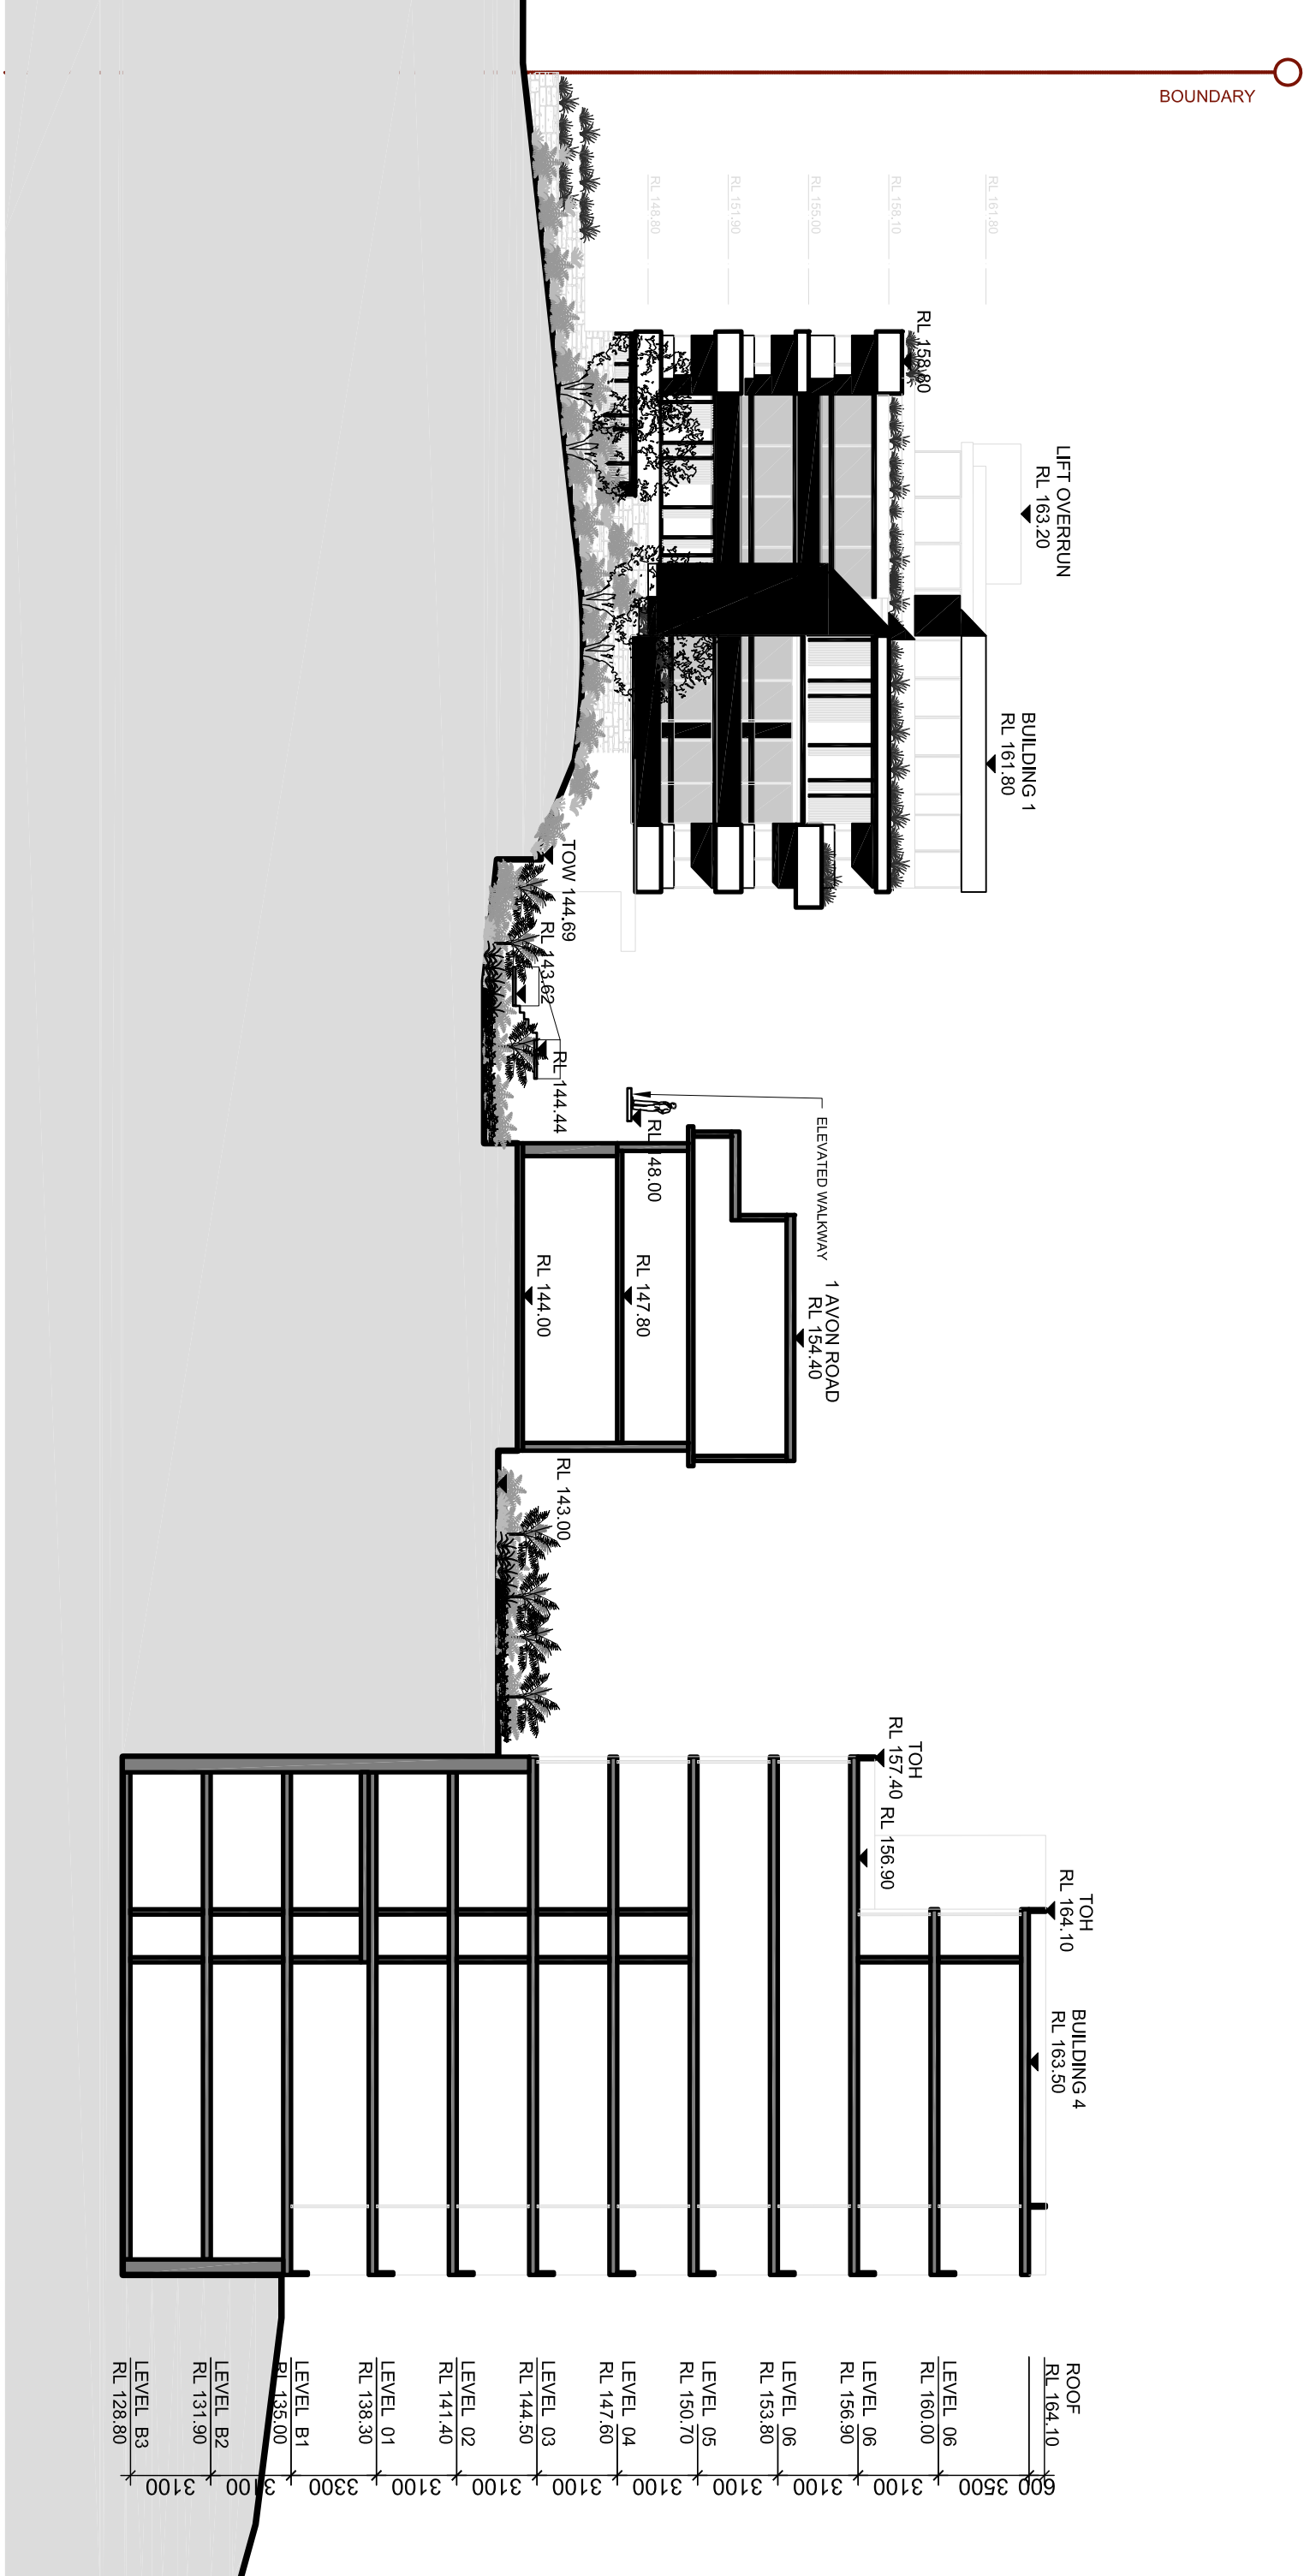


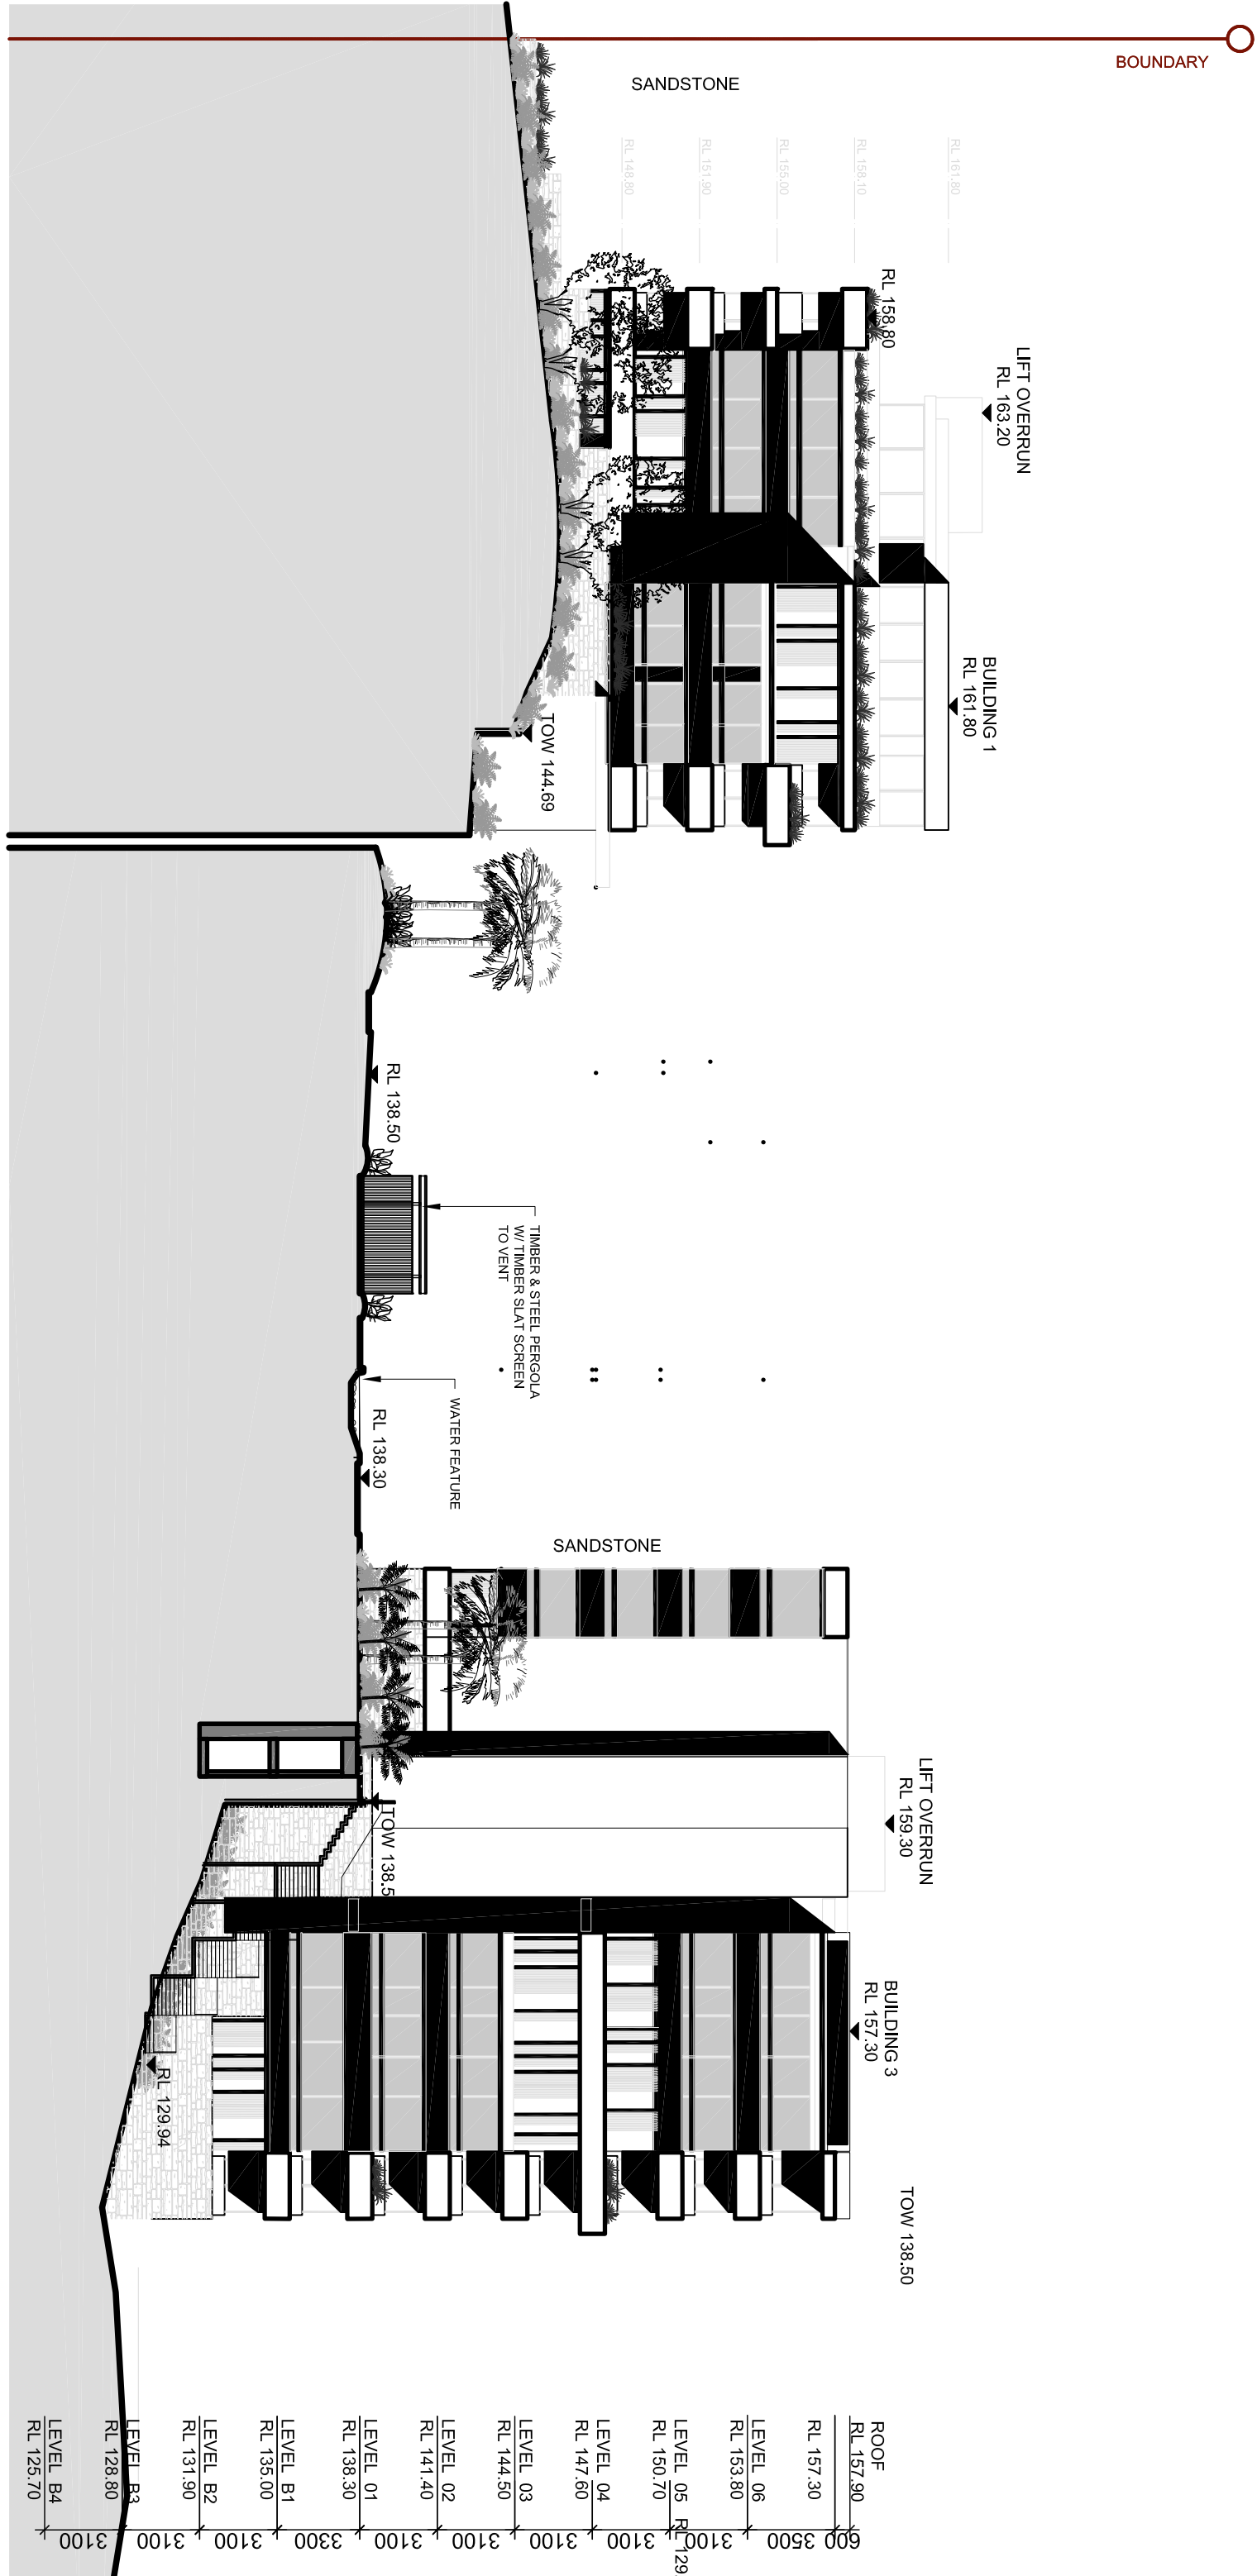

DRAWING TITLE:		Landscape Elevations	
DATE:		07/08/2015	
ISSUE FOR EDC DESCRIPTION			
DRAWN BY:		DESIGNED BY:	
DATE: 27/08/2015		DATE: 27/08/2015	
DRAWN: MW		DESIGNED: MT	
PROJECT NO.:		RESIDENCE:	
LA23B		A	
