


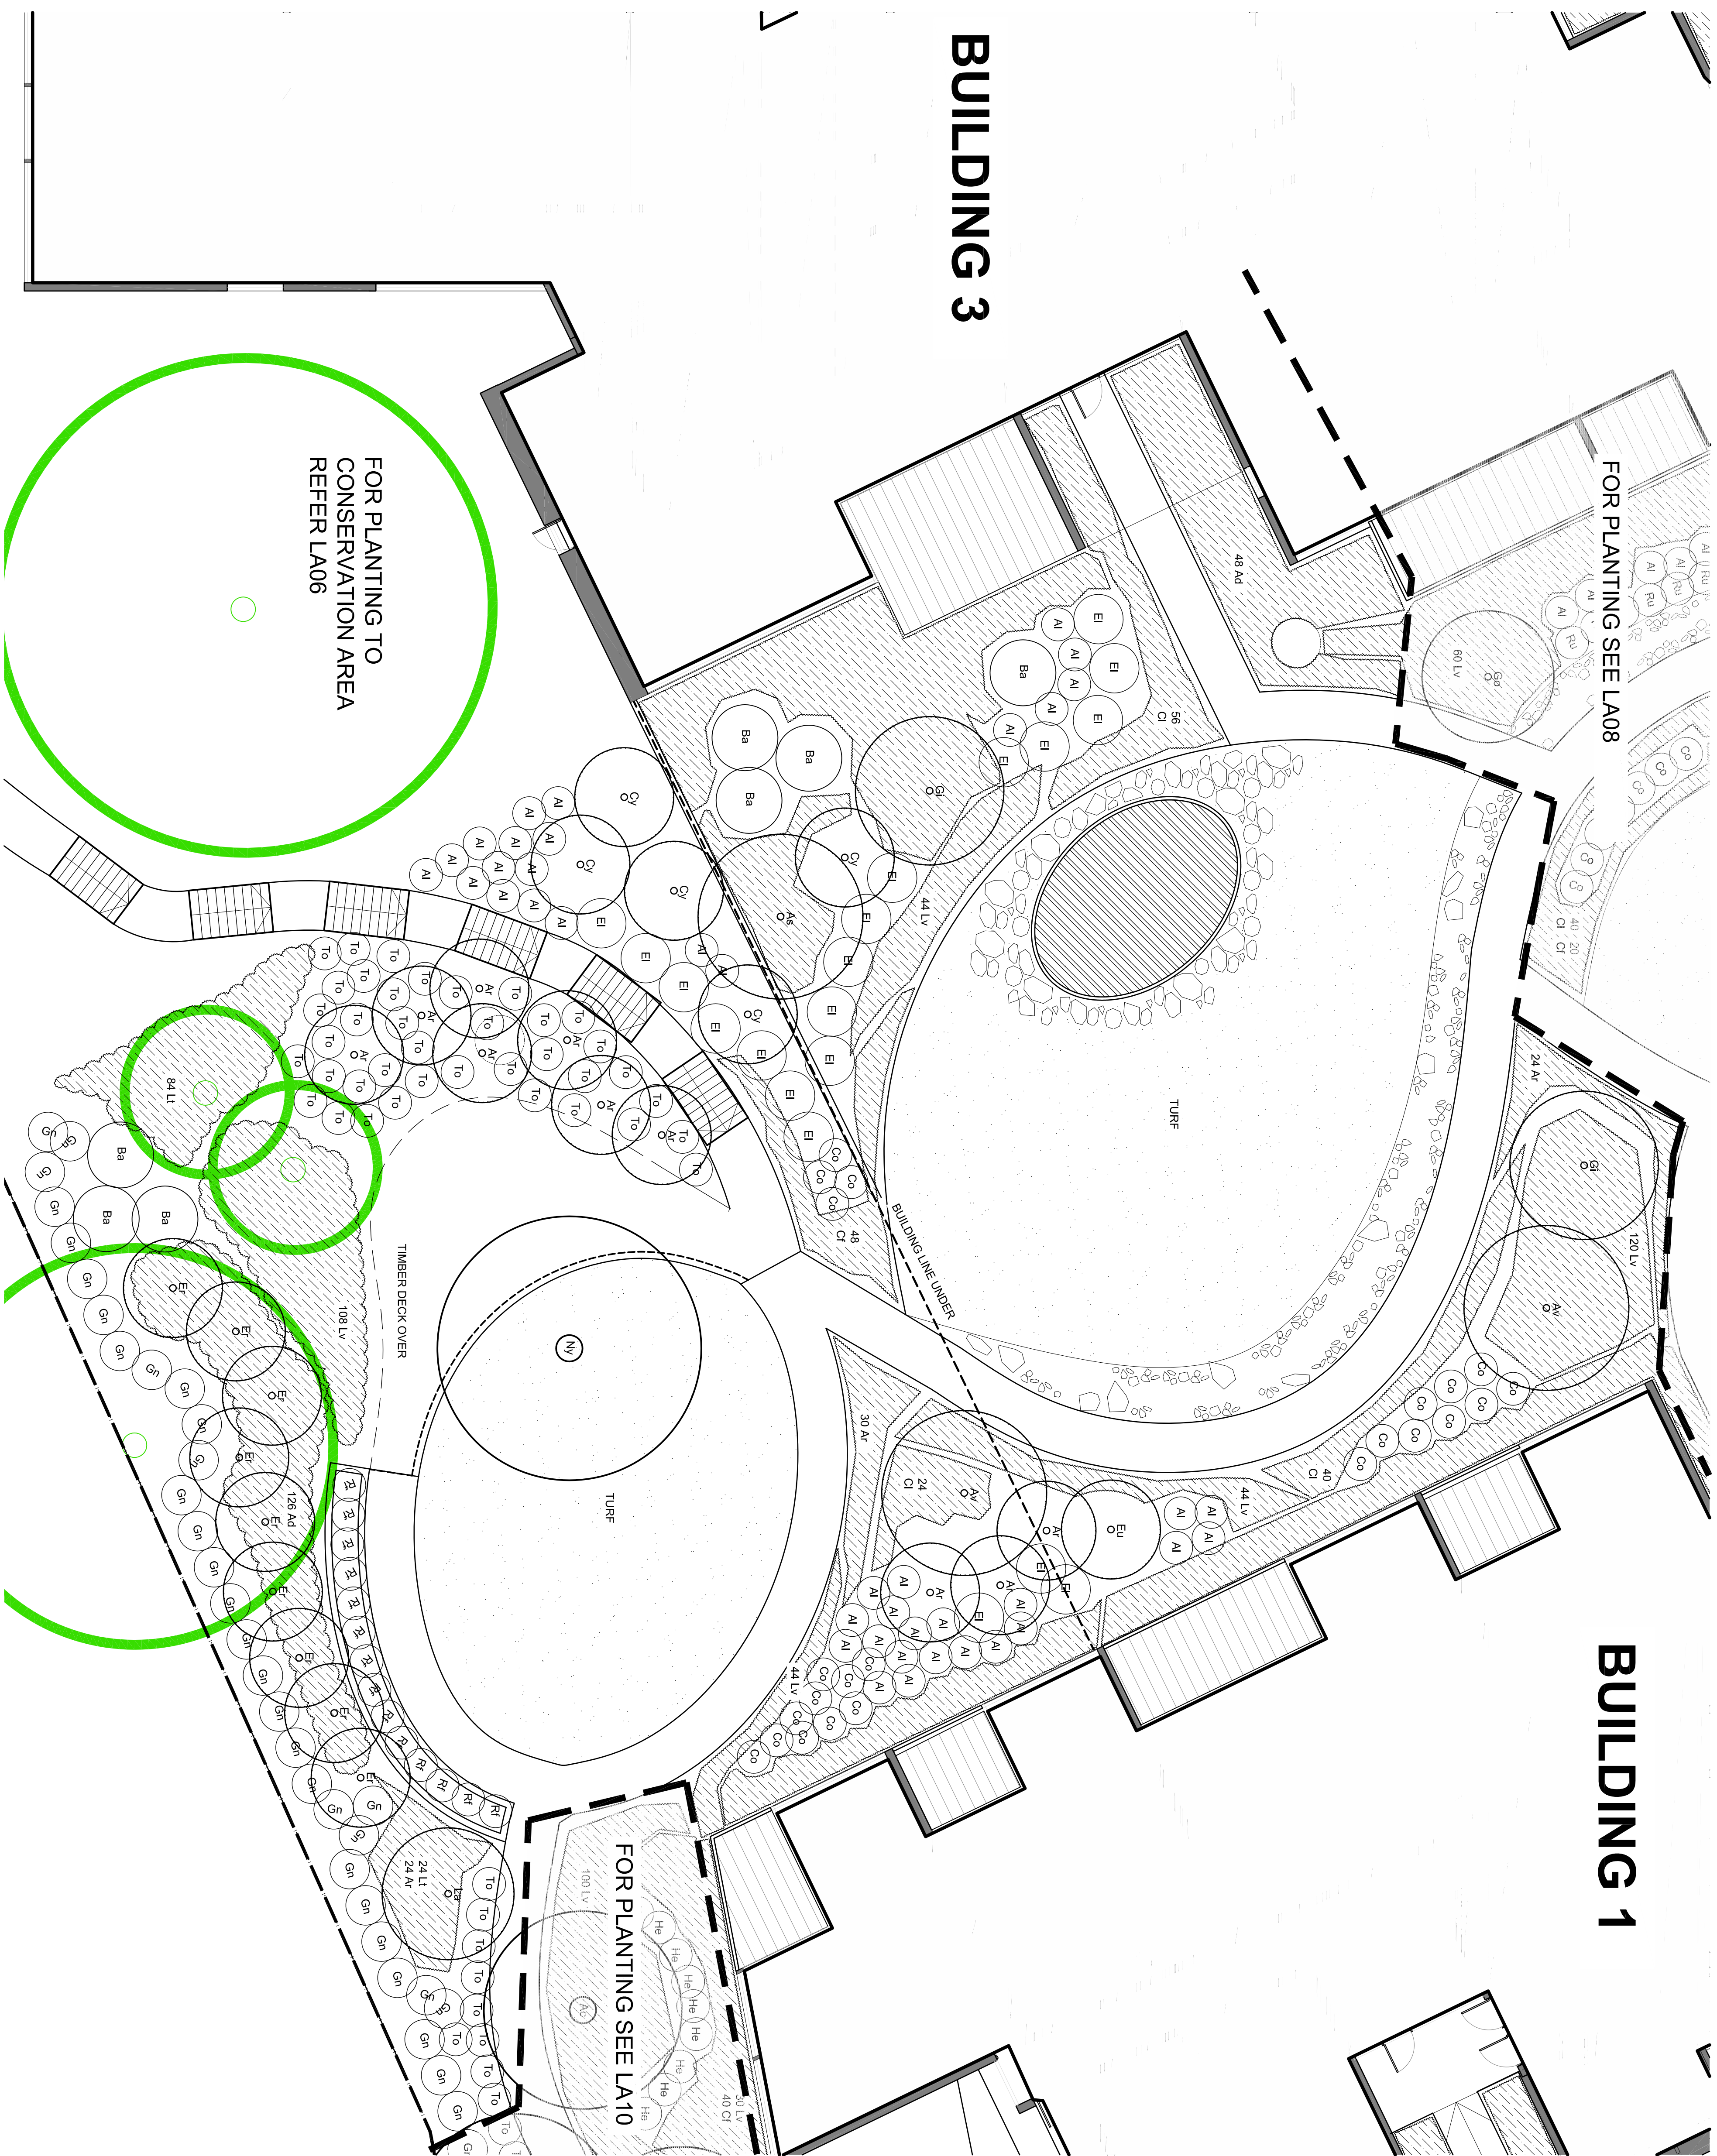

NOTE: • PROJECT ARGUMENTS TO MONITOR • PROJECT MONITORING PROGRAM (WORKS AS REQUIRED) • FOR FINISHES & LEVELS REFER L&B • FOR PLANT SPECIES & QUANTITIES • REFER L&B		
	PROJECT: Proposed Residential Development, 1 Aonon Rd Pyrmont	0 1 2 4 6m
	DRAWING TITLE: South Courtyard Planning Plan / Tree Protection Plan	SCALE: 1:100 @ A1 DRAWN BY: D. D. 2505 CHECKED BY: M. M. DRAWING NO.: LA09 REVISION: A
A	Submission to L&C	07/08/2015
DESCRIPTION		DATE
ALSBAD PTY LTD		CLIENT: