



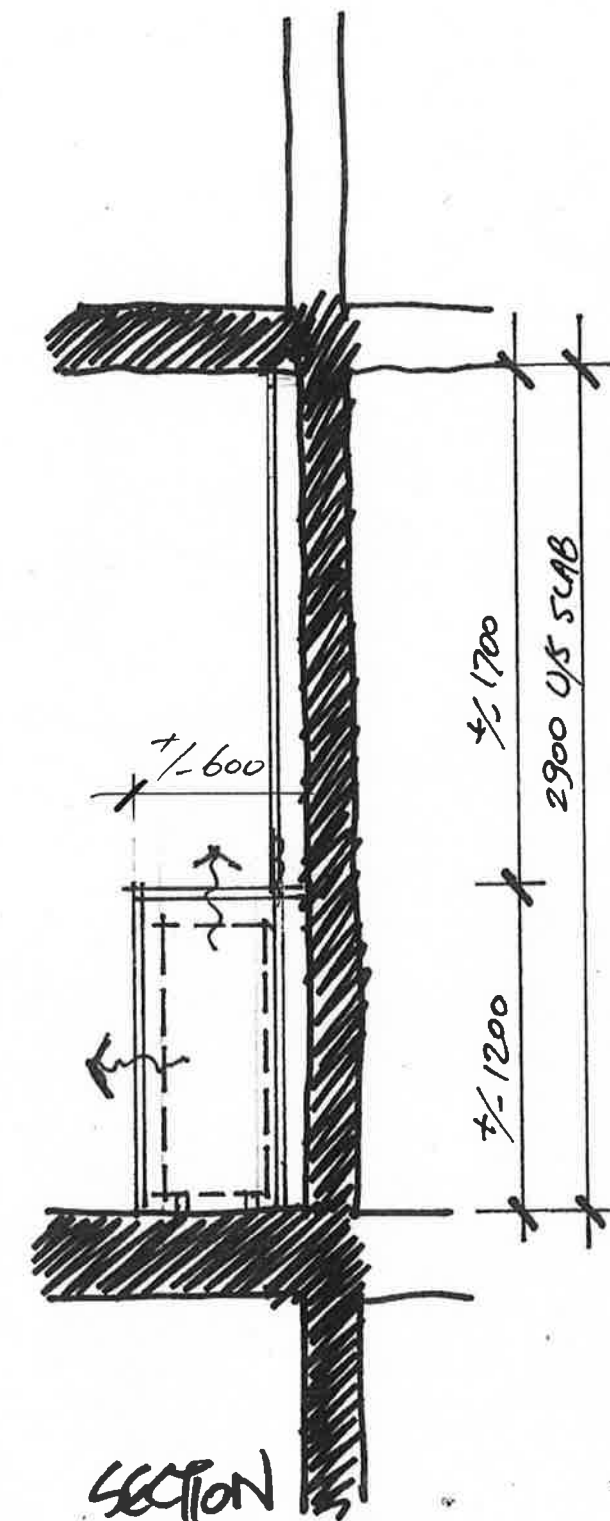

AVON ROAD
PYMBLE

BALCONY
MOUNTED
CONDENSOR
1:25 @ A3

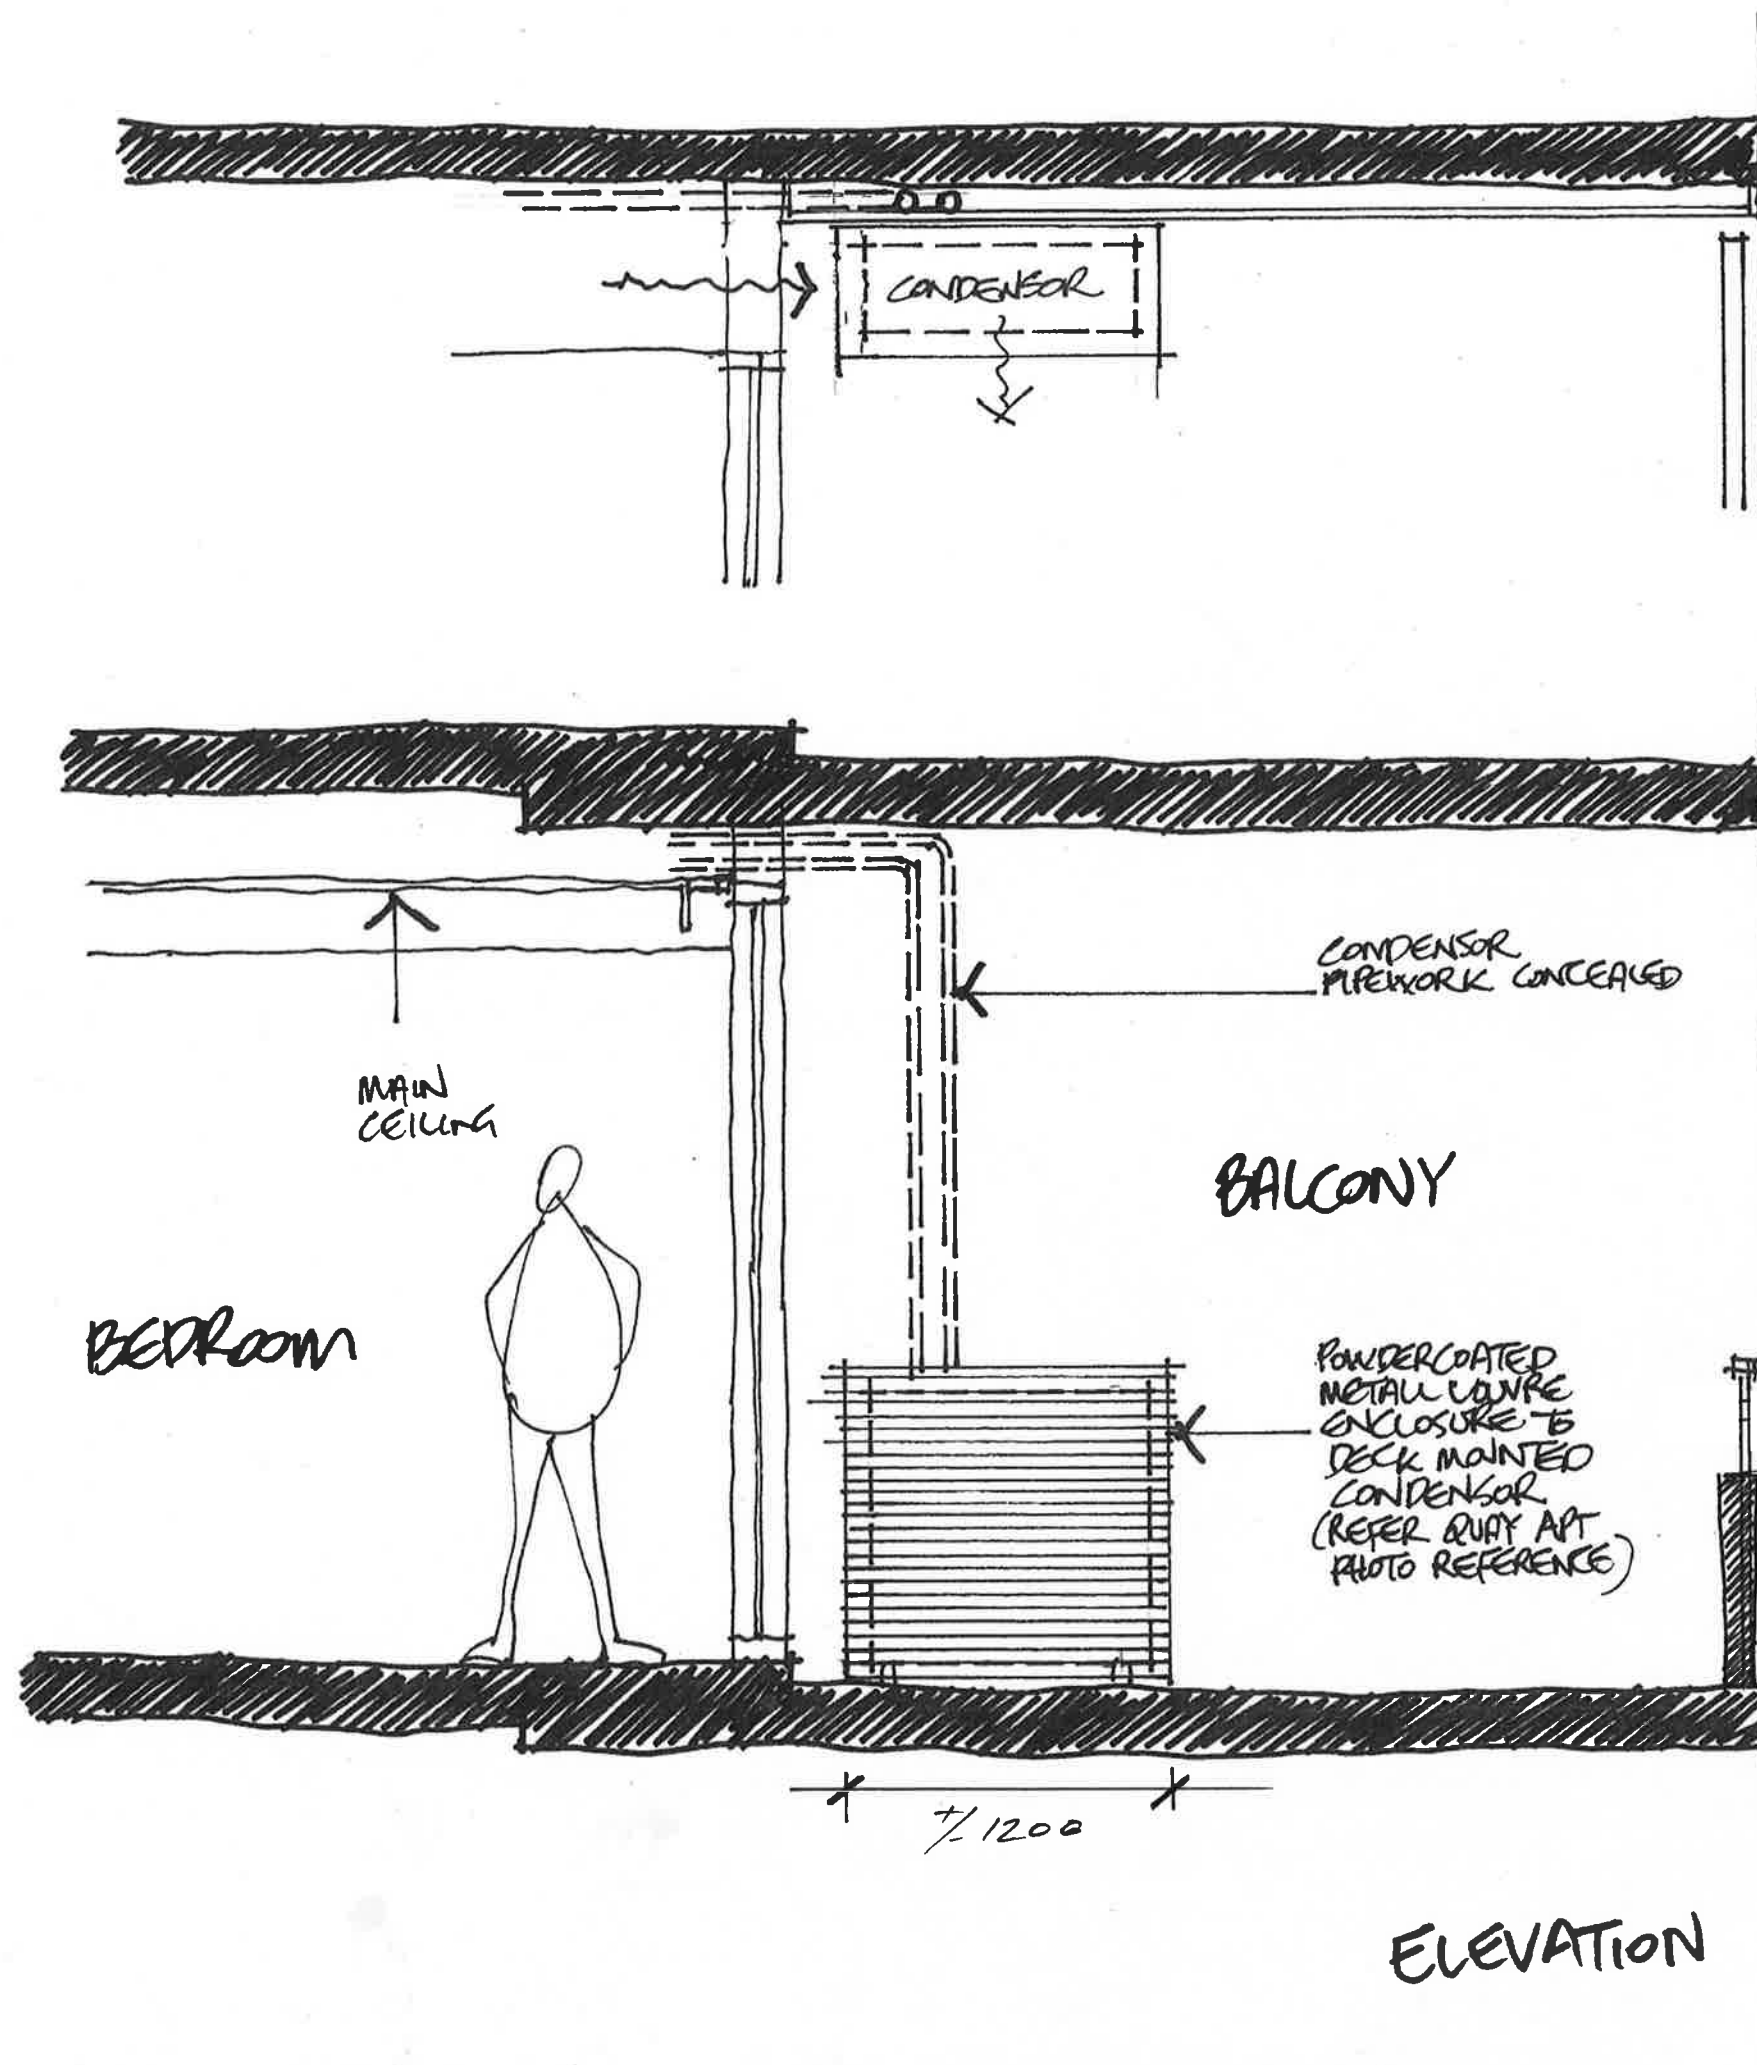

www.aplusdg.com.au