MIRANDA DENTAL HOSPITAL - 84-86 KIORA ROAD, MIRANDA NSW 2228

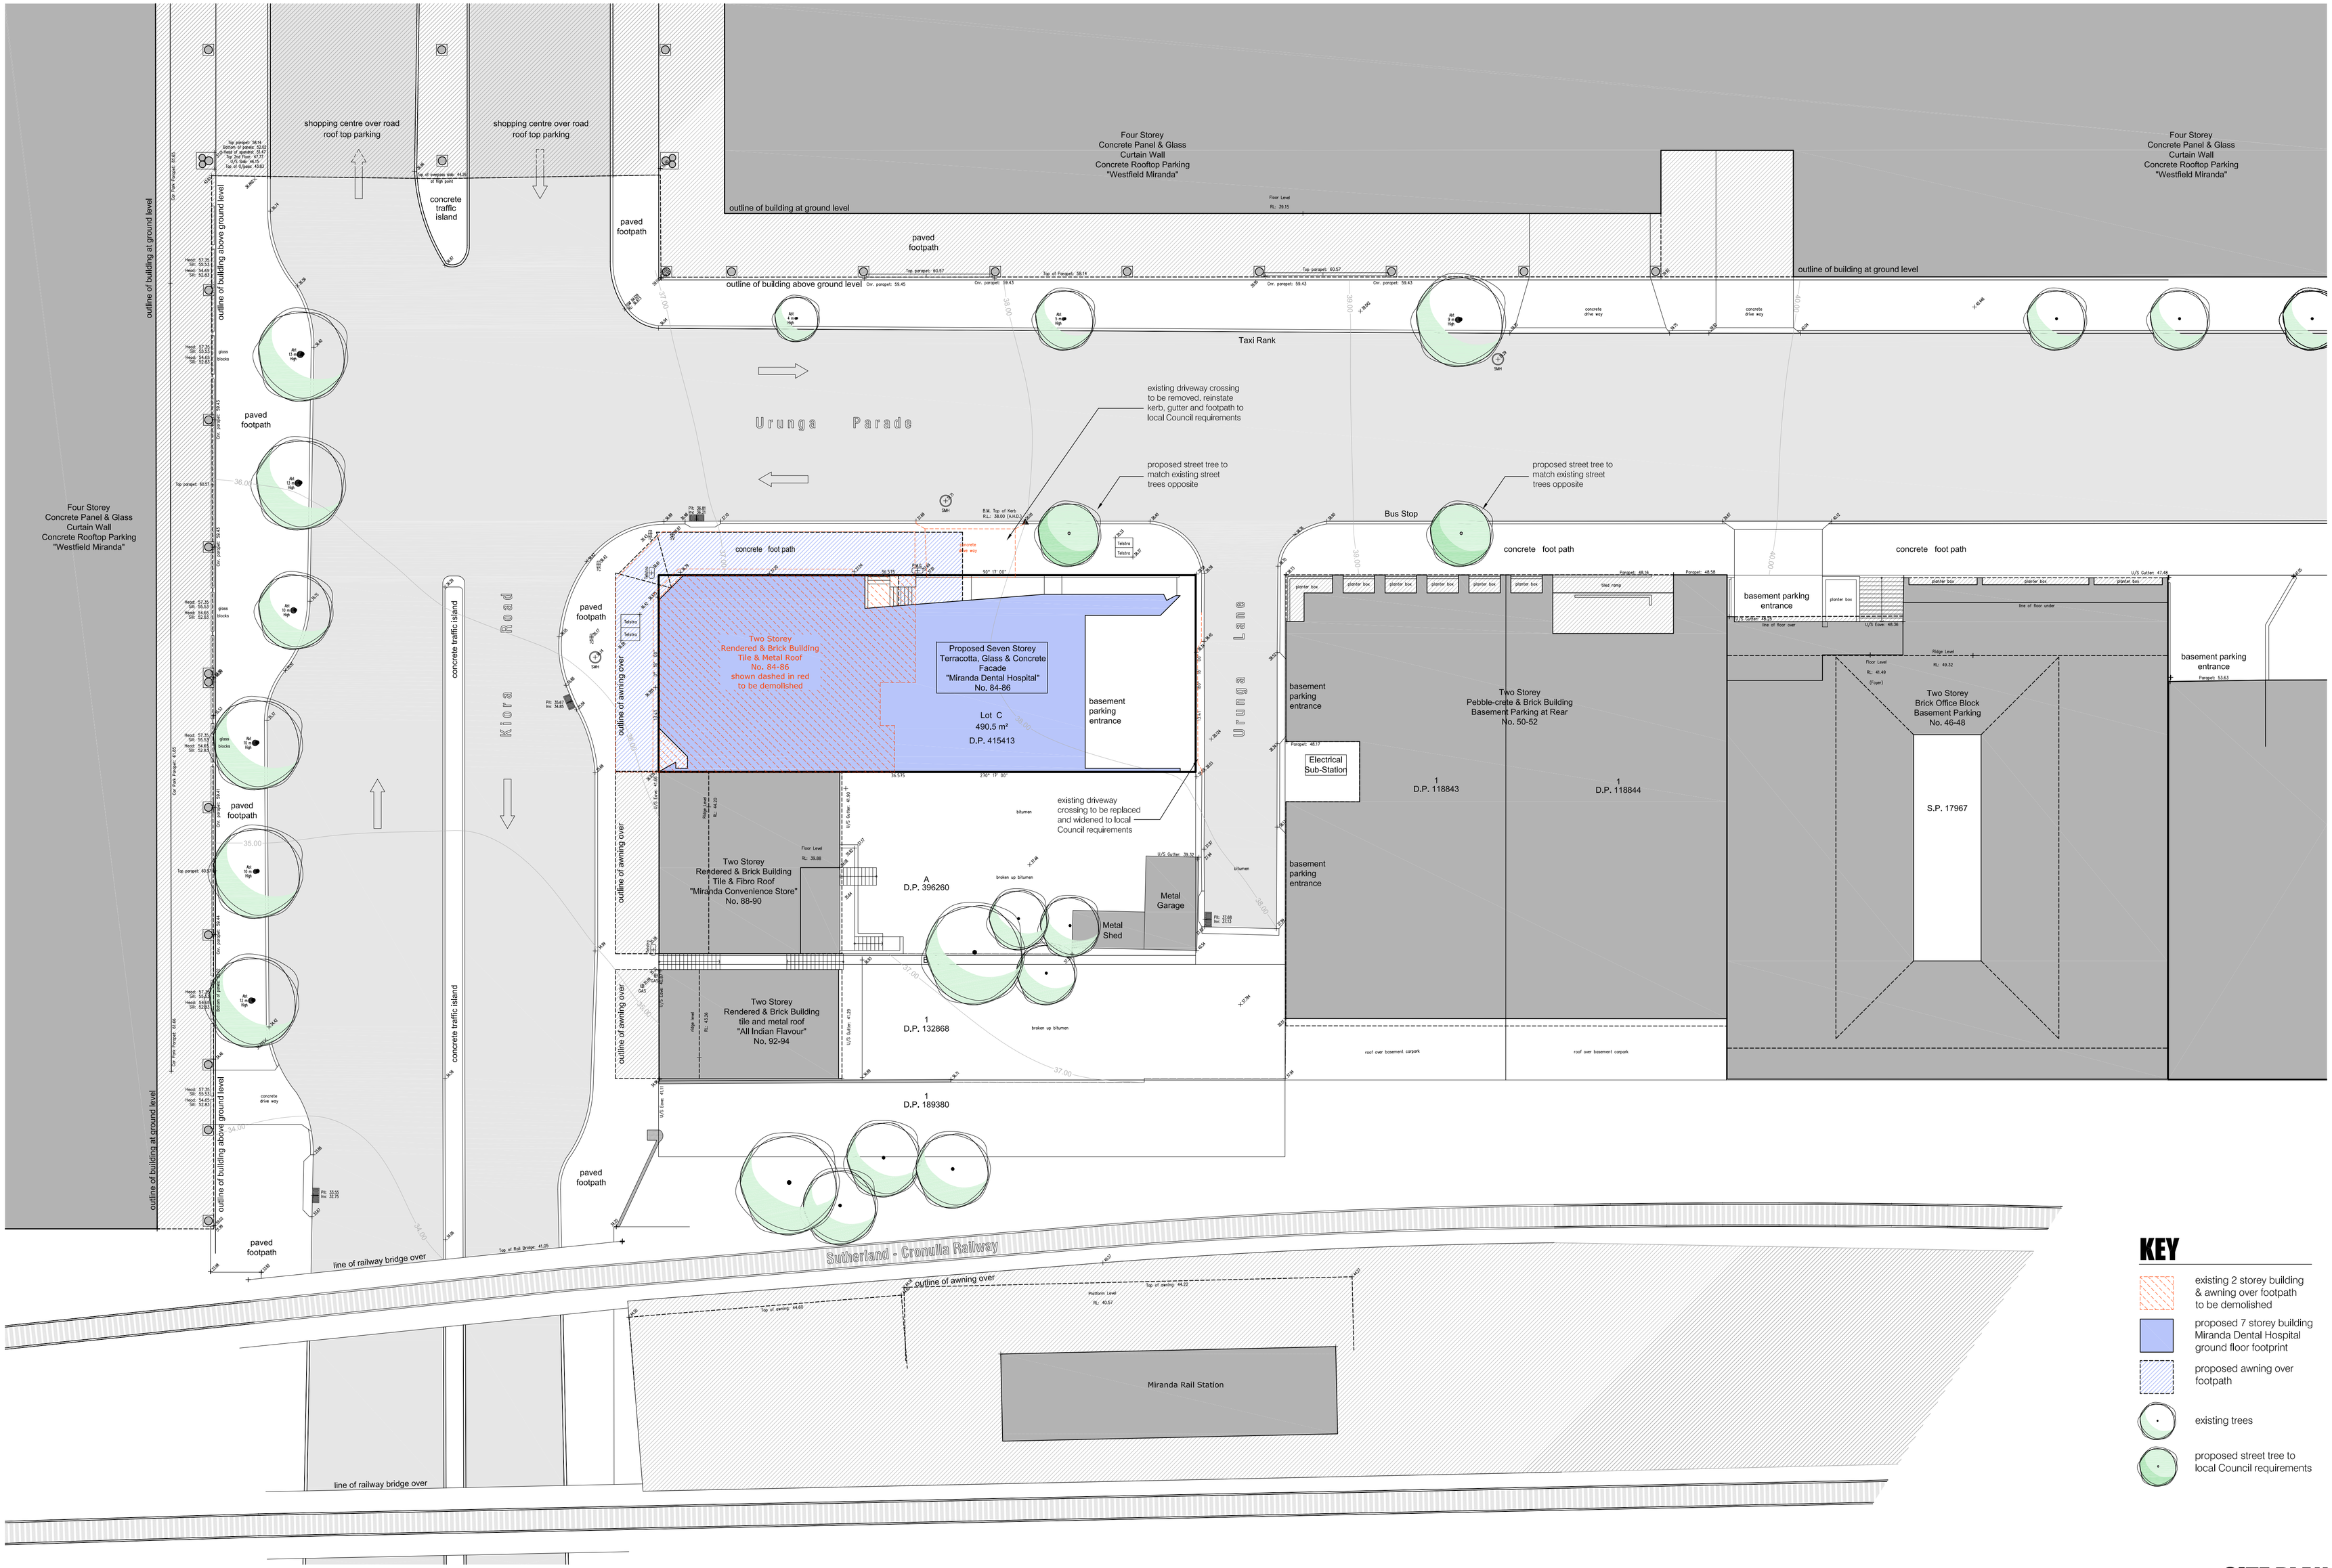

KEY

- existing 2 storey building & awning over footpath to be demolished
- proposed 7 storey building Miranda Dental Hospital ground floor footprint
- proposed awning over footpath
- existing trees
- proposed street tree to local Council requirements

SITE PLAN

geoformdesignarchitects ©

design + architecture + interiors

moore park gardens, suite 145-H 780 bourke street redfern nsw 2016
T : : 9699 4499 F : : 9699 4599
E : : architecture@geoform.com.au W : : www.geoform.com.au

townplanner	bca consultant	sustainability	structural eng	hydraulic eng	traffic engineer	surveyor
Tony Polvere Economia PDS	Vic Lilli & Partners	VIM construction & sustainability	Birzulis Associates	EWFW	Traffix	John R Holt surveyors
ph. 02 9267 5411	ph. 02 9715 2555 fax. 02 9715 2333	ph. 02 9557 5122 fax. 02 9557 5133	ph. 02 9555 7230 fax. 02 9555 7239	ph. 02 9212 1000 fax. 02 9212 1001	ph. 02 9211 3352 fax. 02 9211 2740	ph. 02 9523 2589 fax. 02 9527 4172

amendments	date	description

0 2 4 6 8 10 20m

job # : : 0903
scale : : 1:200 @ A1
date : : Decemeber 2010

drawing is copyright, do not scale drawing, work to figured dimensions only, verify all dimensions on site. Report to geoform any omission, discrepancy or anything that might lead to a result other than the intent of the drawing. If in doubt, ask. All work to comply with the BCA and relevant Australian Standards.

drawing number : : 1.02

issue : :