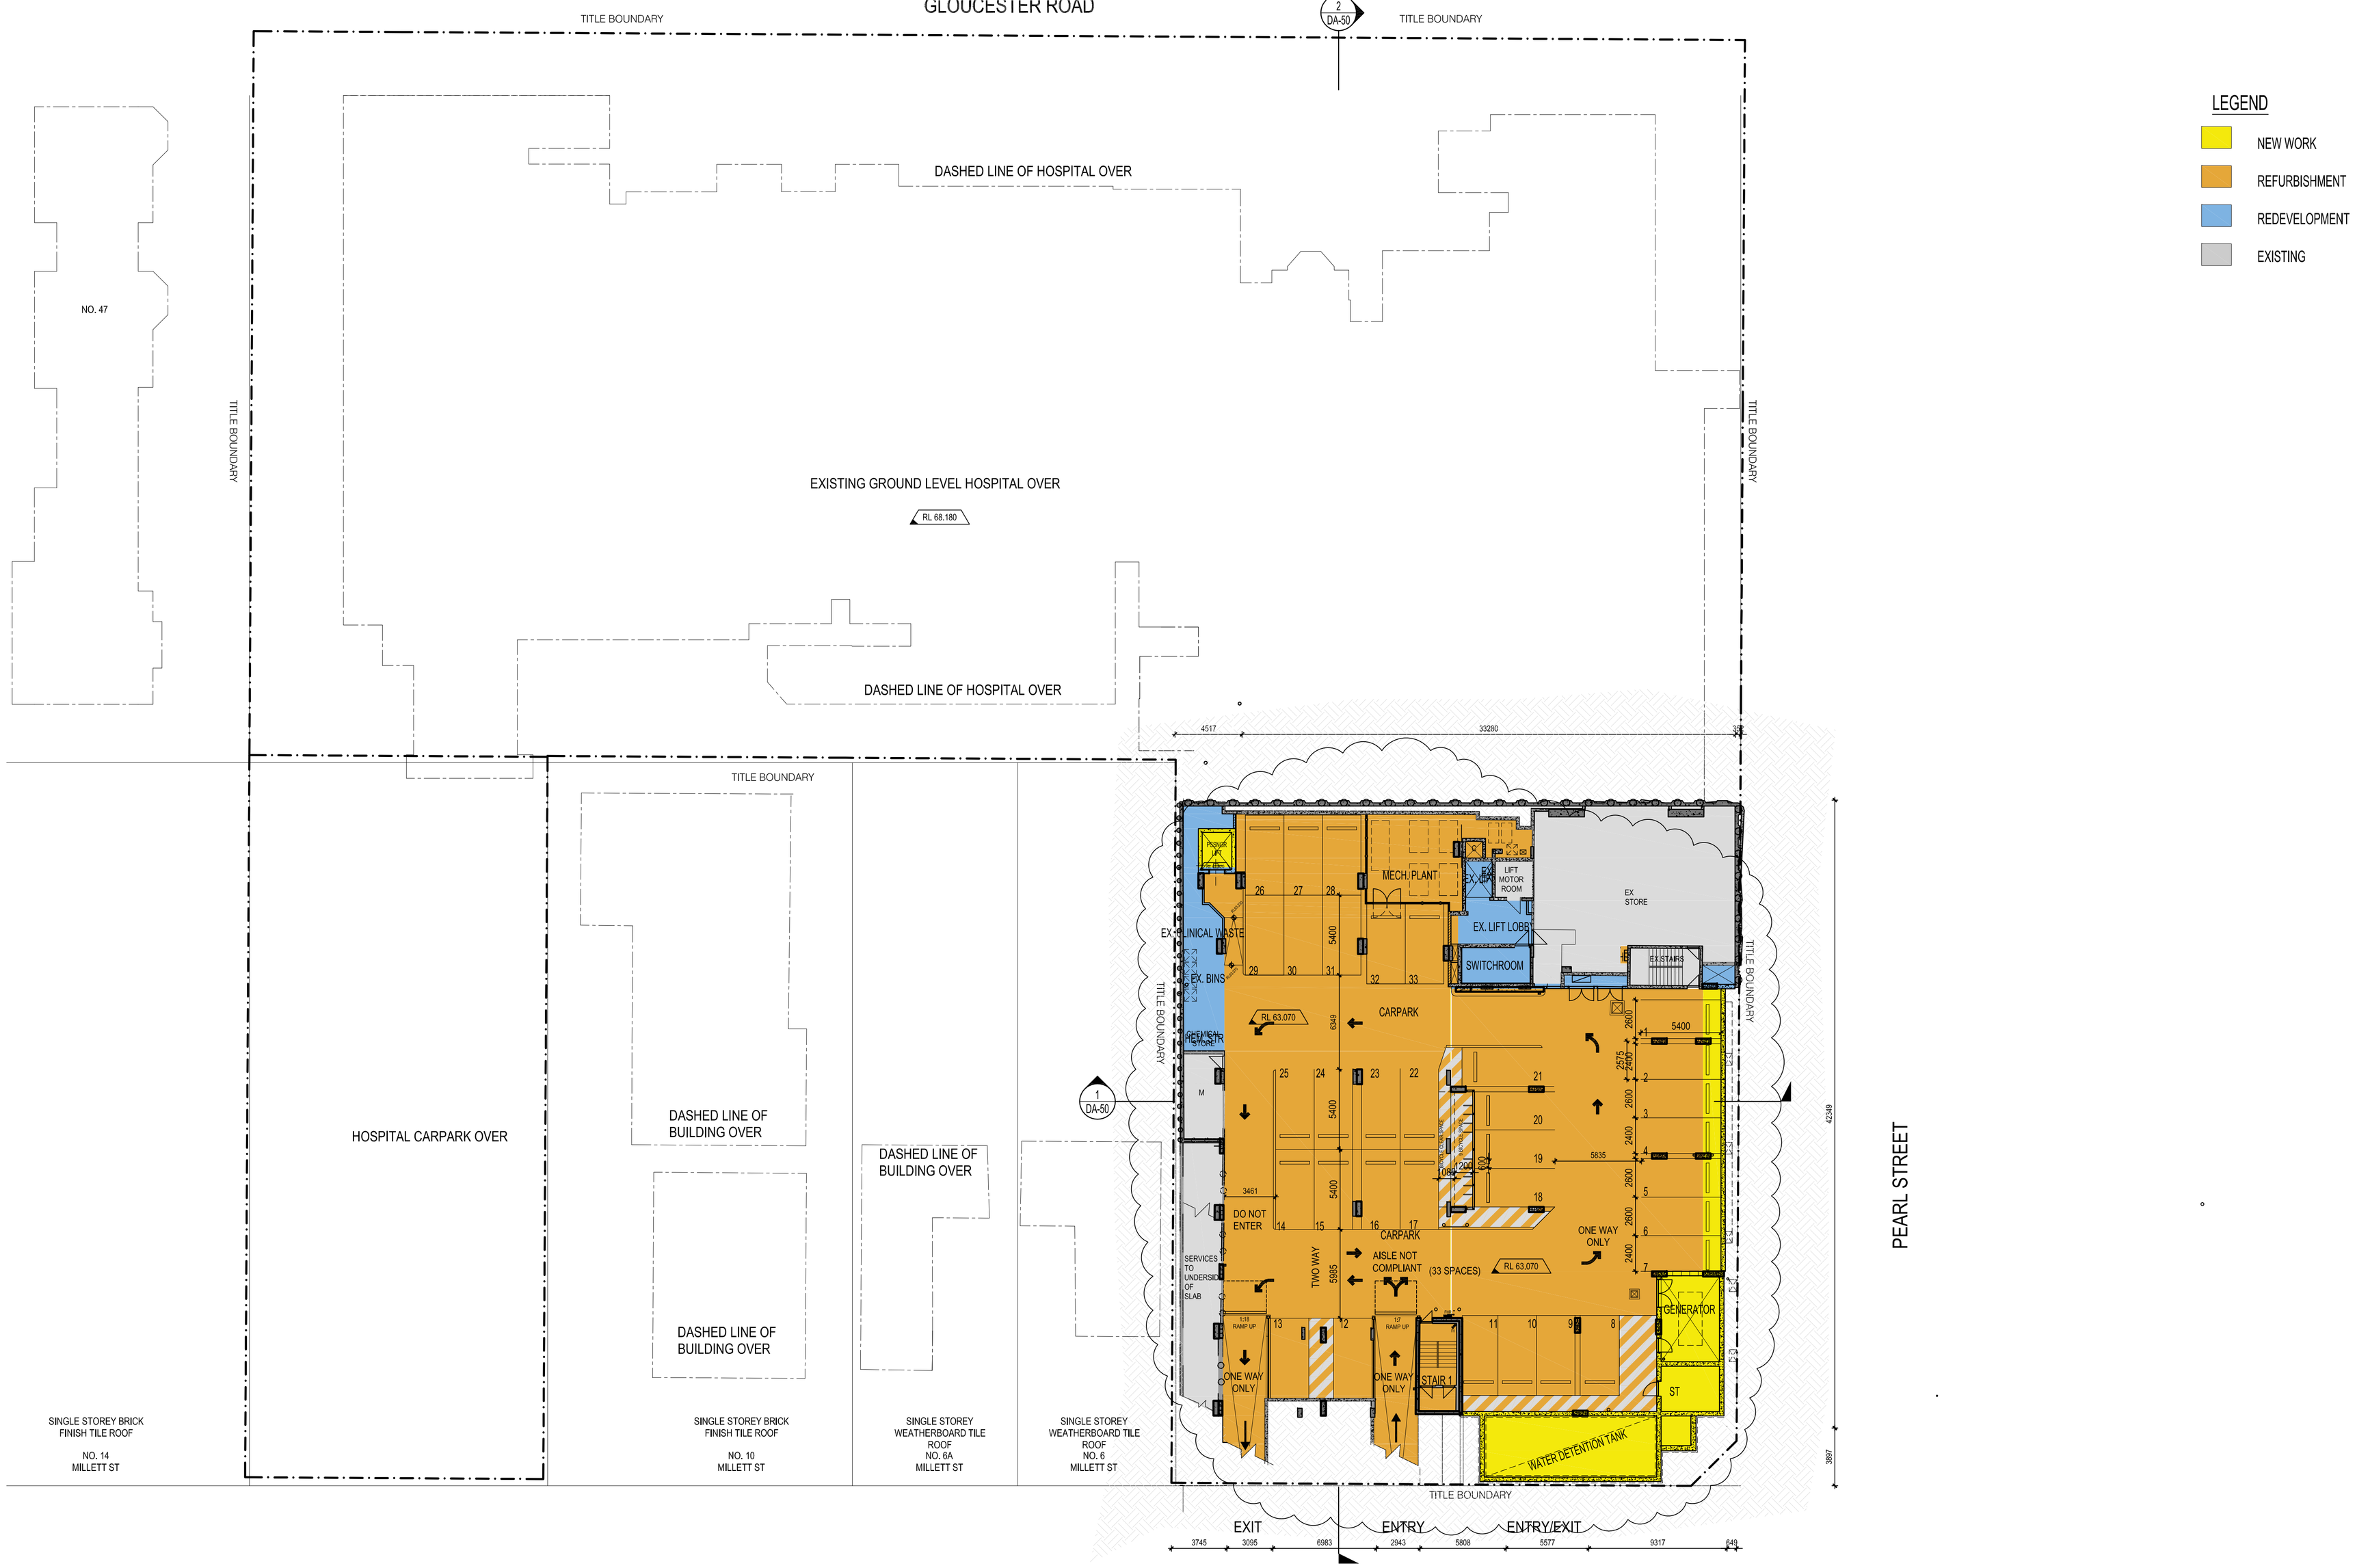


| ISSUE | REVISION | DRN | CHK/APP | DATE |
|---|---|---|---|---|
| A | ISSUE FOR DEVELOPMENT APPROVAL | MS | PW | 24-08-12 |
| B | DA AMENDMENTS | NB | MH | 04.02.13 |
| C | DA AMENDMENTS | KB | NB | 08.02.13 |
| D | CC STAGE 1 ISSUE | NB | | 20.09.13 |
| E | ISSUE FOR INFORMATION | MH | NB | 16.10.13 |
| F | ISSUE FOR SECTION 75W | NB | NB | 24.10.13 |

| ISSUE | REVISION | DRN | CHK/APP | DATE |
|---|---|---|---|---|

CONSULTANTS:

healthe.care

health.science
PLANNING CONSULTANTS

MILLER TOMKINS ARCHITECT PTY LTD
Northpark Place East
Level 1, 525 Flinders Street,
Melbourne VIC Australia 3000
TEL: (03) 9923 2333
FAX: (03) 9923 2334
http:// www.hspc.com.au
Email info@hspc.com.au
ABN: 34 050 195 170
ACN: 050 195 170

SYDNEY
Level 6, 61 Market Street
Sydney NSW Australia 2000
TEL: (02) 8289 5777
FAX: (02) 9286 3745
http:// www.hspc.com.au
Email info@hspcnsw.com.au
ABN: 90 095 016 836
ACN: 095 016 836

REASON FOR ISSUE:
MP11_0042 S75W SUBMISSION

THE CONTRACTOR MUST VERIFY ALL DIMENSIONS ON SITE BEFORE COMMENCING ANY WORK OR MAKING OF ANY SHOP DRAWINGS. FIGURED DIMENSIONS MUST BE USED IN PREFERENCE TO SCALED DIMENSIONS. ALL SCALED DIMENSIONS MUST BE VERIFIED ON SITE. THIS DRAWING IS COPYRIGHT AND REMAINS THE PROPERTY OF THE ARCHITECT.

PROJECT:
HURSTVILLE PRIVATE HOSPITAL

TITLE:
PROPOSED LOWER BASEMENT PLAN

DRAWING No:
DA-30

NORTH:

SCALE:
1:200@A1

PROJECT No:
40-1076

REV:
F