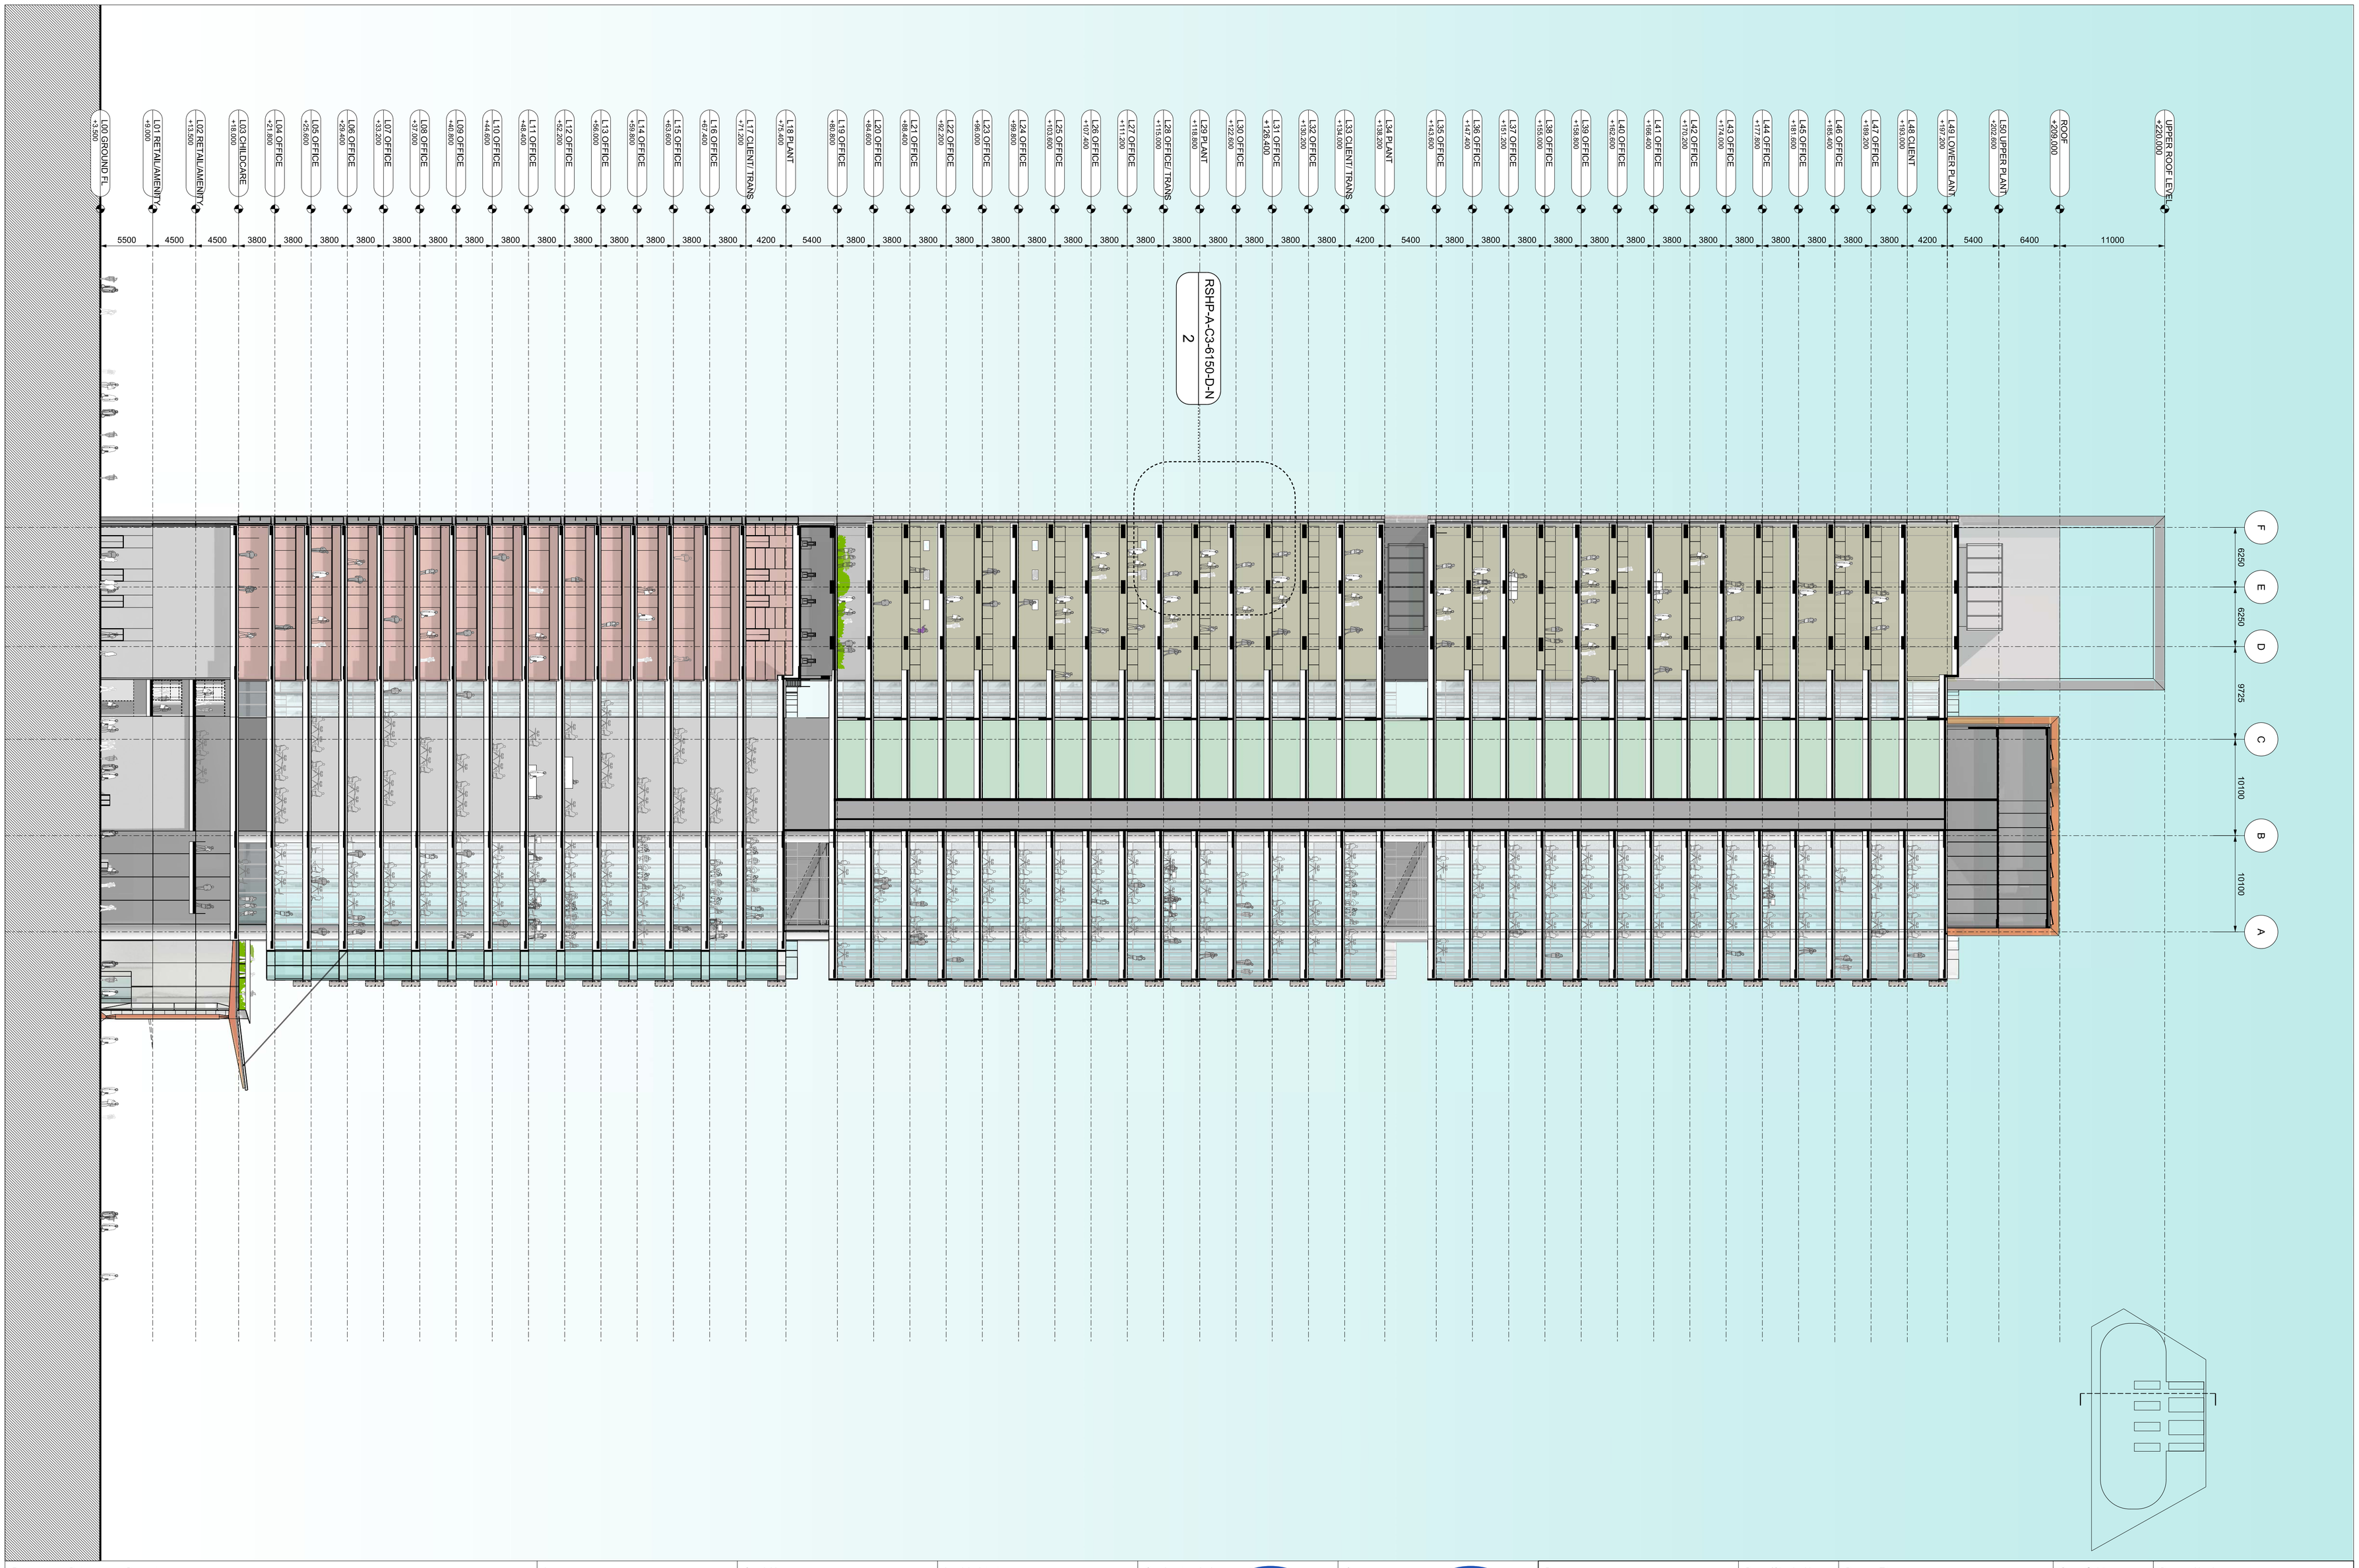
UPPER ROOF LEVEL +220,000
ROOF +209,000
L50 UPPER PLANT +202,900
L49 LOWER PLANT +197,200
L48 CLIENT +193,000
L47 OFFICE +189,200
L46 OFFICE +185,400
L45 OFFICE +181,600
L44 OFFICE +177,800
L43 OFFICE +174,000
L42 OFFICE +170,200
L41 OFFICE +166,400
L40 OFFICE +162,600
L39 OFFICE +158,800
L38 OFFICE +155,000
L37 OFFICE +151,200
L36 OFFICE +147,400
L35 OFFICE +143,600
L34 PLANT +139,200
L33 CLIENT / TRANS +134,000
L32 OFFICE +130,200
L31 OFFICE +126,400
L30 OFFICE +122,600
L29 PLANT +118,800
L28 OFFICE / TRANS +115,000
L27 OFFICE +111,200
L26 OFFICE +107,400
L25 OFFICE +103,600
L24 OFFICE +99,800
L23 OFFICE +96,000
L22 OFFICE +92,200
L21 OFFICE +88,400
L20 OFFICE +84,600
L19 OFFICE +80,800
L18 PLANT +75,400
L17 CLIENT / TRANS +71,200
L16 OFFICE +67,400
L15 OFFICE +63,600
L14 OFFICE +59,800
L13 OFFICE +56,000
L12 OFFICE +52,200
L11 OFFICE +48,400
L10 OFFICE +44,600
L09 OFFICE +40,800
L08 OFFICE +37,000
L07 OFFICE +33,200
L06 OFFICE +29,400
L05 OFFICE +25,600
L04 OFFICE +21,800
L03 CHILDCARE +18,000
L02 RETAIL/AMENITY +13,500
L01 RETAIL/AMENITY +9,000
L00 GROUND FL +3,500
11000 6400 5400 4200 10100 9725 6250 6250
5500 4500 4500 3800 3800 3800

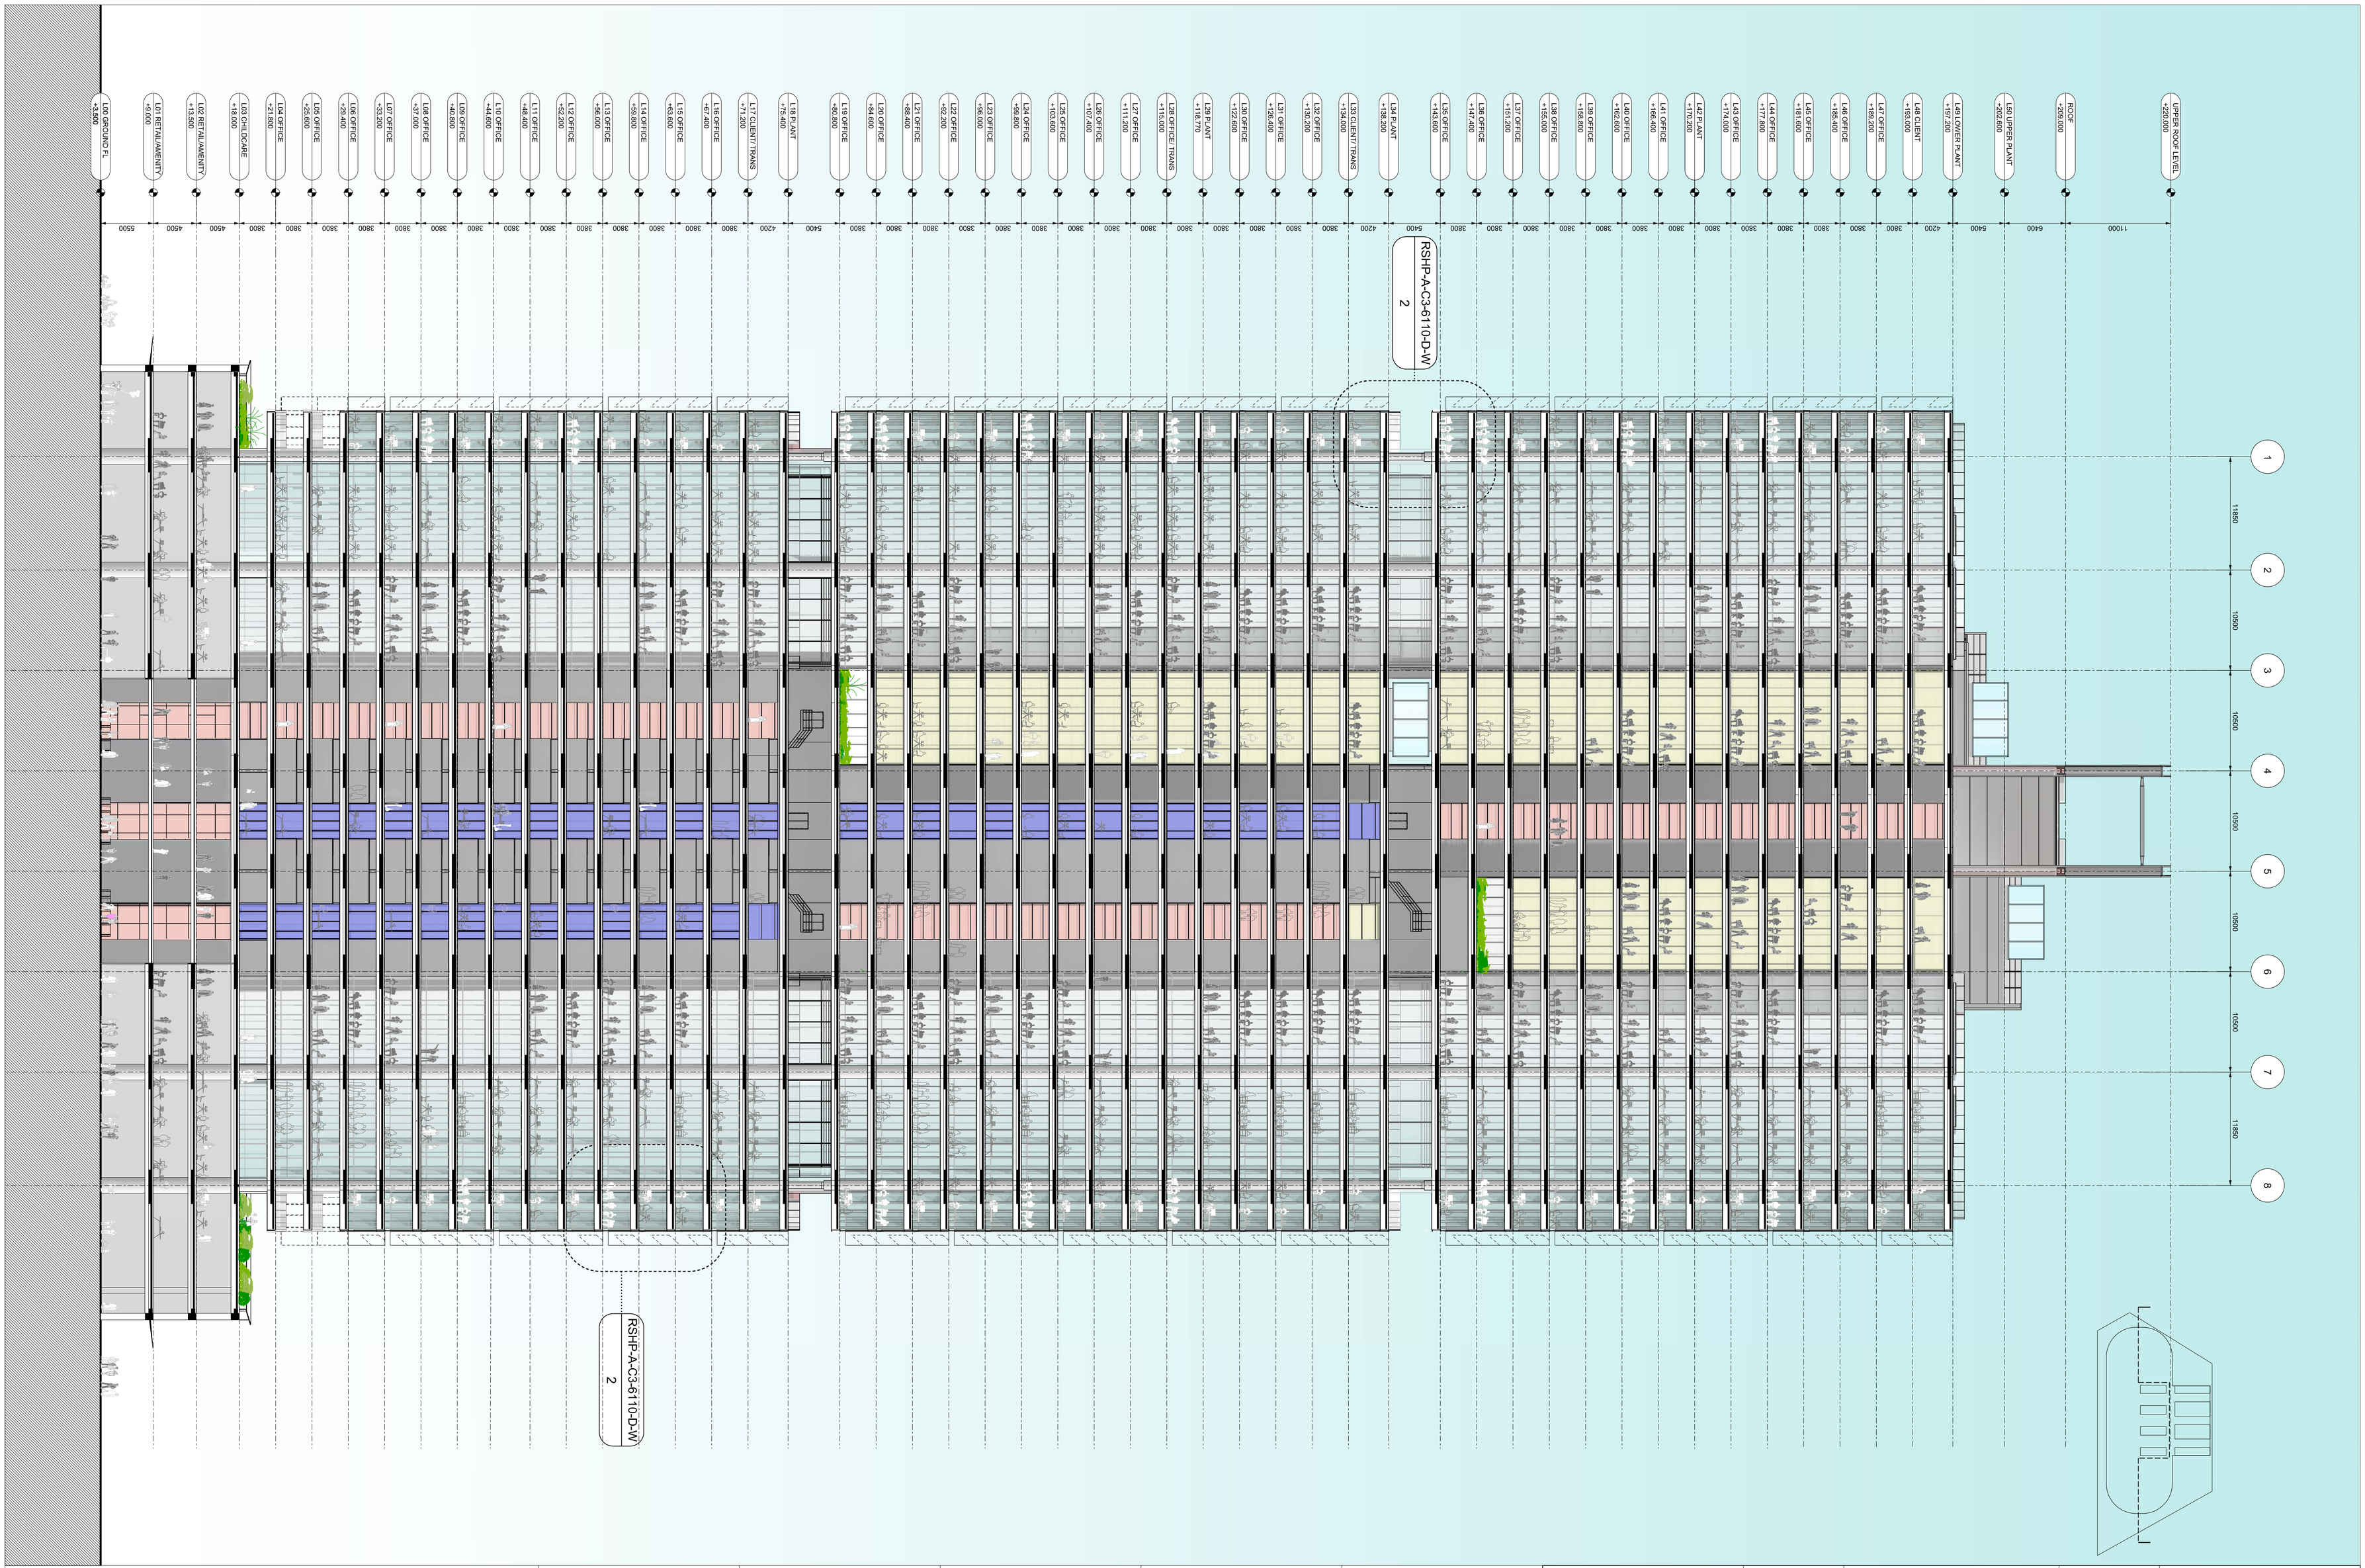

Revision	Date	Description
A	21-10-2011	Barangaroo South C3 Project Application MP11_0044

Legal

Do not scale from drawing. The author of this drawing takes no responsibility for any dimensions obtained by measuring or scaling from this drawing and no reliance may be placed on such dimensions. If no dimension is given, it is the responsibility of the recipient to ascertain the dimension specifically form the author or by site measurement.
The sizing of all structural and service elements must always be checked against the relevant engineer's drawings. No reliance should be placed upon sizing information shown on this drawing.

© copyright Rogers Stirk Harbour + Partners, all rights reserved 2010

Site Address

Barangaroo
Hickson Rd
Millers Point NSW 2000
Sydney, Australia

Lead Architect

Collaborating Architect

Graham W Jones [Principal Architect]
FRAIA NSW ARB 4505

Lend Lease design

30 The Bond
30 Hickson Rd
Millers Point NSW 2000
Sydney, Australia

t: +61 2 9236 6111
f: +61 2 9383 8133
www.bovislendlease.com

Client

Lend Lease

30 The Bond
30 Hickson Rd
Millers Point NSW 2000
Sydney, Australia

t: +61 2 9236 6111
f: +61 2 9383 8133
www.bovislendlease.com

Project
Barangaroo South - C3

Drawn/Checked by
PS/CKM

Drawing Title
Section
CC

Drawing Purpose
Project Application: MP11_0044

Scale @ A1
1:300

Drawing Number
RSHP-A-C3-4110-S-CC

Drawing Date
07-10-2011

Revision Date
21-10-2011

Revision
A

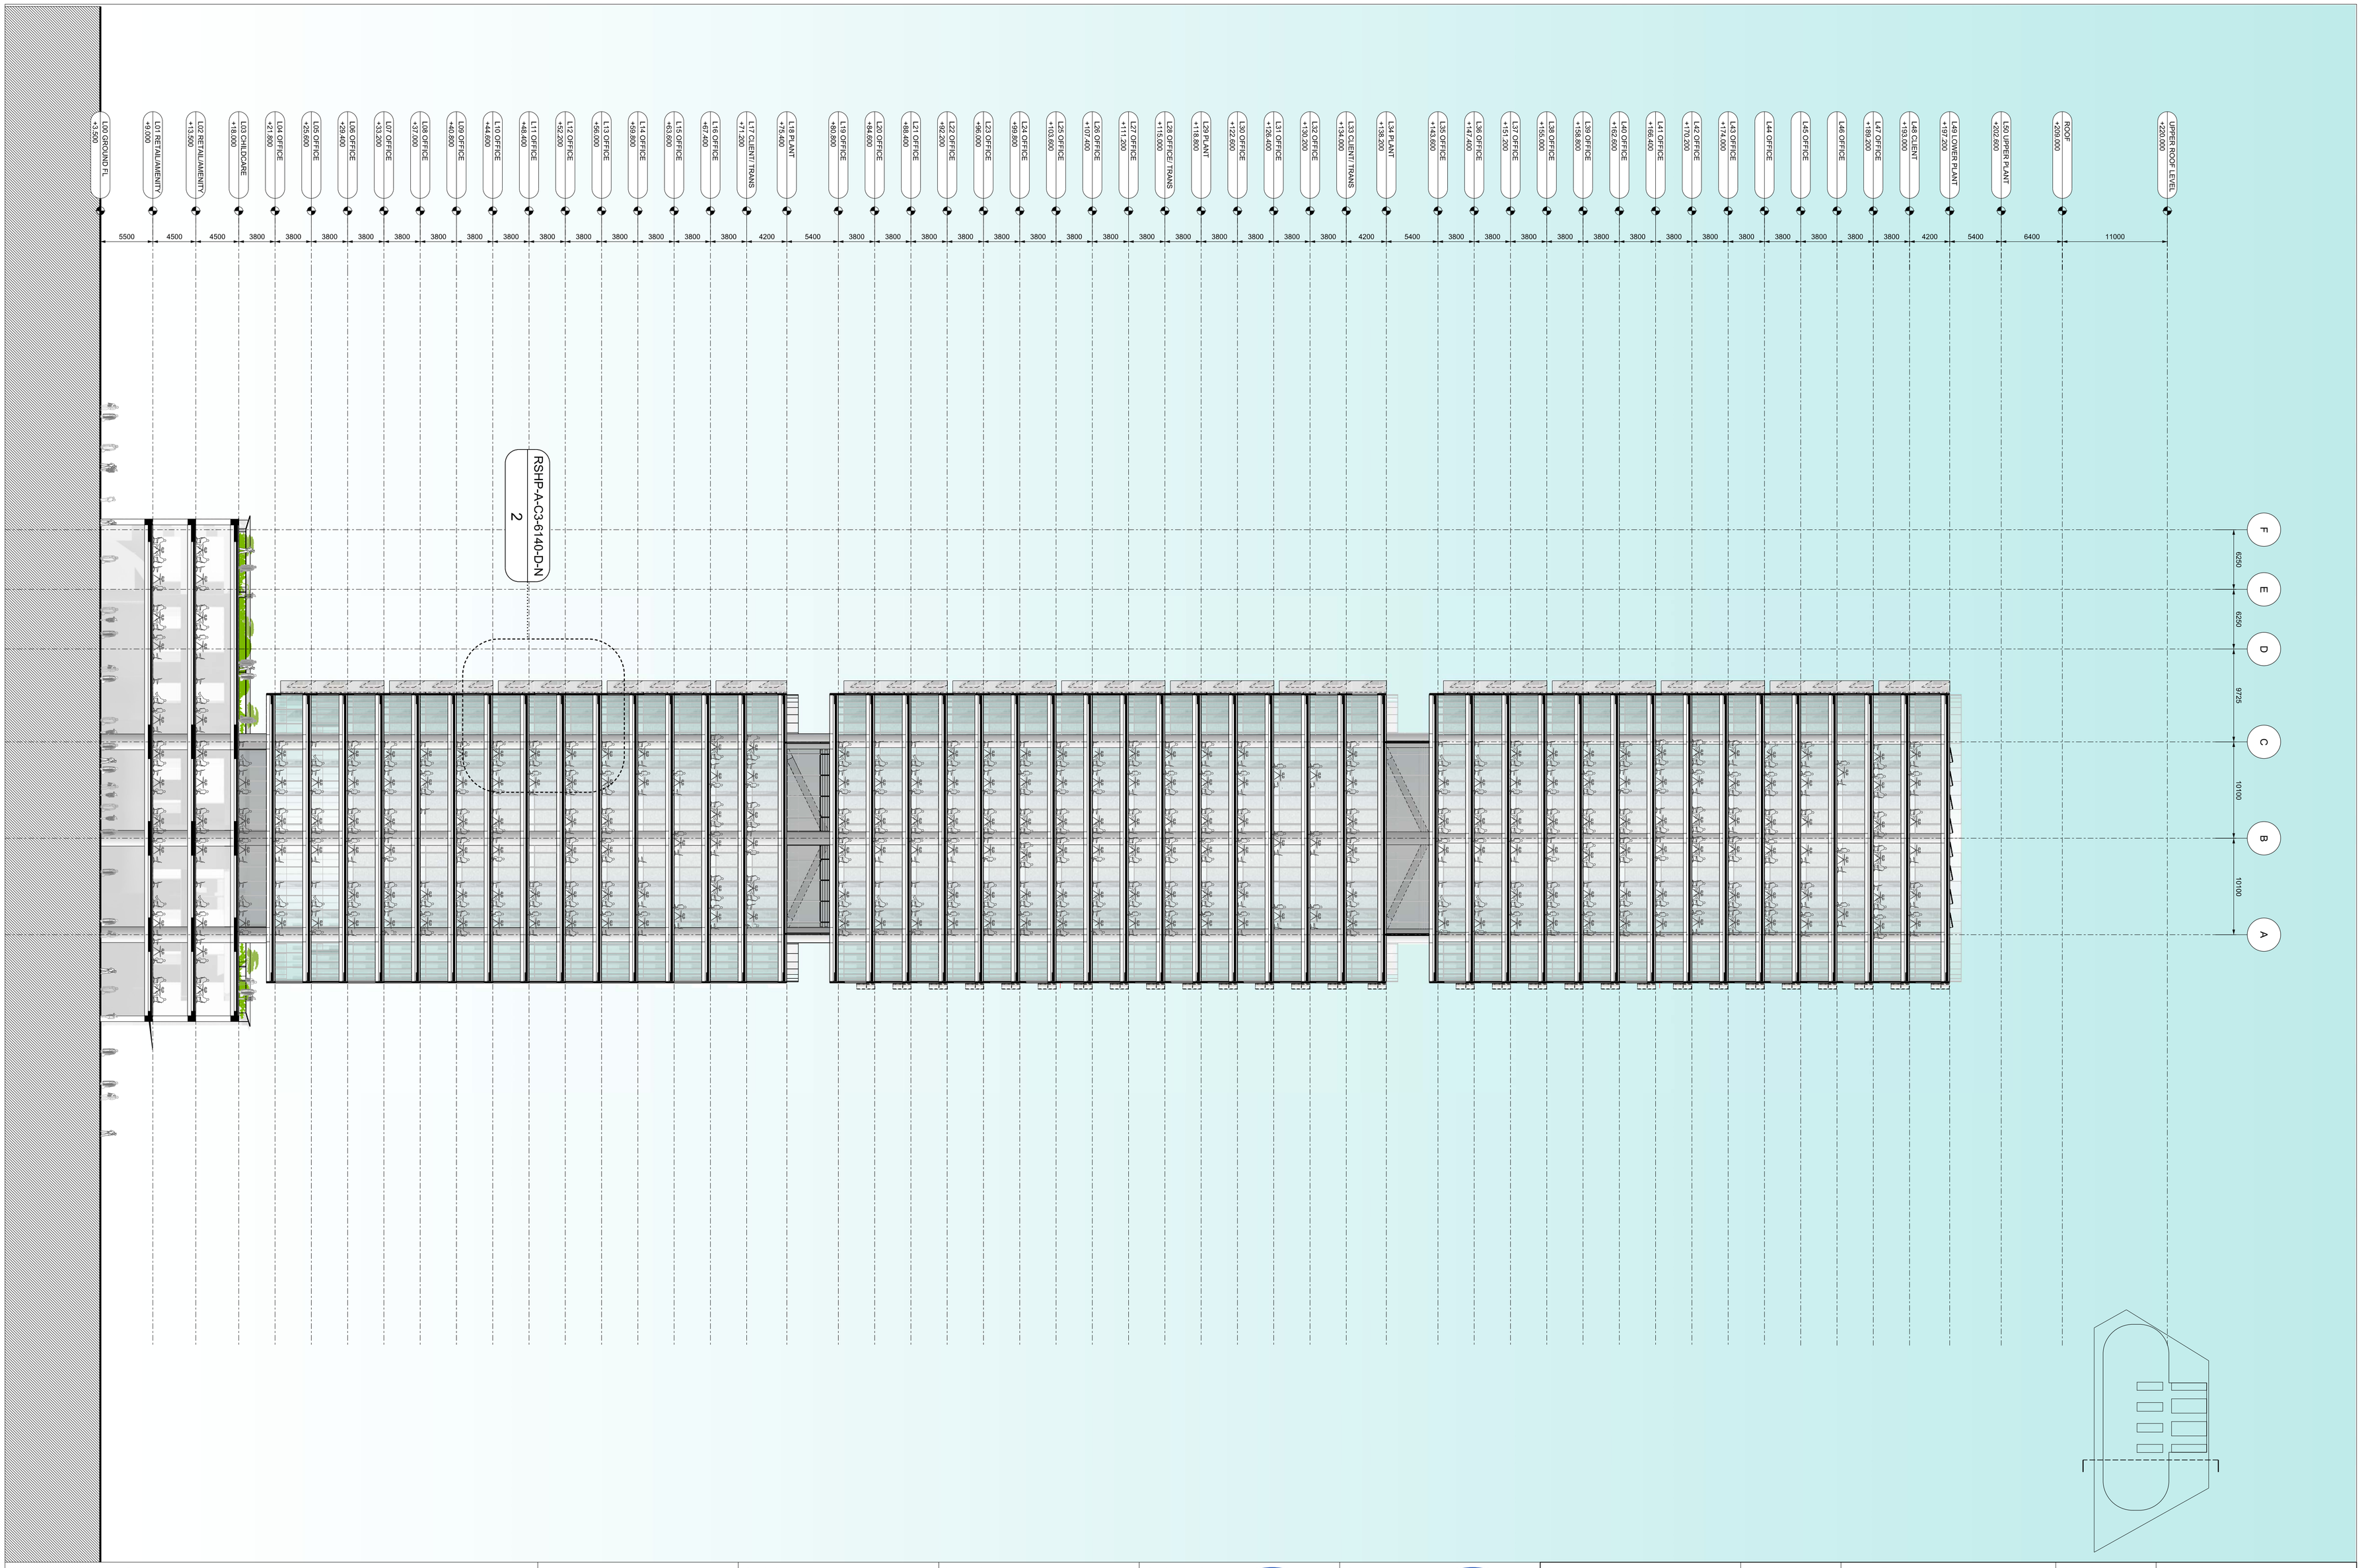
UPPER ROOF LEVEL +220.000
ROOF +209.000
L50 UPPER PLANT +202.600
L49 LOWER PLANT +197.200
L48 CLIENT +193.000
L47 OFFICE +189.200
L46 OFFICE
L45 OFFICE
L44 OFFICE
L43 OFFICE +174.000
L42 OFFICE +170.200
L41 OFFICE +166.400
L40 OFFICE +162.600
L39 OFFICE +158.800
L38 OFFICE +155.000
L37 OFFICE +151.200
L36 OFFICE +147.400
L35 OFFICE +143.600
L34 PLANT +138.200
L33 CLIENT / TRANS +134.000
L32 OFFICE +130.200
L31 OFFICE +126.400
L30 OFFICE +122.600
L29 PLANT +118.800
L28 OFFICE / TRANS +115.000
L27 OFFICE +111.200
L26 OFFICE +107.400
L25 OFFICE +103.600
L24 OFFICE +99.800
L23 OFFICE +96.000
L22 OFFICE +92.200
L21 OFFICE +88.400
L20 OFFICE +84.600
L19 OFFICE +80.800
L18 PLANT +75.400
L17 CLIENT / TRANS +71.200
L16 OFFICE +67.400
L15 OFFICE +63.600
L14 OFFICE +59.800
L13 OFFICE +56.000
L12 OFFICE +52.200
L11 OFFICE +48.400
L10 OFFICE +44.600
L09 OFFICE +40.800
L08 OFFICE +37.000
L07 OFFICE +33.200
L06 OFFICE +29.400
L05 OFFICE +25.600
L04 OFFICE +21.800
L03 CHILDCARE +18.000
L02 RETAIL/AMENITY +13.500
L01 RETAIL/AMENITY +9.000
L00 GROUND FL ±0.000
5500 4500 4500 3800 3800 3800