


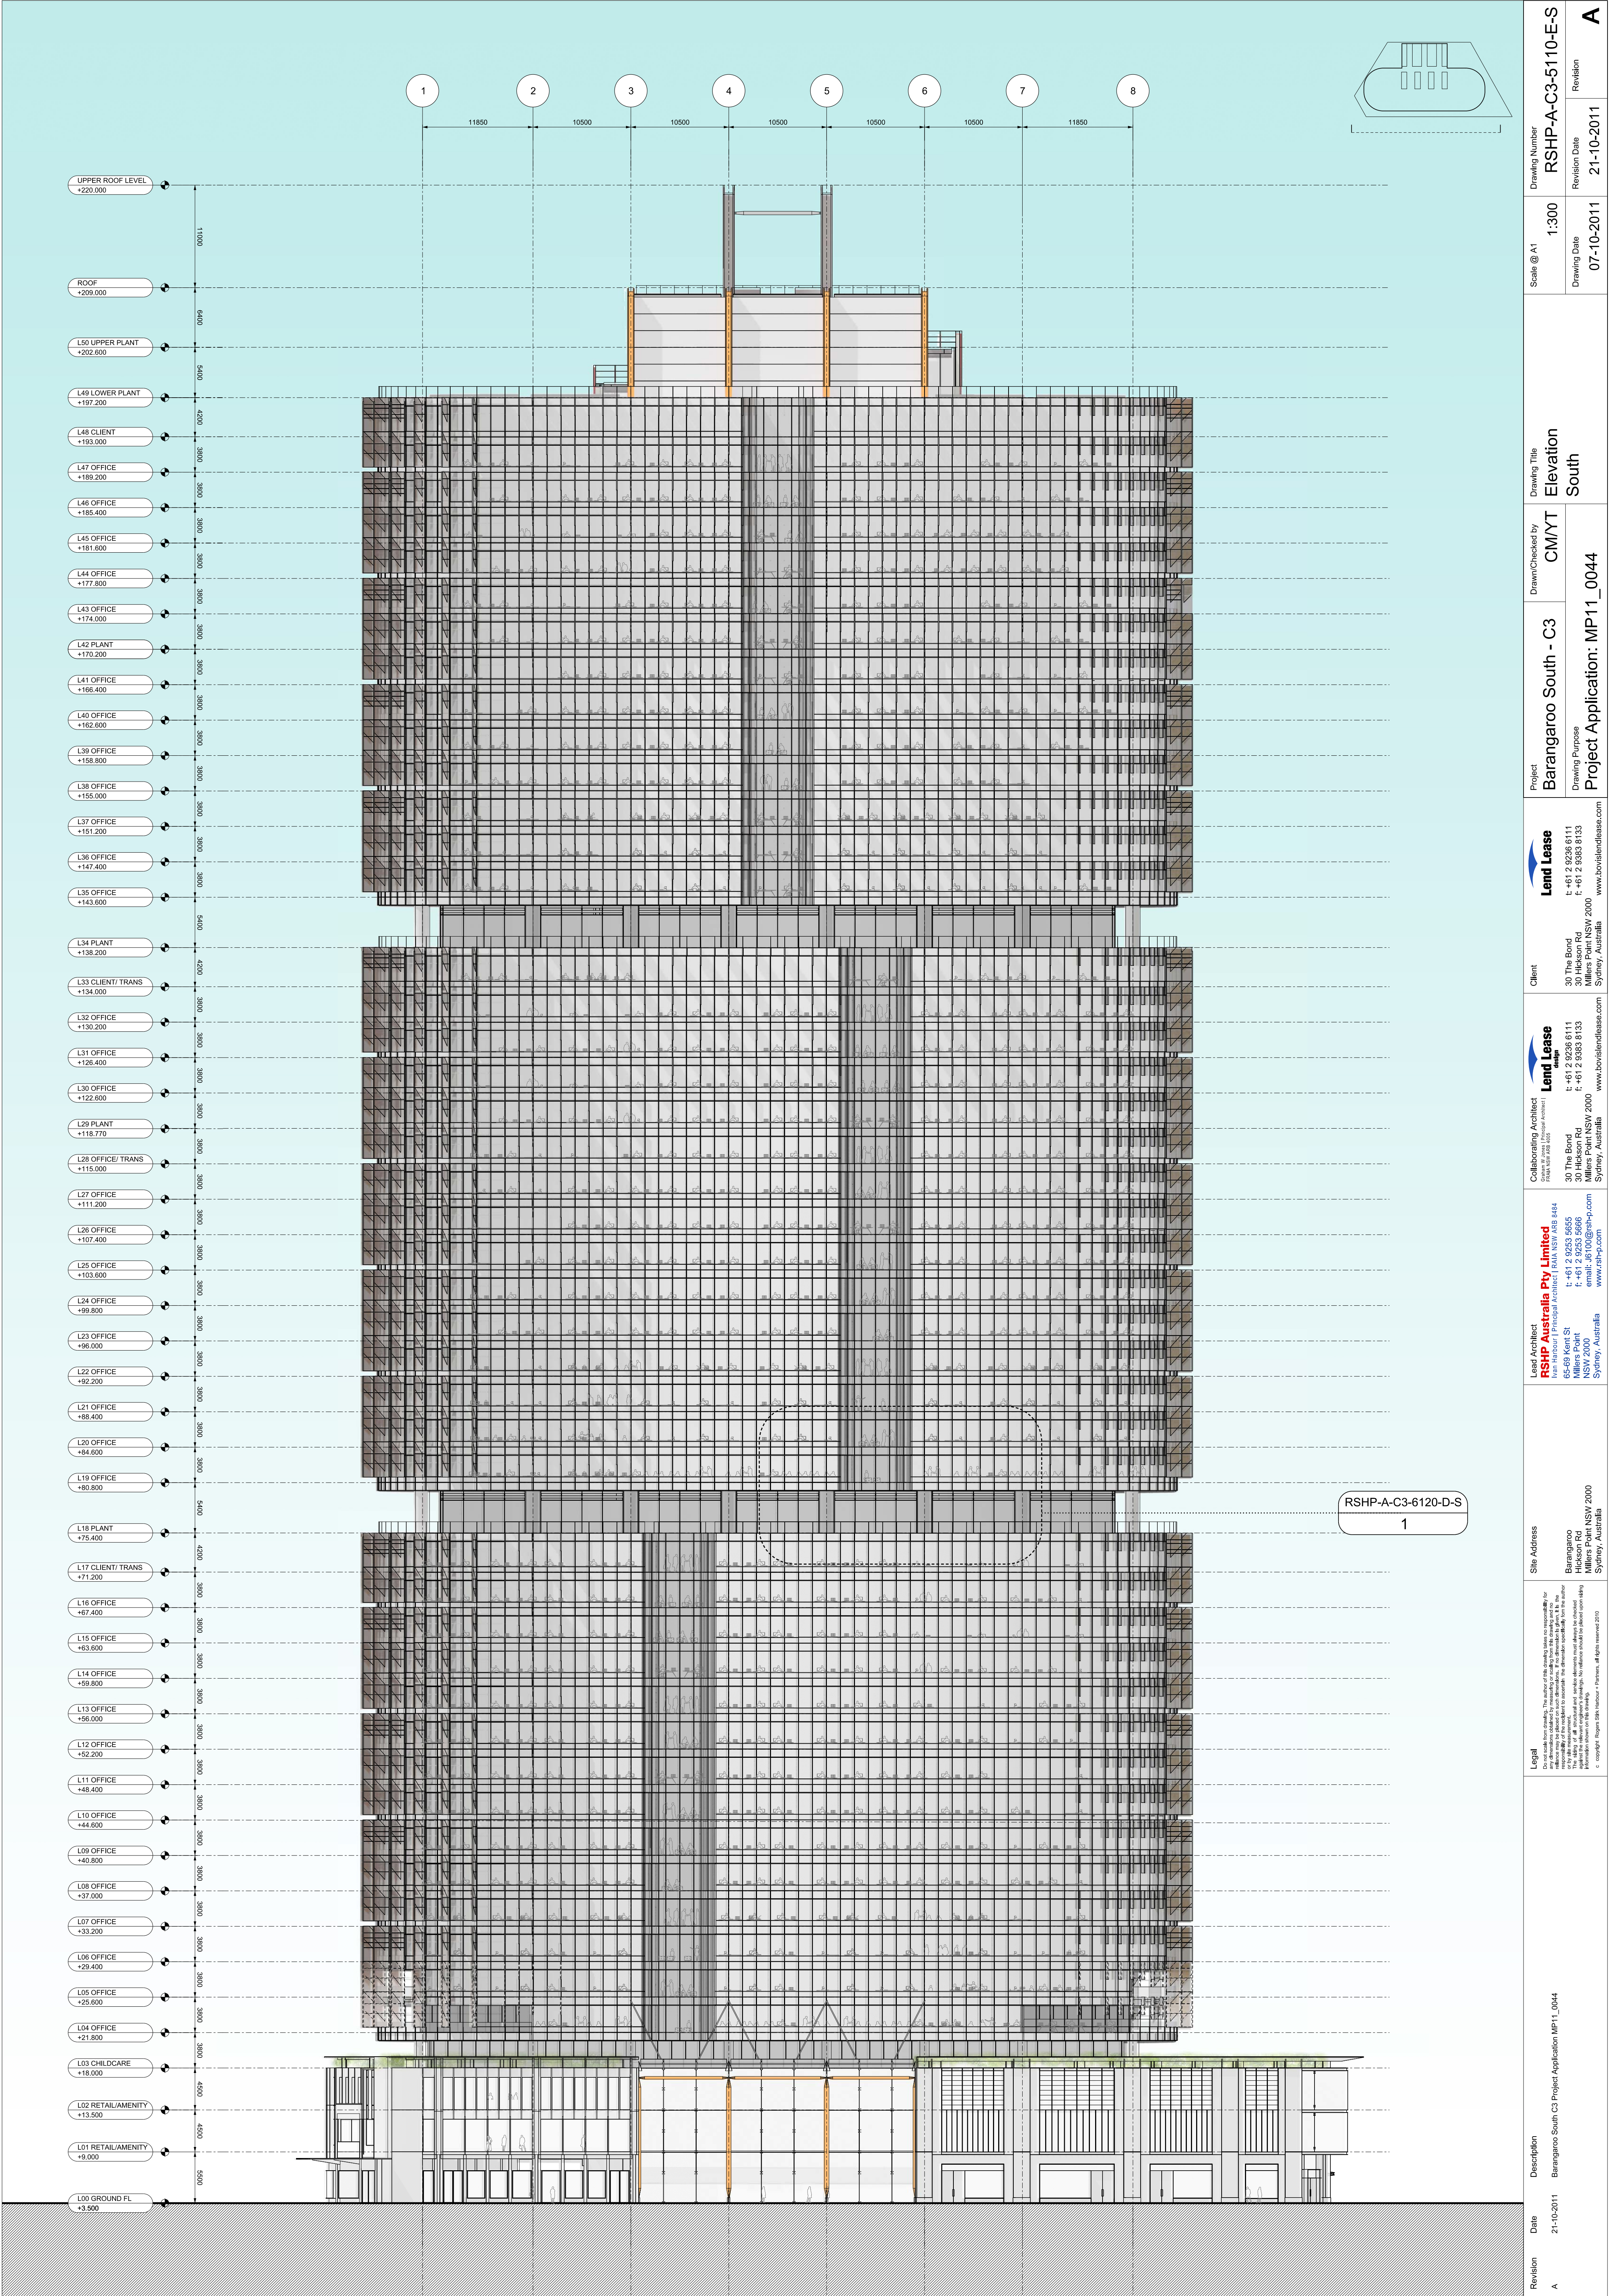

RSHP-A-C3-6120-D-S
1

Revision	Date	Description
A	21-10-2011	Barangaroo South C3 Project Application MP11_0044

Lead Architect	Collaborating Architect	Client
RSHP Australia Pty Limited 65-69 Kent St Millers Point NSW 2000 Sydney, Australia t: +61 2 9553 5555 f: +61 2 9553 5556 email: j6100@rs-hp.com www.rs-hp.com	Lend Lease 30 The Bond 30 Hickson Rd Millers Point NSW 2000 Sydney, Australia t: +61 2 9236 6111 f: +61 2 9383 8133 www.lendleas.com	Lend Lease 30 The Bond 30 Hickson Rd Millers Point NSW 2000 Sydney, Australia t: +61 2 9236 6111 f: +61 2 9383 8133 www.lendleas.com












