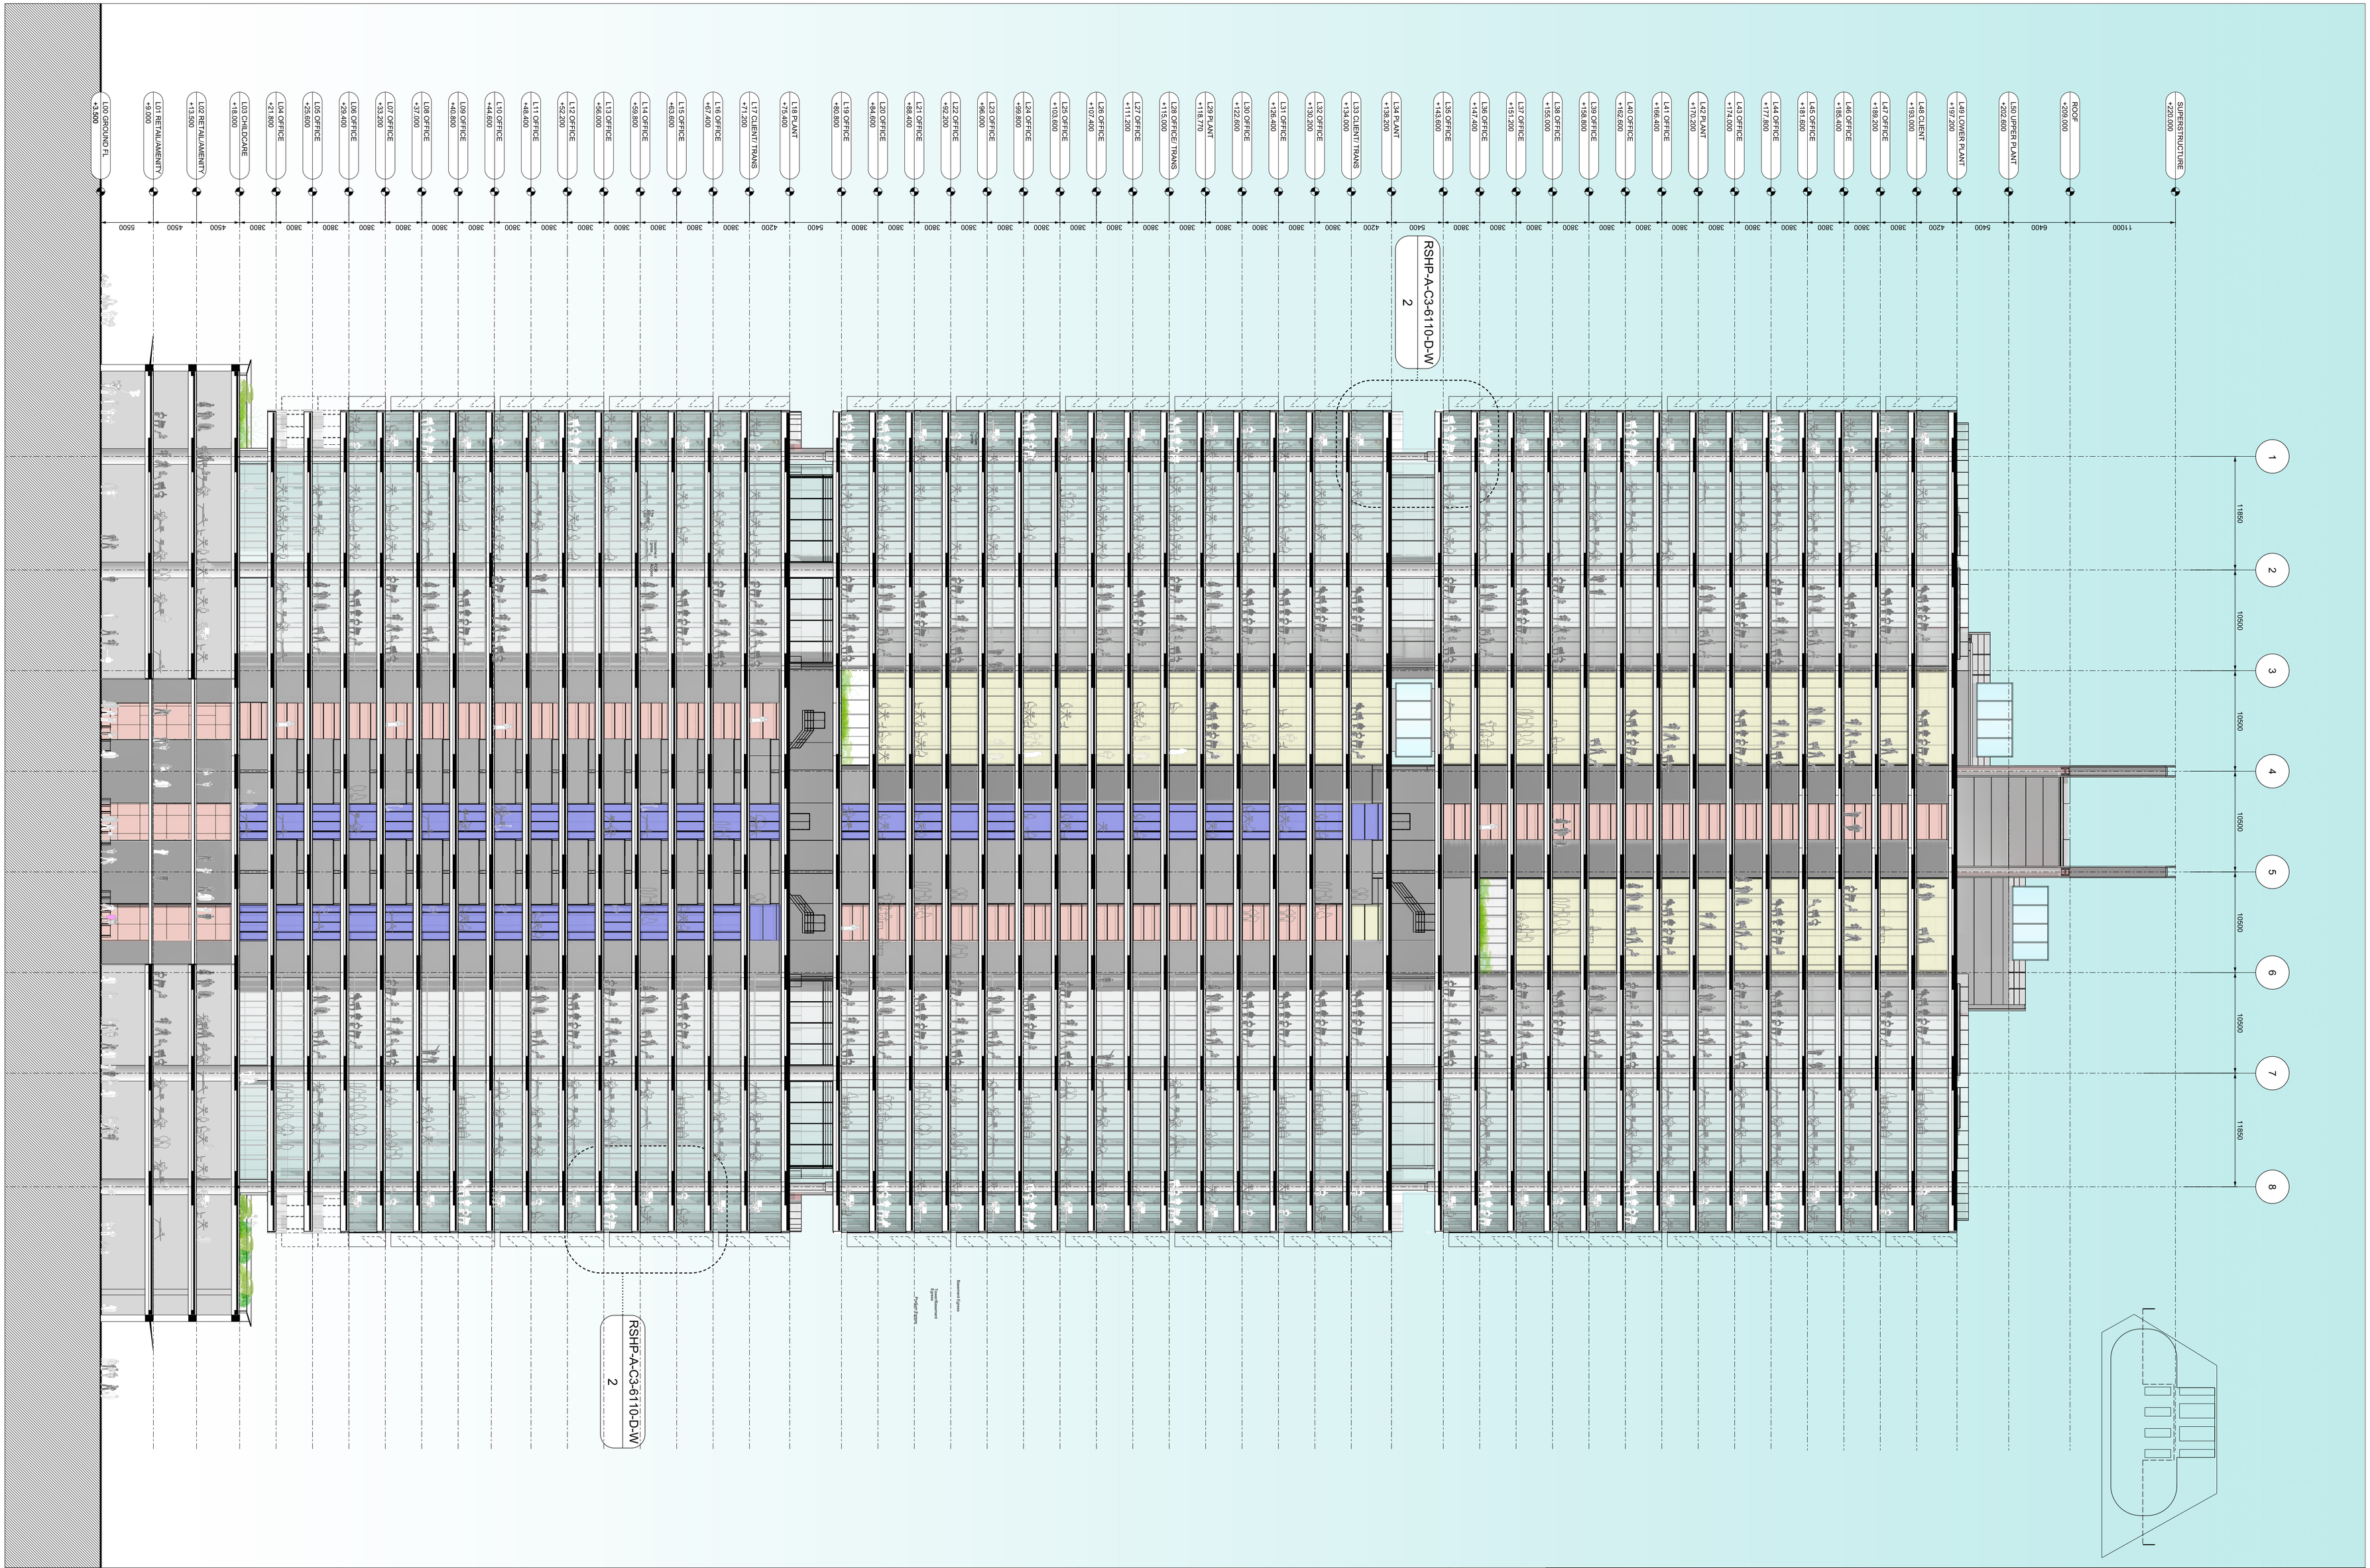

Revision	Date	Description
A	21-10-2011	Barangaroo South C3 Project Application MP11_0044
B	24-02-2012	Ammendments for Prefered Project Report

Legal

Do not scale from drawing. The author of this drawing takes no responsibility for any dimensions obtained by measuring or scaling from this drawing and no reliance may be placed on such dimensions. If no dimension is given, it is the responsibility of the recipient to ascertain the dimension specifically form the author or by site measurement. The sizing of all structural and service elements must always be checked against the relevant engineer's drawings. No reliance should be placed upon sizing information shown on this drawing.

© copyright Rogers Stirk Harbour + Partners, all rights reserved 2010

Podium Facade Architect

TONY CARO ARCHITECTURE

TONY CARO ARCHITECTURE PTY LTD
LEVEL 1, 2 GLEN ST MILSONS POINT
NSW 2061 SYDNEY AUSTRALIA
T 99649100 F 99649133
WWW.TONYCAROARCHITECTURE.COM.AU

Podium Facade Architect

PTW Architects

PTW

NSW Nominated Architects:
A Andersons AO Architects No. 2622
J Bilmon Architects No. 3916
D Jones Architects No. 4778
A Rossi Architects No. 5057
S Stinton Architects No. 6599

T +612 9232 5877
F +612 9221 4139

Level 13, 9 Castlereagh St
Sydney NSW Australia 2000

Lead Architect

RSHP Australia Pty Limited
Ivan Harbour | Principal Architect | RAIA NSW ARB 8484

65-69 Kent St
Millers Point
NSW 2000
Sydney, Australia

t: +61 2 9253 5655
f: +61 2 9253 5666
email: J6100@rsh-p.com
www.rsh-p.com

Collaborating Architect
Graham M Jones | Principal Architect | FRAIA NSW ARB 4005

Lend Lease design

30 The Bond
30 Hickson Rd
Millers Point NSW 2000
Sydney, Australia

t: +61 2 9236 6111
f: +61 2 9383 8133

www.bovislendlease.com

Client

Lend Lease

30 The Bond
30 Hickson Rd
Millers Point NSW 2000
Sydney, Australia

t: +61 2 9236 6111
f: +61 2 9383 8133

www.bovislendlease.com

Site Address

Barangaroo
Hickson Rd
Millers Point NSW 2000
Sydney, Australia

Project	Drawn/Checked by	Drawing Title	Scale @ A1	Drawing Number
Barangaroo South - C3	YT:LF /JL	Section CC	1:300	RSHP-A-C3-4110-S-CC

Drawing Purpose	Drawing Date	Revision Date	Revision
Planning Application No: MP11_0044-PPR	07-10-2011	24-02-2012	B