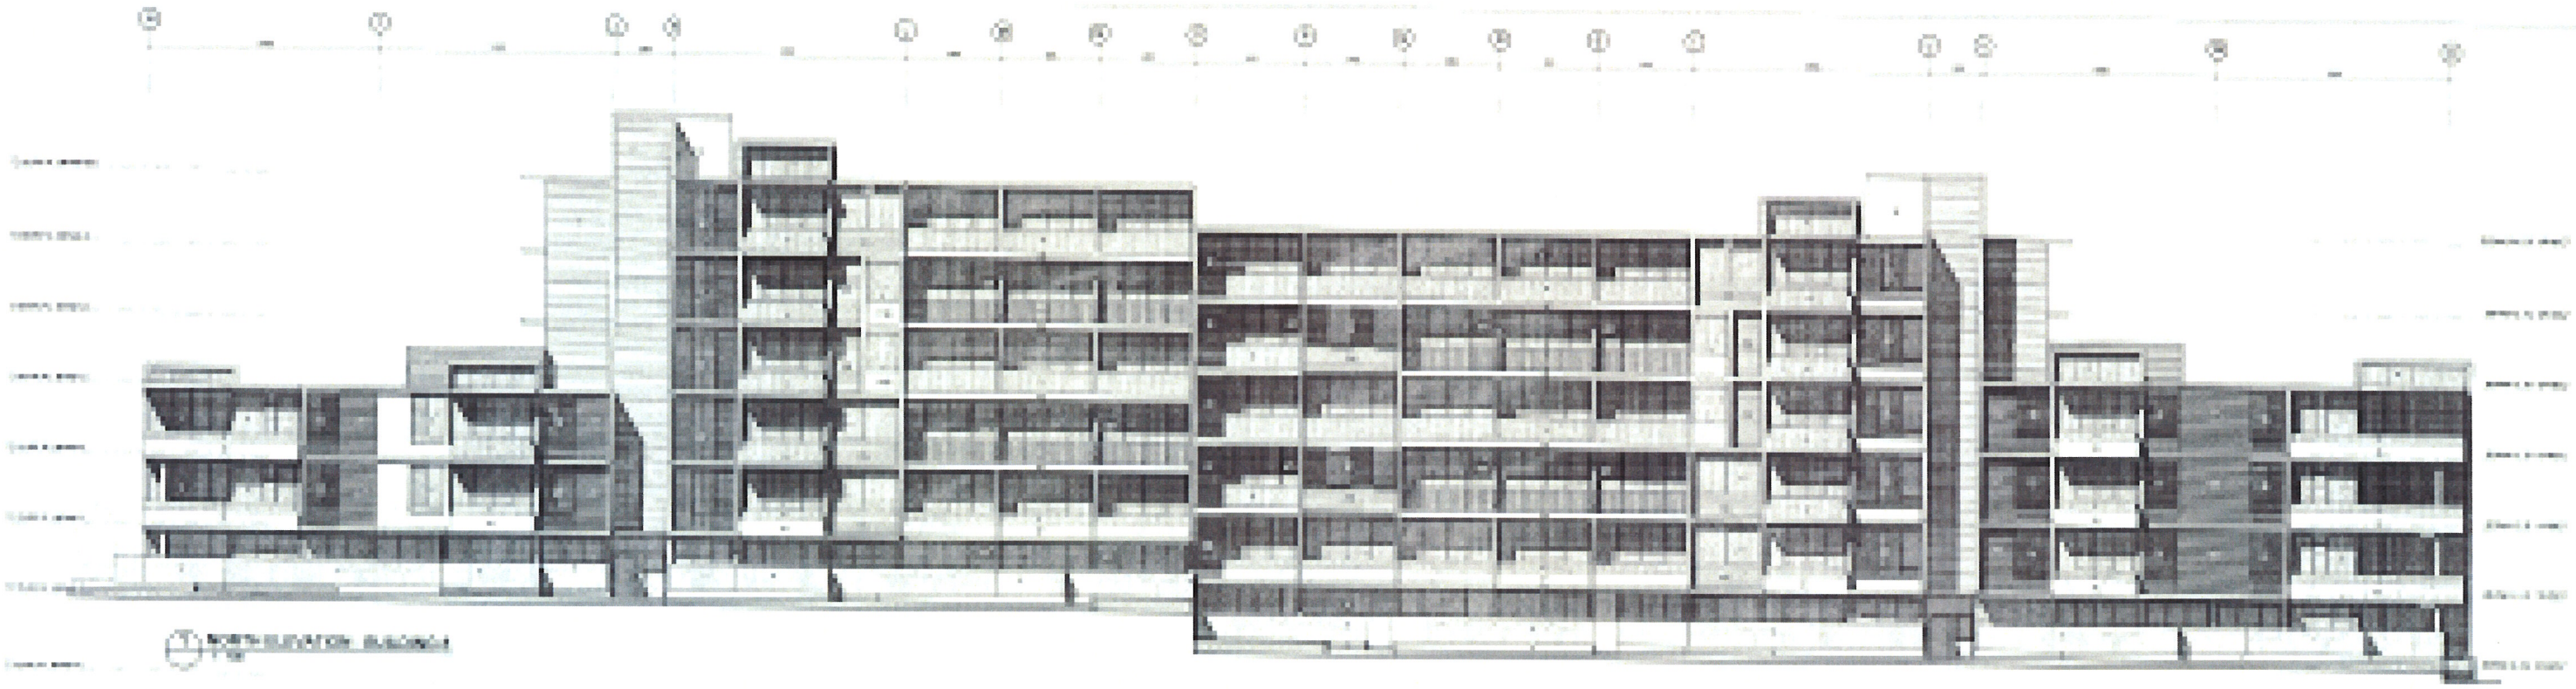

NOTE: NO NGL SHOWN ON APPROVED PLAN, BLD 8

LEGEND

NOTE:

PTW