

GRM_Drawing List_SSDA			
Sheet Number	Sheet Name	Current Revision Description	Current Revision
SSDA A00 1001	COVER SHEET - SSDA	Issued for Review	P01
SSDA A01 0003	DEMOLITION PLAN - SSDA	Issued for Review	P01
SSDA A03 0000	GENERAL ARRANGEMENT PLAN - GROUND FLOOR - SSDA	Issued for Review	P01
SSDA A03 0001	GENERAL ARRANGEMENT PLAN - LEVEL 1 - SSDA	Issued for Review	P01
SSDA A03 0002	GENERAL ARRANGEMENT PLAN - LEVEL 2 - SSDA	Issued for Review	P01
SSDA A03 0003	GENERAL ARRANGEMENT PLAN - LEVEL 3 - SSDA	Issued for Review	P01
SSDA A03 0004	GENERAL ARRANGEMENT PLAN - ROOF LEVEL - SSDA	Issued for Review	P01
SSDA A06 0006	GENERAL ARRANGEMENT ELEVATIONS - SSDA	Issued for Review	P01
SSDA A07 0007	GENERAL ARRANGEMENT SECTIONS - SSDA	Issued for Review	P01



ARCHITECT

GRIMSHAW

GRIMSHAW ARCHITECTS LLP

T +61 2 9253 0200

www.grimshaw.com.au

Level 2, 333 George Street,
Sydney, NSW 2000, AUS

INTELLECTUAL PROPERTY

© Copyright Grimshaw Architects. Unless otherwise agreed in writing, all rights in this document are subject to payment in full of all Grimshaw charges. This document may only be used for the express purpose and project for which it has been created and delivered, as notified in writing by Grimshaw. This document may not be otherwise used, or copied. Any unauthorised use of the document is at the user's sole risk and without limiting Grimshaw's rights the user releases and indemnifies Grimshaw from and against all loss so arising.

DRAWING NOTICES

Do not scale - all dimensions to be checked on site.
Grimshaw drawings to be read in conjunction with Grimshaw and specialist specifications. Drawings to be read in conjunction with consultant information.

CLIENT

Goodman

CONSULTANTS

PROJECT NAME

Project Atlas

Building Name (Optional)

PROJECT NO.

25124

ADDRESS

10 Roberts Rd
Eastern Creek NSW 2746

REV

BY

DATE

DESCRIPTION

P01

25.11.24

Issued for Review

KEY PLAN

NORTH

0 1 2 4

METRES

@ 1:100

DRAWING TITLE

COVER SHEET - SSDA

SCALE

1 : 1000 @A0

STATUS

For Information

DRW

CH

APPR

DATE


25.11.24

REV

P01

DRAWING NO.

SSDA A00 1001

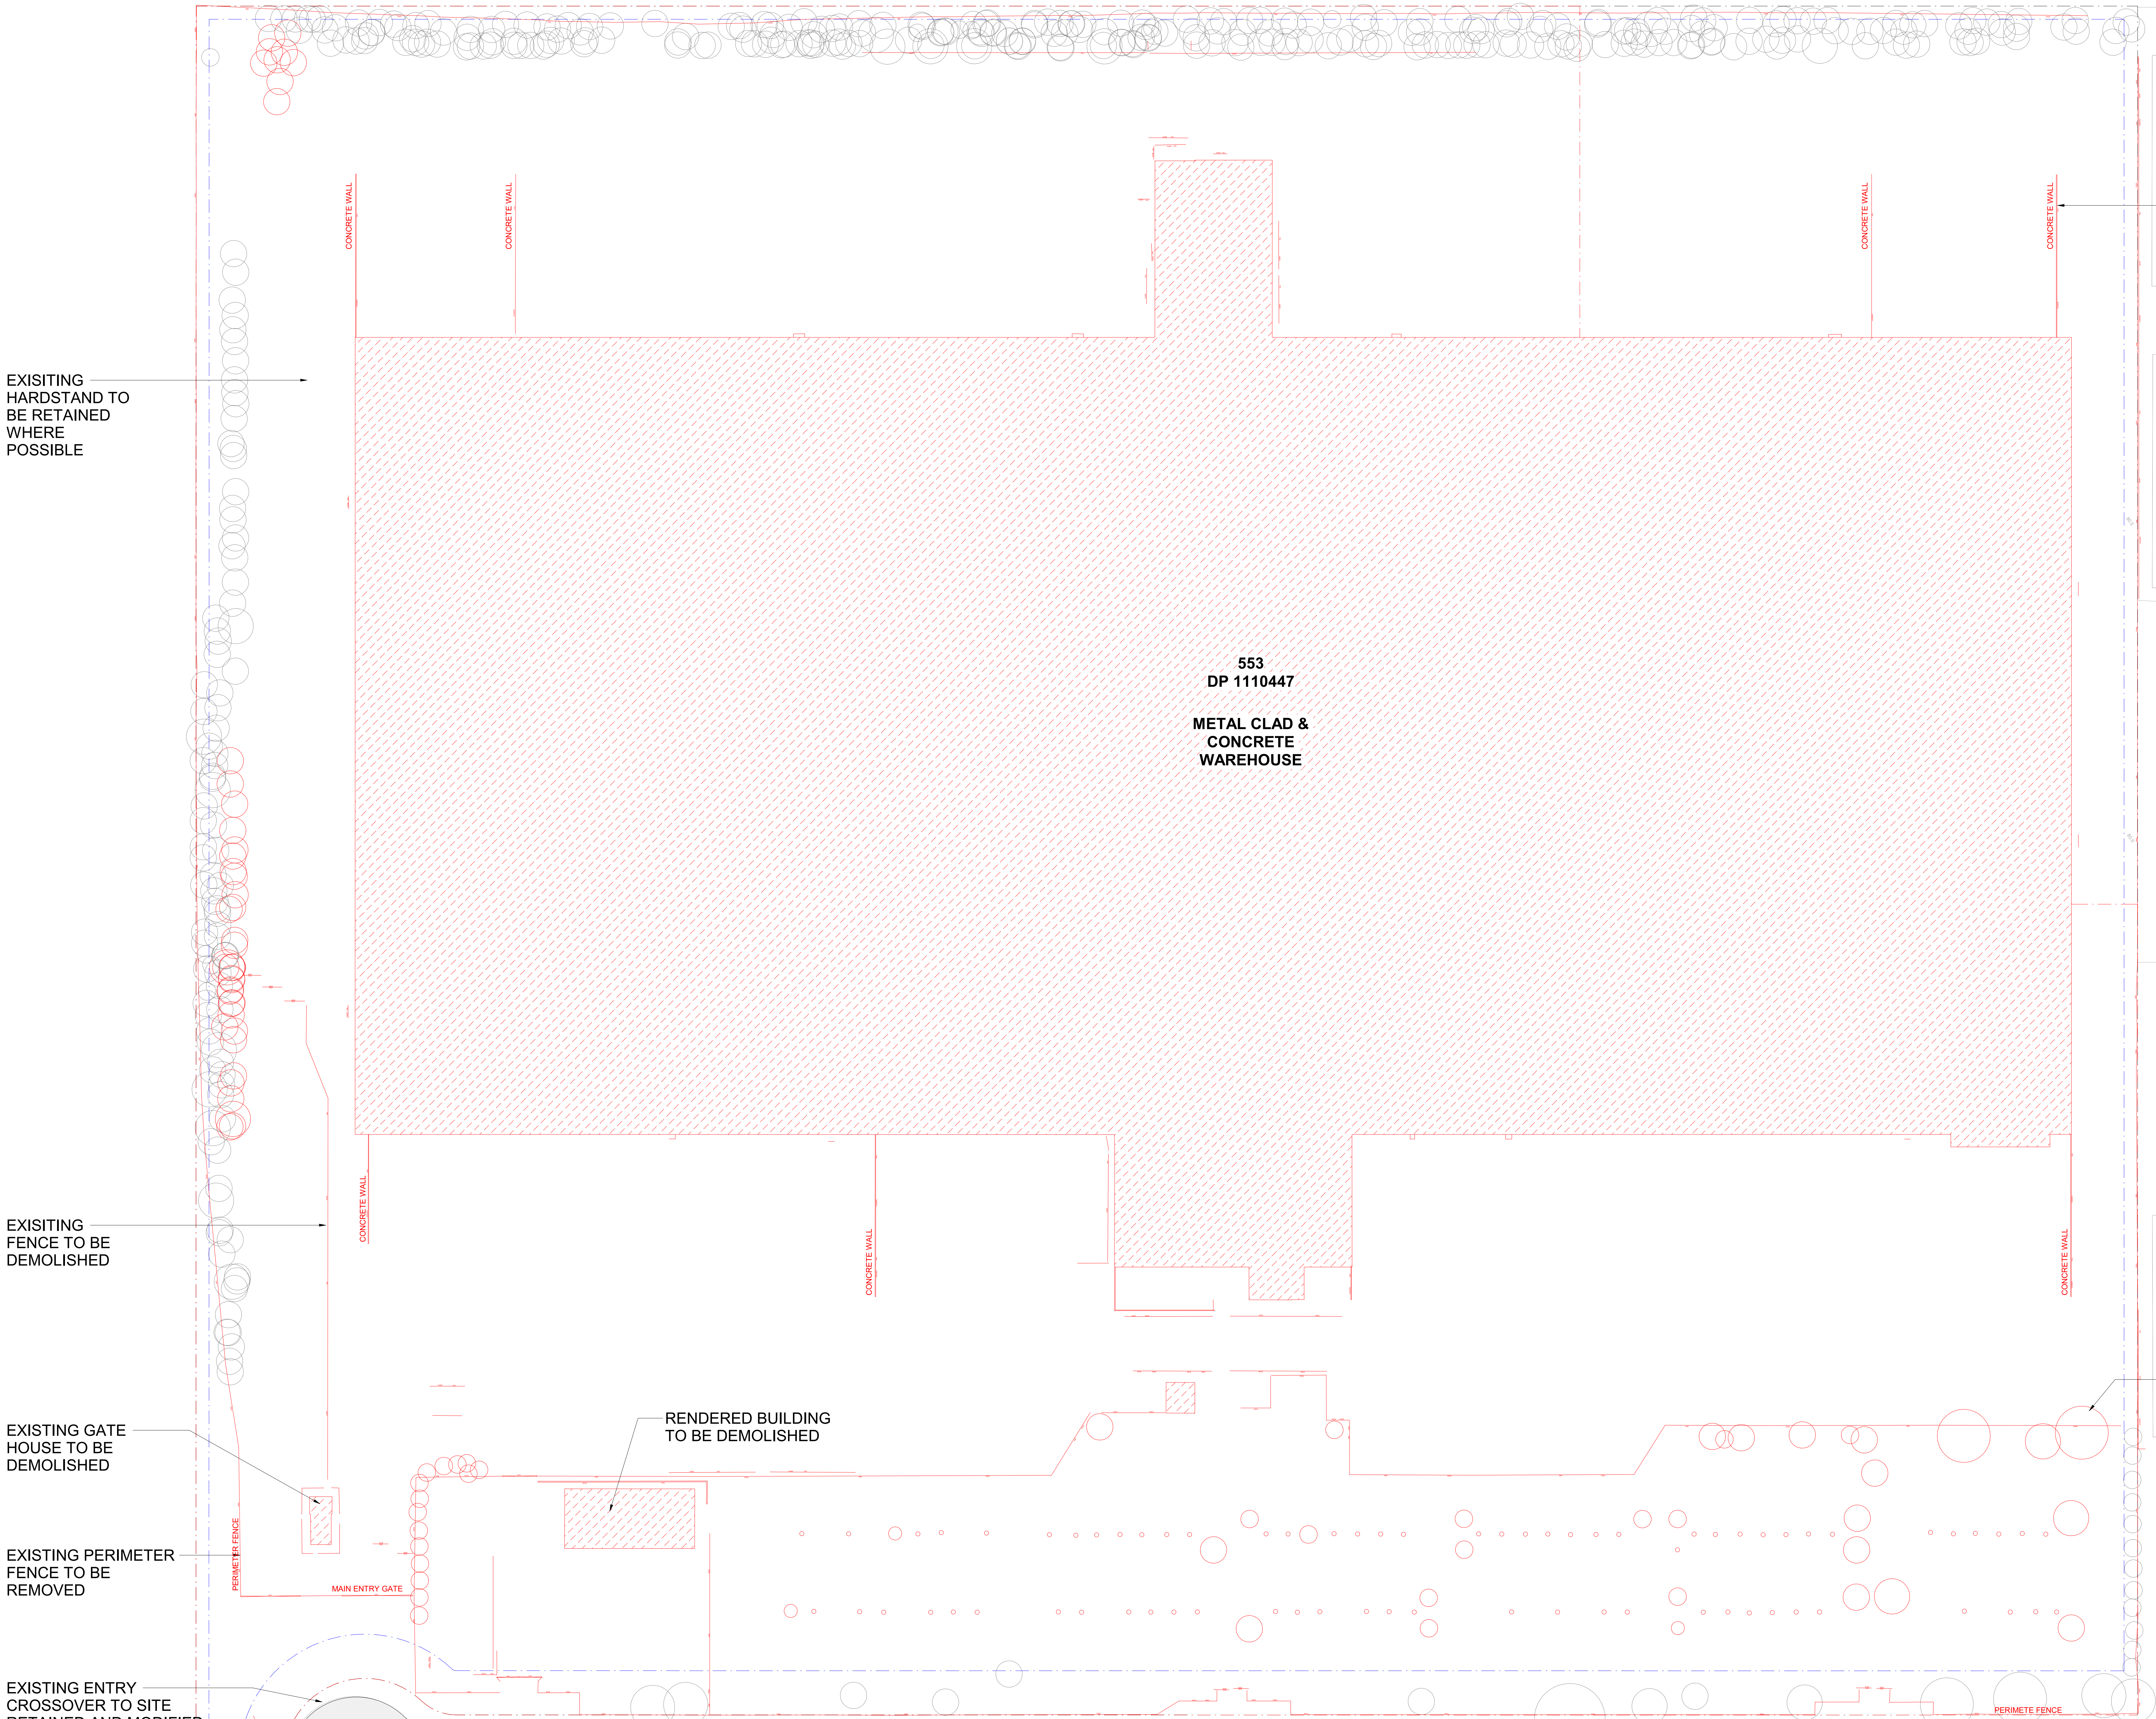

EXISTING
HARDSTAND TO
BE RETAINED
WHERE
POSSIBLE

EXISTING CONCRETE
WALLS TO BE
DEMOLISHED

553
DP 1110447

METAL CLAD &
CONCRETE
WAREHOUSE

EXISTING
FENCE TO BE
DEMOLISHED


EXISTING GATE
HOUSE TO BE
DEMOLISHED

EXISTING PERIMETER
FENCE TO BE
REMOVED

EXISTING ENTRY
CROSSOVER TO SITE
RETAINED AND MODIFIED
AS REQUIRED

EXISTING TREES
TO BE REMOVED
TYP.

RENDERED BUILDING
TO BE DEMOLISHED

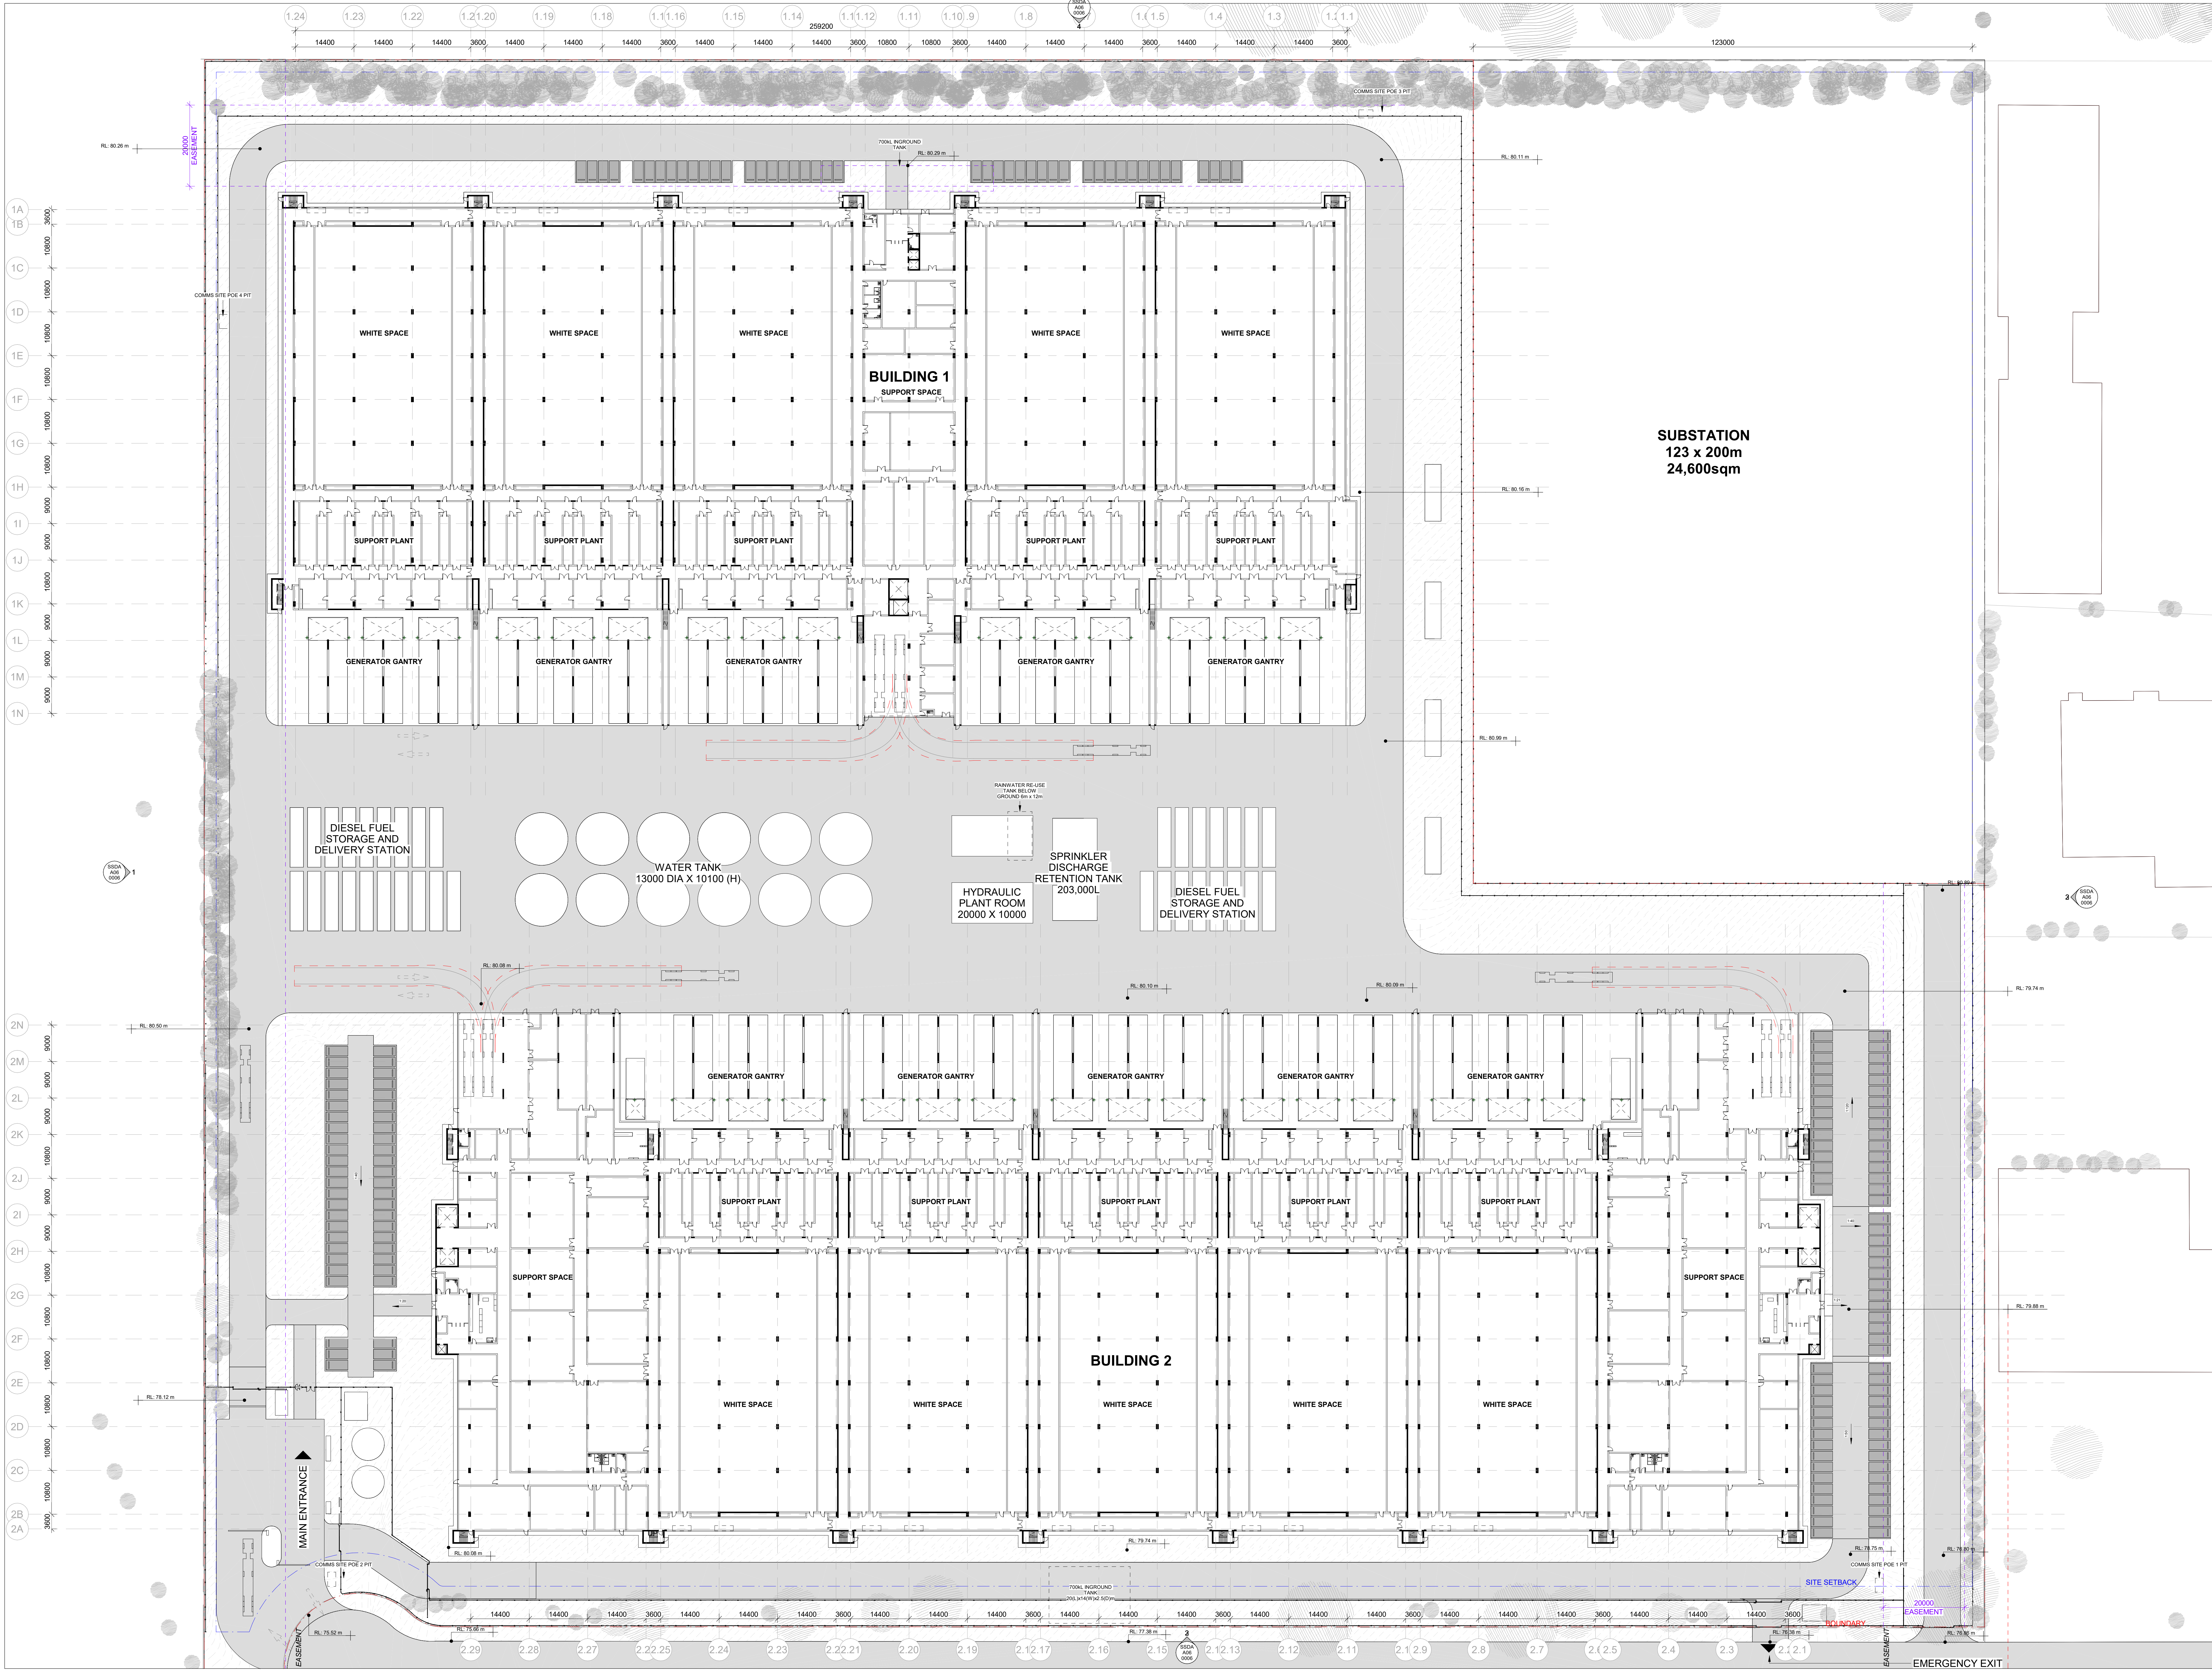

ARCHITECT

GRIMSHAW

GRIMSHAW ARCHITECTS LLP
Level 2, 333 George Street,
Sydney, NSW 2000, AUS

INTELLECTUAL PROPERTY

© Copyright Grimshaw Architects. Unless otherwise agreed in writing, all rights in this document are subject to payment in full of all Grimshaw charges. This document may only be used for the express purpose and project for which it has been created and delivered, as notified in writing by Grimshaw. This document may not be otherwise used, or copied. Any unauthorised use of this document is at the user's sole risk and without liability. Grimshaw's right in the user release and indemnifies Grimshaw from and against all loss or arising.

DRAWING NOTICES

Do not scale - all dimensions to be checked on site. Grimshaw drawings to be read in conjunction with Grimshaw and specialist specifications. Drawings to be read in conjunction with consultant information.

CLIENT

Goodman

CONSULTANTS

PROJECT NAME

Project Atlas

Building Name (Optional)

PROJECT NO.

25124

ADDRESS

10 Roberts Rd
Eastern Creek NSW 2746

REV

BY

DATE

DESCRIPTION

P01

25.11.24

Issued for Review

KEY PLAN

NORTH

METRES

0 1 2 3 4

DRAWING TITLE

GENERAL ARRANGEMENT PLAN - GROUND FLOOR - SSDA

SCALE

1:500 @A0

STATUS

For Information

DRW

CH

APPR

DRW DATE


REV

25.11.24

P01

DRAWING NO.

SSDA A03 0000

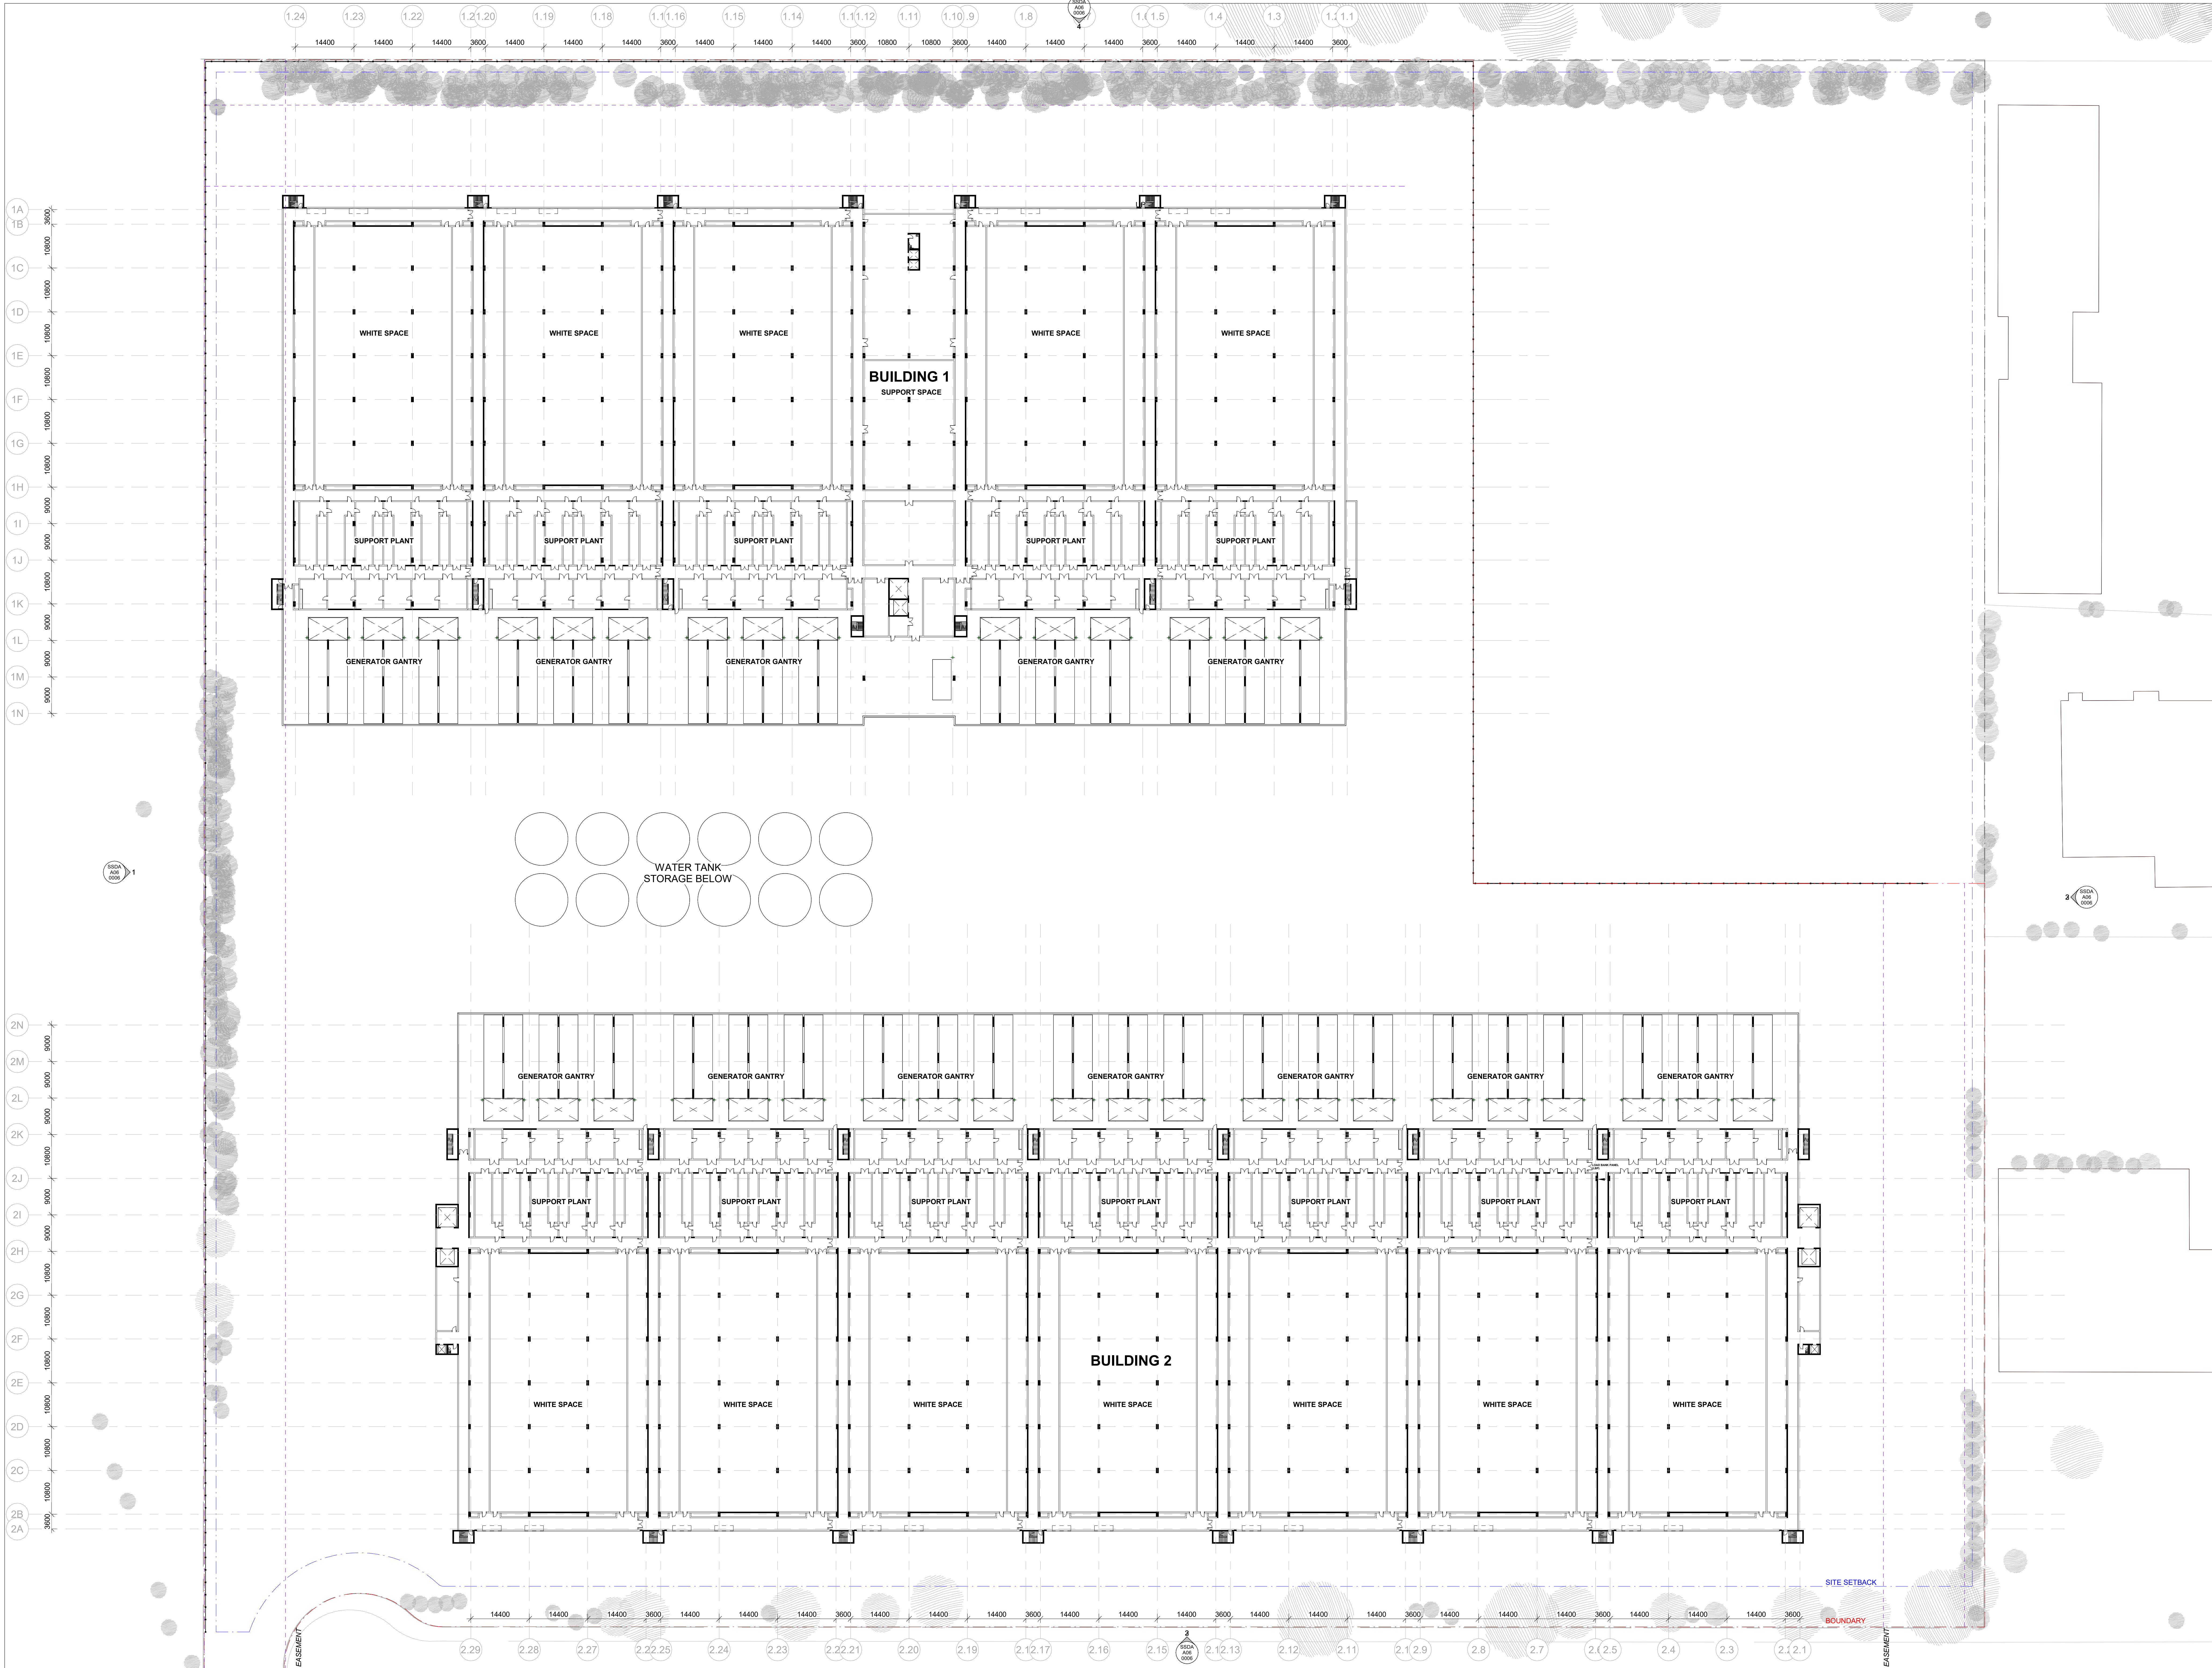

ARCHITECT

GRIMSHAW

GRIMSHAW ARCHITECTS LLP
Level 2, 333 George Street,
Sydney, NSW 2000, AUS
www.grimshaw.com.au

INTELLECTUAL PROPERTY

© Copyright Grimshaw Architects. Unless otherwise agreed in writing, all rights in use this document are subject to payment in full of all Grimshaw charges. This document may only be used for the express purpose and project for which it has been created and delivered, as notified in writing by Grimshaw. This document may not be otherwise used, or copied. Any unauthorised use of the document is at the user's sole risk and without limiting Grimshaw's rights the user releases and indemnifies Grimshaw from and against all loss so arising.

DRAWING NOTICES

Do not scale - all dimensions to be checked on site.
Grimshaw drawings to be read in conjunction with Grimshaw and specialist specifications. Drawings to be read in conjunction with consultant information.

CLIENT

Goodman

CONSULTANTS

PROJECT NAME

Project Atlas

Building Name (Optional)

PROJECT NO.

25124

ADDRESS

10 Roberts Rd
Eastern Creek NSW 2746

REV

BY

DATE

DESCRIPTION

P01

25.11.24

Issued for Review

KEY PLAN

NORTH

METRES

0 1 2 3 4

DRAWING TITLE

GENERAL ARRANGEMENT PLAN - LEVEL 1 - SSDA

SCALE

1:500 @A0

STATUS

For Information

DRW

CH

APPR

DATE


REV

25.11.24

P01

DRAWING NO.

SSDA A03 0001

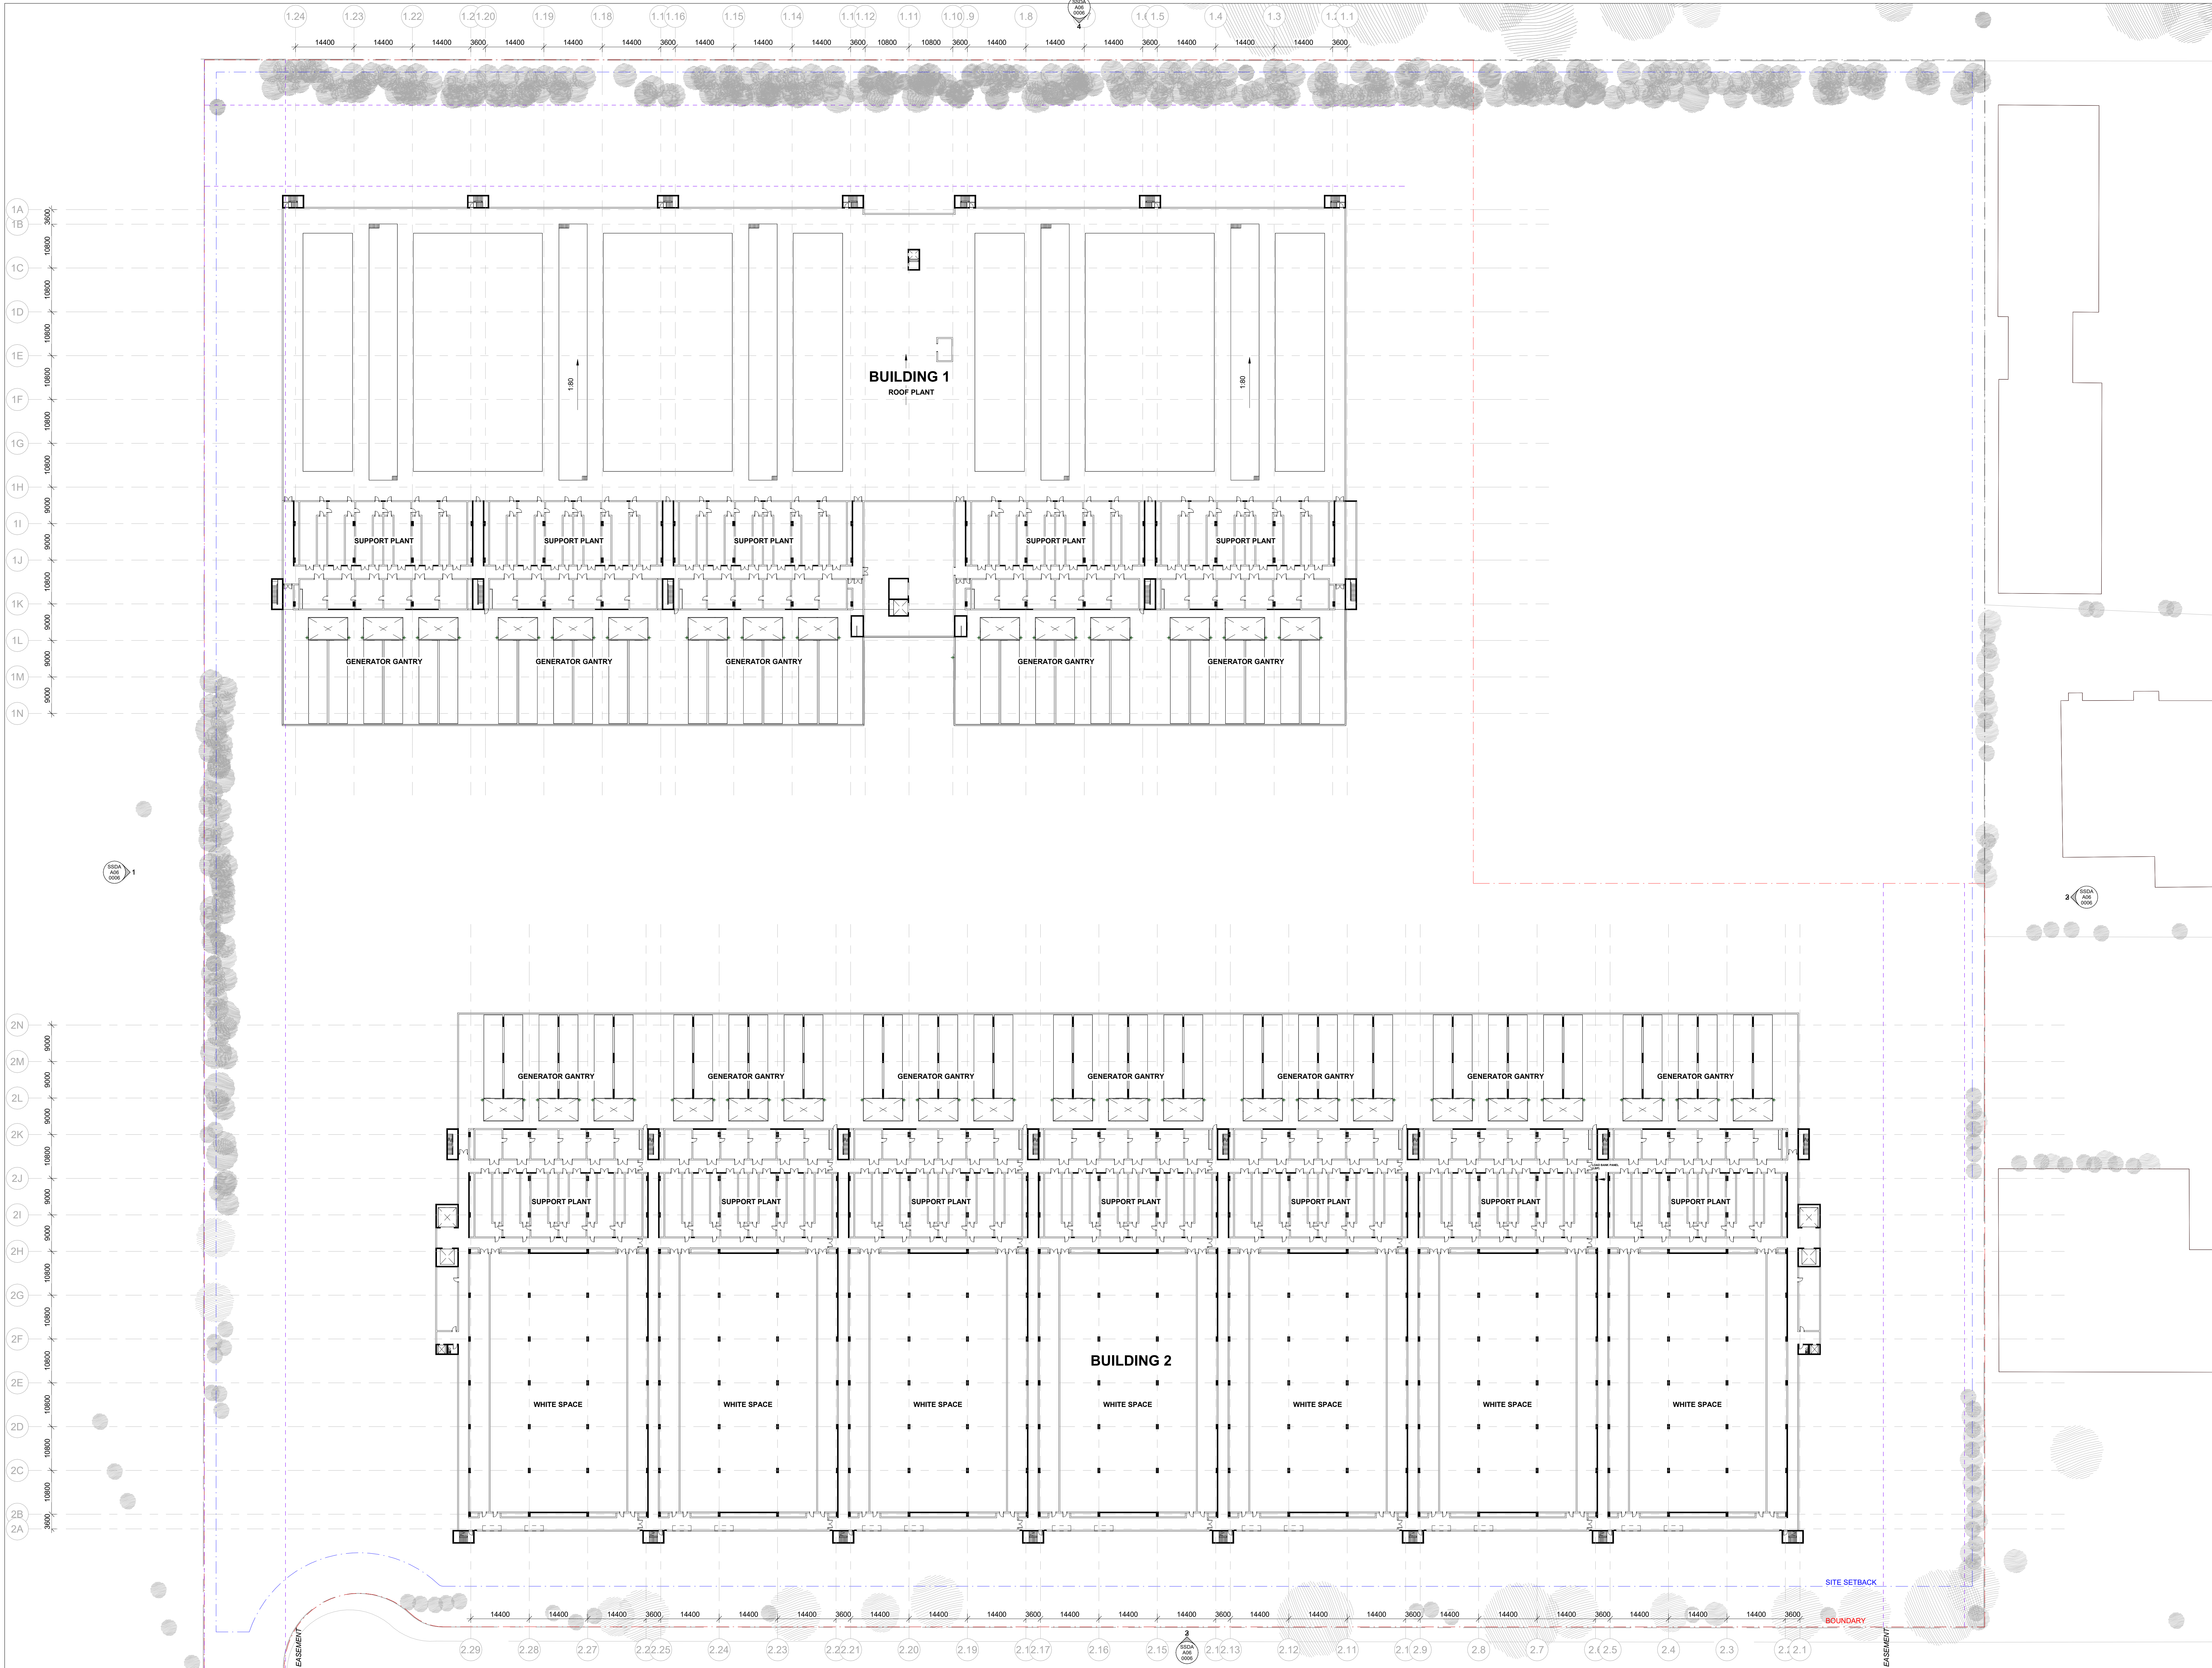

ARCHITECT

GRIMSHAW

GRIMSHAW ARCHITECTS LLP
Level 2, 333 George Street,
Sydney, NSW 2000, AUS

INTELLECTUAL PROPERTY

© Copyright Grimshaw Architects. Unless otherwise agreed in writing, all rights in use this document are subject to payment in full of all Grimshaw charges. This document may only be used for the express purpose and project for which it has been created and delivered, as notified in writing by Grimshaw. This document may not be otherwise used, or copied. Any unauthorised use of the document is at the user's sole risk and without limiting Grimshaw's rights the user releases and indemnifies Grimshaw from and against all loss so arising.

DRAWING NOTICES

Do not scale - all dimensions to be checked on site.
Grimshaw drawings to be read in conjunction with Grimshaw and specialist specifications. Drawings to be read in conjunction with consultant information.

CLIENT

Goodman

CONSULTANTS

PROJECT NAME

Project Atlas

Building Name (Optional)

PROJECT NO.

25124

ADDRESS

10 Roberts Rd
Eastern Creek NSW 2746

REV

BY

DATE

DESCRIPTION

P01

25.11.24

Issued for Review

KEY PLAN

NORTH

METRES

0 1 2 3 4

DRAWING TITLE

GENERAL ARRANGEMENT PLAN - LEVEL 2 - SSDA

SCALE

1 : 500 @A0

STATUS

For Information

DRW

CH

APPR

DATE


REV

25.11.24

P01

DRAWING NO.

SSDA A03 0002

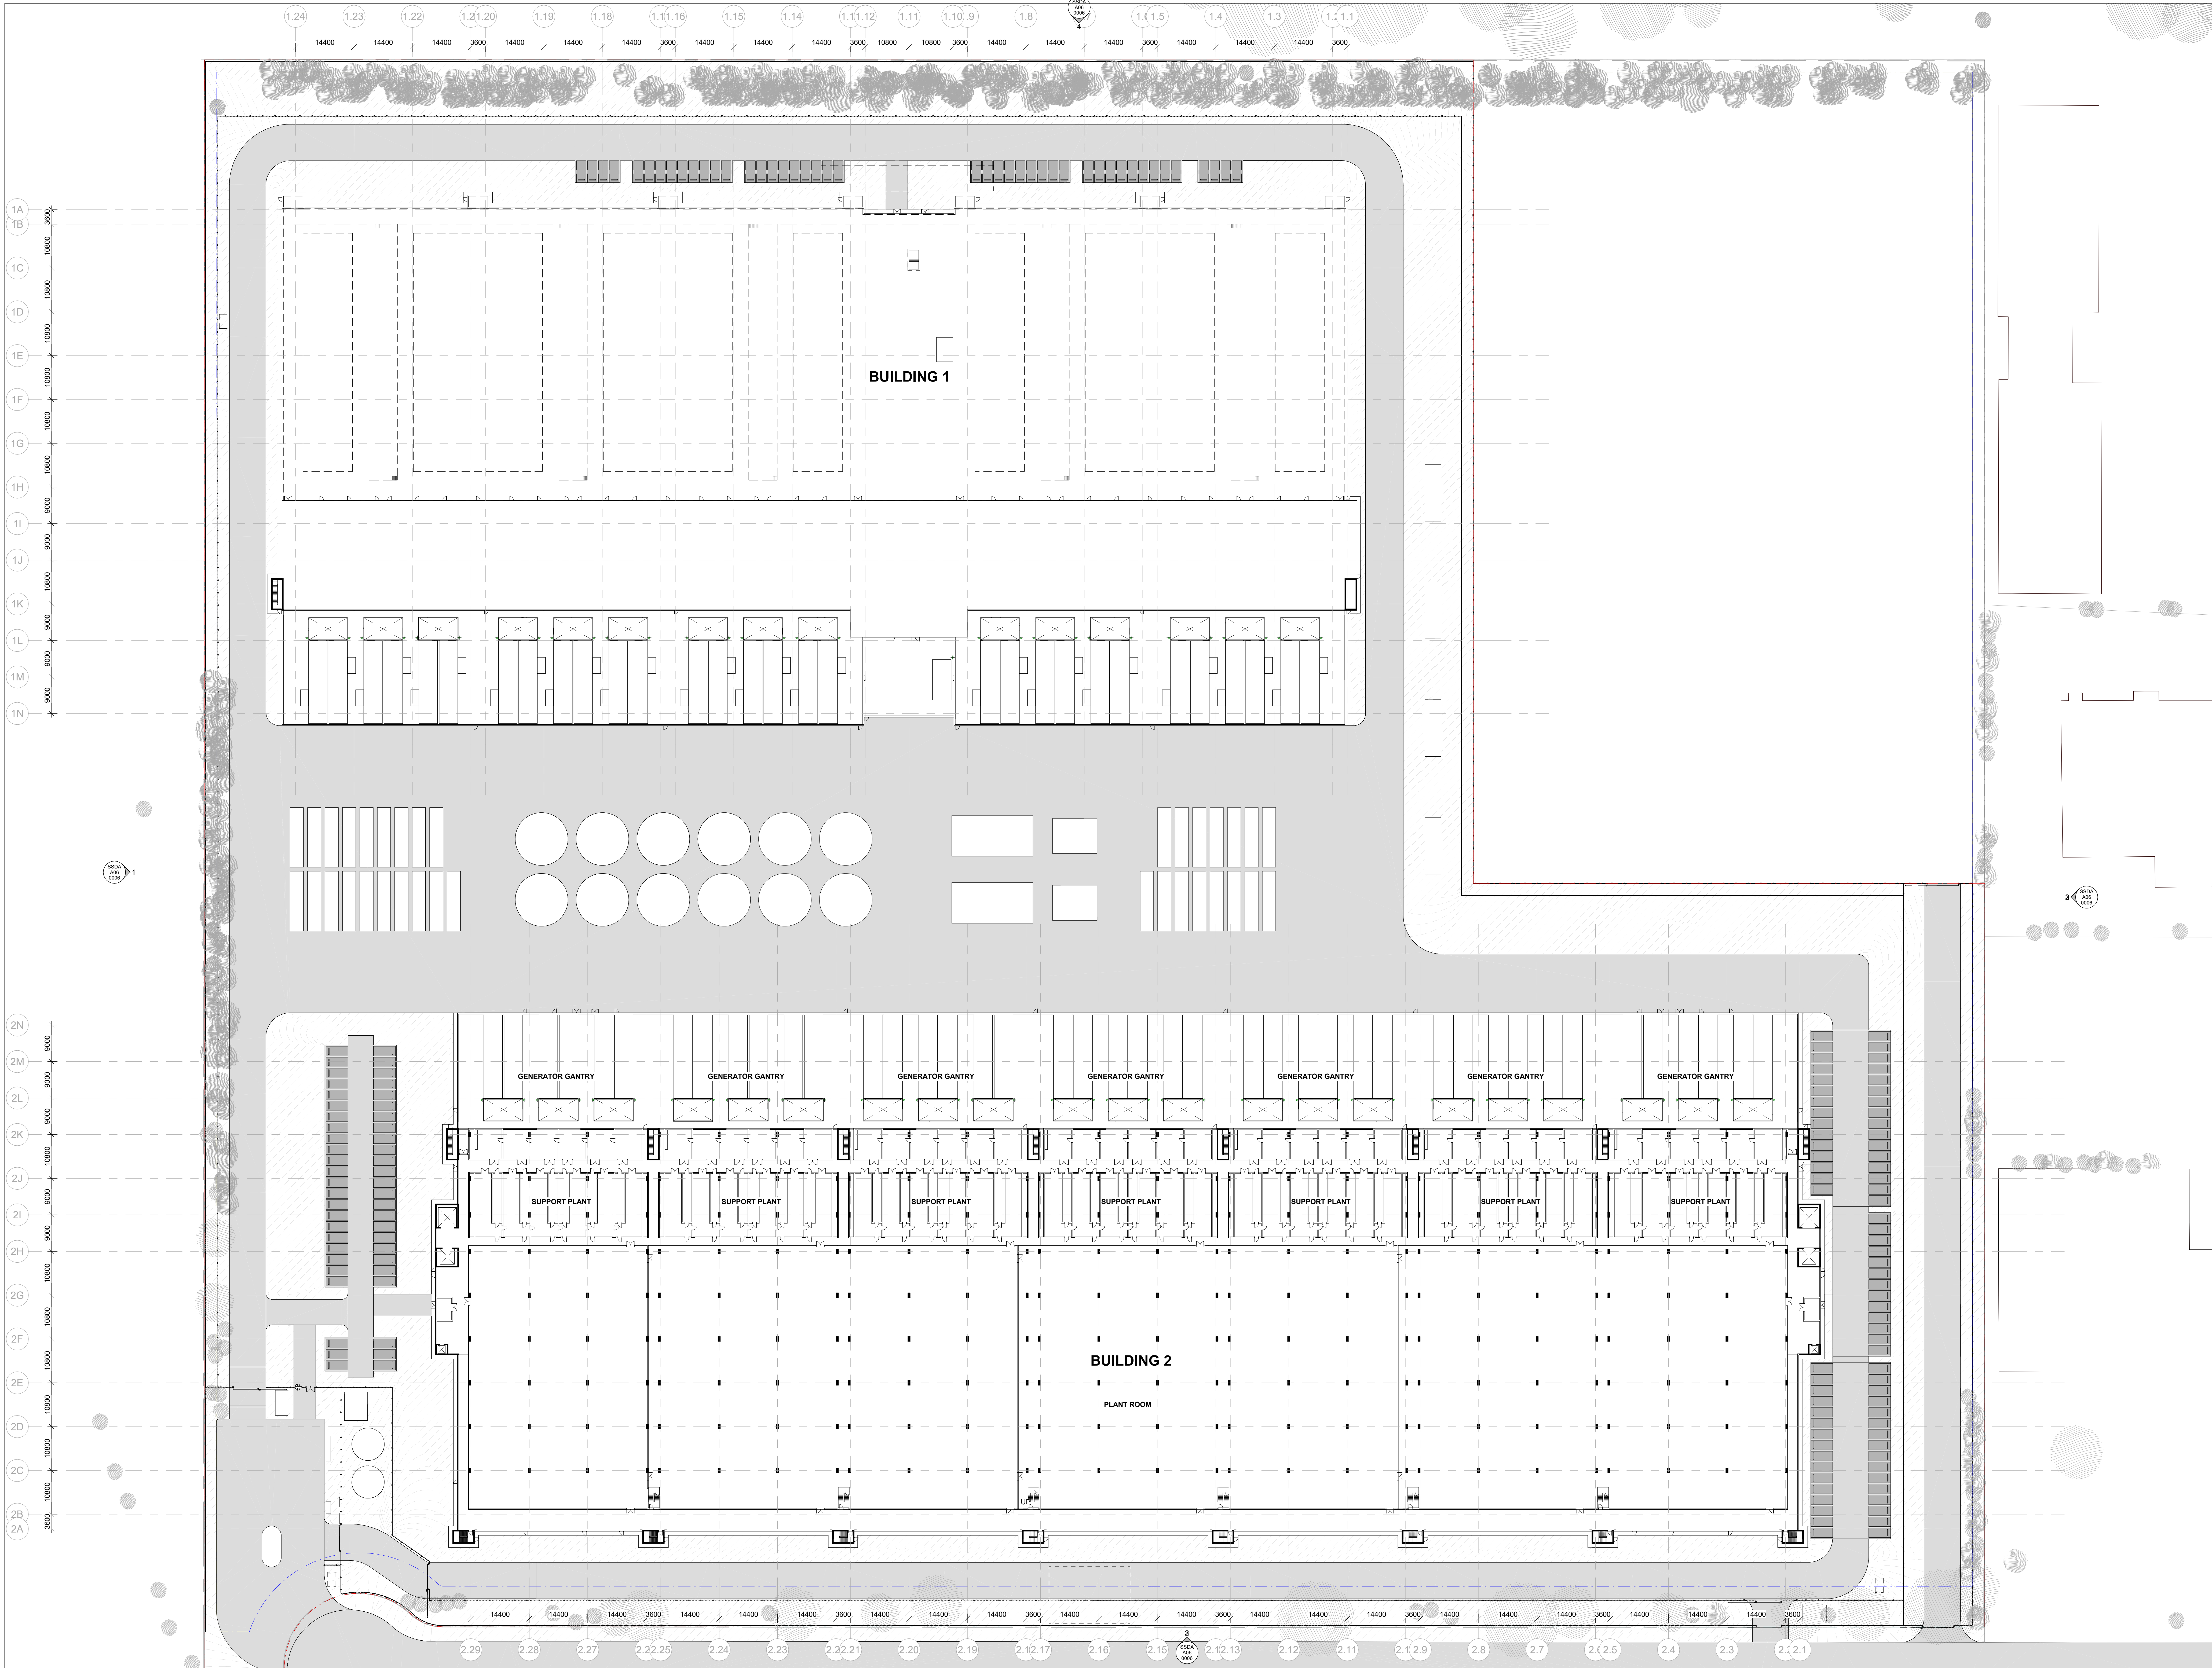

ARCHITECT

GRIMSHAW

GRIMSHAW ARCHITECTS LLP
Level 2, 333 George Street,
Sydney, NSW 2000, AUS
T +61 2 9253 0200
www.grimshaw.com.au

INTELLECTUAL PROPERTY

© Copyright Grimshaw Architects. Unless otherwise agreed in writing, all rights in use this document are subject to payment in full of all Grimshaw charges. This document may only be used for the express purpose and project for which it has been created and delivered, as notified in writing by Grimshaw. This document may not be otherwise used, or copied. Any unauthorised use of the document is at the user's sole risk and without limiting Grimshaw's rights the user releases and indemnifies Grimshaw from and against all loss so arising.

DRAWING NOTICES

Do not scale - all dimensions to be checked on site.
Grimshaw drawings to be read in conjunction with Grimshaw and specialist specifications. Drawings to be read in conjunction with consultant information.

CLIENT

Goodman

CONSULTANTS

PROJECT NAME

Project Atlas

Building Name (Optional)

PROJECT NO.

25124

ADDRESS

10 Roberts Rd
Eastern Creek NSW 2746

REV

BY

DATE

DESCRIPTION

P01

25.11.24

Issued for Review

KEY PLAN

NORTH

METRES

0 1 2 3 4

DRAWING TITLE

GENERAL ARRANGEMENT PLAN - LEVEL 3 - SSDA

SCALE

1 : 500 @A0

STATUS

For Information

DRW

CH

APPR

DRW DATE


REV

25.11.24

P01

DRAWING NO.

SSDA A03 0003

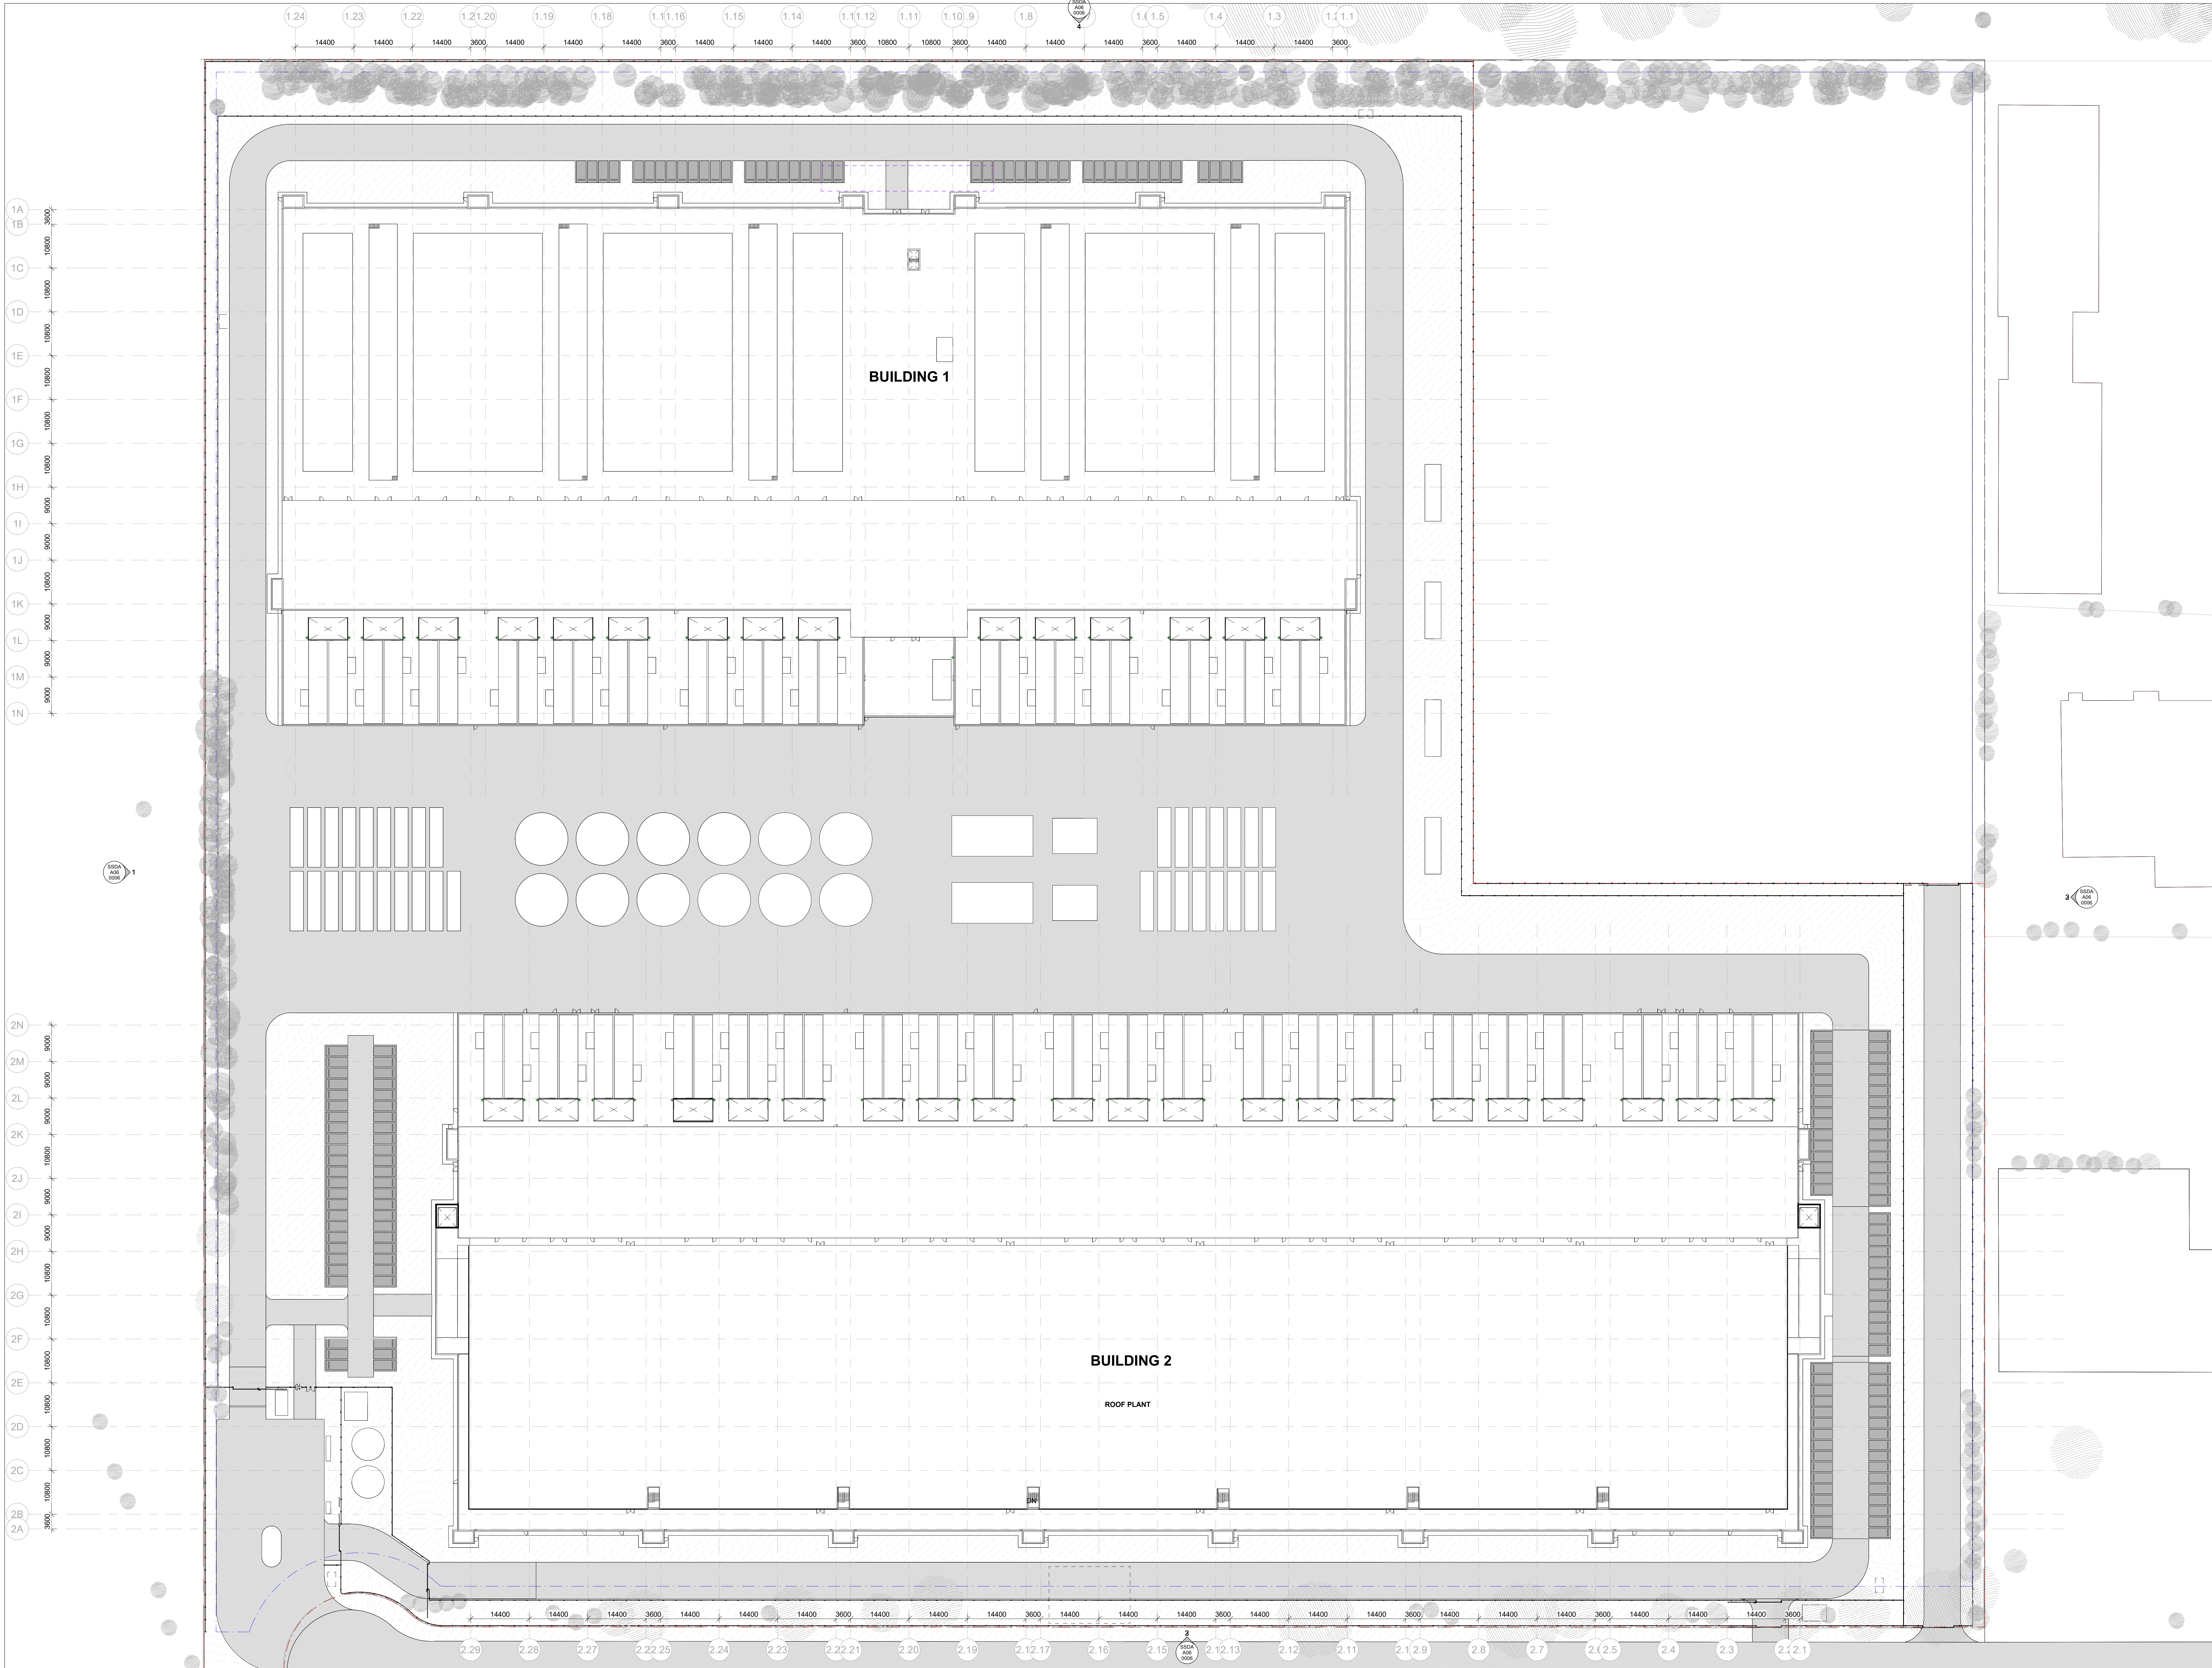

ARCHITECT

GRIMSHAW

GRIMSHAW ARCHITECTS LLP

T +61 2 9253 0200
www.grimshaw.com.au

Level 2, 333 George Street,
Sydney, NSW 2000, AUS

INTELLECTUAL PROPERTY

© Copyright Grimshaw Architects. Unless otherwise agreed in writing, all rights in use this document are subject to payment in full of all Grimshaw charges. This document may only be used for the express purpose and project for which it has been created and delivered, as notified in writing by Grimshaw. This document may not be otherwise used, or copied. Any unauthorised use of the document is at the user's sole risk and without limiting Grimshaw's rights the user releases and indemnifies Grimshaw from and against all loss so arising.

DRAWING NOTICES

Do not scale - all dimensions to be checked on site.
Grimshaw drawings to be read in conjunction with Grimshaw and specialist specifications. Drawings to be read in conjunction with consultant information.

CLIENT

Goodman

CONSULTANTS

PROJECT NAME

Project Atlas

Building Name (Optional)

PROJECT NO.

25124

ADDRESS

19 Roberts Rd
Eastern Creek NSW 2746

REV

BY

DATE

DESCRIPTION

P01

25.11.24

Issued for Review

KEY PLAN

NORTH

METRES

0 1 2 4

DRAWING TITLE

GENERAL ARRANGEMENT PLAN - ROOF LEVEL - SSDA

SCALE

1 : 500 @A0

STATUS

For Information

DRW

CH

APPR

DATE


REV

25.11.24

P01


DRAWING NO.

SSDA A03 0004

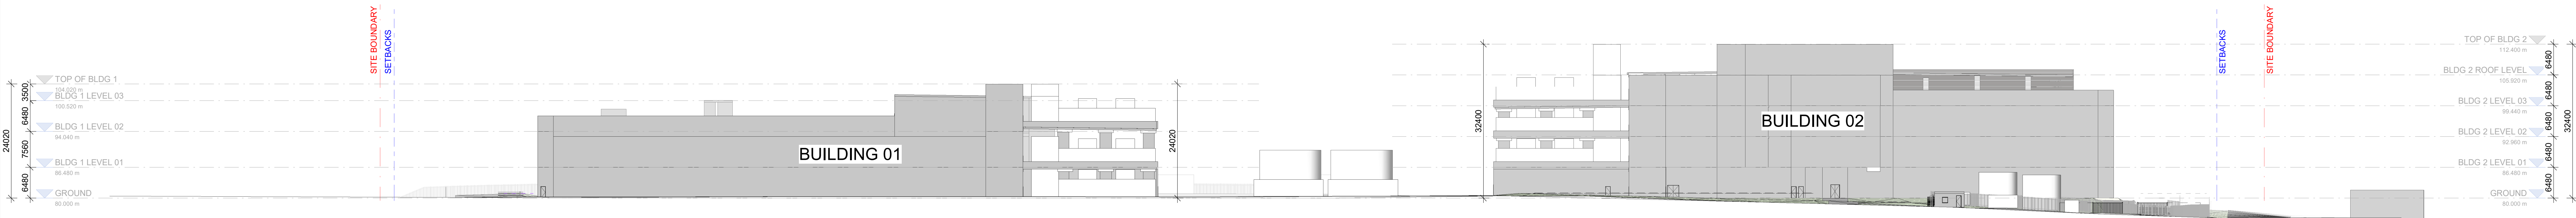


1 SSDA A06 SITE ELEVATION SOUTH

1:500

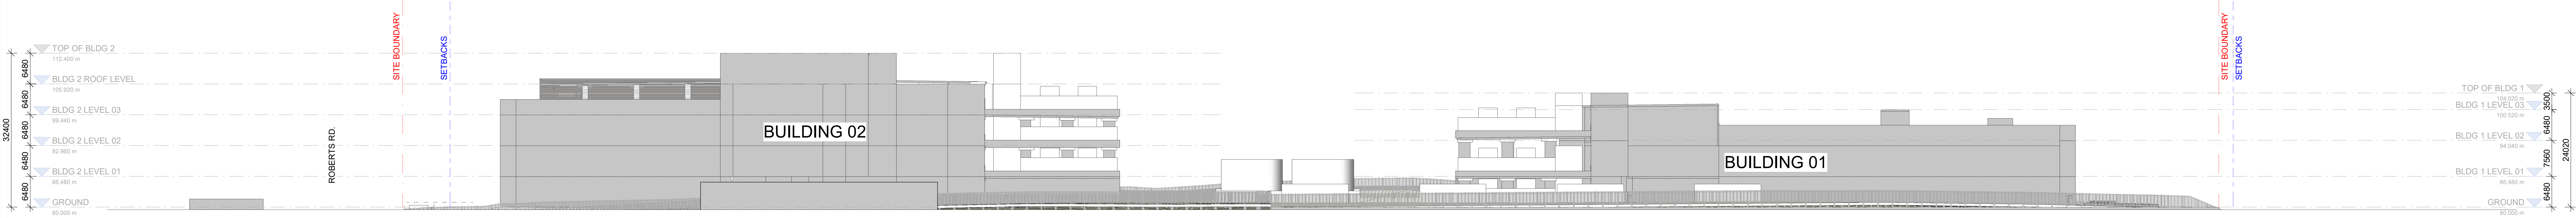


2 SSDA A06 SITE ELEVATION NORTH

1:500

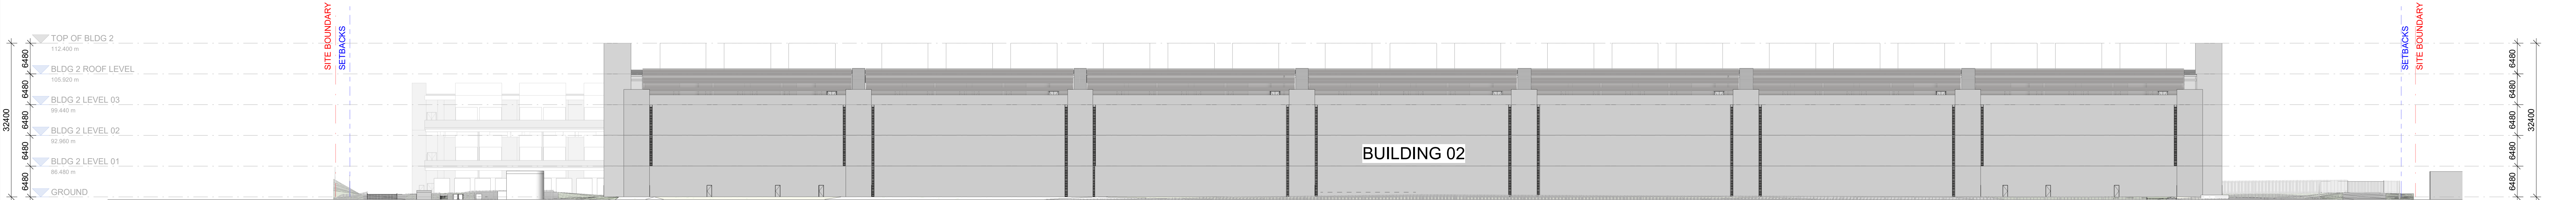

3 SSDA A06 SITE ELEVATION EAST

1:500

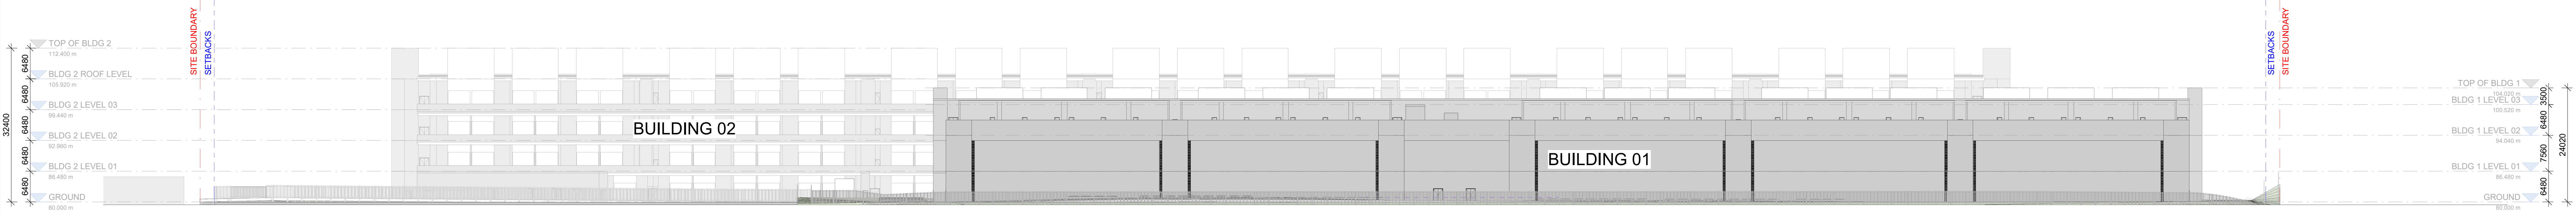

4 SSDA A06 SITE ELEVATION WEST

1:500

CLIENT
Goodman

CONSULTANTS


PROJECT NAME
Project Atlas

Building Name (Optional)


PROJECT NO.
25124ADDRESS
11 Roberts Rd
Eastern Creek NSW 2746REV BY DATE DESCRIPTION
P01 25.11.24 Issued for Review

KEY PLAN


METRES
0 1 2 3 4DRAWING TITLE
GENERAL ARRANGEMENT
ELEVATIONS - SSDASCALE
1:500 @A0STATUS
For InformationDRW CH APPR DRW DATE REV
25.11.24 P01DRAWING NO.
SSDA A06 0006

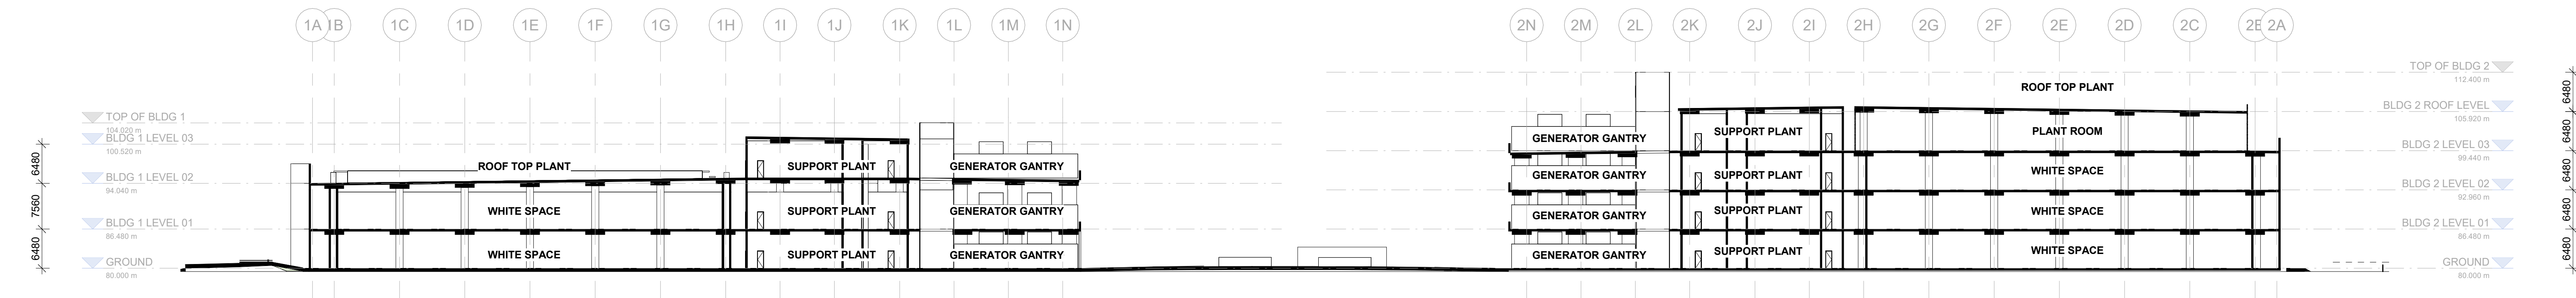


1 SSDA A07 SHORT SECTION BUILDING 1 + BUILDING 2
1:500

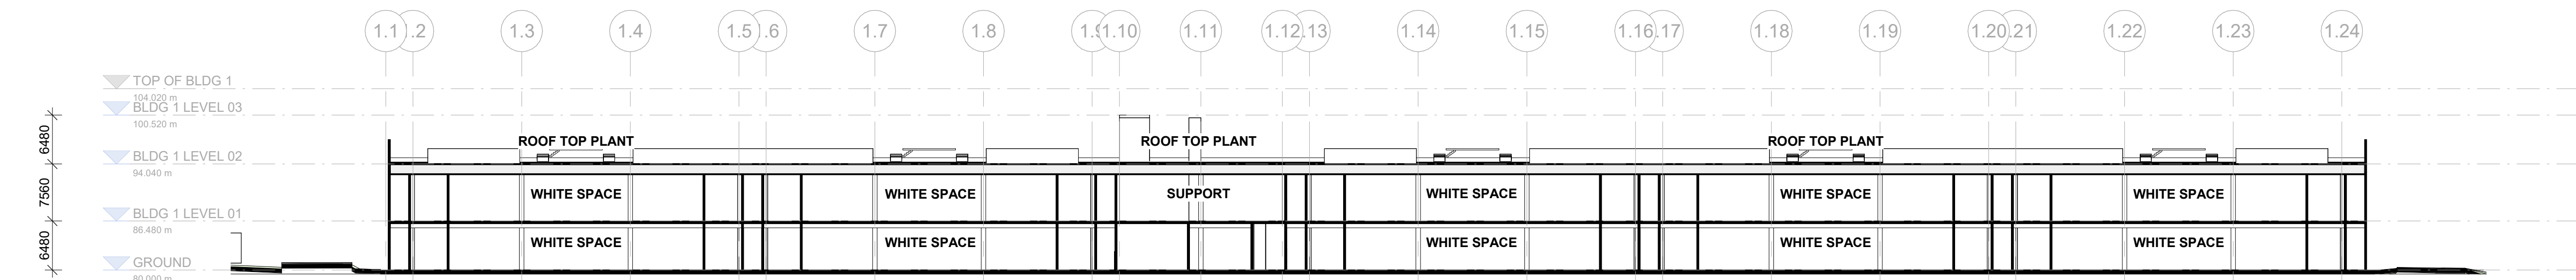

2 SSDA A07 LONG SECTION BUILDING 1
1:500

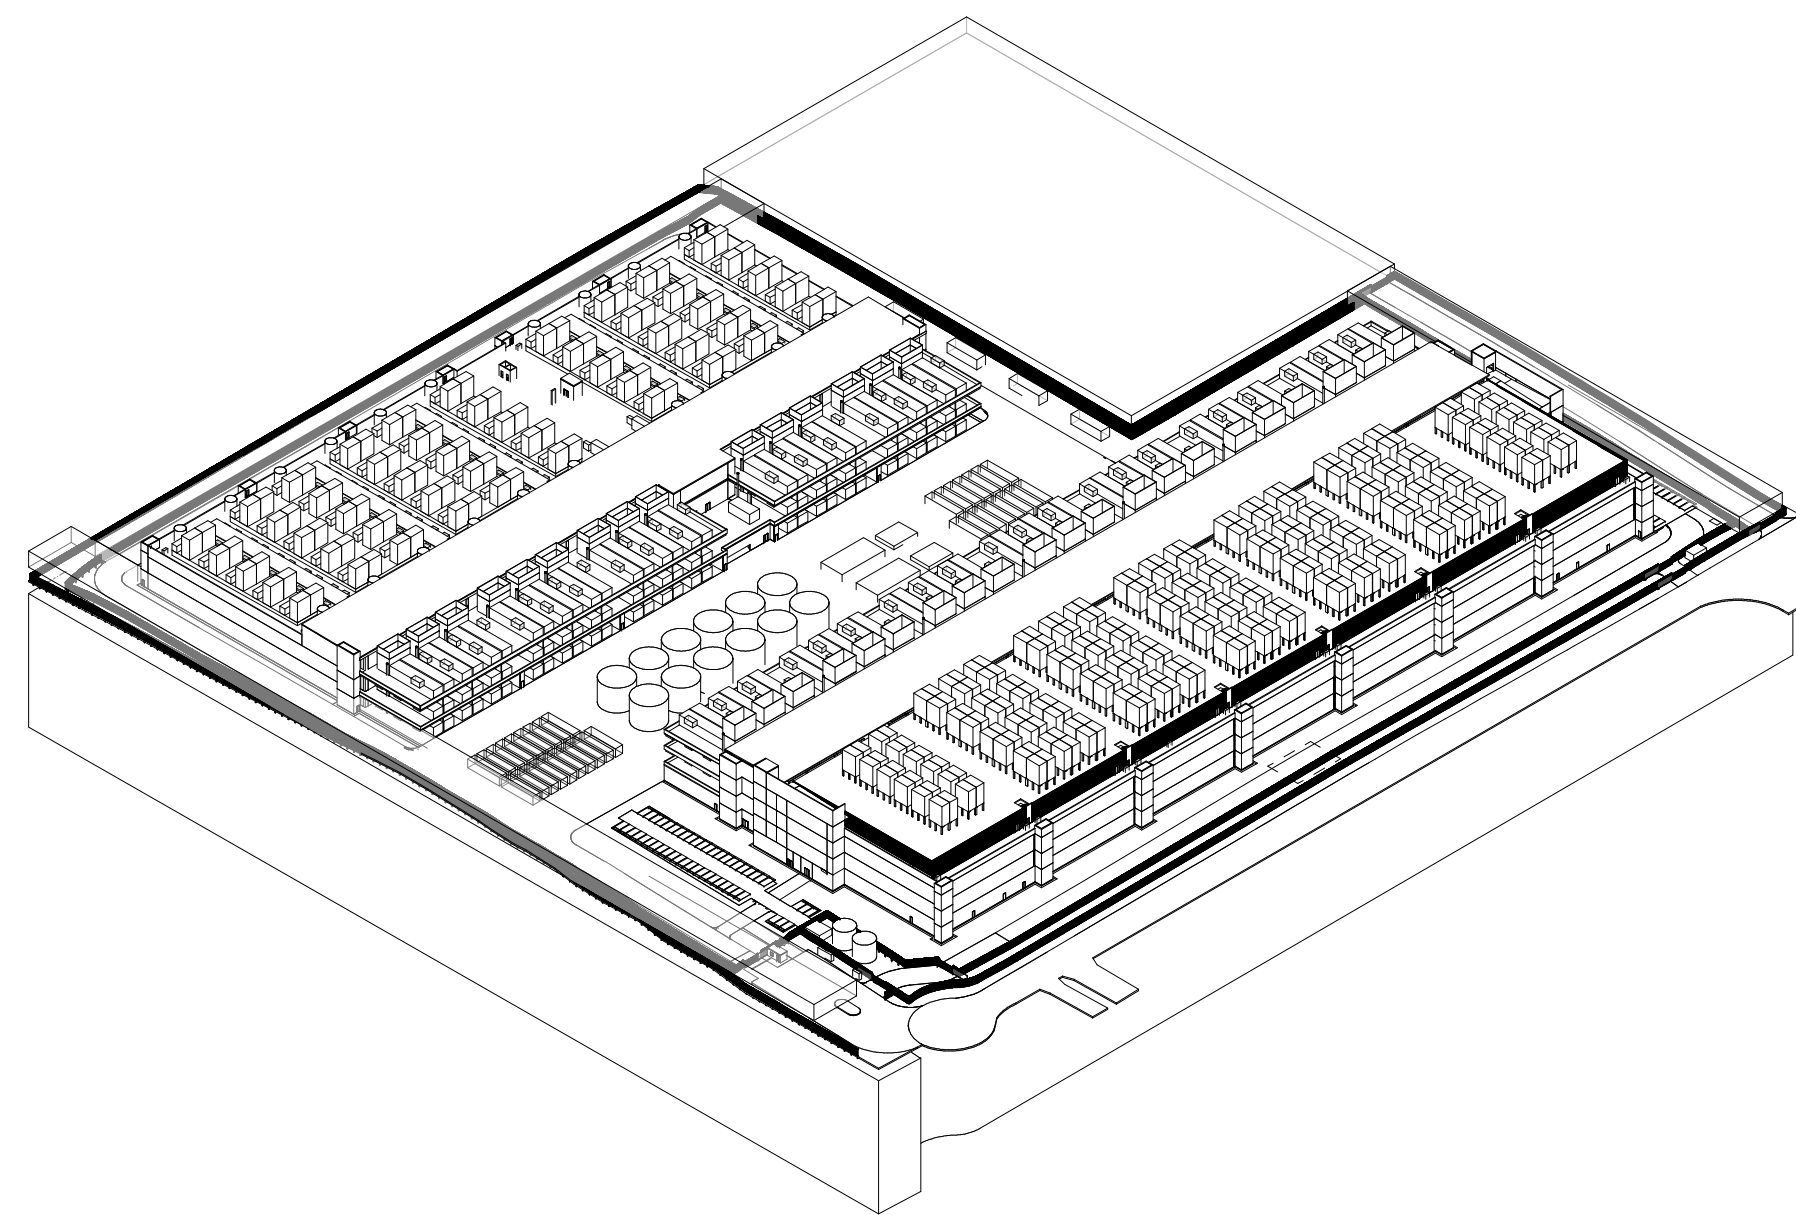

6 SSDA A07 3D - SITE AXONOMETRIC

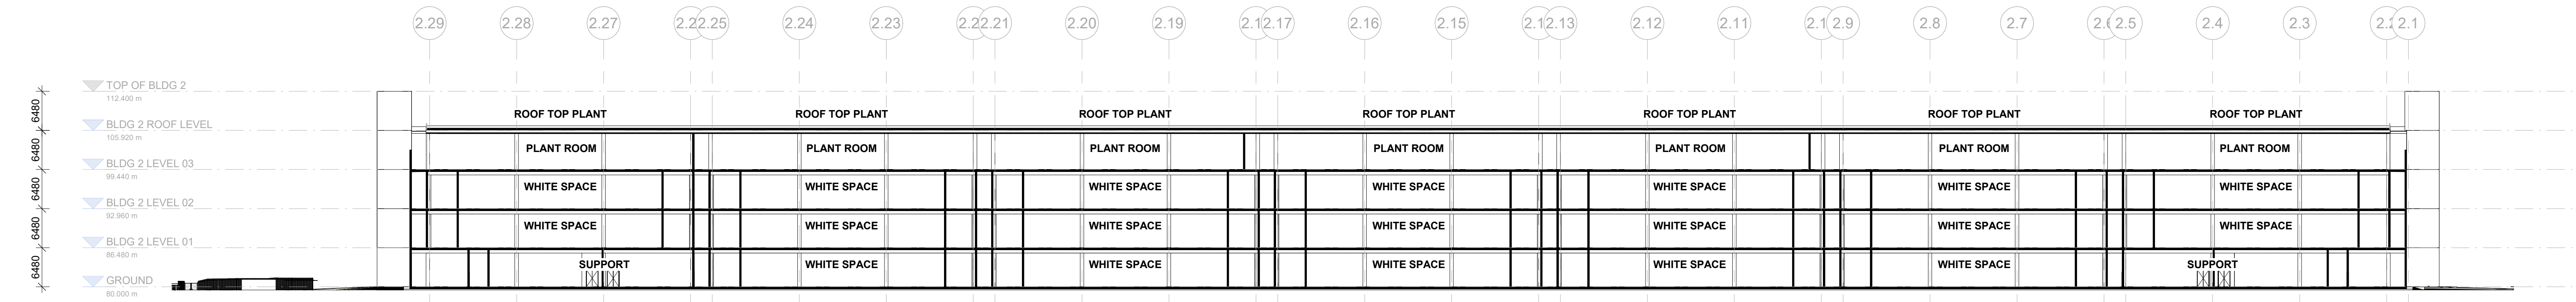

3 SSDA A07 LONG SECTION BUILDING 2
1:500

CLIENT
Goodman

CONSULTANTS

PROJECT NAME
Project Atlas

Building Name (Optional)

PROJECT NO.
25124

ADDRESS
10 Roberts Rd
Eastern Creek NSW 2746

REV BY DATE DESCRIPTION
P01 **25.11.24** **Issued for Review**

KEY PLAN

METRES
0 1 2 4
@ 1:150

DRAWING TITLE
GENERAL ARRANGEMENT SECTIONS
- SSDA

SCALE
1:500 @A0

STATUS
For Information

DRW CH APPR DRW DATE REV
25.11.24 **P01**

DRAWING NO.
SSDA A07 0007