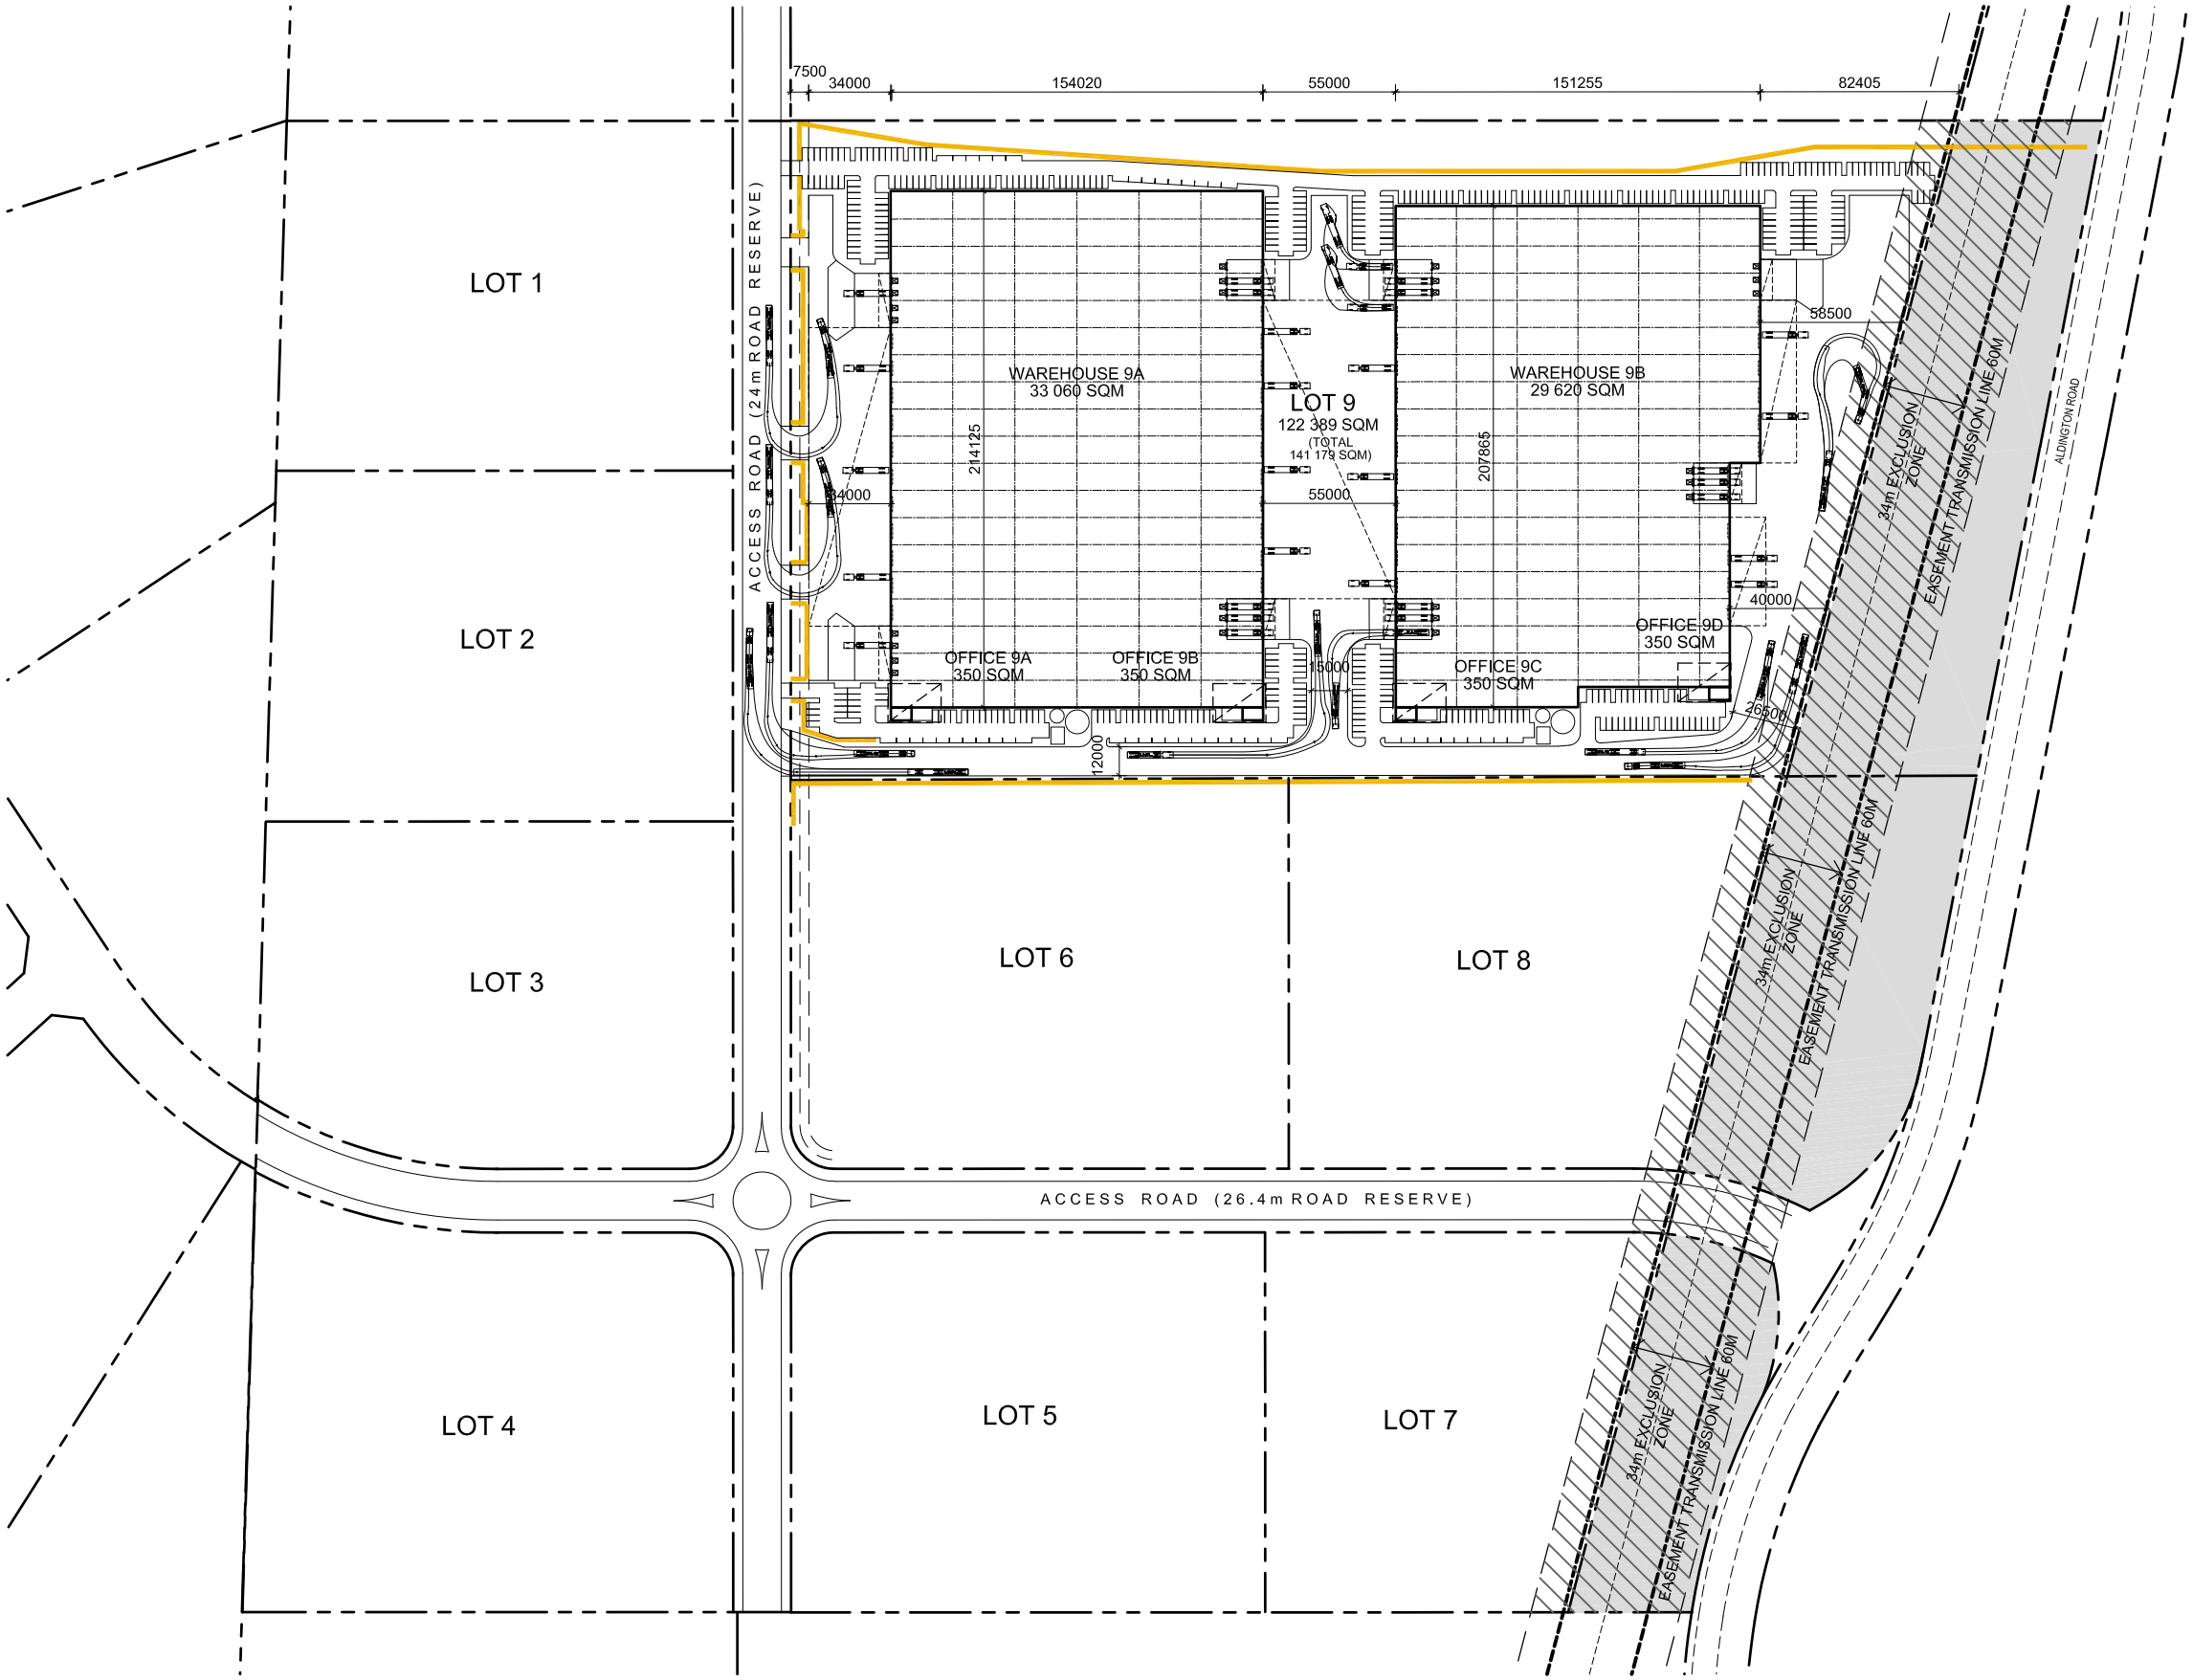

FRASERS PROPERTY

SYDNEY
LEVEL3
1C Homebush Bay Drive
Rhodes
NSW 1670
TEL: 02 9767 2000 FAX: 02 9767 2933

KEMPS CREEK

MAMRE ROAD EAST, KEMPS CREEK

MASTER PLAN

© FRASERS PROPERTY AUSTRALIA P/L
These drawings are subject to copyright and may not be copied, used or reproduced in any way without the express permission of Frasers Property Australia Pty Ltd.
All Areas written on drawings are approximate only and are subject to confirmation by survey.

SCALE	SCALE 1:1500 @ A1
JOB	MP - MRE - FS - 1541 for consultant
DATE 31.03.21	MR / REV B