

[illegible]



LE PATH:

BIMcloud: BIMSRV01 - BIMcloud Basic for ARCHICAD
24/9a Gladstone Parade + 2 +4 Drovers Way Lindfield
SSDA

BIMcloud: BIMSRV01 - BIMcloud Basic for ARCHICAD
24/9a Gladstone Parade + 2 +4 Drovers Way Lindfield
SSDA




BIMcloud: BIMSrv01 - BIMcloud Basic for ARCHICAD
24/9a Gladstone Parade + 2 +4 Drovers Way Lindfield
SSDA

[illegible]



BIMcloud: BIMSRV01 - BIMcloud Basic for ARCHICAD
24/9a Gladstone Parade + 2 +4 Drovers Way Lindfield
SSDA



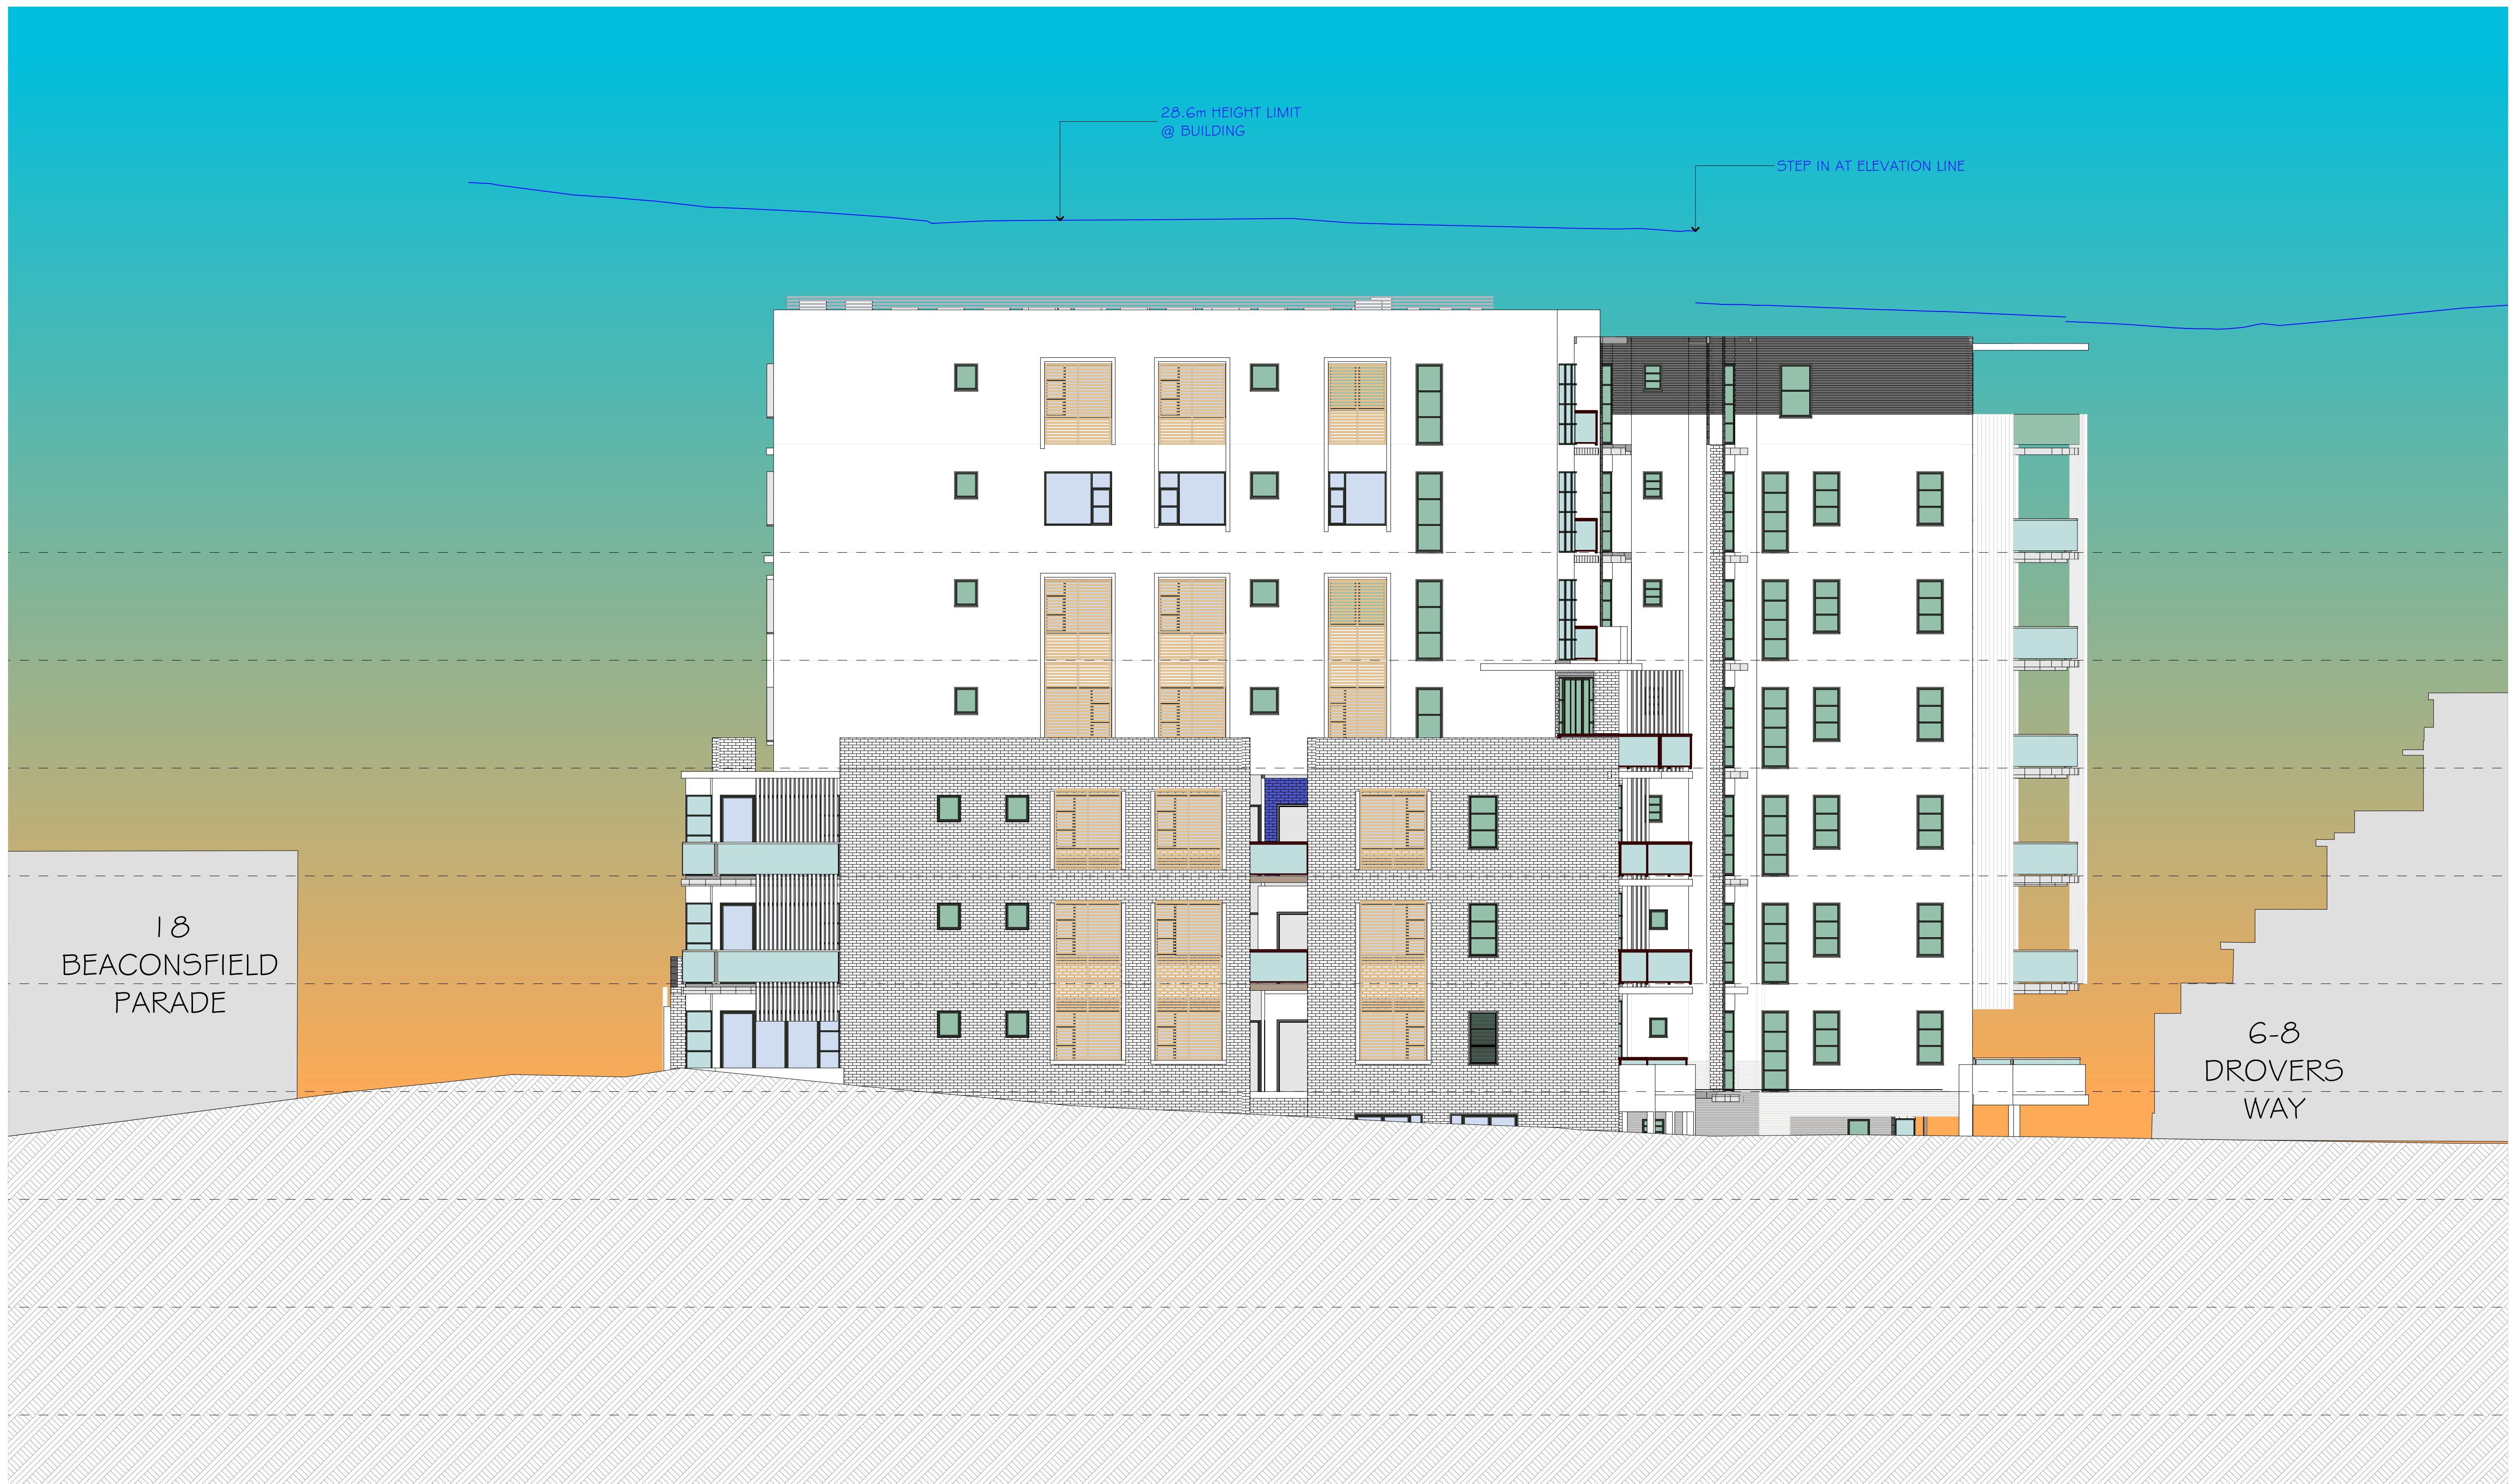

SOUTH EAST ELEVATION

1:100

PRELIMINARY 3/04/2025


[illegible]




1:100

[illegible]



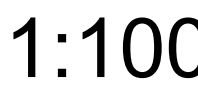

NOTES:		
FIGURED DIMENSIONS ARE TO BE TAKEN IN PREFERENCE TO SCALED DIMENSIONS.		
THE CONTRACTOR IS TO CHECK AND VERIFY FIGURED DIMENSIONS PRIOR TO ANY COMMENCEMENT OF WORK ON SITE.		
THIS DRAWING IS COPYRIGHT & SHALL REMAIN THE PROPERTY OF WOLSKI COPPIN ARCHITECTURE.		
REVISIONS:		
DATE	REV	DESCRIPTION
LEGEND:		
AFG	ALUMINIUM FRAMED GLAZING	
AFGL	ALUMINIUM FRAMED GLASS LOUVRES	
AH	ACCESS HATCH	
ALS	ALUMINIUM LOUVRE SCREEN	
B	BOLLARD	
BH	BULKHEAD	
CPT	CARPET	
CT	CERAMIC TILE	
FB	FACE BRICK	
FHR	FIRE HOSE REEL	
GB	GLAZED BALUSTRADE	
G CW	GLAZED CURTAIN WALL	
H	HYDRAULIC RISER	
HR	HANDRAIL (METAL)	
NTR	NON TRAFFICABLE ROOF PLANTER	
PLR	PLANTER (RAISED)	
RM	RENDERED MASONRY	
RP	RANDOM PEBBLE	
RS	ROLLER SHUTTER	
SAL	SLIDING ALUMINIUM LOUVRE SCREEN	
STAL	STACKING LOUVRED SCREEN	
SP	STONE FINISH	
SFM	SPLIT FACE MASONRY FENCE	
SMR	STEEL METAL ROOFING	
SW	STORM WATER PIT	
TSF	TIMBER SCREEN FENCE	
ARCHITECT:		
WOLSKI . COPPIN A R C H I T E C T U R E LEVEL 1, 507 MILITARY ROAD MOSMAN NSW 2088 T: 9953 8477 E: info@wolski.coppin.com.au DAVID WOLSKI NSW A/RB No. 5297		
PROJECT TITLE:		
RESIDENTIAL FLAT BUILDING		
PROJECT ADDRESS:		
2 & 4 Drovers Way and 9A Gladstone Parade, Lindfield		
CLIENT:		
Staldone Corporation Pty Ltd		
DRAWING TITLE:		
SECTION AA		
PROJECT No:		DRAWING No:
22403		DA18
REVISION:		NORTH POINT:
SCALE:		PLOT DATE:
@ A1		3/04/2025
FILE PATH:		
BIMcloud; BIMSRV01 - BIMcloud Basic for ARCHICAD 24/9a Gladstone Parade + 2 +4 Drovers Way Lindfield SSDA		

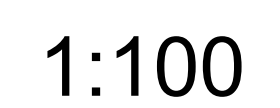



PRELIMINARY 3/04/2025

[illegible]