

Construction/Excavation (Operational Phase)

Sucker Truck: Within the TPZ, T37 excavation should be done by hand or with equipment that does not damage roots (e.g. Vacuum excavation)

Install Fencing: Erect tree protection fencing immediately after tree pruning and before any site clearing or heavy machinery arrives


Minimize Exposure Time: Keep excavations within the root zone open for as short a time as possible.

During Excavation (Protection Phase)

Clean Cuts: Roots exposed during excavation must be immediately cut back to a clean edge.

Desiccation Protection: Cover exposed roots immediately with damp hessian or jute mesh and keep it moist until backfilled

Irrigation: Increase watering in the root zone before, during, and after construction, especially if work occurs during spring or summer

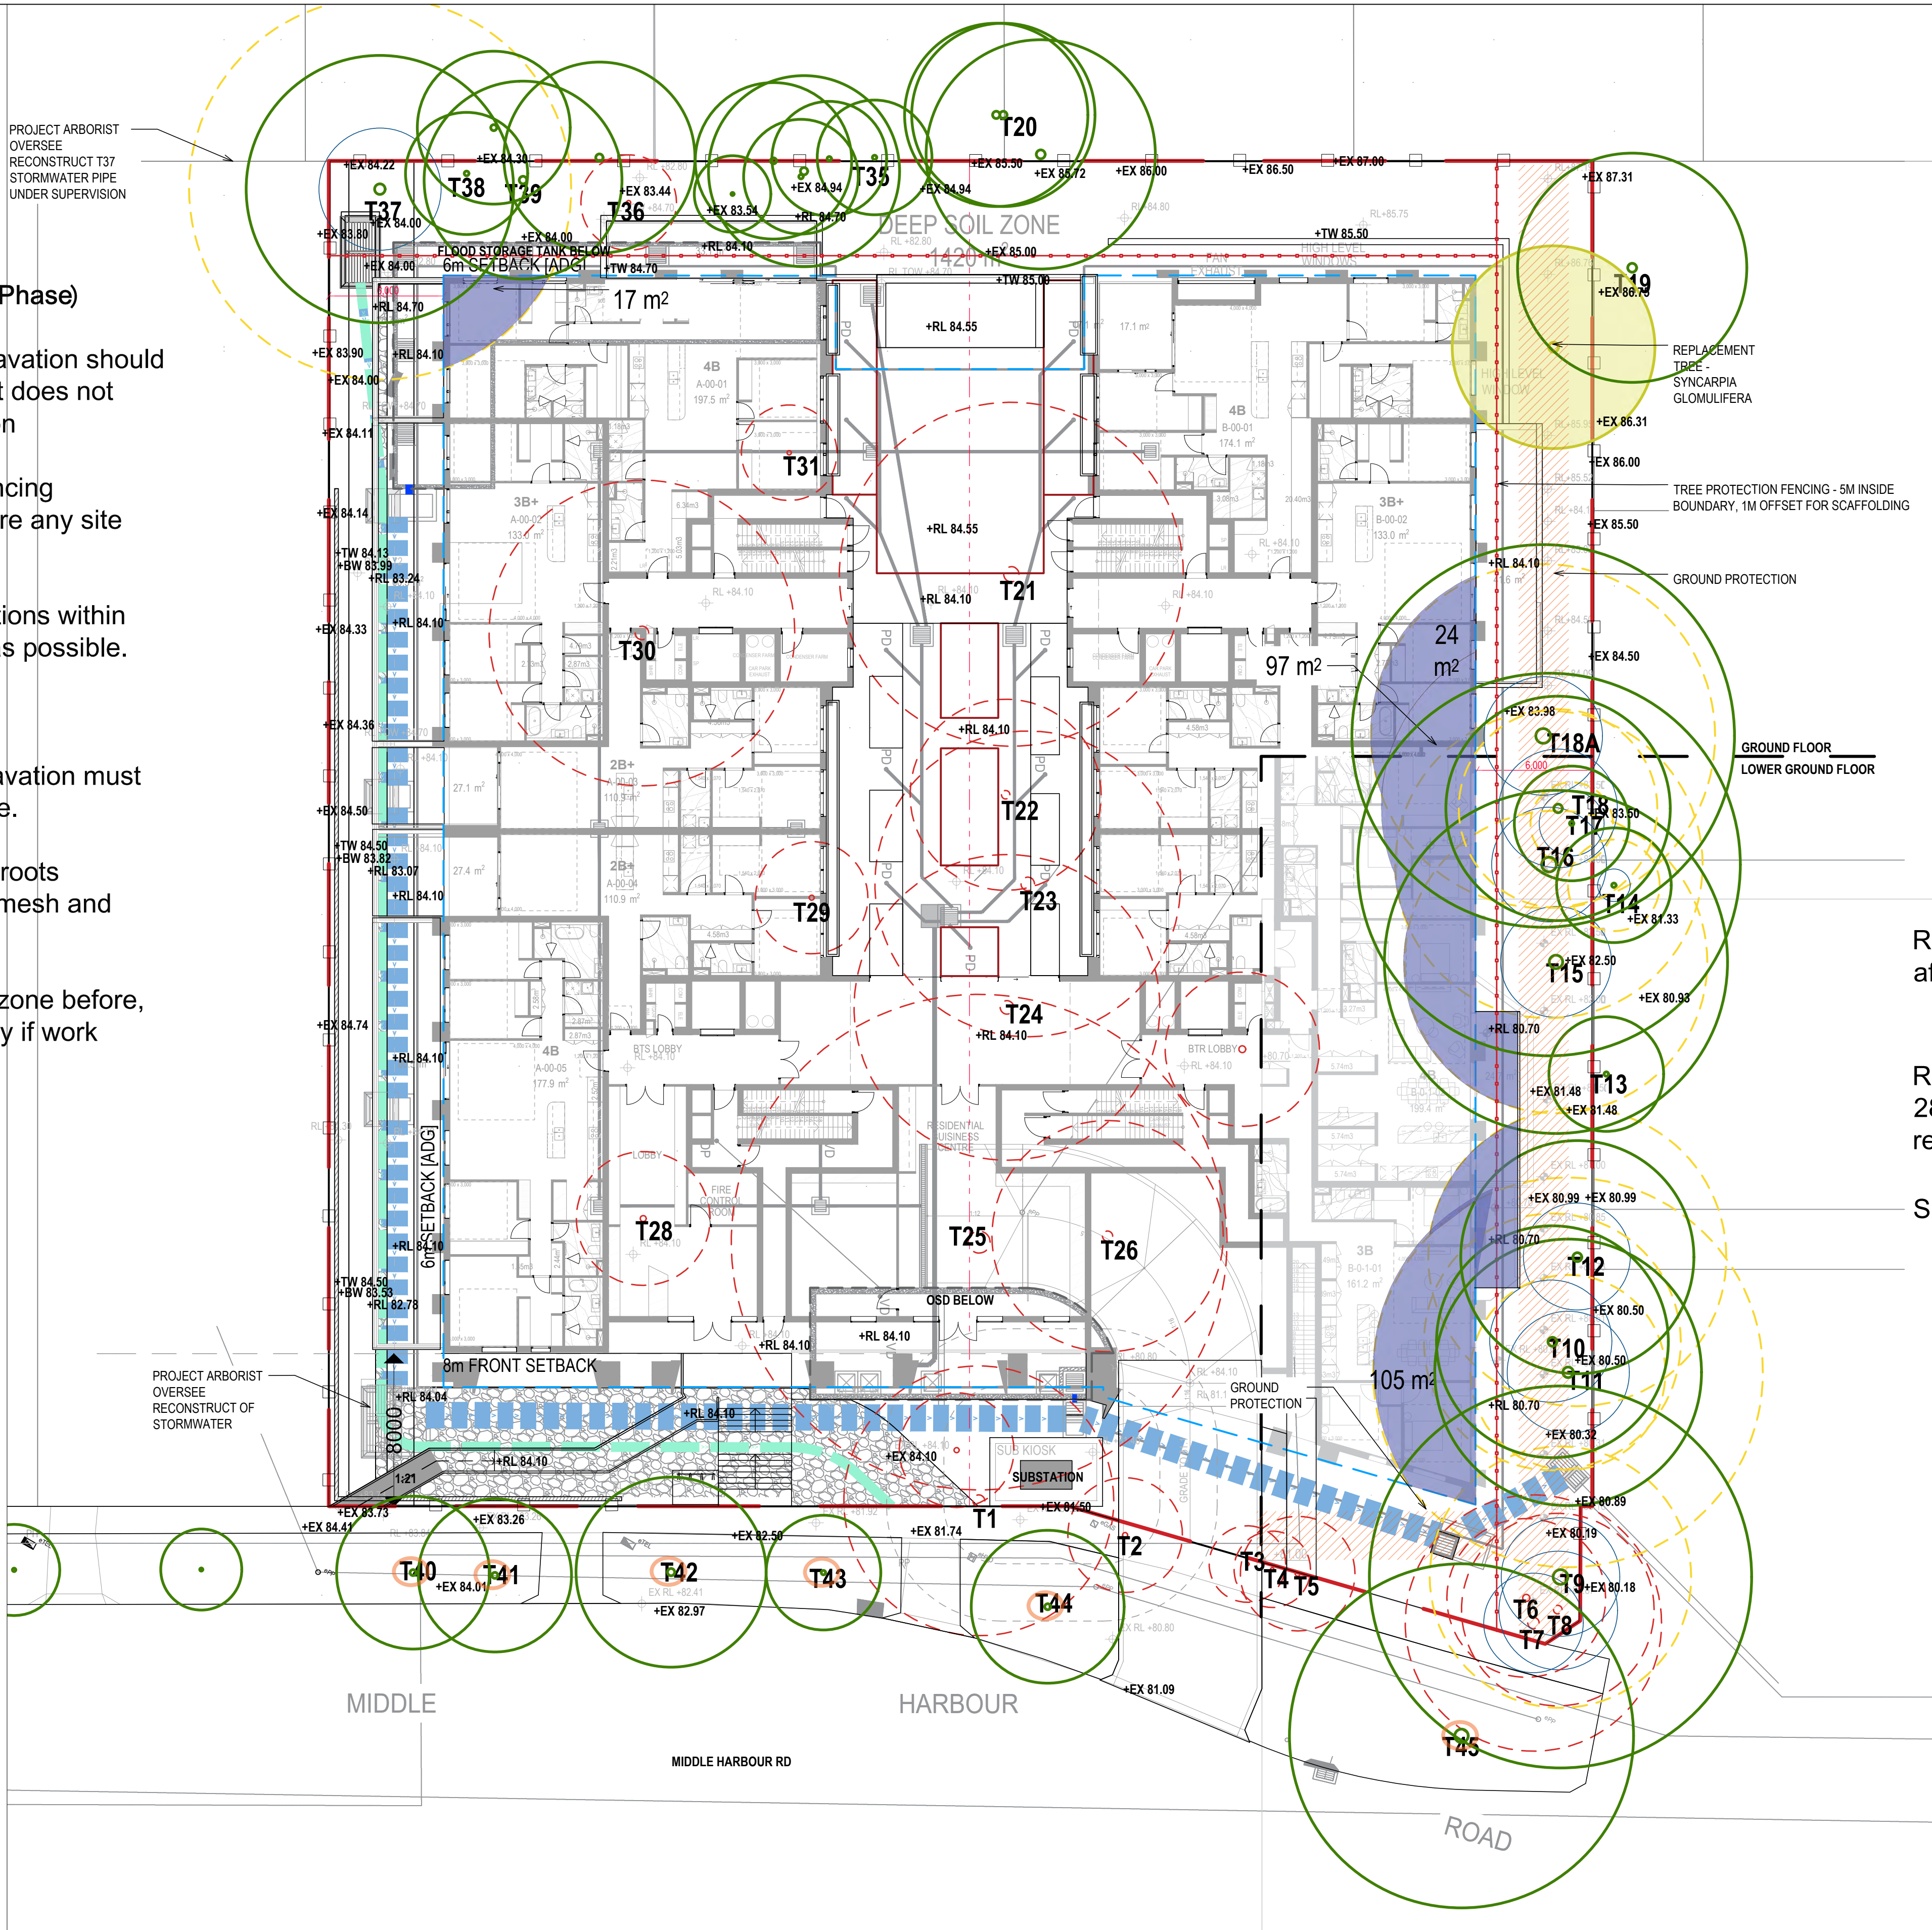

LEGEND

- SITE BOUNDARY
- BASEMENT EXTENTS
- +RL 67.85 PROPOSED NOMINAL DESIGN LEVELS: REFER TO ENGINEERS DRAWINGS
- EXISTING TREE - TREE PROTECTION ZONE
- EXISTING TREE - STRUCTURAL ROOT ZONE
- EXISTING TREE TO BE RETAINED - REFER TO ARBORIST REPORT
- EXISTING TREE TO BE REMOVED - REFER TO ARBORIST REPORT
- PROPOSED TREES - REFER TO PLANTING PALETTE
- TREE PROTECTION FENCE
- GROUND PROTECTION
- REPLACEMENT TREE - SYNCARPIA GLOMULIFERA
- TRUNK PROTECTION

Retain 8, 9,10,11,12,15,16,17 18,18A, 37, 38 & 39 after Pruning of trees and install tree protection Fence


Remove 1, 2,3, 4, 5, 6, 7, 21,22, 23, 24, 25, 26, 27, 28, 29, 30, 31,32, 34, 36. During pruning and removals by AQF level 3 Arborist.

SIGNAGE



NOT FOR CONSTRUCTION

3	SSDA		RL	CR	CR 09.04.26
2	SSDA		RL	CR	CR 08.12.25
1	SSDA		RL	CR	CR 06.05.25
No	Revision	Note: * indicates signatures on original issue of drawing or last revision of drawing	Drawn	Job Manager	Project Director Date

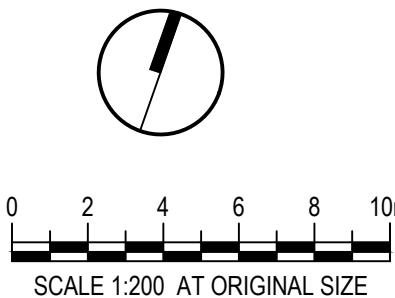

CLIENT
Deloitte.

ARCHITECT LANDSCAPE
DKO Land+Form

DO NOT SCALE
Conditions of Use.
This document may only be used by the client (and any other person who the client has agreed can use this document) for the purpose for which it was prepared and must not be used by any other person or for any other purpose.

Drawn	RI	Designer	CR/ RI
Drafting	CR	Design	CR
Check		Check	
Approved (Project Director)	CR		
Date	09.04.26		
Scale			

Client **DELOITTE**
Project **24-28 MIDDLE HARBOUR RD, LINDFIELD**
Title **TREE MANAGEMENT PLAN**
Original Size **A1**
Drawing No: **LD-DA002**

Rev: 3