

NEXTDC S5

SSDA ADDENDUM

SHEET LIST		
DRAWING NUMBER	DRAWING TITLE	REVISION
S5-LAD-ALA-L0000	COVER SHEET	9
S5-LAD-ALA-L0001	LEGEND	9
S5-LAD-ALA-L0002	PLANTING SCHEDULE	9
S5-LAD-ALA-L0101	LANDSCAPE MASTERPLAN	9
S5-LAD-ALA-L0102	LANDSCAPE PLAZA MASTERPLAN	9
S5-LAD-ALA-L0201	GENERAL ARRANGEMENT PLAN 1	9
S5-LAD-ALA-L0202	GENERAL ARRANGEMENT PLAN 2	9
S5-LAD-ALA-L0203	GENERAL ARRANGEMENT PLAN 3	9
S5-LAD-ALA-L0204	GENERAL ARRANGEMENT PLAN 4	9
S5-LAD-ALA-L0205	GENERAL ARRANGEMENT PLAN 5	9
S5-LAD-ALA-L0206	GENERAL ARRANGEMENT PLAN 6	9
S5-LAD-ALA-L0207	GENERAL ARRANGEMENT PLAN 7	9
S5-LAD-ALA-L0208	GENERAL ARRANGEMENT PLAN 8	9
S5-LAD-ALA-L0209	GENERAL ARRANGEMENT PLAN 9	9
S5-LAD-ALA-L0210	GENERAL ARRANGEMENT PLAN 10	9
S5-LAD-ALA-L0401	SOFTWARES PLAN 1	9
S5-LAD-ALA-L0402	SOFTWARES PLAN 2	9
S5-LAD-ALA-L0403	SOFTWARES PLAN 3	9
S5-LAD-ALA-L0404	SOFTWARES PLAN 4	9
S5-LAD-ALA-L0405	SOFTWARES PLAN 5	9
S5-LAD-ALA-L0406	SOFTWARES PLAN 6	9
S5-LAD-ALA-L0407	SOFTWARES PLAN 7	9
S5-LAD-ALA-L0408	SOFTWARES PLAN 8	9
S5-LAD-ALA-L0409	SOFTWARES PLAN 9	9
S5-LAD-ALA-L0410	SOFTWARES PLAN 10	9
S5-LAD-ALA-L0411	BLD O LVL 02, 04, 06, 08 SOFTWARES PLAN 11	9
S5-LAD-ALA-L0412	BLD A LVL 02-08 SOFTWARES PLAN 12	9
S5-LAD-ALA-L0601	LANDSCAPE DETAILS	9

04/03/2026	9	SSDA		HC	MM
27/02/2026	8	SSDA		HC	MM
26/02/2025	7	SSDA		PM	MM
31/03/2025	6	SSDA		MM	MM
10/03/2025	5	SSDA		SE	MM
17/02/2025	4	SSDA		SE	MM
28/02/2024	3	SSDA		SE	MM
30/05/2024	2	SSDA		SE	MM
16/04/2024	1	SSDA		SE	MM
DATE	No.	REVISION HISTORY		DRW	CHK QA
NOTE: 1. ALL DRAWINGS TO BE READ IN CONJUNCTION WITH ASSOCIATED SPECIFICATION 2. DO NOT SCALE FROM DRAWINGS 3. CONFIRM ALL MEASUREMENTS ON SITE 4. CHECK ON SITE PRIOR TO CONSTRUCTION AND REPORT ANY DISCREPANCIES 5. ENSURE COORDINATION WITH OTHER TRADES ON SITE					
PRINCIPAL CONSULTANTS					
Architect		HDR			
Services		ARUP			
Structural		TTW			
PRINCIPAL CONTRACTOR					
Multiplex					
CLIENT					
					
ARCHITECT					
					
LANDSCAPE ARCHITECT					
					
Document Author Project Number					
24-1002					
Key Plan					
Site	Stage	NEXTDC Project Number			
S5	REVISED SSDA	S5.00			
Project Address					
269 LANE COVE ROAD, MAQUARIE PARK, SYDNEY, NSW 2113					
Project Name					
NEXTDC DATA CENTRE					
Drawing Title					
COVER SHEET					
Drawing Status					
Development Application					
DRAWN			Date		
PJA			04/03/2026		
CHECKED			Date		
MB			04/03/2026		
APPROVED			Date		
MB			04/03/2026		
Scale		Sheet	File Name		
		A1	S5-LAD-ALA-DRG-0-0101-L0000		
Dwg no:					Rev
S5-LAD-ALA-DRG-0-0101-L0000					9

A diagram showing a rectangular box representing a site. A red horizontal line with a central dot passes through the middle of the box. To the right of the box, the text "SITE BOUNDARY" is written.

	EXISTING TREES TO BE RETAINED Refer to Arborist Report for details
	EXISTING TREES TO BE REMOVED Refer to Arborist Report for details
	PROPOSED TREES Refer Landscape

	PROPOSED TURF Refer Plant Schedule
	WSUD SWALE MATRIX Refer Plant Schedule
	SHADE MATRIX Refer Plant Schedule
	MODERATE SUN MATRIX Refer Plant Schedule
	FULL SUN MATRIX Refer Plant Schedule
	NATIVE GRASS MATRIX Refer Plant Schedule
	STREETSCAPE MATRIX Refer Plant Schedule

NOTE:

1. ALL DRAWINGS TO BE READ IN CONJUNCTION WITH ASSOCIATED SPECIFICATION
2. DO NOT SCALE FROM DRAWINGS
3. CONFIRM ALL MEASUREMENTS ON SITE
4. CHECK ON SITE PRIOR TO CONSTRUCTION AND REPORT ANY DISCREPANCIES
5. ENSURE COORDINATION WITH OTHER TRADES ON SITE

PRINCIPAL CONTRACTOR
Multiplex

ARCHITECT

The logo for HDR (Heery, Hanna, and Richter) is a stylized, bold, black graphic. It consists of a vertical bar on the left, followed by a curved shape that resembles a stylized 'H' or 'R', and then a vertical bar on the right. The overall shape is reminiscent of a stylized 'H' or 'R' combined into a single symbol.


Document Author Project Number
24-1002

Site	Stage	NEXTDC Project Number
S5	REVISED SSDA	S5.00

Project Name	NEXTDC DATA CENTRE
--------------	--------------------

Drawing Status
Development Application

DRAWN PM		Date 04/03/2026
CHECKED SE		Date 04/03/2026
APPROVED MB		Date 04/03/2026
Scale 1 : 50	Sheet A1	File Name S5-LAD-ALA-DRG-0-0101-L0001
Dwg no:		Rev 9

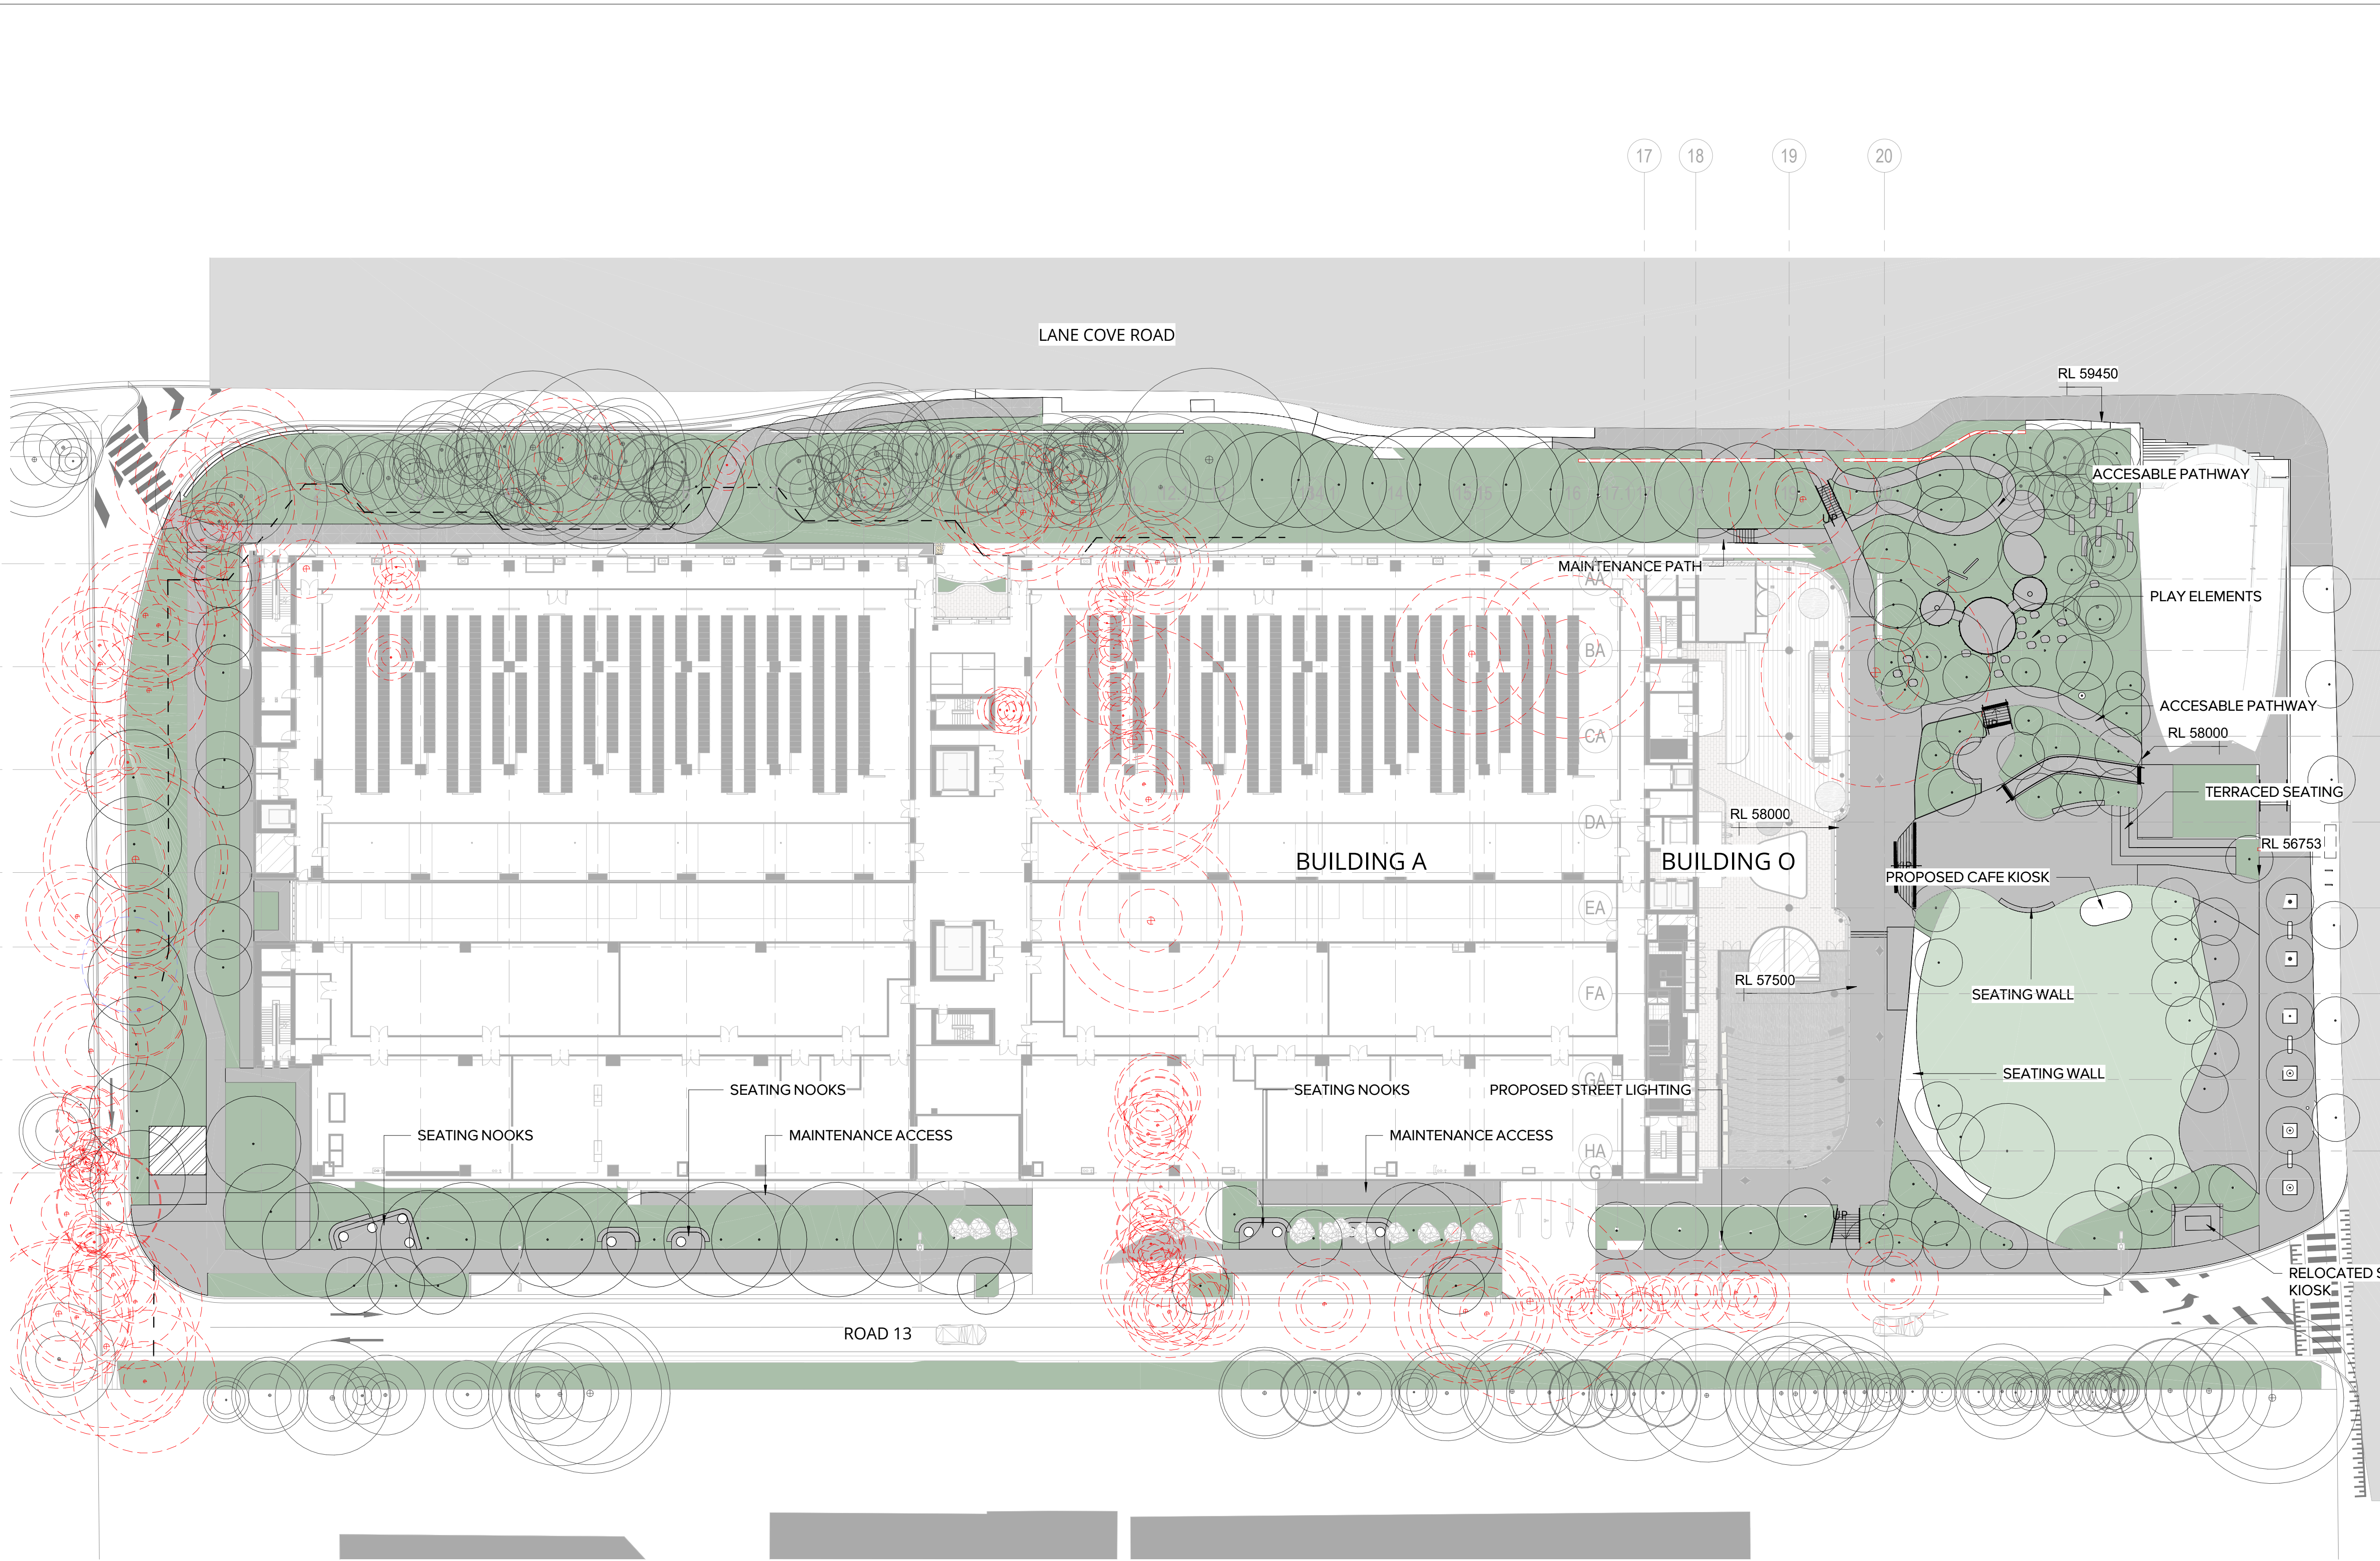

04/03/2026	9	SSDA	HC	MM
27/02/2026	8	SSDA	HC	MM
26/02/2025	7	SSDA	PM	MM
31/03/2025	6	SSDA	MM	MM
10/03/2025	5	SSDA	SE	MM
17/02/2025	4	SSDA	SE	MM
28/02/2024	3	SSDA	SE	MM
30/05/2024	2	SSDA	SE	MM
18/04/2024	1	SSDA	SE	MM
DATE	No.	REVISION HISTORY	DRW	CHK
QA				

- NOTE:
- ALL DRAWINGS TO BE READ IN CONJUNCTION WITH ASSOCIATED SPECIFICATION
 - DO NOT SCALE FROM DRAWINGS
 - CONFIRM ALL MEASUREMENTS ON SITE
 - CHECK ON SITE PRIOR TO CONSTRUCTION AND REPORT ANY DISCREPANCIES
 - ENSURE COORDINATION WITH OTHER TRADES ON SITE

PRINCIPAL CONSULTANTS

Architect HDR

Services ARUP

Structural TTW

PRINCIPAL CONTRACTOR
Multiplex

CLIENT
RA



ARCHITECT
EA

LANDSCAPE ARCHITECT
GA

Document Author Project Number
24-1002

Key Plan

Site	Stage	NEXTDC Project Number
S5	REVISED SSDA	S5.00


Project Address
**269 LANE COVE ROAD,
MAQUARIE PARK,
SYDNEY, NSW 2113**

Project Name
NEXTDC DATA CENTRE

Drawing Title
**LANDSCAPE
MASTERPLAN**

Drawing Status
Development Application

DRAWN PJA	Date 04/03/2026
CHECKED SIE	Date 04/03/2026
APPROVED MB	Date 04/03/2026
Scale 1 : 350	Sheet File Name A1 S5-LAD-ALA-DRG-0-0101-L0101
Dwg no: S5-LAD-ALA-DRG-0-0101-L0101	Rev 9

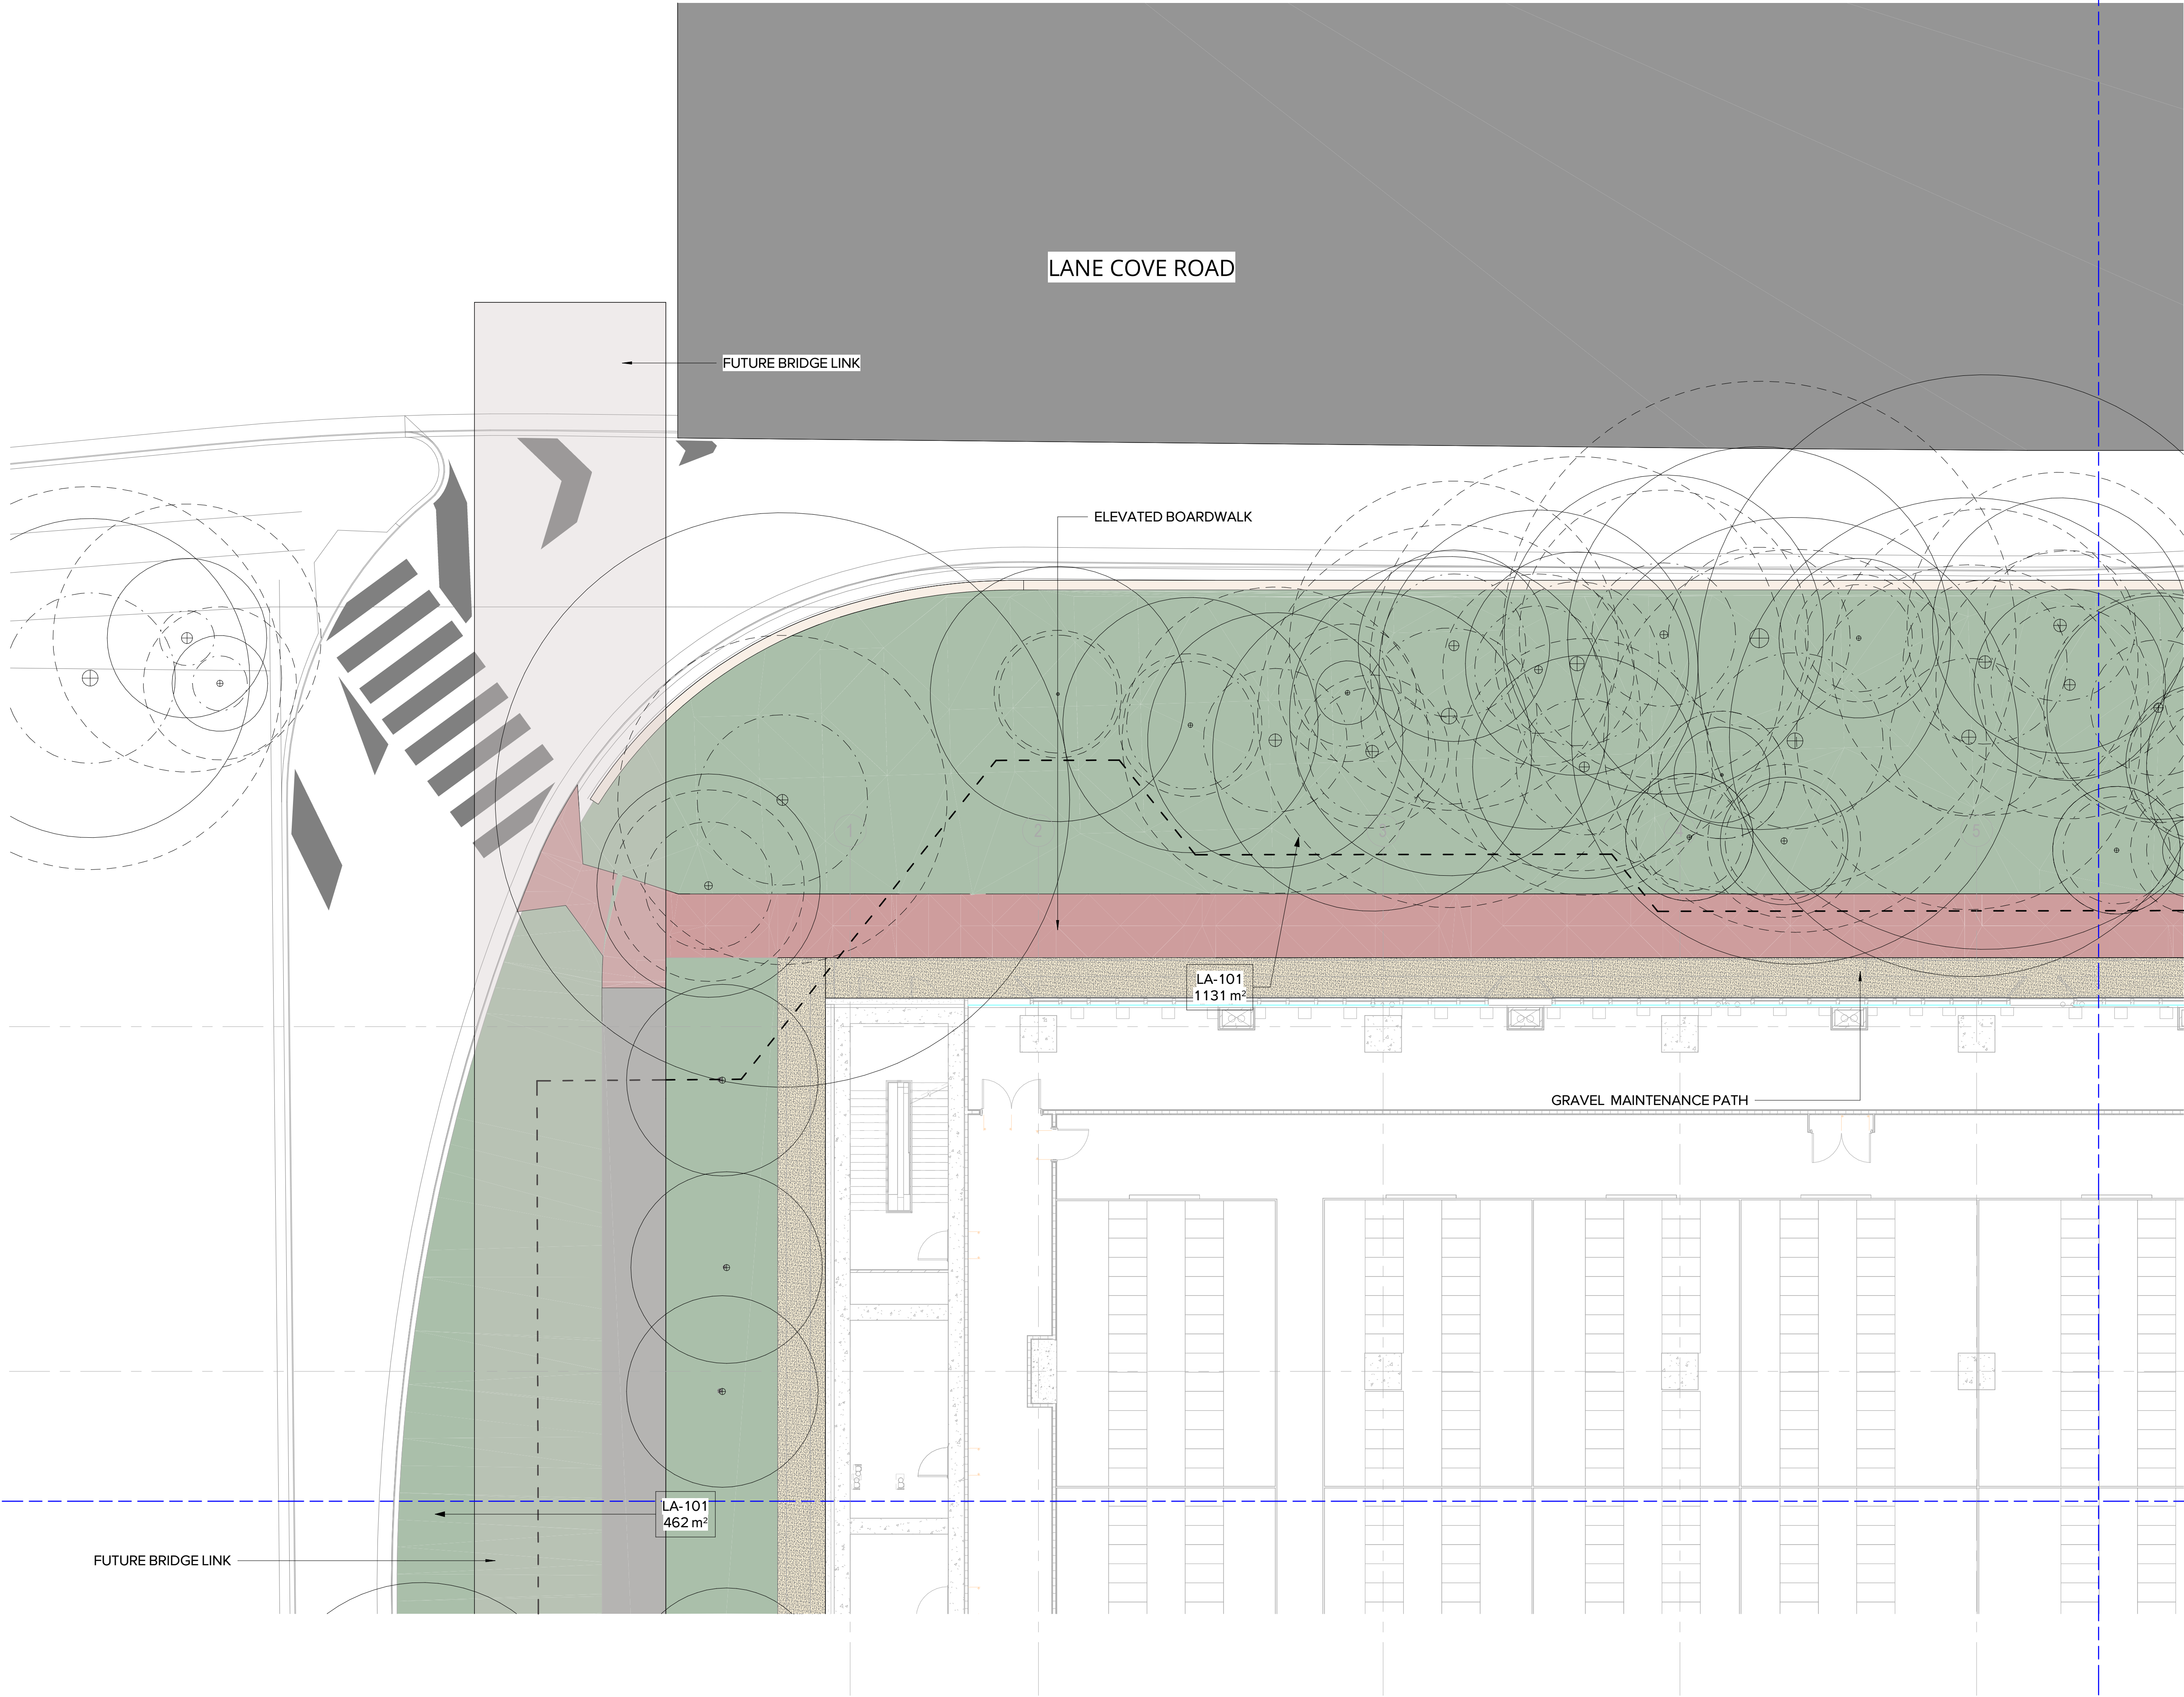

04/03/2026	9	SSDA		HC	MM
27/02/2026	8	SSDA		HC	MM
26/02/2025	7	SSDA		PM	MM
31/03/2025	6	SSDA		MM	MM
10/03/2025	5	SSDA		SE	MM
17/02/2025	4	SSDA		SE	MM
28/02/2024	3	SSDA		SE	MM
30/02/2024	2	SSDA		SE	MM
18/04/2024	1	SSDA		SE	MM
DATE	No.	REVISION HISTORY	DRW	CHK	QA

- NOTE:
- ALL DRAWINGS TO BE READ IN CONJUNCTION WITH ASSOCIATED SPECIFICATION
 - DO NOT SCALE FROM DRAWINGS
 - CONFIRM ALL MEASUREMENTS ON SITE
 - CHECK ON SITE PRIOR TO CONSTRUCTION AND REPORT ANY DISCREPANCIES
 - ENSURE COORDINATION WITH OTHER TRADES ON SITE

PRINCIPAL CONSULTANTS

Architect HDR

Services ARUP

Structural TTW

PRINCIPAL CONTRACTOR

Multiplex

CLIENT



LANDSCAPE ARCHITECT

ARCADIA

Document Author Project Number

24-1002

Key Plan

Site	Stage	NEXTDC Project Number
S5	REVISED SSDA	S5.00

Project Address

269 LANE COVE ROAD,
MAQUARIE PARK,
SYDNEY, NSW 2113

Project Name

NEXTDC DATA CENTRE

Drawing Title

GENERAL
ARRANGEMENT PLAN 1

Drawing Status


Development Application

DRAWN	PM	Date	04/03/2026
CHECKED	SE	Date	04/03/2026
APPROVED	MB	Date	04/03/2026
Scale	Sheet	File Name	
1 : 100	A1	SS-LAD-ALA-DRG-0-0101-L0201	
Dwg no:		Rev	
SS-LAD-ALA-DRG-0-0101-L0201			9

Autodesk Docs/103716471_NEXTDC_SS-AMB_2025/SS-LAD-ALA-0101-DRG-0000-0001.rvt

A

B

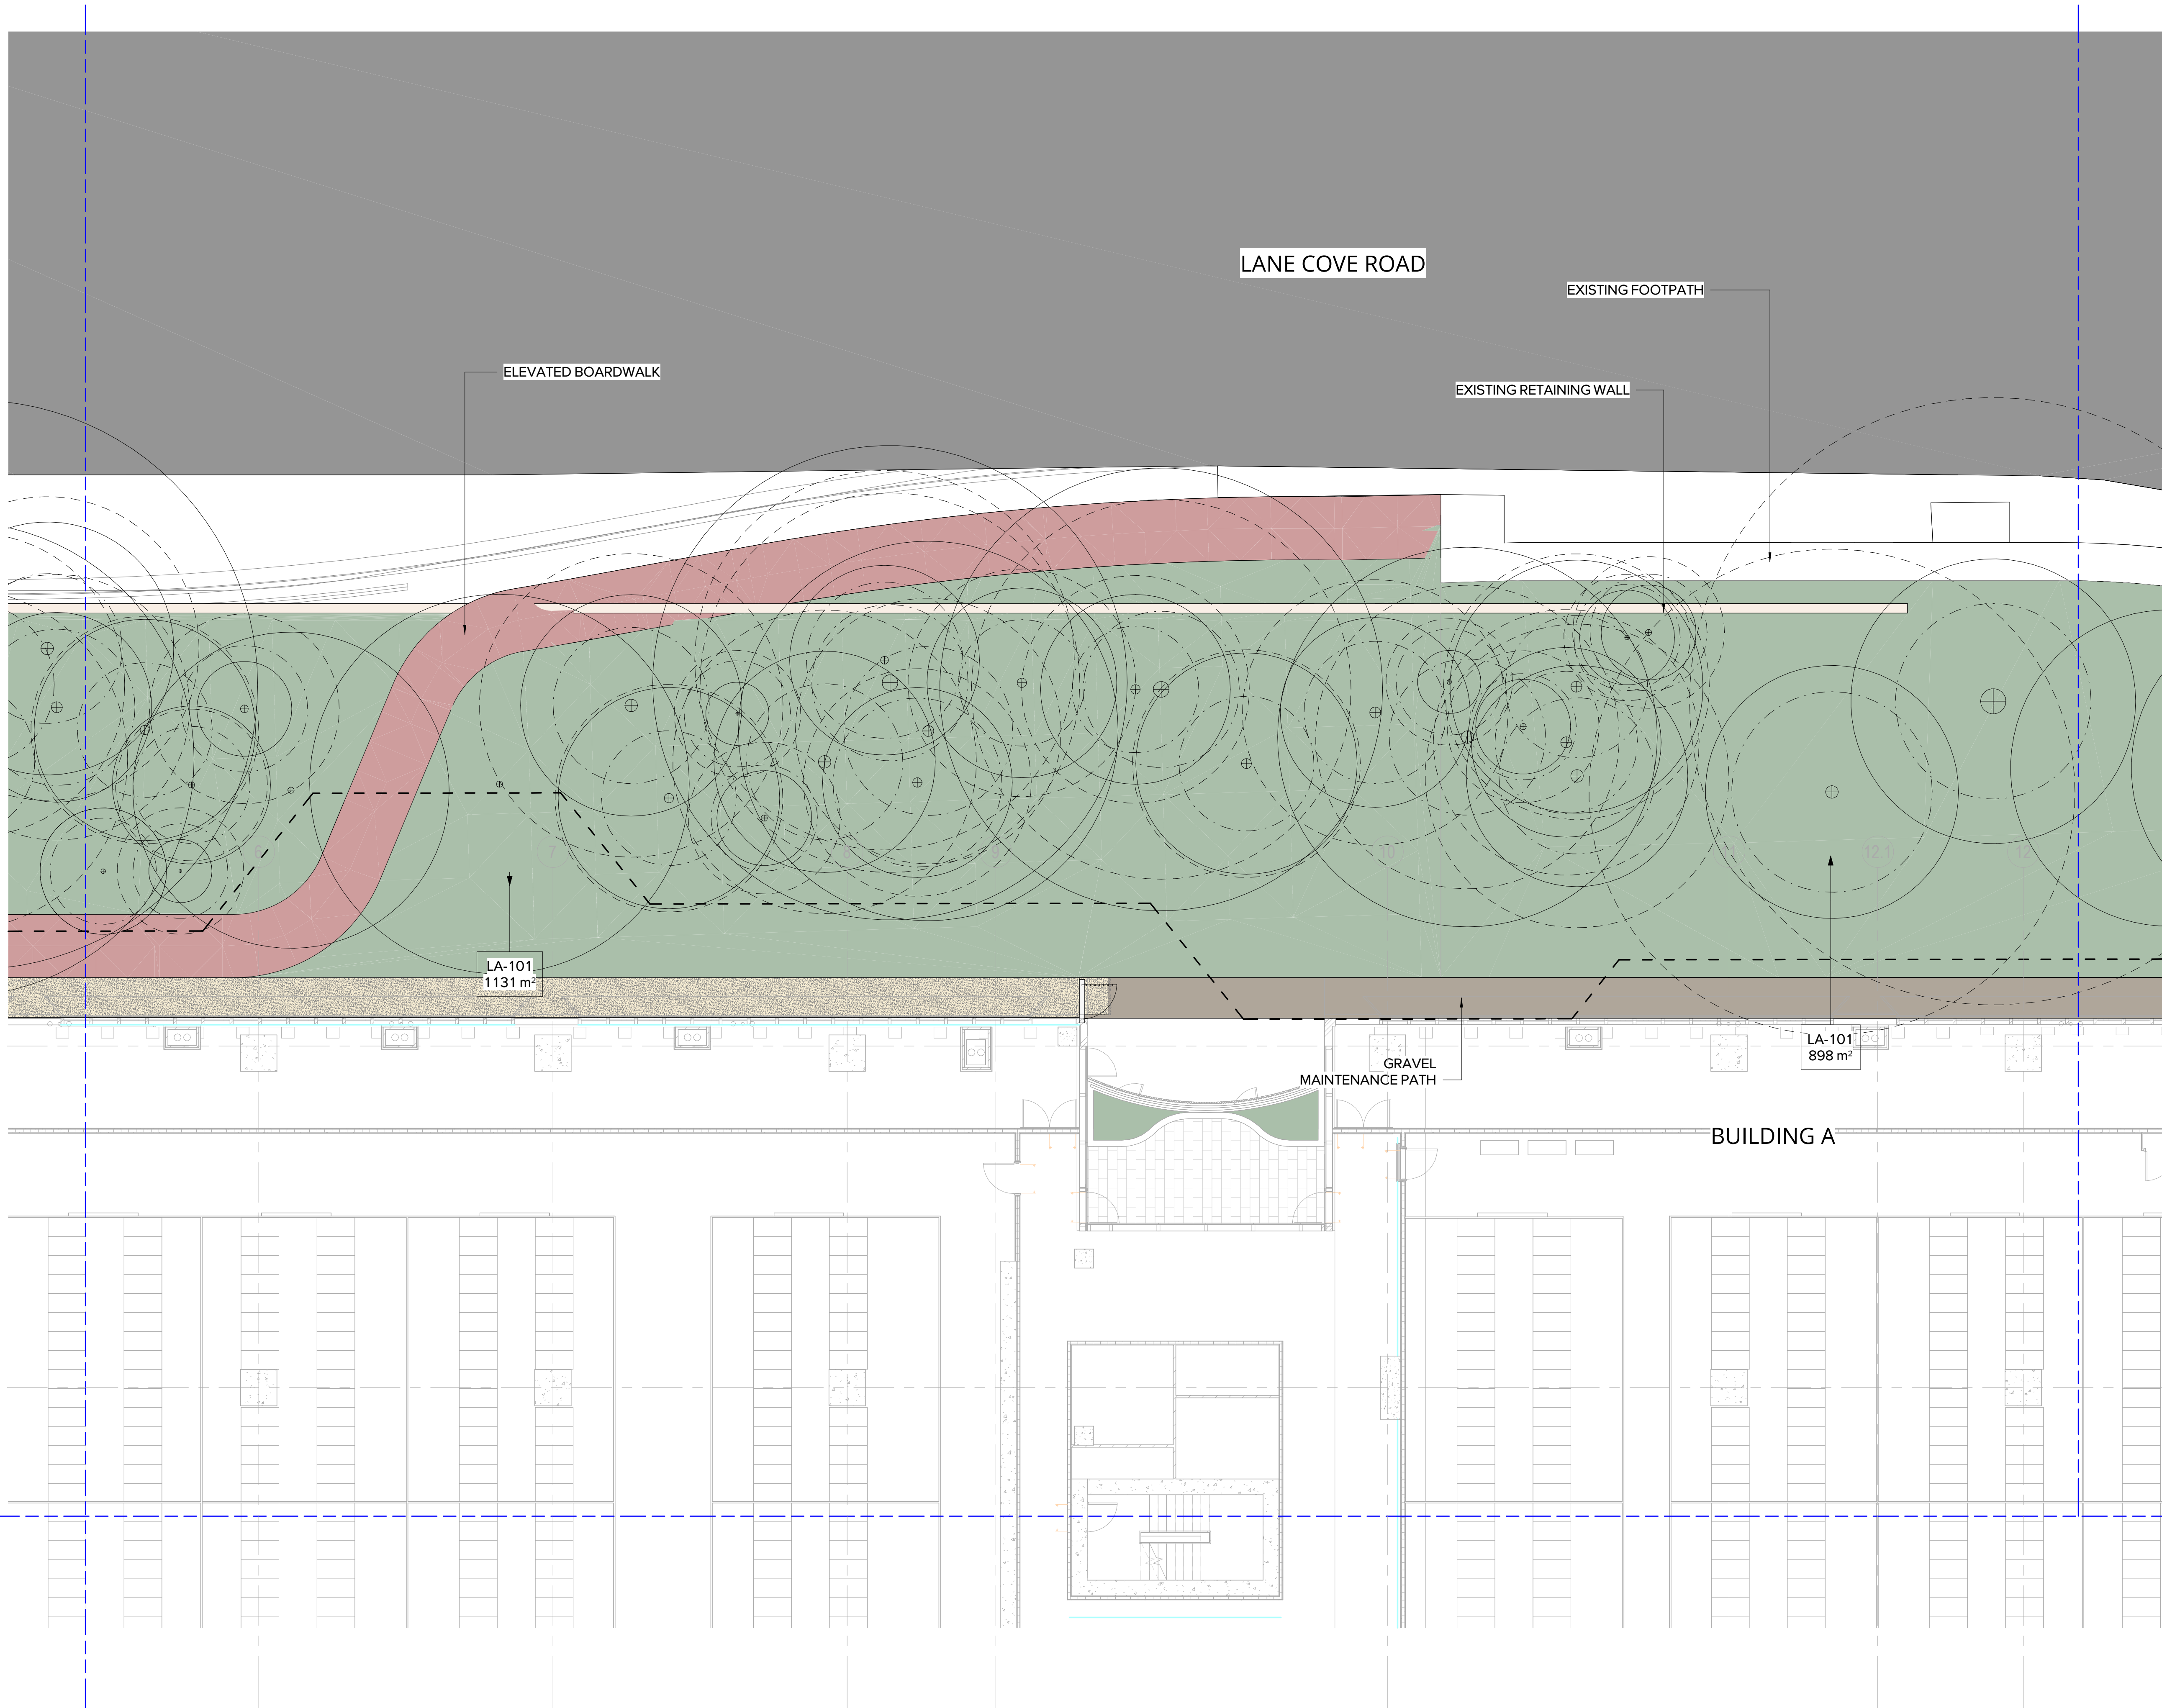

04/03/2026	9	SSDA	HC	MM
27/02/2026	8	SSDA	HC	MM
26/02/2025	7	SSDA	PM	MM
31/03/2025	6	SSDA	MM	MM
10/03/2025	5	SSDA	SE	MM
17/02/2025	4	SSDA	SE	MM
28/02/2024	3	SSDA	SE	MM
30/05/2024	2	SSDA	SE	MM
18/04/2024	1	SSDA	SE	MM
DATE	No.	REVISION HISTORY	DRW	CHK
			QA	

- NOTE:
- ALL DRAWINGS TO BE READ IN CONJUNCTION WITH ASSOCIATED SPECIFICATION
 - DO NOT SCALE FROM DRAWINGS
 - CONFIRM ALL MEASUREMENTS ON SITE
 - CHECK ON SITE PRIOR TO CONSTRUCTION AND REPORT ANY DISCREPANCIES
 - ENSURE COORDINATION WITH OTHER TRADES ON SITE

PRINCIPAL CONSULTANTS

Architect HDR

Services ARUP

Structural TTW

PRINCIPAL CONTRACTOR

Multiplex

CLIENT



LANDSCAPE ARCHITECT

ARCADIA

Document Author Project Number

24-1002

Key Plan

Site	Stage	NEXTDC Project Number
S5	REVISED SSDA	S5.00

Project Address

269 LANE COVE ROAD,
MAQUARIE PARK,
SYDNEY, NSW 2113

Project Name

NEXTDC DATA CENTRE

Drawing Title


GENERAL
ARRANGEMENT PLAN 2

Drawing Status

Development Application

DRAWN	PM	Date	04/03/2026
CHECKED	SE	Date	04/03/2026
APPROVED	MB	Date	04/03/2026
Scale	Sheet	File Name	
1 : 100	A1	SS-LAD-ALA-DRG-0-0101-L0202	
Dwg no:		Rev	
SS-LAD-ALA-DRG-0-0101-L0202			9

4/03/2026 2:48:19 PM

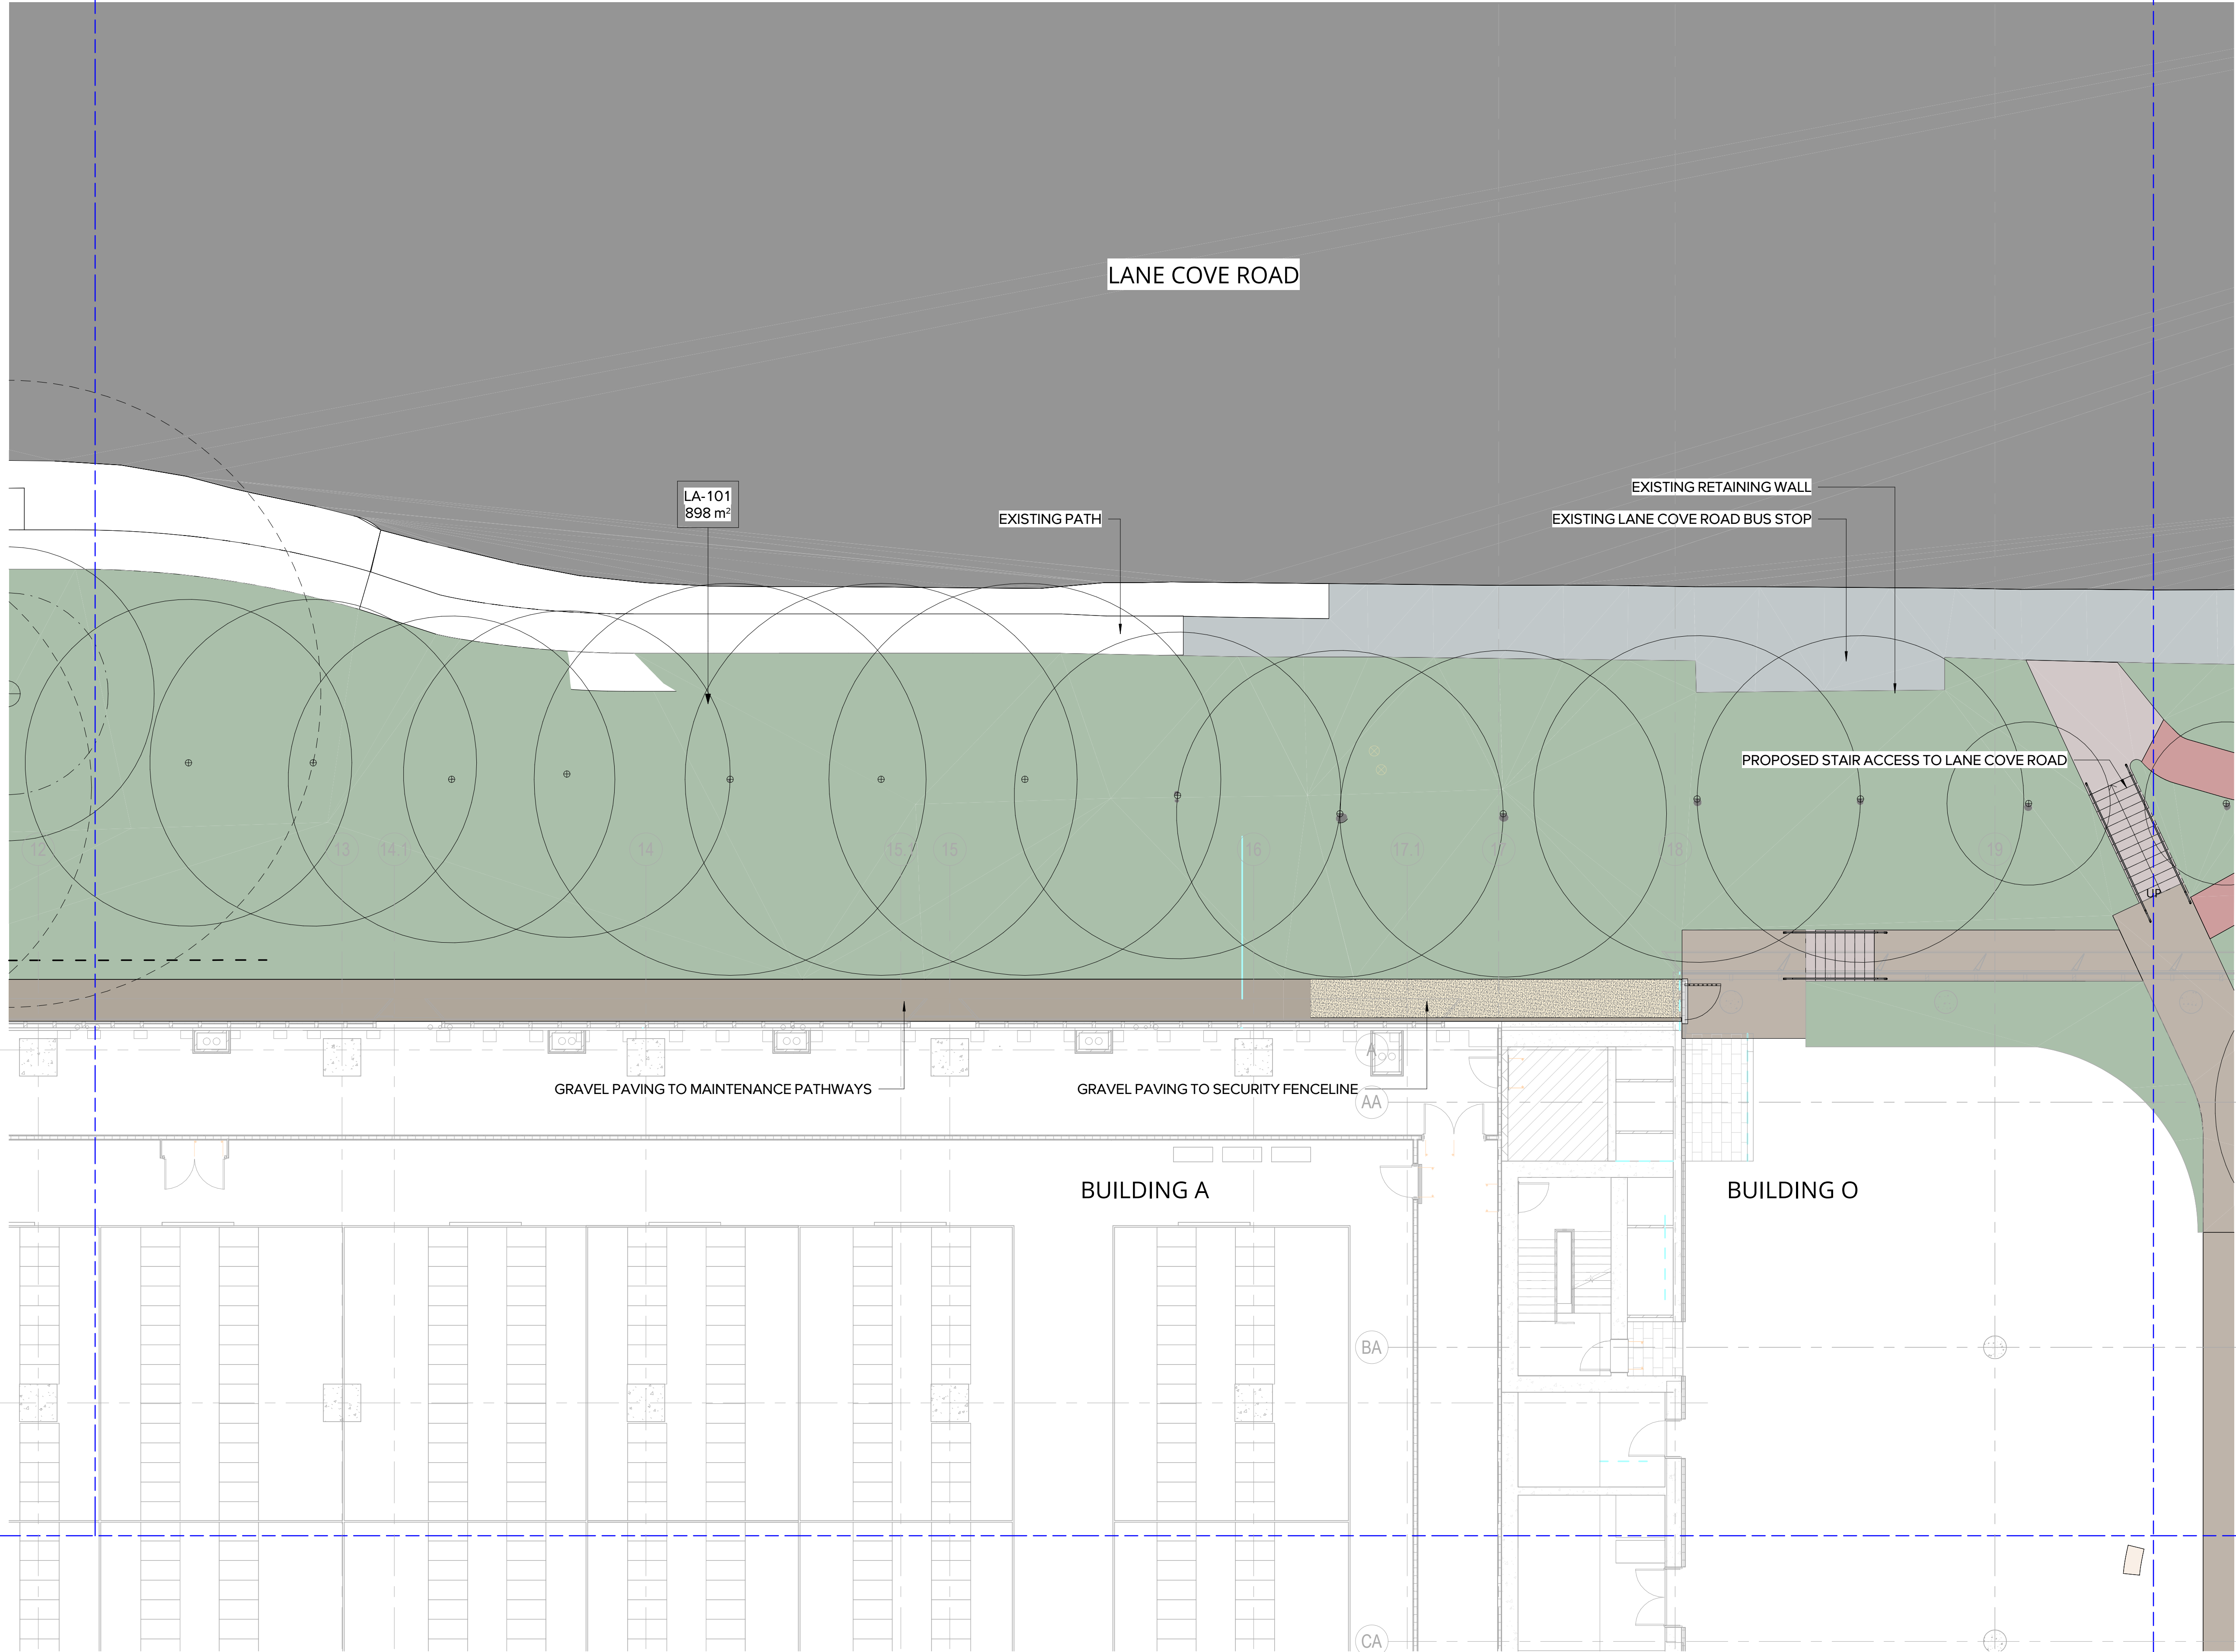

04/03/2026	9	SSDA	HC	MM
27/02/2026	8	SSDA	HC	MM
26/02/2025	7	SSDA	PM	MM
31/03/2025	6	SSDA	MM	MM
10/03/2025	5	SSDA	SE	MM
17/02/2025	4	SSDA	SE	MM
28/10/2024	3	SSDA	SE	MM
30/05/2024	2	SSDA	SE	MM
18/04/2024	1	SSDA	SE	MM
DATE	No.	REVISION HISTORY	DRW	CHK

- NOTE:
- ALL DRAWINGS TO BE READ IN CONJUNCTION WITH ASSOCIATED SPECIFICATION
 - DO NOT SCALE FROM DRAWINGS
 - CONFIRM ALL MEASUREMENTS ON SITE
 - CHECK ON SITE PRIOR TO CONSTRUCTION AND REPORT ANY DISCREPANCIES
 - ENSURE COORDINATION WITH OTHER TRADES ON SITE

PRINCIPAL CONSULTANTS

Architect HDR

Services ARUP

Structural TTW

PRINCIPAL CONTRACTOR

Multiplex

CLIENT



ARCHITECT

HDR

LANDSCAPE ARCHITECT

ARCADIA

Document Author Project Number

24-1002

Key Plan

4
N

Site	Stage	NEXTDC Project Number
S5	REVISED SSDA	S5.00

Project Address

269 LANE COVE ROAD,
MAQUARIE PARK,
SYDNEY, NSW 2113

Project Name

NEXTDC DATA CENTRE

Drawing Title

GENERAL
ARRANGEMENT PLAN 3


Drawing Status

Development Application

DRAWN SE	Date 04/03/2026
CHECKED SE	Date 04/03/2026
APPROVED MB	Date 04/03/2026

Scale	Sheet	File Name
1 : 100	A1	S5-LAD-ALA-DRG-0-0101-L0203

Dwg no:	Rev
S5-LAD-ALA-DRG-0-0101-L0203	9

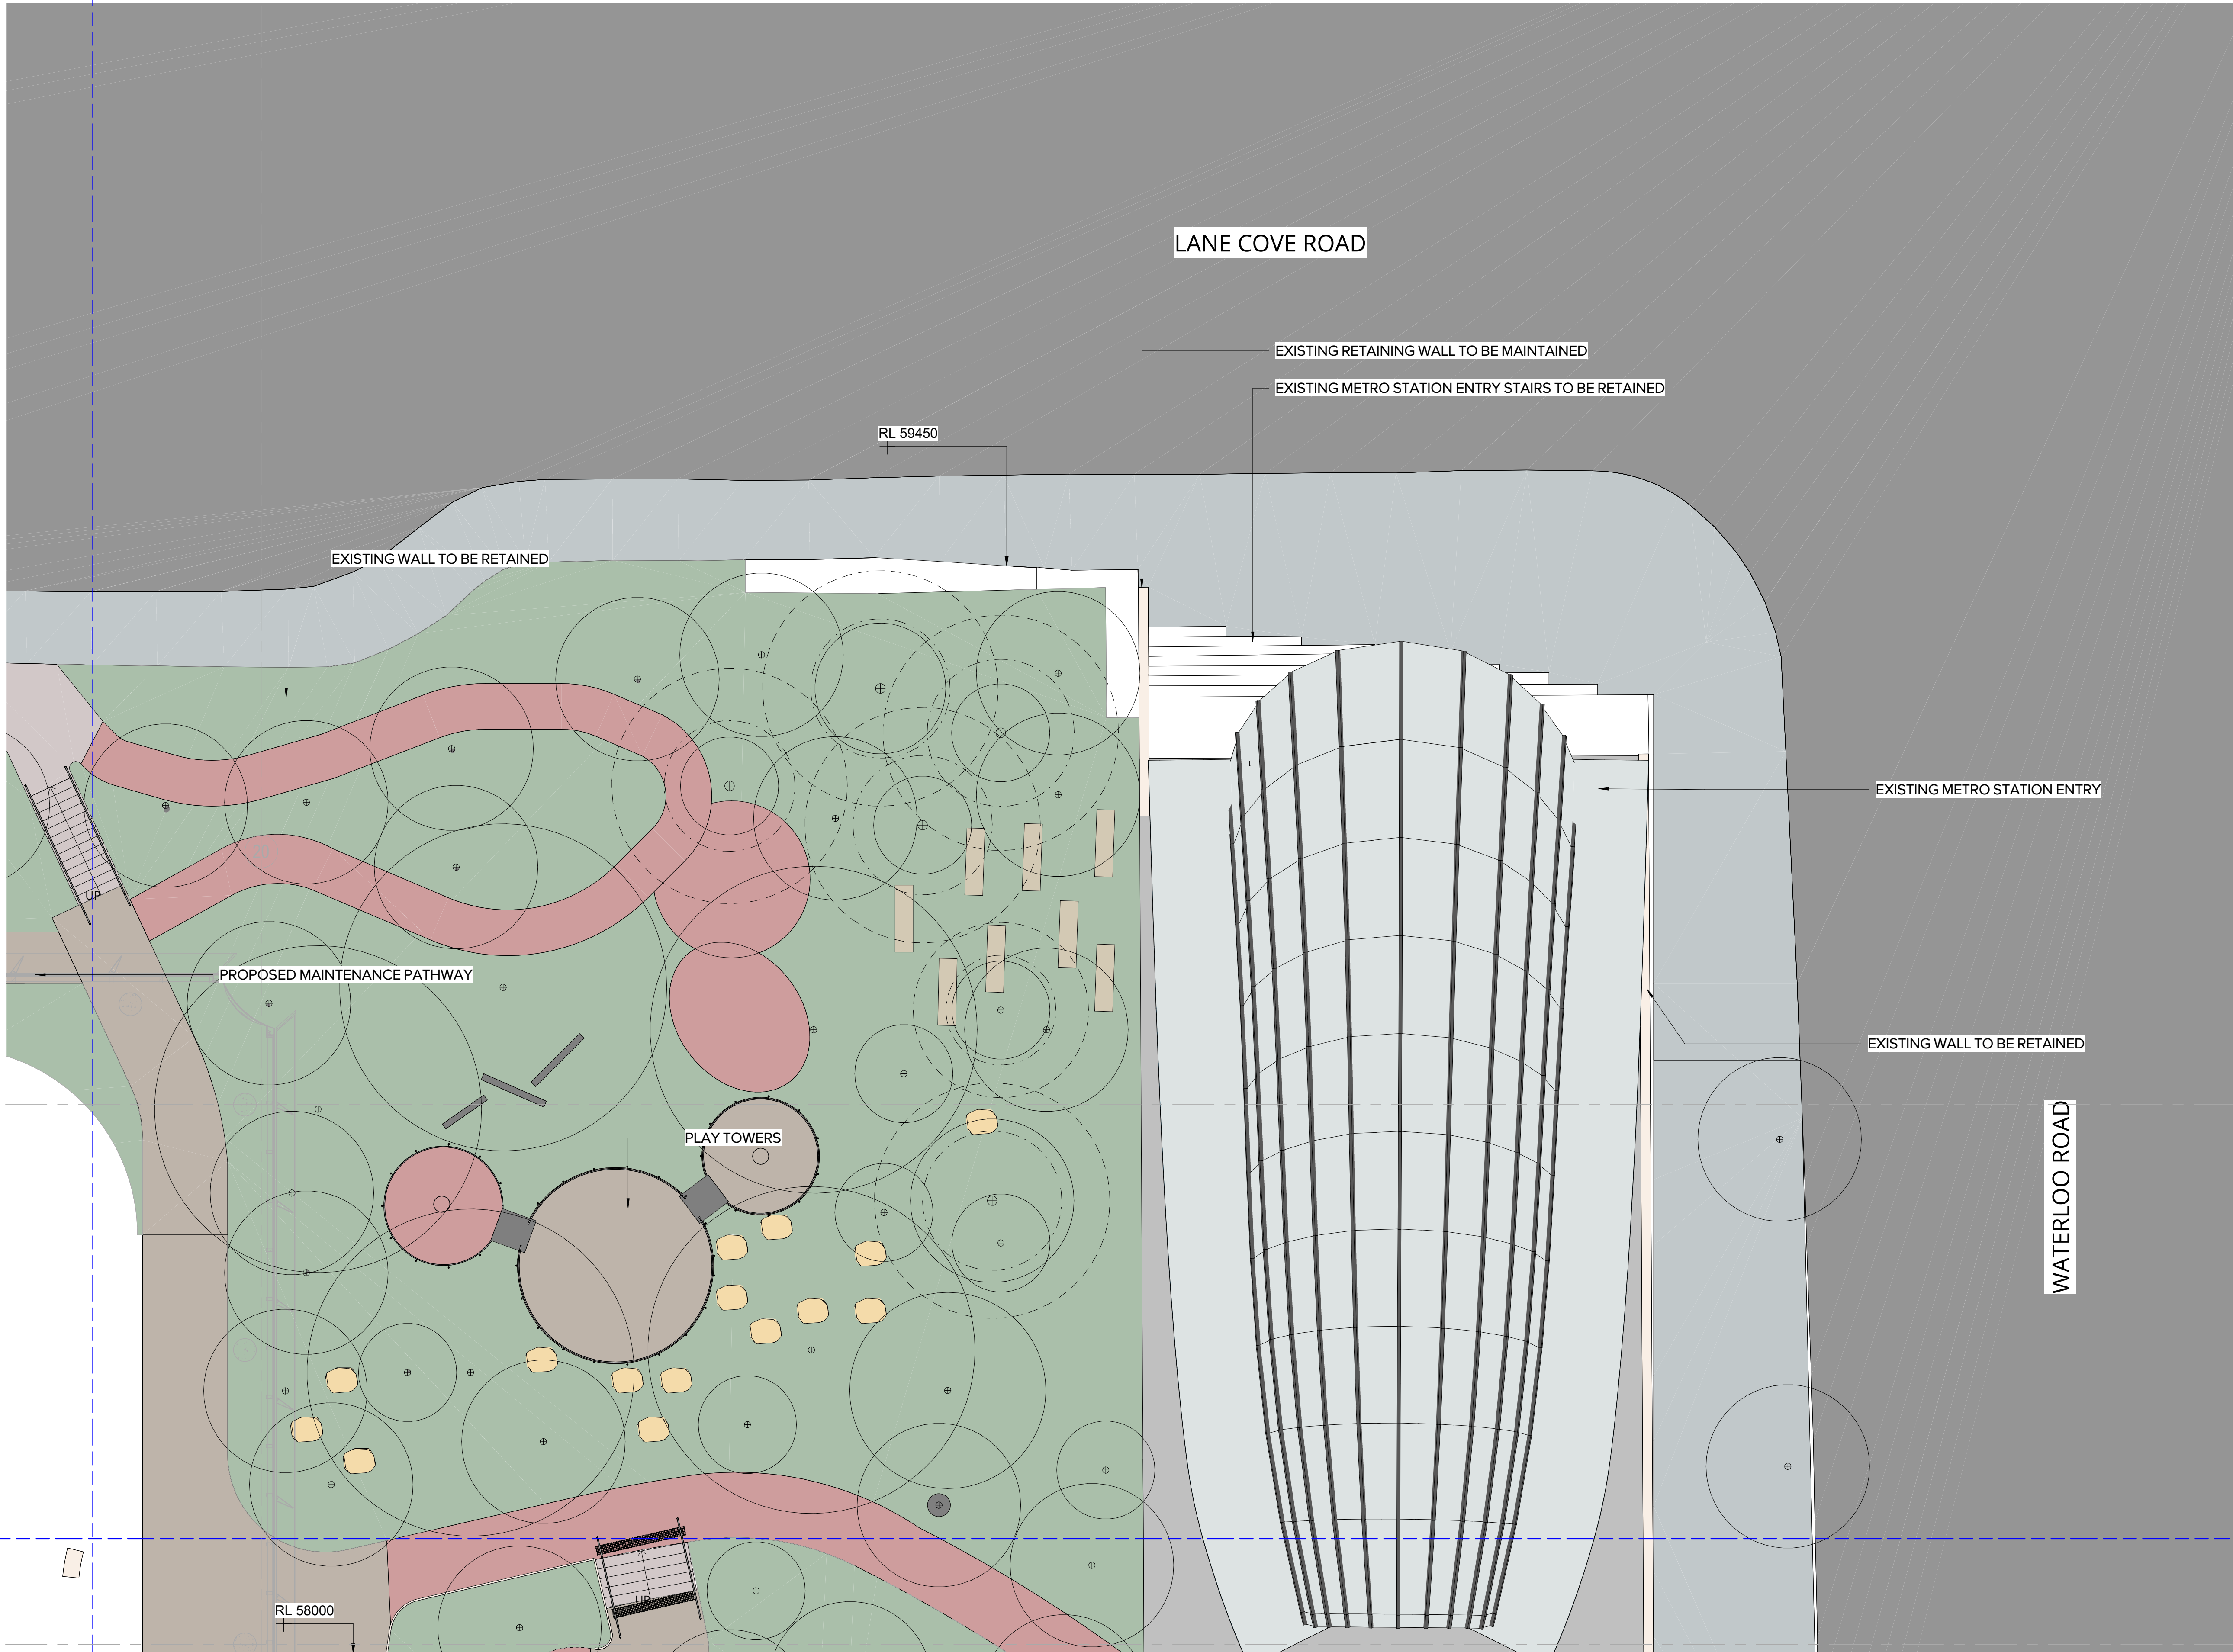

04/03/2026	9	SSDA		HC	MM
27/02/2026	8	SSDA		HC	MM
26/02/2025	7	SSDA		PM	MM
31/03/2025	6	SSDA		MM	MM
10/03/2025	5	SSDA		SE	MM
17/02/2025	4	SSDA		SE	MM
28/02/2024	3	SSDA		SE	MM
30/05/2024	2	SSDA		SE	MM
18/04/2024	1	SSDA		SE	MM
DATE	No.	REVISION HISTORY	DRW	CHK	QA

- NOTE:
- ALL DRAWINGS TO BE READ IN CONJUNCTION WITH ASSOCIATED SPECIFICATION
 - DO NOT SCALE FROM DRAWINGS
 - CONFIRM ALL MEASUREMENTS ON SITE
 - CHECK ON SITE PRIOR TO CONSTRUCTION AND REPORT ANY DISCREPANCIES
 - ENSURE COORDINATION WITH OTHER TRADES ON SITE

PRINCIPAL CONSULTANTS

Architect HDR

Services ARUP

Structural TTW

PRINCIPAL CONTRACTOR

Multiplex

CLIENT



LANDSCAPE ARCHITECT

ARCADIA

Document Author Project Number

24-1002



AA

Site	Stage	NEXTDC Project Number
S5	REVISED SSDA	S5.00

Project Address

269 LANE COVE ROAD,
MAQUARIE PARK,
SYDNEY, NSW 2113

Project Name

NEXTDC DATA CENTRE


Drawing Title

GENERAL
ARRANGEMENT PLAN 4

Drawing Status

Development Application

DRAWN	DATE
PM	04/03/2026
CHECKED	DATE
SE	04/03/2026
APPROVED	DATE
MB	04/03/2026
Scale	Sheet File Name
1 : 100	A1 S5-LAD-ALA-DRG-0-0101-L0204
Dwg no:	Rev
S5-LAD-ALA-DRG-0-0101-L0204	9

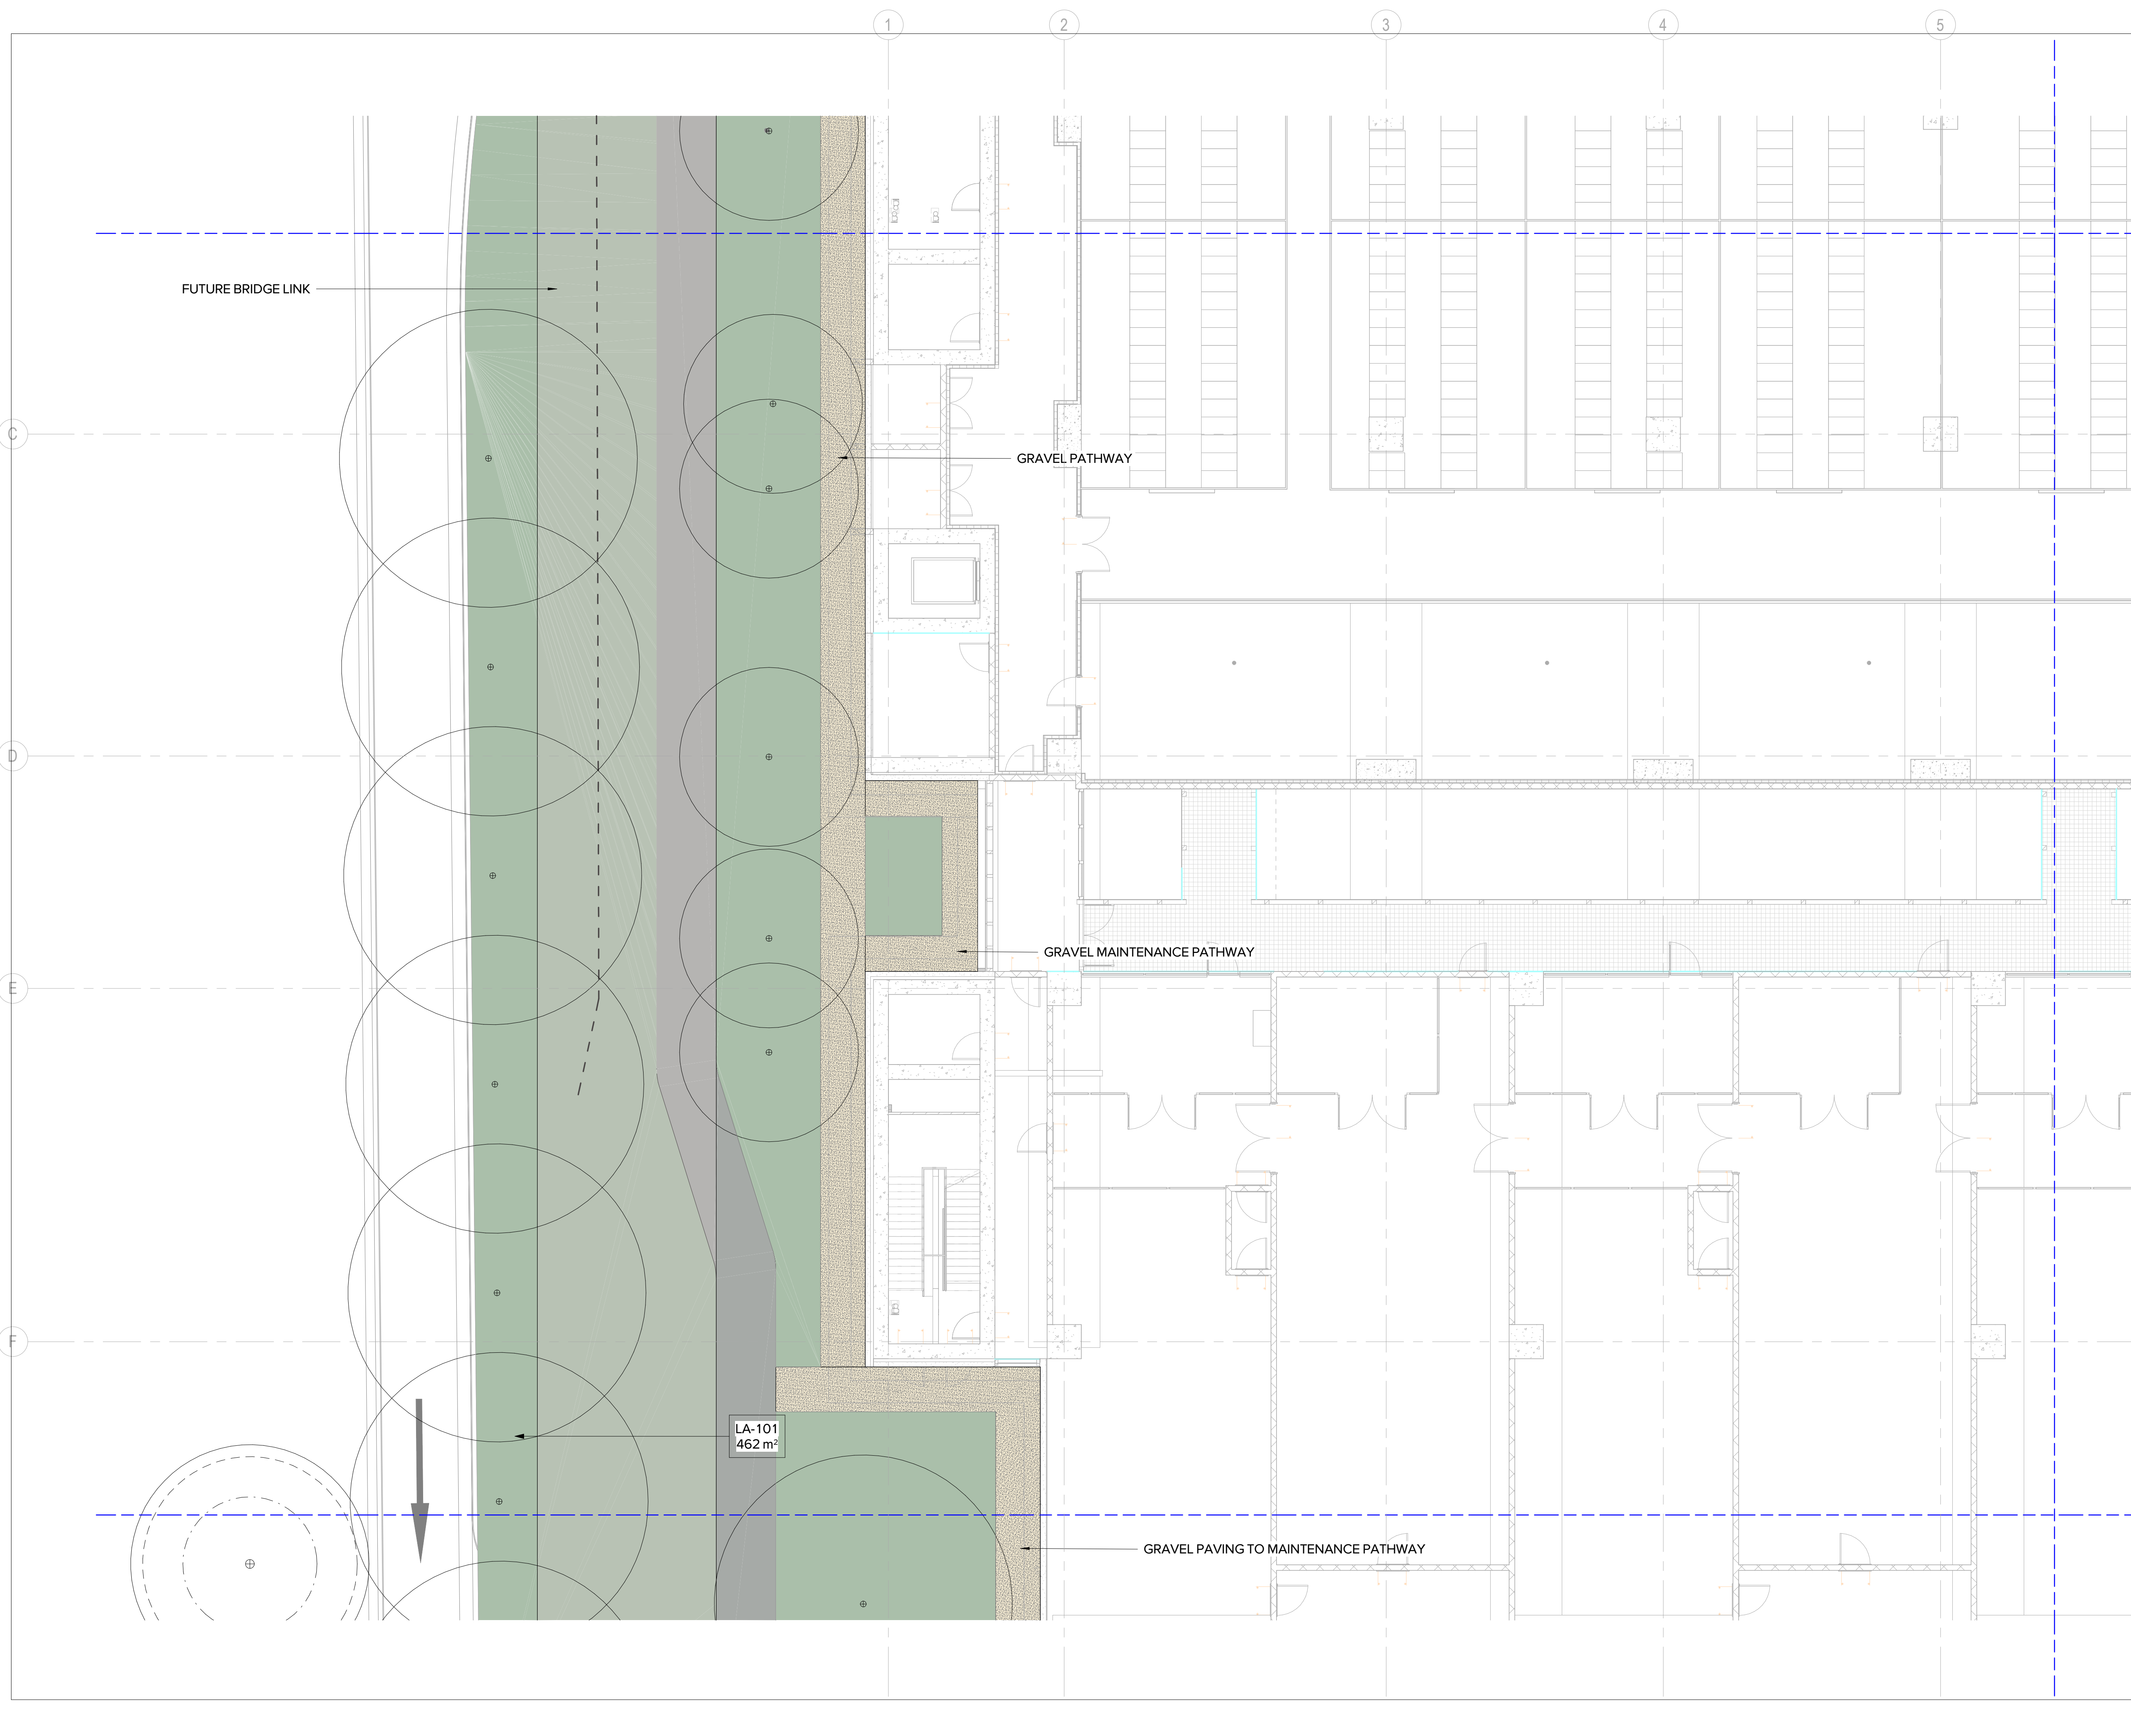

04/03/2026	9	SSDA	HC	MM	
27/02/2026	8	SSDA	HC	MM	
26/02/2025	7	SSDA	PM	MM	
31/03/2025	6	SSDA	MM	MM	
10/03/2025	5	SSDA	SE	MM	
17/02/2025	4	SSDA	SE	MM	
28/02/2024	3	SSDA	SE	MM	
30/05/2024	2	SSDA	SE	MM	
18/04/2024	1	SSDA	SE	MM	
DATE	No.	REVISION HISTORY	DRW	CHK	QA

- NOTE:
- ALL DRAWINGS TO BE READ IN CONJUNCTION WITH ASSOCIATED SPECIFICATION
 - DO NOT SCALE FROM DRAWINGS
 - CONFIRM ALL MEASUREMENTS ON SITE
 - CHECK ON SITE PRIOR TO CONSTRUCTION AND REPORT ANY DISCREPANCIES
 - ENSURE COORDINATION WITH OTHER TRADES ON SITE

PRINCIPAL CONSULTANTS

Architect HDR

Services ARUP

Structural TTW

PRINCIPAL CONTRACTOR

Multiplex

CLIENT




LANDSCAPE ARCHITECT

ARCADIA

Document Author Project Number

24-1002

Key Plan

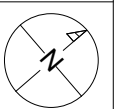

Site	Stage	NEXTDC Project Number
S5	REVISED SSDA	S5.00

Project Address

269 LANE COVE ROAD,
MAQUARIE PARK,
SYDNEY, NSW 2113

Project Name

NEXTDC DATA CENTRE

Drawing Title

GENERAL
ARRANGEMENT PLAN 5

Drawing Status

Development Application

DRAWN	PM	Date	04/03/2026
CHECKED	SE	Date	04/03/2026
APPROVED	MB	Date	04/03/2026
Scale	Sheet	File Name	
1 : 100	A1	SS-LAD-ALA-DRG-0-0101-L0205	
Dwg no:		Rev	
SS-LAD-ALA-DRG-0-0101-L0205			9



04/03/2026	9	SSDA	HC	MM	
27/02/2026	8	SSDA	HC	MM	
26/02/2025	7	SSDA	PM	MM	
31/03/2025	6	SSDA	MM	MM	
10/03/2025	5	SSDA	SE	MM	
11/02/2025	4	SSDA	SE	MM	
28/02/2024	3	SSDA	SE	MM	
30/05/2024	2	SSDA	SE	MM	
18/04/2024	1	SSDA	SE	MM	
DATE	No.	REVISION HISTORY	DRW	CHK	QA

- NOTE:
1. ALL DRAWINGS TO BE READ IN CONJUNCTION WITH ASSOCIATED SPECIFICATION
 2. DO NOT SCALE FROM DRAWINGS
 3. CONFIRM ALL MEASUREMENTS ON SITE
 4. CHECK ON SITE PRIOR TO CONSTRUCTION AND REPORT ANY DISCREPANCIES
 5. ENSURE COORDINATION WITH OTHER TRADES ON SITE

PRINCIPAL CONSULTANTS

Architect HDR

Services ARUP

Structural TTW

PRINCIPAL CONTRACTOR
Multiplex

CLIENT



ARCHITECT

HDR

LANDSCAPE ARCHITECT

ARCADIA

Document Author Project Number
24-1002

Key Plan

Site	Stage	NEXTDC Project Number
S5	REVISED SSDA	S5.00


Project Address
**269 LANE COVE ROAD,
MAQUARIE PARK,
SYDNEY, NSW 2113**

Project Name
NEXTDC DATA CENTRE

Drawing Title
**GENERAL
ARRANGEMENT PLAN 6**

Drawing Status
Development Application

DRAWN	DATE
PM	04/03/2026
CHECKED	DATE
SE	04/03/2026
APPROVED	DATE
MB	04/03/2026
Scale	Sheet File Name
1 : 100	A1 S5-LAD-ALA-DRG-0-0101-L0206
Dwg no:	Rev
S5-LAD-ALA-DRG-0-0101-L0206	9

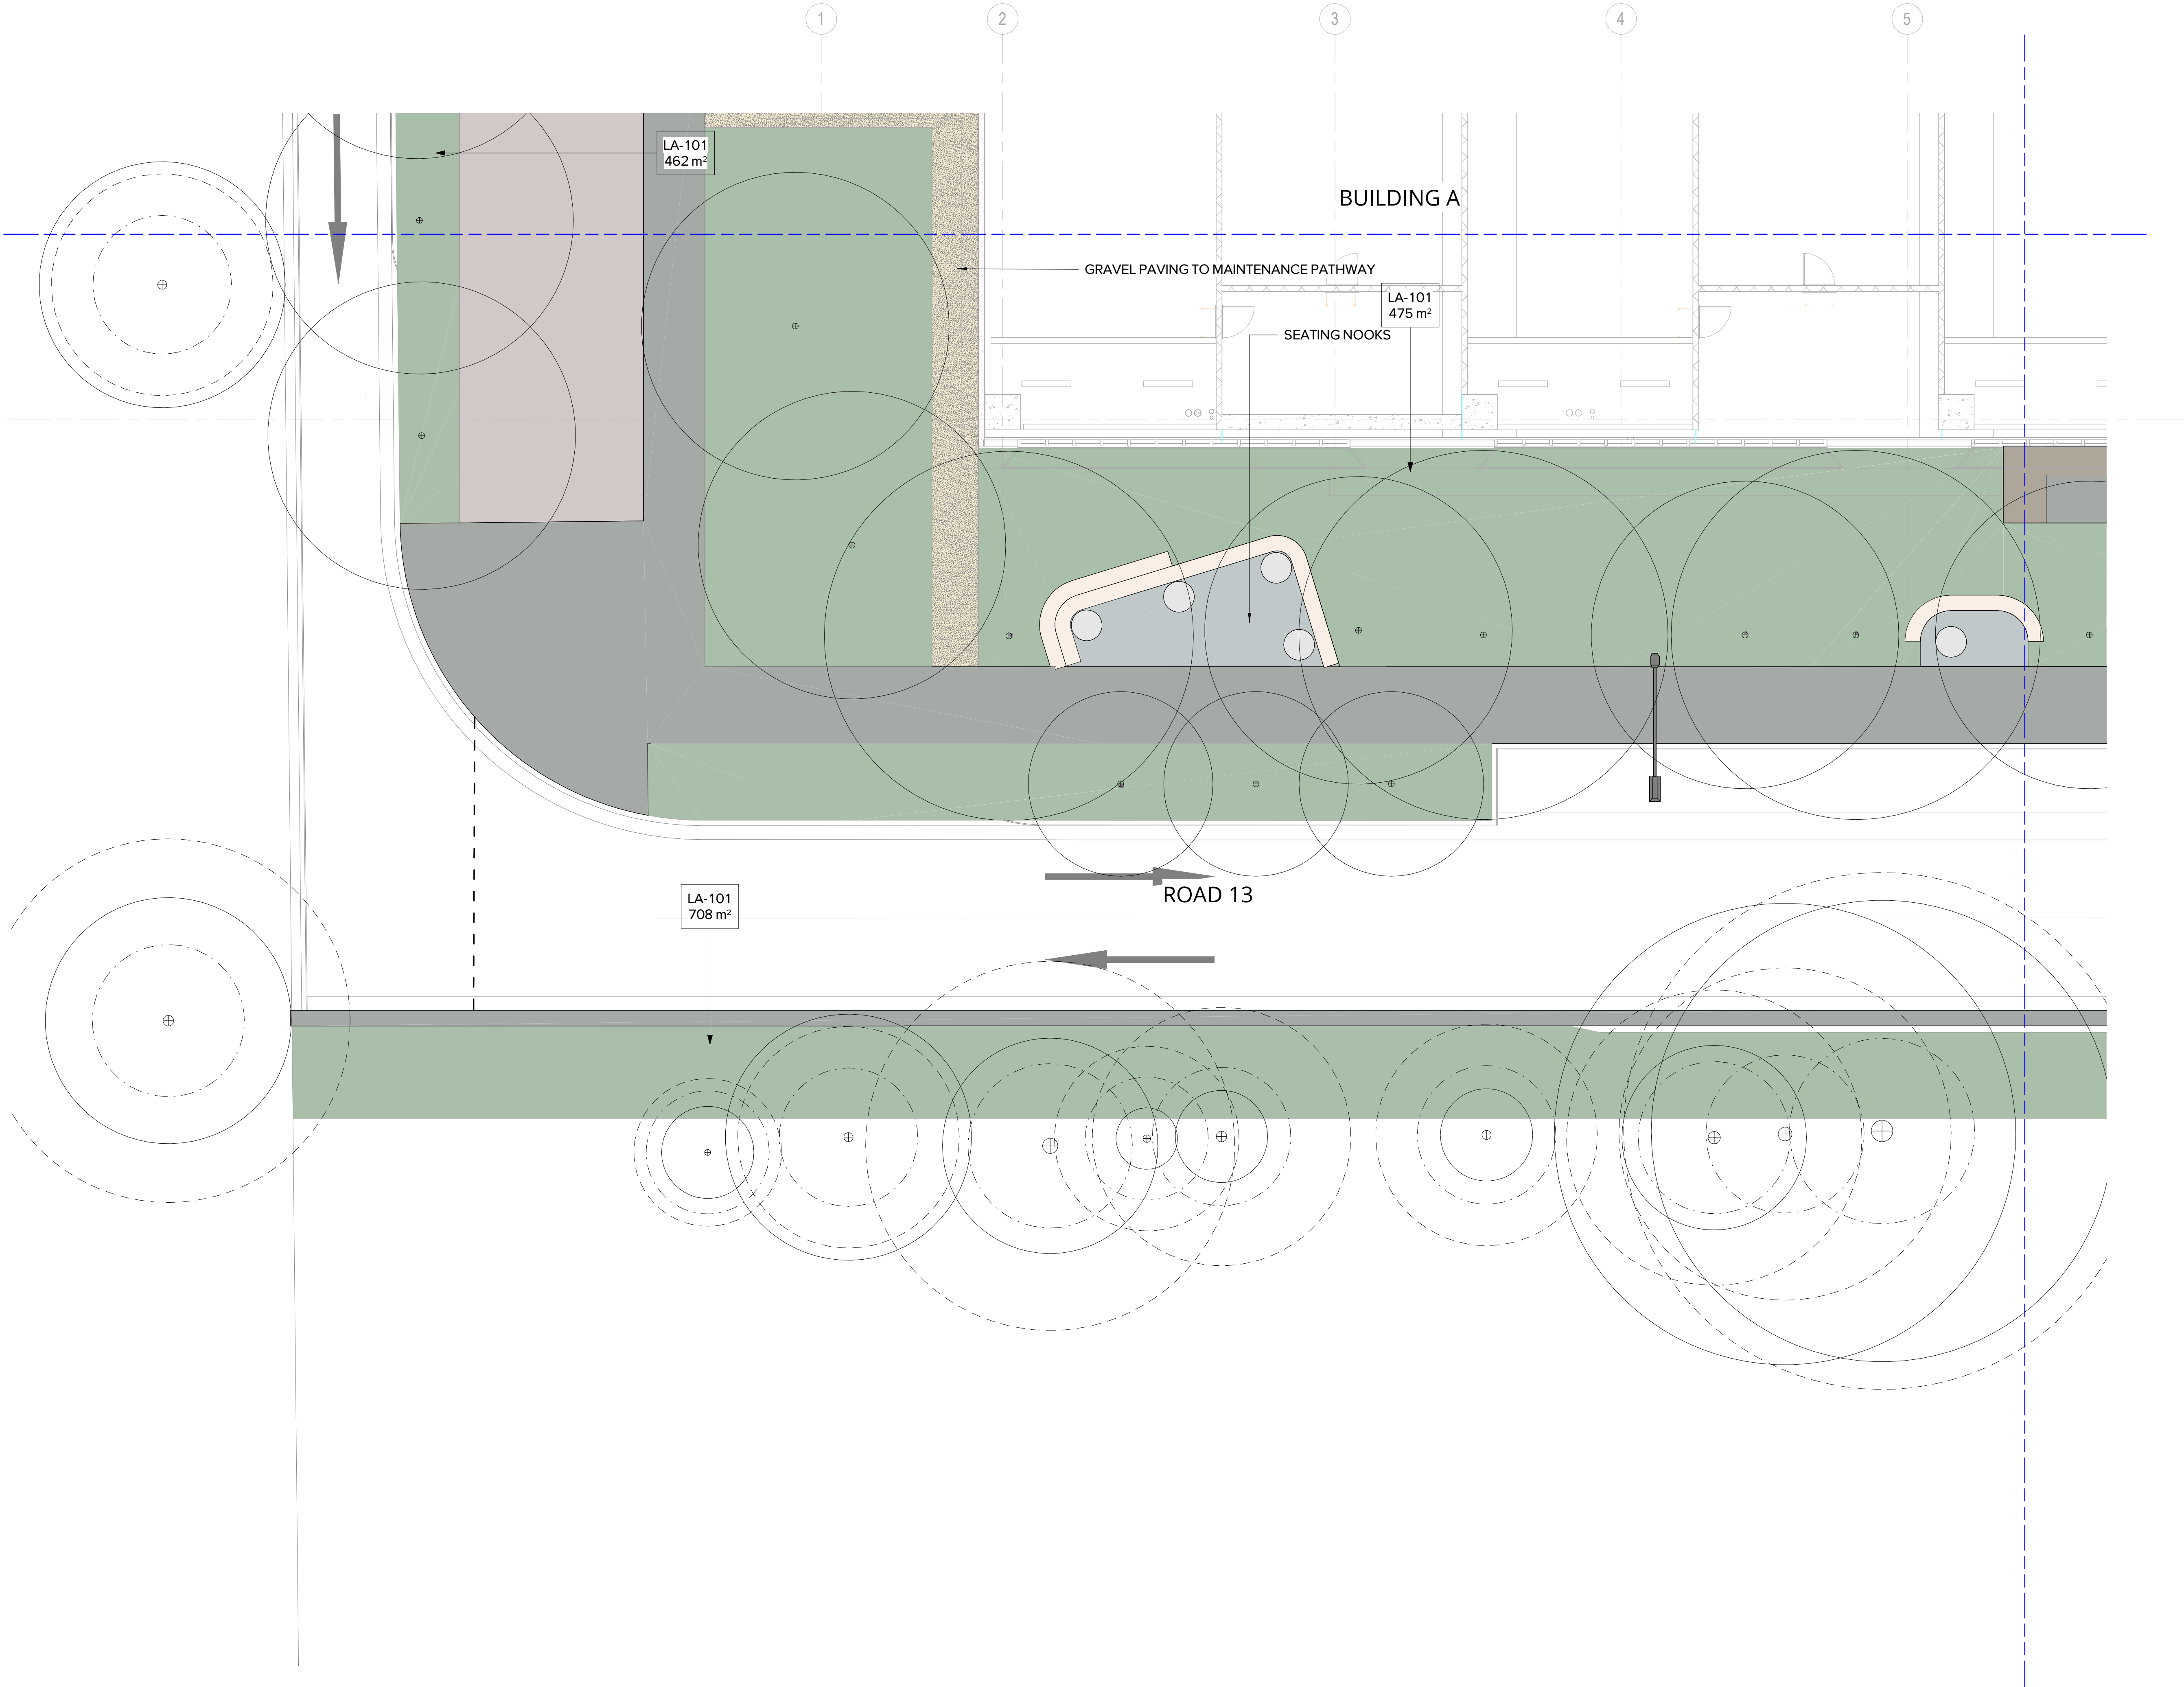

04/03/2026	9	SSDA		HC	MM
27/02/2026	8	SSDA		HC	MM
26/02/2025	7	SSDA		PM	MM
31/03/2025	6	SSDA		MM	MM
10/03/2025	5	SSDA		SE	MM
17/02/2025	4	SSDA		SE	MM
28/02/2024	3	SSDA		SE	MM
30/05/2024	2	SSDA		SE	MM
18/04/2024	1	SSDA		SE	MM
DATE	No.	REVISION HISTORY	DRW	CHK	QA

NOTE:

1. ALL DRAWINGS TO BE READ IN CONJUNCTION WITH ASSOCIATED SPECIFICATION
2. DO NOT SCALE FROM DRAWINGS
3. CONFIRM ALL MEASUREMENTS ON SITE
4. CHECK ON SITE PRIOR TO CONSTRUCTION AND REPORT ANY DISCREPANCIES
5. ENSURE COORDINATION WITH OTHER TRADES ON SITE

PRINCIPAL CONSULTANTS

Architect HDR


Services ARUP

Structural TTW

PRINCIPAL CONTRACTOR

Multiplex

CLIENT

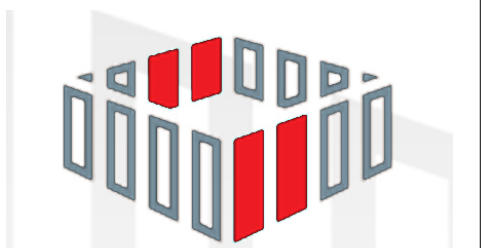
NEXTDC
NEXTDC
GPO Box 3219
Brisbane QLD 4001
T: +61 7 3177 4777

ARCHITECT




LANDSCAPE ARCHITECT

ARCADIA

Document Author Project Number

24-1002

Key Plan

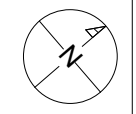

Site	Stage	NEXTDC Project Number
S5	REVISED SSDA	S5.00

Project Address

269 LANE COVE ROAD,
MAQUARIE PARK,
SYDNEY, NSW 2113

Project Name

NEXTDC DATA CENTRE

Drawing Title


GENERAL
ARRANGEMENT PLAN 7

Drawing Status

Development Application

DRAWN	Date
PM	04/03/2026
CHECKED	Date
SE	04/03/2026
APPROVED	Date
MB	04/03/2026

Scale	Sheet	File Name
1 : 100	A1	S5-LAD-ALA-DRG-0-0101-L0207
Dwg no:	Rev	
S5-LAD-ALA-DRG-0-0101-L0207	9	

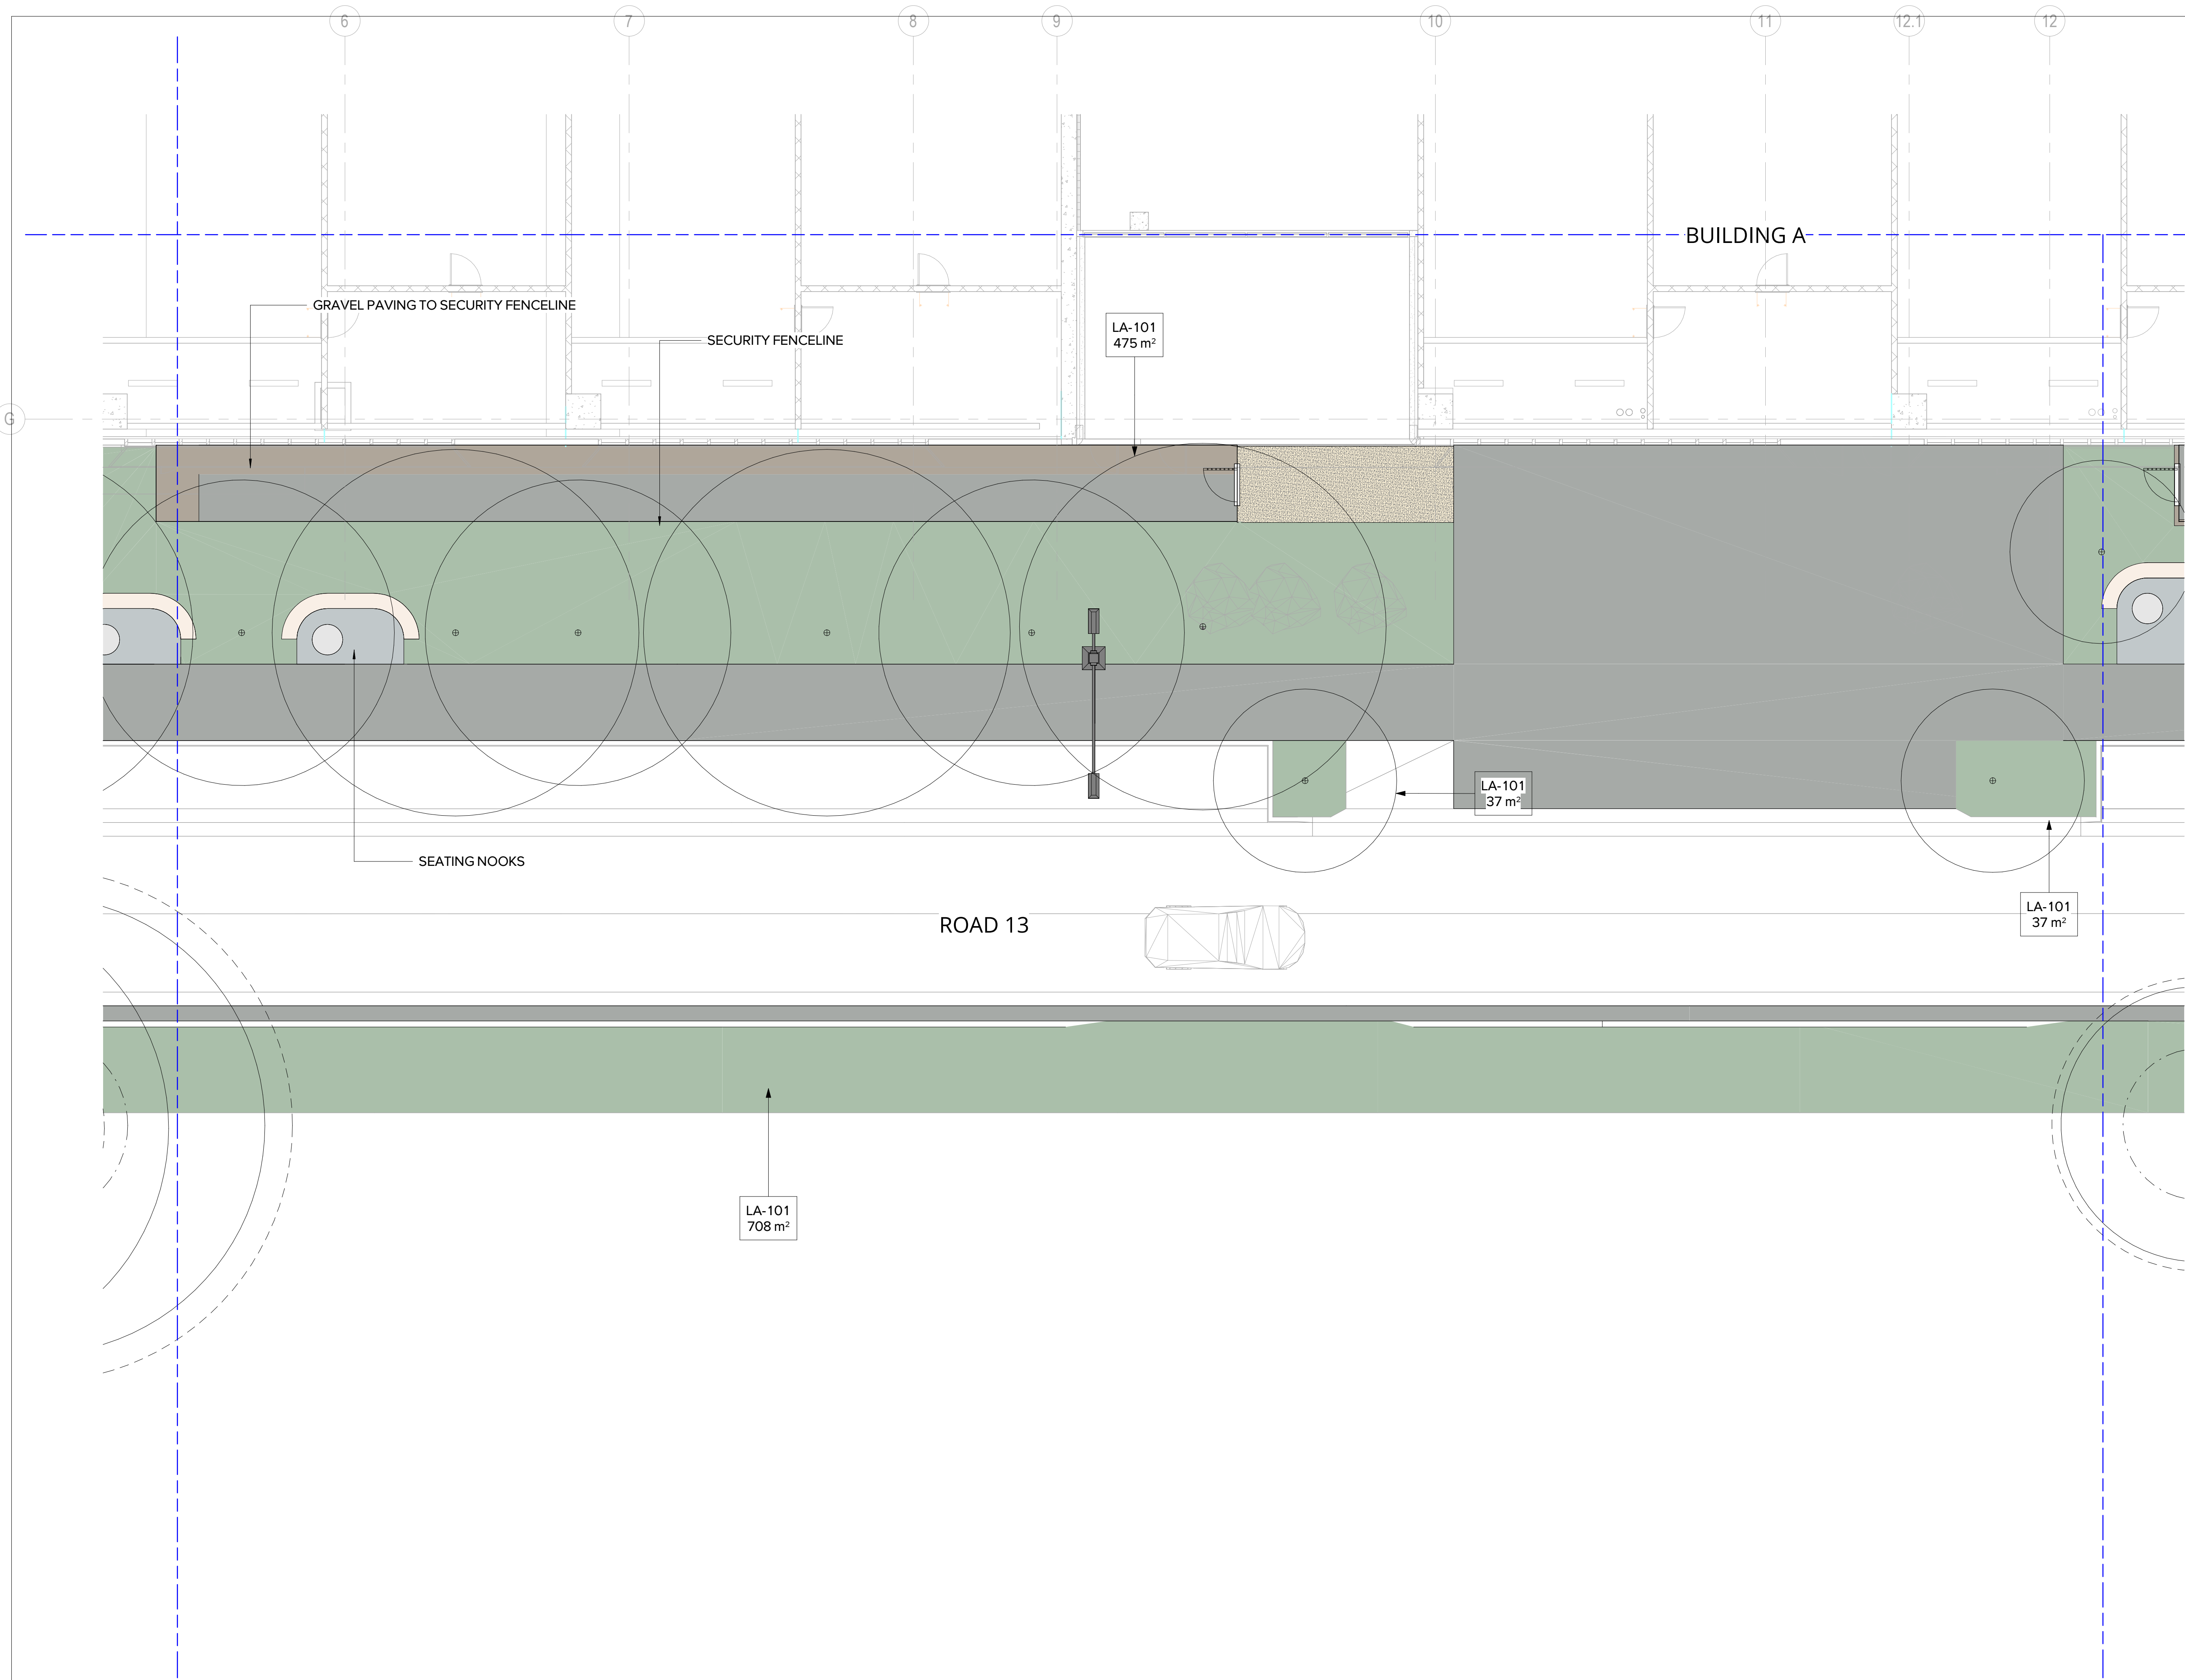

04/03/2026	9	SSDA		HC	MM
27/02/2026	8	SSDA		HC	MM
26/02/2025	7	SSDA		PM	MM
31/03/2025	6	SSDA		MM	MM
10/03/2025	5	SSDA		SE	MM
17/02/2025	4	SSDA		SE	MM
28/02/2024	3	SSDA		SE	MM
30/05/2024	2	SSDA		SE	MM
18/04/2024	1	SSDA		SE	MM
DATE	No.	REVISION HISTORY	DRW	CHK	QA

- NOTE:
1. ALL DRAWINGS TO BE READ IN CONJUNCTION WITH ASSOCIATED SPECIFICATION
 2. DO NOT SCALE FROM DRAWINGS
 3. CONFIRM ALL MEASUREMENTS ON SITE
 4. CHECK ON SITE PRIOR TO CONSTRUCTION AND REPORT ANY DISCREPANCIES
 5. ENSURE COORDINATION WITH OTHER TRADES ON SITE

PRINCIPAL CONSULTANTS

Architect HDR

Services ARUP

Structural TTW

PRINCIPAL CONTRACTOR

Multiplex

CLIENT



LANDSCAPE ARCHITECT

ARCADIA

Document Author Project Number

24-1002



Site	Stage	NEXTDC Project Number
S5	REVISED SSDA	S5.00

Project Address

269 LANE COVE ROAD,
MAQUARIE PARK,
SYDNEY, NSW 2113

Project Name

NEXTDC DATA CENTRE

Drawing Title


GENERAL
ARRANGEMENT PLAN 8

Drawing Status


Development Application

DRAWN	Date
PM	04/03/2026
CHECKED	Date
SE	04/03/2026
APPROVED	Date
MB	04/03/2026

Scale	Sheet	File Name
1 : 100	A1	SS-LAD-ALA-DRG-0-0101-L0208
Dwg no:		Rev
SS-LAD-ALA-DRG-0-0101-L0208		9

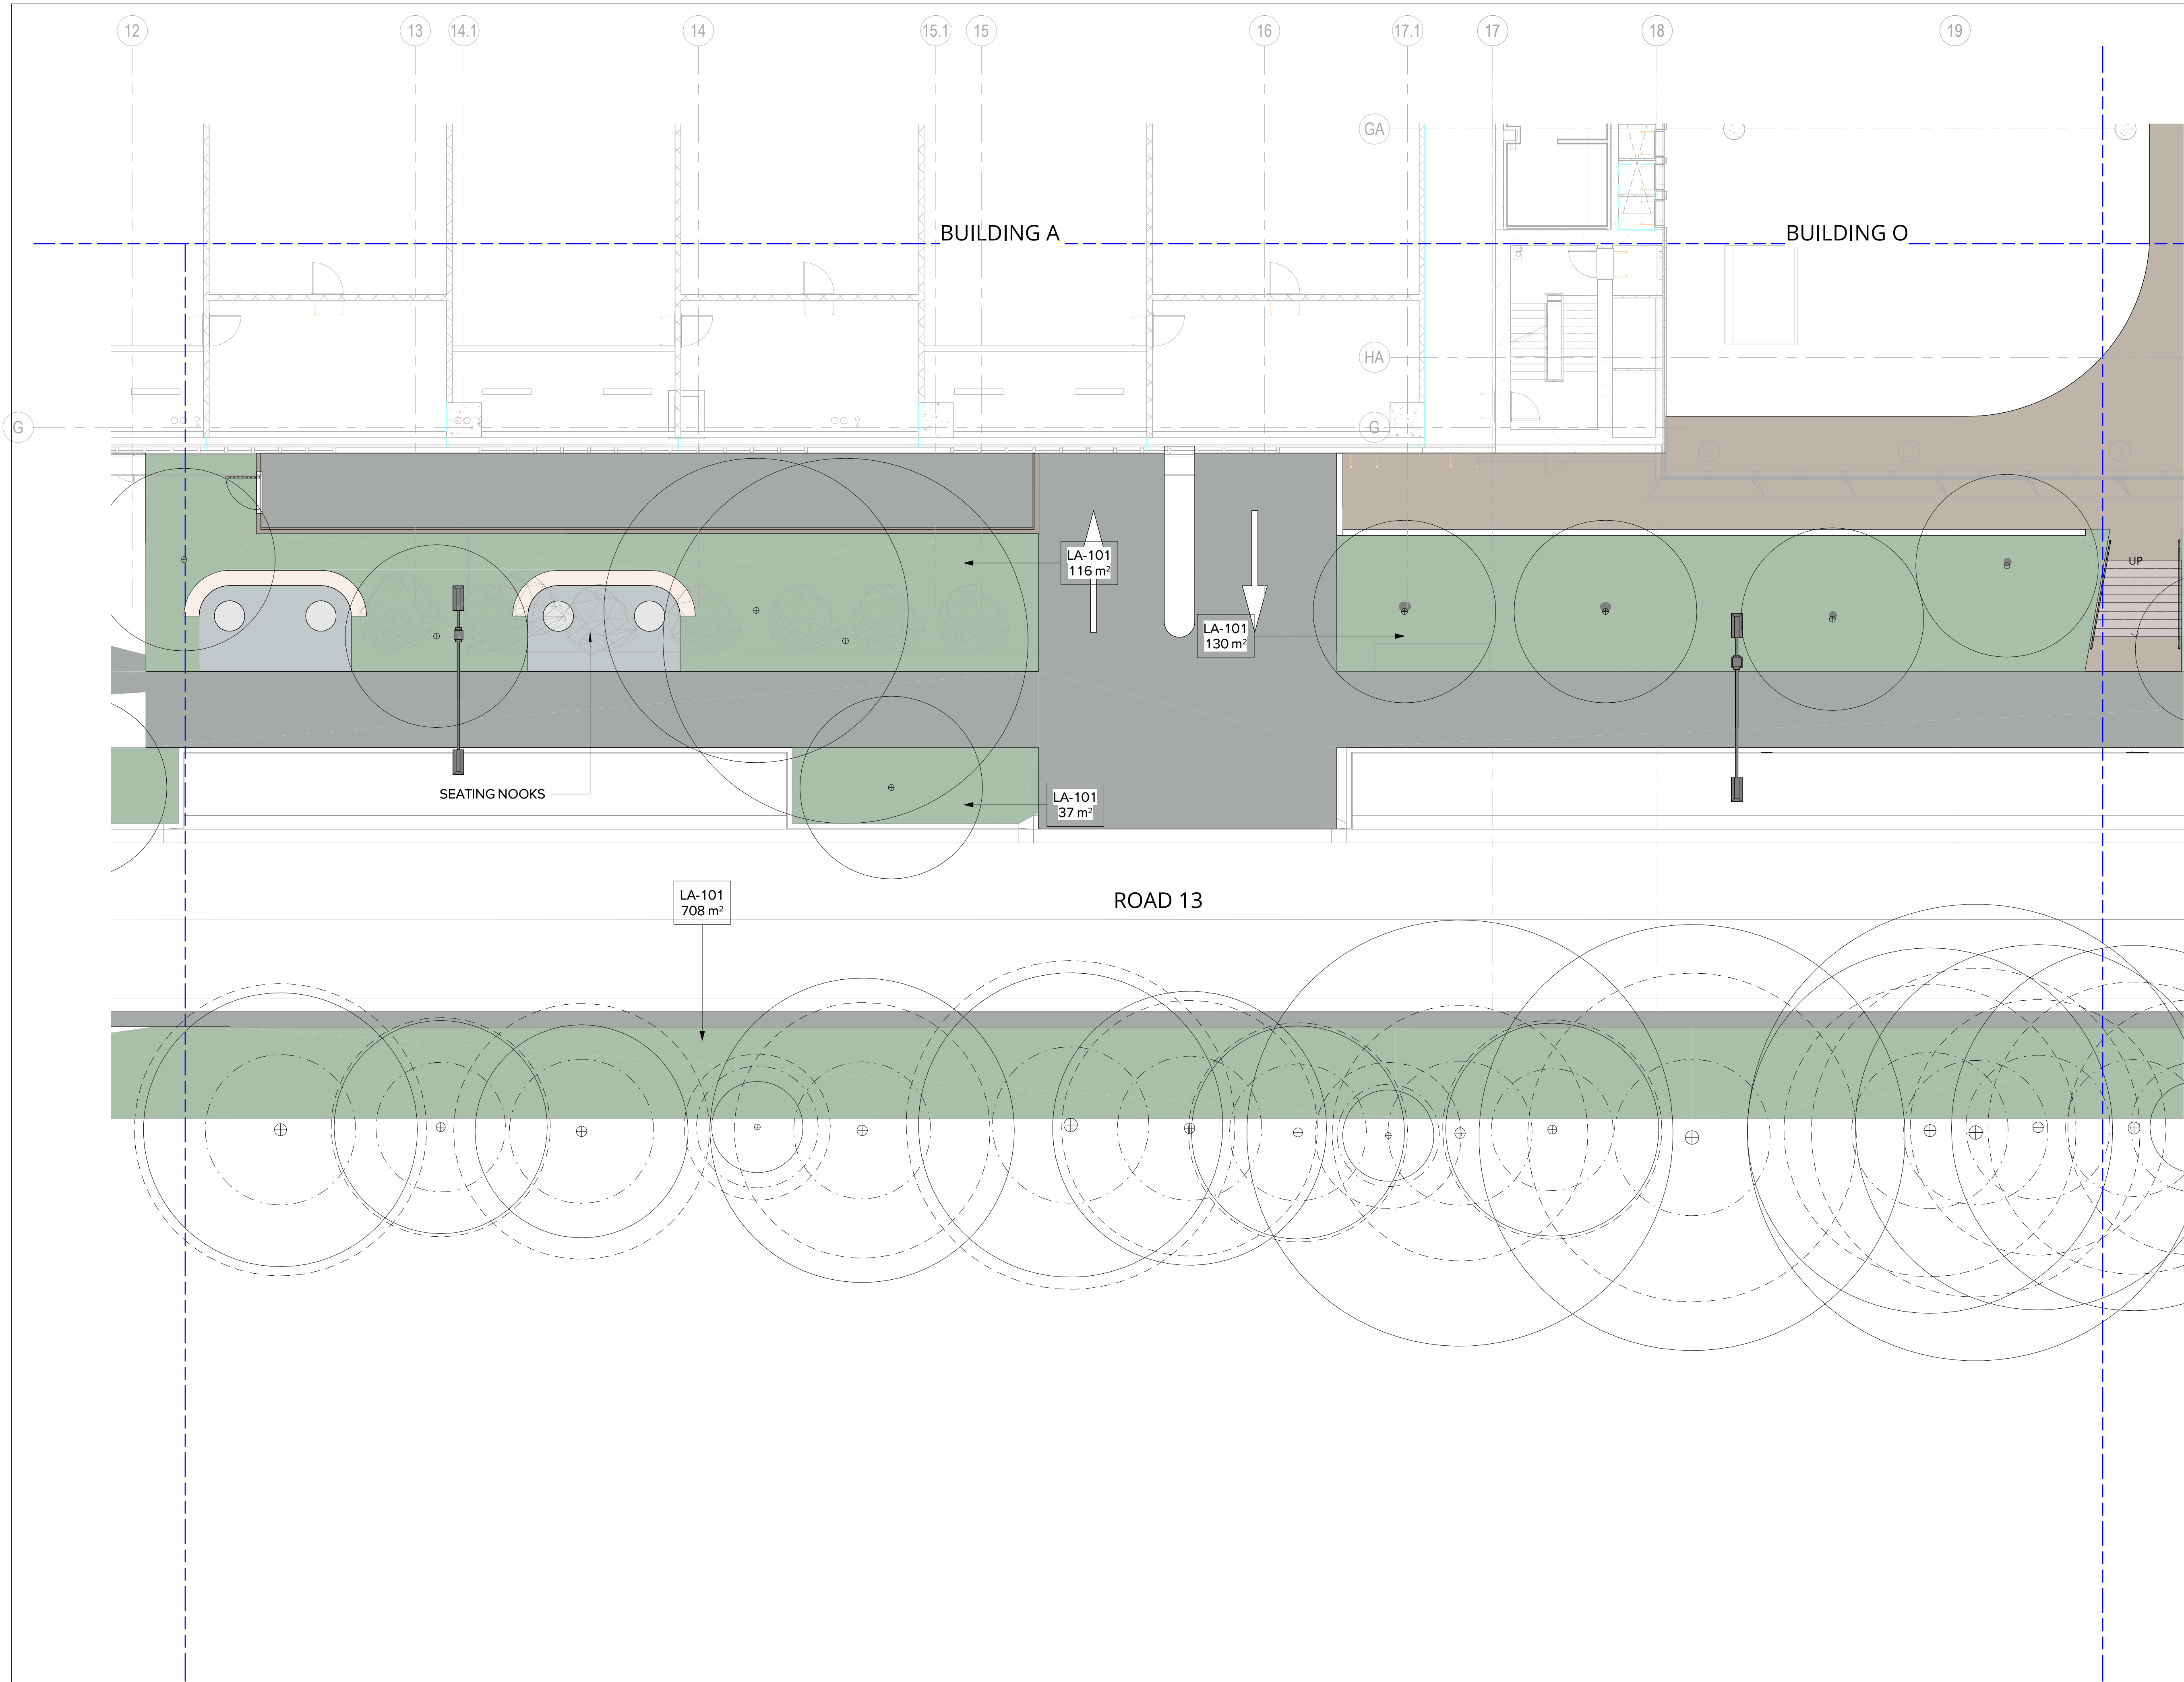

	</
--	--	----

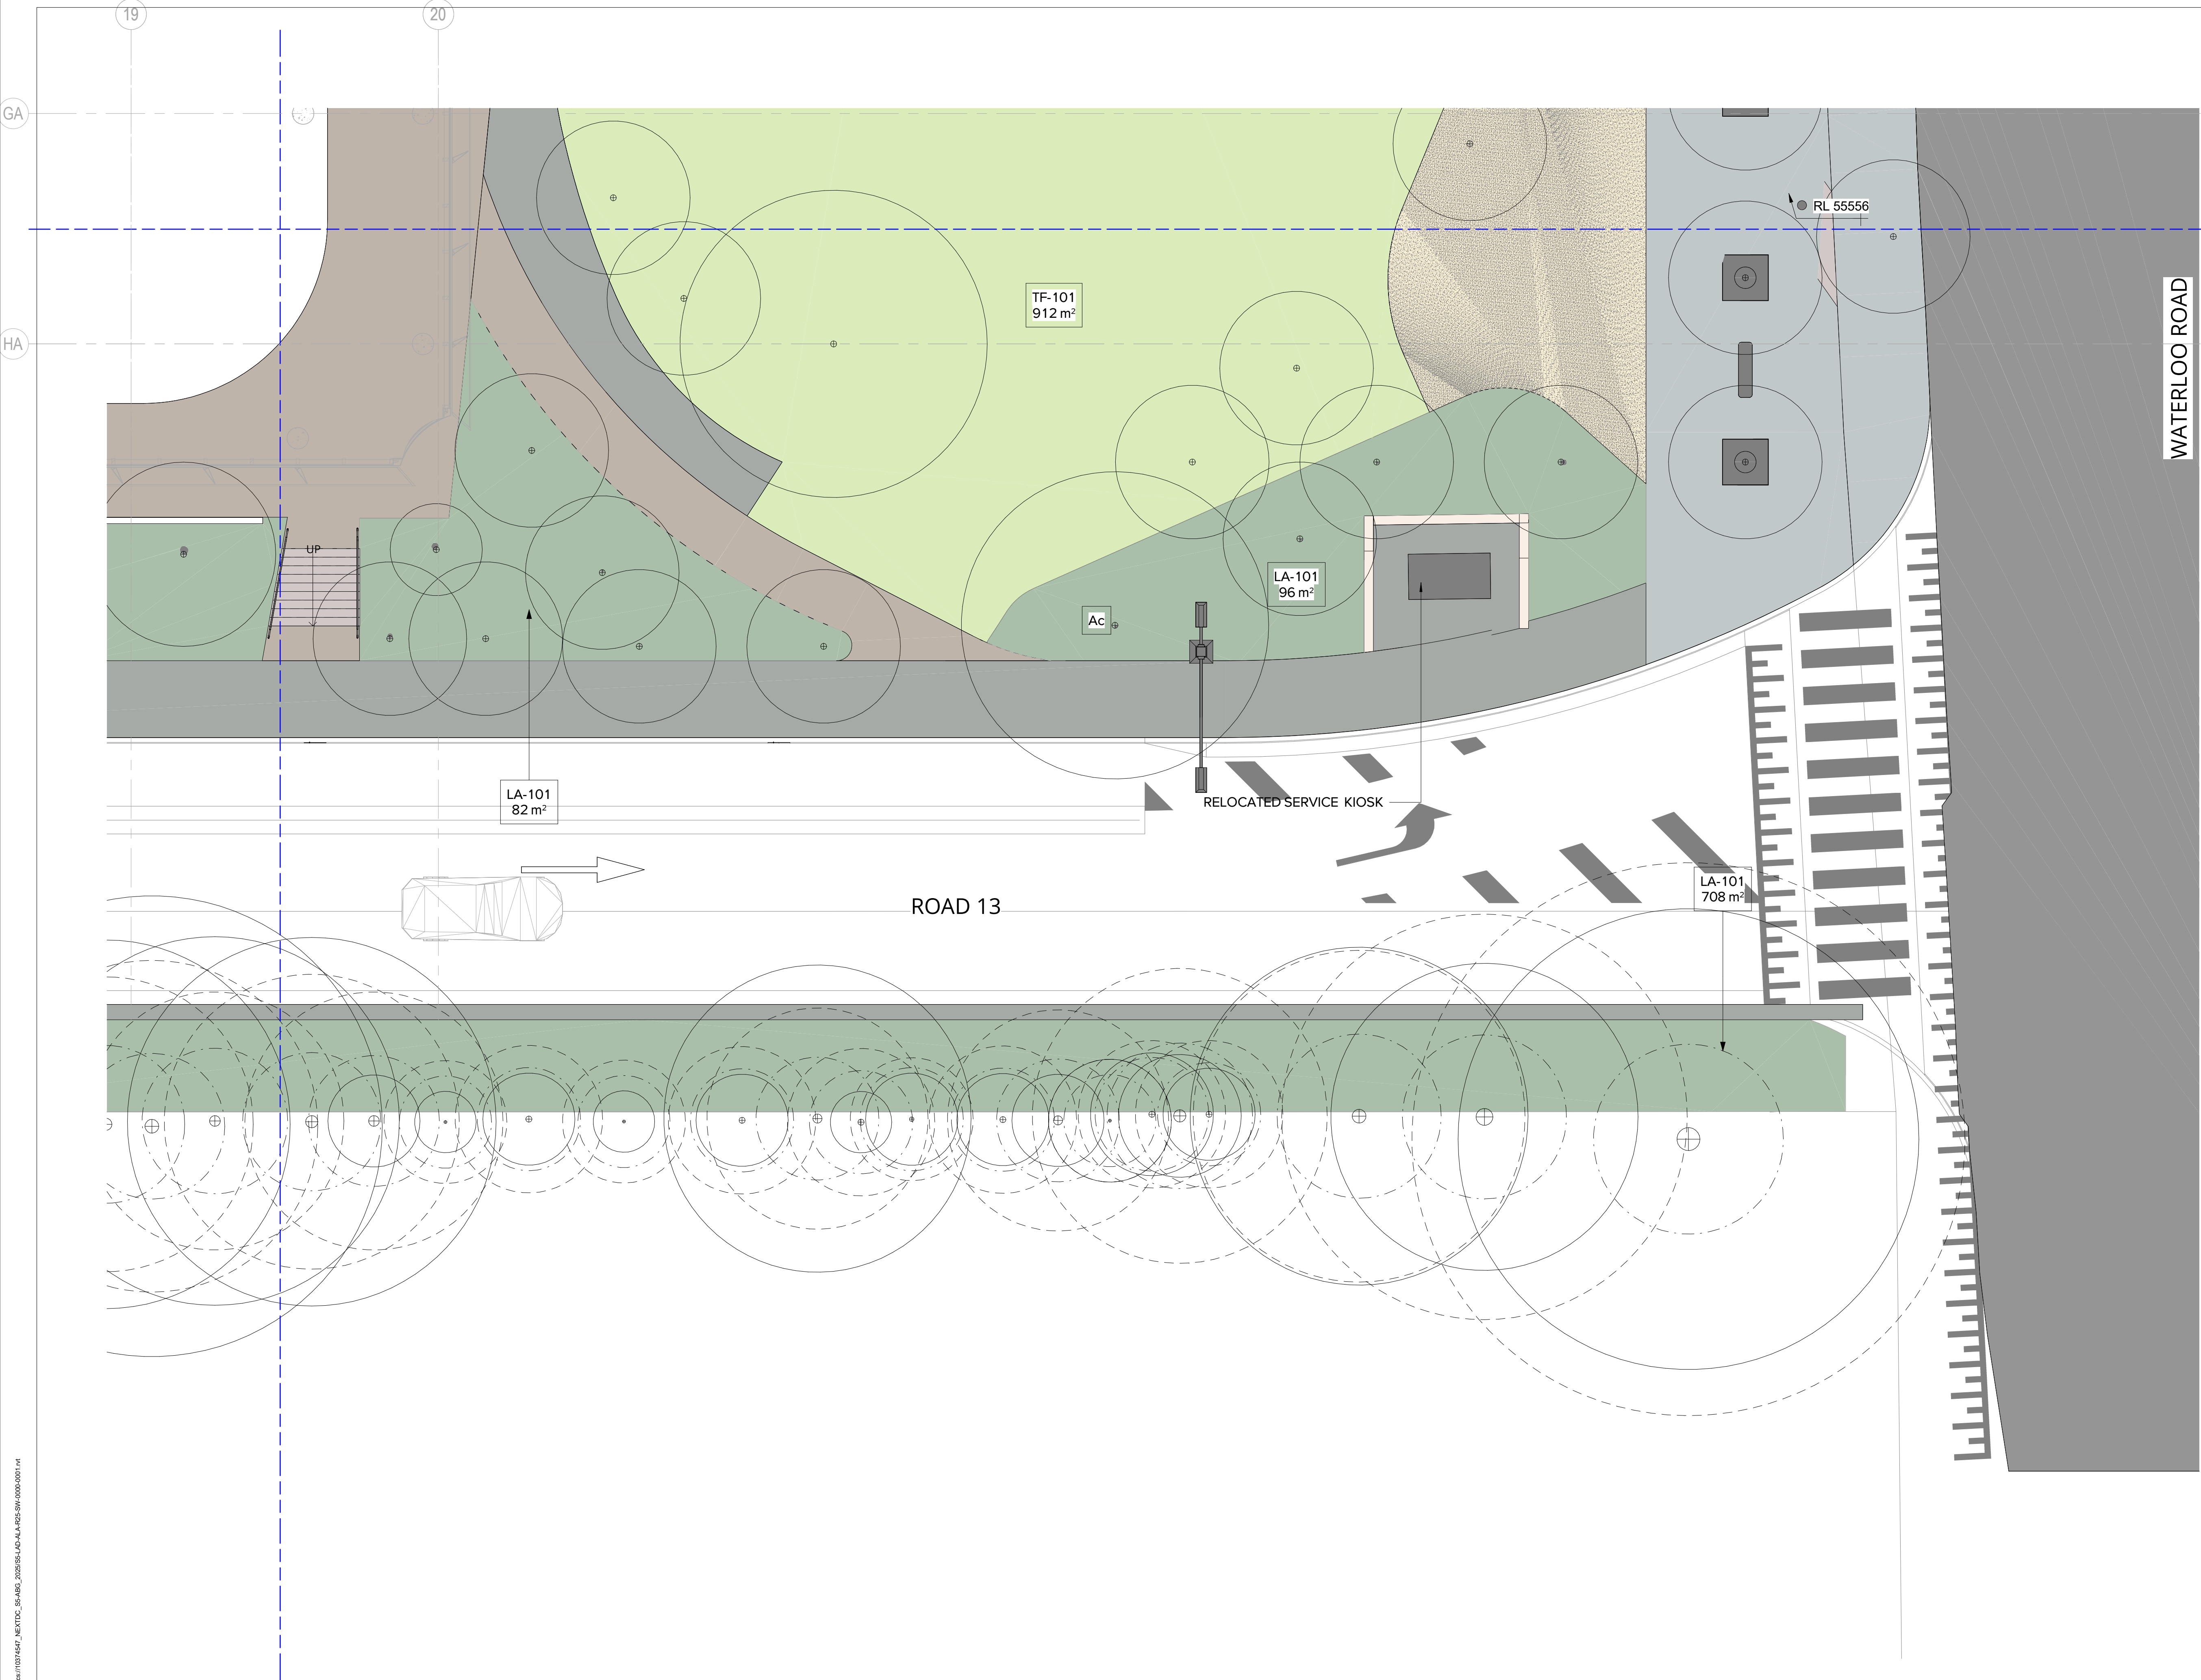

04/03/2026	9	SSDA	HC	MM	
27/02/2026	8	SSDA	HC	MM	
26/02/2025	7	SSDA	PM	MM	
31/03/2025	6	SSDA	MM	MM	
10/03/2025	5	SSDA	SE	MM	
17/02/2025	4	SSDA	SE	MM	
28/02/2024	3	SSDA	SE	MM	
30/05/2024	2	SSDA	SE	MM	
18/04/2024	1	SSDA	SE	MM	
DATE	No.	REVISION HISTORY	DRW	CHK	QA

NOTE:
1. ALL DRAWINGS TO BE READ IN CONJUNCTION WITH ASSOCIATED SPECIFICATION
2. DO NOT SCALE FROM DRAWINGS
3. CONFIRM ALL MEASUREMENTS ON SITE
4. CHECK ON SITE PRIOR TO CONSTRUCTION AND REPORT ANY DISCREPANCIES
5. ENSURE COORDINATION WITH OTHER TRADES ON SITE

PRINCIPAL CONSULTANTS
Architect HDR
Services ARUP
Structural TTW

PRINCIPAL CONTRACTOR
Multiplex

CLIENT

NEXTDC
GPO Box 3219
Brisbane QLD 4001
T: +61 7 3177 4777

ARCHITECT

LANDSCAPE ARCHITECT

Document Author Project Number
24-1002

Key Plan

Site	Stage	NEXTDC Project Number
S5	REVISED SSDA	S5.00

Project Address
269 LANE COVE ROAD,
MAQUARIE PARK,
SYDNEY, NSW 2113

Project Name
NEXTDC DATA CENTRE


Drawing Title
GENERAL
ARRANGEMENT PLAN 10

Drawing Status
Development Application

DRAWN PJA	Date 04/03/2026
CHECKED SIE	Date 04/03/2026
APPROVED MB	Date 04/03/2026

Scale	Sheet	File Name
1 : 100	A1	S5-LAD-ALA-DRG-0-0101-L0210
Dwg no:	Rev	
S5-LAD-ALA-DRG-0-0101-L0210	9	

Autodesk Docs\\10371547\\NEXTDC_SS\\S5-LAD-ALA-DRG-0-0101-L0401.rvt

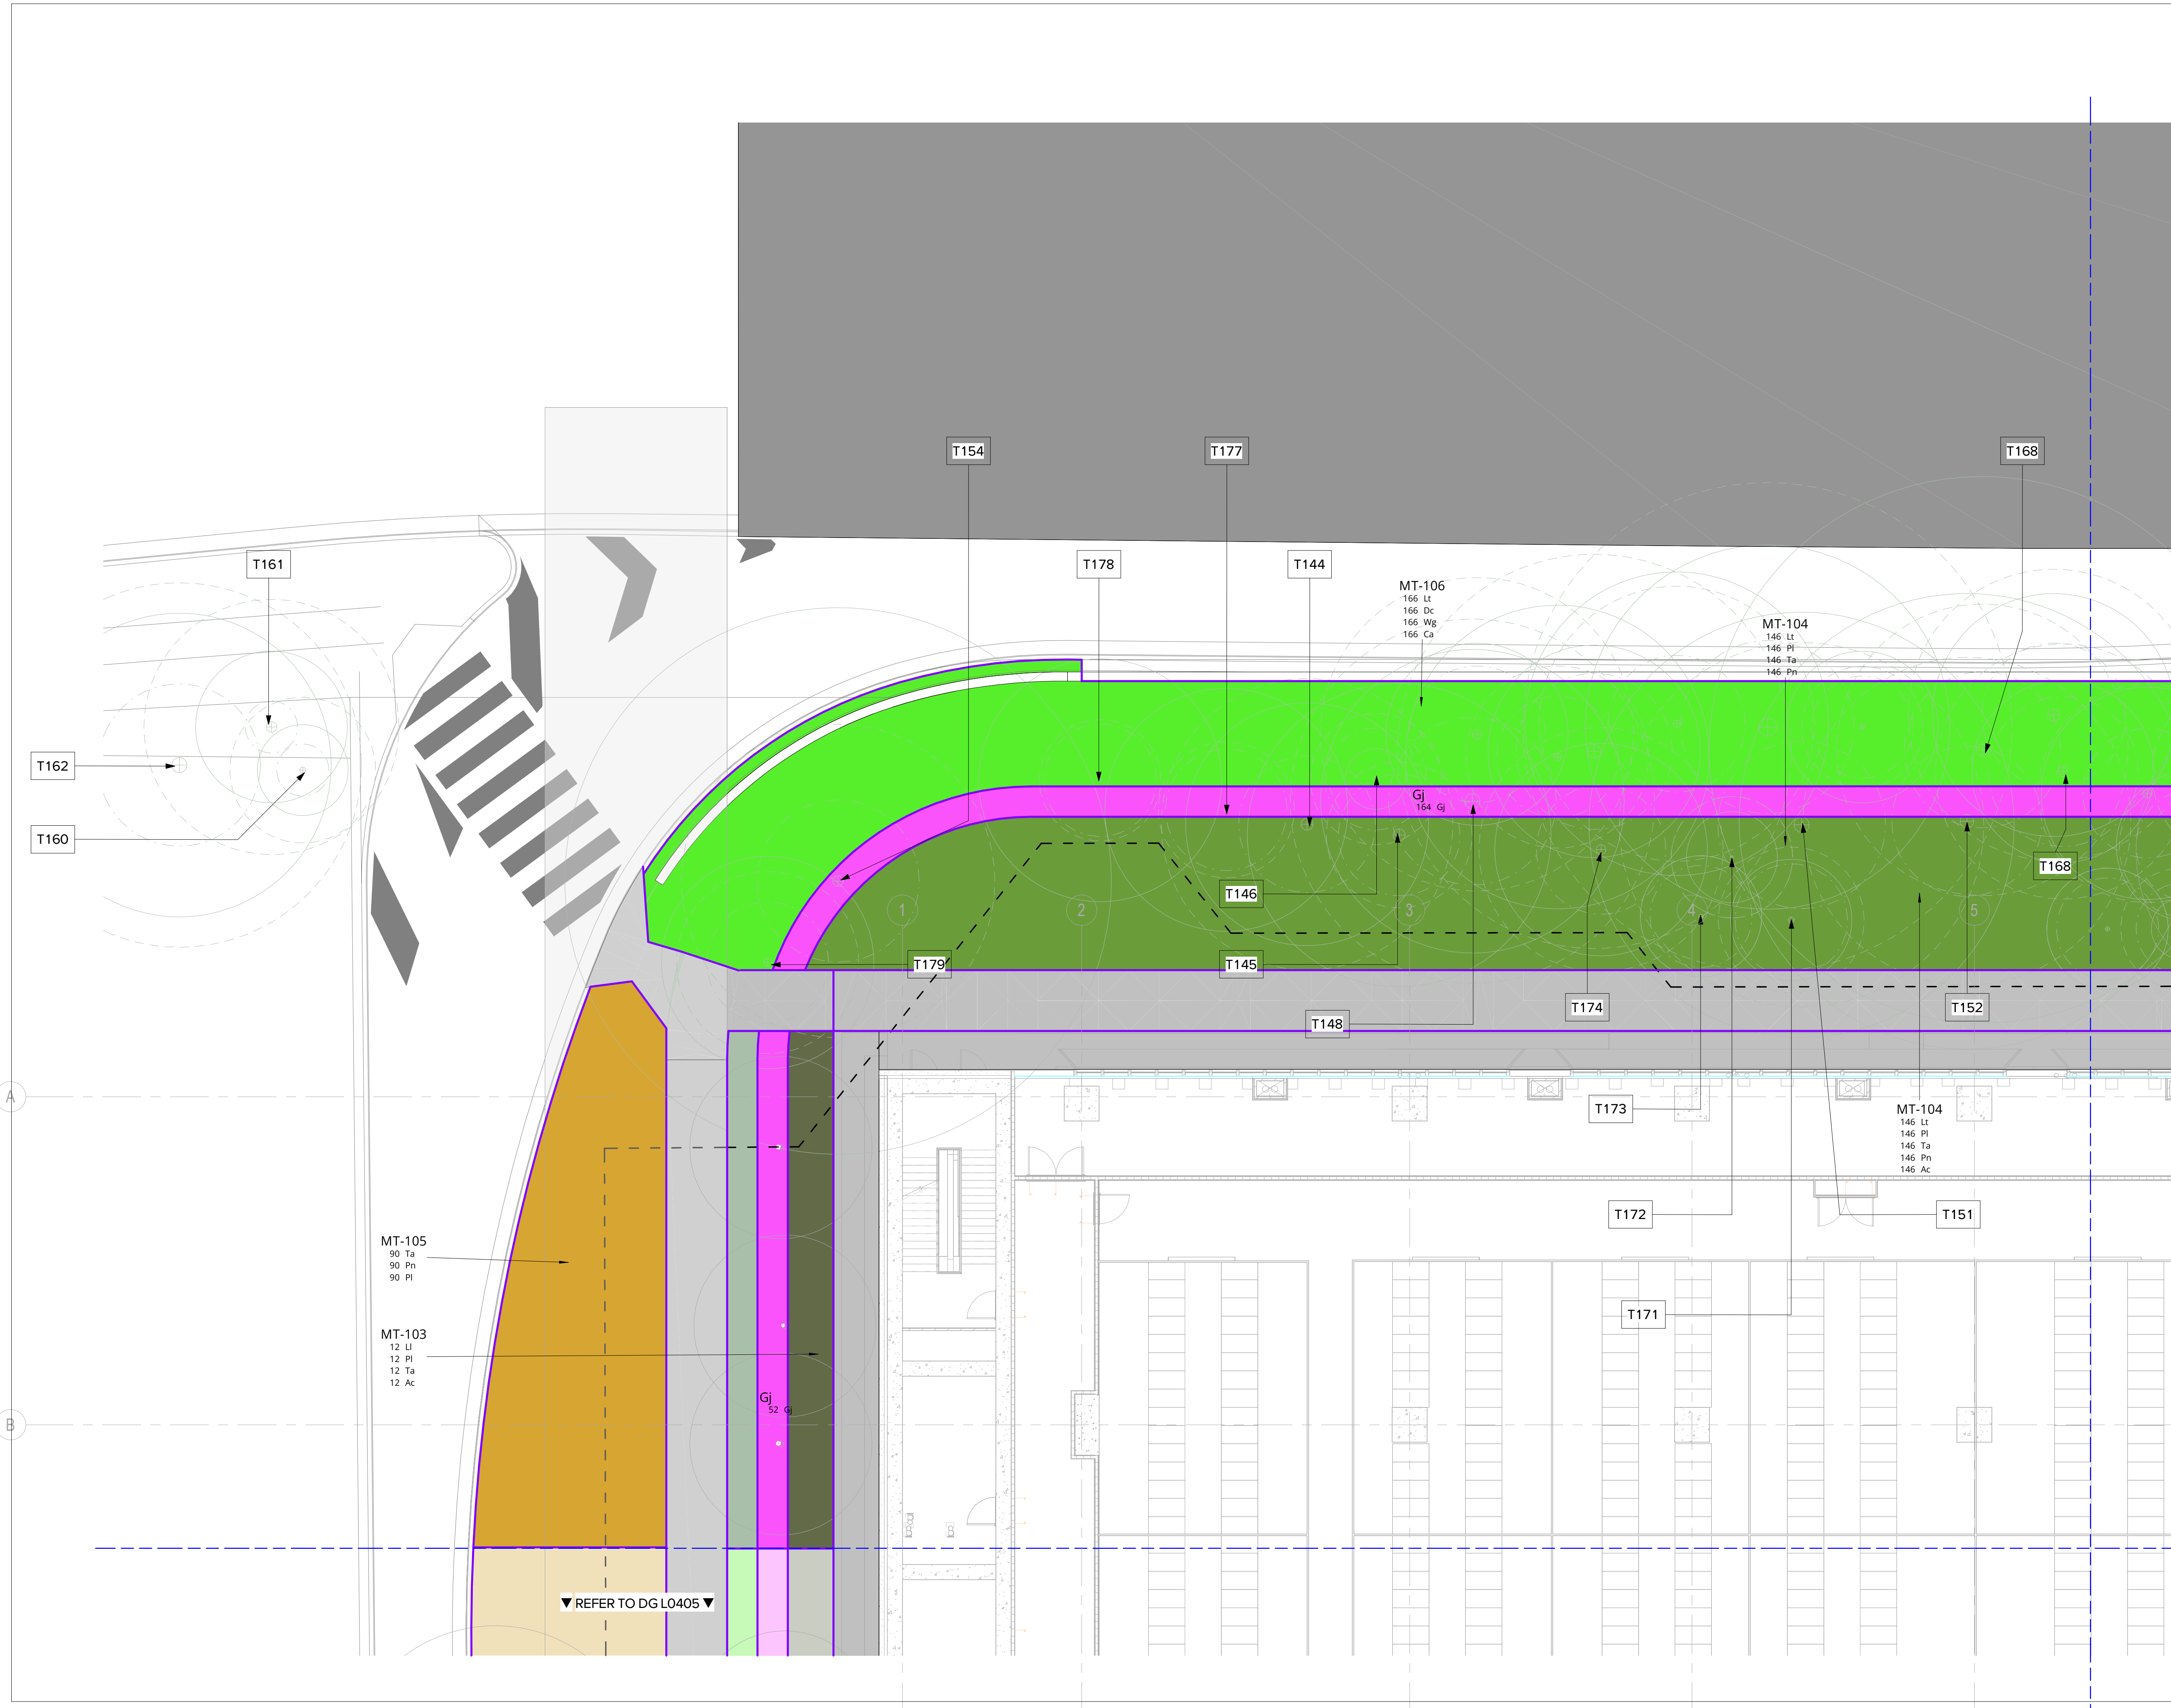

▼ REFER TO DG L0402 ▼

04/03/2026	9	SSDA		HC	MM
27/02/2026	8	SSDA		HC	MM
26/02/2025	7	SSDA		PM	MM
31/03/2025	6	SSDA		MM	MM
10/03/2025	5	SSDA		SE	MM
17/02/2025	4	SSDA		SE	MM
28/02/2024	3	SSDA		SE	MM
30/05/2024	2	SSDA		SE	MM
16/04/2024	1	SSDA		SE	MM
DATE	No.	REVISION HISTORY	DRW	CHK	QA

- NOTE:
- ALL DRAWINGS TO BE READ IN CONJUNCTION WITH ASSOCIATED SPECIFICATION
 - DO NOT SCALE FROM DRAWINGS
 - CONFIRM ALL MEASUREMENTS ON SITE
 - CHECK ON SITE PRIOR TO CONSTRUCTION AND REPORT ANY DISCREPANCIES
 - ENSURE COORDINATION WITH OTHER TRADES ON SITE

PRINCIPAL CONSULTANTS

Architect HDR

Services ARUP

Structural TTW

PRINCIPAL CONTRACTOR

Multiplex

CLIENT



NEXTDC
GPO Box 3219
Brisbane QLD 4001
T: +61 7 3177 4777

ARCHITECT



LANDSCAPE ARCHITECT

ARCADIA

Document Author Project Number

24-1002

Key Plan



Site	Stage	NEXTDC Project Number
S5	REVISED SSDA	S5.00

Project Address

269 LANE COVE ROAD,
MAQUARIE PARK,
SYDNEY, NSW 2113

Project Name

NEXTDC DATA CENTRE

Drawing Title


SOFTWARES PLAN 1

Drawing Status

Development Application

DRAWN	PM	Date	04/03/2026
CHECKED	SE	Date	04/03/2026
APPROVED	MB	Date	04/03/2026
Scale	Sheet	File Name	
1 : 100	A1	SS-LAD-ALA-DRG-0-0101-L0401	
Dwg no:		Rev	
SS-LAD-ALA-DRG-0-0101-L0401		9	

4/03/2026 2:56:31 PM

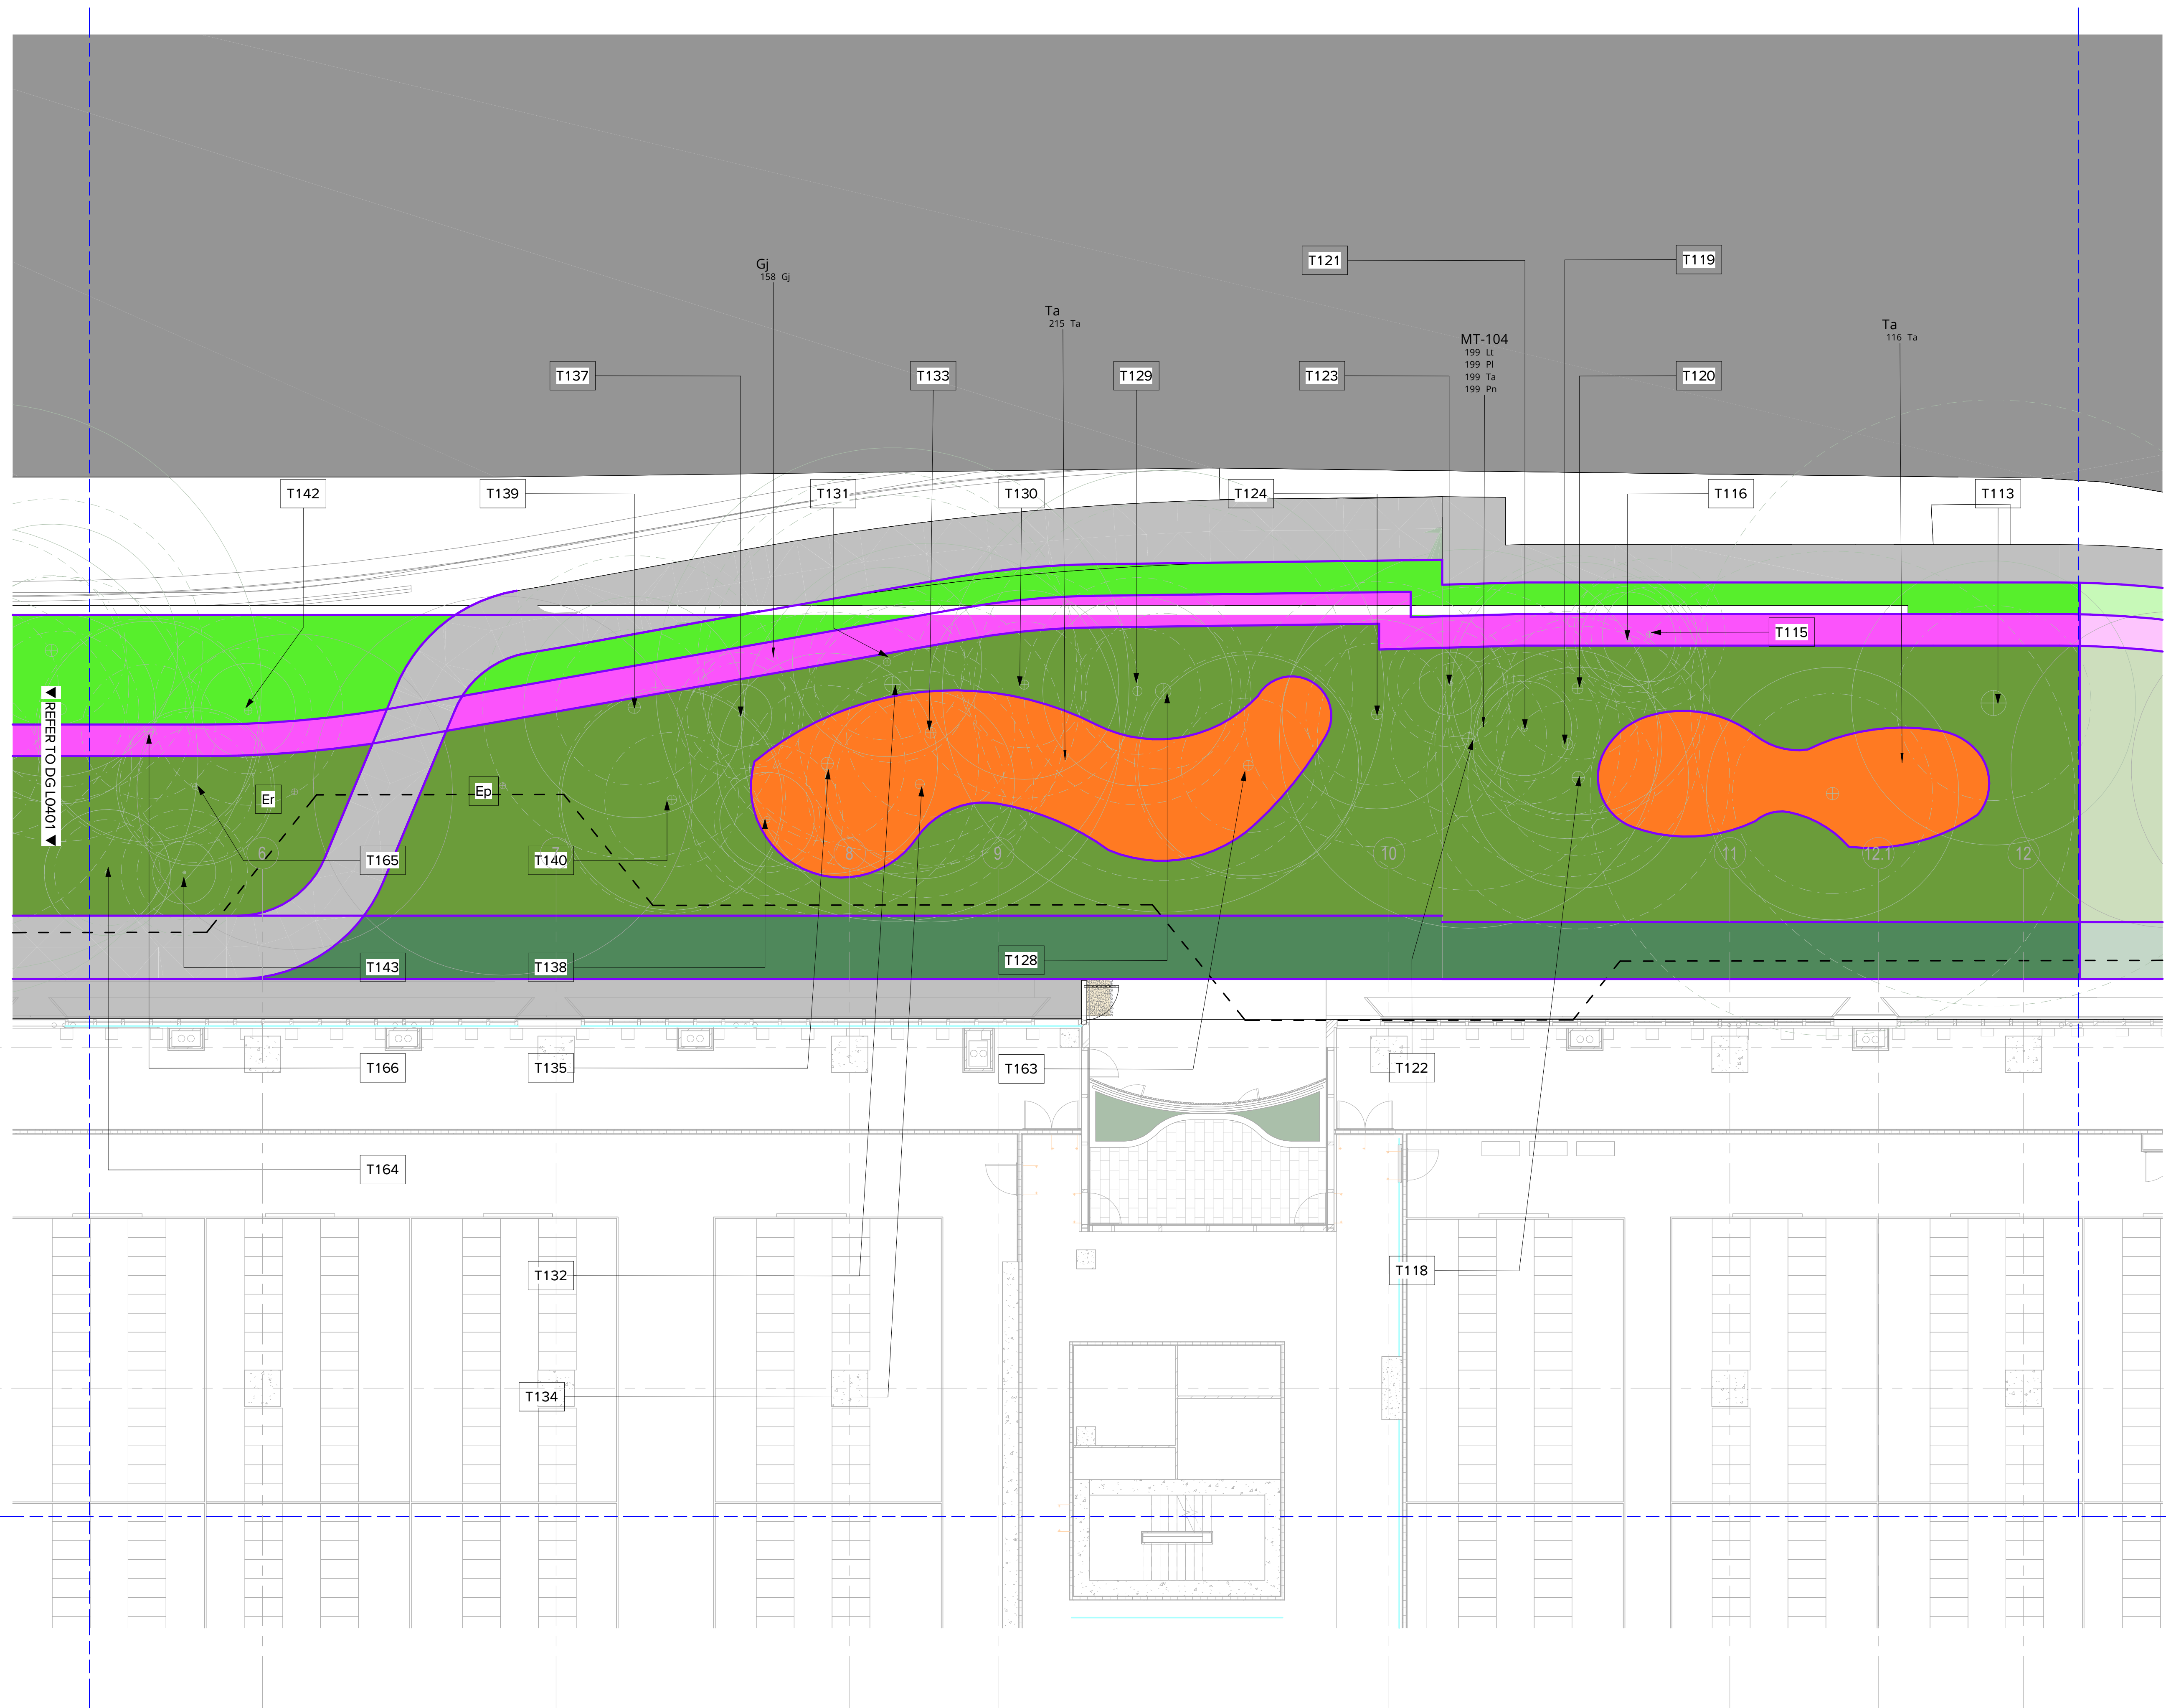

04/03/2026	9	SSDA	HC	MM
27/02/2026	8	SSDA	HC	MM
26/09/2025	7	SSDA	PM	MM
31/03/2025	6	SSDA	MM	MM
10/03/2025	5	SSDA	SE	MM
17/02/2025	4	SSDA	SE	MM
28/10/2024	3	SSDA	SE	MM
30/05/2024	2	SSDA	SE	MM
16/04/2024	1	SSDA	SE	MM
DATE	No	REVISION HISTORY	DRW	CHK
				QA

NOTE:

1. ALL DRAWINGS TO BE READ IN CONJUNCTION WITH ASSOCIATED SPECIFICATION
2. DO NOT SCALE FROM DRAWINGS
3. CONFIRM ALL MEASUREMENTS ON SITE
4. CHECK ON SITE PRIOR TO CONSTRUCTION AND REPORT ANY DISCREPANCIES
5. ENSURE COORDINATION WITH OTHER TRADES ON SITE

PRINCIPAL CONSULTANTS	
Architect	HDR
Services	ARUP
Structural	TTW

PRINCIPAL CONTRACTOR

Multiplex

CLIENT



ARCHITECT

HR

LANDSCAPE ARCHITECT

ARCADIA

Document Author Project Number

24-1002

Key Plan

A circular symbol with a diagonal line from the top-left to the bottom-right and another diagonal line from the top-right to the bottom-left, forming an 'X'. A small arrowhead points towards the top-right, indicating North.

Site S5	Stage REVISED SSDA	NEXTDC Project Number S5.00
Project Address 269 LANE COVE ROAD, MAQUARIE PARK, SYDNEY, NSW 2113		

Project Name


NEXTDC DATA CENTRE

Drawing Title

SOFTWARES PLAN 2

Drawing Status			
Development Application			
DRWN		Date	
PM		04/03/2026	
CHECKED		Date	
SE		04/03/2026	
APPROVED		Date	
MB		04/03/2026	
Scale	Sheet	File Name	
1 : 100	A1	S5-LAD-LAD-DRG-0-0101-L0402	
Dwg no:		Rev	
S5-LAD-LAD-DRG-0-0101-L0402			9

Autodesk Docs\\103716471_NEXTDC_SS\\ABE_2025\\SS-LAD-ALA-0101-DRG-0000-0001.rvt

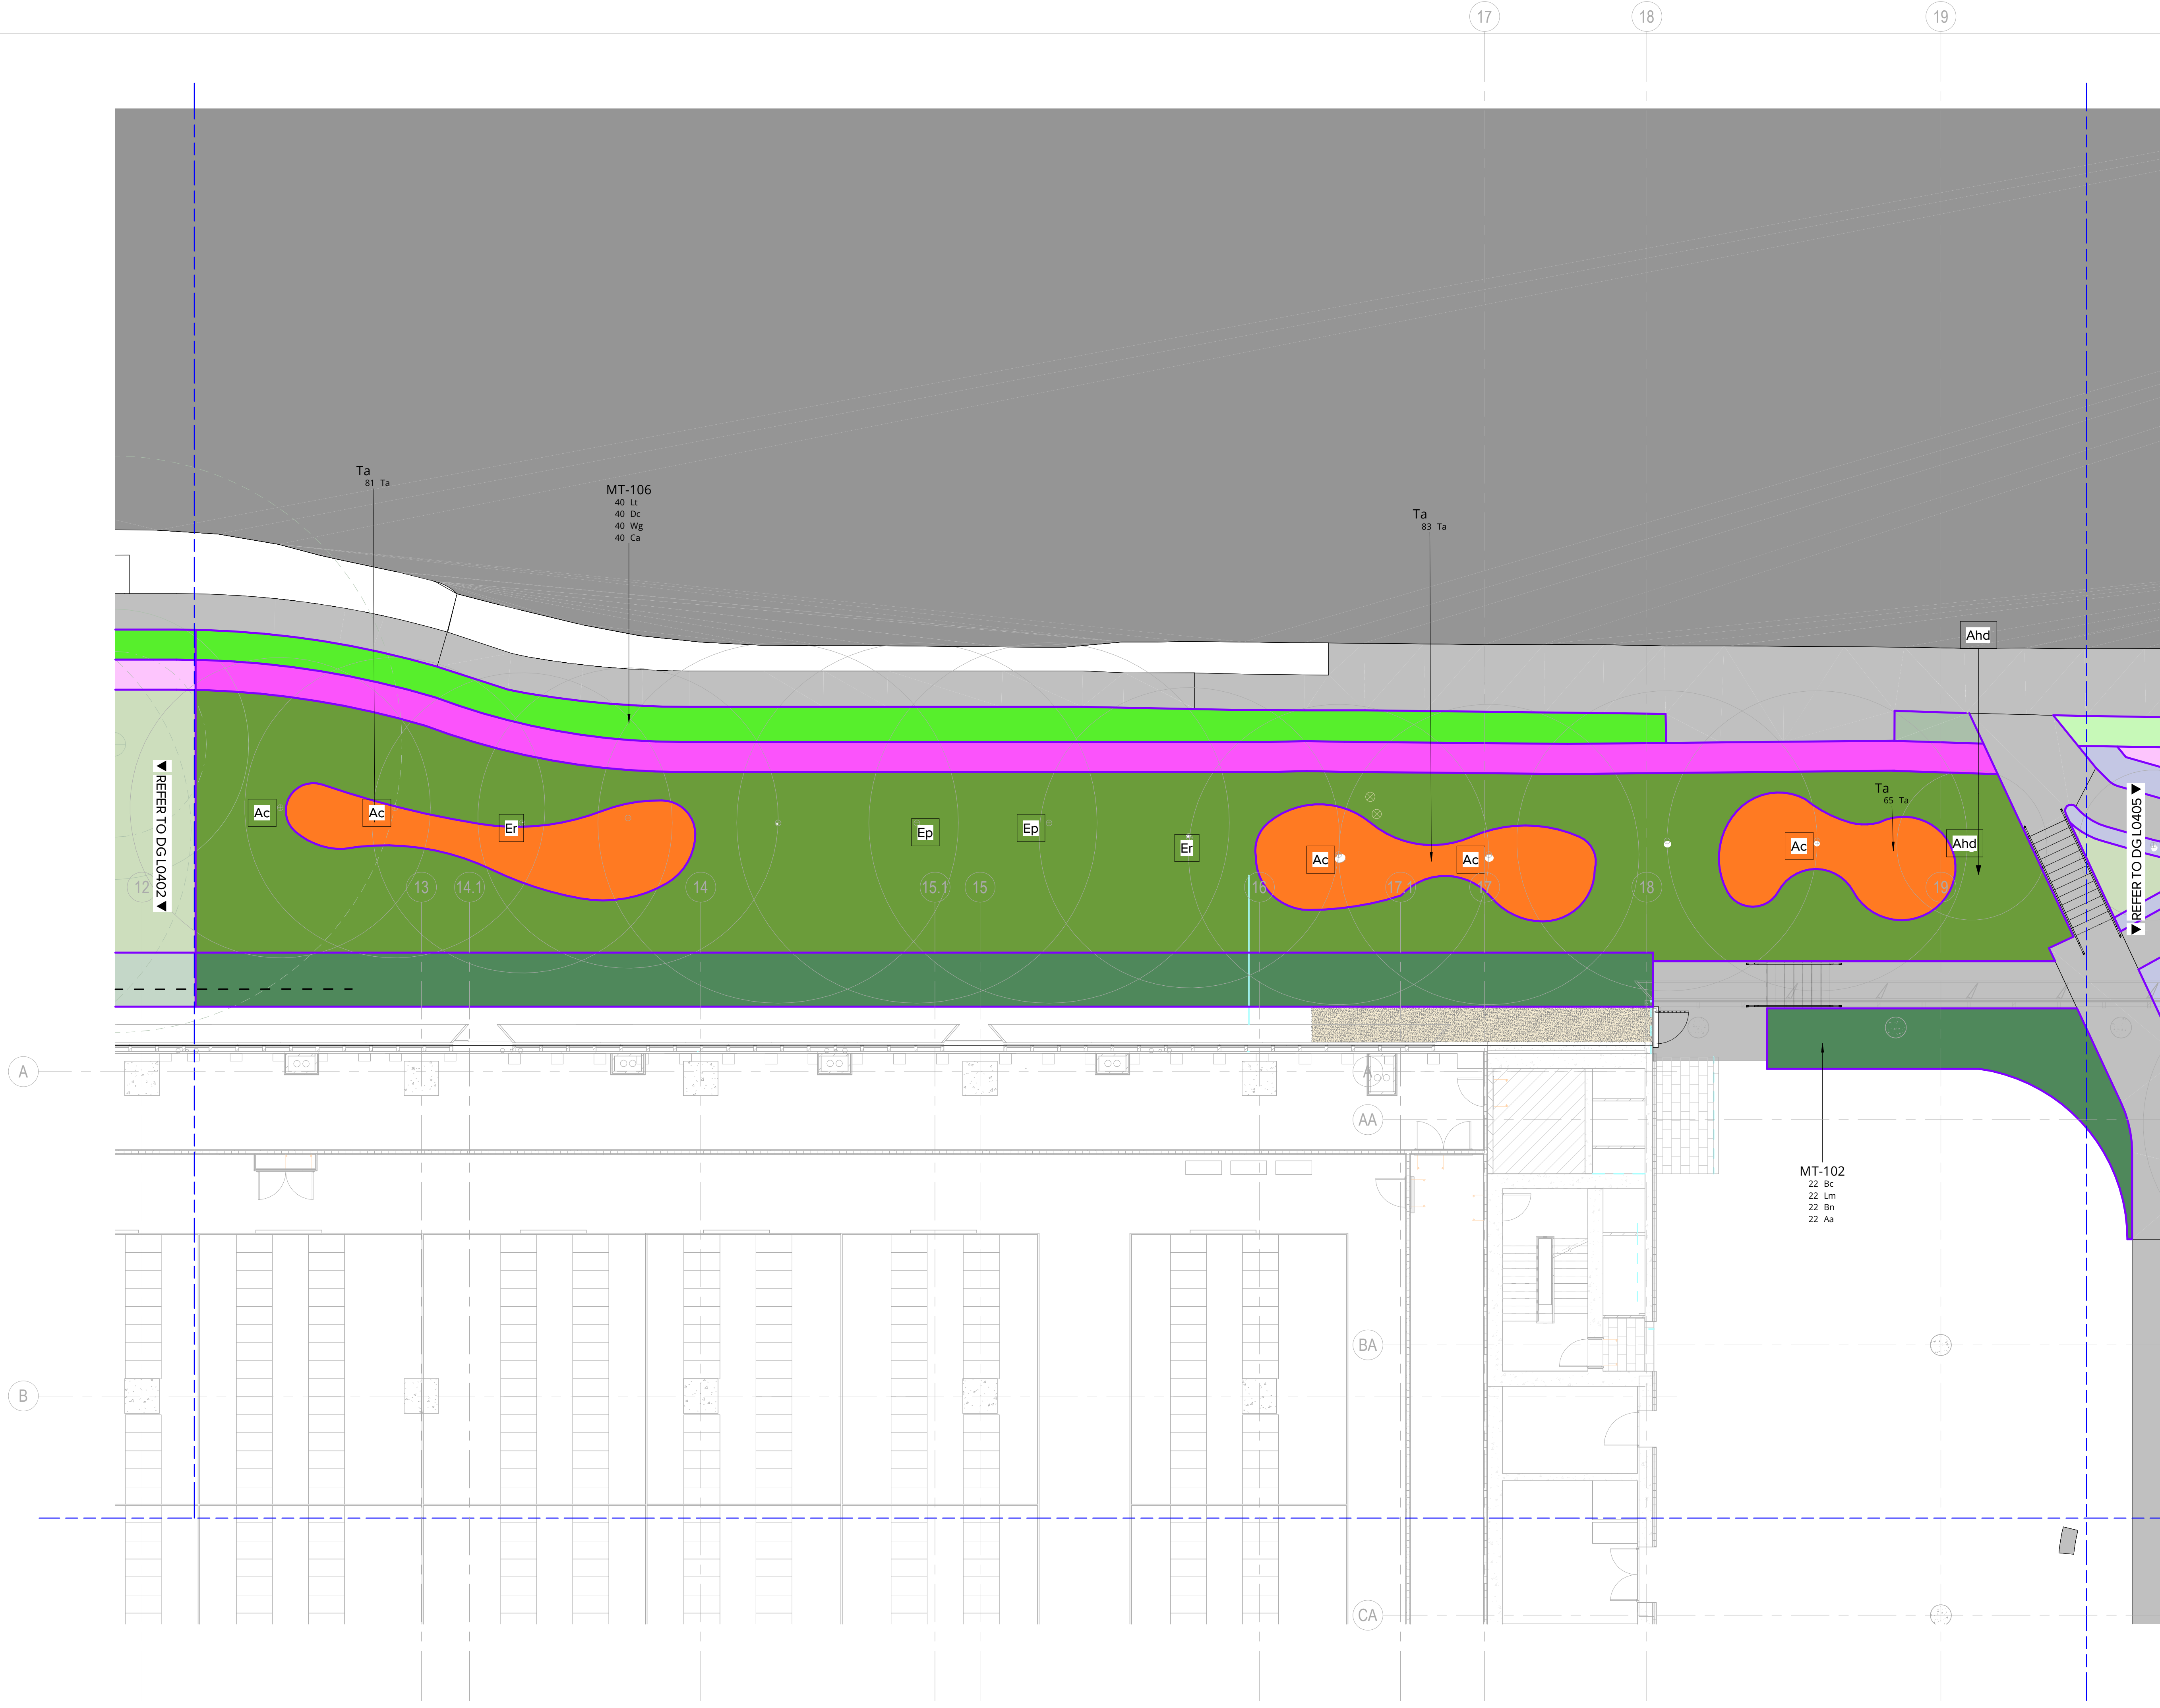

04/03/2026	9	SSDA	HC	MM	
27/02/2026	8	SSDA	HC	MM	
26/02/2025	7	SSDA	PM	MM	
31/03/2025	6	SSDA	MM	MM	
10/03/2025	5	SSDA	SE	MM	
17/02/2025	4	SSDA	SE	MM	
28/10/2024	3	SSDA	SE	MM	
30/05/2024	2	SSDA	SE	MM	
18/04/2024	1	SSDA	SE	MM	
DATE	No.	REVISION HISTORY	DRW	CHK	QA


NOTE:
1. ALL DRAWINGS TO BE READ IN CONJUNCTION WITH ASSOCIATED SPECIFICATION
2. DO NOT SCALE FROM DRAWINGS
3. CONFIRM ALL MEASUREMENTS ON SITE
4. CHECK ON SITE PRIOR TO CONSTRUCTION AND REPORT ANY DISCREPANCIES
5. ENSURE COORDINATION WITH OTHER TRADES ON SITE

PRINCIPAL CONSULTANTS
Architect HDR
Services ARUP
Structural TTW

PRINCIPAL CONTRACTOR
Multiplex

CLIENT

NEXTDC
GPO Box 3219
Brisbane QLD 4001
T: +61 7 3177 4777

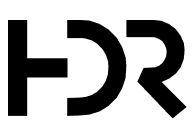ARCHITECT


LANDSCAPE ARCHITECT


Document Author Project Number
24-1002
Key Plan


Site	Stage	NEXTDC Project Number
S5	REVISED SSDA	S5.00

Project Address
269 LANE COVE ROAD,
MAQUARIE PARK,
SYDNEY, NSW 2113

Project Name BA
NEXTDC DATA CENTRE

Drawing Title
SOFTWARES PLAN 3

Drawing Status
Development Application

DRAWN PMA	Date 04/03/2026
CHECKED SE	Date 04/03/2026
APPROVED MB	Date 04/03/2026


Scale 1 : 100	Sheet A1	File Name S5-LAD-ALA-DRG-0-0101-L0403
Dwg no: S5-LAD-ALA-DRG-0-0101-L0403	Rev	9

4/03/2026 2:58:01 PM

Autodesk Docs/10371647/ NEXDC_SS-ALAD-2025/SS-LAD-ALA-020-SW-0000-0001.rvt

19

20

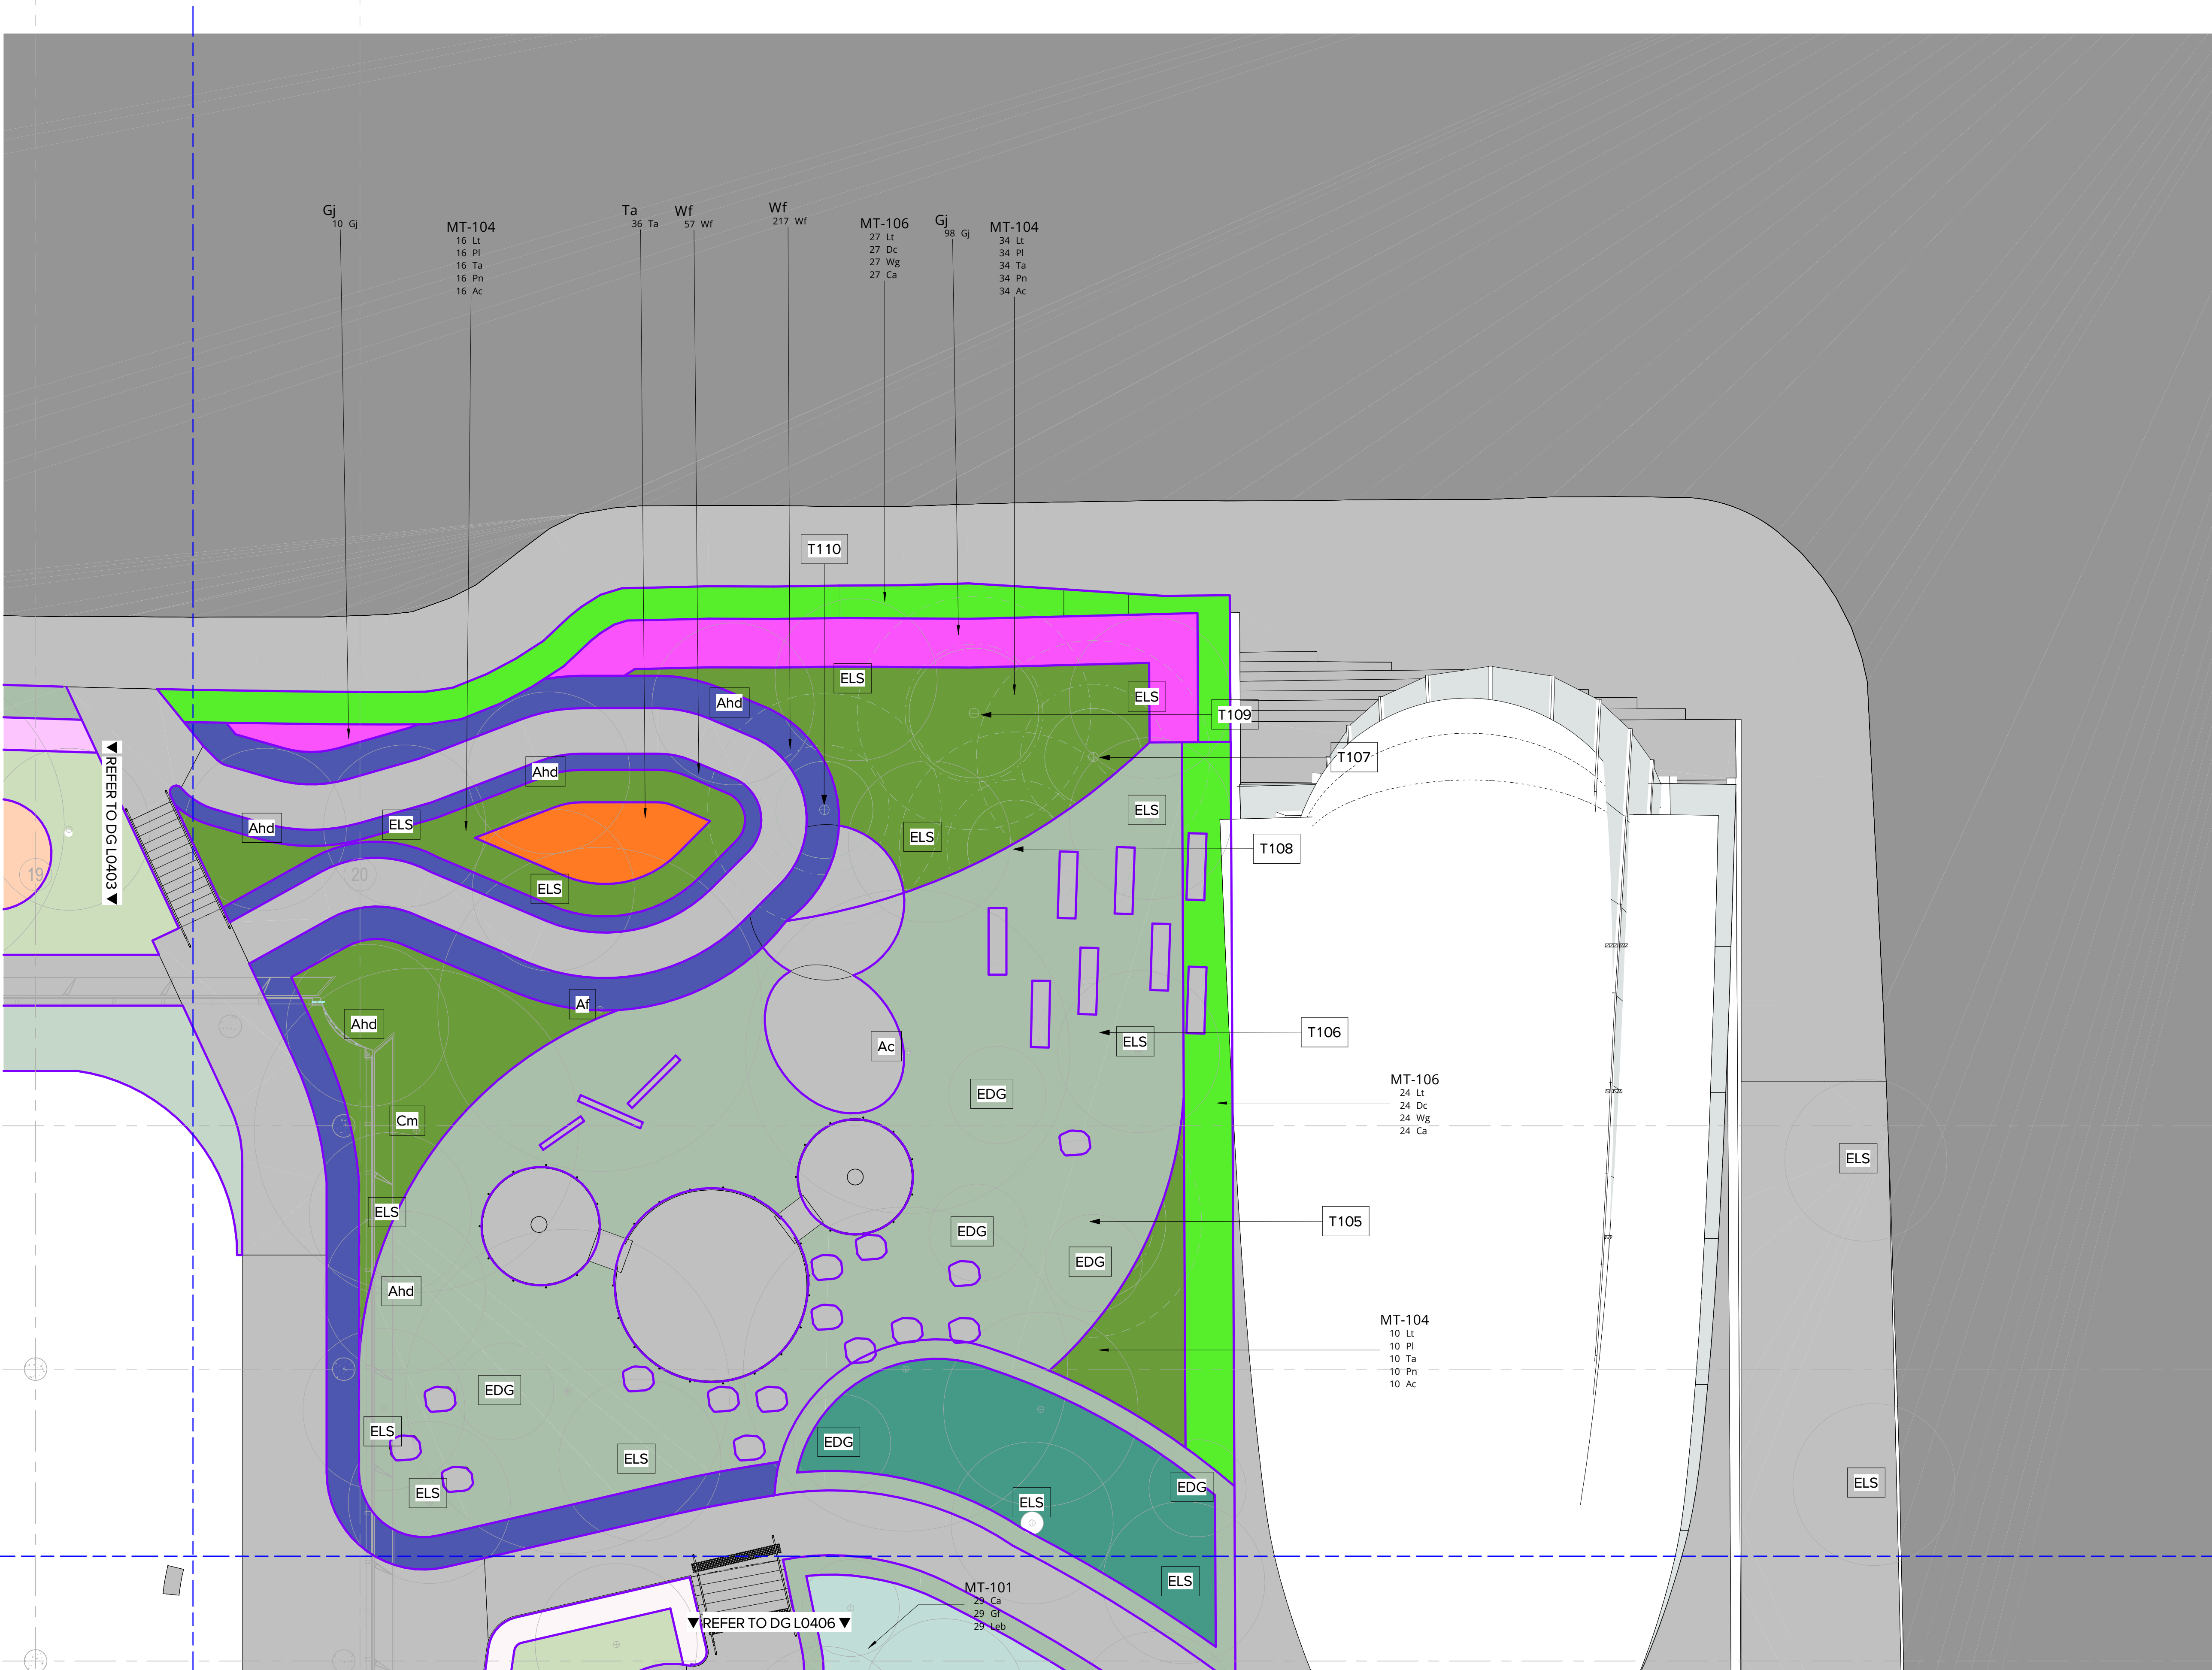

DATE	No.	REVISION HISTORY	DRW	CHK	QA
04/03/2026	9	SSDA		HC	MM
27/02/2026	8	SSDA		HC	MM
26/02/2025	7	SSDA		PM	MM
31/03/2025	6	SSDA		MM	MM
10/03/2025	5	SSDA		SE	MM
17/02/2025	4	SSDA		SE	MM
28/02/2024	3	SSDA		SE	MM
30/02/2024	2	SSDA		SE	MM
18/04/2024	1	SSDA		SE	MM

- NOTE:
- ALL DRAWINGS TO BE READ IN CONJUNCTION WITH ASSOCIATED SPECIFICATION
 - DO NOT SCALE FROM DRAWINGS
 - CONFIRM ALL MEASUREMENTS ON SITE
 - CHECK ON SITE PRIOR TO CONSTRUCTION AND REPORT ANY DISCREPANCIES
 - ENSURE COORDINATION WITH OTHER TRADES ON SITE

PRINCIPAL CONSULTANTS

Architect HDR


Services ARUP

Structural TTW

PRINCIPAL CONTRACTOR

Multiplex

CLIENT

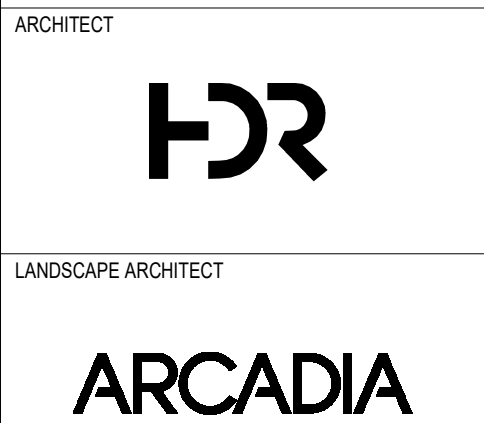

Document Author Project Number

24-1002

Key Plan

Site	Stage	REVISID	SSDA	NEXTDC Project Number
S5				S5.00

Project Address

269 LANE COVE ROAD,
MAQUARIE PARK,
SYDNEY, NSW 2113

Project Name

NEXTDC DATA CENTRE

Drawing Title

SOFTWARES PLAN 4


Drawing Status

Development Application

DRAWN	PM	Date	04/03/2026
CHECKED	SE	Date	04/03/2026
APPROVED	MB	Date	04/03/2026
Scale	Sheet	File Name	
1 : 100	A1	SS-LAD-ALA-DRG-0-0101-L0404	
Dwg no:		Rev	
SS-LAD-ALA-DRG-0-0101-L0404		9	

4/03/2026 2:59:17 PM

Autodesk Docs\103716471_NEXTDC_SS\AME_2025\SS-LAD-ALA-DRG-SW-0000-0001.rvt

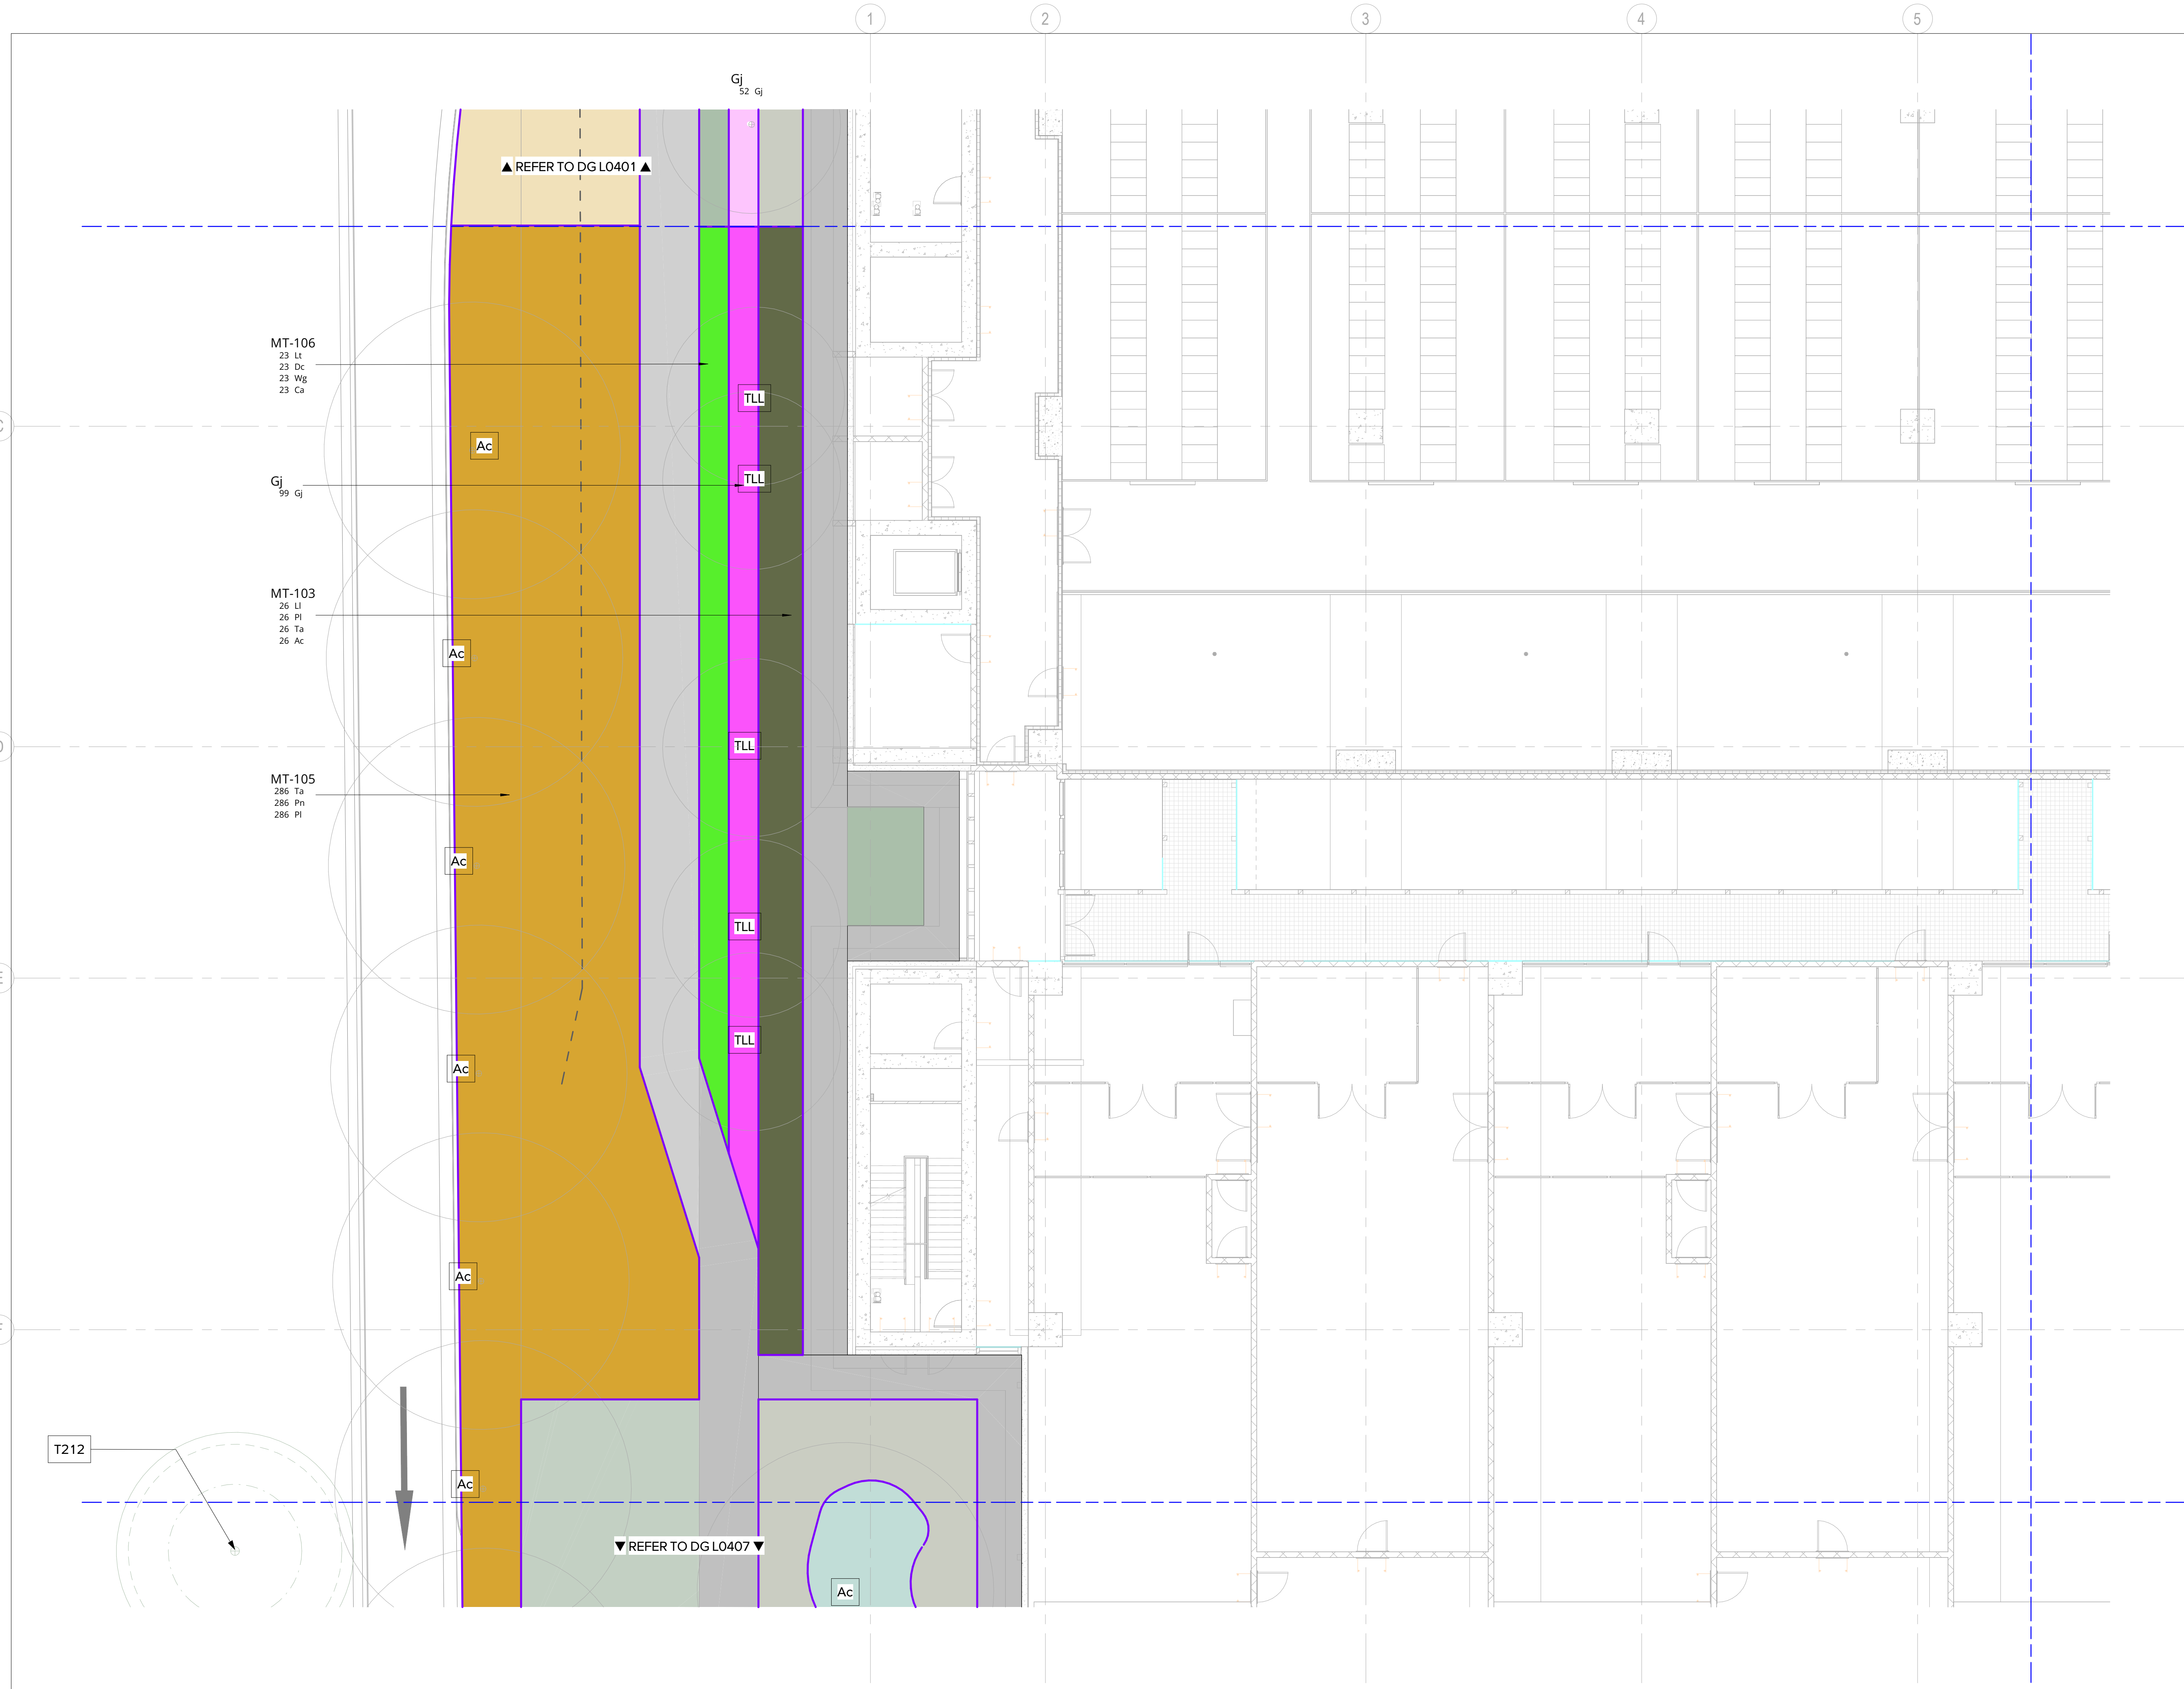

04/03/2026	9	SSDA		HC	MM
27/02/2026	8	SSDA		HC	MM
31/03/2025	7	SSDA		PM	MM
10/03/2025	6	SSDA		MM	MM
10/03/2025	5	SSDA		SE	MM
17/02/2025	4	SSDA		SE	MM
28/02/2024	3	SSDA		SE	MM
30/05/2024	2	SSDA		SE	MM
18/04/2024	1	SSDA		SE	MM
DATE	No.	REVISION HISTORY	DRW	CHK	QA

- NOTE:
- ALL DRAWINGS TO BE READ IN CONJUNCTION WITH ASSOCIATED SPECIFICATION
 - DO NOT SCALE FROM DRAWINGS
 - CONFIRM ALL MEASUREMENTS ON SITE
 - CHECK ON SITE PRIOR TO CONSTRUCTION AND REPORT ANY DISCREPANCIES
 - ENSURE COORDINATION WITH OTHER TRADES ON SITE

PRINCIPAL CONSULTANTS

Architect HDR

Services ARUP

Structural TTW

PRINCIPAL CONTRACTOR

Multiplex

CLIENT



LANDSCAPE ARCHITECT

ARCADIA

Document Author Project Number

24-1002

Key Plan

Site	Stage	NEXTDC Project Number
S5	REVISED SSDA	S5.00

Project Address

269 LANE COVE ROAD,
MAQUARIE PARK,
SYDNEY, NSW 2113

Project Name

NEXTDC DATA CENTRE

Drawing Title

SOFTWARES PLAN 5


Drawing Status

Development Application

DRAWN	PM	Date	04/03/2026
CHECKED	SE	Date	04/03/2026
APPROVED	MB	Date	04/03/2026
Scale	Sheet	File Name	
1 : 100	A1	SS-LAD-ALA-DRG-0-0101-L0405	
Dwg no:		Rev	
SS-LAD-ALA-DRG-0-0101-L0405		9	

4/03/2026 3:00:18 PM

Autodesk Docs\\10371647\\NEXTDC_SS\\AMB_2025\\SS-LAD-ALA-DRG-SW-0000-0001.rvt

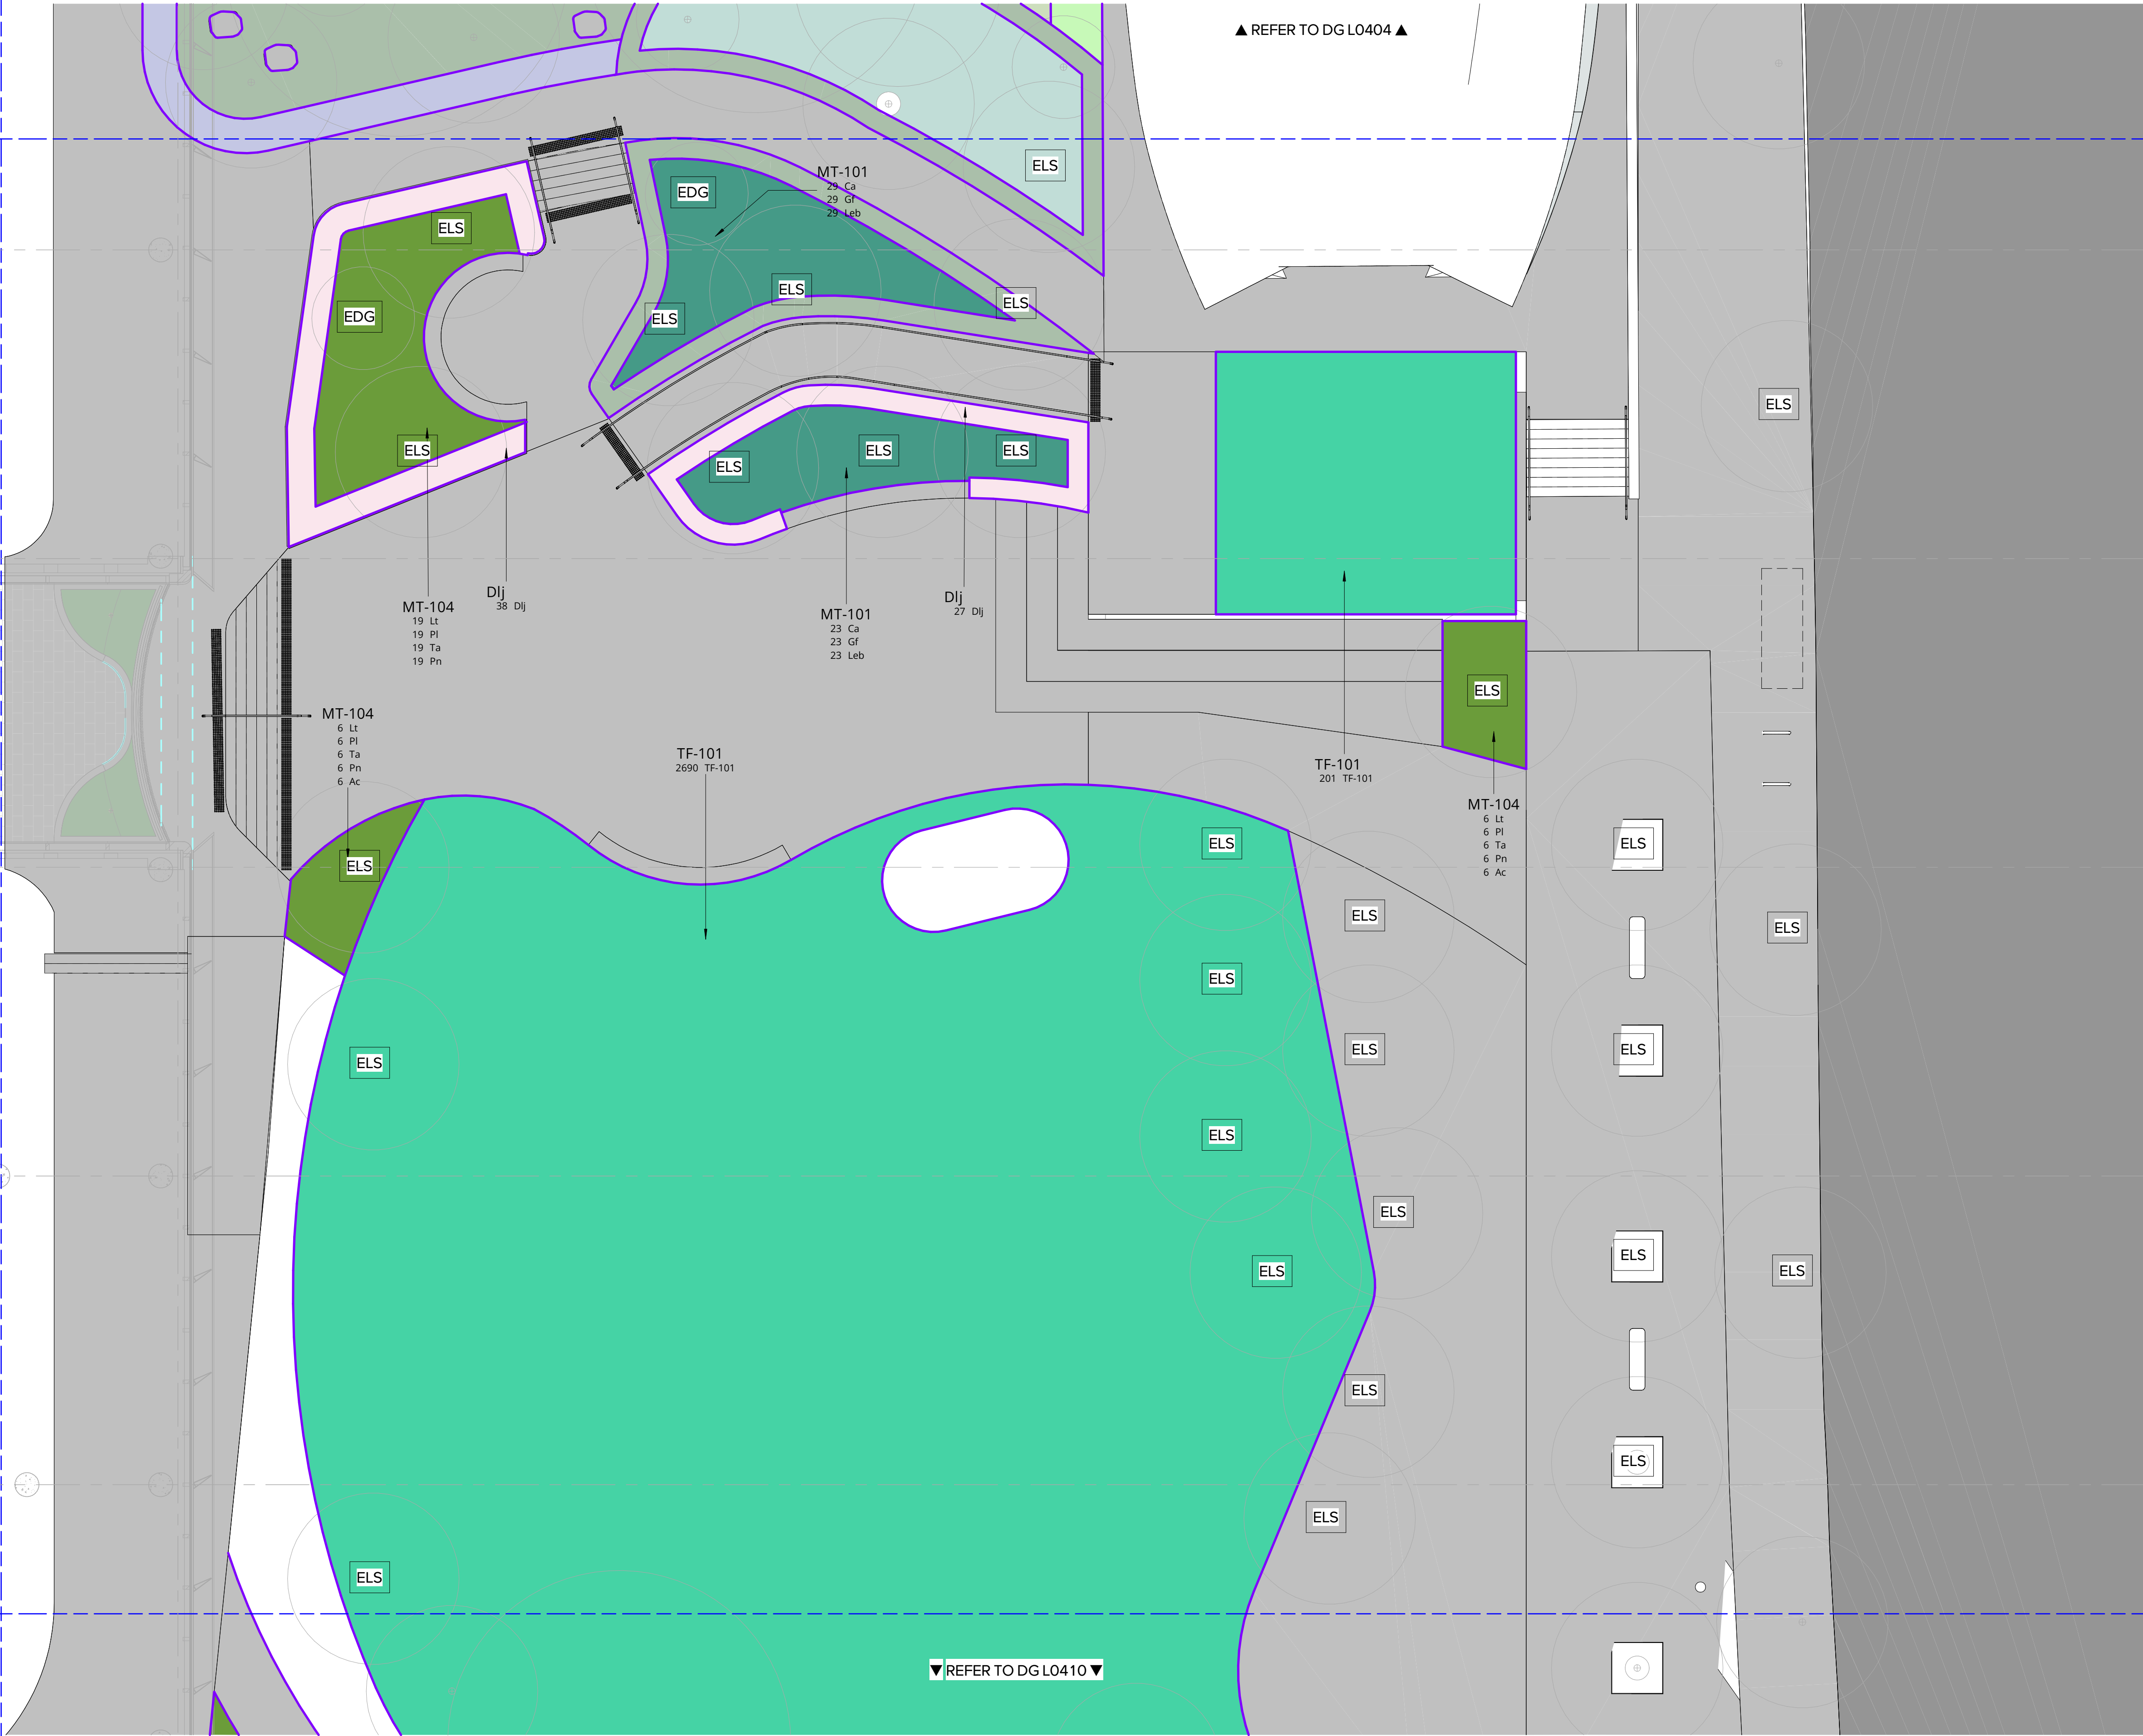

04/03/2026	9	SSDA	HC	MM
27/02/2026	8	SSDA	HC	MM
26/02/2025	7	SSDA	PM	MM
31/03/2025	6	SSDA	MM	MM
10/03/2025	5	SSDA	SE	MM
11/02/2025	4	SSDA	SE	MM
28/02/2024	3	SSDA	SE	MM
30/05/2024	2	SSDA	SE	MM
18/04/2024	1	SSDA	SE	MM
DATE	No.	REVISION HISTORY	DRW	CHK

NOTE:
1. ALL DRAWINGS TO BE READ IN CONJUNCTION WITH ASSOCIATED SPECIFICATION
2. DO NOT SCALE FROM DRAWINGS
3. CONFIRM ALL MEASUREMENTS ON SITE
4. CHECK ON SITE PRIOR TO CONSTRUCTION AND REPORT ANY DISCREPANCIES
5. ENSURE COORDINATION WITH OTHER TRADES ON SITE

PRINCIPAL CONSULTANTS
Architect HDR
Services ARUP
Structural TTW

PRINCIPAL CONTRACTOR
Multiplex

CLIENT



LANDSCAPE ARCHITECT
ARCADIA

Document Author Project Number
24-1002

Key Plan

Site	Stage	NEXTDC Project Number
S5	REVISED SSDA	S5.00

Project Address
269 LANE COVE ROAD,
MAQUARIE PARK,
SYDNEY, NSW 2113

Project Name
NEXTDC DATA CENTRE


Drawing Title
SOFTWARES PLAN 6

Drawing Status
Development Application

DRAWN PJA	Date 04/03/2026
CHECKED SE	Date 04/03/2026
APPROVED MB	Date 04/03/2026
Scale 1 : 100	Sheet A1
Dwg no: SS-LAD-ALA-DRG-0-0101-L0406	File Name SS-LAD-ALA-DRG-0-0101-L0406
Rev 9	

4/03/2026 3:01:02 PM

Autodesk Docs\\10375447\\NEXTDC_SS\\ABE_2025\\SS-LAD-ALA-0202-SW-0000-0001.rvt

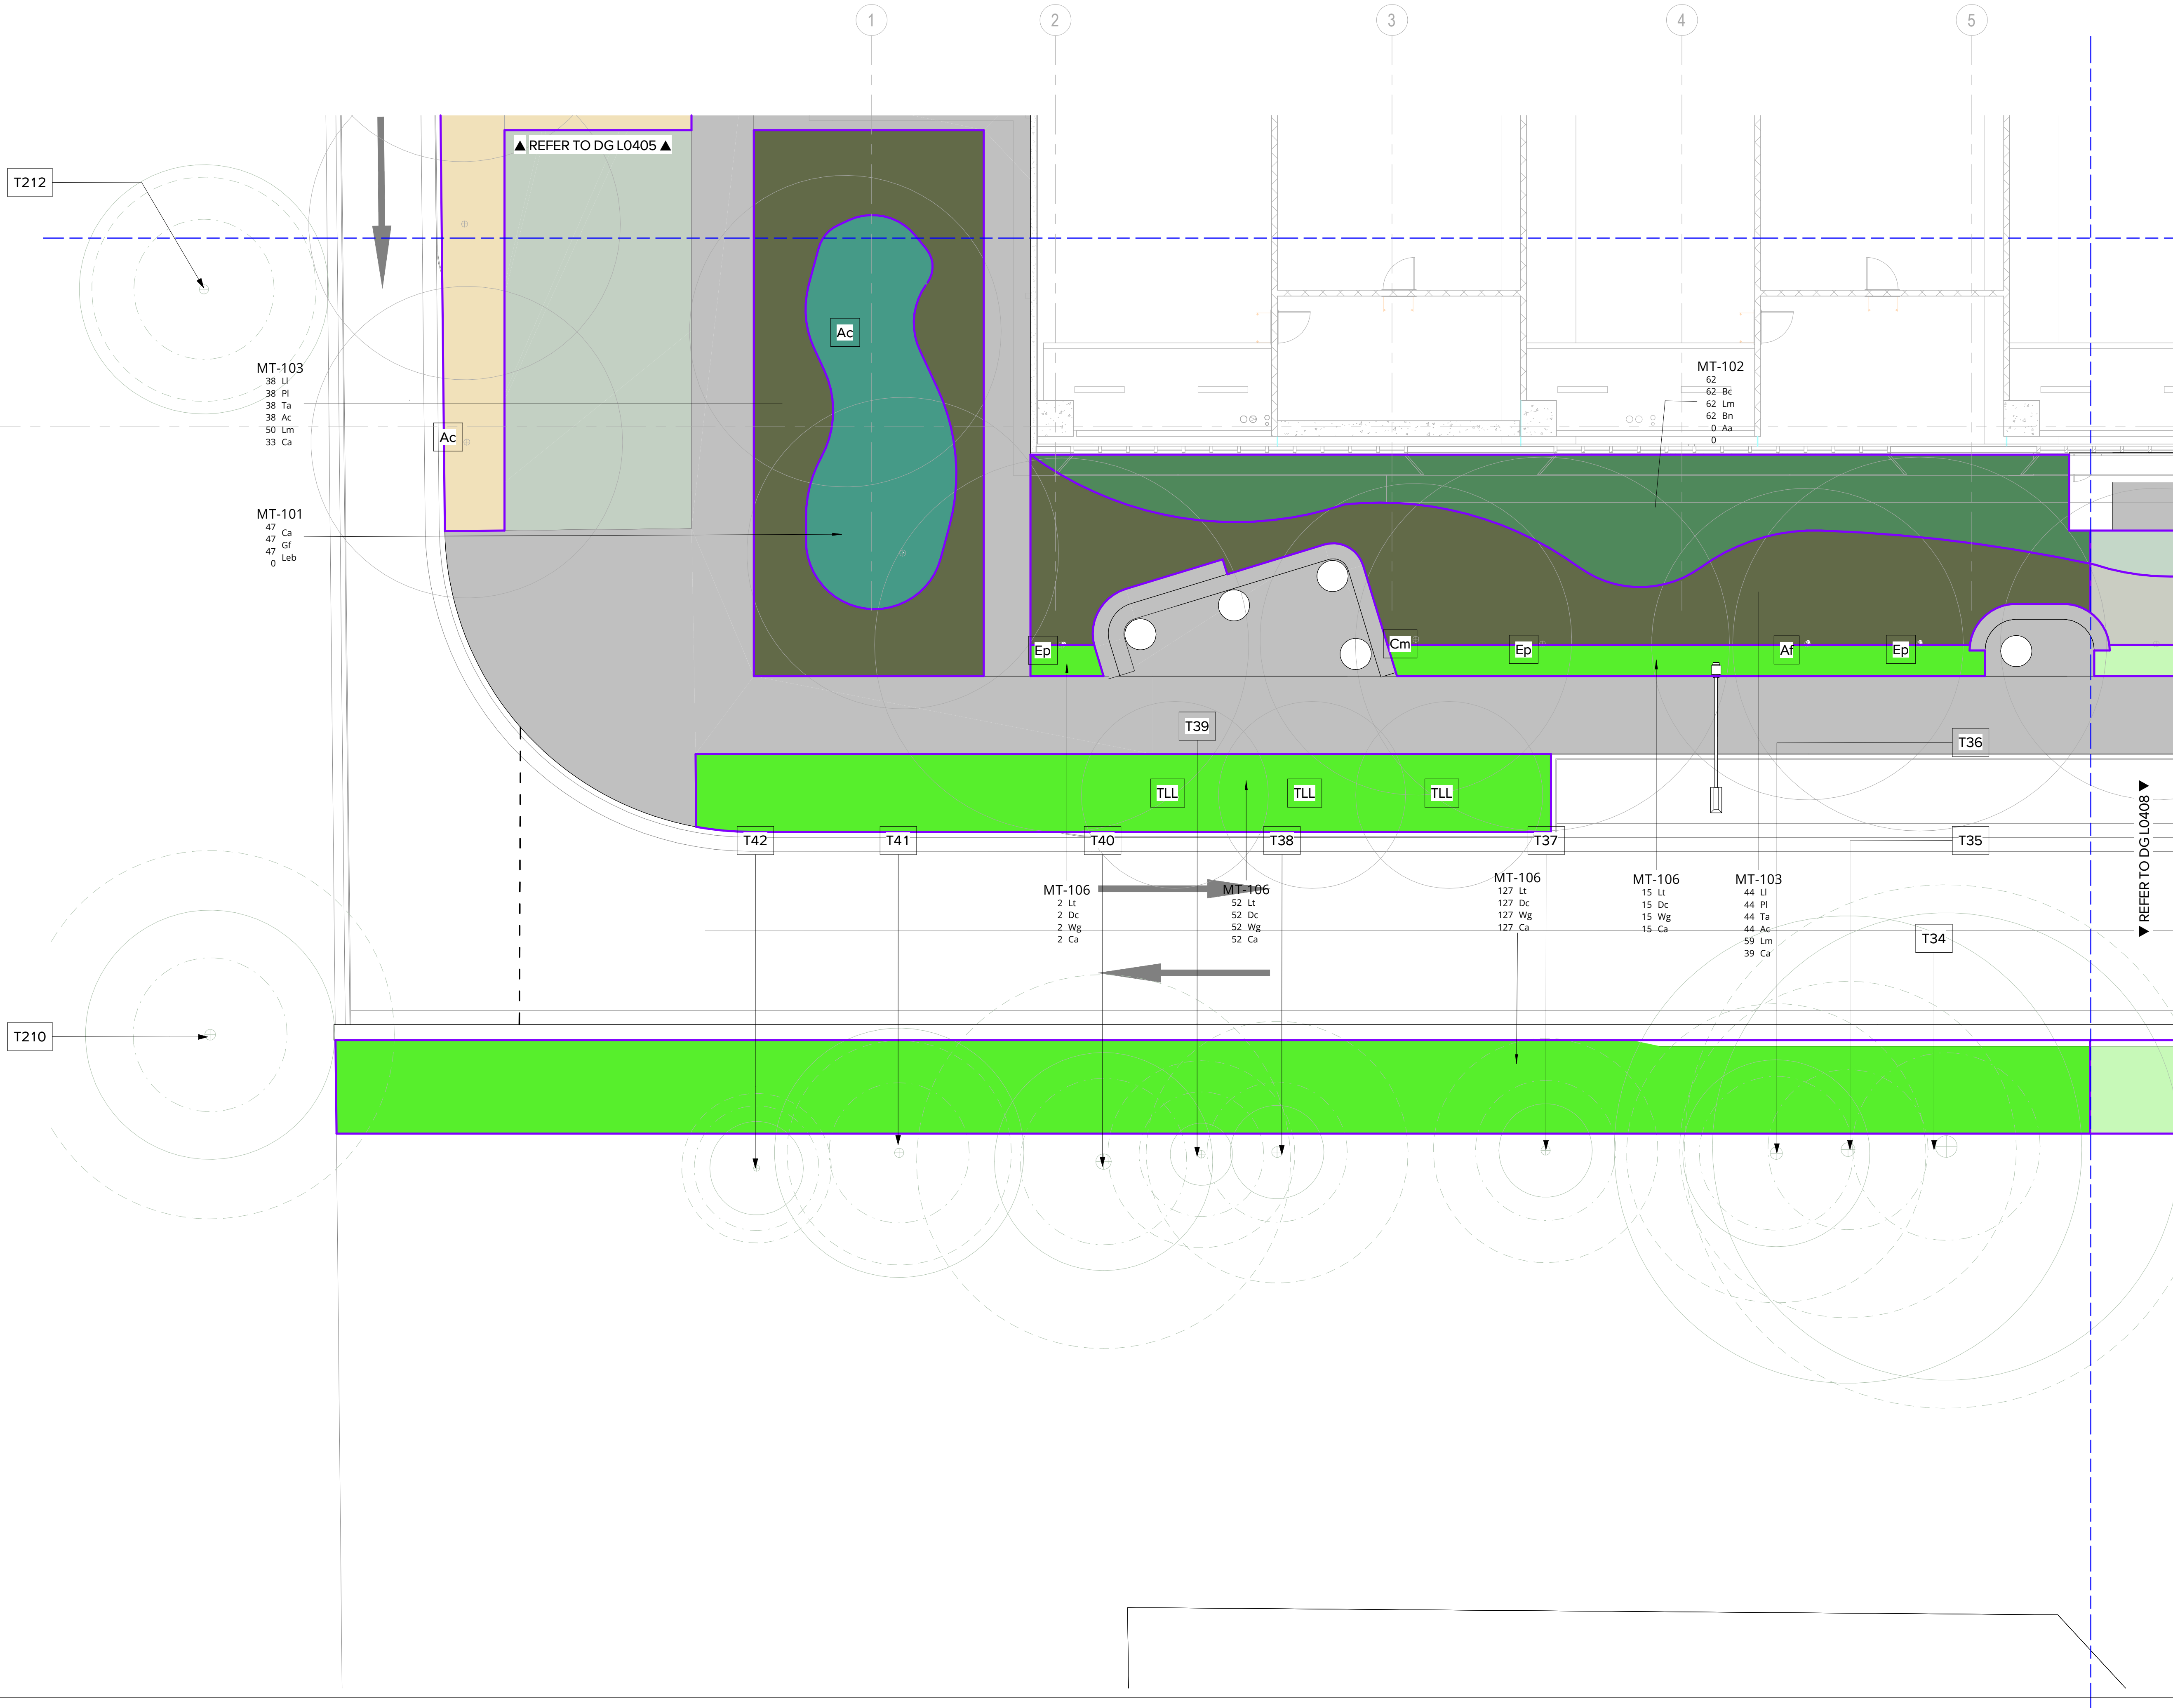

04/03/2026	9	SSDA		HC	MM
27/02/2026	8	SSDA		HC	MM
26/02/2025	7	SSDA		PM	MM
31/03/2025	6	SSDA		MM	MM
10/03/2025	5	SSDA		SE	MM
17/02/2025	4	SSDA		SE	MM
28/02/2024	3	SSDA		SE	MM
30/05/2024	2	SSDA		SE	MM
18/04/2024	1	SSDA		SE	MM
DATE	No.	REVISION HISTORY	DRW	CHK	QA

- NOTE:
1. ALL DRAWINGS TO BE READ IN CONJUNCTION WITH ASSOCIATED SPECIFICATION
 2. DO NOT SCALE FROM DRAWINGS
 3. CONFIRM ALL MEASUREMENTS ON SITE
 4. CHECK ON SITE PRIOR TO CONSTRUCTION AND REPORT ANY DISCREPANCIES
 5. ENSURE COORDINATION WITH OTHER TRADES ON SITE

PRINCIPAL CONSULTANTS

Architect HDR

Services ARUP

Structural TTW

PRINCIPAL CONTRACTOR

Multiplex

CLIENT



LANDSCAPE ARCHITECT

ARCADIA

Document Author Project Number

24-1002

Key Plan

Site	Stage	NEXTDC Project Number
S5	REVISED SSDA	S5.00

Project Address

269 LANE COVE ROAD,
MAQUARIE PARK,
SYDNEY, NSW 2113

Project Name

NEXTDC DATA CENTRE

Drawing Title

SOFTWARE WORKS PLAN 7

Drawing Status


Development Application

DRAWN	PM	Date	04/03/2026
CHECKED	SE	Date	04/03/2026
APPROVED	MB	Date	04/03/2026

Scale	Sheet	File Name
1 : 100	A1	SS-LAD-ALA-DRG-0-0101-L0407
Dwg no:	Rev	
SS-LAD-ALA-DRG-0-0101-L0407	9	

4/03/2026 3:01:48 PM

Autodesk Docs\\110371647\\NEXTDC_SS\\AMB_2025\\SS-LAD-ALA-DRG-0101-L0408-0001.rvt

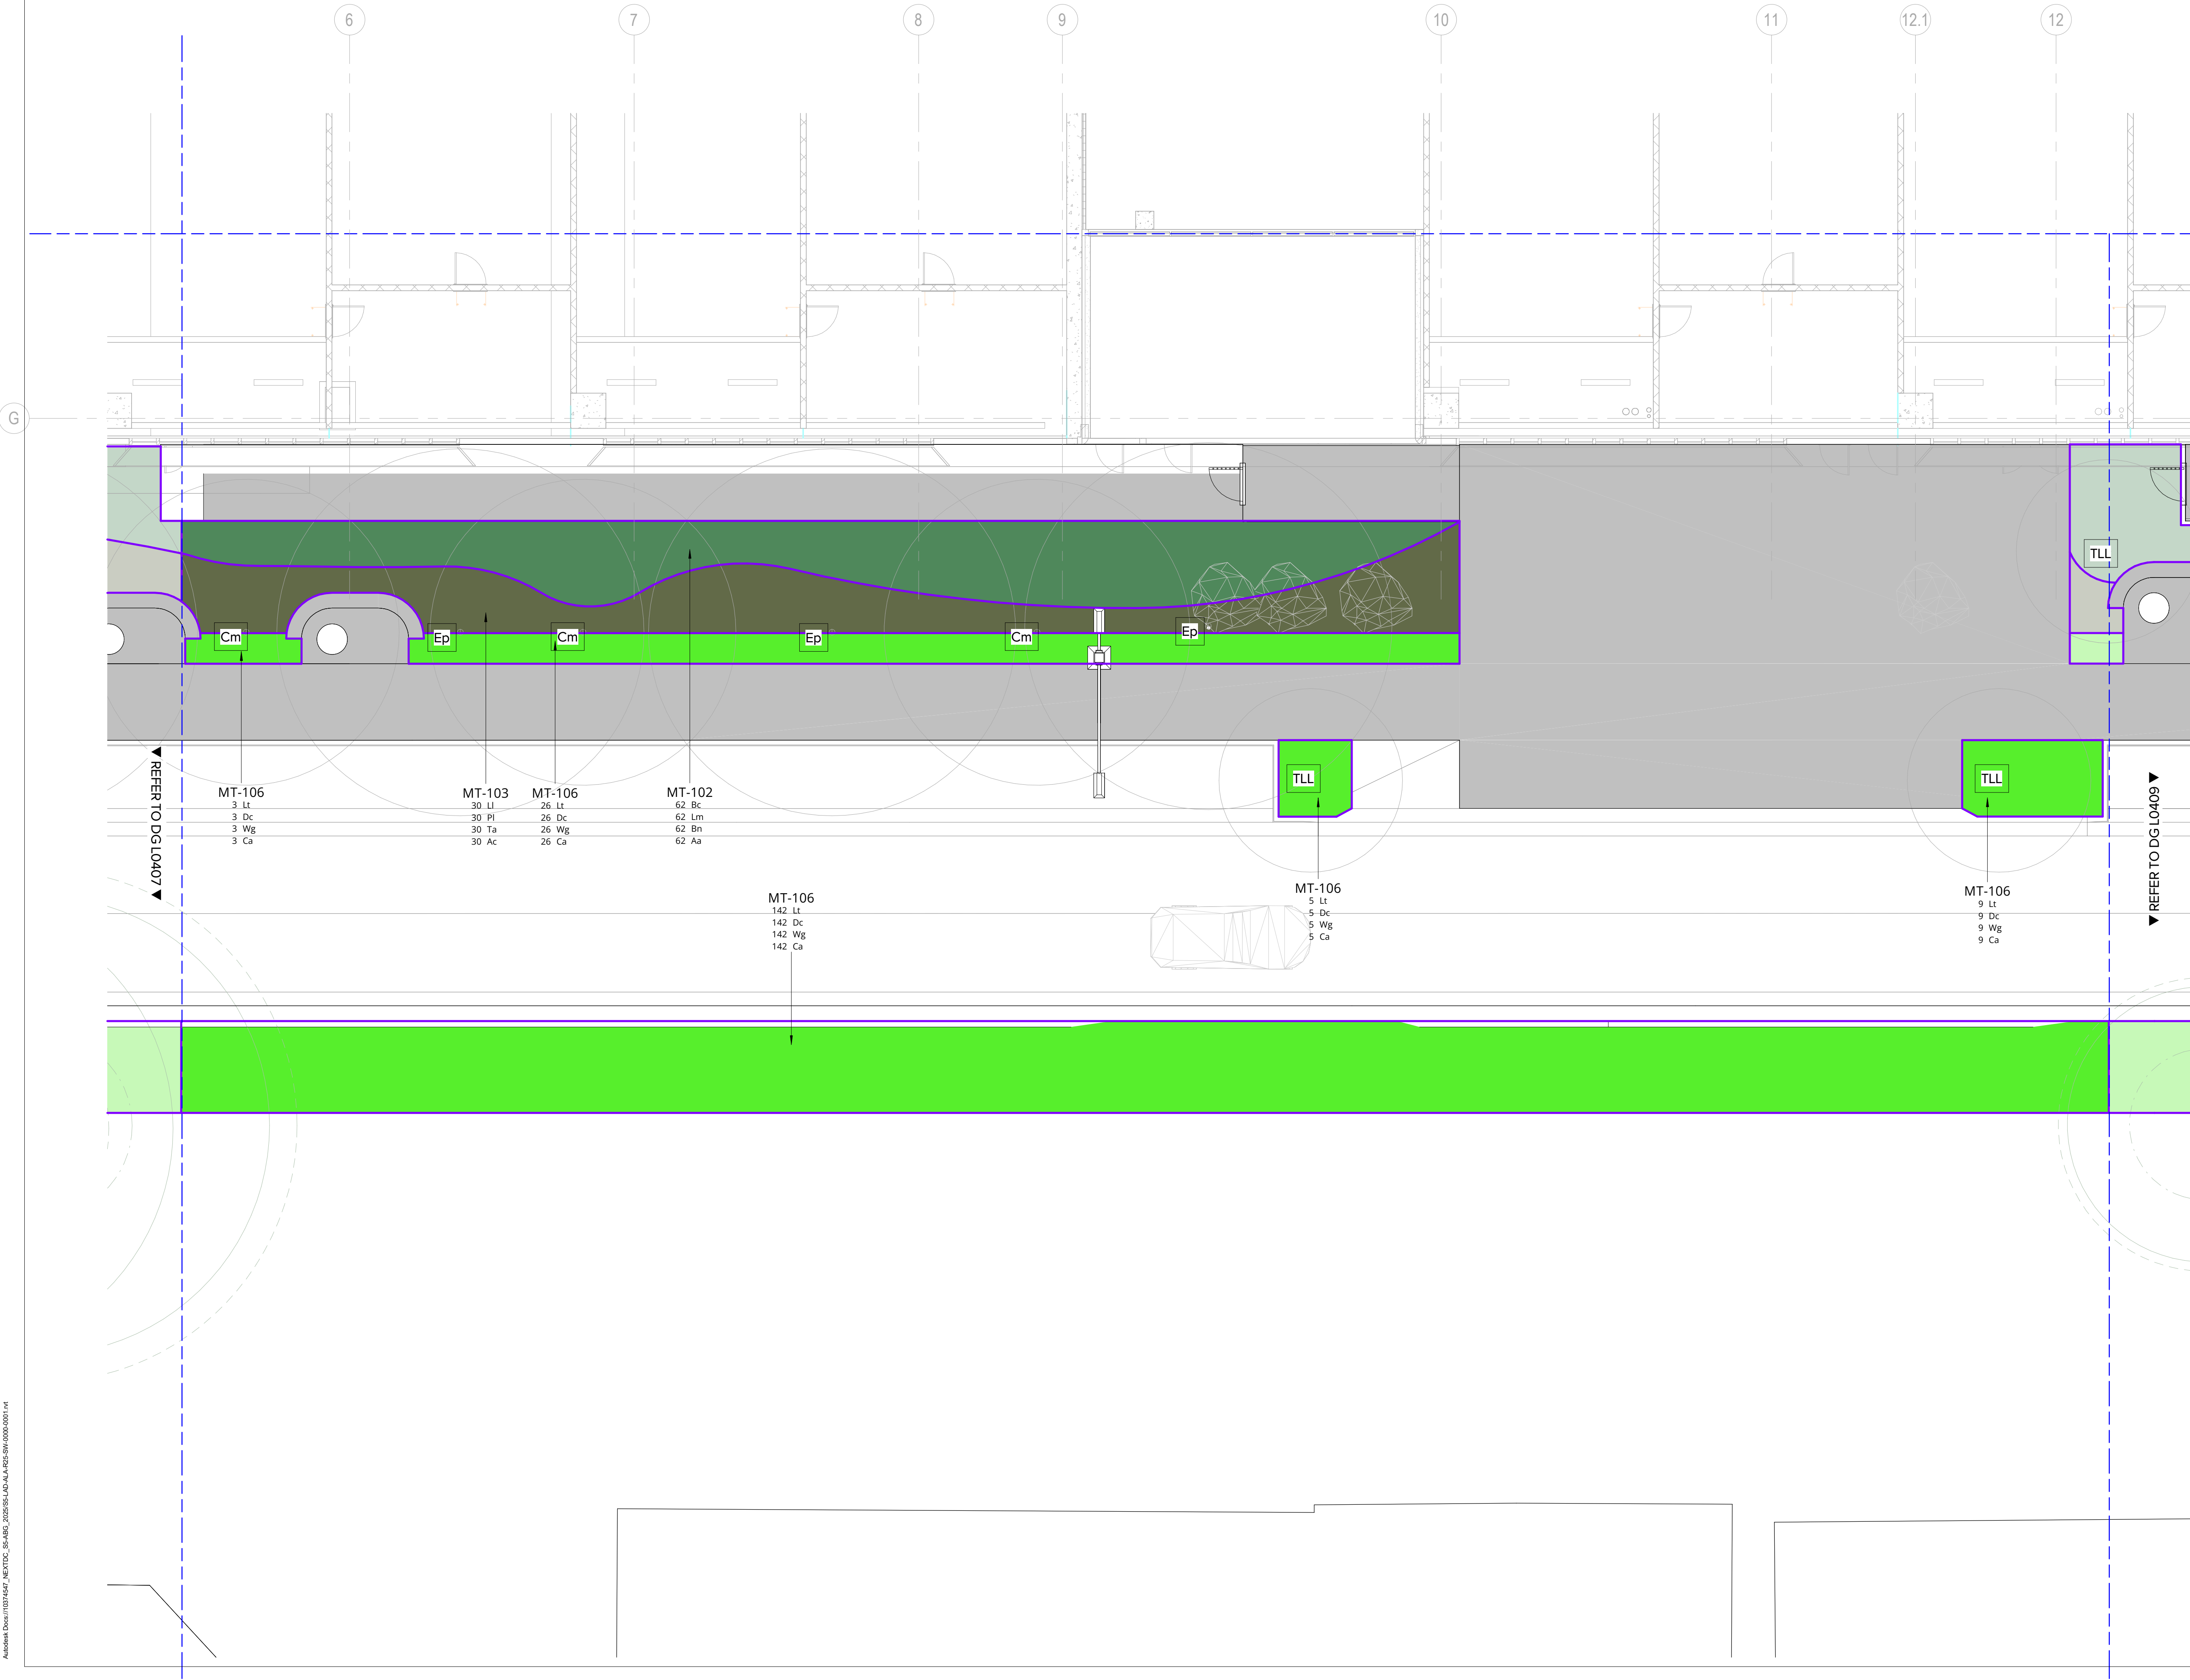

04/03/2026	9	SSDA	HC	MM	
27/02/2026	8	SSDA	HC	MM	
26/02/2025	7	SSDA	PM	MM	
31/03/2025	6	SSDA	MM	MM	
10/03/2025	5	SSDA	SE	MM	
17/02/2025	4	SSDA	SE	MM	
28/02/2024	3	SSDA	SE	MM	
30/05/2024	2	SSDA	SE	MM	
16/04/2024	1	SSDA	SE	MM	
DATE	No.	REVISION HISTORY	DRW	CHK	QA

- NOTE:
1. ALL DRAWINGS TO BE READ IN CONJUNCTION WITH ASSOCIATED SPECIFICATION
 2. DO NOT SCALE FROM DRAWINGS
 3. CONFIRM ALL MEASUREMENTS ON SITE
 4. CHECK ON SITE PRIOR TO CONSTRUCTION AND REPORT ANY DISCREPANCIES
 5. ENSURE COORDINATION WITH OTHER TRADES ON SITE

PRINCIPAL CONSULTANTS

Architect HDR

Services ARUP

Structural TTW

PRINCIPAL CONTRACTOR

Multiplex


CLIENT



Document Author Project Number

24-1002

Key Plan

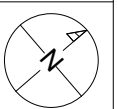

Site	Stage	NEXTDC Project Number
S5	REVISED SSDA	S5.00

Project Address

269 LANE COVE ROAD,
MAQUARIE PARK,
SYDNEY, NSW 2113

Project Name

NEXTDC DATA CENTRE


Drawing Title

SOFTWARES PLAN 8

Drawing Status


Development Application

DRAWN	PM	Date	04/03/2026
CHECKED	SE	Date	04/03/2026
APPROVED	MB	Date	04/03/2026
Scale	Sheet	File Name	
1 : 100	A1	SS-LAD-ALA-DRG-0-0101-L0408	
Dwg no:		Rev	
SS-LAD-ALA-DRG-0-0101-L0408		9	

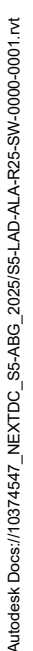

Scale 1 : 100	Sheet A1	File Name S5-LAD-ALA-DRG-0-0101-L0409
Dwg no: S5-LAD-ALA-DRG-0-0101-L0409		Rev 9

Autodesk Docs\\103715471_NEXTDC_SS\\ABE_2025\\SS-LAD-ALA-0101-DRG-0000-0001.rvt

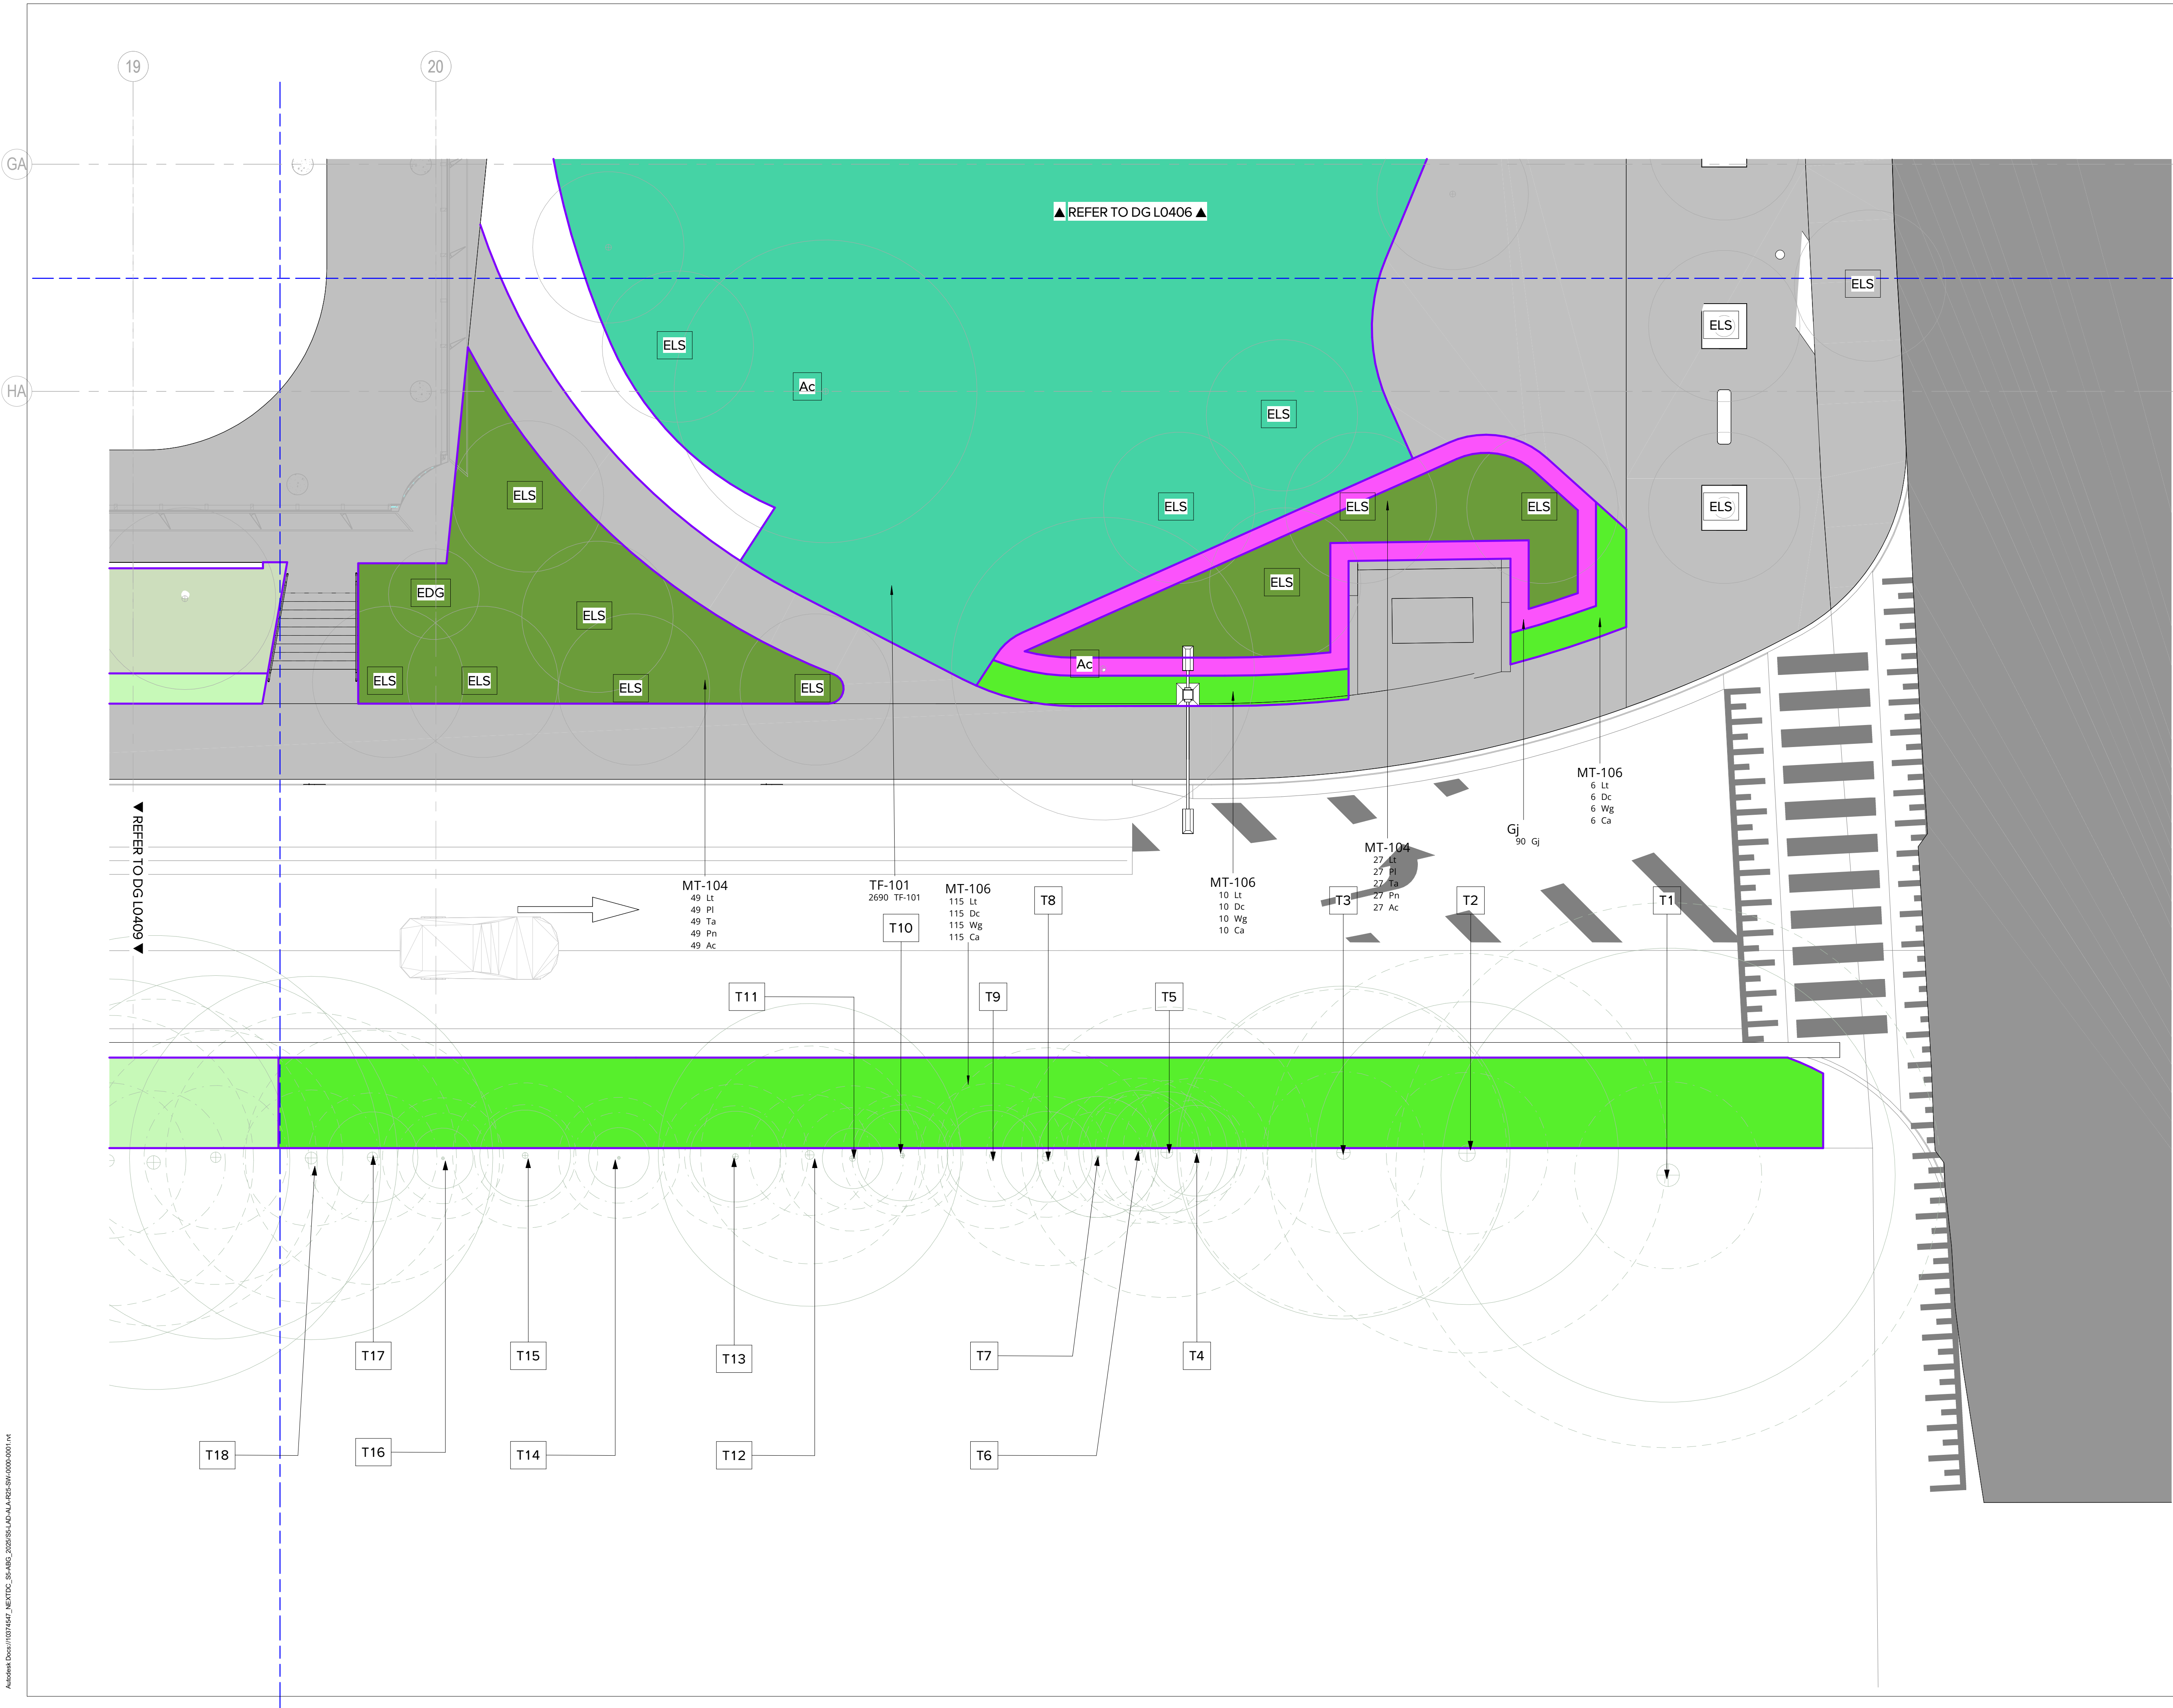

14/03/2026	9	SSDA	HC	MM
26/03/2026	8	SSDA	HC	MM
31/03/2025	7	SSDA	PM	MM
26/09/2025	6	SSDA	MM	MM
10/03/2025	5	SSDA	SE	MM
11/02/2025	4	SSDA	SE	MM
28/02/2024	3	SSDA	SE	MM
30/09/2024	2	SSDA	SE	MM
18/04/2024	1	SSDA	SE	MM
DATE	No.	REVISION HISTORY	DRW	CHK
QA				

- NOTE:
1. ALL DRAWINGS TO BE READ IN CONJUNCTION WITH ASSOCIATED SPECIFICATION
 2. DO NOT SCALE FROM DRAWINGS
 3. CONFIRM ALL MEASUREMENTS ON SITE
 4. CHECK ON SITE PRIOR TO CONSTRUCTION AND REPORT ANY DISCREPANCIES
 5. ENSURE COORDINATION WITH OTHER TRADES ON SITE

PRINCIPAL CONSULTANTS

Architect HDR

Services ARUP

Structural TTW

PRINCIPAL CONTRACTOR

Multiplex

CLIENT



LANDSCAPE ARCHITECT

ARCADIA

Document Author Project Number

24-1002

Key Plan

Site	Stage	NEXTDC Project Number
S5	REVISED SSDA	S5.00

Project Address

269 LANE COVE ROAD,
MAQUARIE PARK,
SYDNEY, NSW 2113

Project Name

NEXTDC DATA CENTRE

Drawing Title


SOFTWARES PLAN 10

Drawing Status

Development Application

DRAWN	DATE
PM	04/03/2026
CHECKED	DATE
SE	04/03/2026
APPROVED	DATE
MB	04/03/2026
Scale	Sheet File Name
1 : 100	A1 SS-LAD-ALA-DRG-0-0101-L0410
Dwg no:	Rev
SS-LAD-ALA-DRG-0-0101-L0410	9

4/03/2026 3:03:27 PM

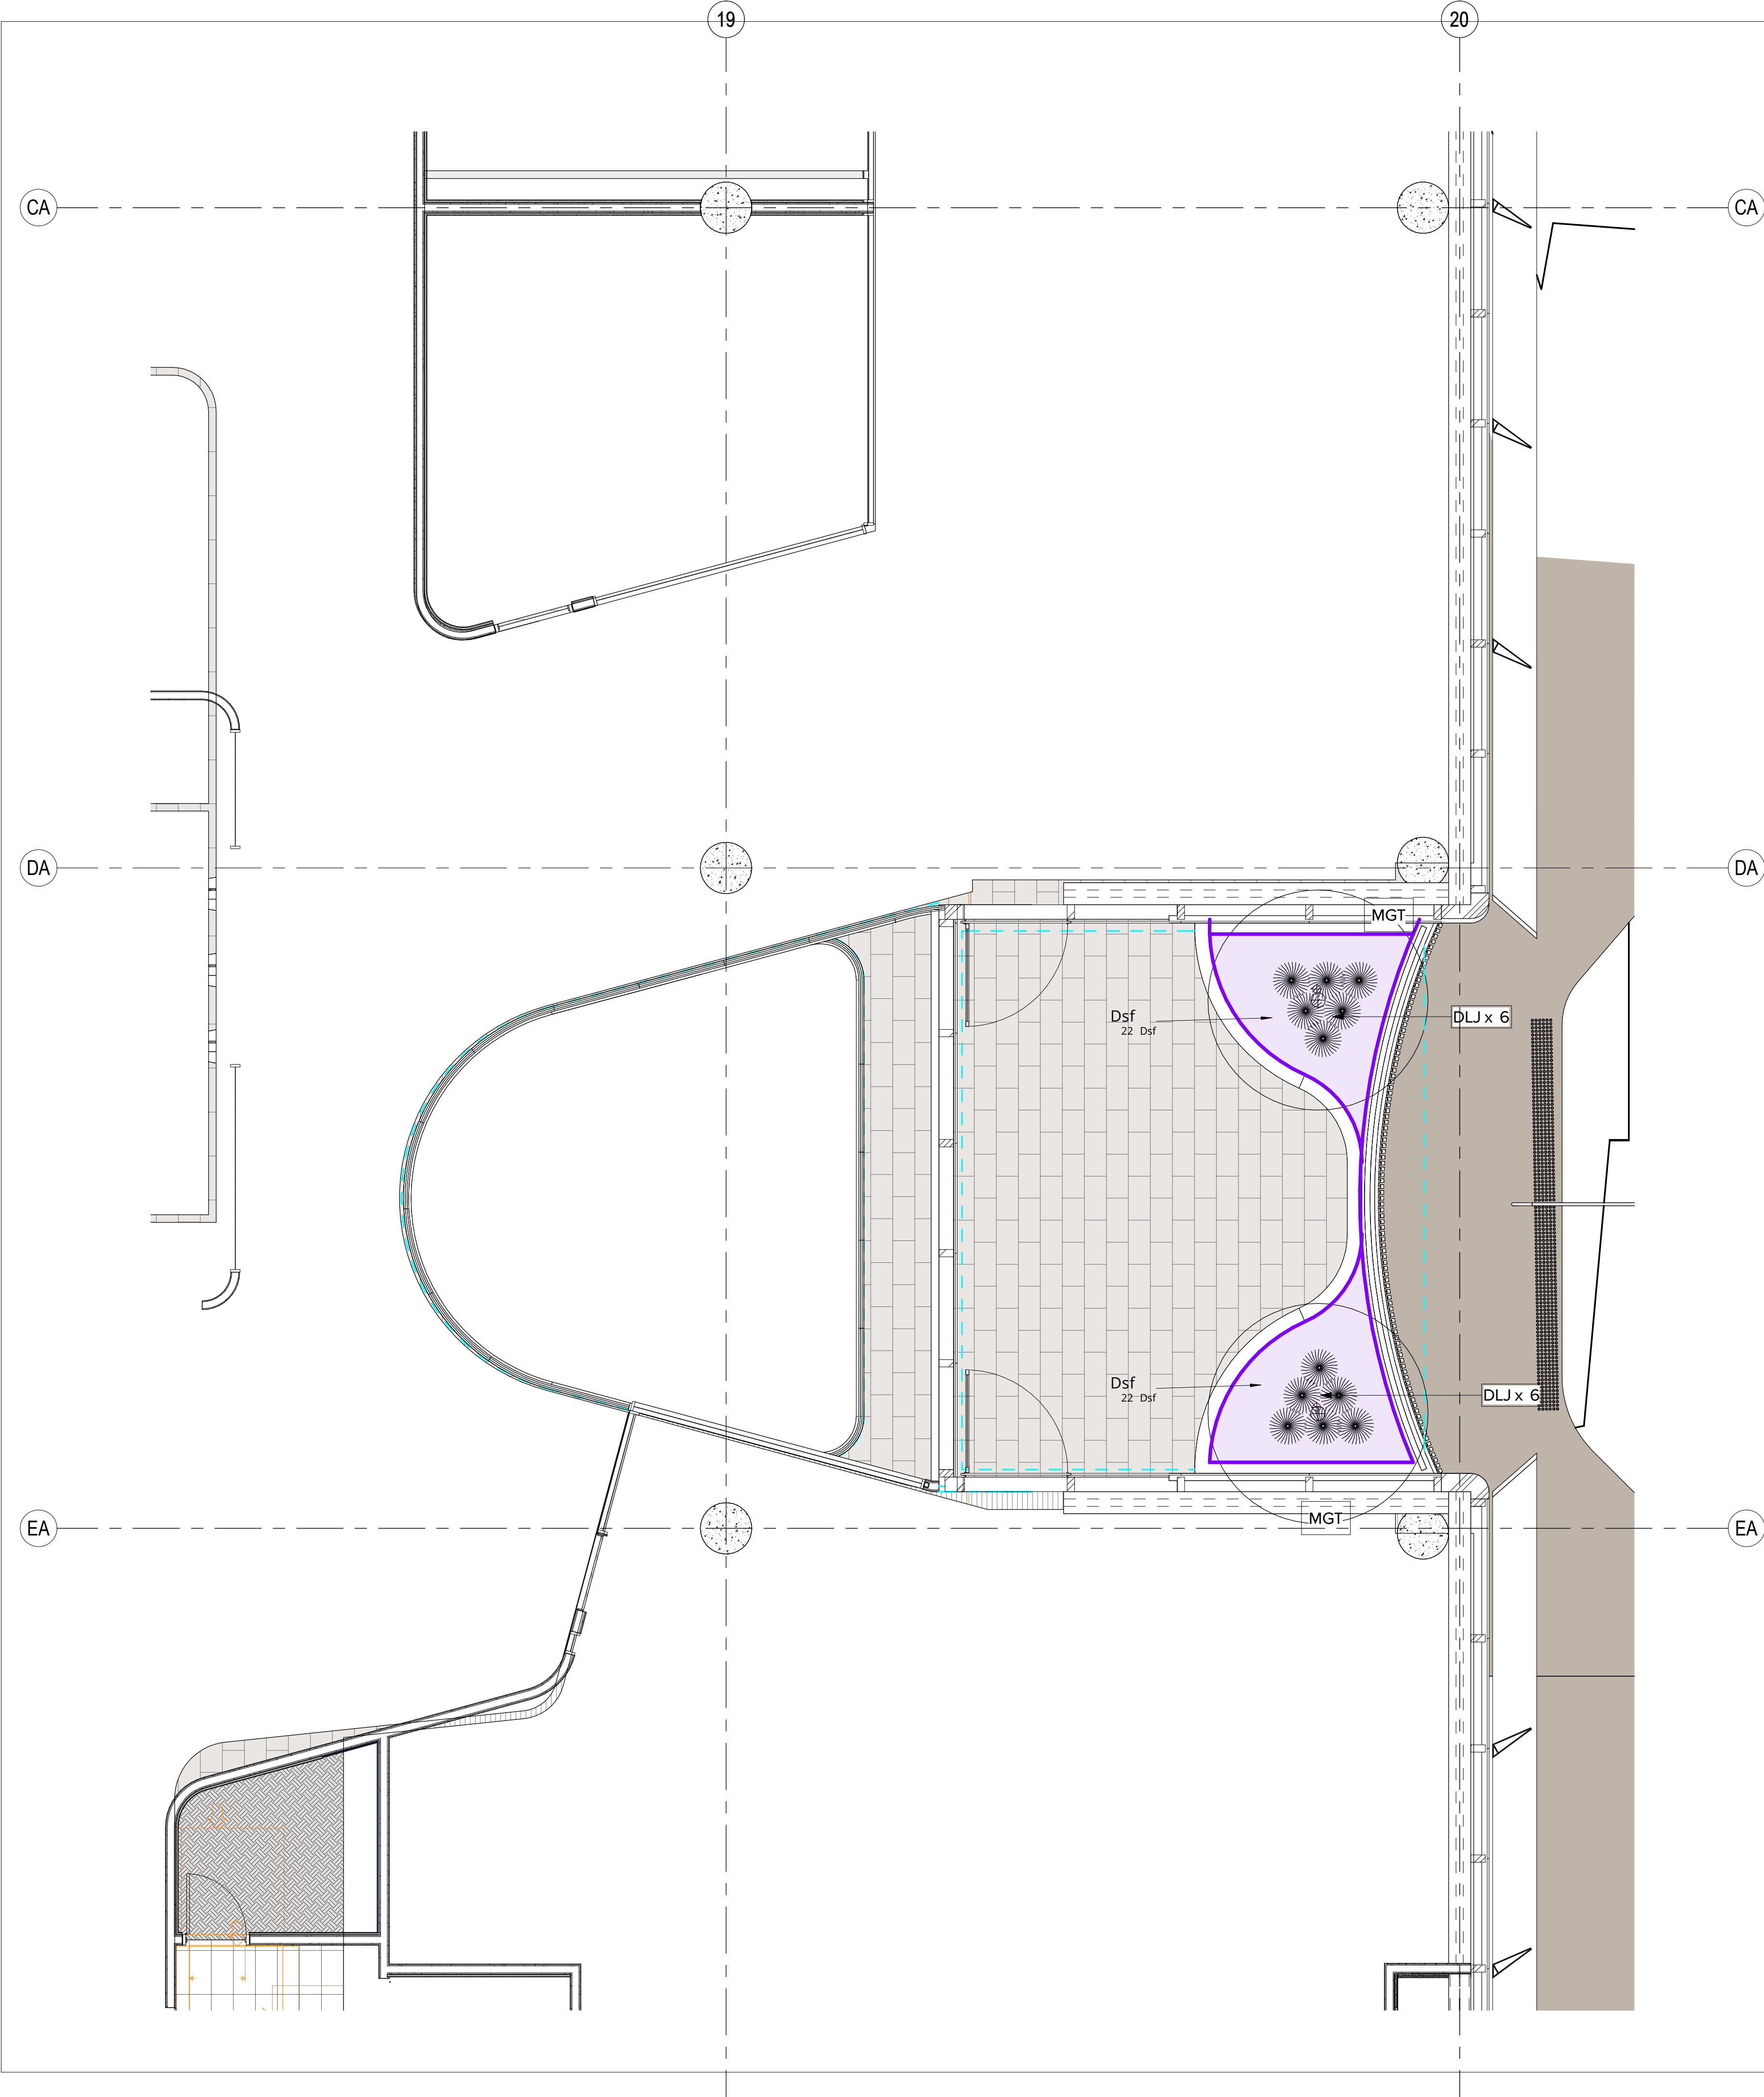

04/03/2026	9	SSDA		HC	MM
27/02/2026	8	SSDA		HC	MM
26/02/2025	7	SSDA		PM	MM
31/03/2025	6	SSDA		MM	MM
10/03/2025	5	SSDA		SE	MM
17/02/2025	4	SSDA		SE	MM
28/02/2024	3	SSDA		SE	MM
30/05/2024	2	SSDA		SE	MM
18/04/2024	1	SSDA		SE	MM
DATE	No.	REVISION HISTORY	DRW	CHK	QA

- NOTE:
- ALL DRAWINGS TO BE READ IN CONJUNCTION WITH ASSOCIATED SPECIFICATION
 - DO NOT SCALE FROM DRAWINGS
 - CONFIRM ALL MEASUREMENTS ON SITE
 - CHECK ON SITE PRIOR TO CONSTRUCTION AND REPORT ANY DISCREPANCIES
 - ENSURE COORDINATION WITH OTHER TRADES ON SITE

PRINCIPAL CONSULTANTS

Architect HDR

Services ARUP

Structural TTW

PRINCIPAL CONTRACTOR

Multiplex

CLIENT



ARCHITECT

HDR

LANDSCAPE ARCHITECT

ARCADIA

Document Author Project Number

24-1002

Key Plan

Site	Stage	NEXTDC Project Number
S5	REVISED SSDA	S5.00

Project Address

269 LANE COVE ROAD,
MAQUARIE PARK,
SYDNEY, NSW 2113

Project Name

NEXTDC DATA CENTRE


Drawing Title

BLD O LVL 02, 04, 06, 08
SOFTWARES PLAN 11

Drawing Status

Development Application

DRAWN	SE	Date	04/03/2026
CHECKED	SE	Date	04/03/2026
APPROVED	MB	Date	04/03/2026
Scale	Sheet	File Name	
1 : 50	A1	SS-LAD-ALA-DRG-0-0101-L0411	
Dwg no:		Rev	
SS-LAD-ALA-DRG-0-0101-L0411			9

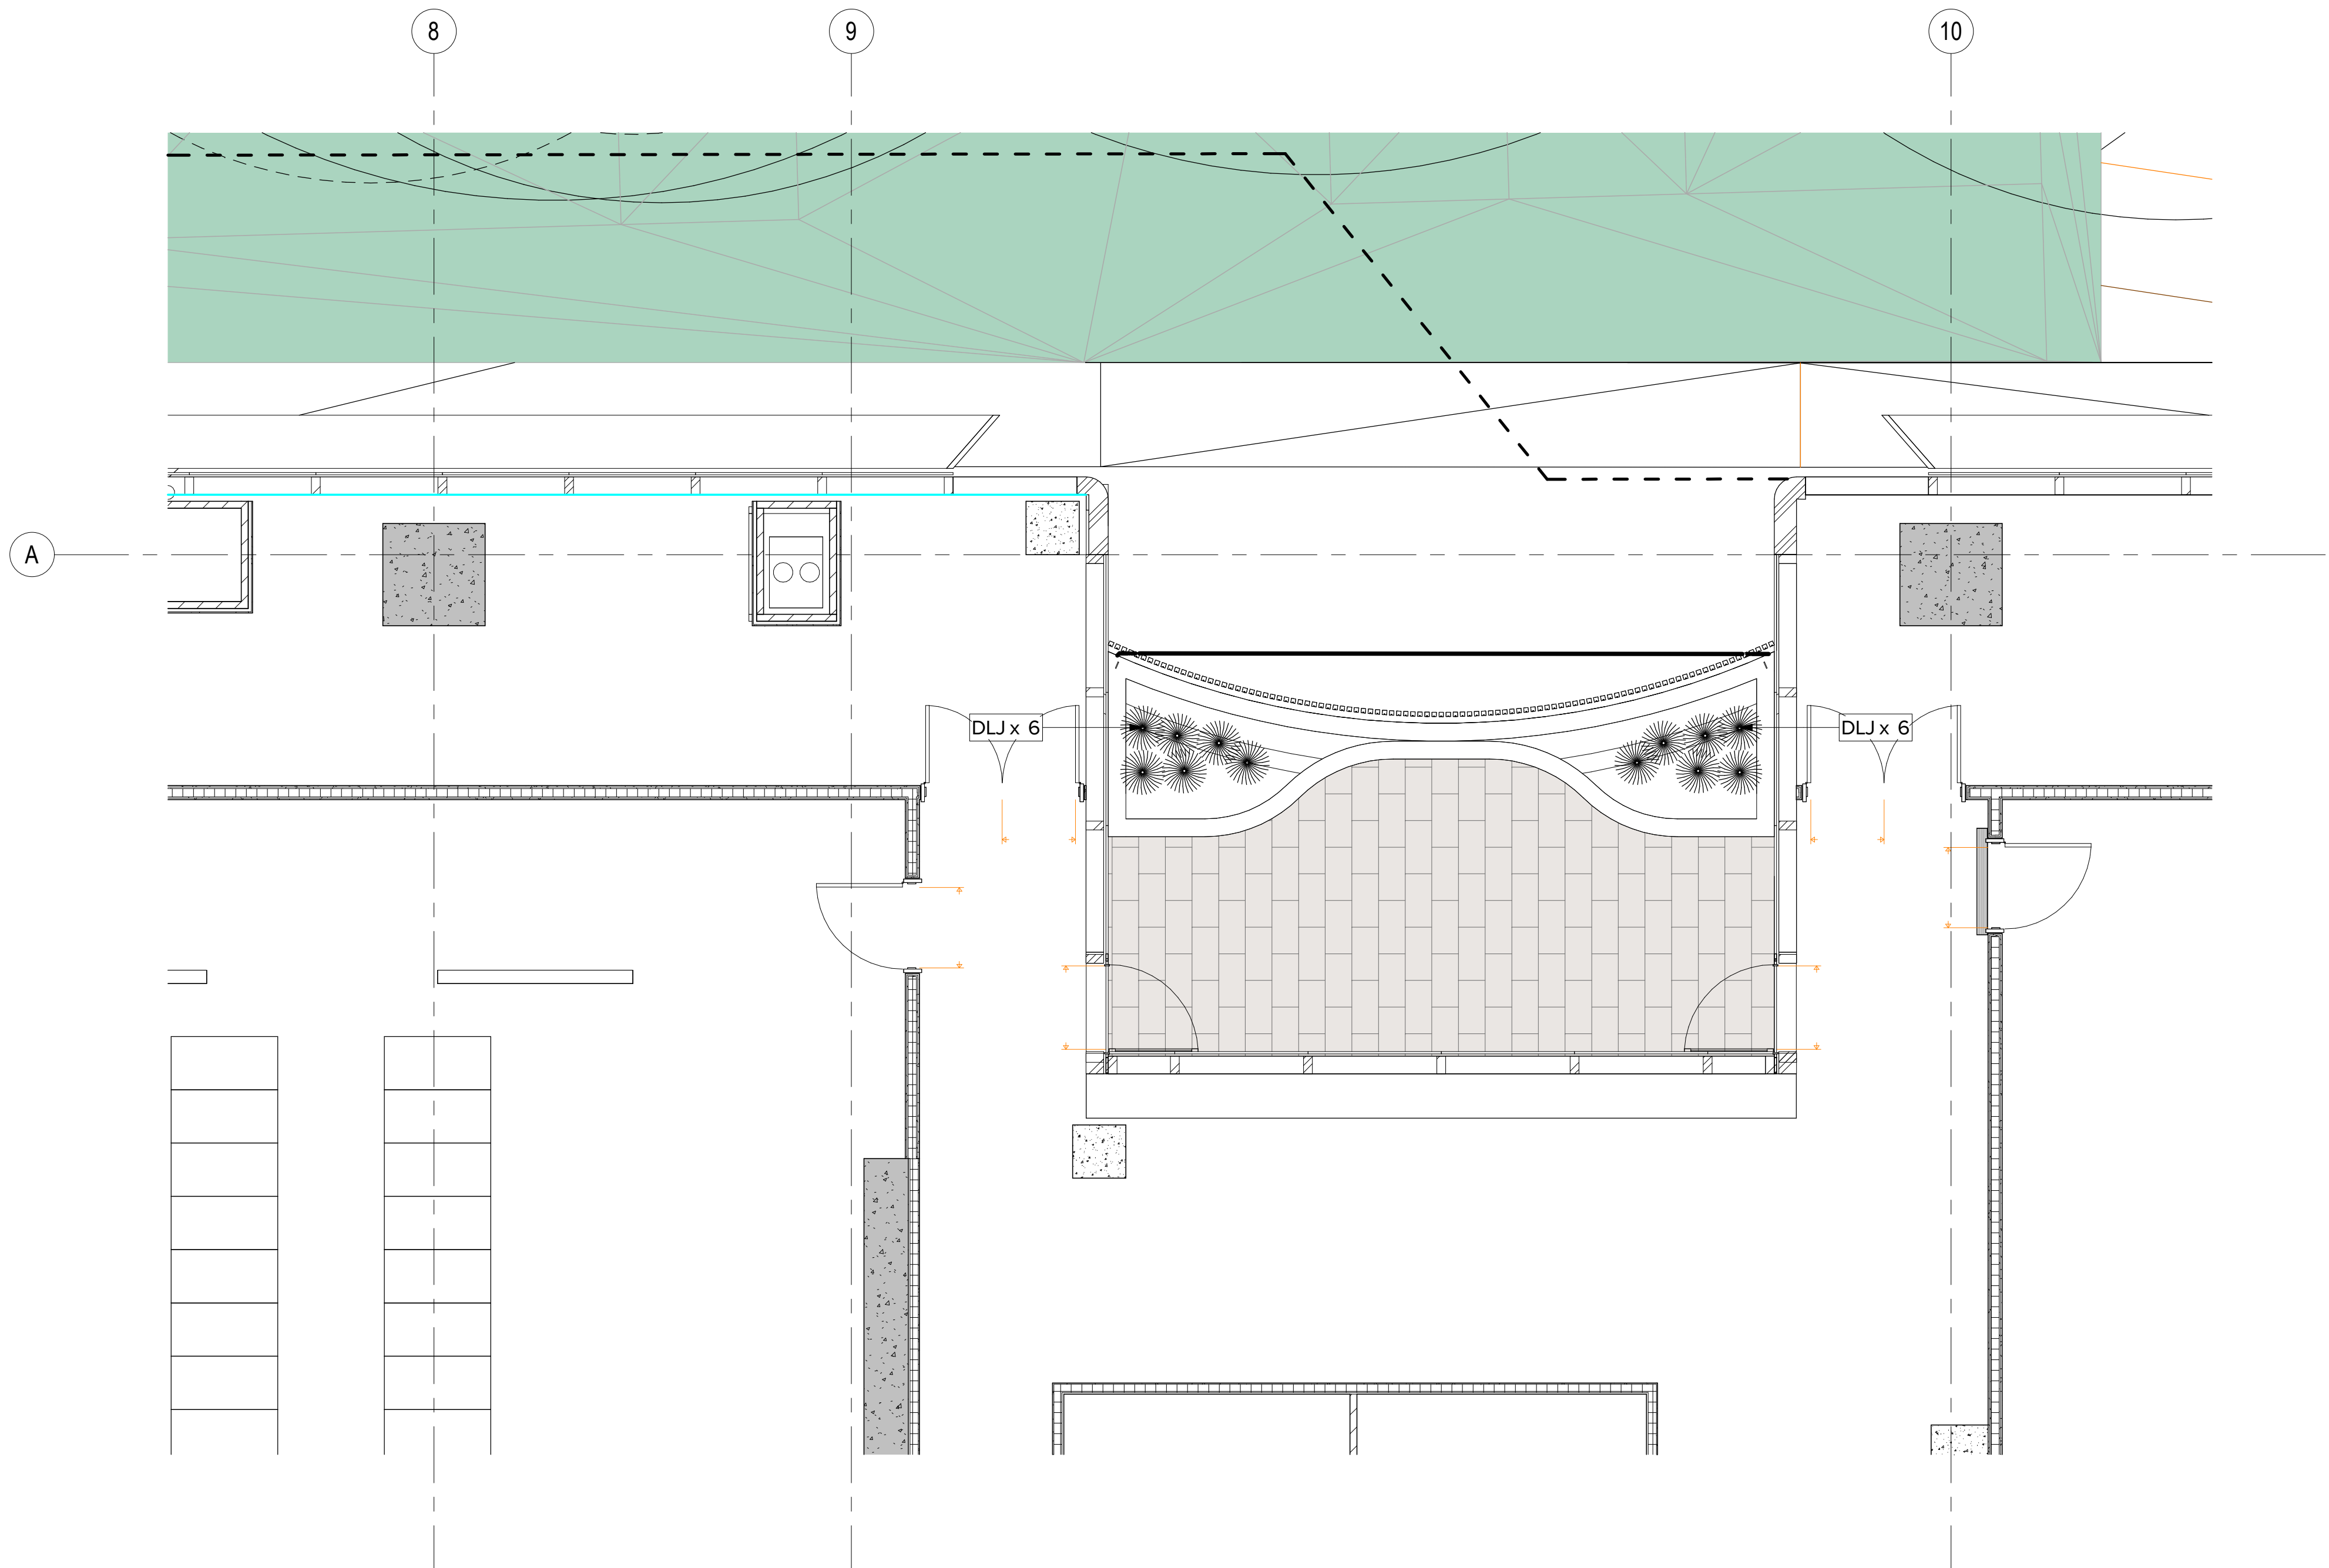

04/03/2026	9	SSDA	HC	MM	
27/02/2026	8	SSDA	HC	MM	
26/02/2025	7	SSDA	PM	MM	
31/03/2025	6	SSDA	MM	MM	
10/03/2025	5	SSDA	SE	MM	
17/02/2025	4	SSDA	SE	MM	
28/02/2024	3	SSDA	SE	MM	
30/05/2024	2	SSDA	SE	MM	
16/04/2024	1	SSDA	SE	MM	
DATE	No.	REVISION HISTORY	DRW	CHK	QA

- NOTE:
- ALL DRAWINGS TO BE READ IN CONJUNCTION WITH ASSOCIATED SPECIFICATION
 - DO NOT SCALE FROM DRAWINGS
 - CONFIRM ALL MEASUREMENTS ON SITE
 - CHECK ON SITE PRIOR TO CONSTRUCTION AND REPORT ANY DISCREPANCIES
 - ENSURE COORDINATION WITH OTHER TRADES ON SITE

PRINCIPAL CONSULTANTS

Architect HDR

Services ARUP

Structural TTW

PRINCIPAL CONTRACTOR

Multiplex



Document Author Project Number

24-1002



Site	Stage	NEXTDC Project Number
S5	REVISED SSDA	S5.00

Project Address

269 LANE COVE ROAD,
MAQUARIE PARK,
SYDNEY, NSW 2113

Project Name

NEXTDC DATA CENTRE

Drawing Title


BLD A LVL 02-08
SOFTWARES PLAN 12

Drawing Status


Development Application

DRAWN	Date
Author	04/03/2026
CHECKED	Date
Checker	04/03/2026
APPROVED	Date
Approver	04/03/2026


Scale	Sheet	File Name
1 : 50		
Dwg no:		Rev
S5-LAD-ALA-DRG-0101-L0412		9

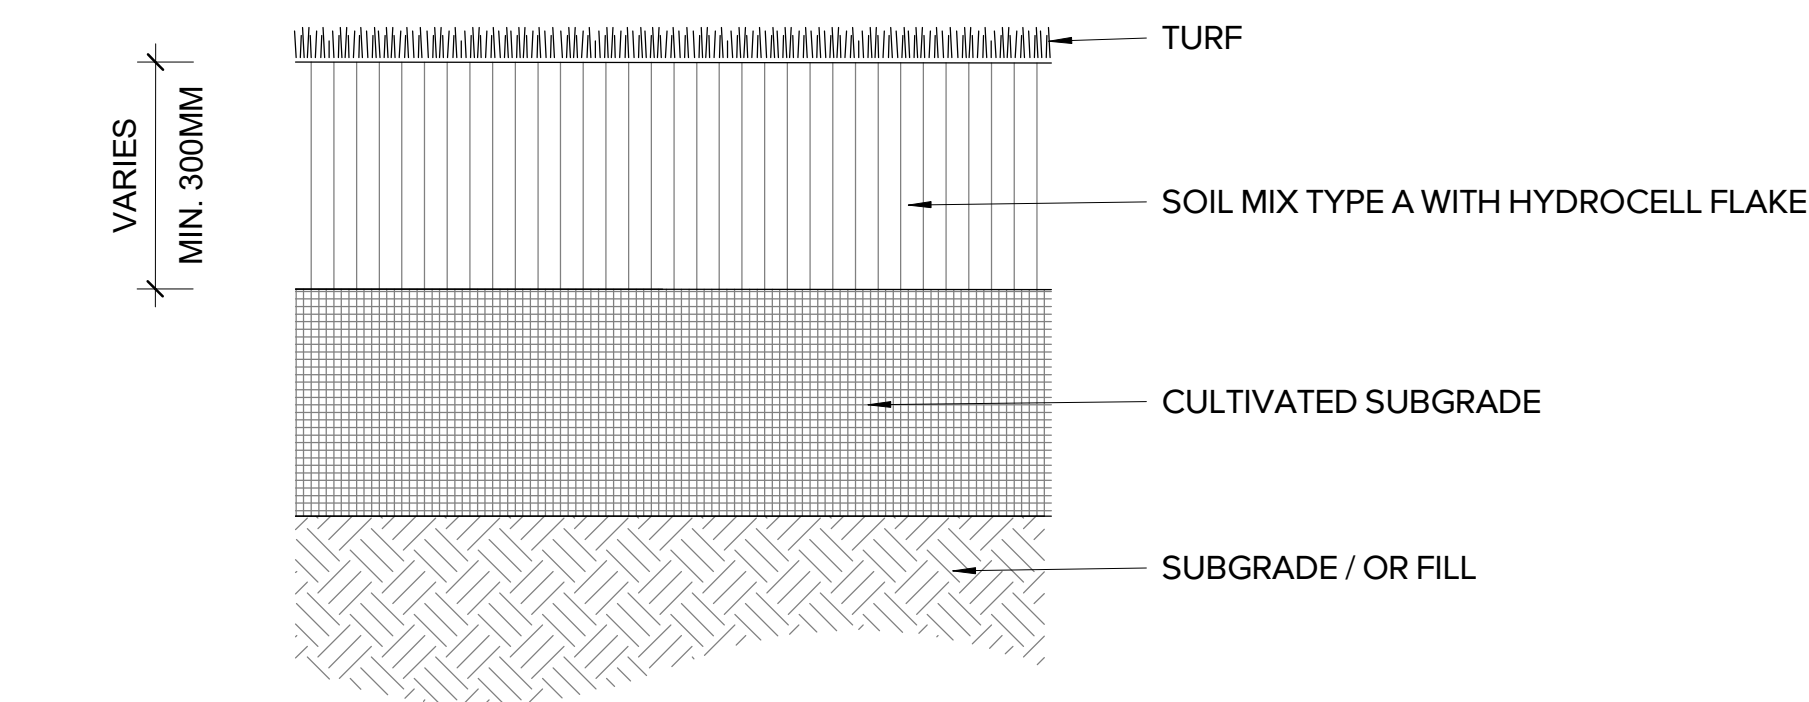


1 TURF - ON GRADE
1 : 10

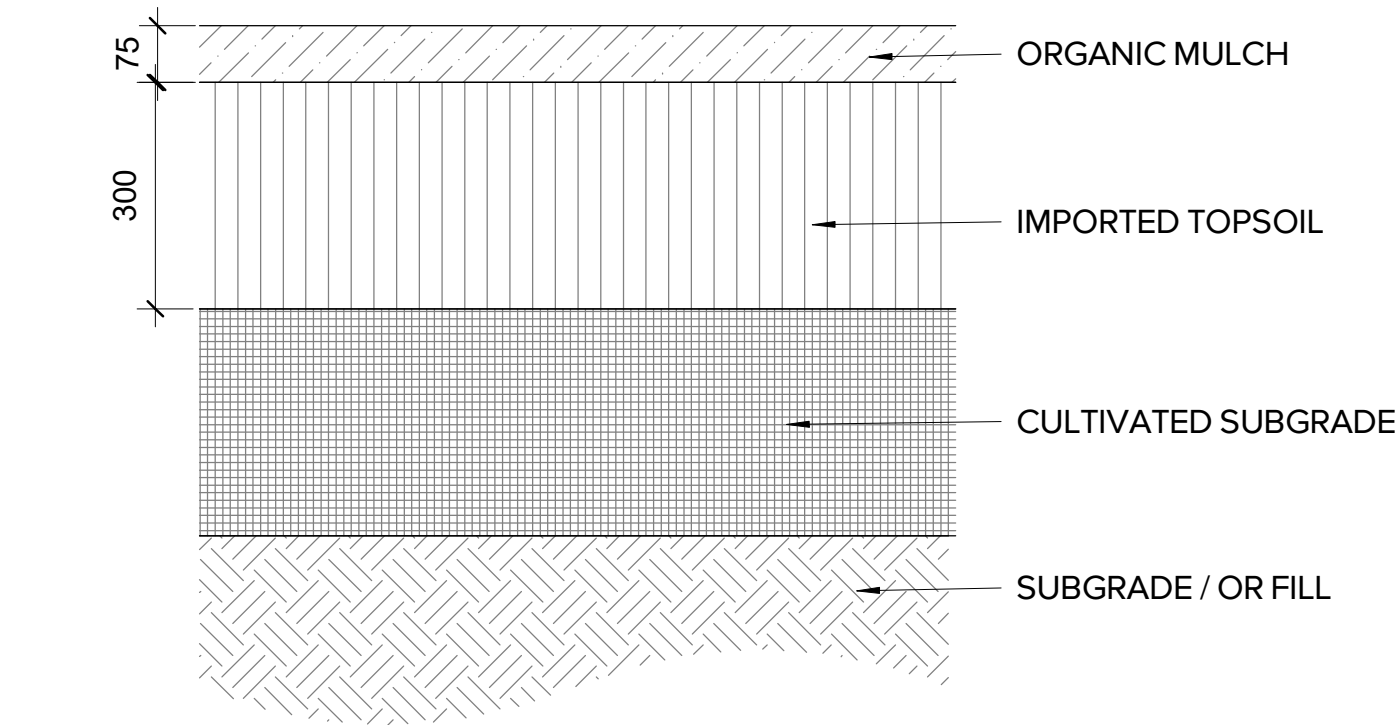


2 PLANTIG - ON GRADE
1 : 10

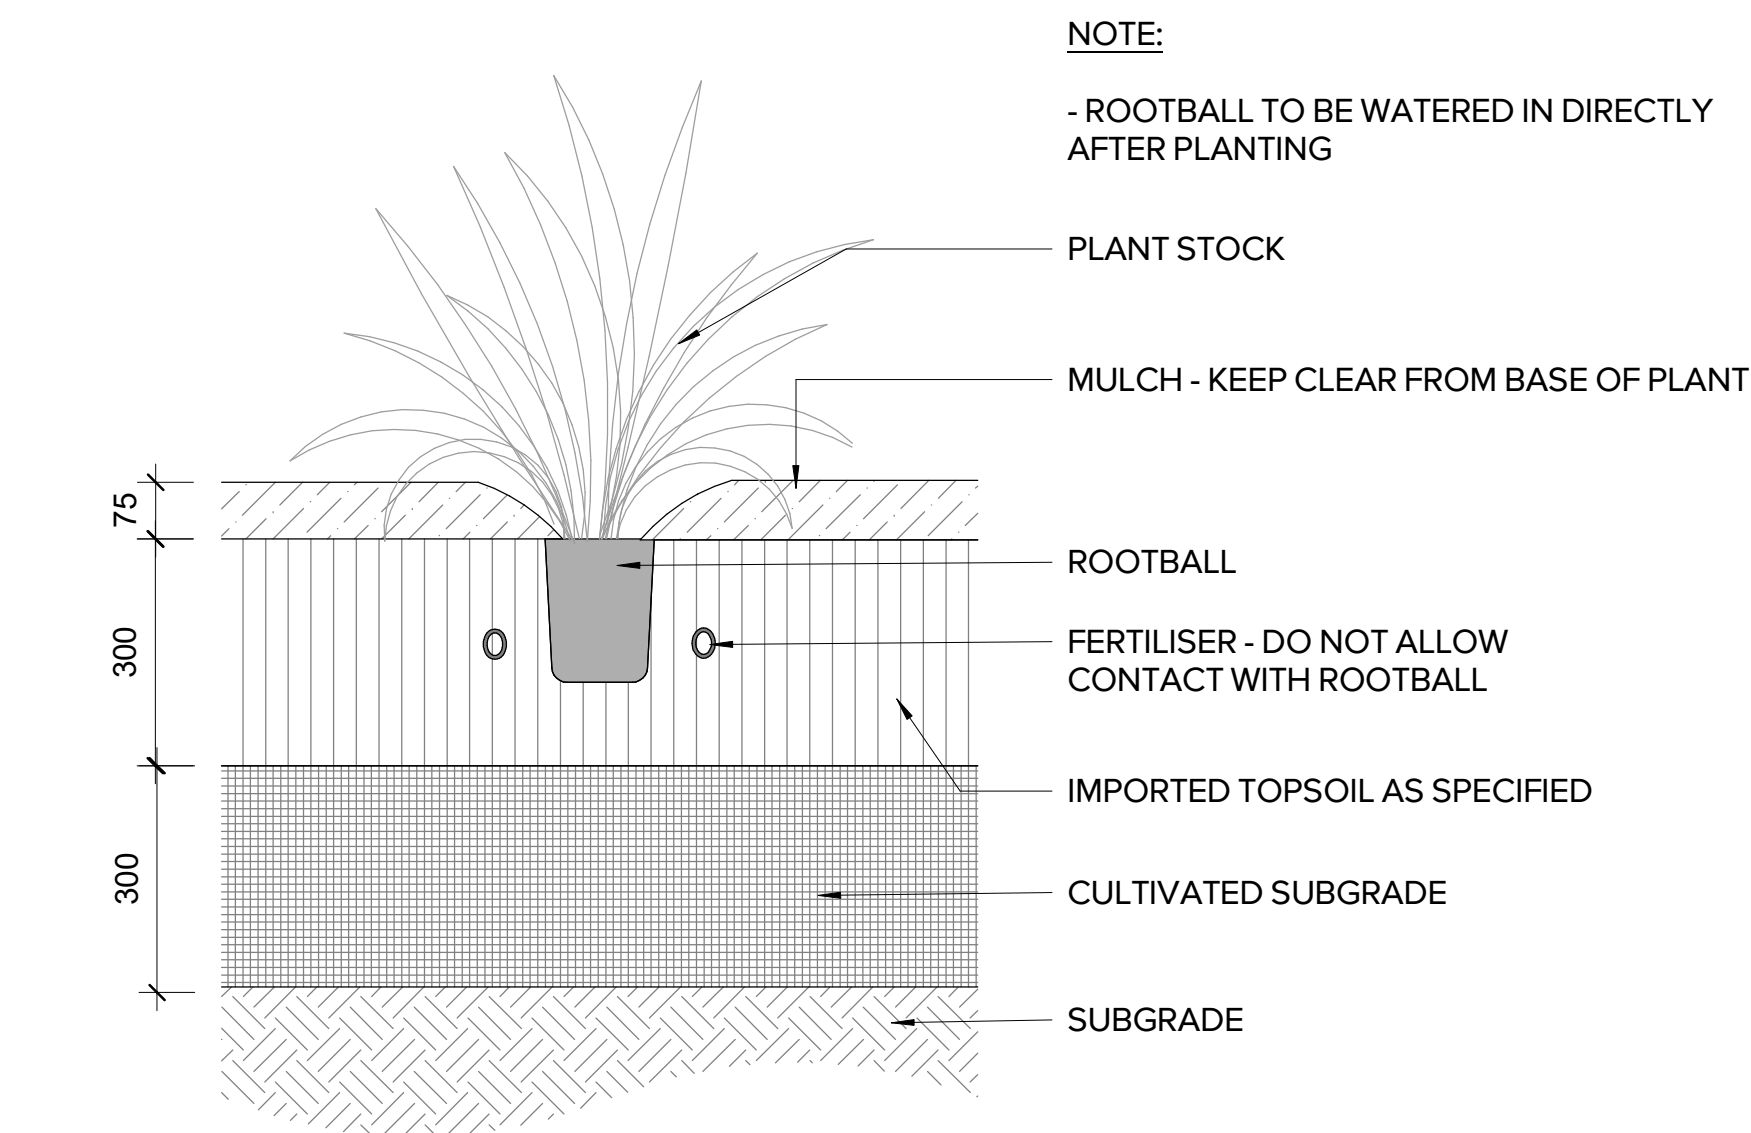

3 PLANTING - SHRUB
1 : 10

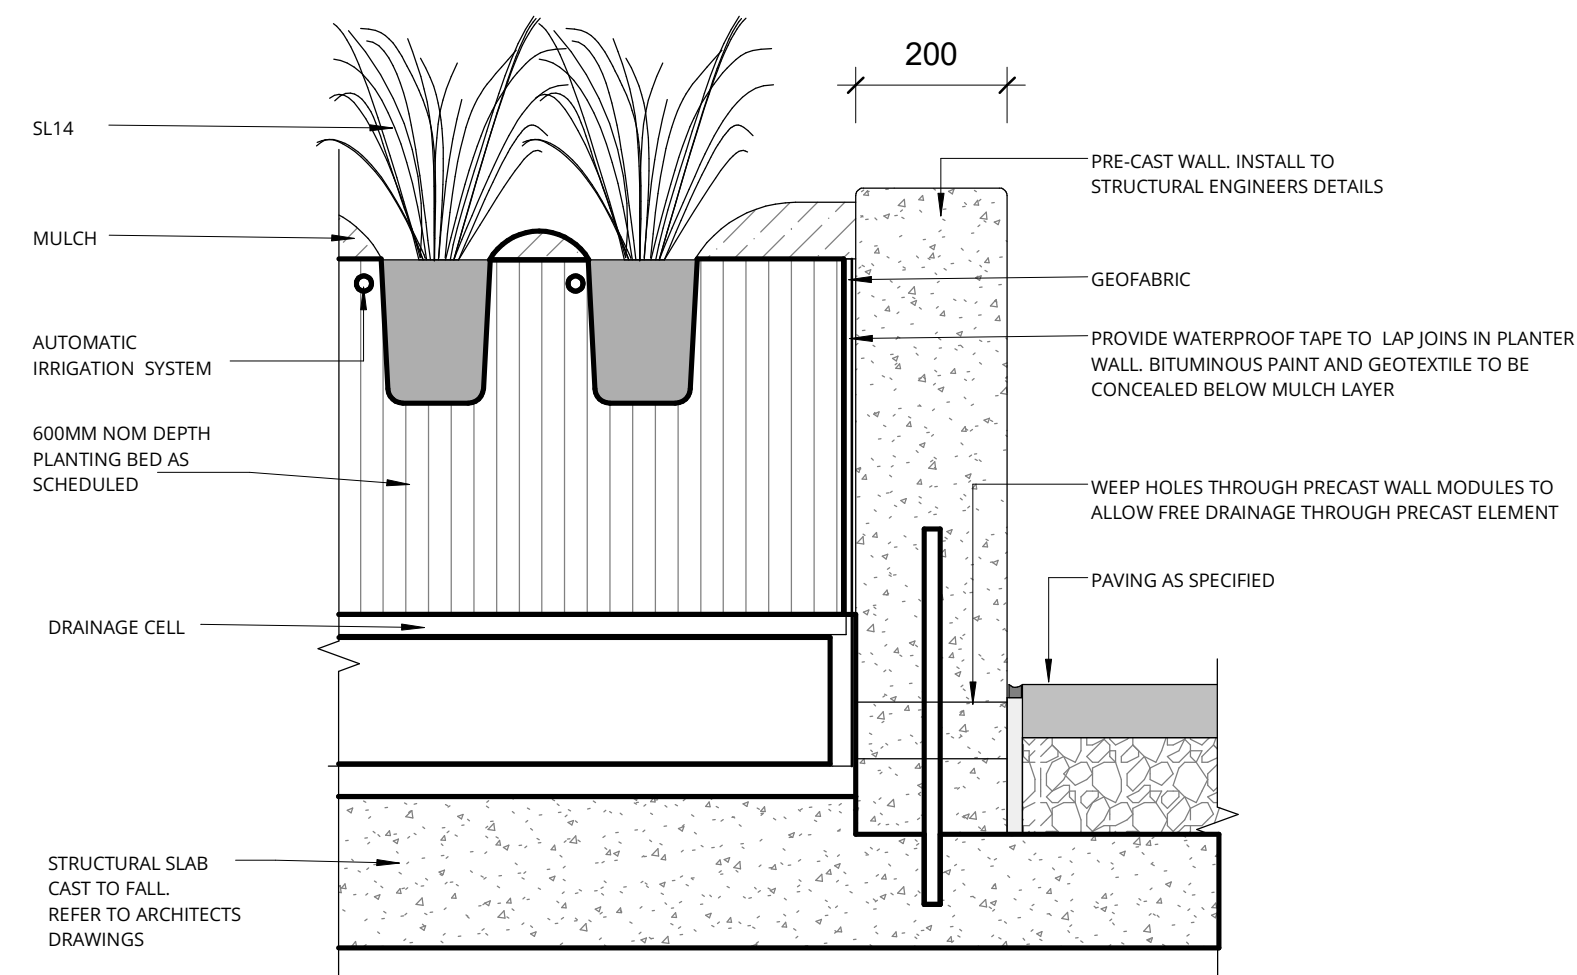

4 PLANTING - INSITU CONCRETE WALL
1 : 10

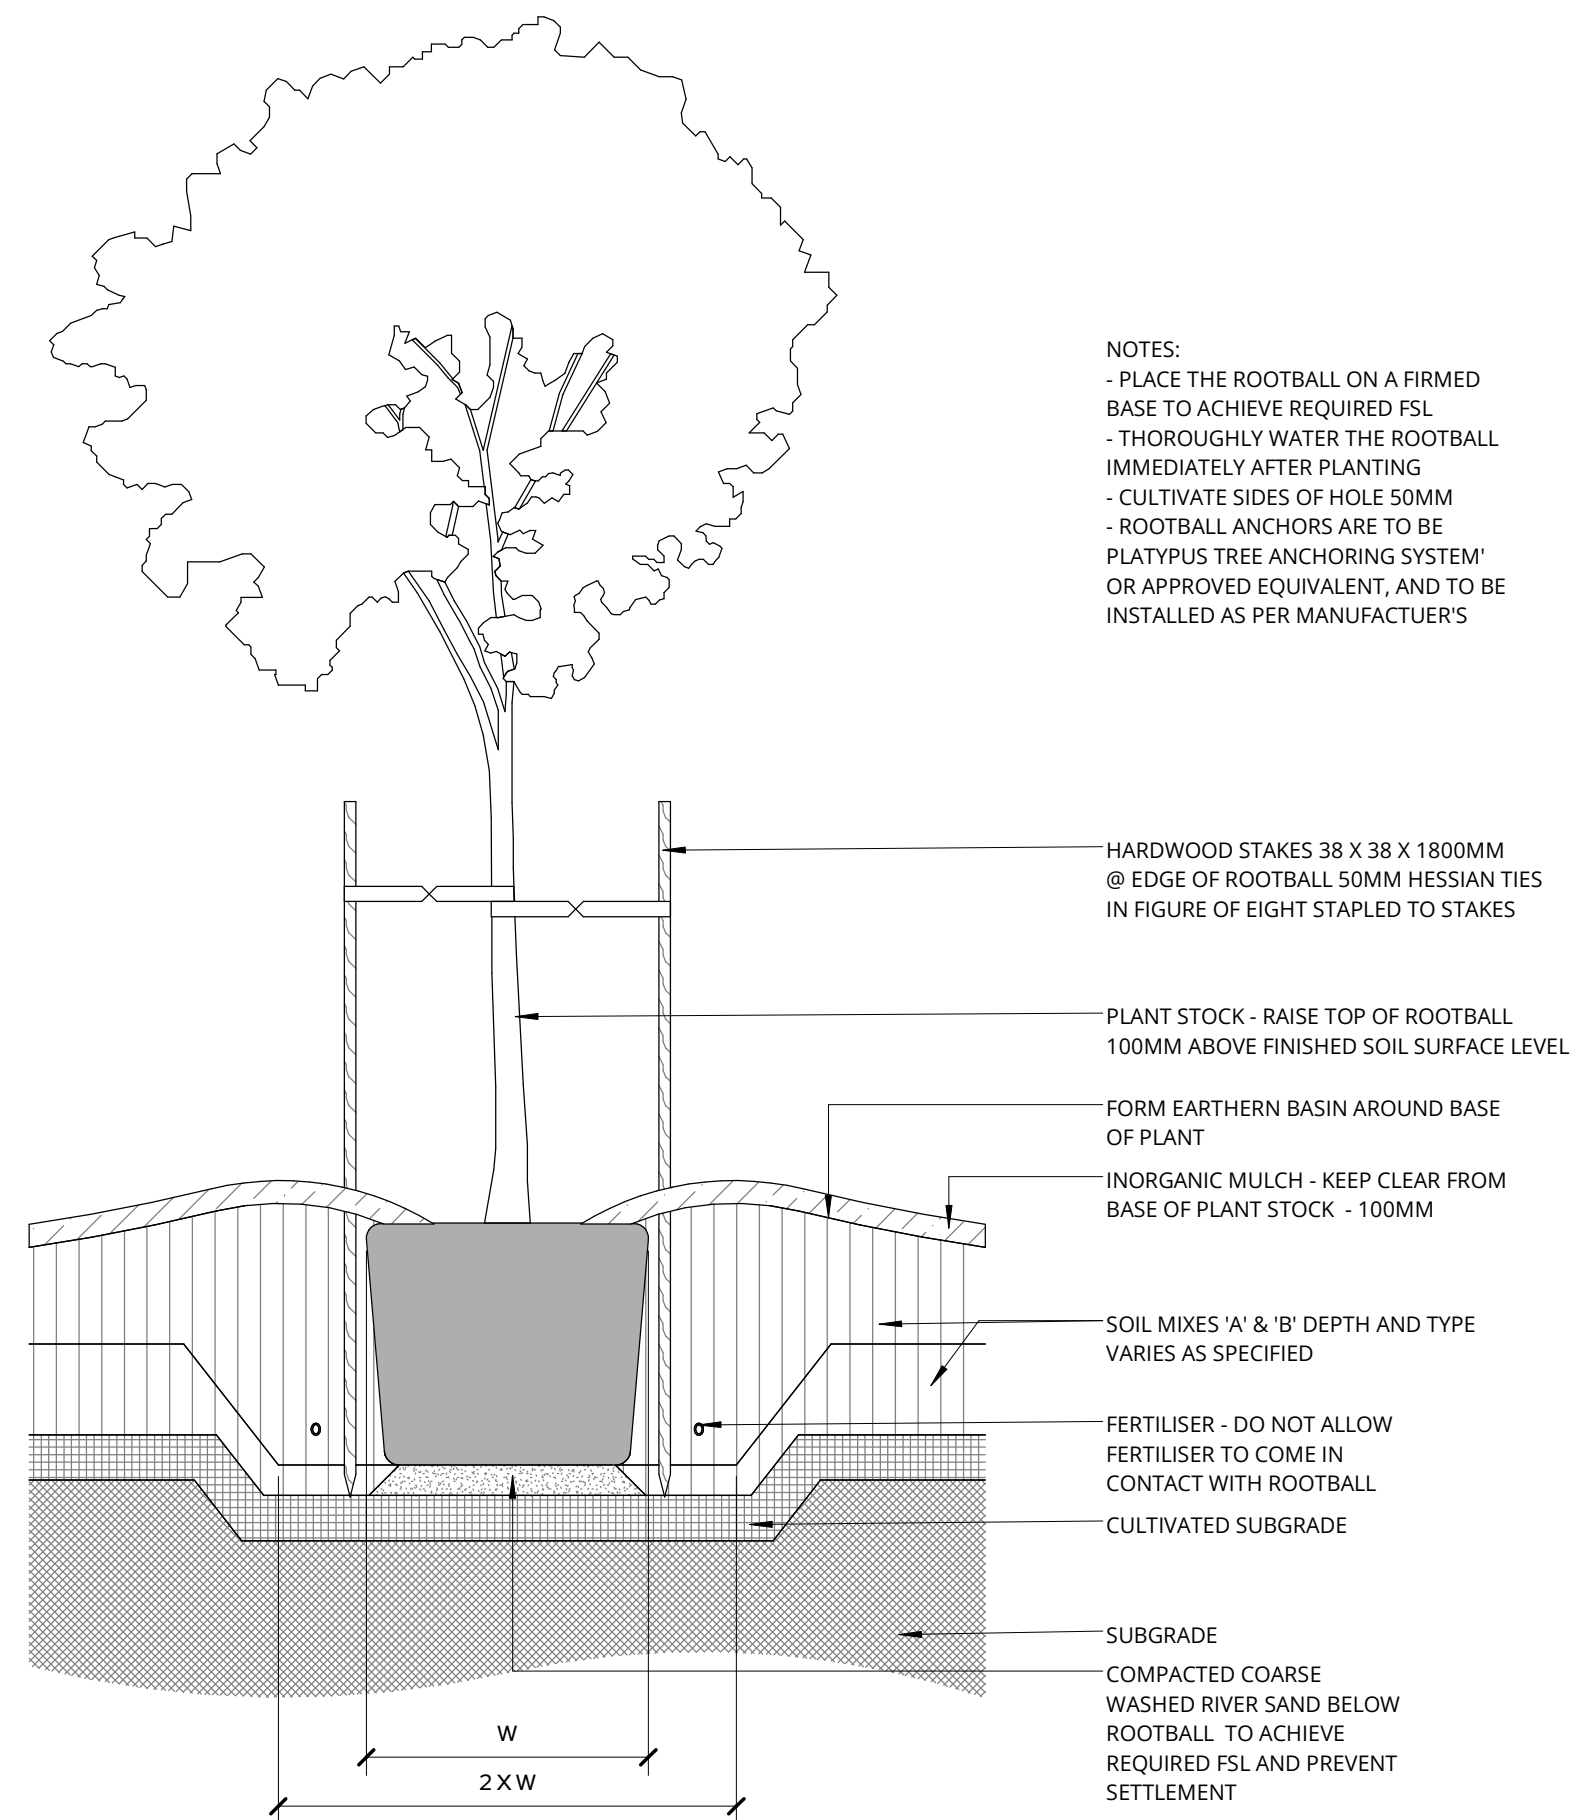

5 TREE - 400-1000L - TIMBER STAKES
1 : 25

04/03/2026	9	SSDA		HC	MM
27/02/2026	8	SSDA		HC	MM
26/02/2025	7	SSDA		PM	MM
31/03/2025	6	SSDA		MM	MM
10/03/2025	5	SSDA		SE	MM
17/02/2025	4	SSDA		SE	MM
28/02/2024	3	SSDA		SE	MM
30/05/2024	2	SSDA		SE	MM
18/04/2024	1	SSDA		SE	MM
DATE	No.	REVISION HISTORY		DRW	CHK QA
NOTE: 1. ALL DRAWINGS TO BE READ IN CONJUNCTION WITH ASSOCIATED SPECIFICATION 2. DO NOT SCALE FROM DRAWINGS 3. CONFIRM ALL MEASUREMENTS ON SITE 4. CHECK ON SITE PRIOR TO CONSTRUCTION AND REPORT ANY DISCREPANCIES 5. ENSURE COORDINATION WITH OTHER TRADES ON SITE					
PRINCIPAL CONSULTANTS					
Architect	HDR				
Services	ARUP				
Structural	TTW				
PRINCIPAL CONTRACTOR					
Multiplex					
CLIENT					
 NEXTDC GPO Box 3219 Brisbane QLD 4001 T: +61 7 3177 4777					
ARCHITECT					
					
LANDSCAPE ARCHITECT					
					
Document Author Project Number					
24-1002					
Key Plan					
Site	Stage	NEXTDC Project Number			
S5	REVISED SSDA	S5.00			
Project Address					
269 LANE COVE ROAD, MAQUARIE PARK, SYDNEY, NSW 2113					
Project Name					
NEXTDC DATA CENTRE					
Drawing Title					
LANDSCAPE DETAILS					
Drawing Status					
Development Application					
DRAWN PM		Date		04/03/2026	
CHECKED SE		Date		04/03/2026	
APPROVED MB		Date		04/03/2026	
Scale		Sheet	File Name		
As indicated		A1	S5-LAD-ALA-DRG-0-0101-L0601		
Dwg no:					Rev
S5-LAD-ALA-DRG-0-0101-L0601					9