


verify all dimensions on site prior to commencement of work
figured dimensions to be taken in preference to scaling


amendments			
issue	details	by	date
a	issue for ds	GLA	09-04-2021
b	shop name amended	GTA	04-05-2021
c	shop name deleted	GTA	14-05-2021

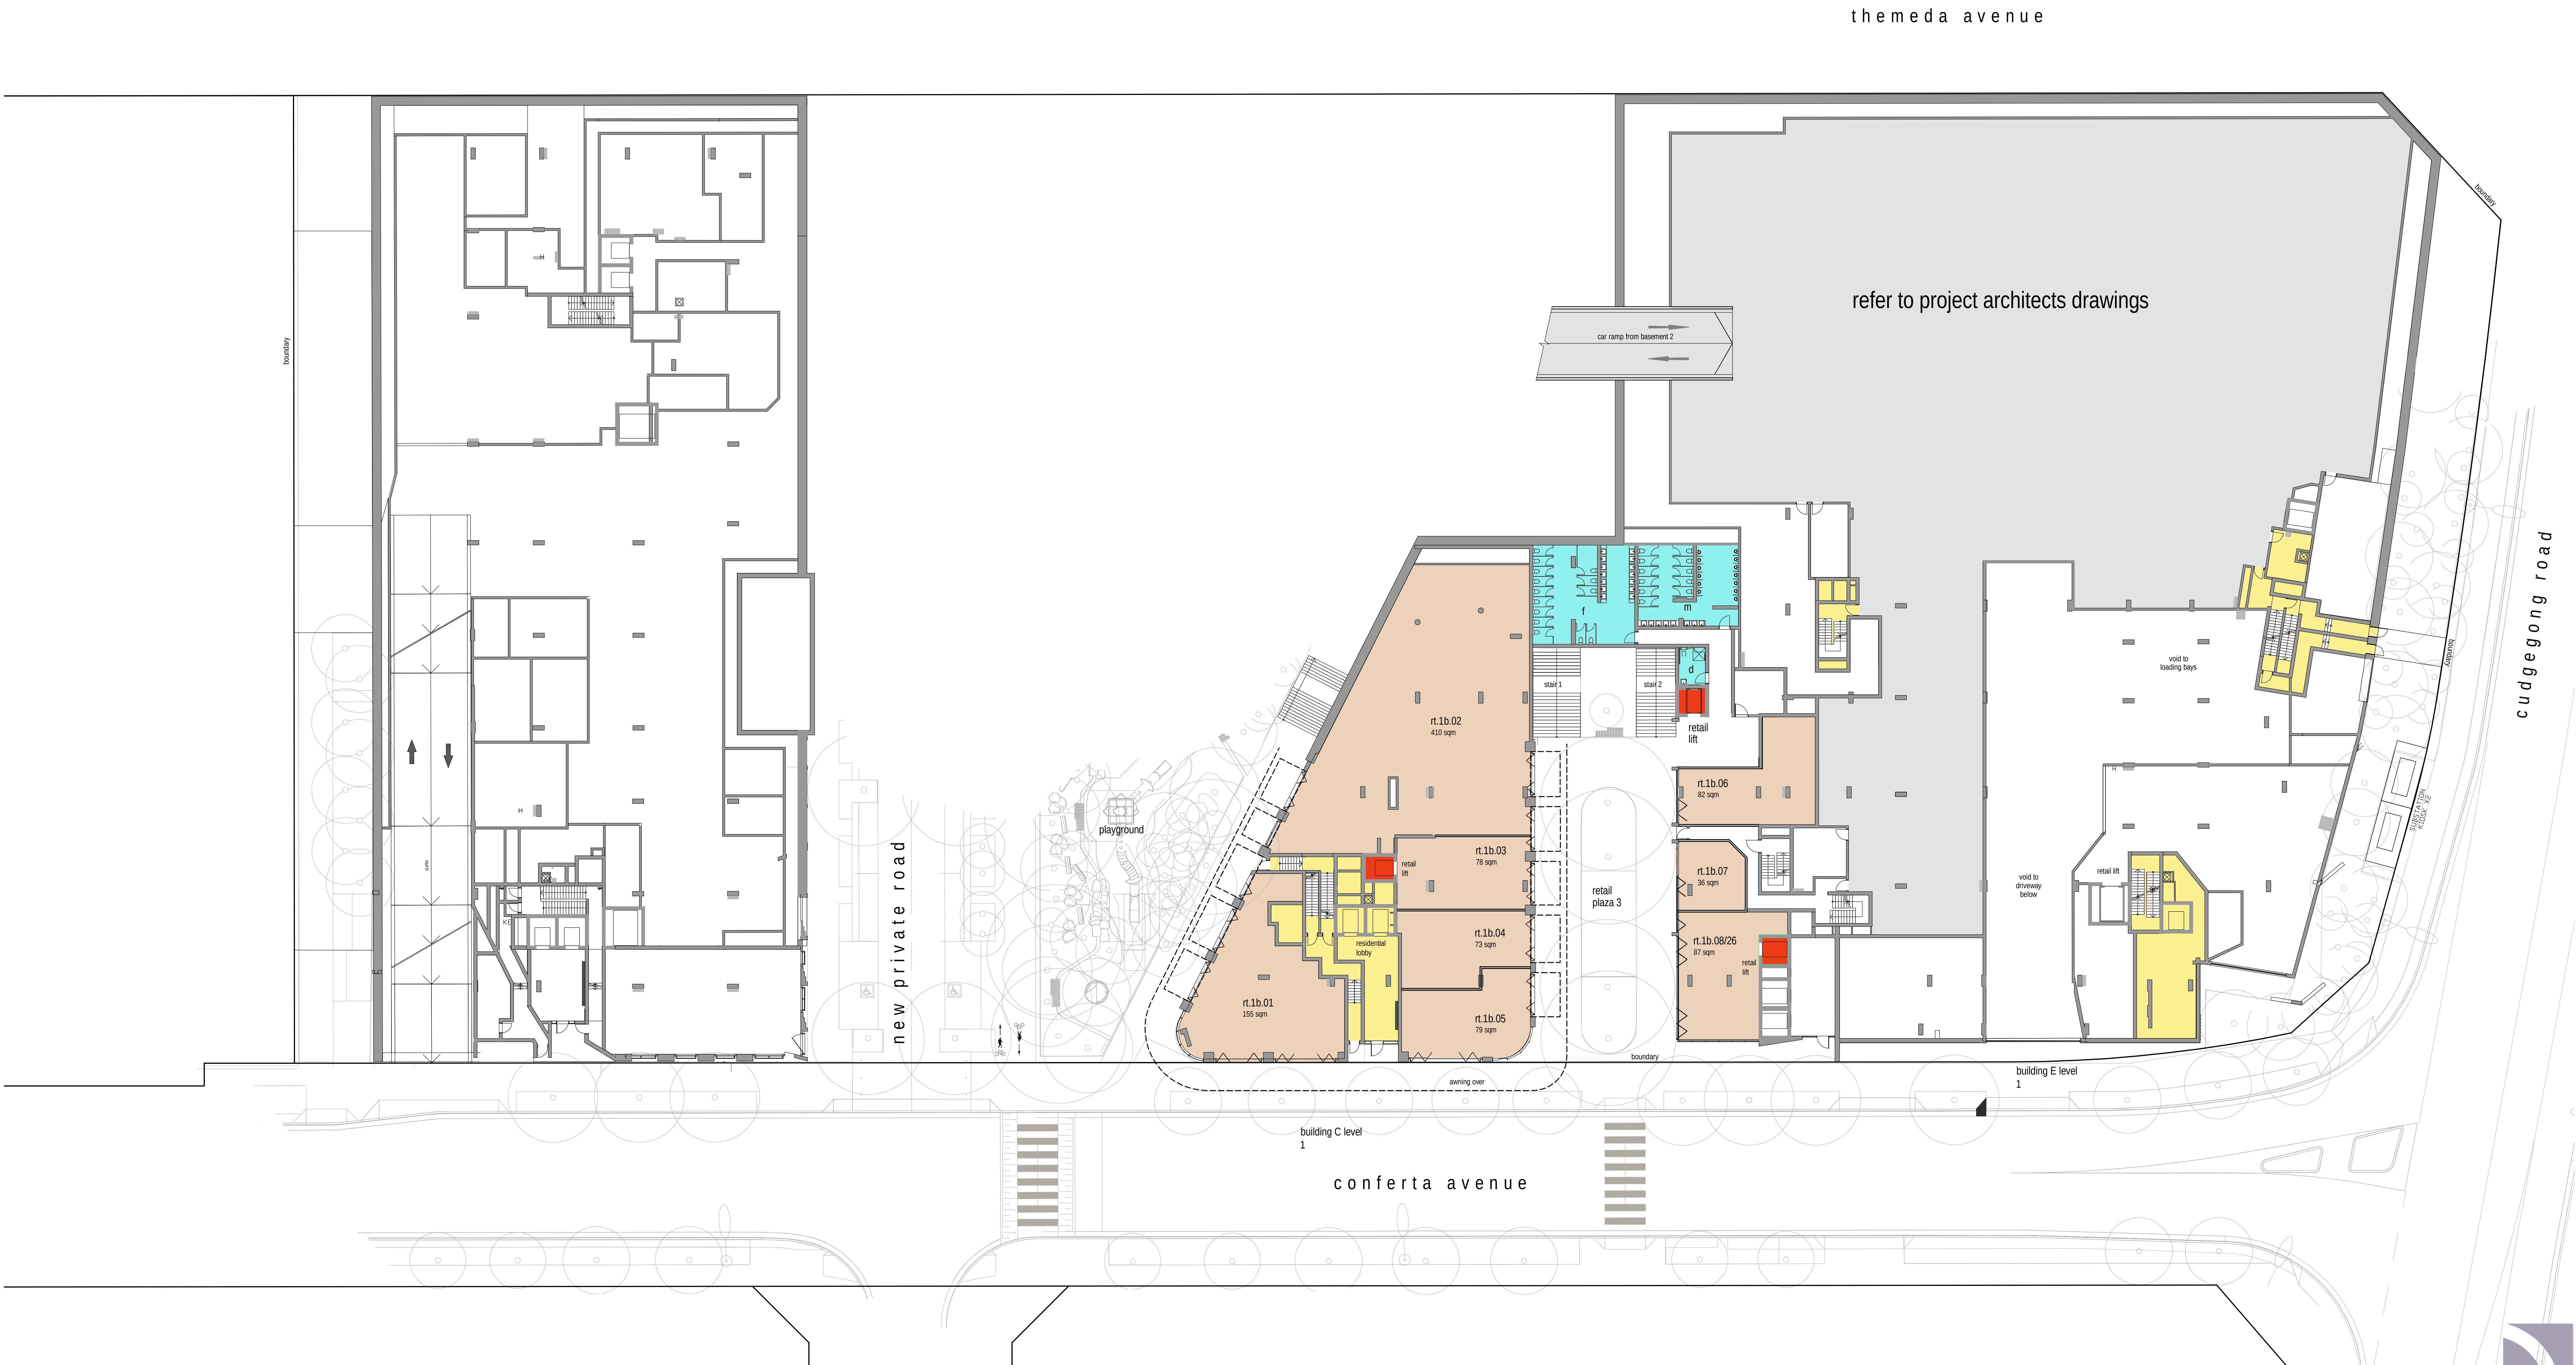

MEZZANINE PLAN
PROPOSED RETAIL & COMMERCIAL TENANCY PLANS
TALLAWONG STATION PRECINCT
1-15 & 2-12 CONFERTA AVENUE
ROUSE HILL, NSW
FOR DEICORP PROJECTS TALLAWONG PTY LTD
20029 DA1.01 C

D + R
ARCHITECTS

ARCHITECTS
1-15 & 2-12 CONFERTA AVENUE
ROUSE HILL, NSW
NSW 2150
TEL: 02 9555 1111
WWW.DRARCHITECTS.COM.AU

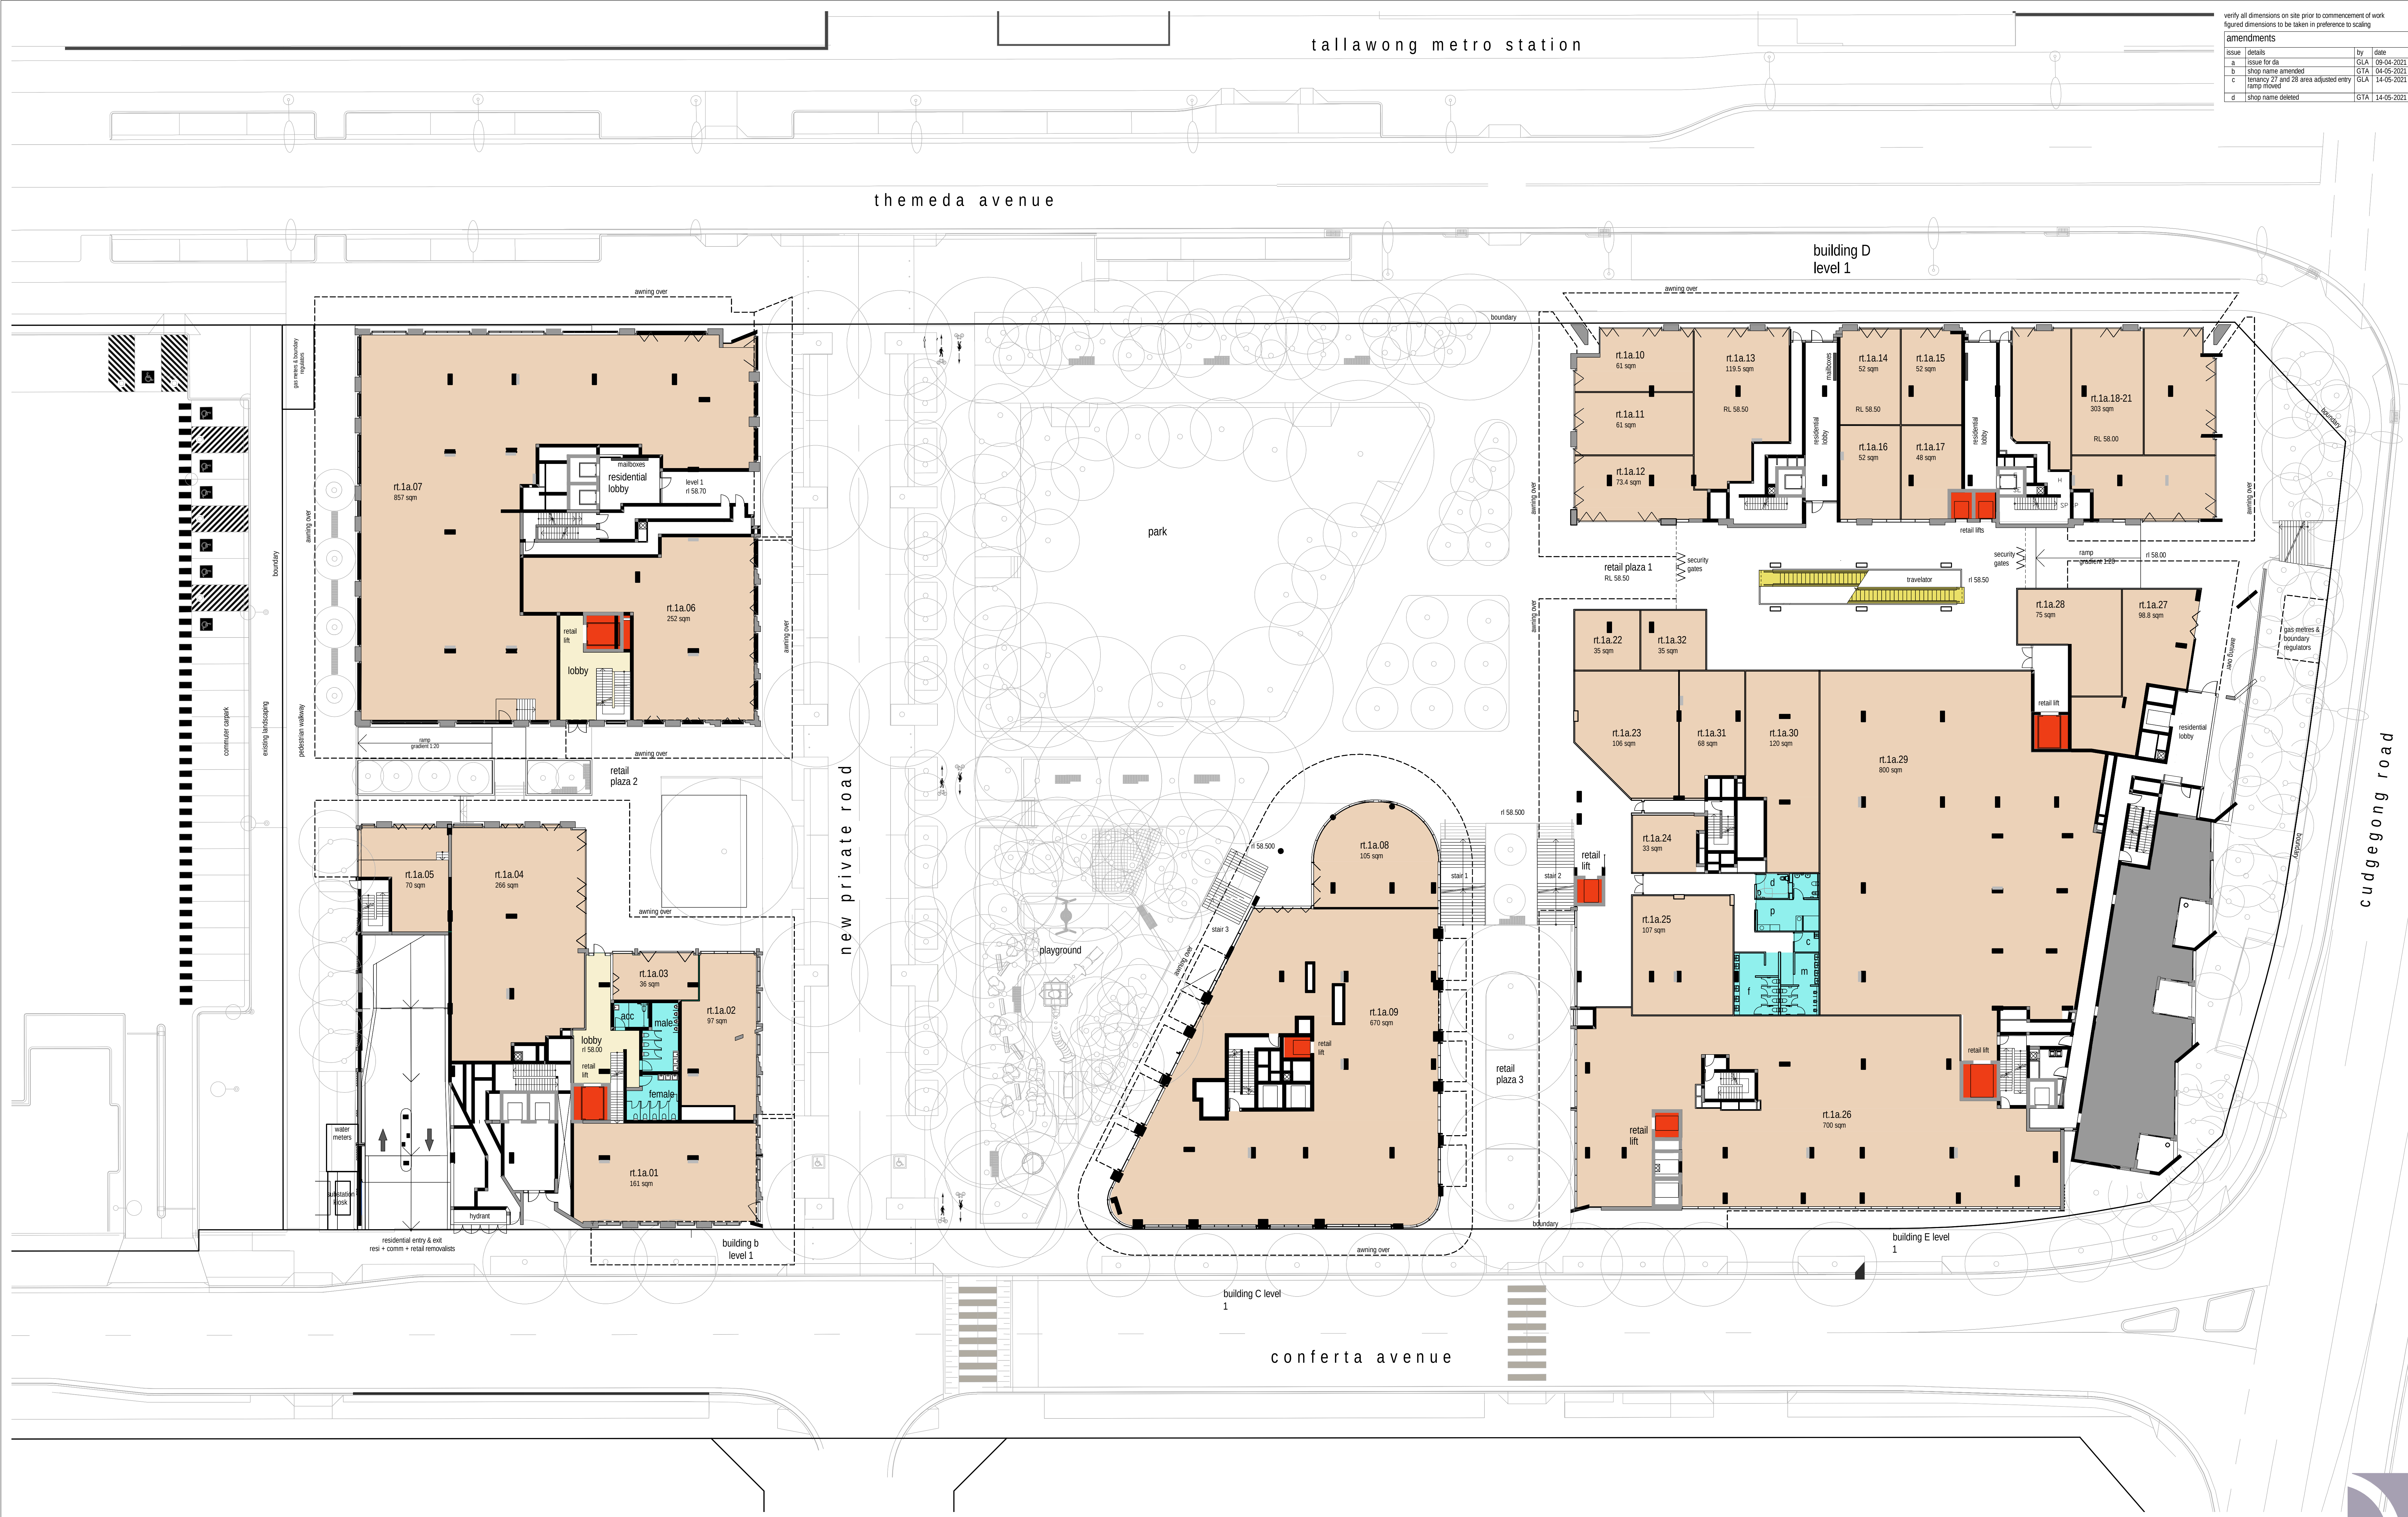


verify all dimensions on site prior to commencement of work
figured dimensions to be taken in preference to scaling

amendments		
issue	details	by date
a	issue for da	GLA 09-04-2021
b	shop name amended	GLA 14-05-2021
c	tenancy 27 and 28 area adjusted entry ramp moved	GLA 14-05-2021
d	shop name deleted	GLA 14-05-2021

Note:
all areas noted are GLA



note tenancy plan subject to change

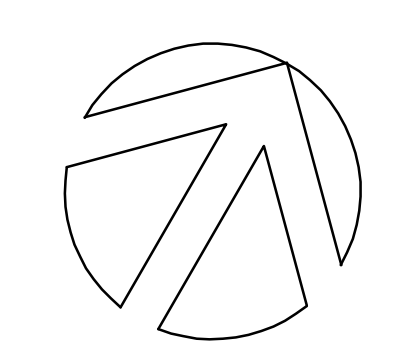

GROUND FLOOR PLAN
PROPOSED RETAIL & COMMERCIAL TENANCY PLANS
TALLAWONG STATION PRECINCT
1-15 & 2-12 CONFERTA AVENUE
ROUSE HILL, NSW
FOR DEICORP PROJECTS TALLAWONG PTY LTD
20029 DA1.02 D




verify all dimensions on site prior to commencement of work
figured dimensions to be taken in preference to scaling

amendments			
issue	details	by	date
a	issue for ds	GLA	09-04-2021
b	issue for ds	MCJ	27-04-2021
c	issue for ds	MCJ	30-04-2021
d	shop name amended	GTA	04-05-2021
e	shop name deleted	GTA	14-05-2021



Note :
all areas noted are GLA

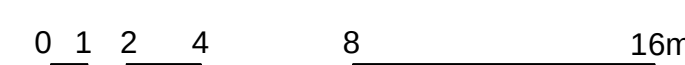

note tenancy plan subject to change

LEVEL 2 PLAN
PROPOSED RETAIL & COMMERCIAL TENANCY PLANS
TALLAWONG STATION PRECINCT
1-15 & 2-12 CONFERTA AVENUE
ROUSE HILL, NSW
FOR DEICORP PROJECTS TALLAWONG PTY LTD
20029 DA1.03 E