


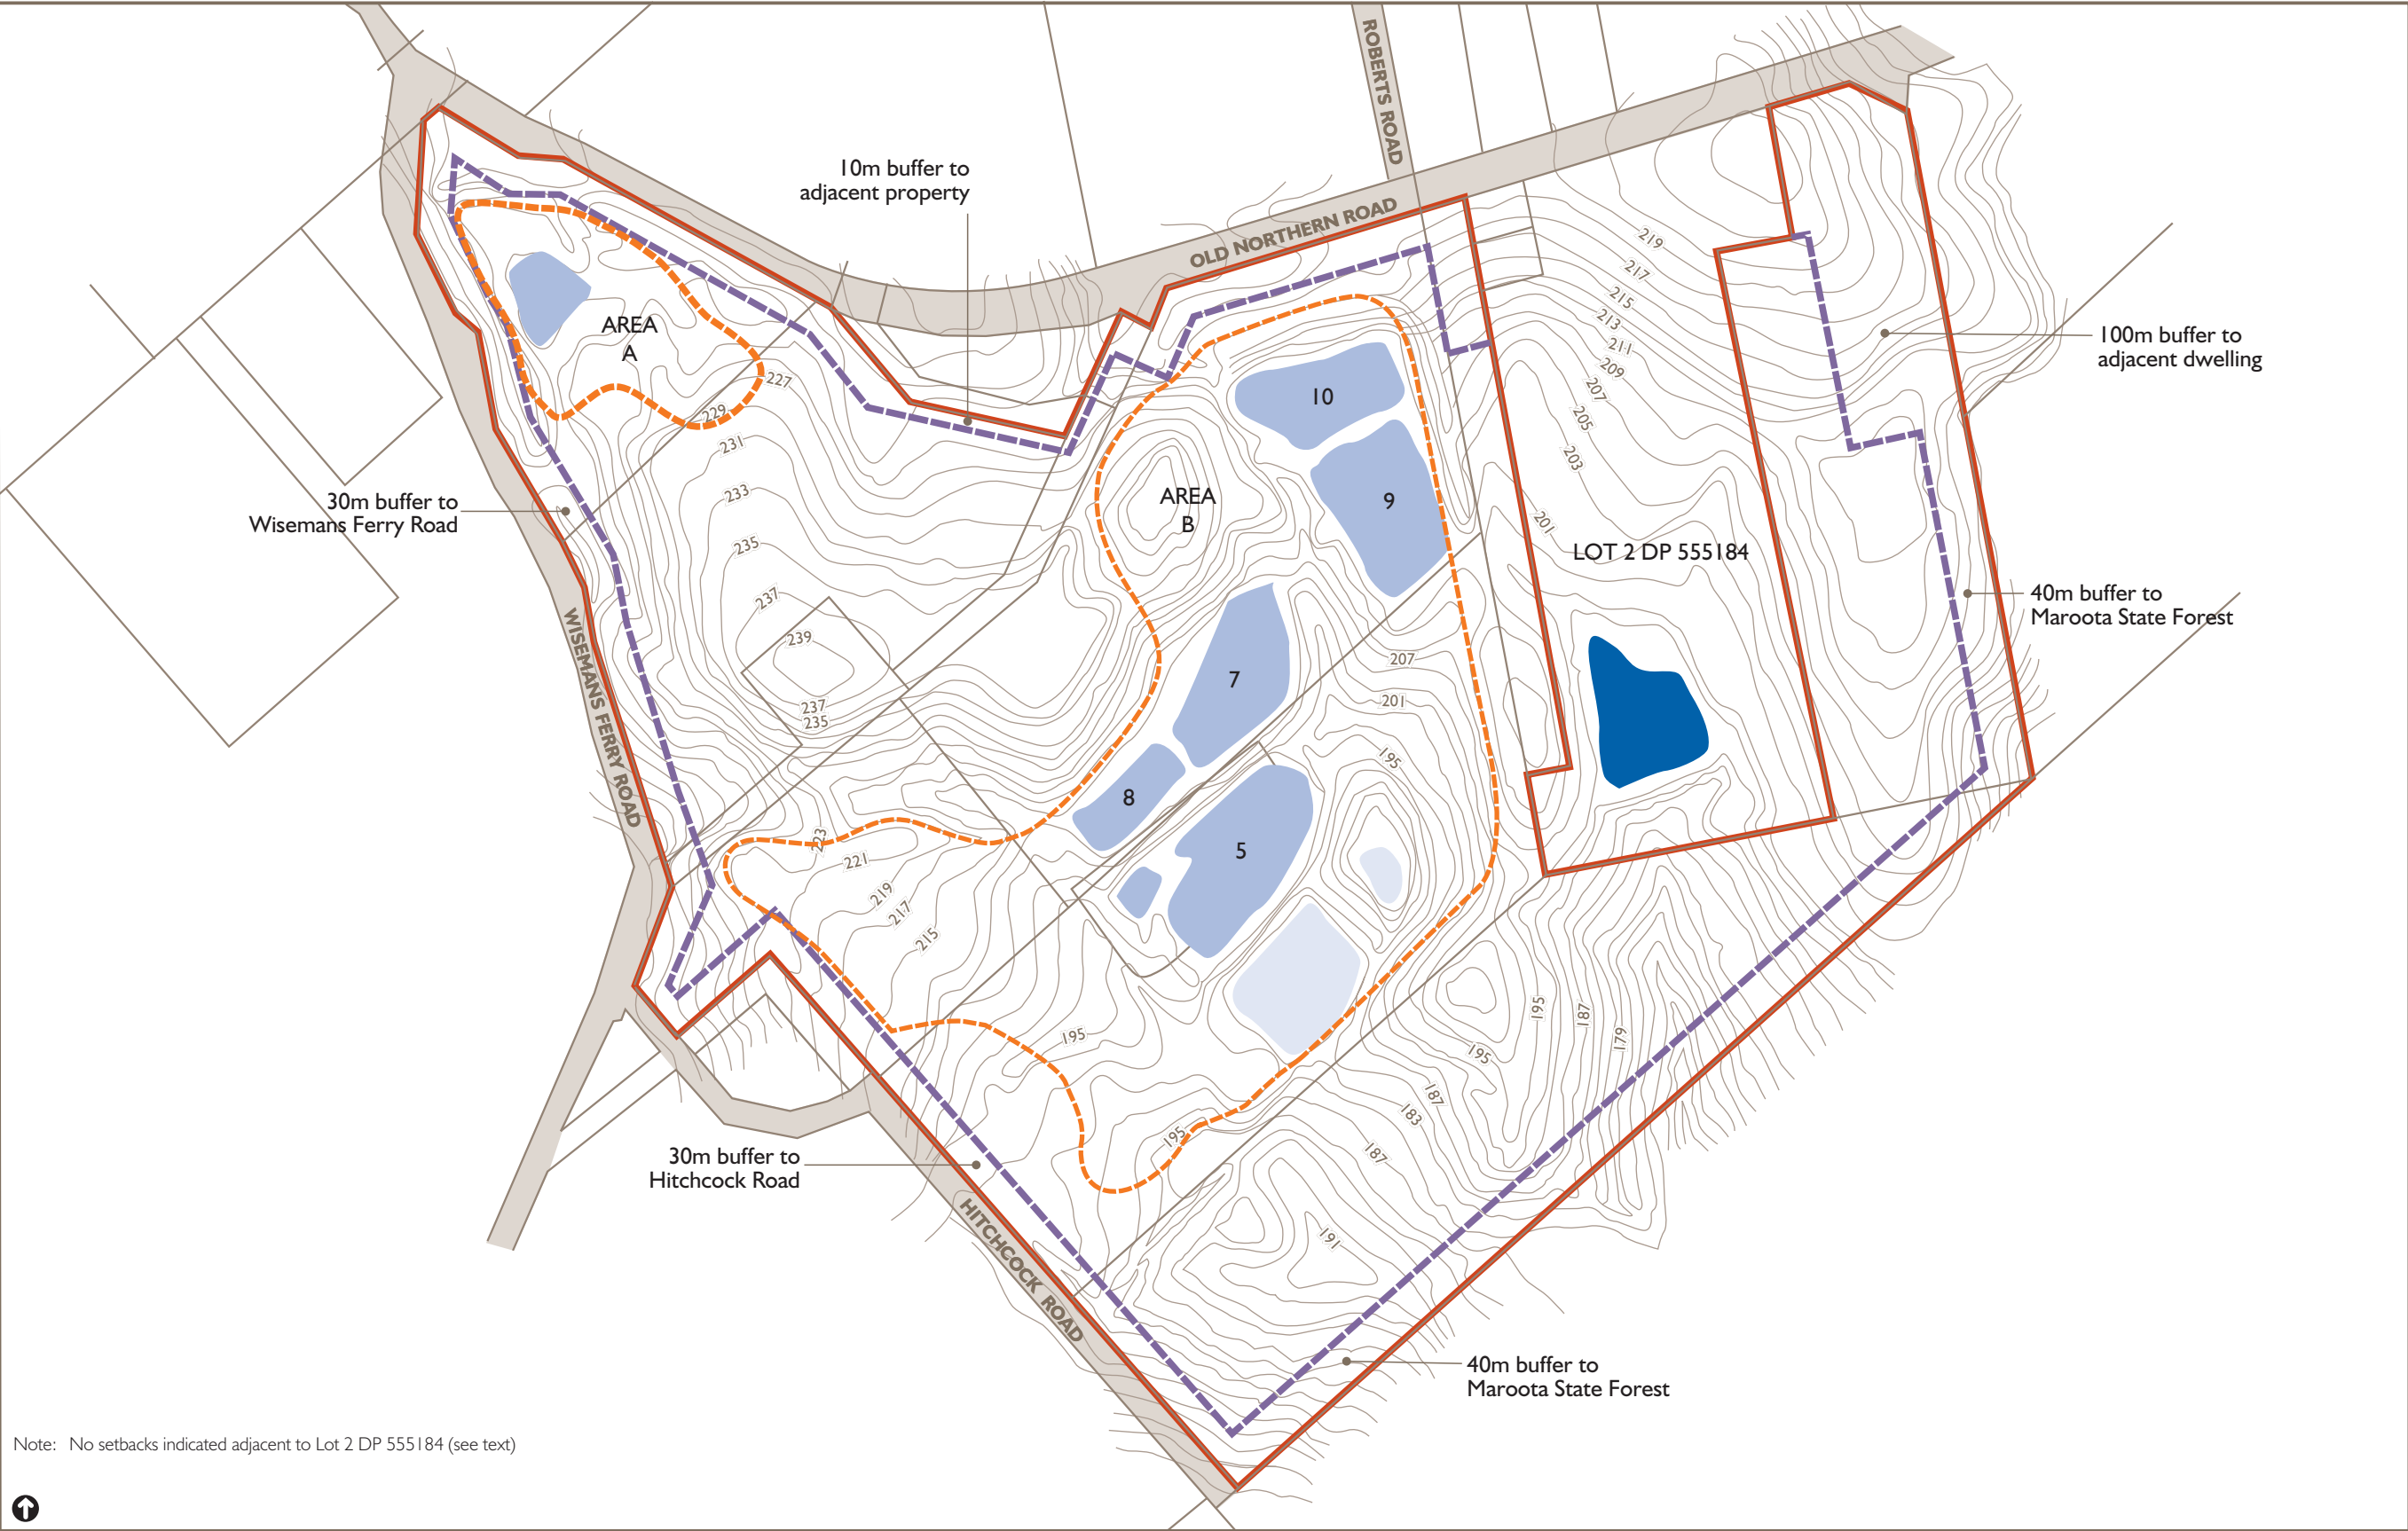

Scale
0 500 Metres

Note: Contours at 2 metre intervals

- Tailings pond
- Existing farm dam
- Clean water dam
- Sand extracted and partially rehabilitated
- Site boundary
- Development setback

Figure 3.2
DEVELOPMENT SETBACKS