
 
 


LEGEND

- | | |
|---|--|
|  | SITE BOUNDARY |
|  | 2.1m PALISADE FENCE |
|  | 1.8m DECORATIVE SCREEN FENCE |
|  | COLOURED CONCRETE BLOCK RETAINING WALLS |
|  | TURF |
|  | SYNTHETIC TURF |
|  | MASS PLANTING |
|  | COLOURED CONCRETE |
|  | SPORTS COURTS |
|  | AMPHITHEATRE / SPECTATOR SEATING |
|  | ASPHALT |
|  | SOFTFALL - PLAYGROUND MULCH |
|  | RUBBER SOFTFALL SLOPE |
|  | LARGE TREE PLANTING
REFER SCHEDULE |
|  | MEDIUM TREE PLANTING
REFER SCHEDULE |
|  | SMALL TREE PLANTING
REFER SCHEDULE |
|  | INDICATIVE STREET TREES
AS PER SUBDIVISION PLAN |

- 1 SPORTS FIELD WITH SPECTATOR SEATING
- 2 SPORTS COURT WITH SPECTATOR SEATING AND LUSH PLANTING TO PERIMETER
- 3 LEARNING BOARDWALK THROUGH LUSH PLANTING
- 4 AMPHITHEATRE BREAK OUT SPACE
- 5 NORTHERN ENTRY WITH BIKE STORAGE
- 6 PLAYGROUND AREA FOR NATURE PLAY ELEMENTS
- 7 OPEN FREE PLAY TURF AREA
- 8 VEGGIE GARDENS IN RAISED PLANTERS
- 9 CLASS BREAKOUT SPACES WITH RAISED PLANTERS AND SEATING
- 10 RUBBER SOFTFALL ENBANKMENT WITH CLIMBING PLAY ELEMENTS
- 11 HALL BREAKOUT SPACE WITH LOW SEATING WALLS
- 12 SOUTHERN ENTRY WITH BIKE STORAGE
- 13 MAIN ENTRY WITH PLANTING AND FEATURE CANOPY
- 14 CLASS BREAKOUT SPACES WITH DENSE SHADE TREES AND SEATING
- 15 INTERNAL BREAKOUT SPACES WITH SYNTHETIC TURF, RAISED PLANTERS AND LOW SEATING WALLS

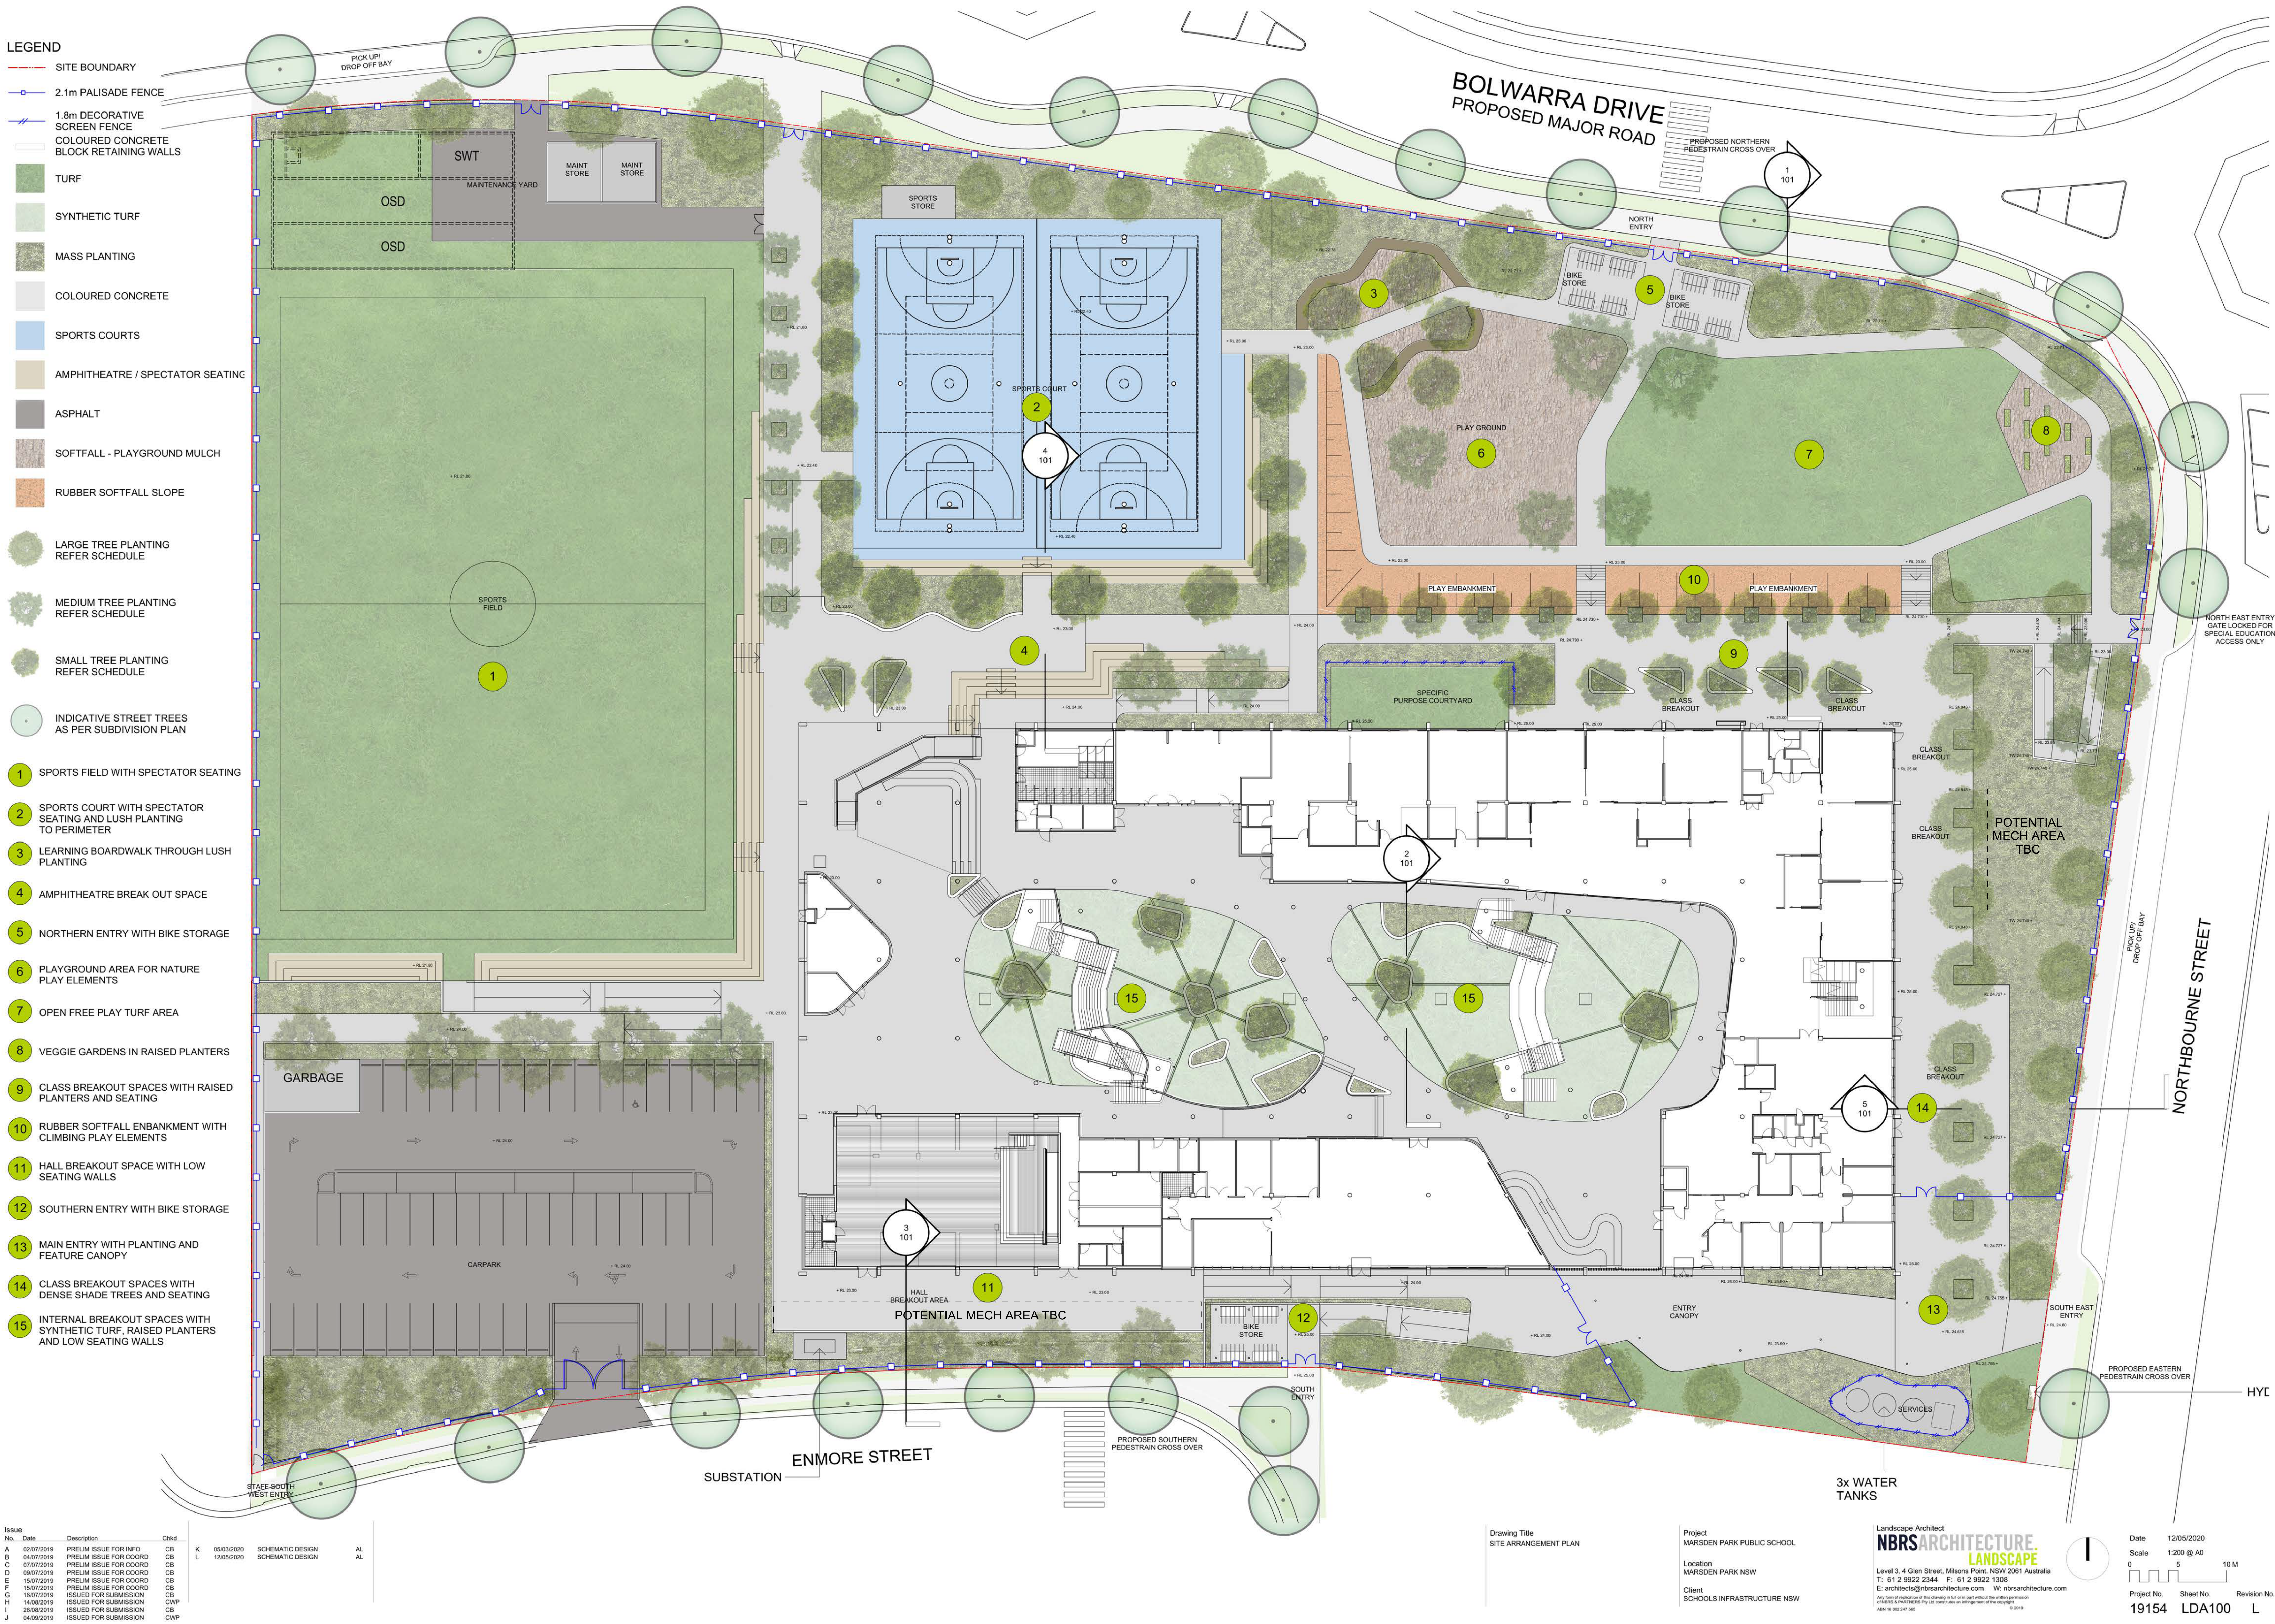

Issue	No.	Date	Description	Chkd				
A	02/07/2019		PRELIM ISSUE FOR INFO	CB	K	05/03/2020	SCHEMATIC DESIGN	AL
B	04/07/2019		PRELIM ISSUE FOR COORD	CB	L	12/05/2020	SCHEMATIC DESIGN	AL
C	07/07/2019		PRELIM ISSUE FOR COORD	CB				
D	09/07/2019		PRELIM ISSUE FOR COORD	CB				
E	15/07/2019		PRELIM ISSUE FOR COORD	CB				
F	15/07/2019		PRELIM ISSUE FOR COORD	CB				
G	16/07/2019		ISSUED FOR SUBMISSION	CB				
H	4/08/2019		ISSUED FOR SUBMISSION	CWP				
I	26/08/2019		ISSUED FOR SUBMISSION	CB				
J	04/09/2019		ISSUED FOR SUBMISSION	CWP				

Drawing Title
SITE ARRANGEMENT PLAN

Project
MARSDEN PARK PUBLIC SCHOOL

Location
MARSDEN PARK NSW

Client
SCHOOLS INFRASTRUCTURE NSW

Landscape Architect
NBRS ARCHITECTURE.
LANDSCAPE

Level 3, 4 Glen Street, Milsoms Point. NSW 2061 Australia
T: 61 2 9922 2344 F: 61 2 9922 1308
E: architects@nbrsarchitecture.com W: nbrsarchitecture.com

Any form of replication of this drawing in full or in part without the written permission of NBRS & PARTNERS Pty Ltd constitutes an infringement of the copyright

ABIN 16 002 247 565 © 2019

Date 12/05/2020
Scale 1:200 @ A0
0 5 10 M
Project No. Sheet No. Revision No.
19154 LDA100 L

MATERIALS PALETTES



COLOURED CONCRETE - CCS PEWTER




COLOURED CONCRETE - CCS BLUE GUM



COLOURED CONCRETE - CCS ONYX



SYNTHETIC TURF

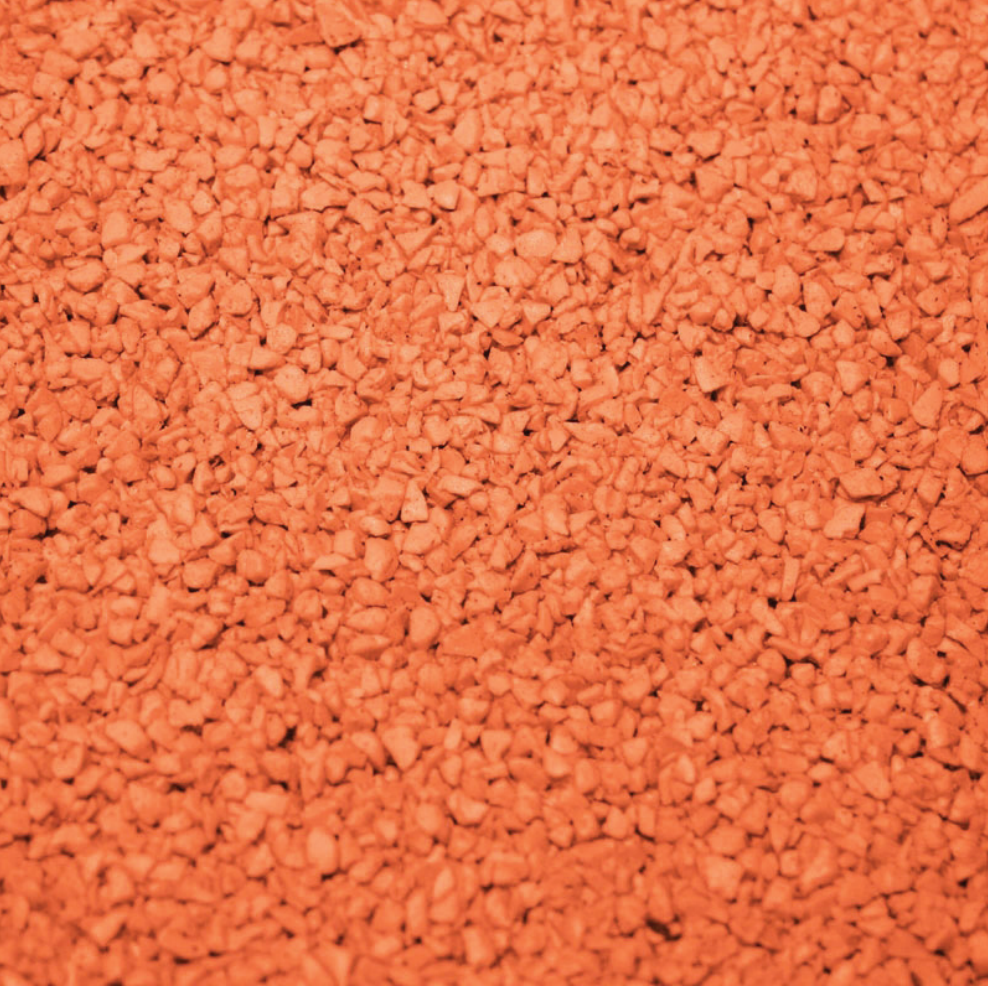

RUBBER SOFTFALL



CONCRETE SEATING WALLS

PRECEDENT IMAGES



RATSED GARDEN + SEATING EDGE



SHADED SEATING



PLAY EMBANKMENT



SPECTATOR SEATING



HERB/VEGETABLE GARDEN



CLEAR CIRCULATION

PLANTING PALETTE

Botanical Name	Common Name	Pot Size	Height	Width	Fire Resistent	Native (N) Exotic (E)	Blacktown Council List	Comments
Large Tree								
Angophora floribunda	Rough Barked Apple	75lt	20m	6m		N	Yes	Positioned outside high activity zone
Eucalyptus crebra	Narrow-leaved Ironbark	75lt	30m	8m		N	Yes	Positioned outside high activity zone
Eucalyptus moluccana	Grey Box	75lt	30m	8m		N	Yes	Positioned outside high activity zone
Flindersia australis	Crows Ash	200lt	15m	8m		N		
Fraxinus 'Raywoodii'	Claret Ash	200lt	20m	8 m		E	Yes	
Lophostemon confertus	Brush Box	200lt	15m	10m	Yes	N		
Medium to Small Trees								
Acmena smithii	Lilly Pilly	200lt	10m	5m		N		
Banksia integrifolia	Coast Banksia	75lt				N	Yes	
Buckinghamiana callcissima	Ivory Curl Tree	100lt	6m	4m	Yes	E		
Bursaria spinosa	Native Blackthorn	100lt	5m	4m		N	Yes	
Cupaniopsis anacardiodes	Tuckeroo	200lt	8m	5m	Yes	N		
Glochidion ferdinandi	Cheese Tree	200lt	12m	6m	Yes	N		
Harpulia pendula	Tulip Tree	200lt	12m	6m		E		
Sapium seberiferum	Chinese Tallow Tree	100lt	8m	7m		E	Yes	
Tristaniopsis laurina	Water Gum	200lt	10m	6m	Yes	N		
Waterhousia floribunda	Weeping Lily Pily	200lt	8m	5m		N		
Shrubs								
Banksia ericifolia	Heath Banksia	25lt	4m	4m	Yes	N		
Banksia spinulosa	Hair Pin Banksia	25lt	4m	4m	Yes	N	Yes	
Callistemon little john	Dwarf Form	5lt	1m	1m		N	Yes	
Doryanthes excelsa	Gymea Lilly	25lt	3m	2m	Yes	N	Yes	
Dodonaea viscosa subsp. cuneata	Sticky Hop Bush	200mm	4m	3m		N	Yes	
Hibbertia diffusa	Guniea Flower	200mm	2m	3m	Yes	N		
Westringia fruticosa	Coastal Rosemary	25lt	1m	1m		N		
Grasses								
Carex appressa	Tall Sedge	140mm	1.0m	0.5m		N	Yes	
Dianella revoluta	native Flax Lily	140mm	0.6m	0.5m	Yes	N	Yes	
Juncas usitatus	Rush	140mm	1.0m	0.5m		N	Yes	
Lomandra longifolia	Mat Rush	140mm	1.0m	0.6m	Yes	N	Yes	
Lomandra tanika	Mat Rush Cv	140mm	0.7m	0.6m		N		
Themeda australis	Kangaroo Grass	140mm	0.5m	0.5m		N	Yes	
Groundcovers								
Banksia spinulosa 'Birthday Candles'	Creeping Banksia	140mm	0.5m	2m	Yes	N		
Grevillea 'Bronze Rambler'	Grevillea	140mm	0.4m	1.5m	Yes	N	Yes	
Hardenbergia violaceae	Purple Coral Pea	140 mm	0.4m	1.5m	Yes	N	Yes	
Trachelospermum jasminoides	Star Jasmine	140 mm	0.4m	1.5m		E	Yes	



1 SITE SECTION 1
1:50



2 SITE SECTION 2
1:50



3 SITE SECTION 3
1:50



4 SITE SECTION 4
1:50



5 SITE SECTION 5
1:50

Issue No.	Date	Description	Chkd.
A	16/07/2019	PRELIM ISSUE FOR COORD	CB
B	17/07/2019	ISSUED FOR SUBMISSION	CB
C	05/03/2020	SCHEMATIC DESIGN	AL
D	12/05/2020	SCHEMATIC DESIGN	AL


Drawing Title
SECTIONS

Project
MARSDEN PARK PUBLIC SCHOOL

Location
MARSDEN PARK NSW

Client
SCHOOLS INFRASTRUCTURE NSW

Landscape Architect
NBRSARCHITECTURE.
LANDSCAPE
Level 3, 4 Glen Street, Milsoms Point NSW 2061 Australia
T: 61 2 9922 2344 F: 61 2 9922 1308
E: architects@nbrsarchitecture.com W: nbrsarchitecture.com
Any form of reproduction of this drawing in full or in part without the written permission of NBR SARCHITECTURE Pty Ltd constitutes an infringement of the copyright. © 2019

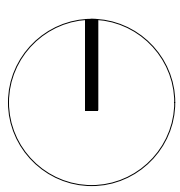

Date 12/05/2020
Scale 1:200 @ A0

Project No. 19154
Sheet No. LDA101
Revision No. D