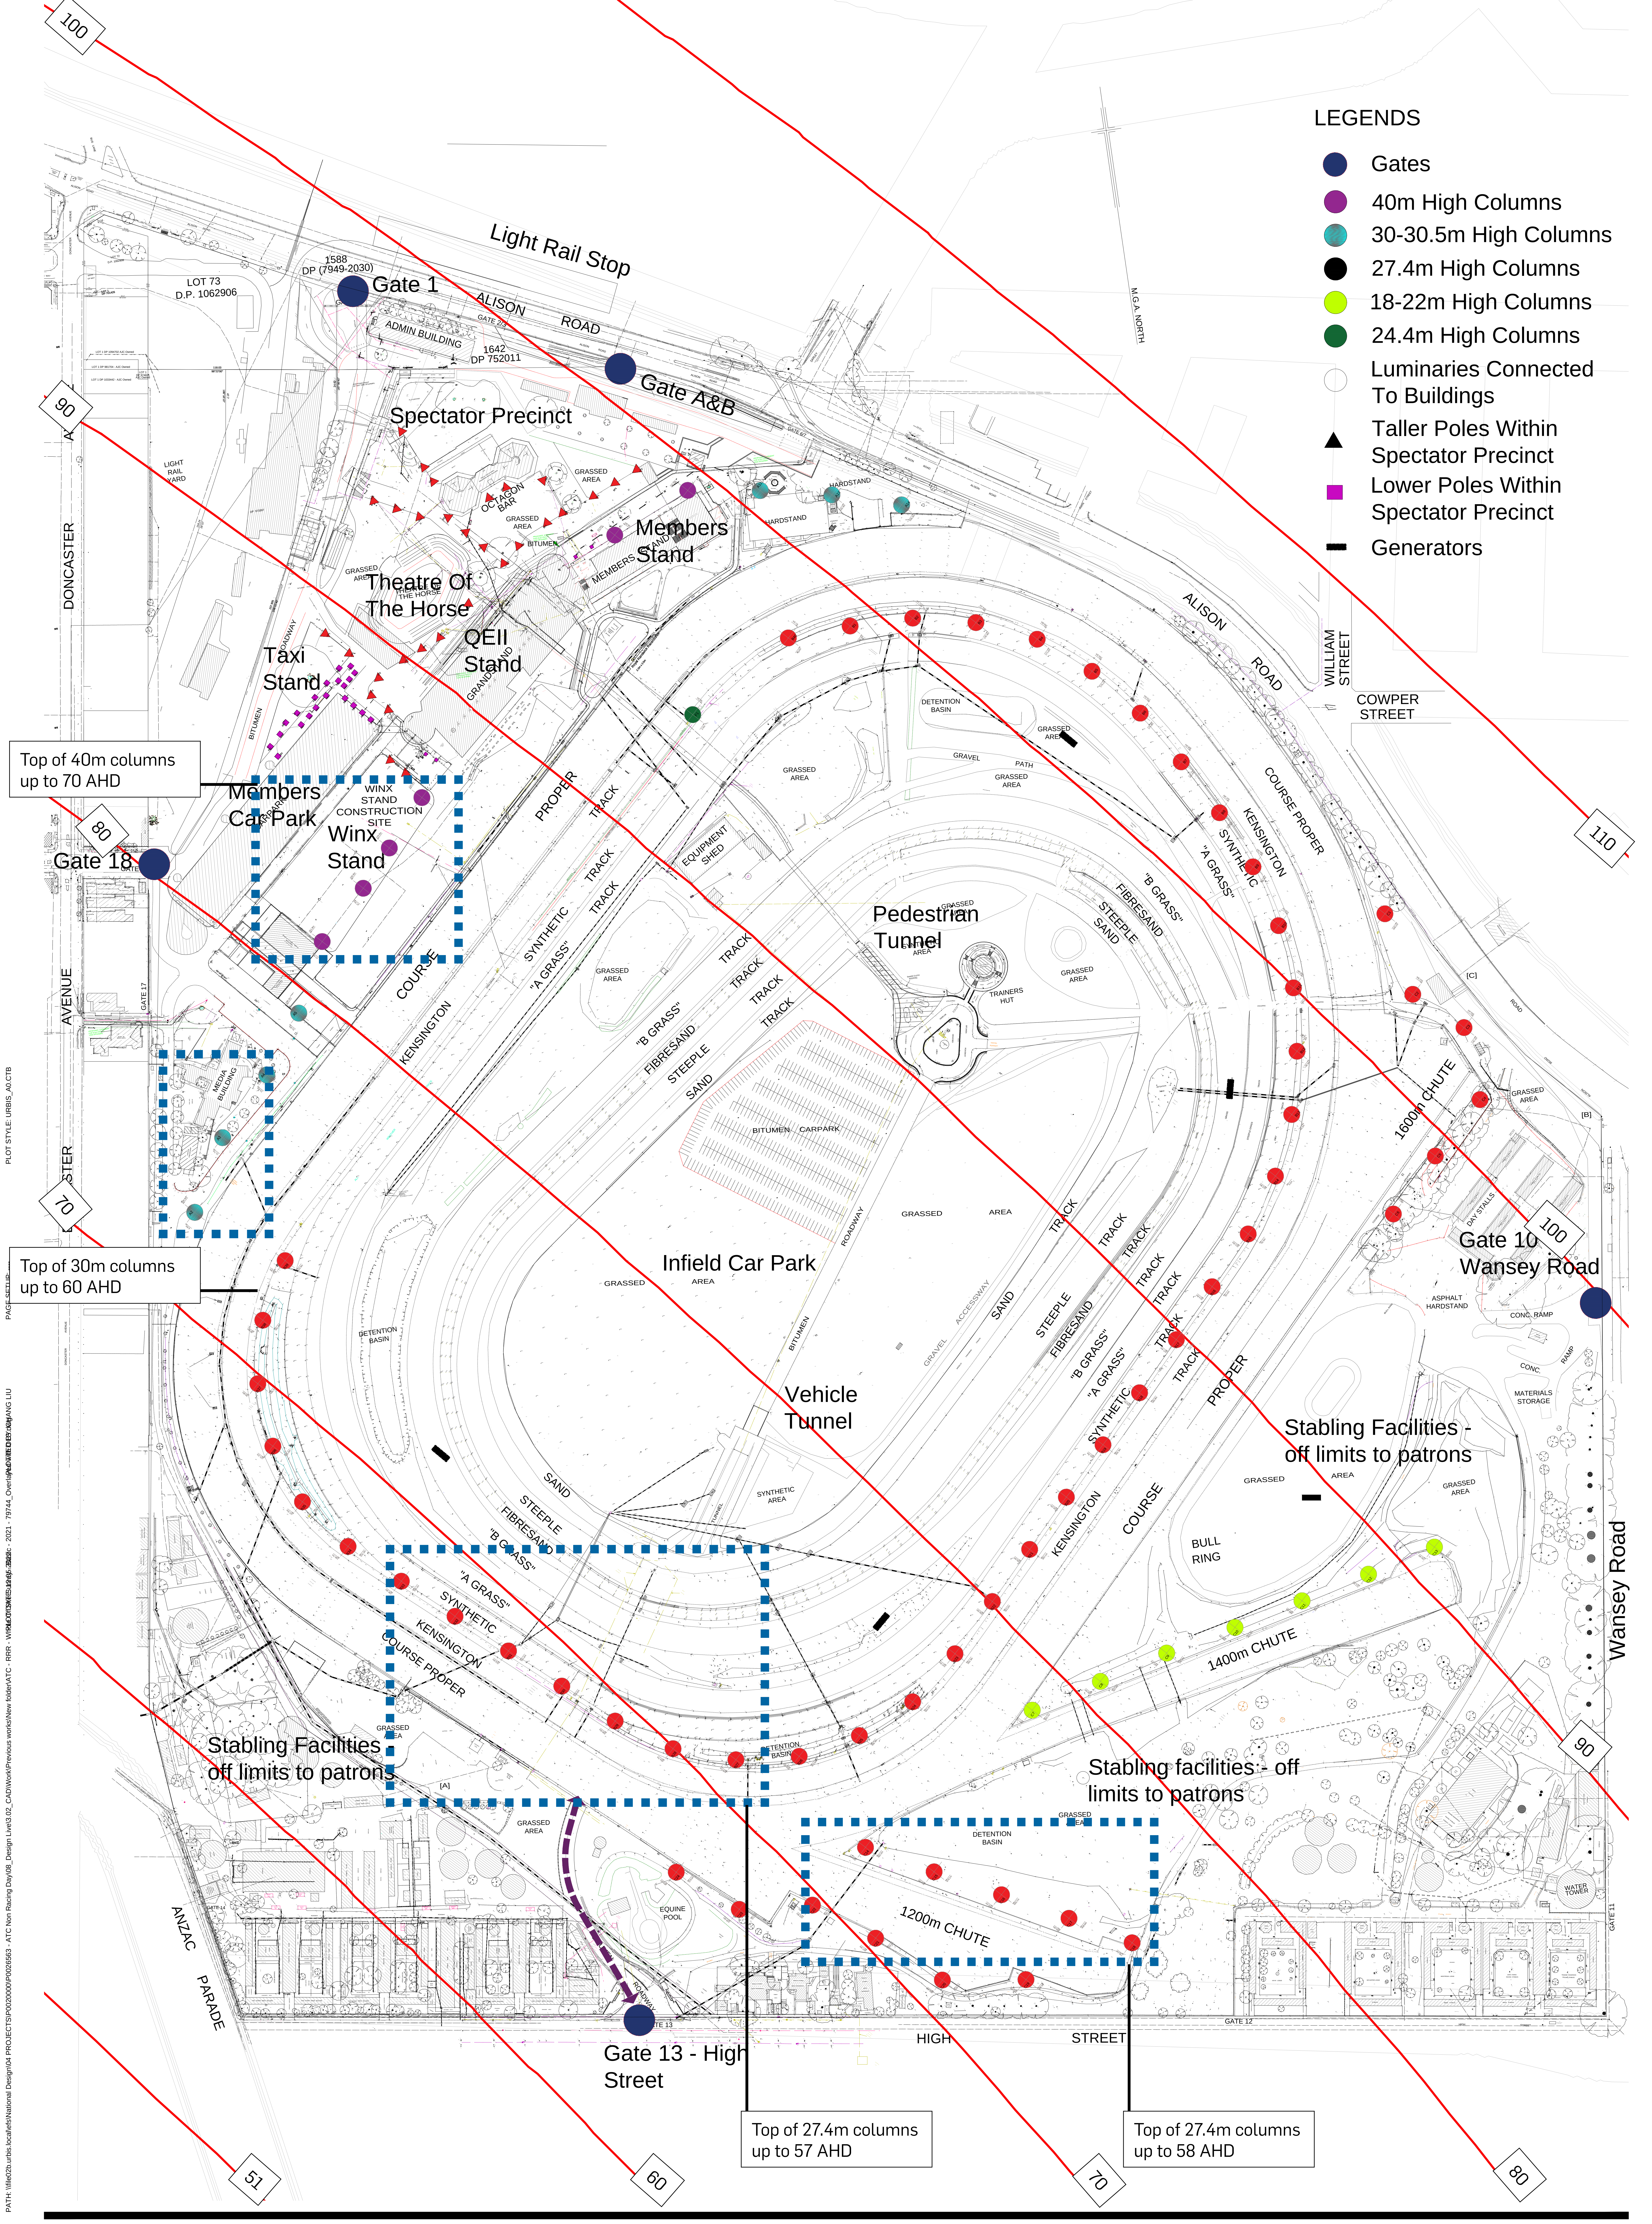
LEGENDS
● Gates
● 40m High Columns
● 30-30.5m High Columns
● 27.4m High Columns
● 18-22m High Columns
● 24.4m High Columns
○ Luminaries Connected To Buildings
▲ Taller Poles Within Spectator Precinct
■ Lower Poles Within Spectator Precinct
▬ Generators
100
90
80
70
110
100
90
80
70
60
51
Light Rail Stop
Gate 1
Gate A&B
1588
DP (7949-2030)
LOT 73
D.P. 1062906
ALISON
ROAD
ADMIN BUILDING
GATE 2/3
1642
DP 752011
GATE 6/7
LIGHT RAIL YARD
DONCASTER
AVENUE
Spectator Precinct
OCTAGON BAR
GRASSED AREA
BITUMEN
Members Stand
MEMBERS STAND
HARDSTAND
Theatre Of The Horse
QEII Stand
GRANDSTAND
Taxi Stand
ROADWAY
BITUMEN
Members Car Park
WINX STAND CONSTRUCTION SITE
Winx Stand
Gate 18
GATE 17
MEDIA BUILDING
COURSE
KENSINGTON
PROPER
TRACK
SYNTHETIC
"A GRASS"
"B GRASS"
FIBRESAND
STEEPLE
SAND
EQUIPMENT SHED
M.G.A. NORTH
ALISON ROAD
WILLIAM STREET
COWPER STREET
DETENTION BASIN
GRAVEL
PATH
COURSE PROPER
Pedestrian Tunnel
SYNTHETIC AREA
TRAINERS HUT
BITUMEN CARPARK
Infield Car Park
GRASSED AREA
ROADWAY
ACCESSWAY
Vehicle Tunnel
TUNNEL
1600m CHUTE
[C]
[B]
GRASSED AREA
DAY STALLS
Gate 10 Wansey Road
ASPHALT HARDSTAND
CONC. RAMP
CONC.
RAMP
MATERIALS STORAGE
Stabling Facilities - off limits to patrons
BULL RING
1400m CHUTE
Wansey Road
Stabling Facilities - off limits to patrons
[A]
GATE 14
ANZAC PARADE
EQUINE POOL
ROADWAY
Gate 13 - High Street
Stabling facilities - off limits to patrons
DETENTION BASIN
1200m CHUTE
HIGH STREET
GATE 12
WATER TOWER
GATE 11

Top of 40m columns up to 70 AHD

Top of 30m columns up to 60 AHD

Top of 27.4m columns up to 57 AHD

Top of 27.4m columns up to 58 AHD

PLOT STYLE: URBIS_A0.CTB

PAGE SETUP:

PATH: \\file02b.urbis.local\efs\National Design\04 PROJECTS\P0020000\P0026563 - ATC Non Racing Day\08_Design Live\3.02_CAD\Work\Previous works\New folder\ATC - RRR - W

ATC - Night Racing

Royal Randwick Racecourse Site Plan

Angel Place, Level 8, 123 Pitt Street | Sydney NSW 2000 Australia | +61 2 8233 9900 | URBIS Pty Ltd | ABN 50 105 256 228

DISCLAIMER
Copyright by Urbis Pty. Ltd. This drawing or parts thereof may not be reproduced for any purpose or used for another project without the consent of Urbis. The plan must not be used for ordering, supply or installation and no relevance should be placed on this plan for any financial dealing of the land. This plan is conceptual and is for discussion purposes only and subject to further detail study, Council approval, engineering input, and survey. Cadastral boundaries, areas and dimensions are approximate only. Written figured dimensions shall take preference to scaled dimensions.

CLIENT
Australian Turf Club
.
.

1:12,500 @ A0

PROJECT NO.
P0023830
DRAWING NO.
.

DATE
May 2022
REVISION
.