




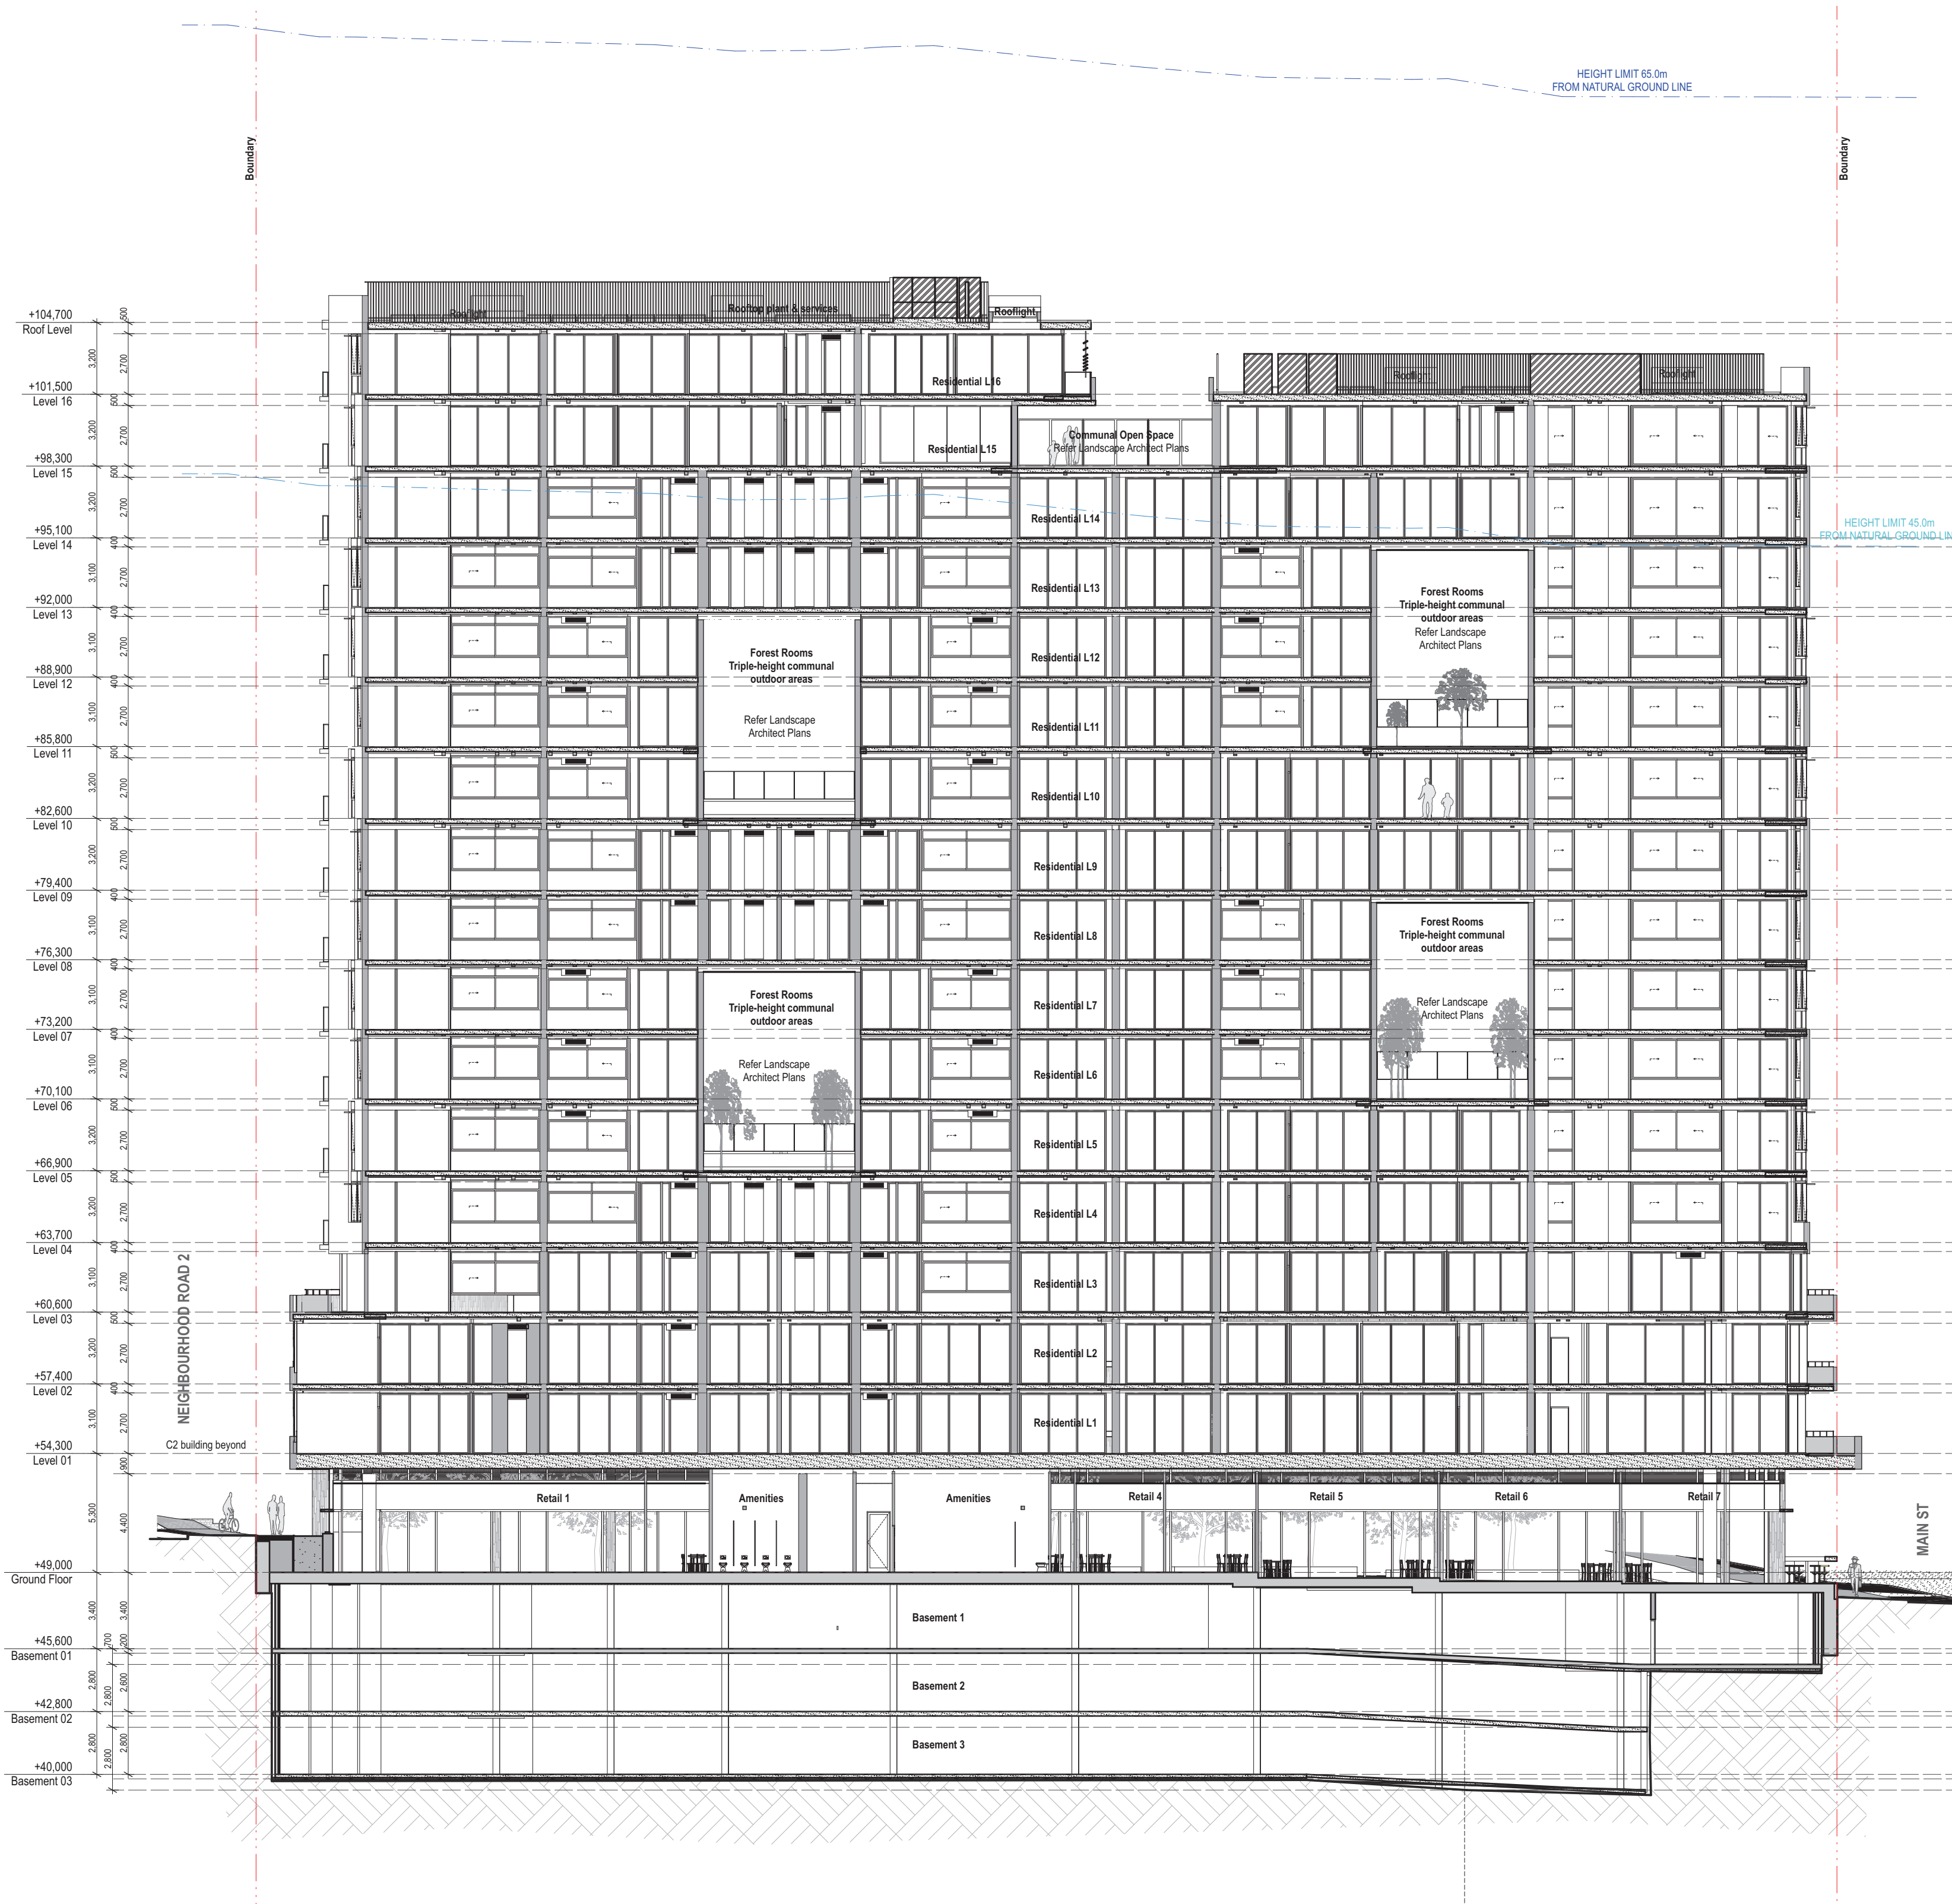

NOT FOR CONSTRUCTION

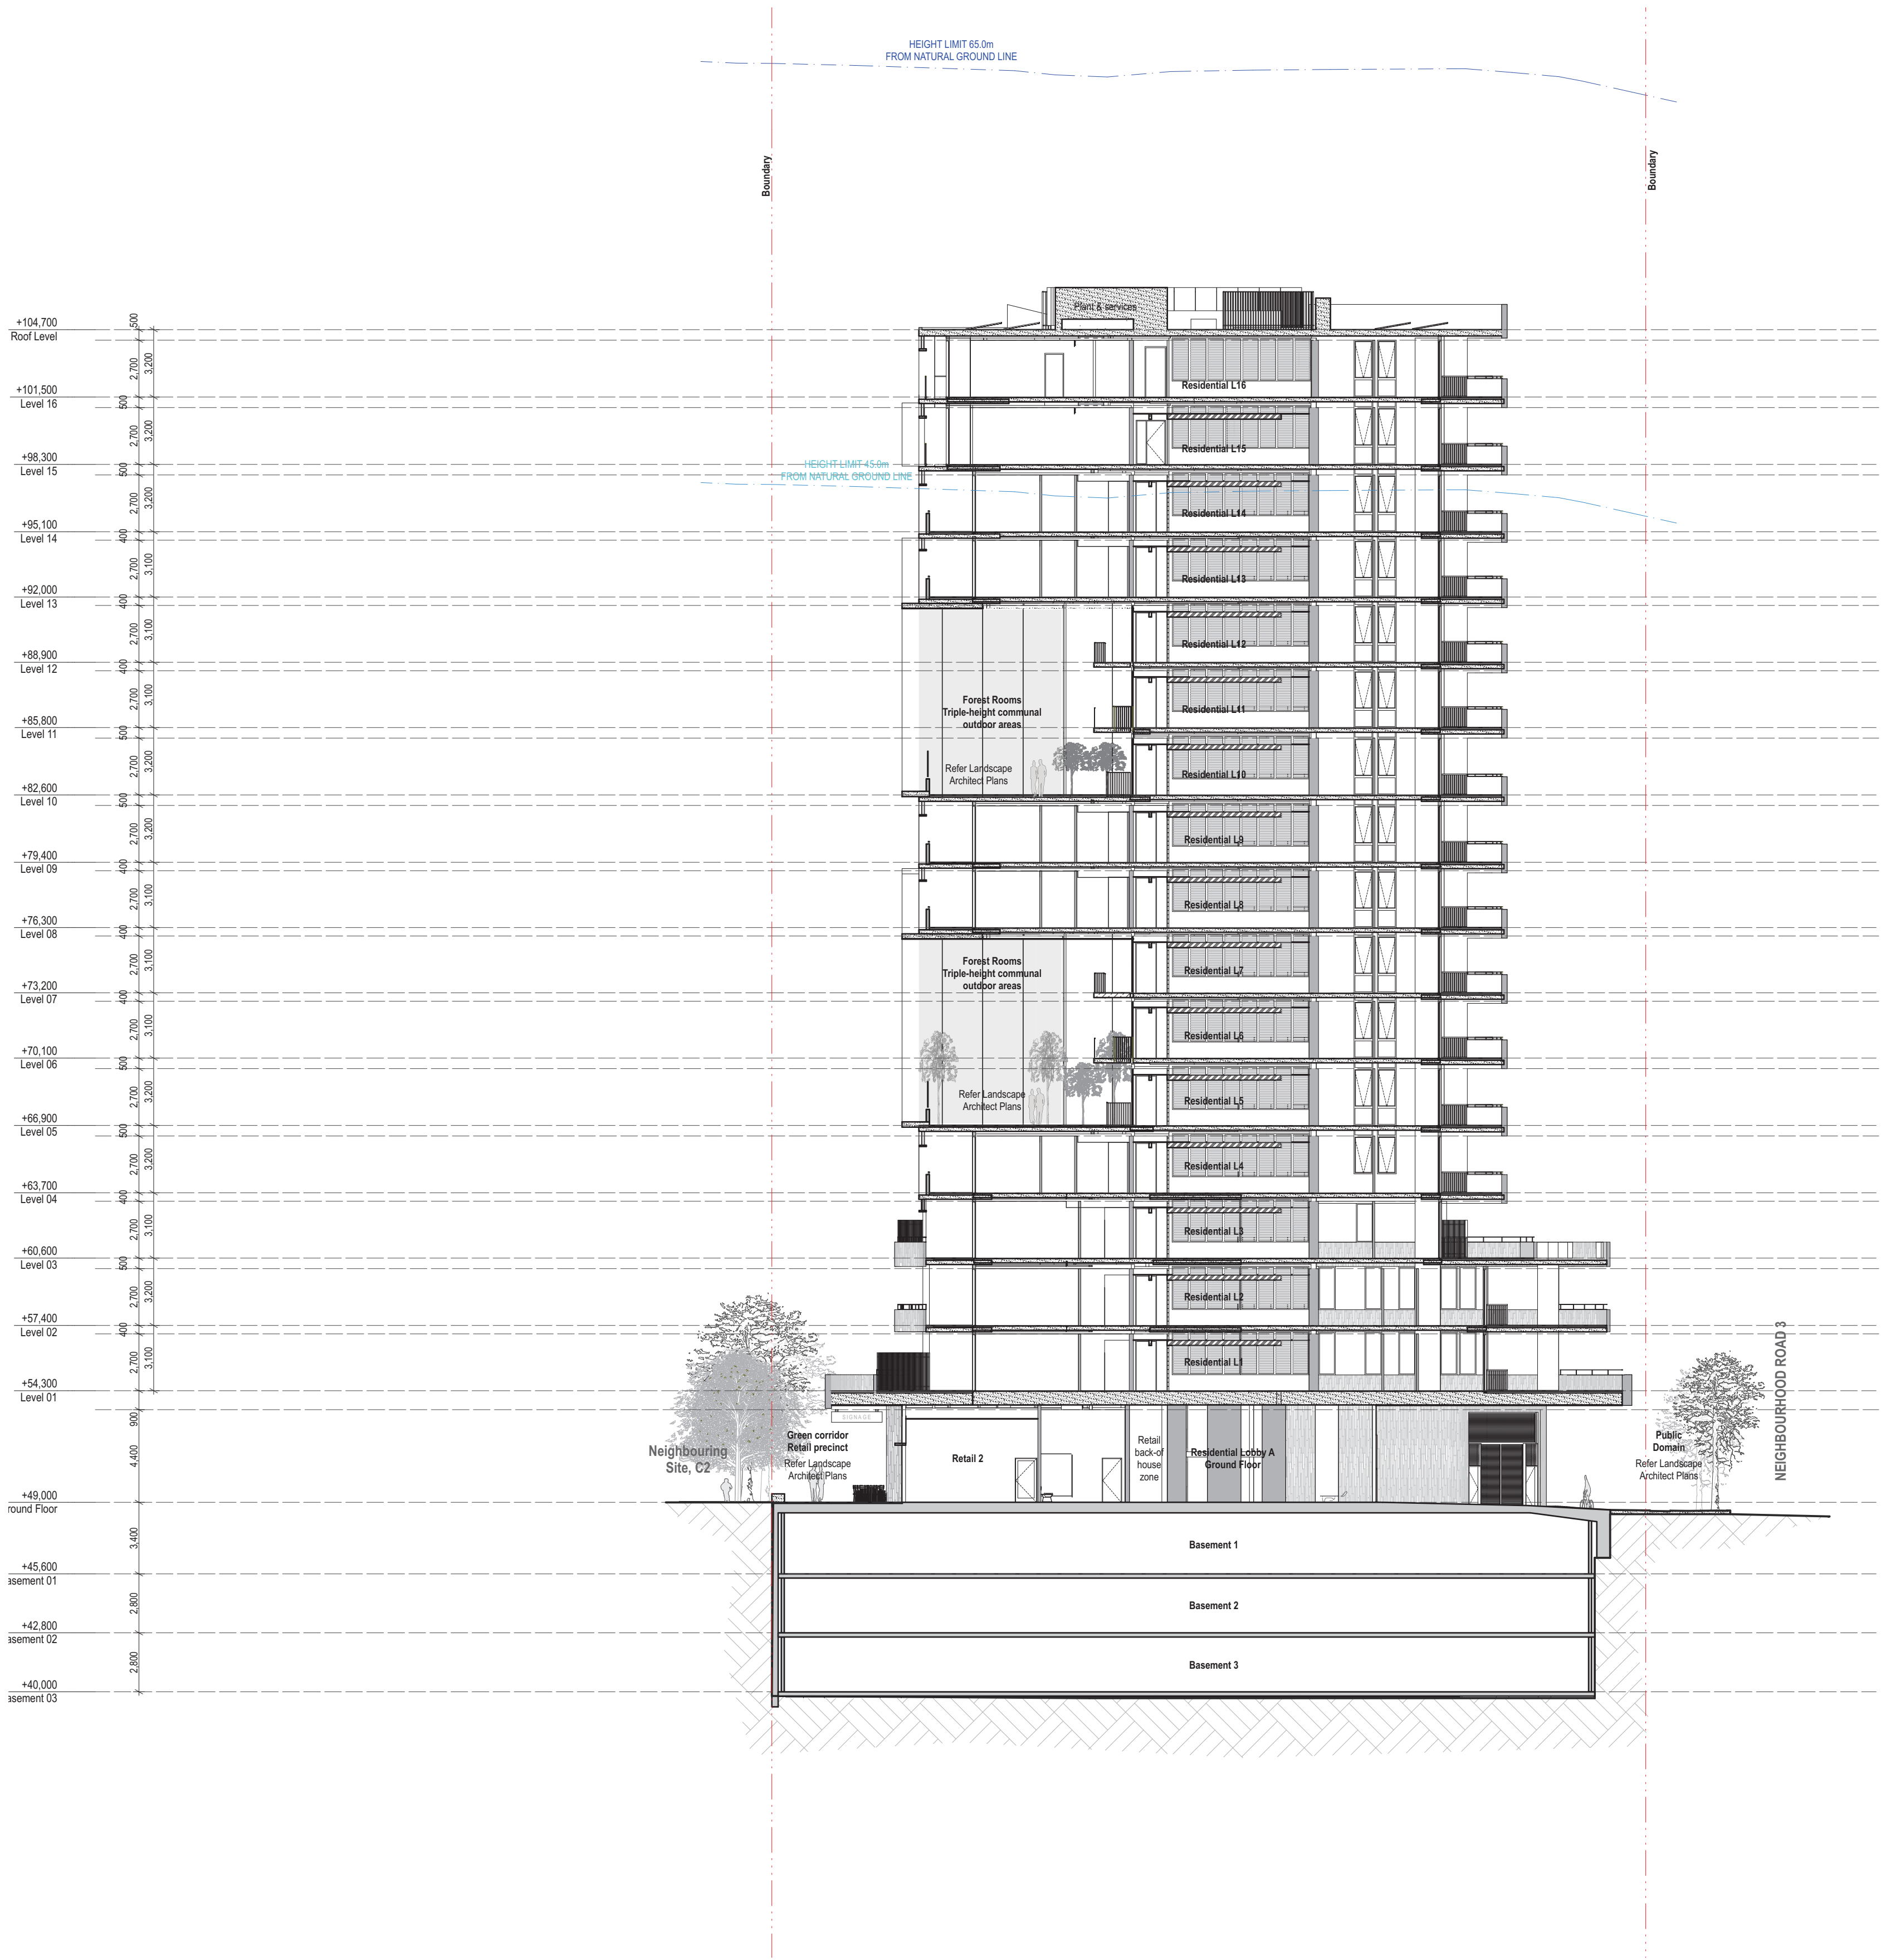

NOT FOR CONSTRUCTION

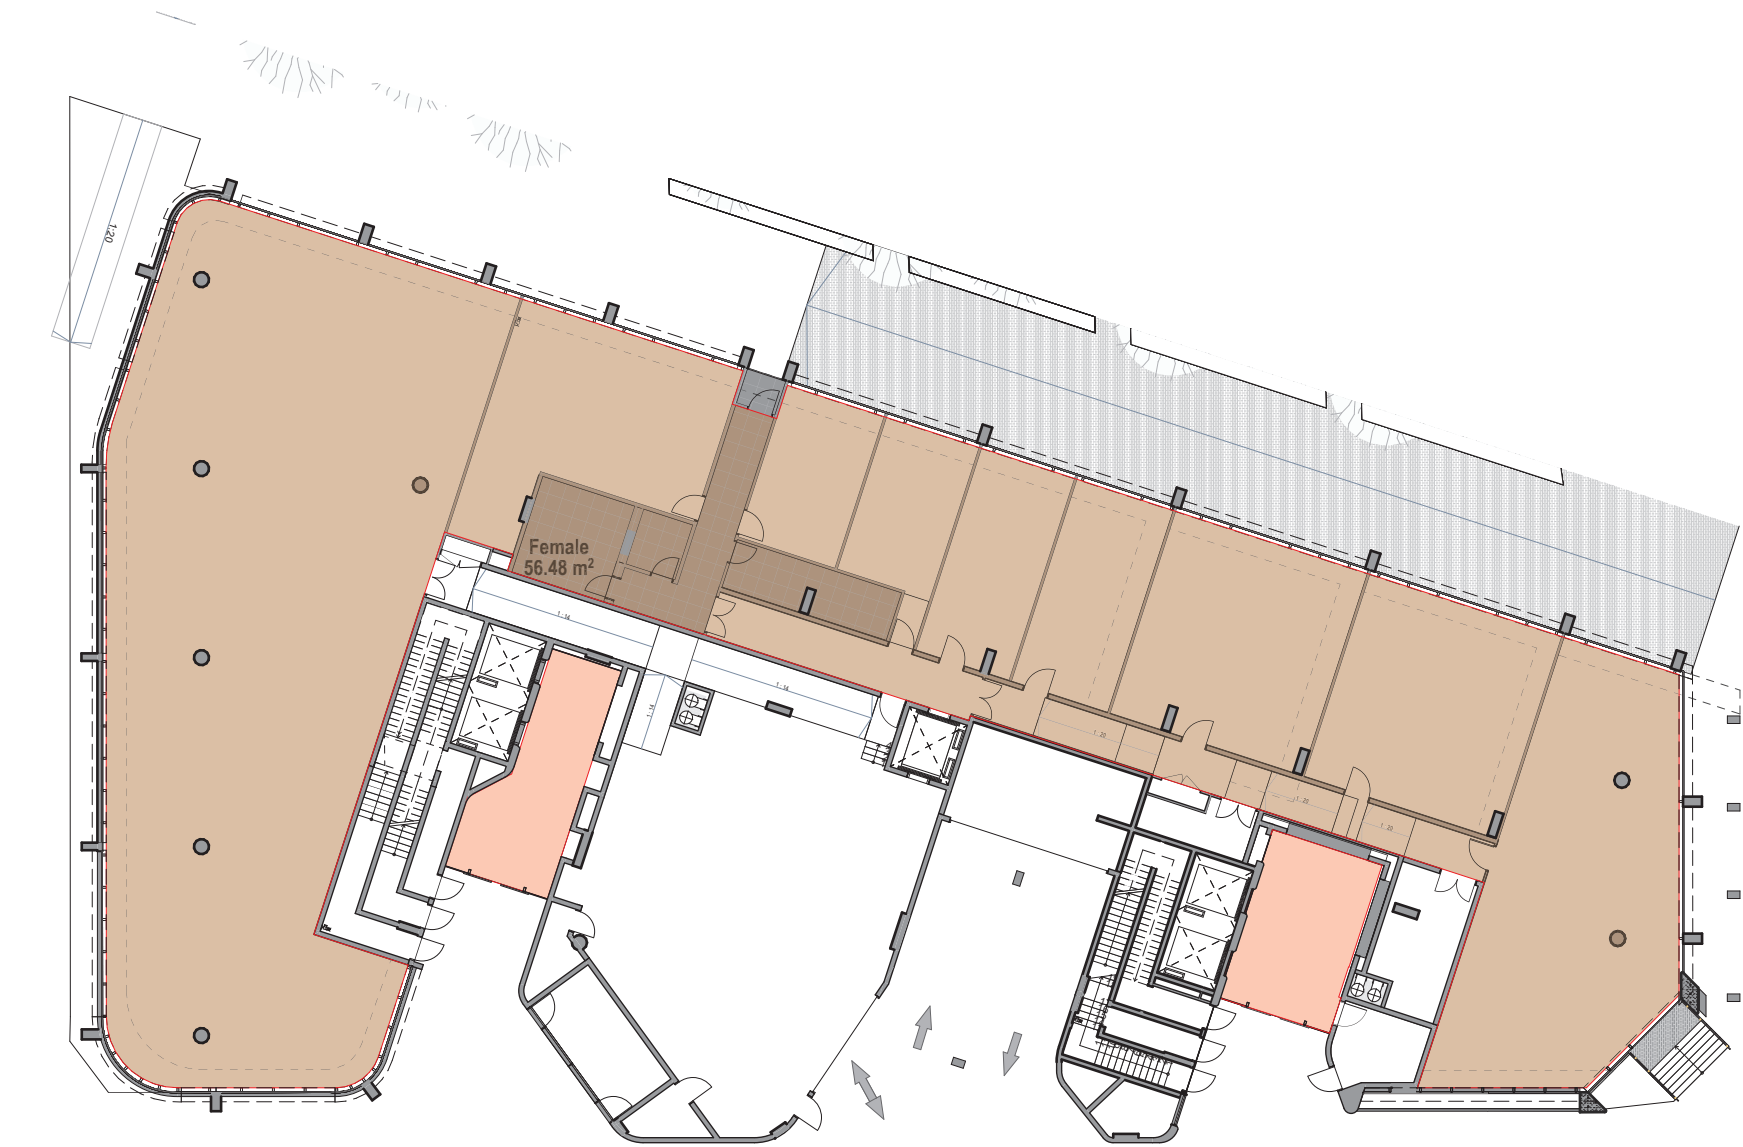

0. Ground Floor 1:300



1. Level 01 1:300



2. Level 02 1:300



3. Level 03 1:300



4. Level 04 1:300



5. Level 05 1:300



6. Level 06 1:300



7. Level 07 1:300



8. Level 08 1:300



Total	15,000 sqm
Site area	2,360 sqm
FSR	6.4 : 1

