




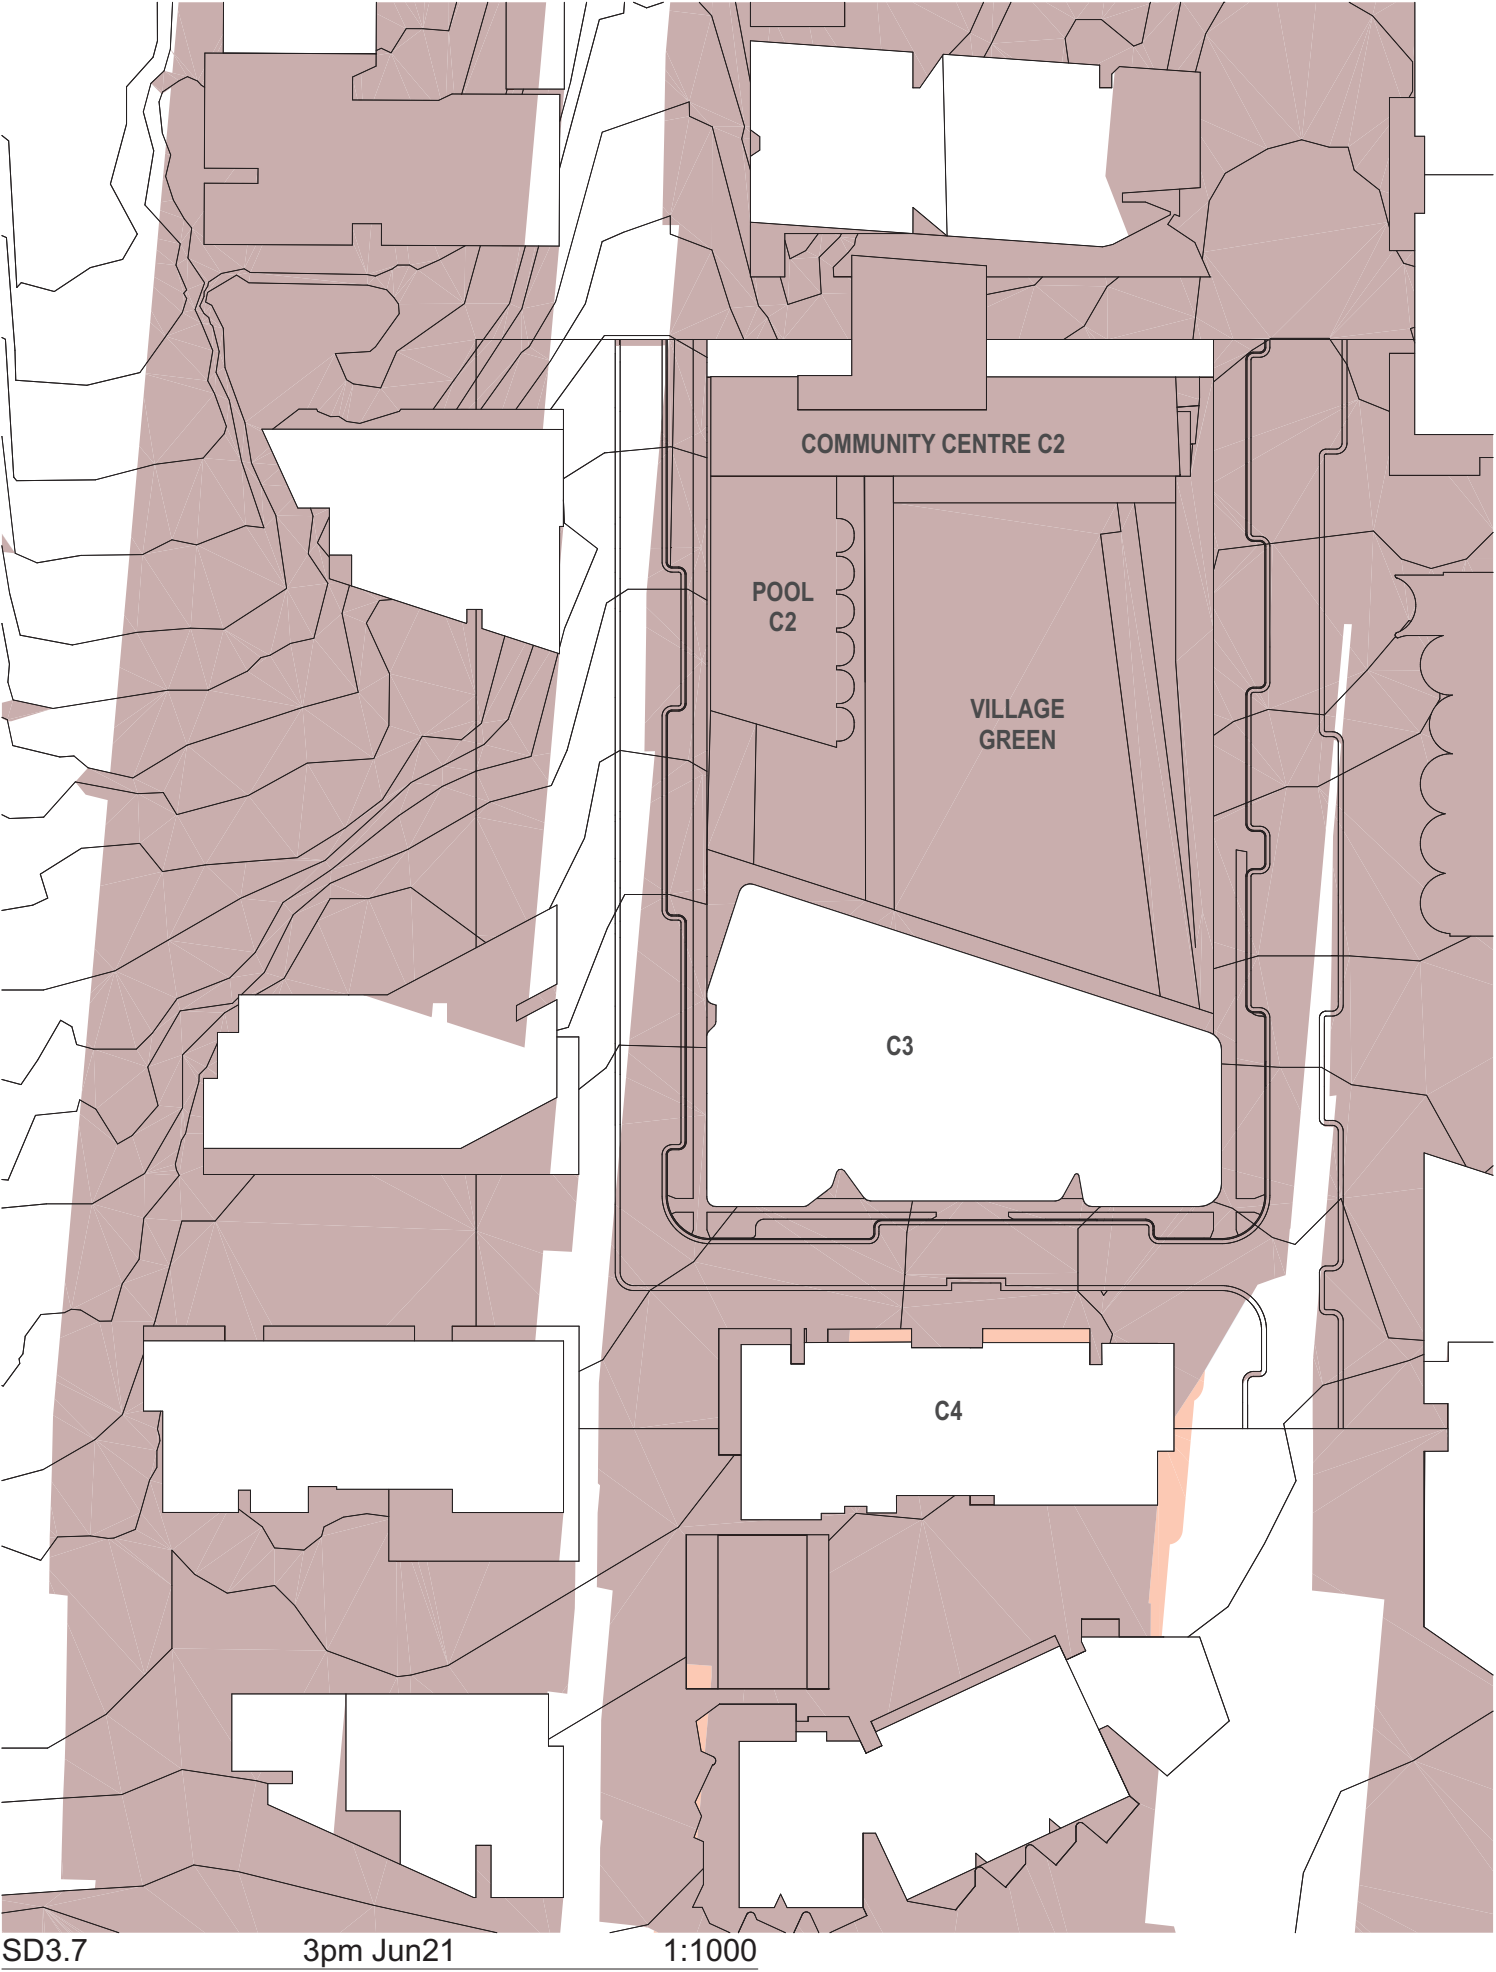
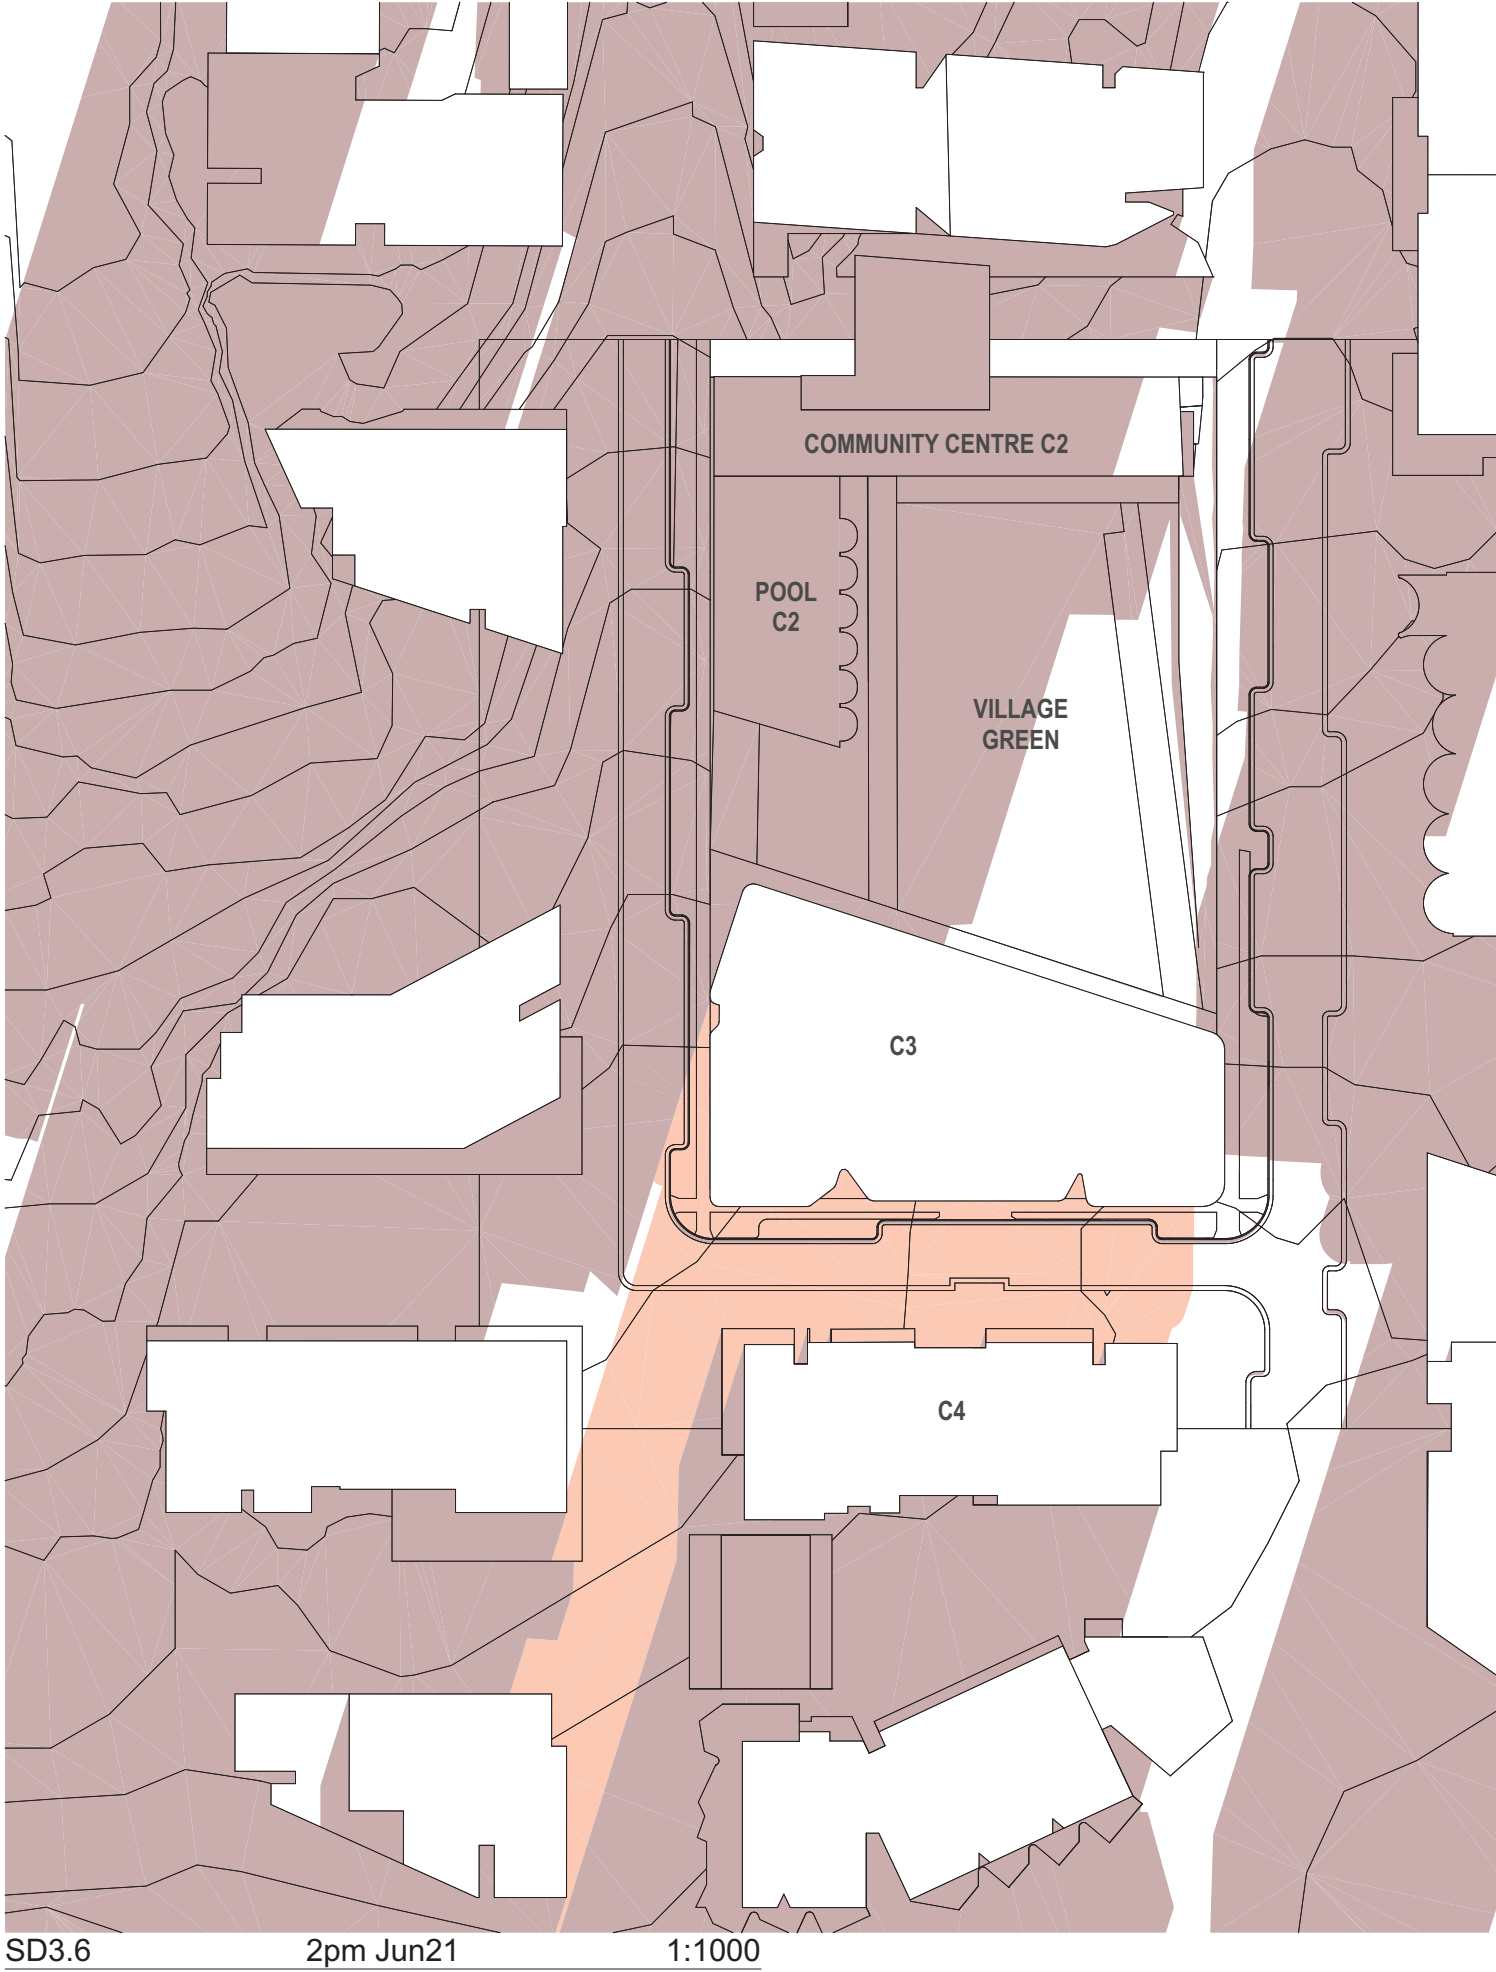
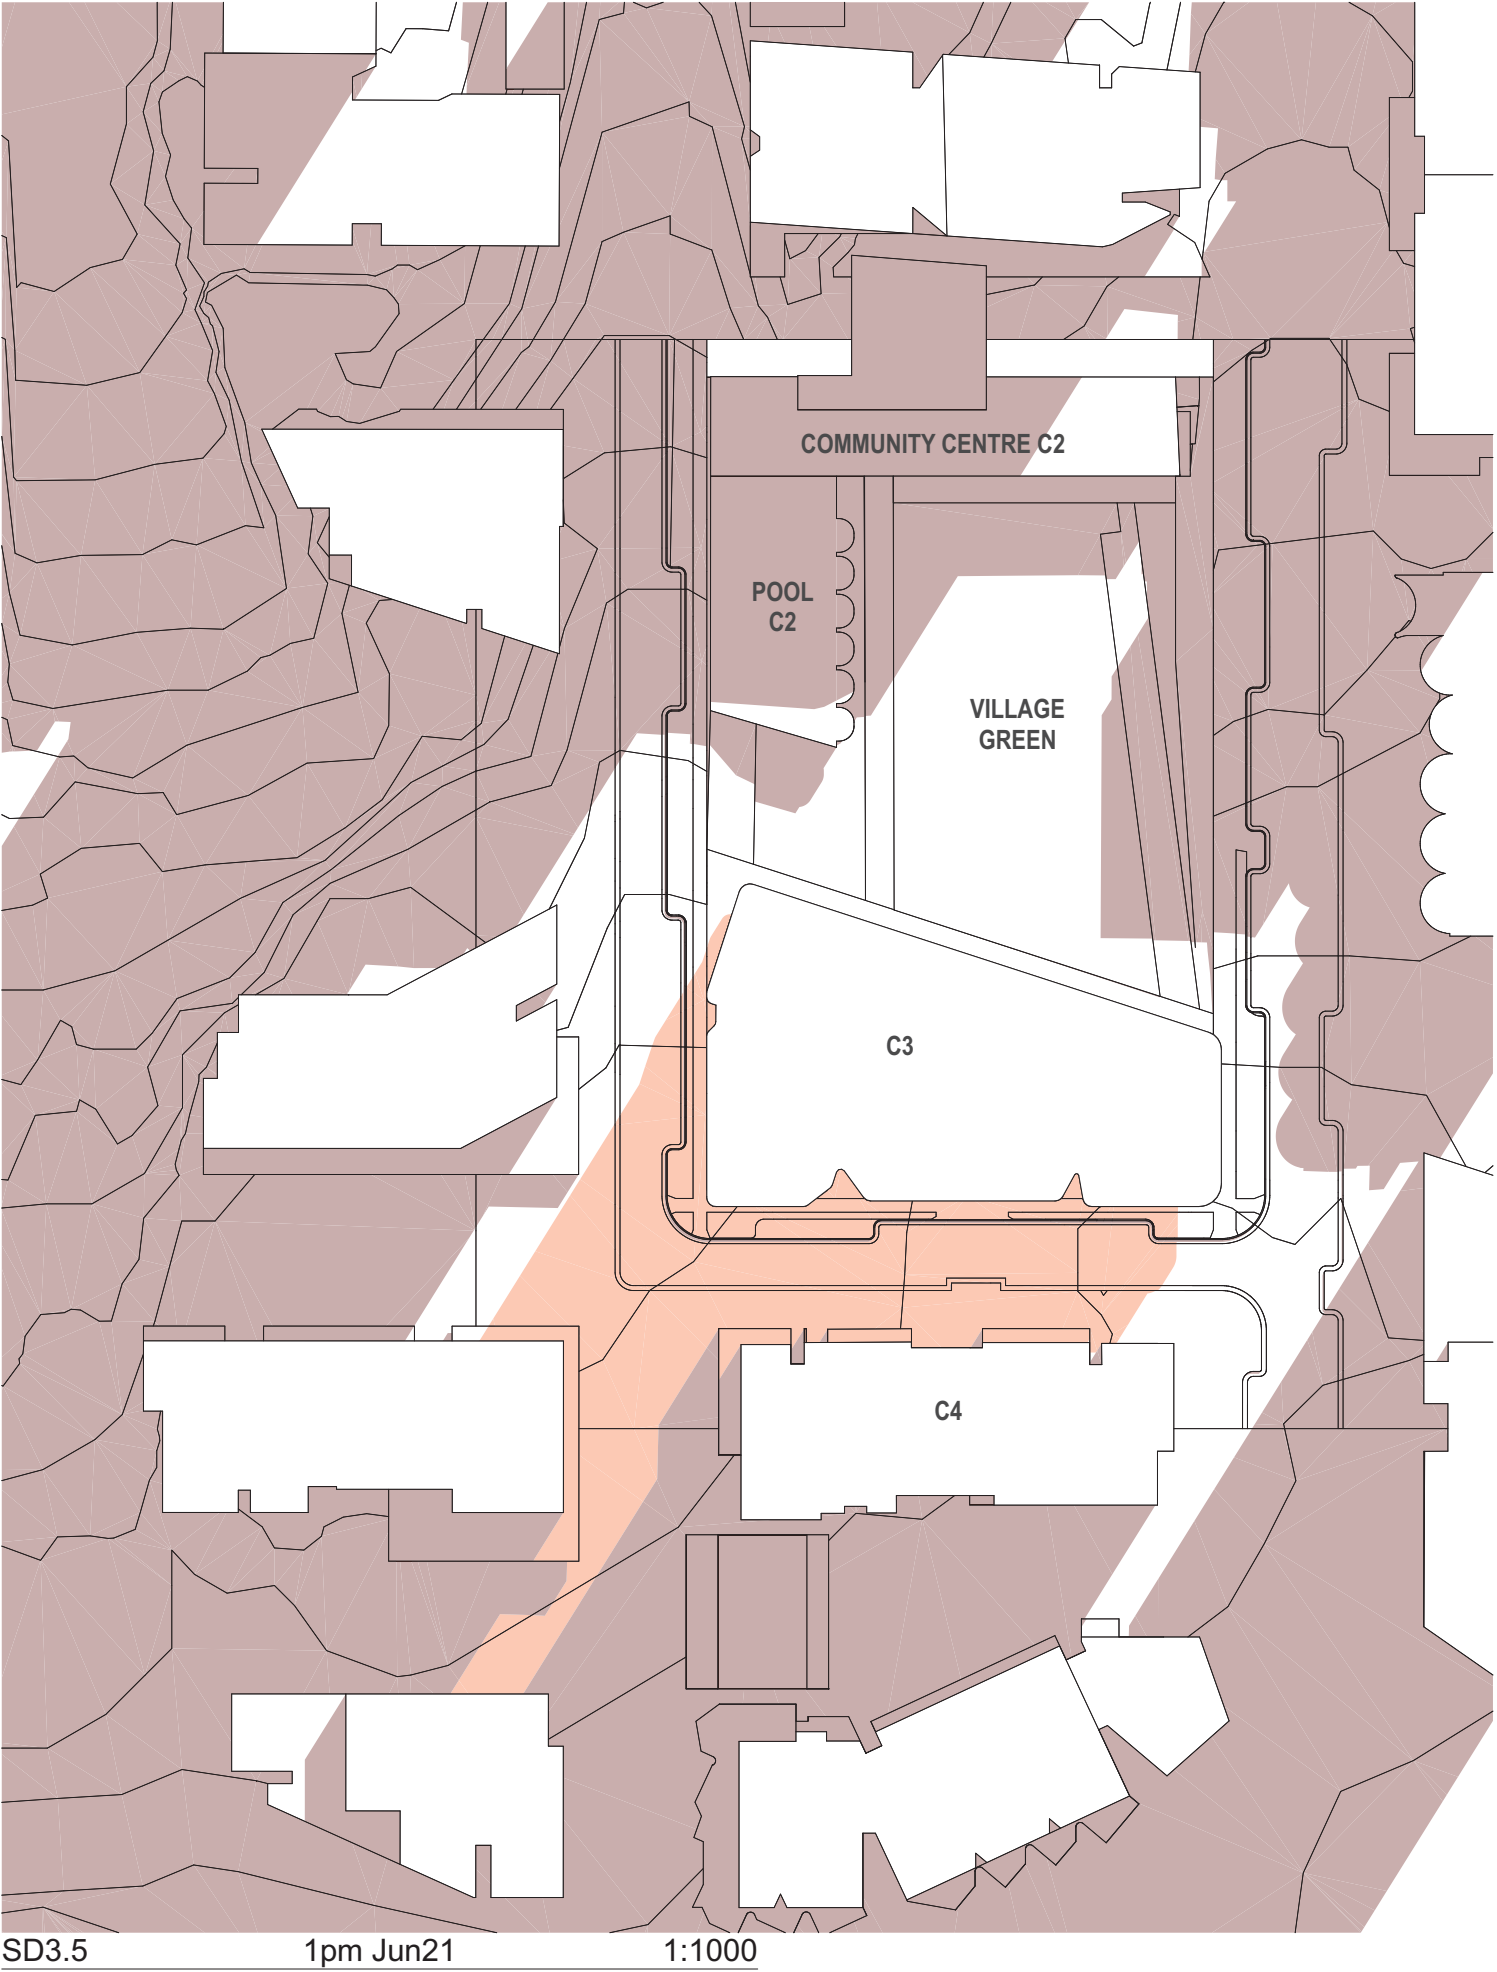
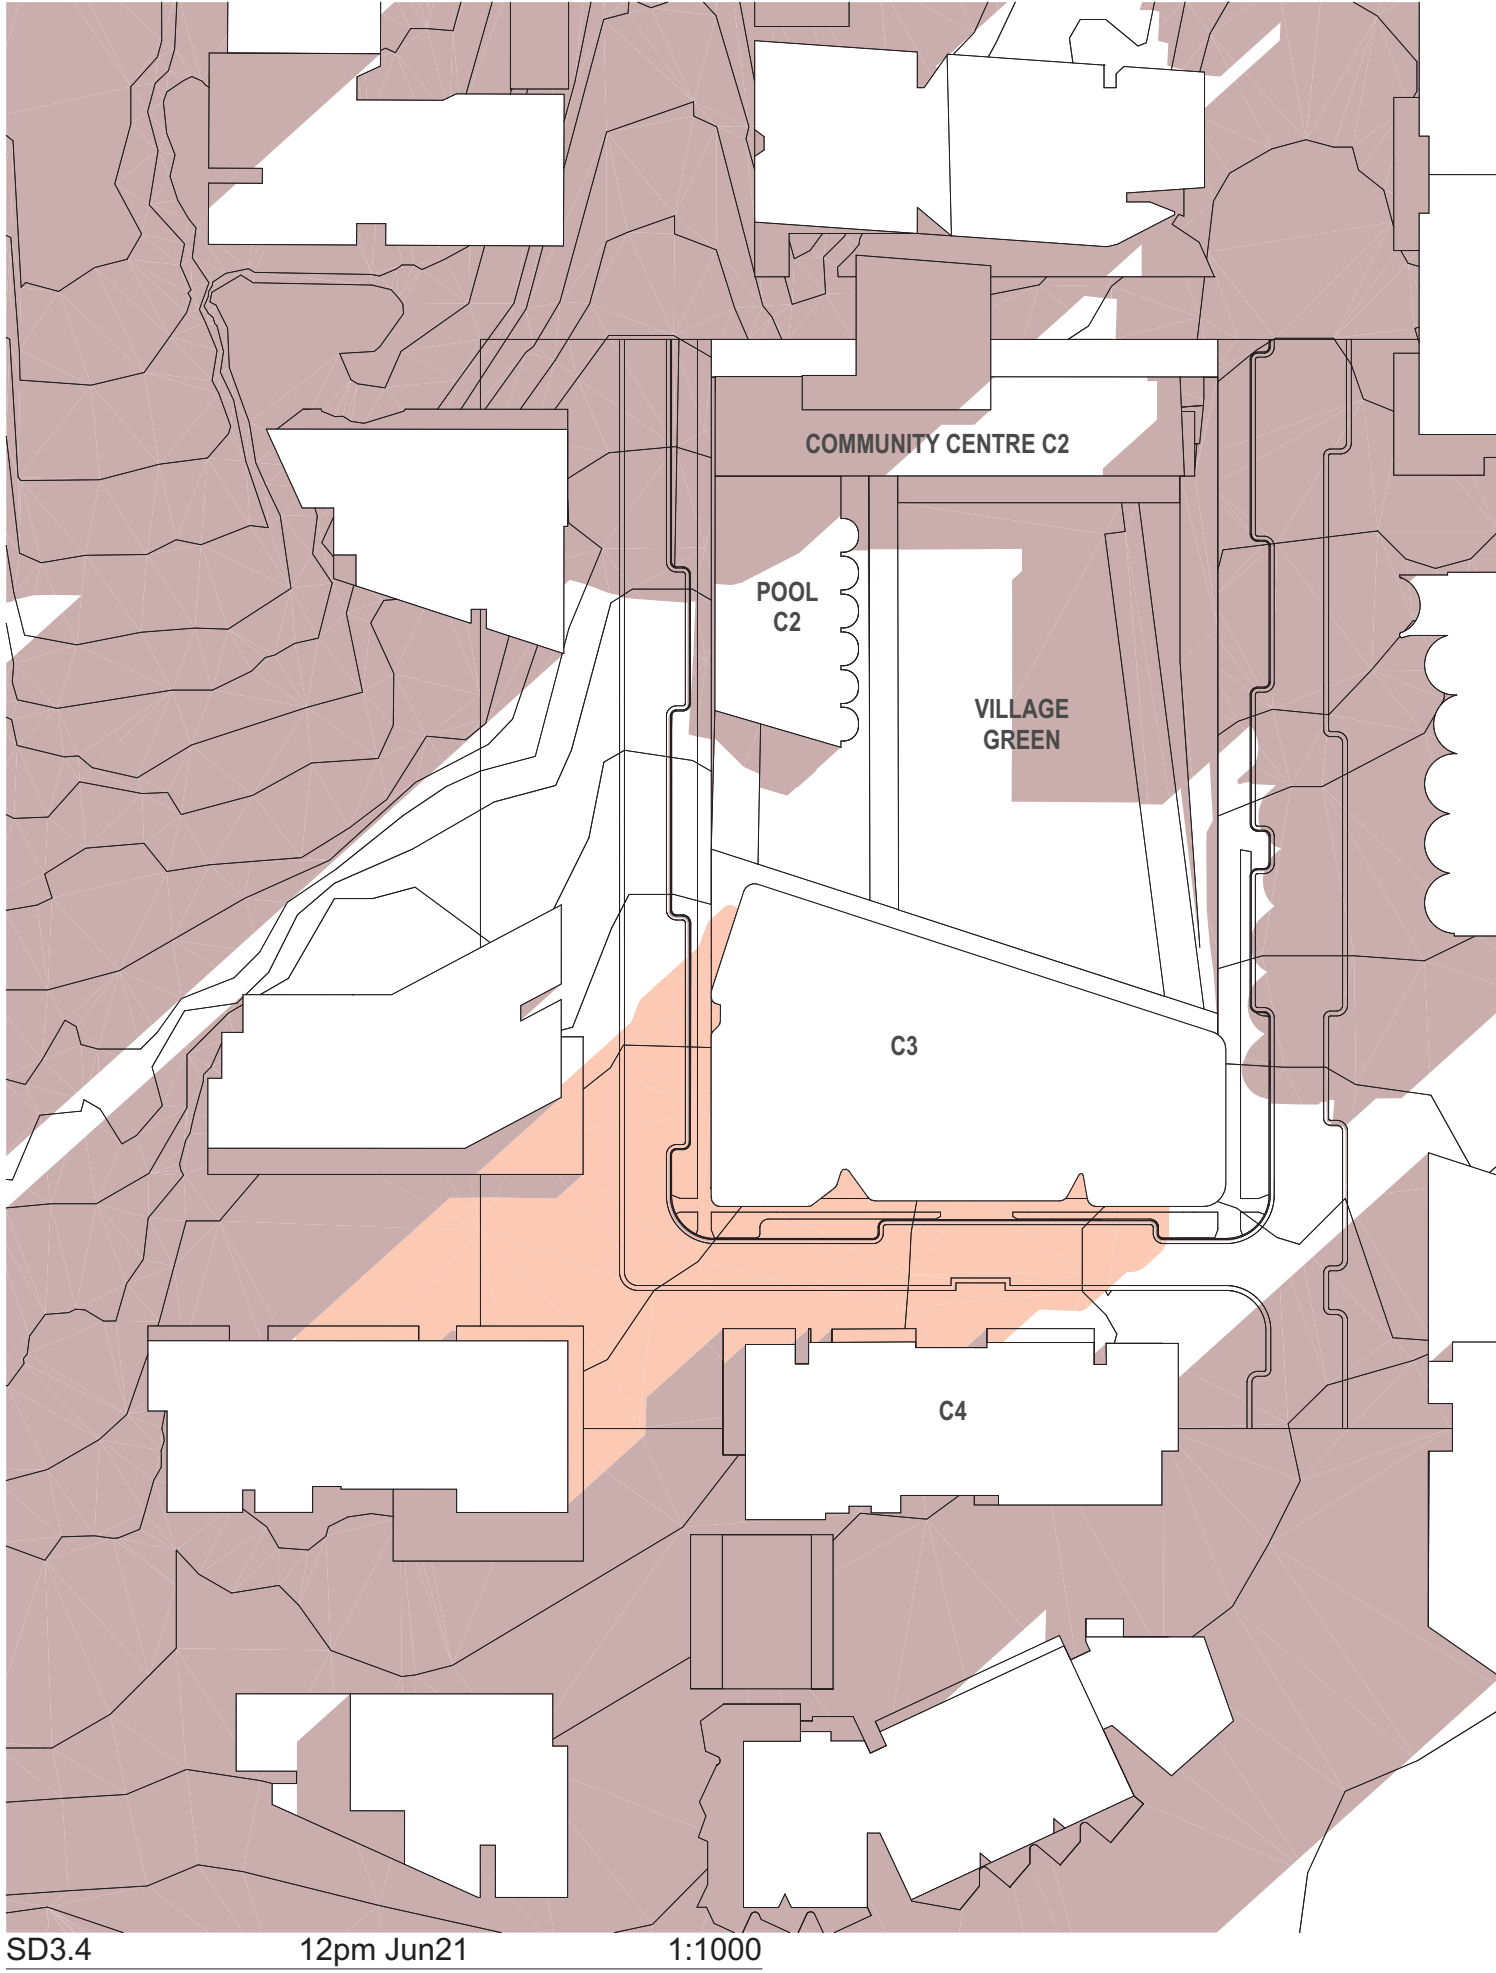
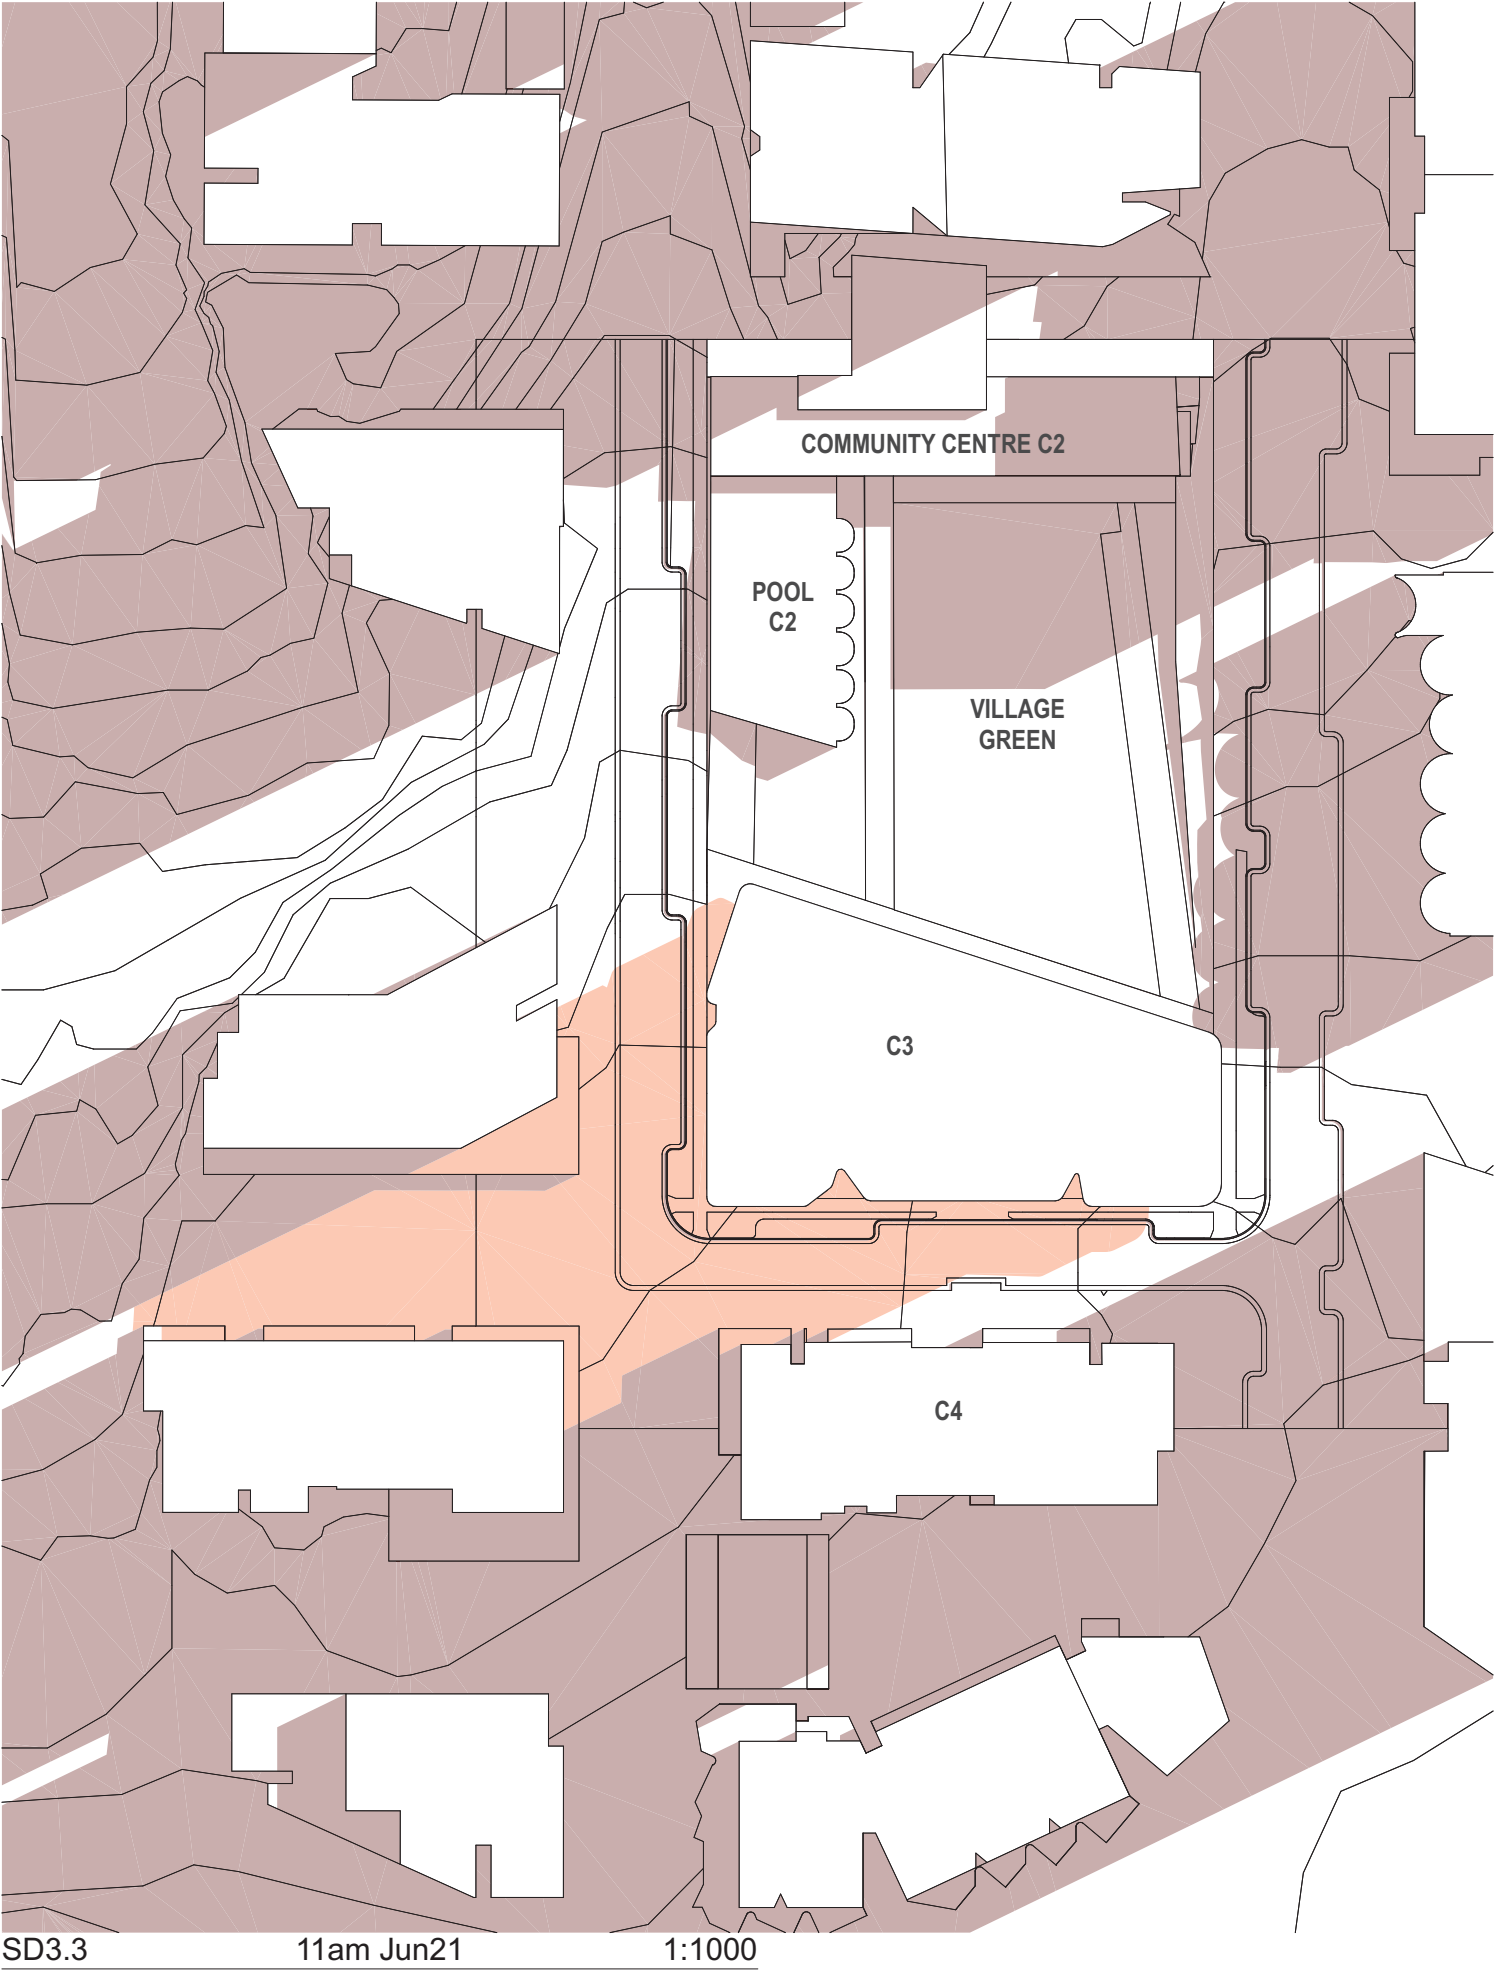
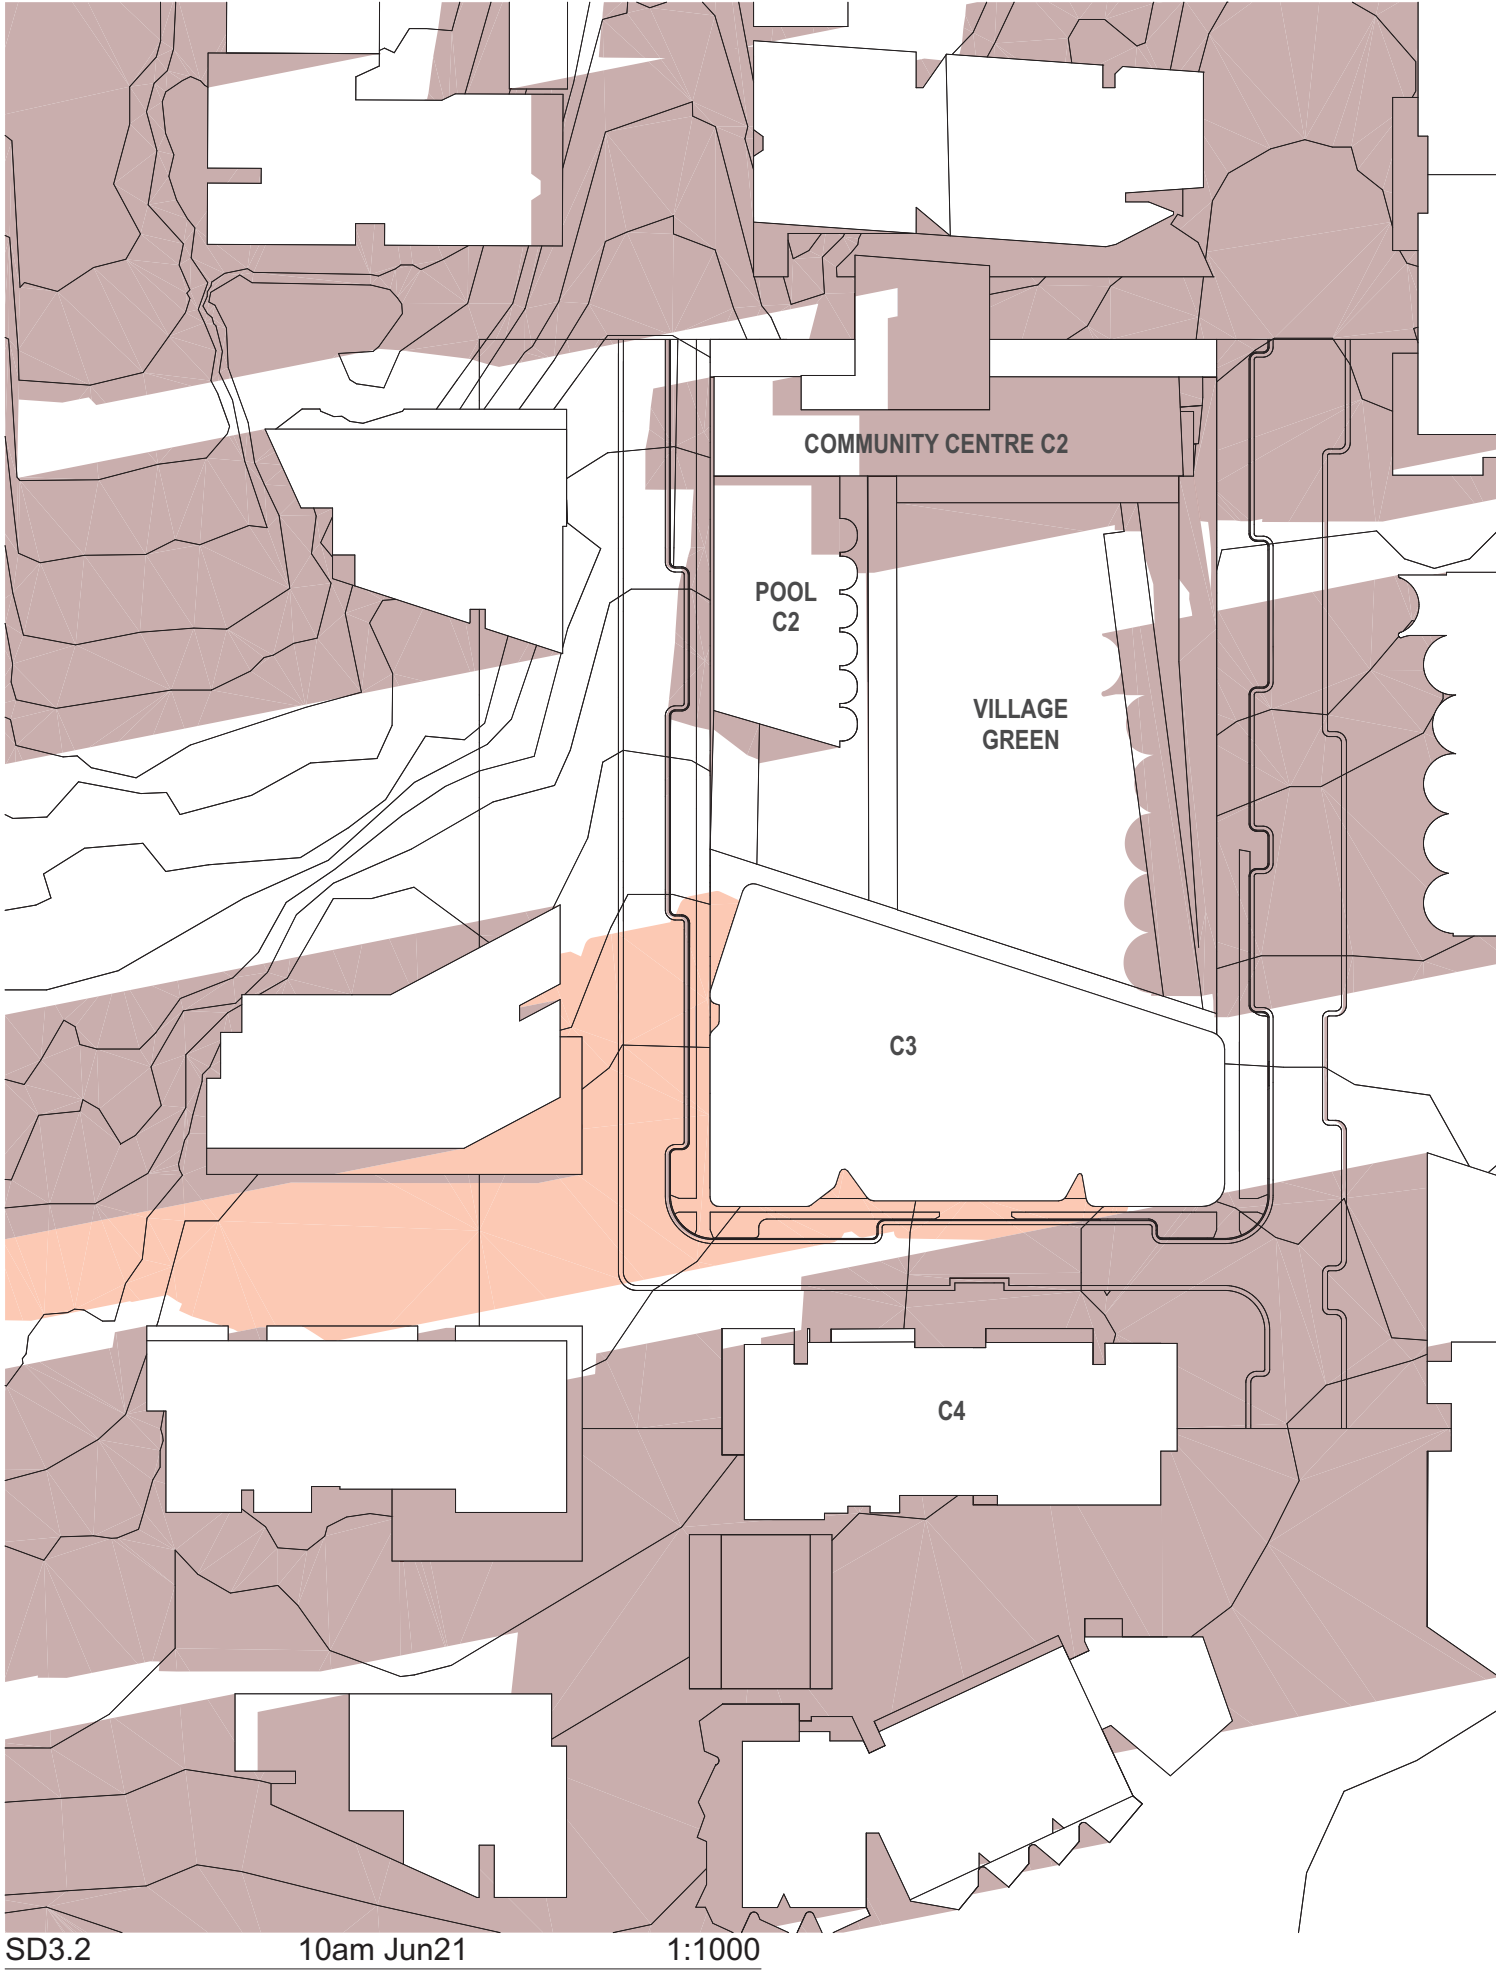
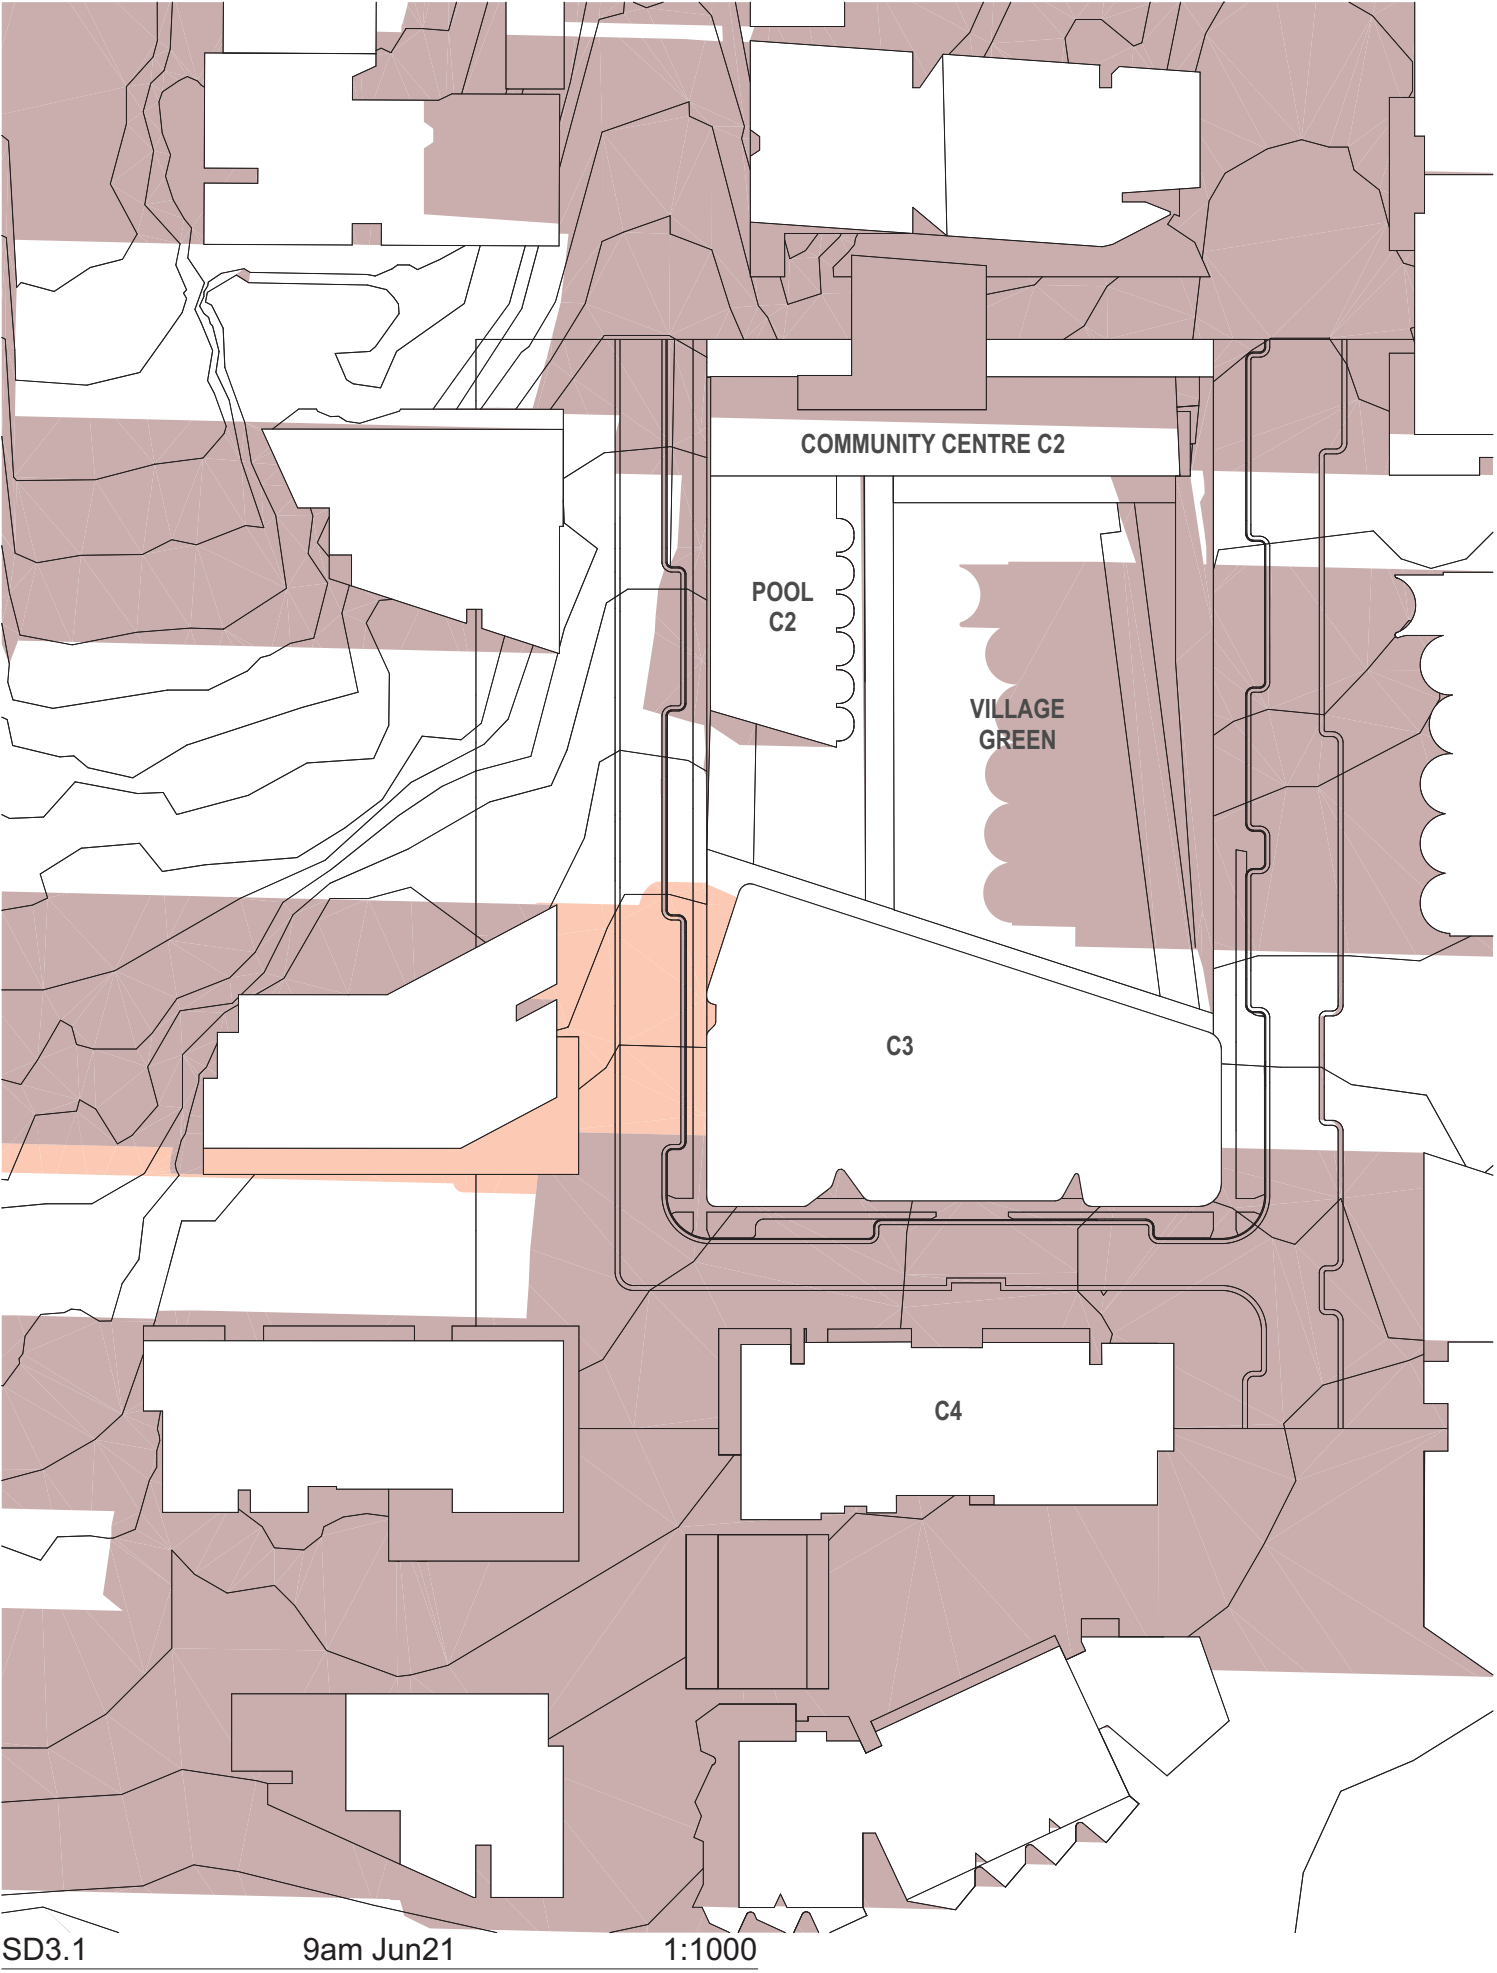
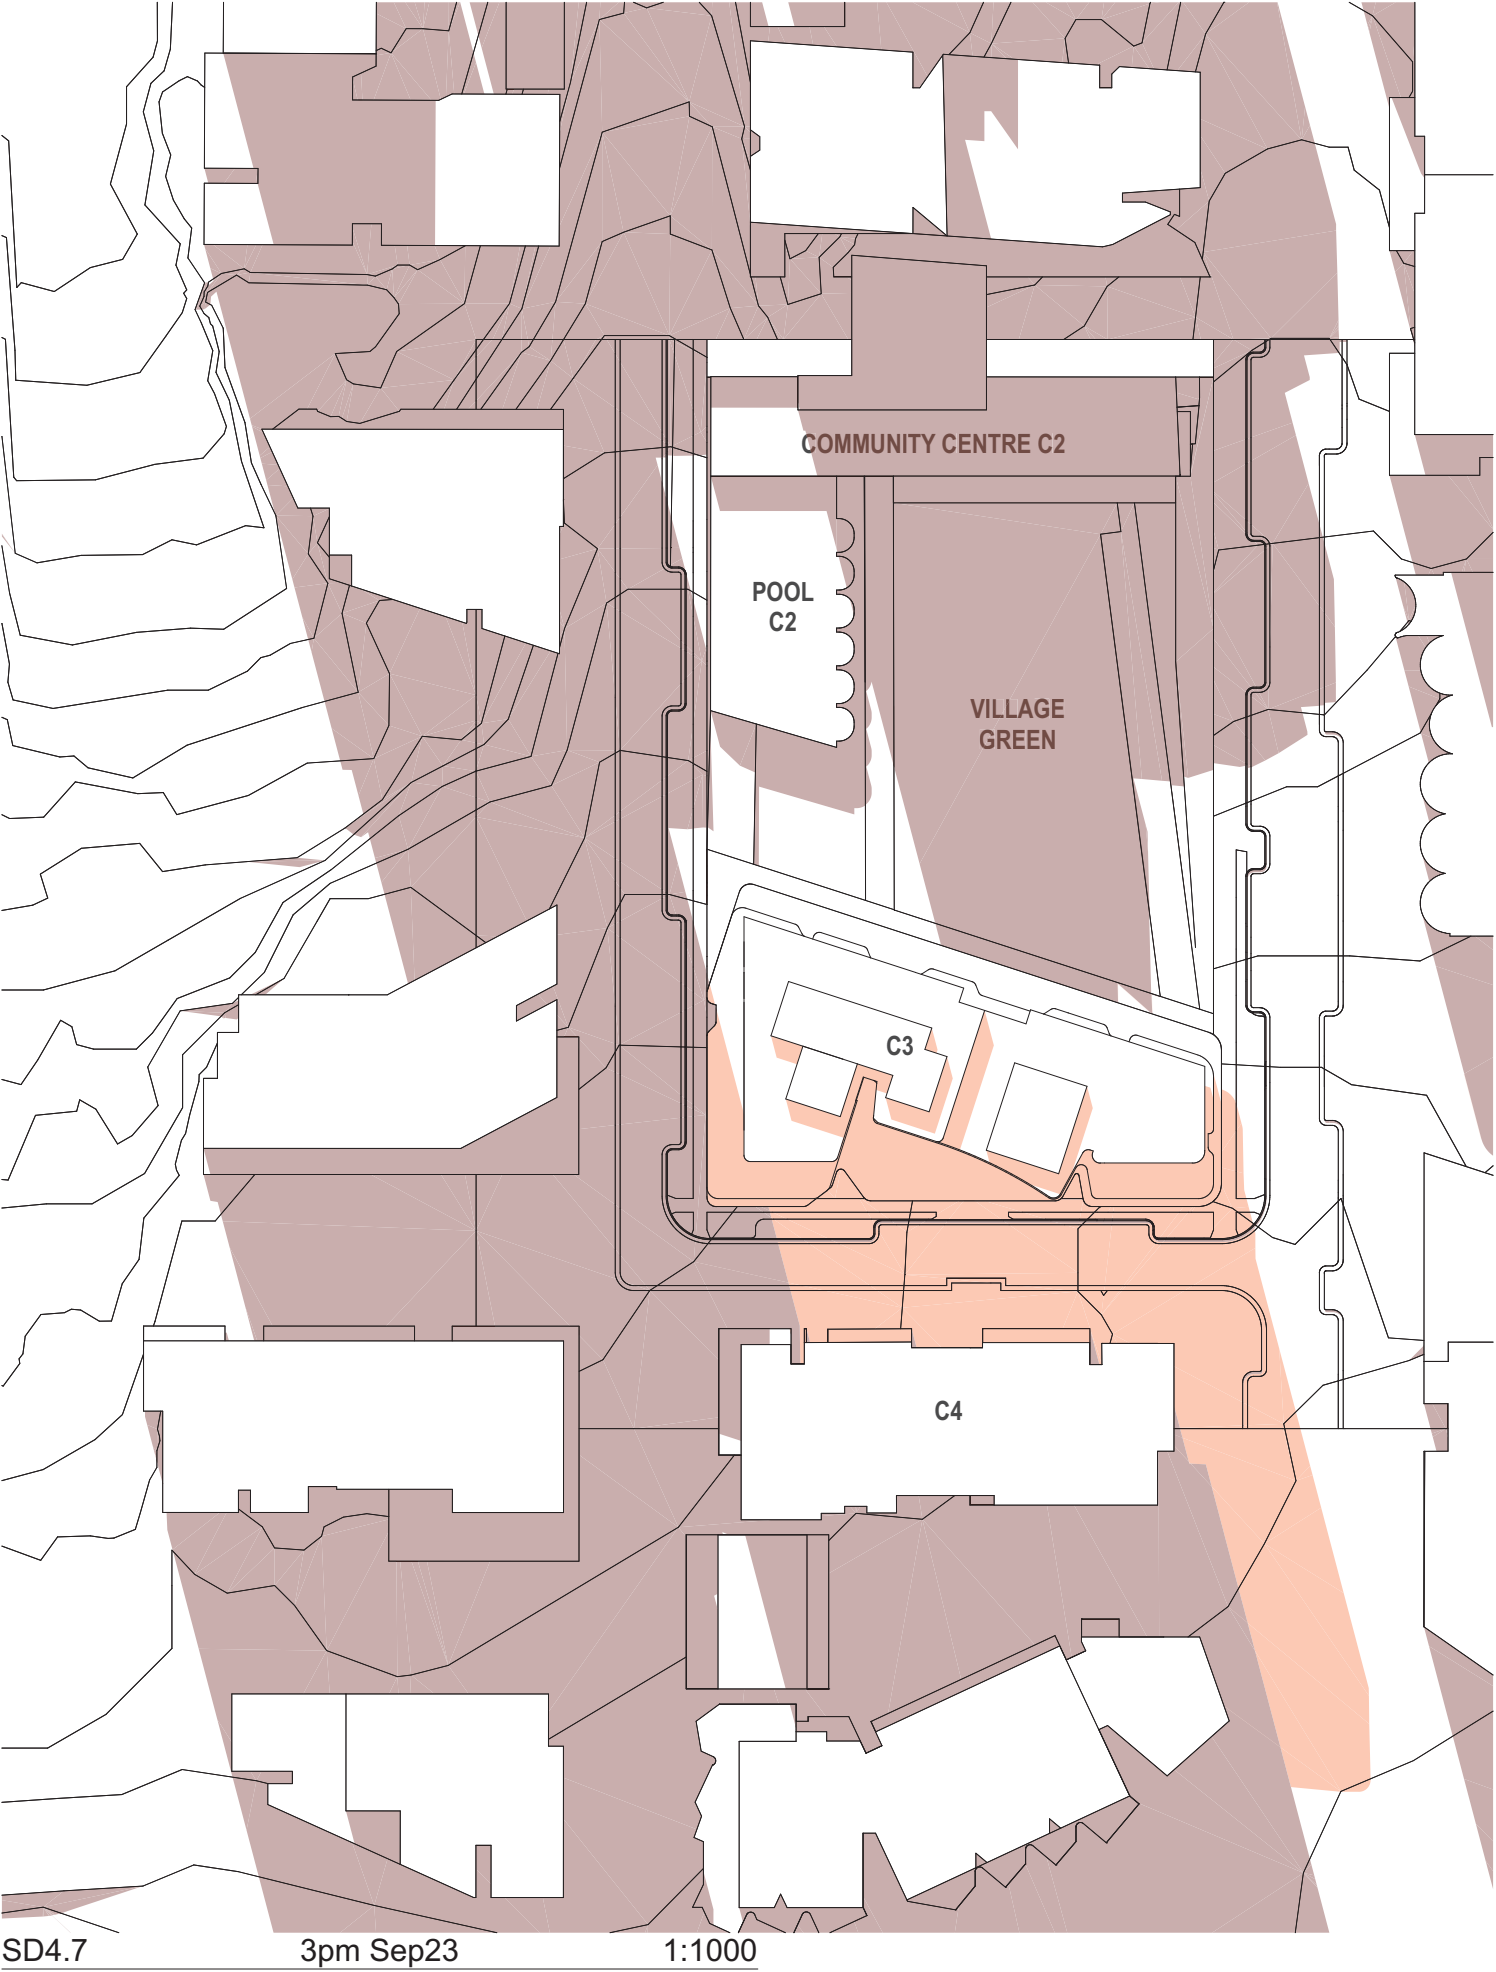
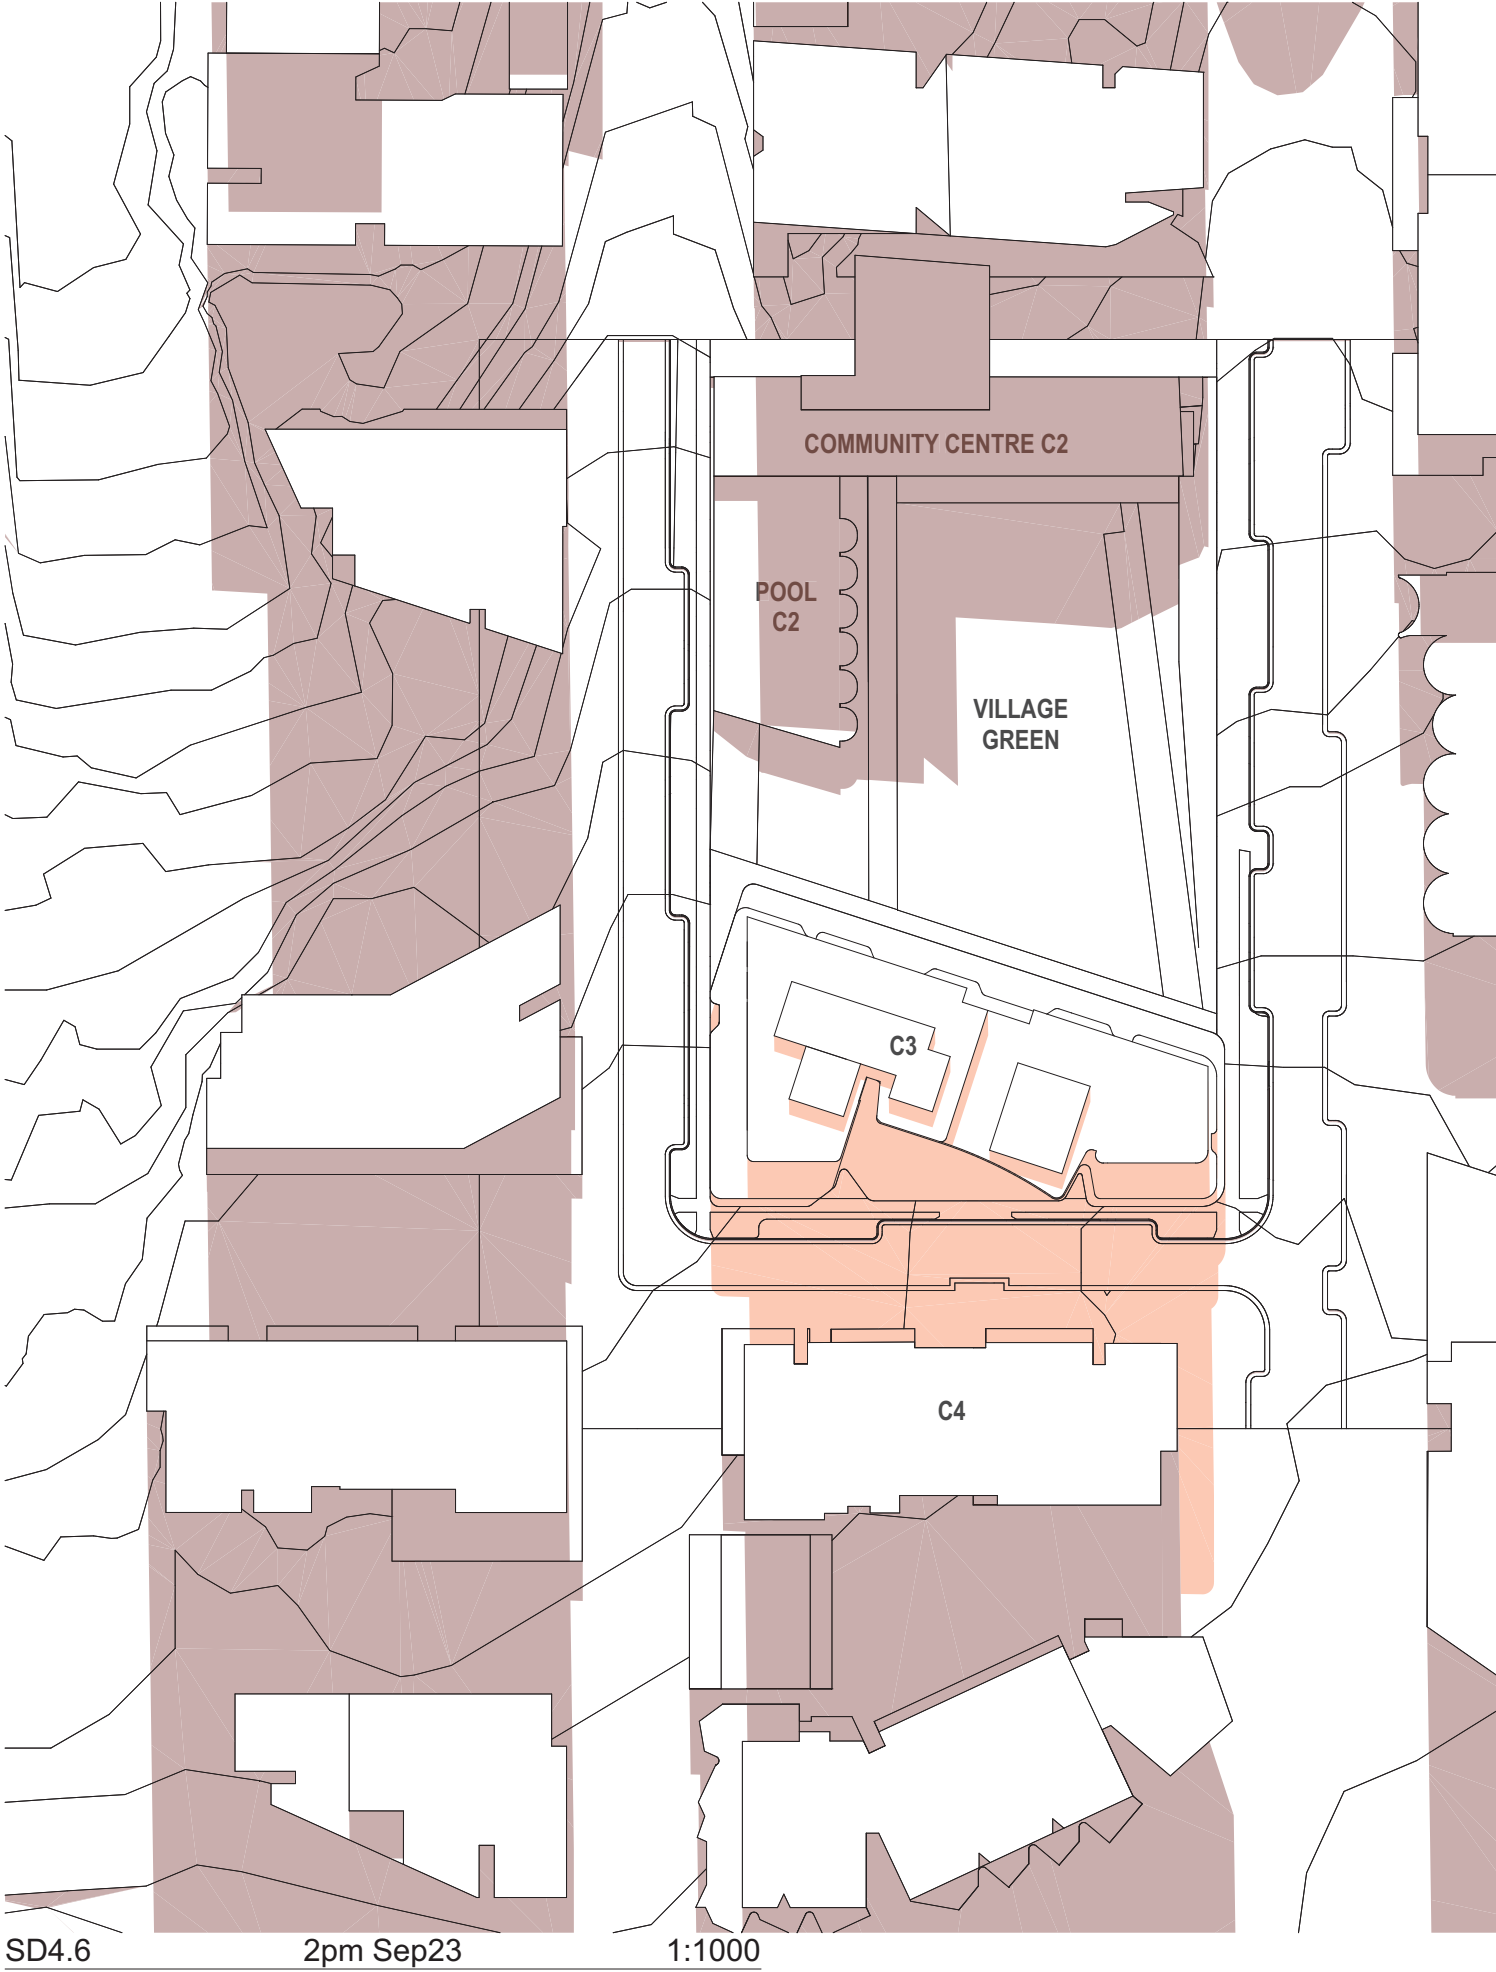
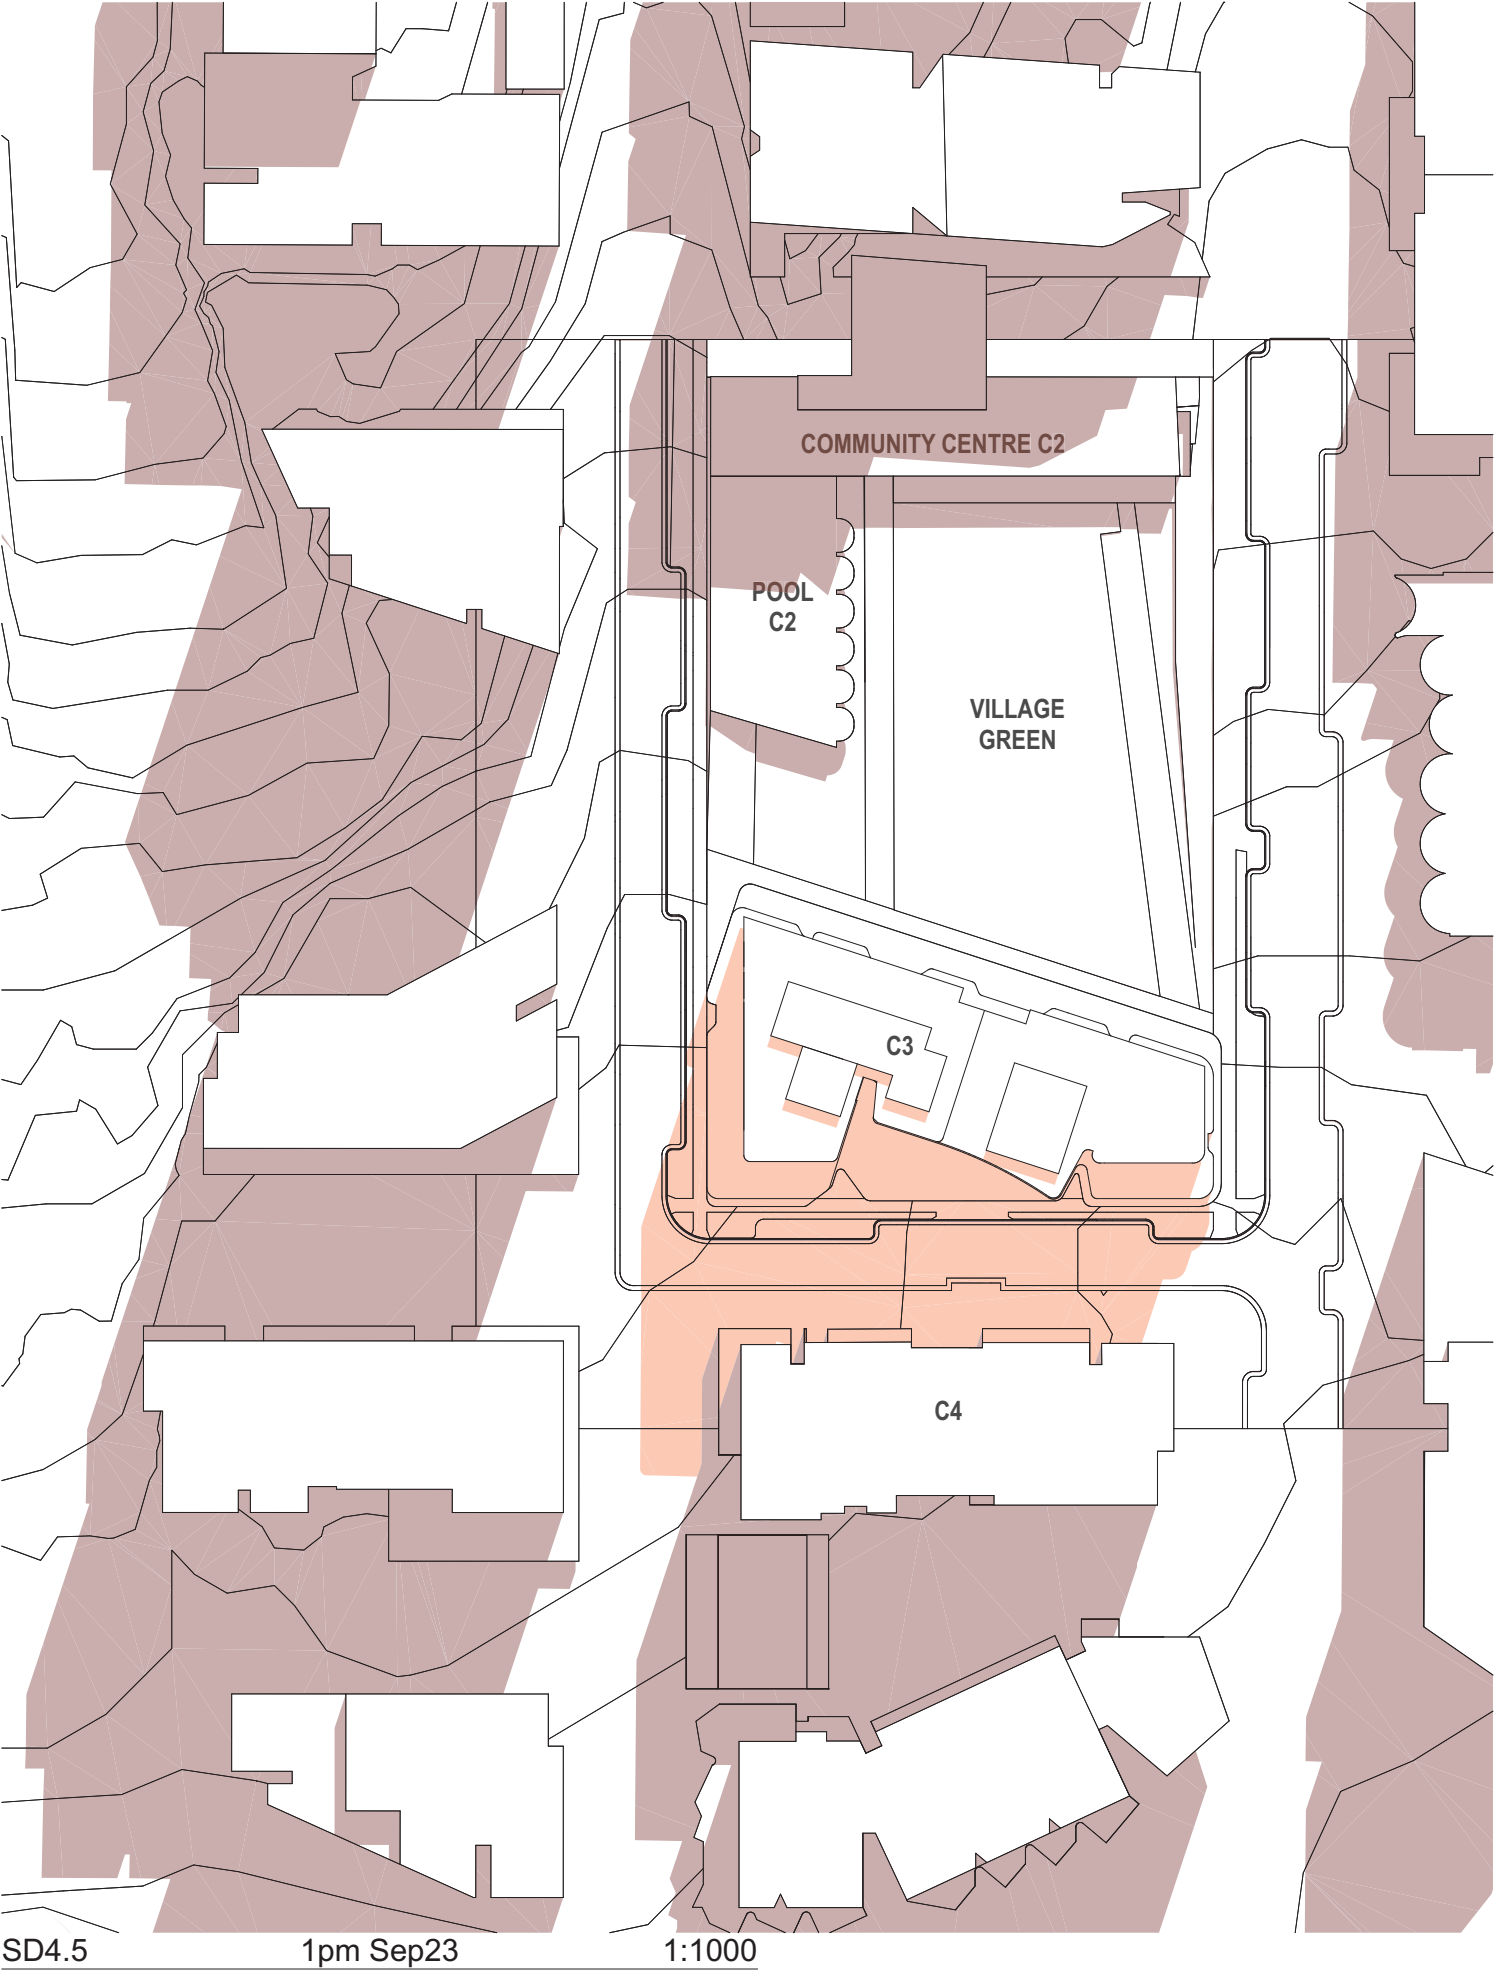


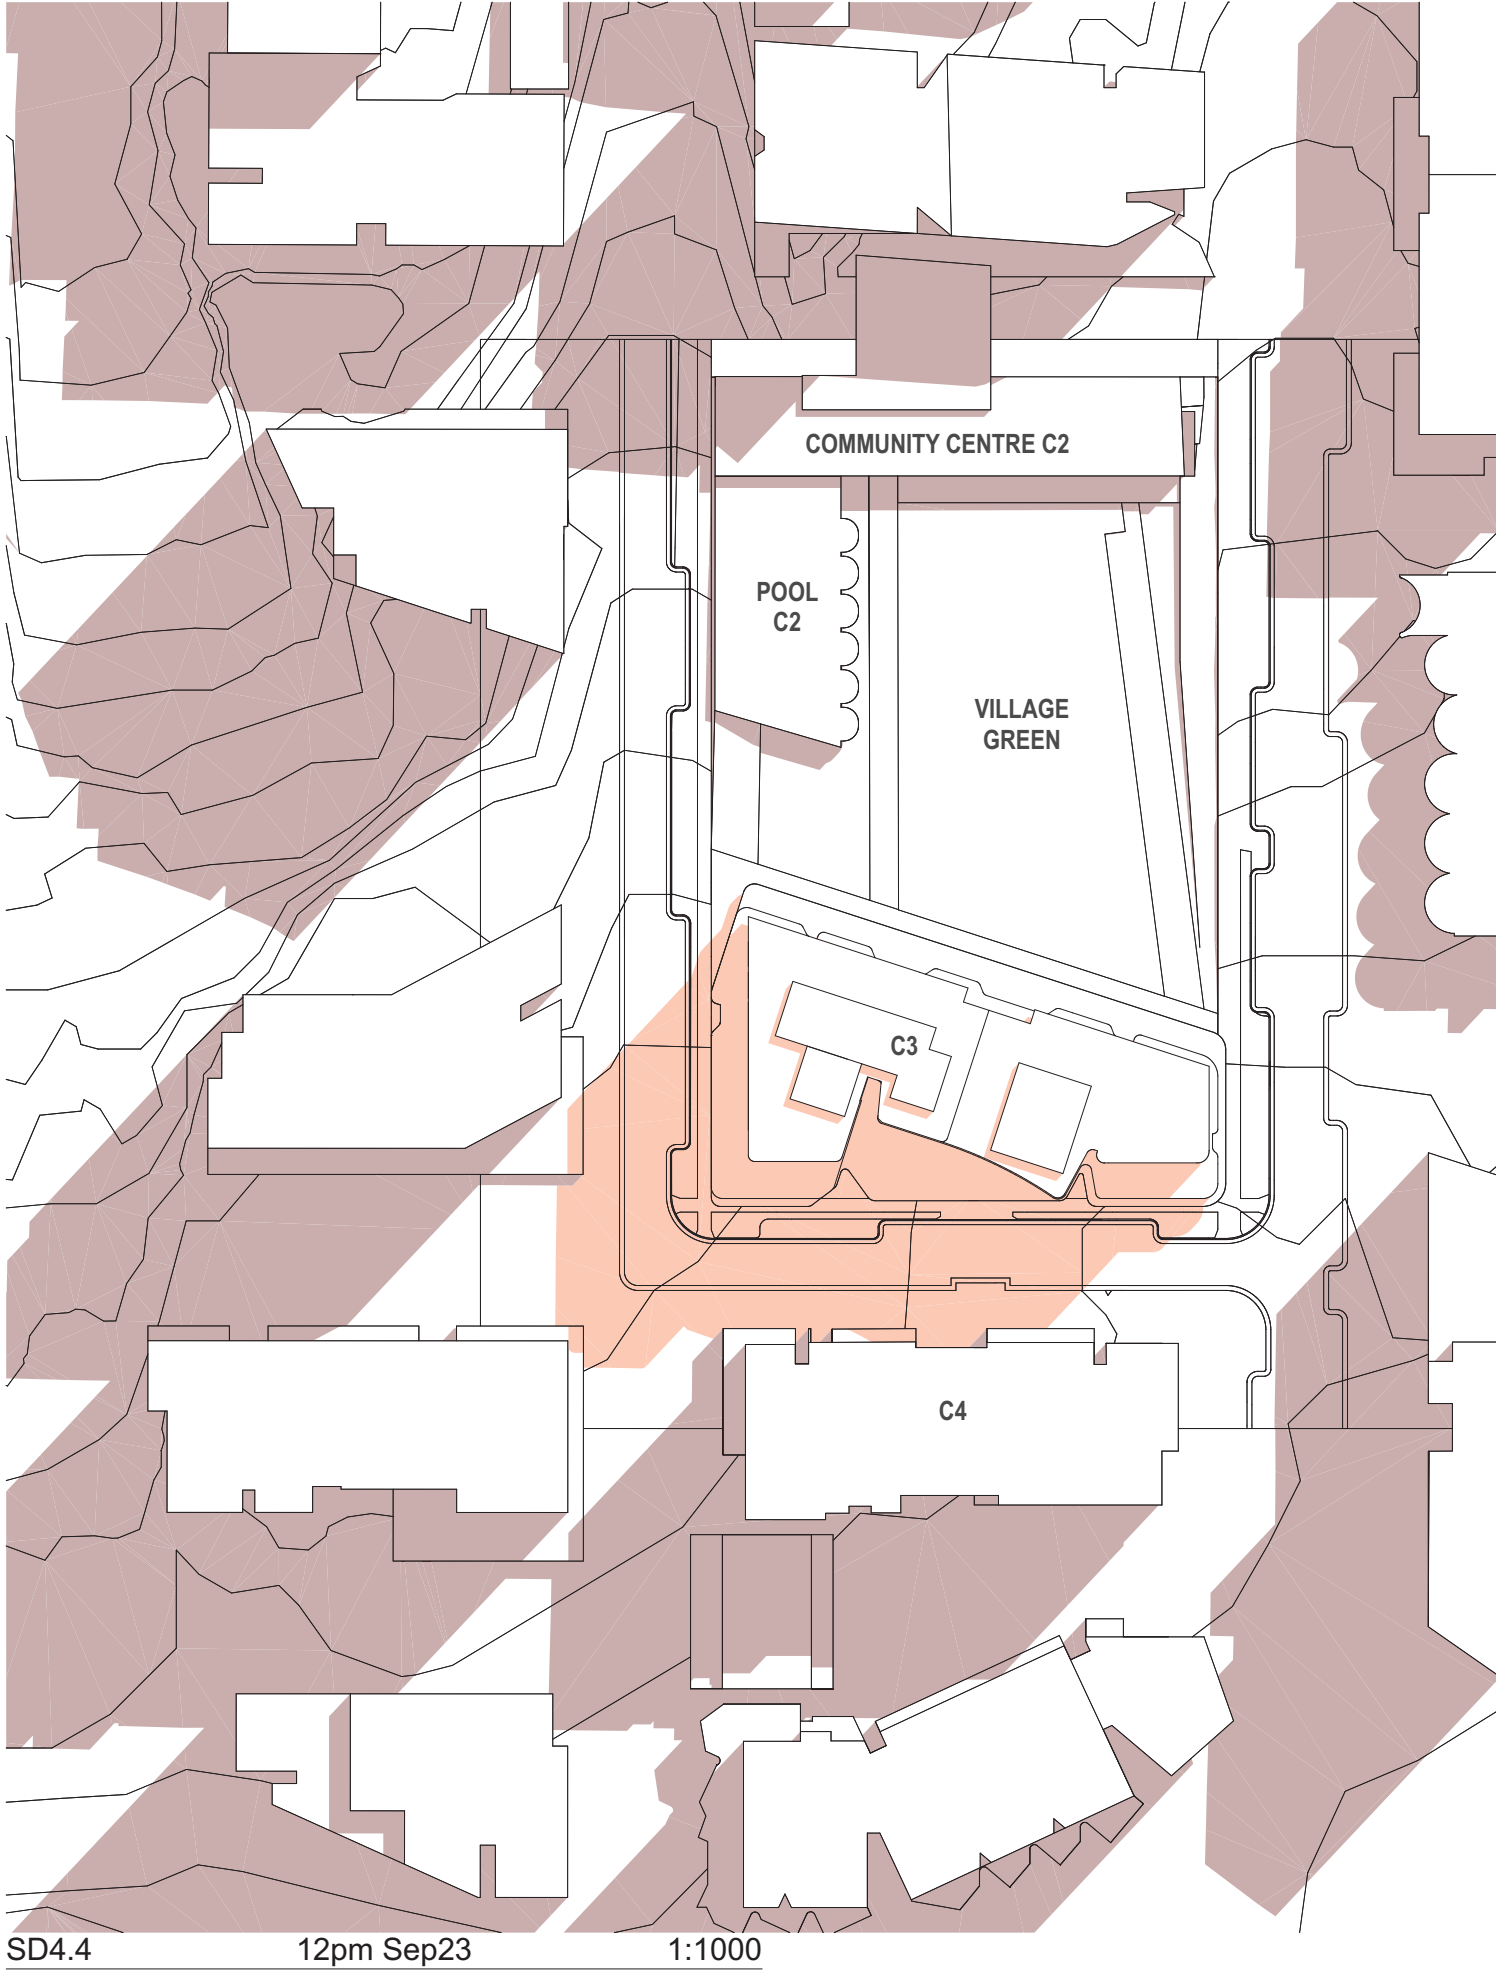

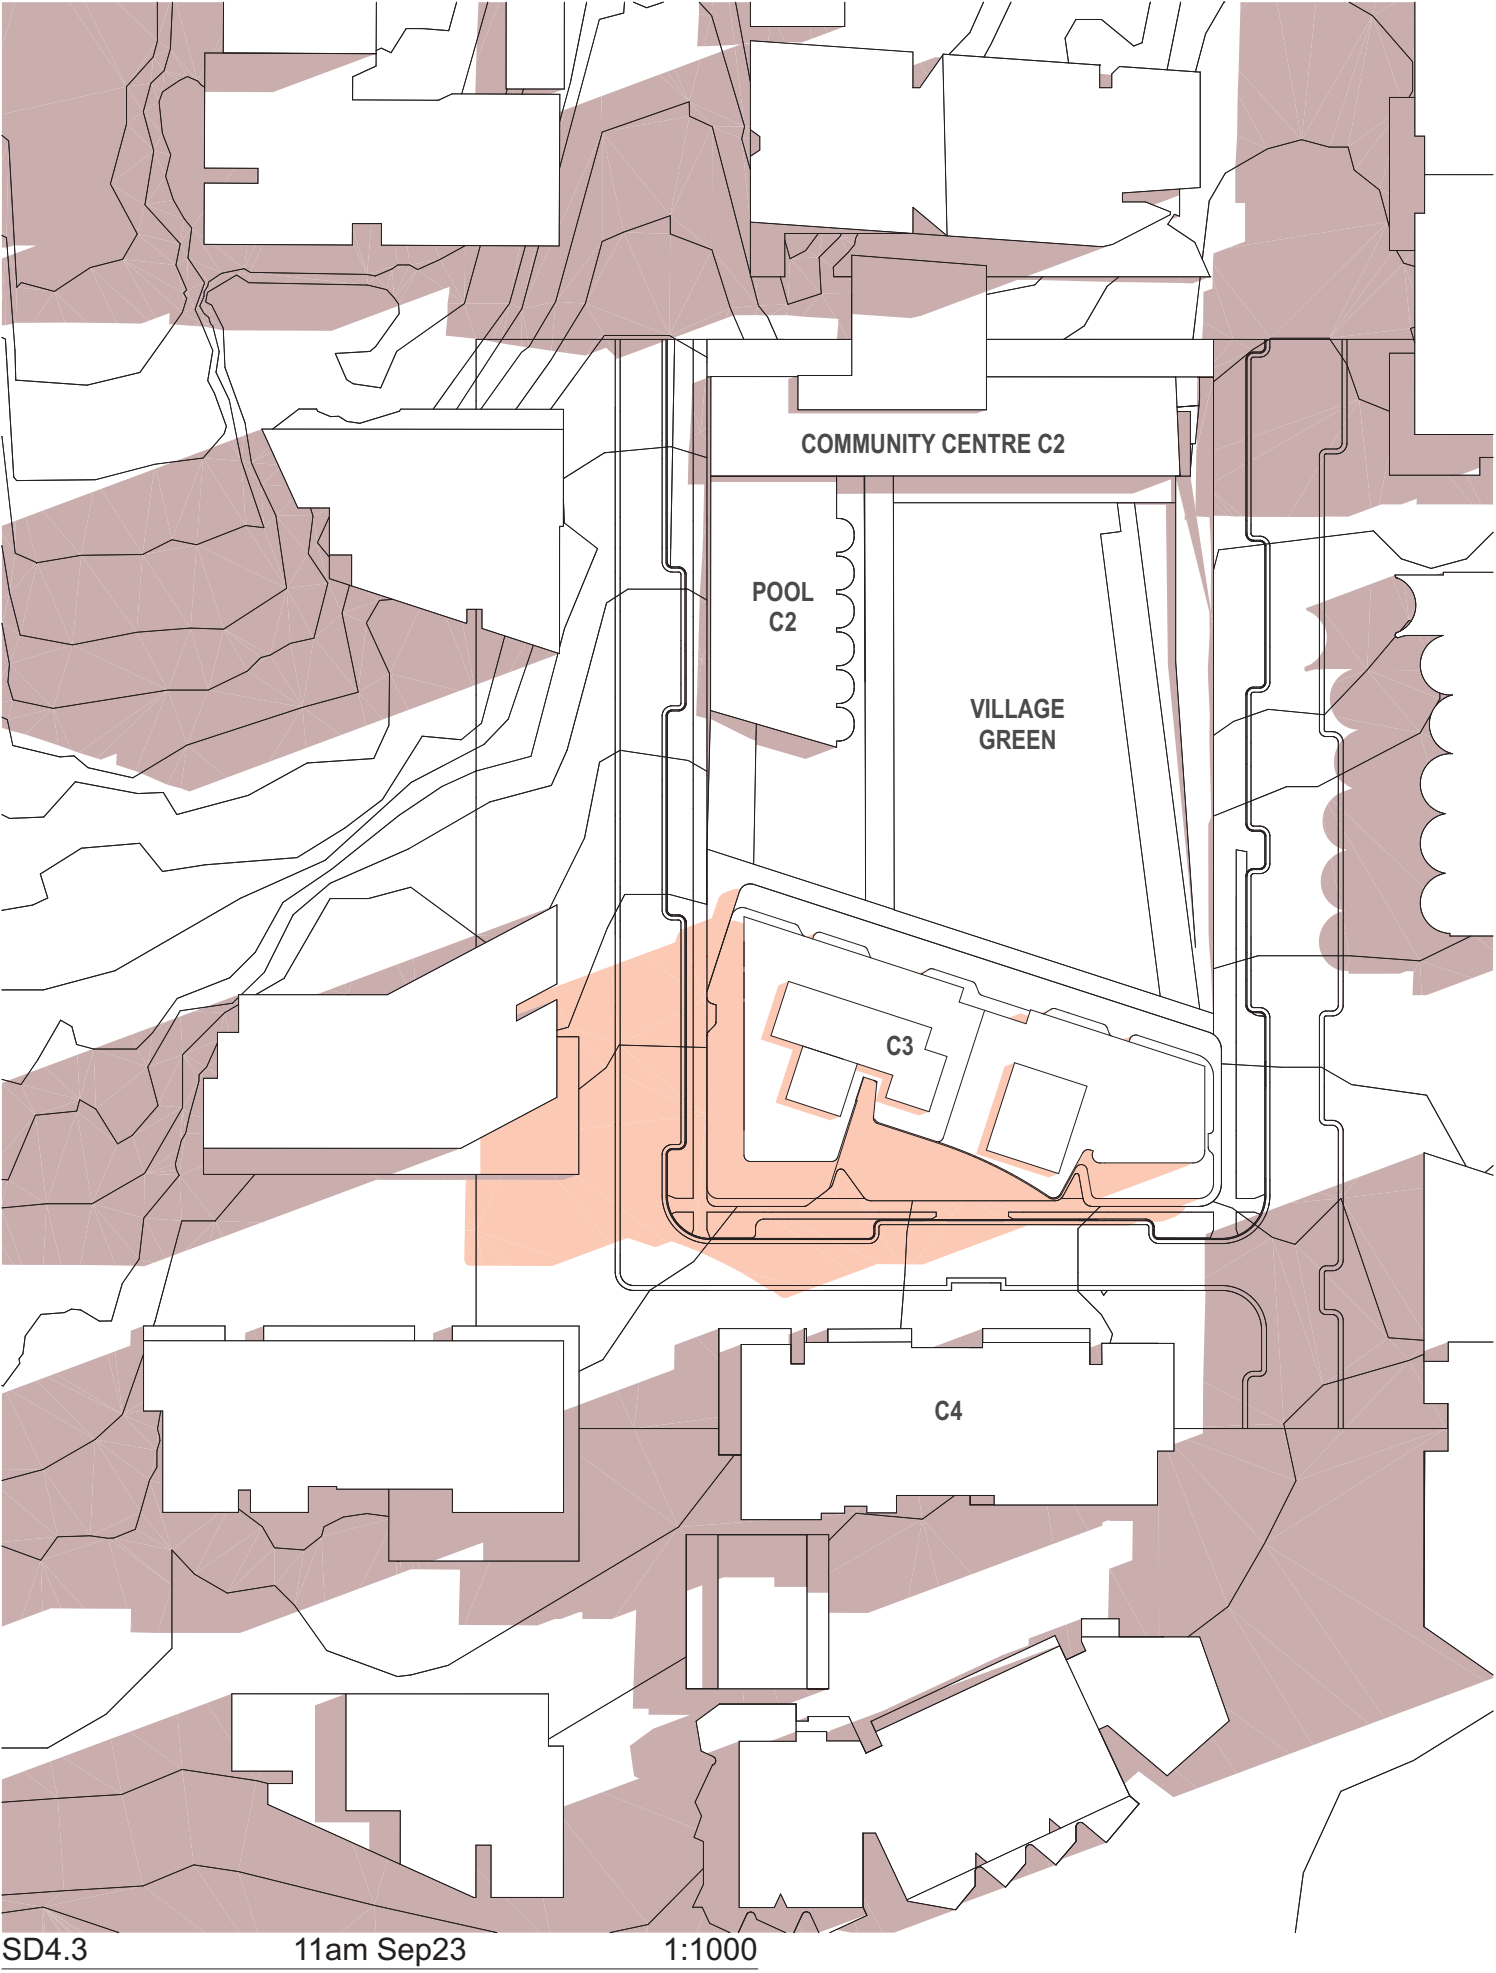


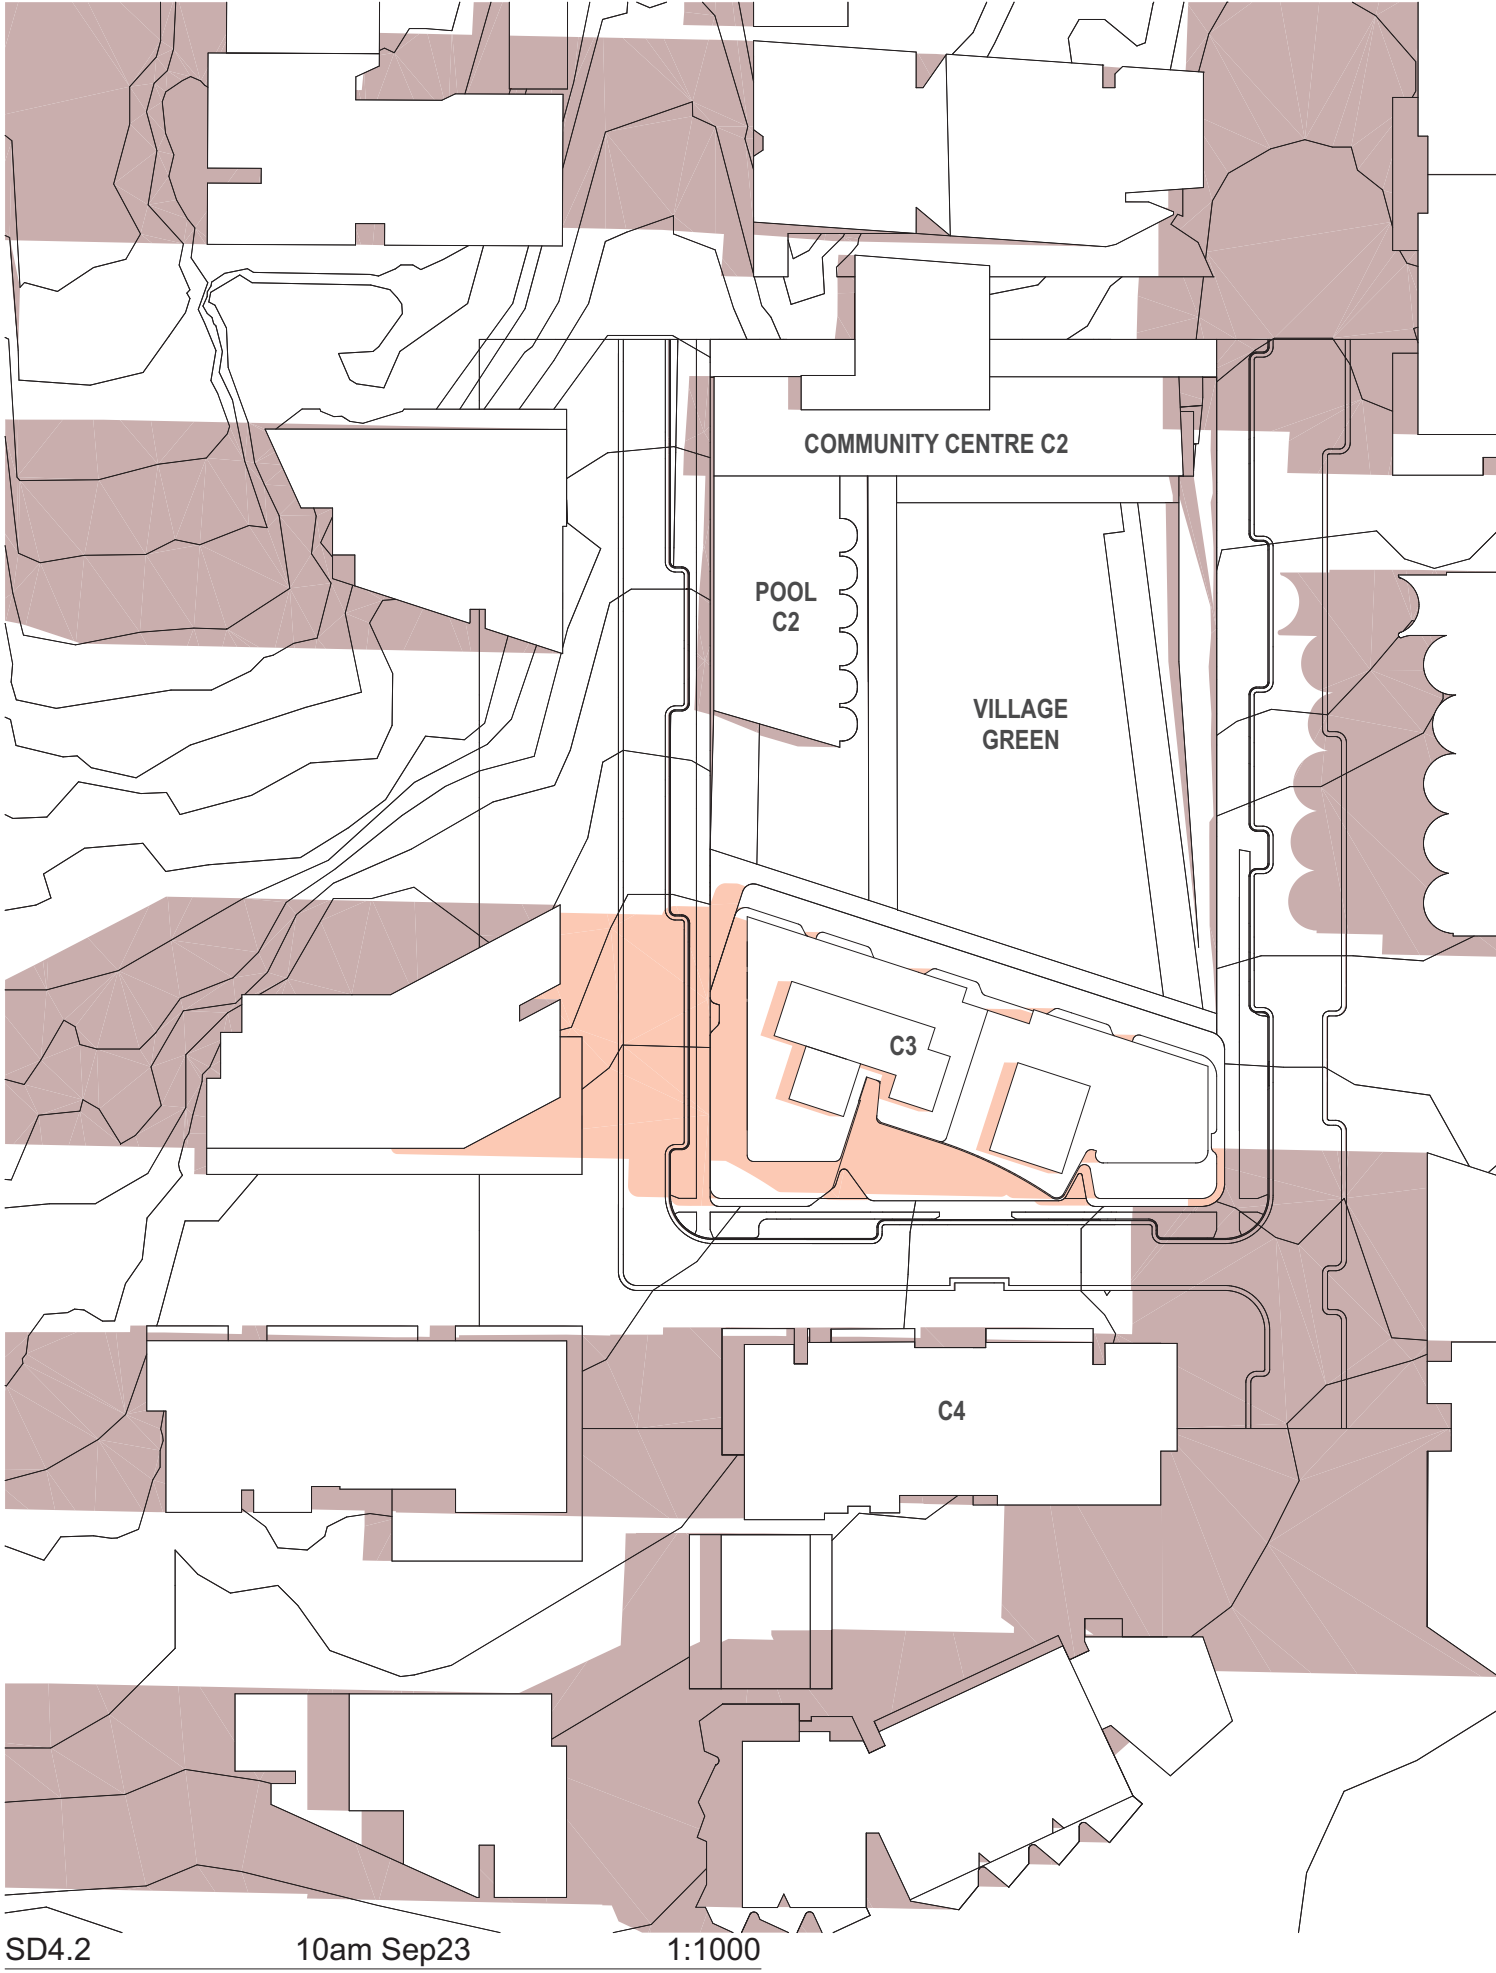

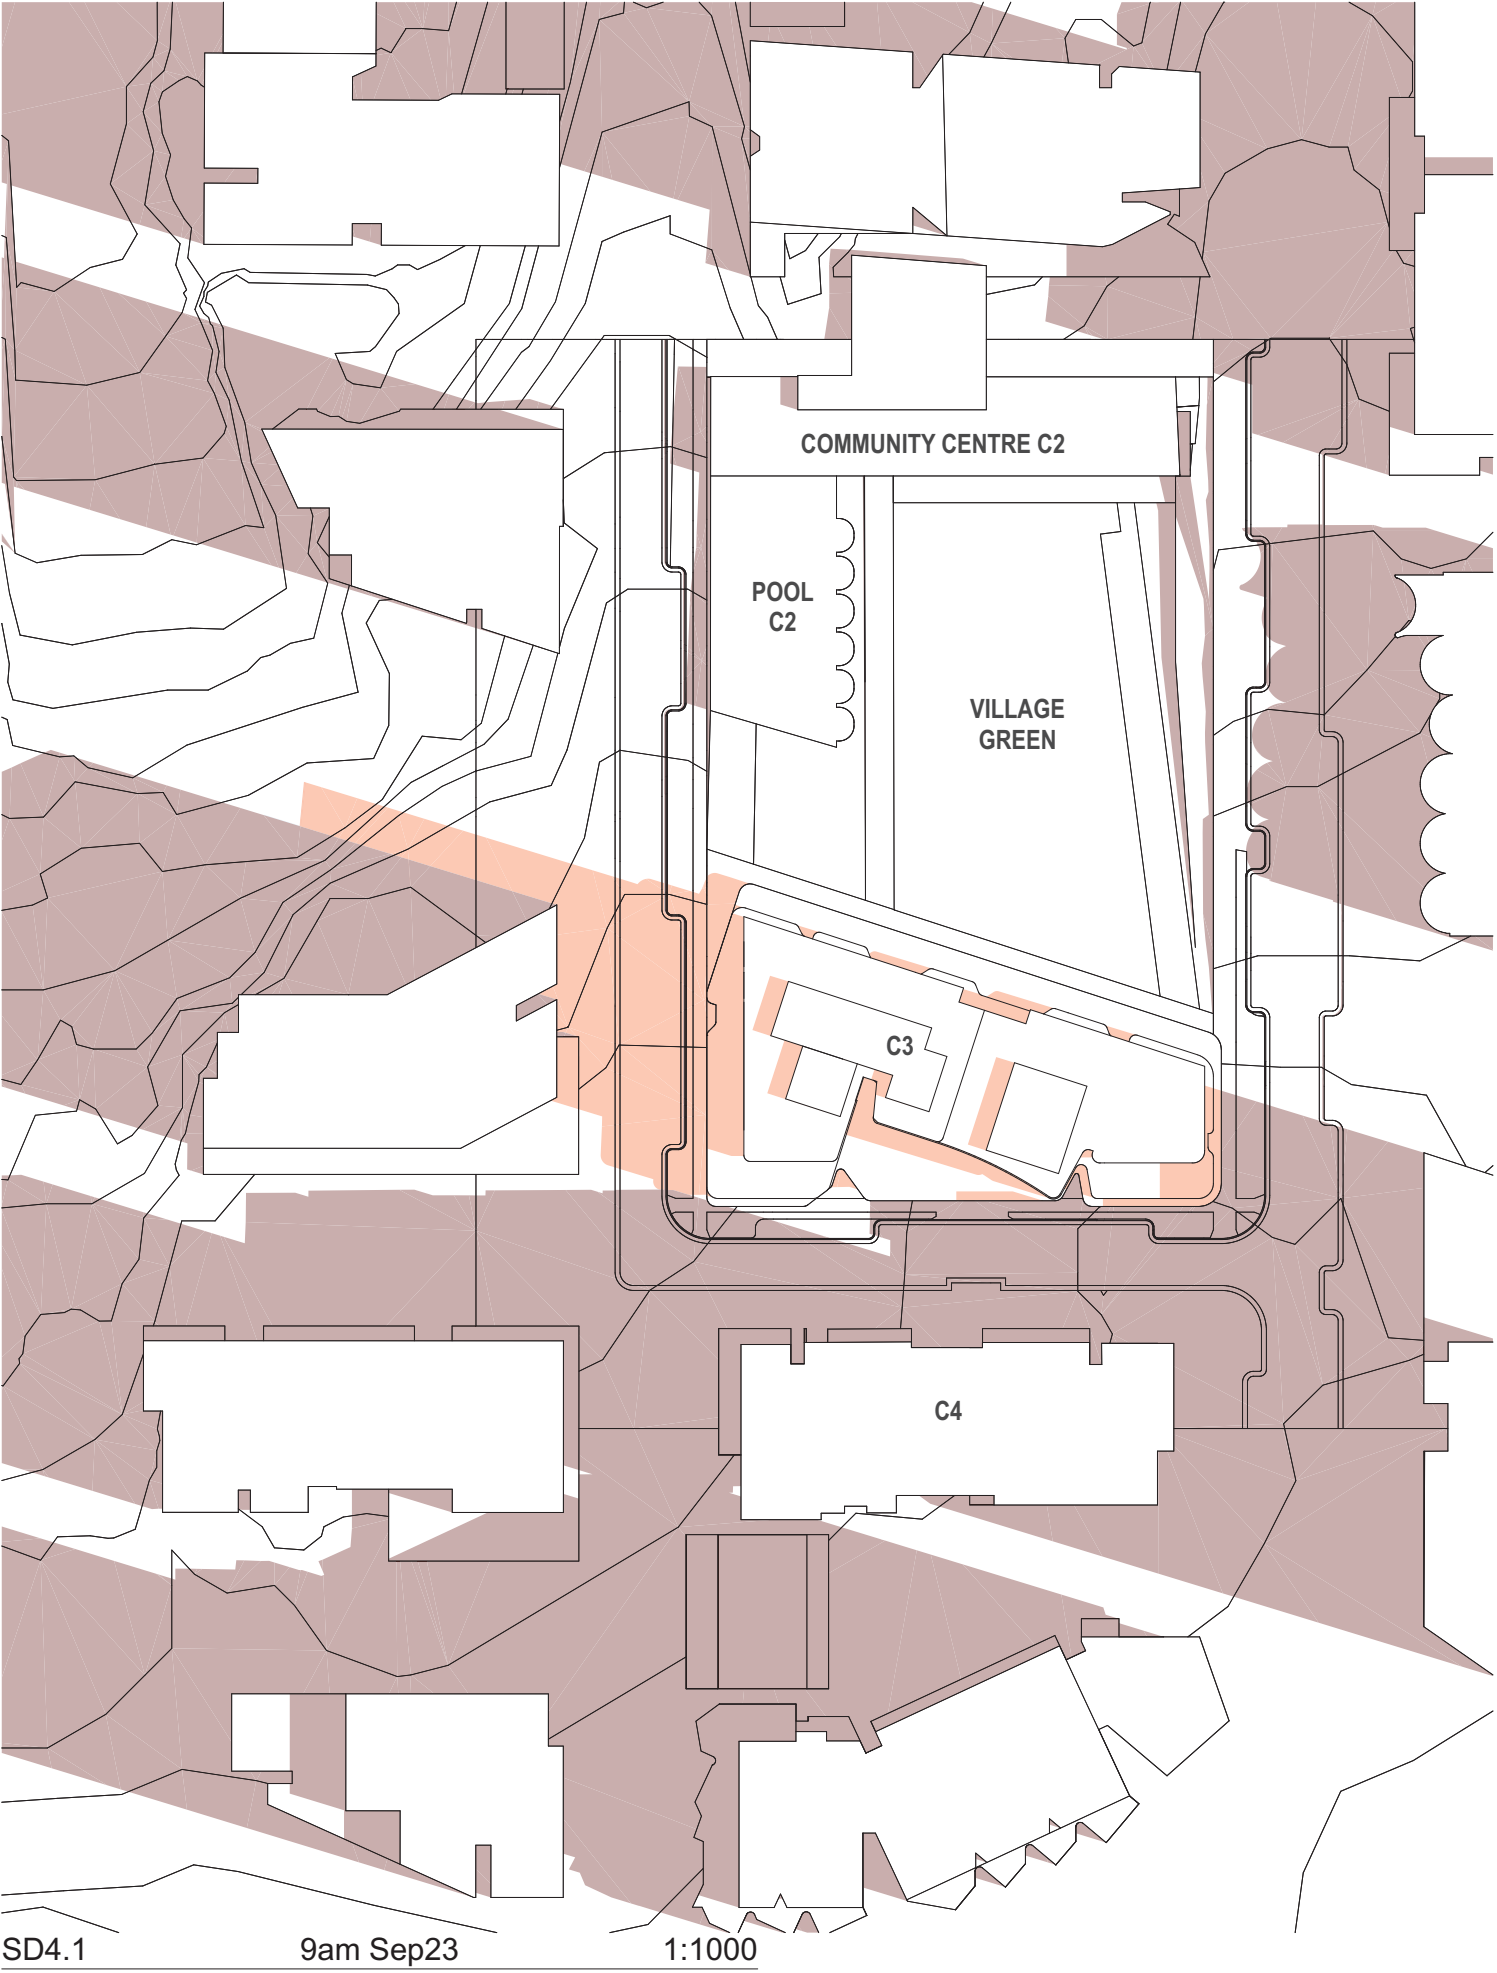


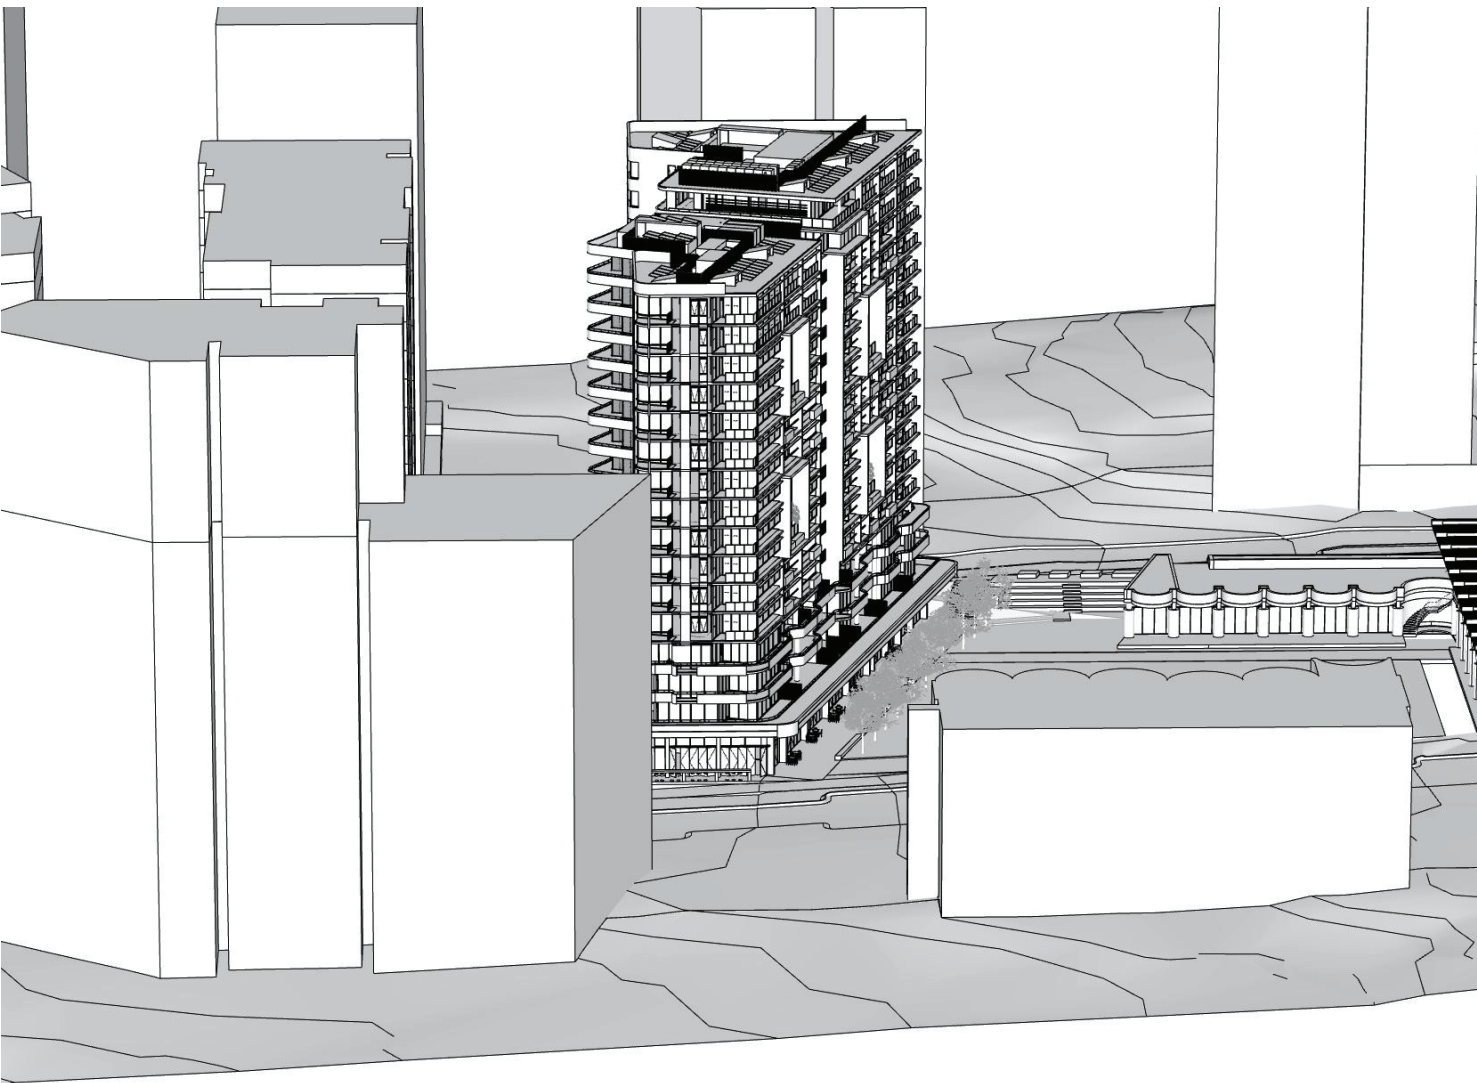


09:00

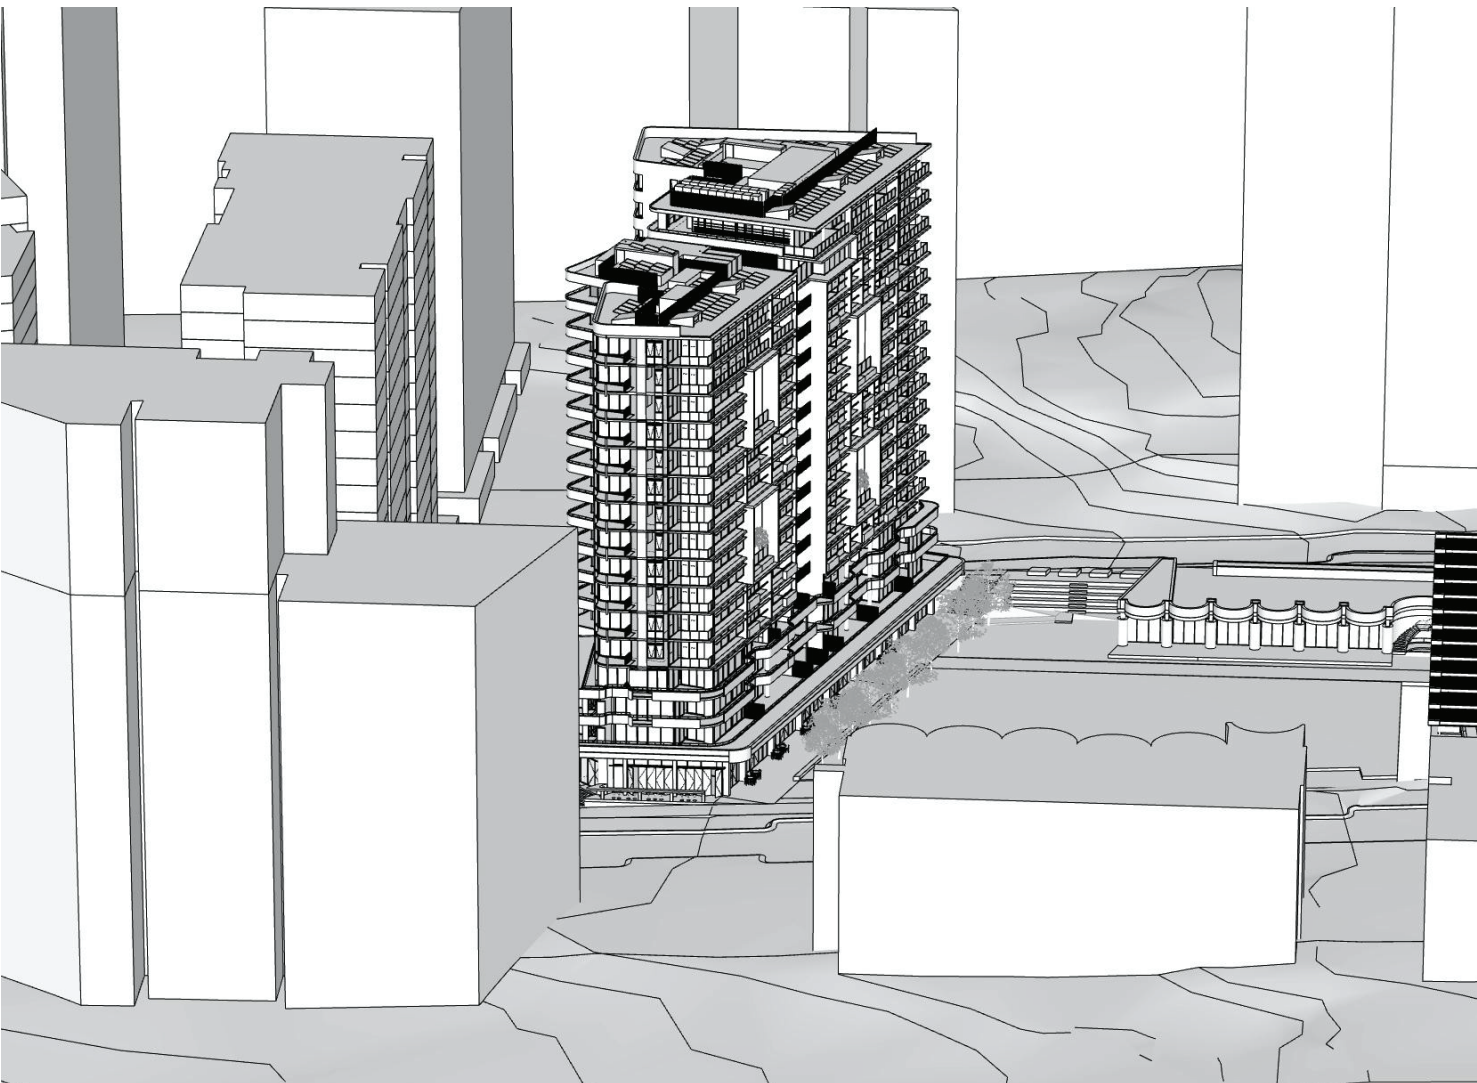


09:30

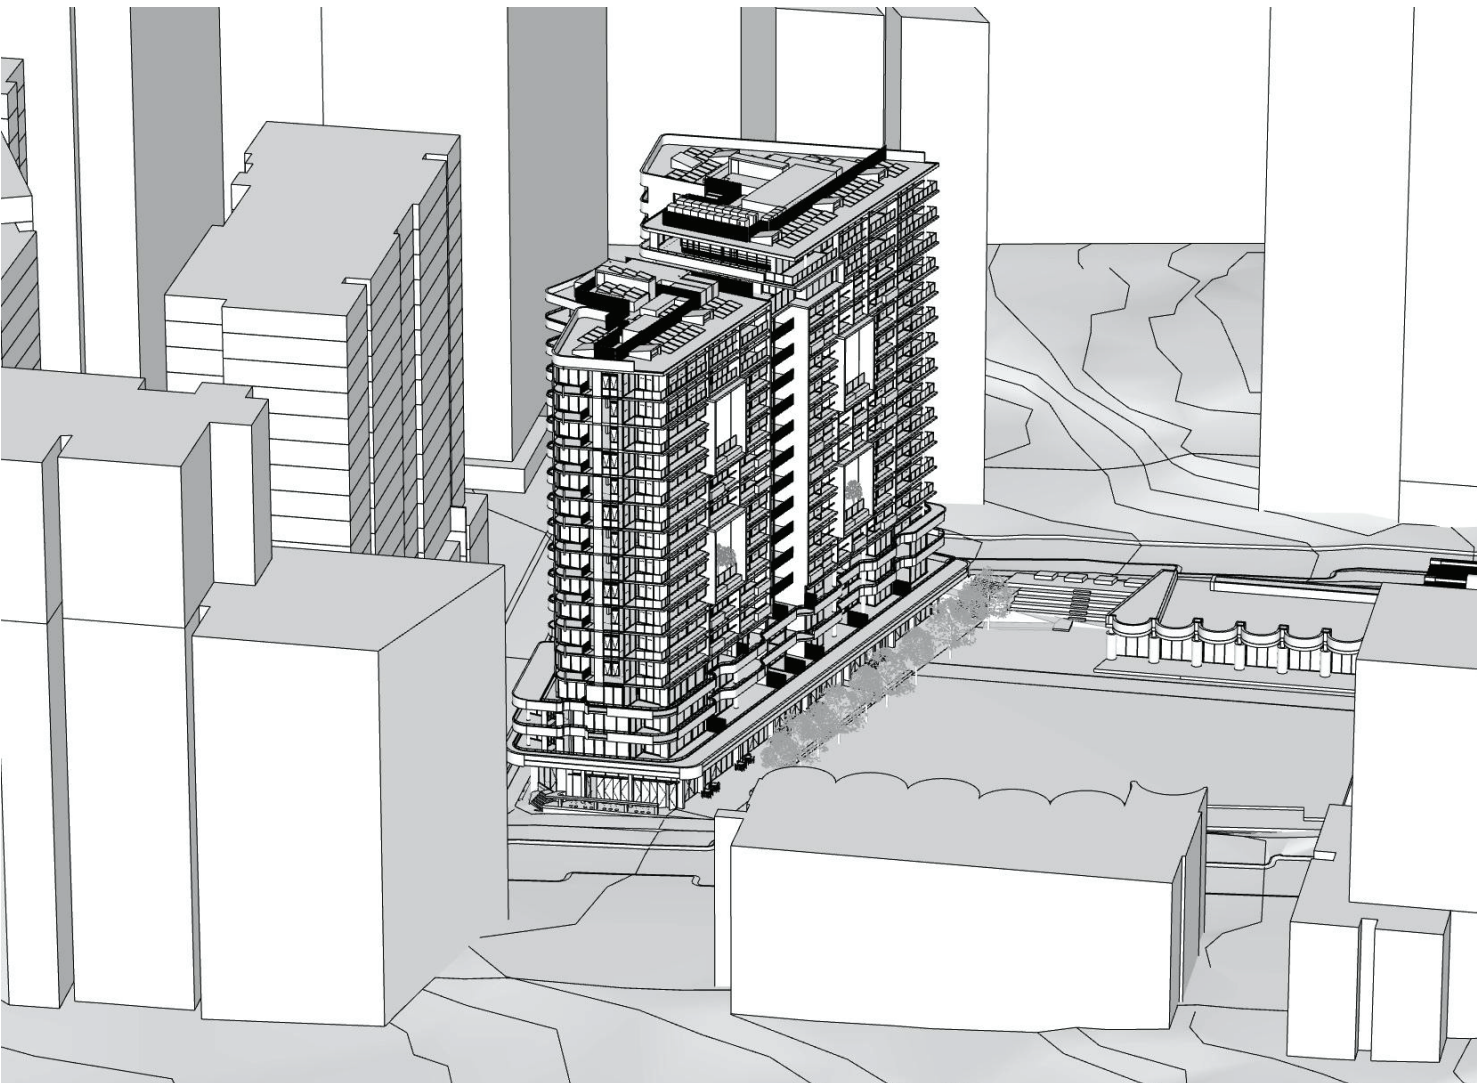


10:00

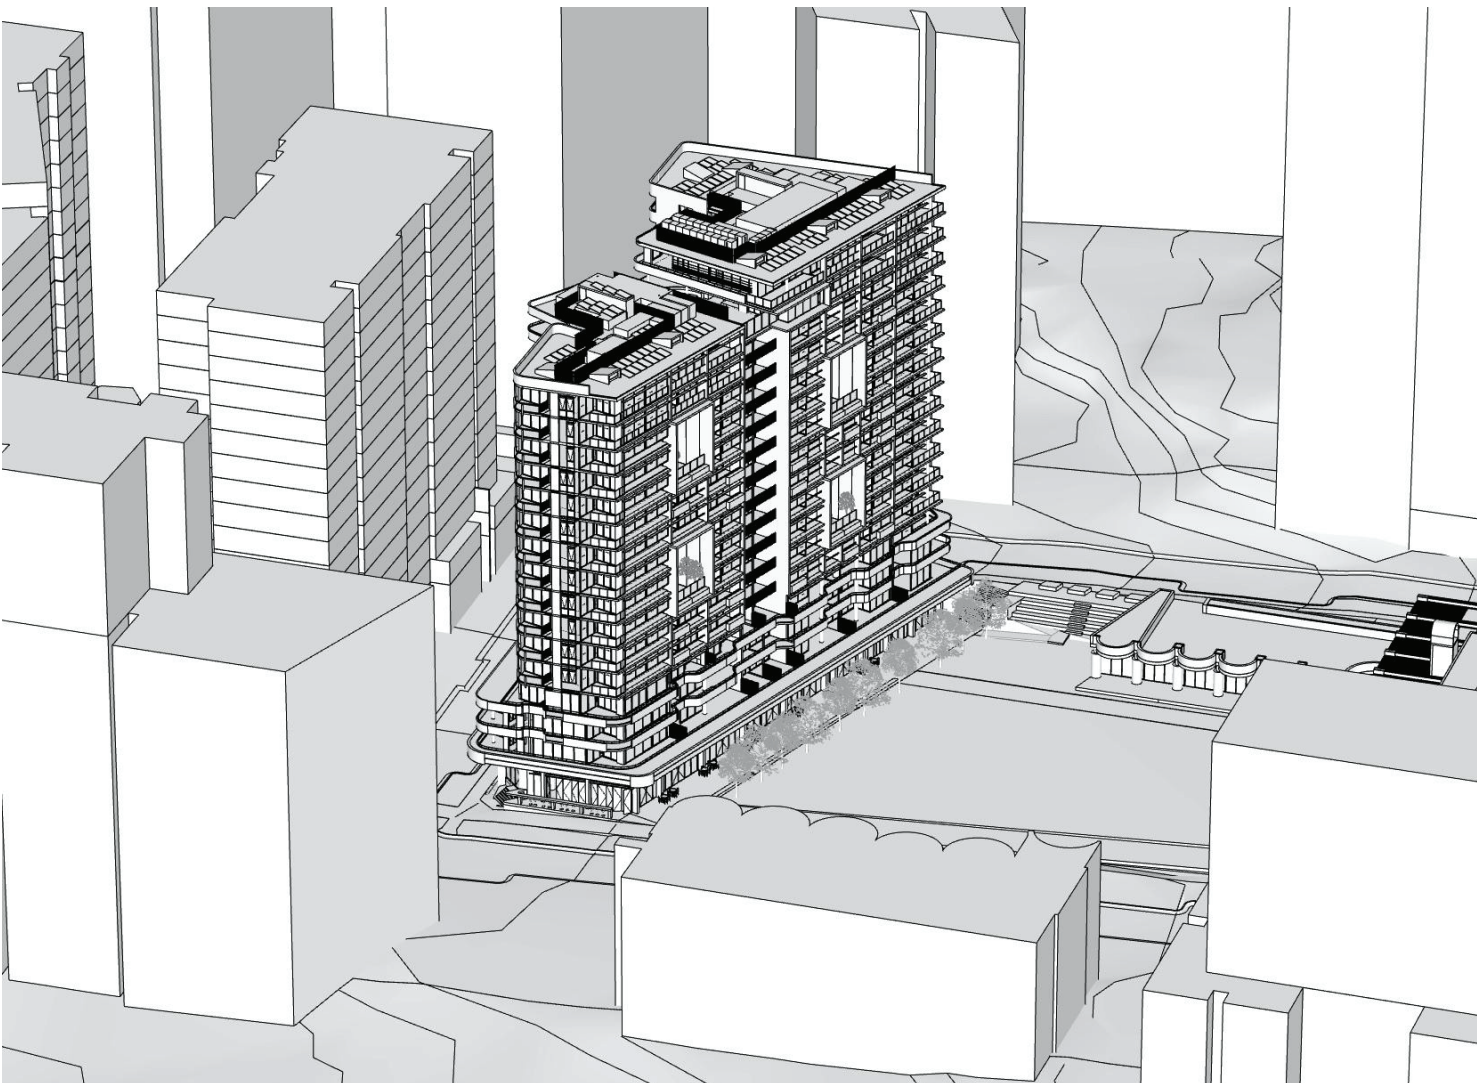


10:30

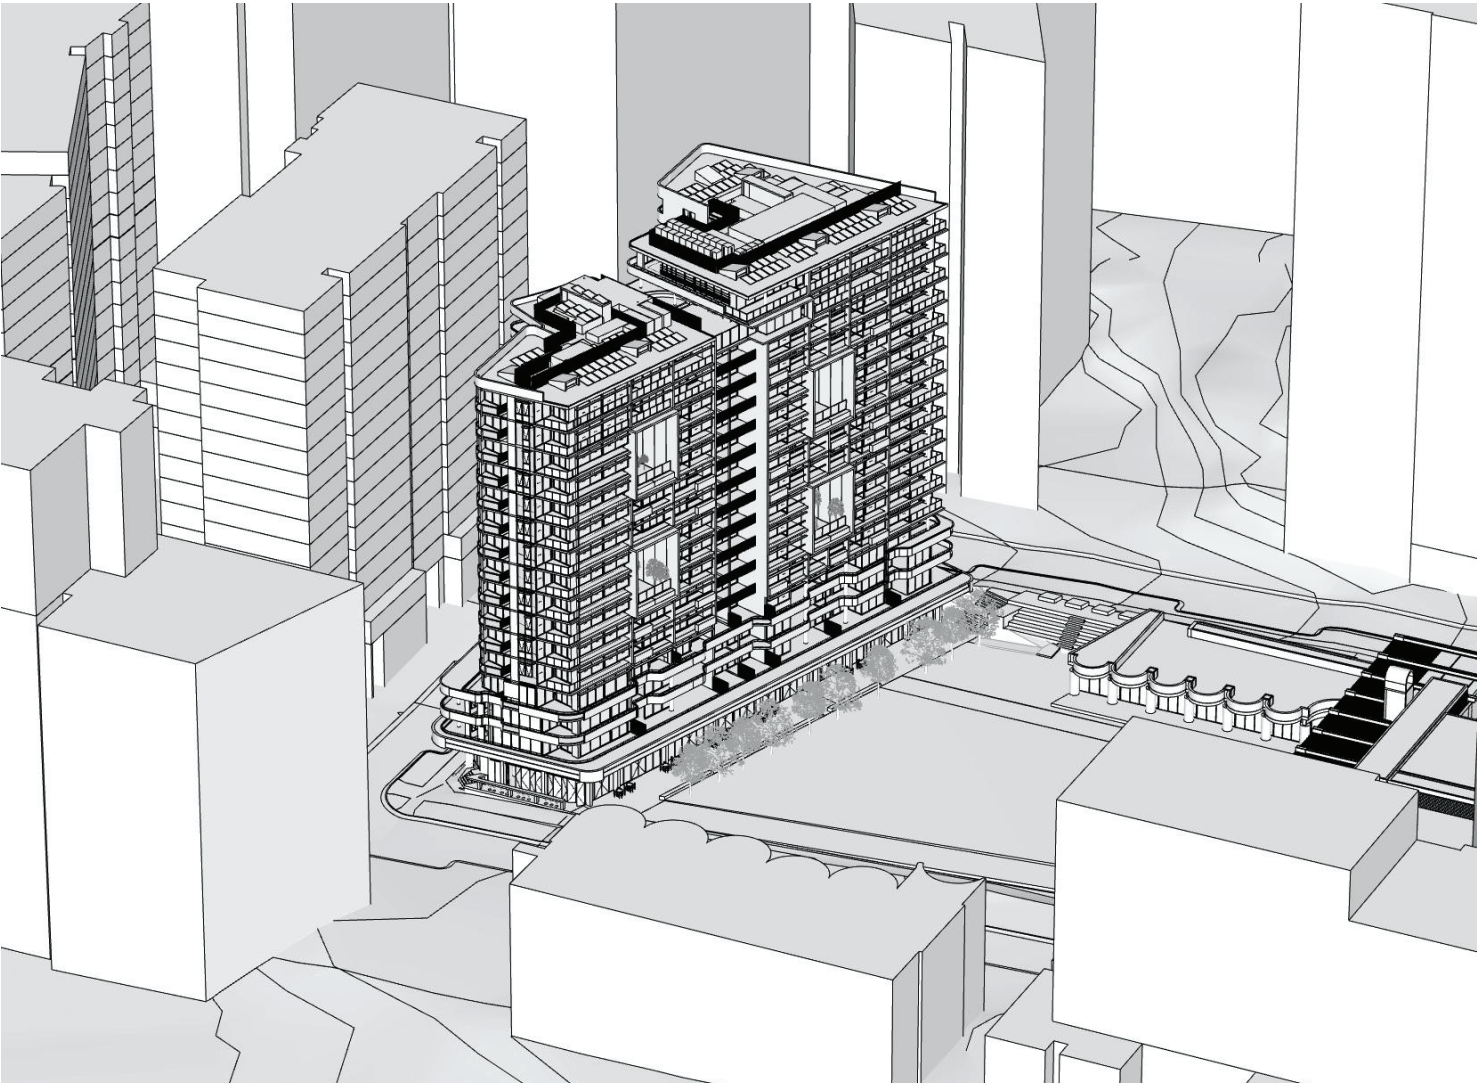


11:00

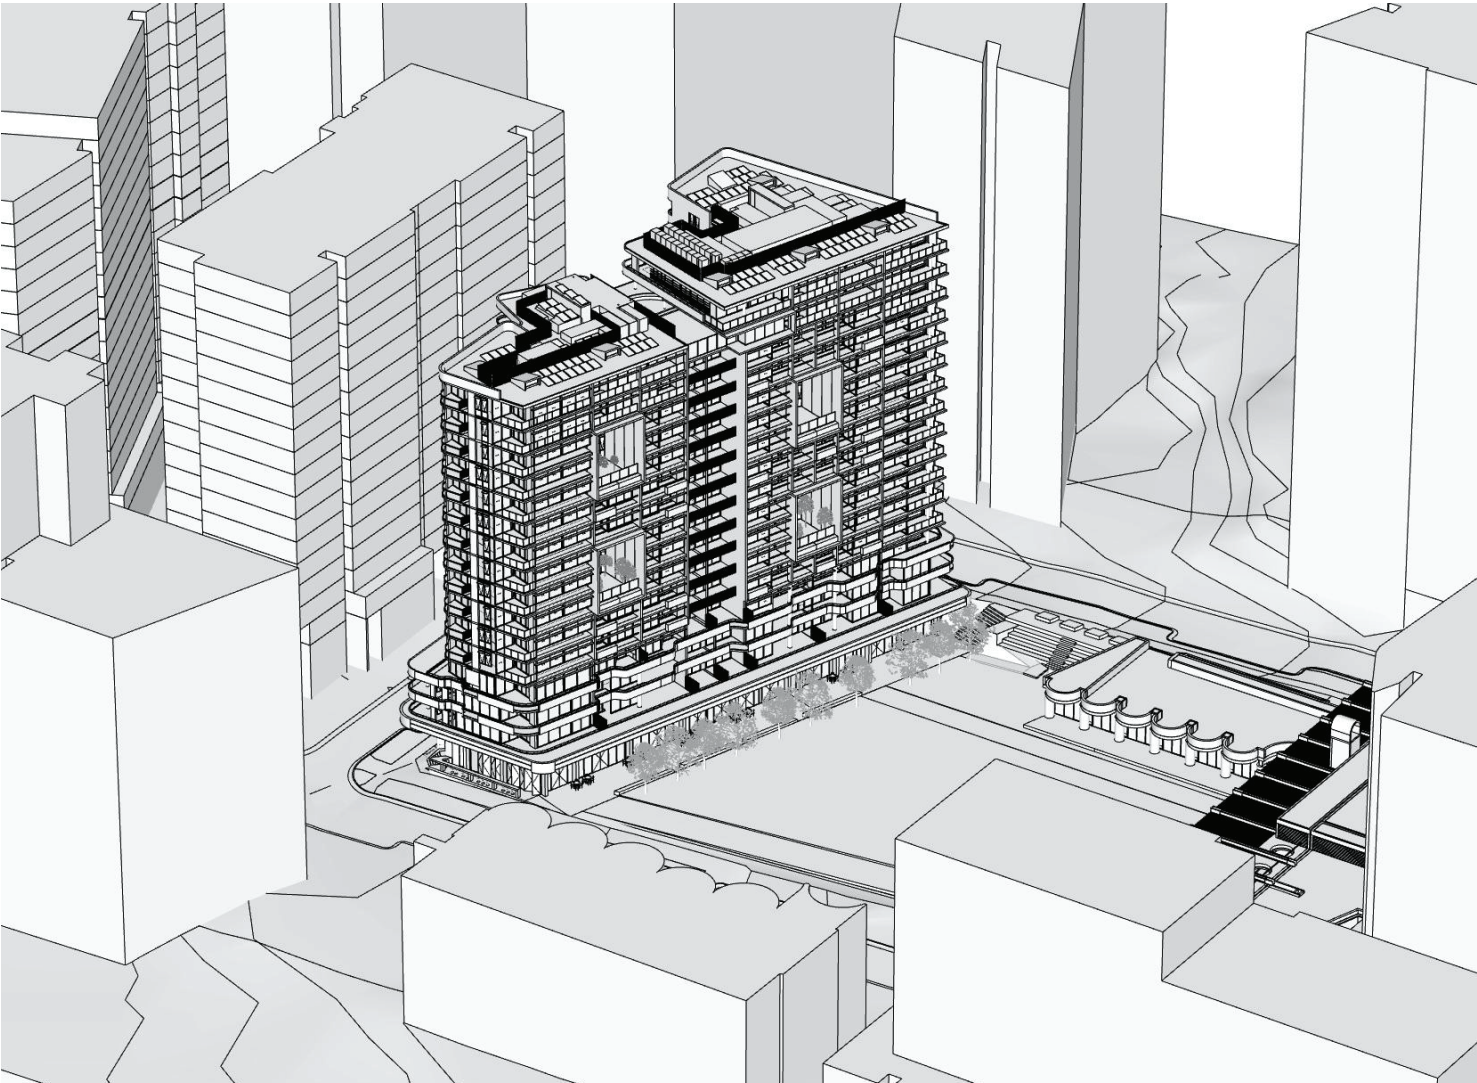

11:30

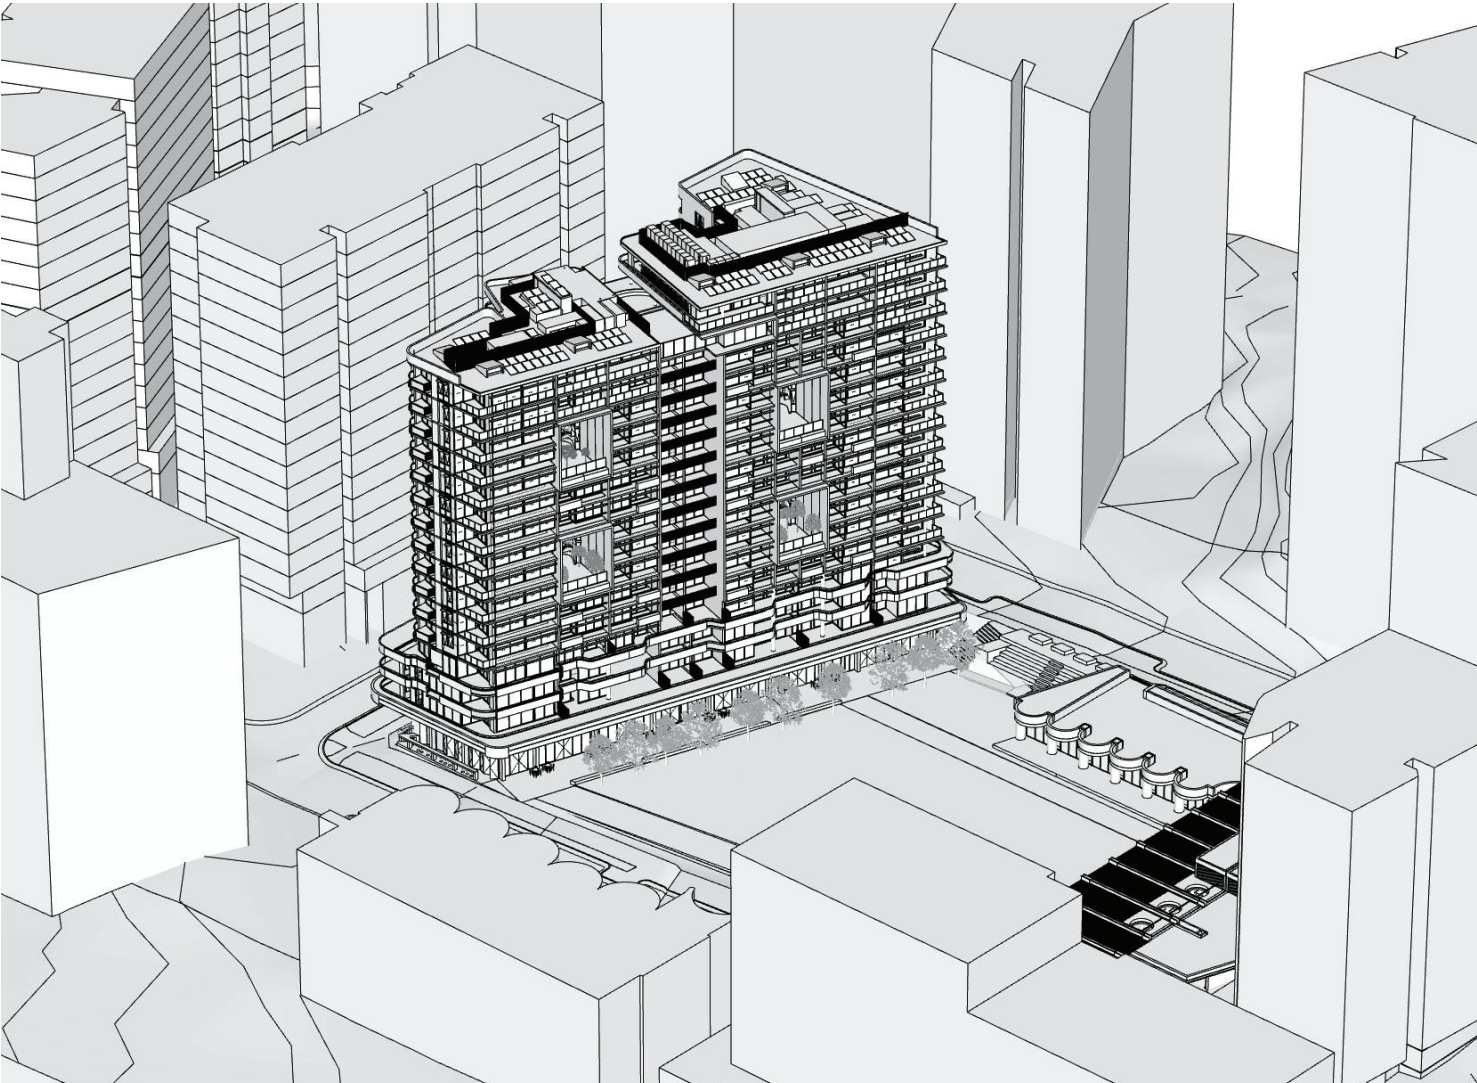

12:00

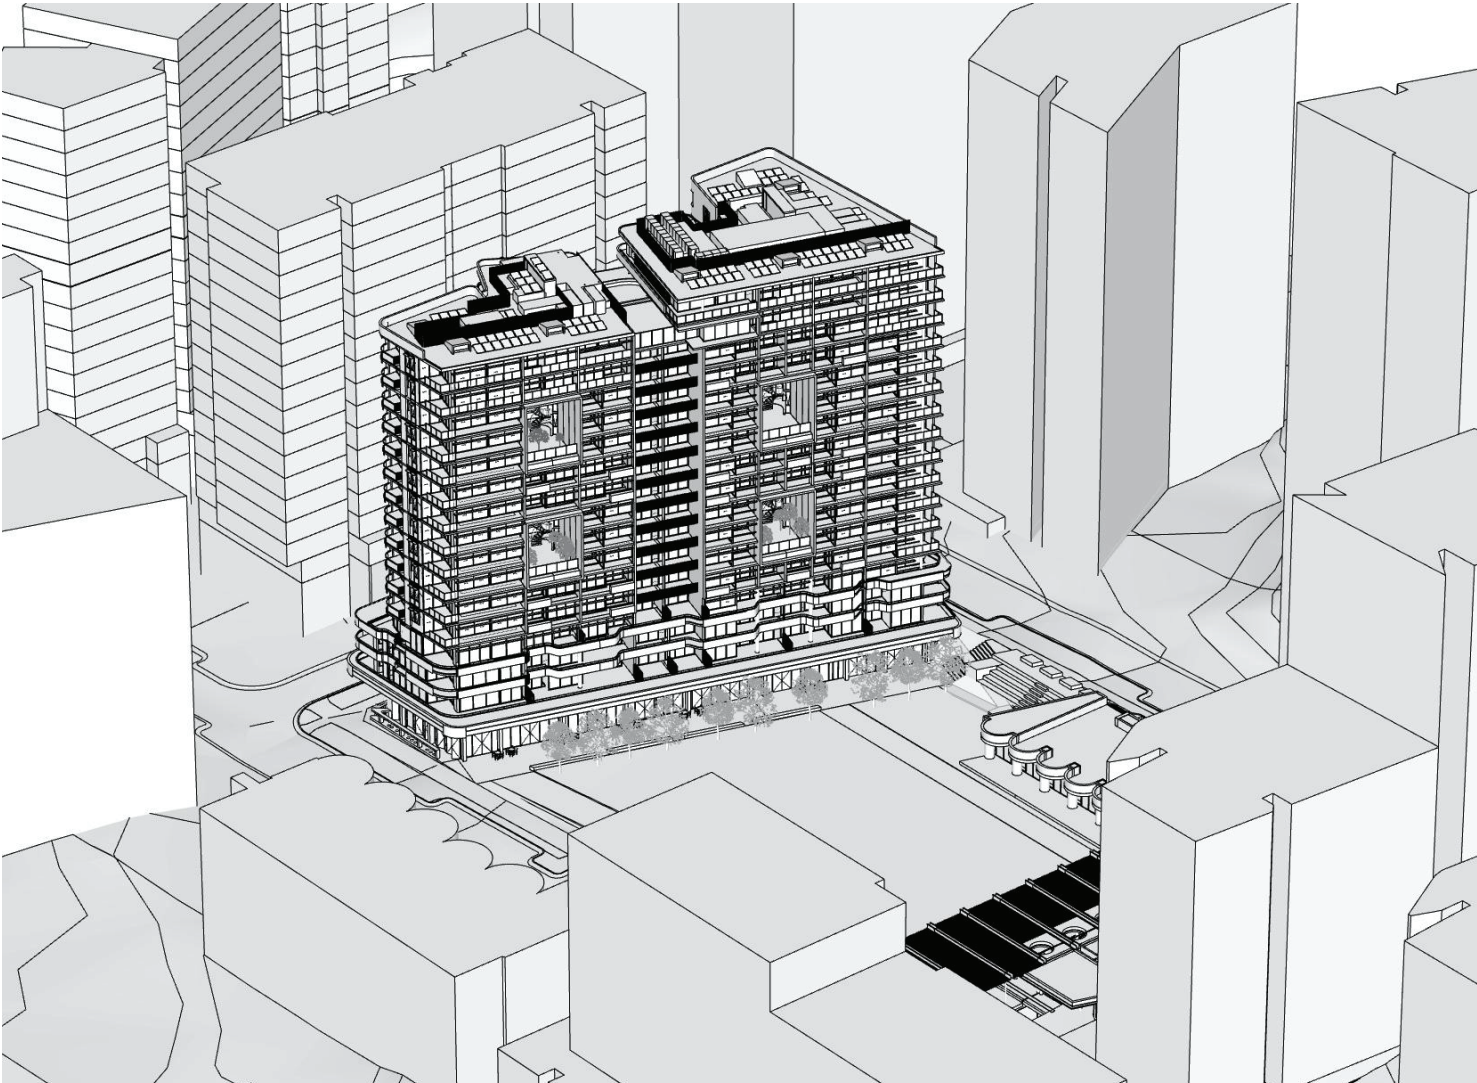

12:30

6.4

Average star rating

HOUSE

www.hstar.com.au

0006184460

30 May 2022


Assessor: Tracey Coles

Accreditation No: HERA10033


Address: Midtown MacPark C3, Macquarie Park, NSW, 2113

hstar.com.au




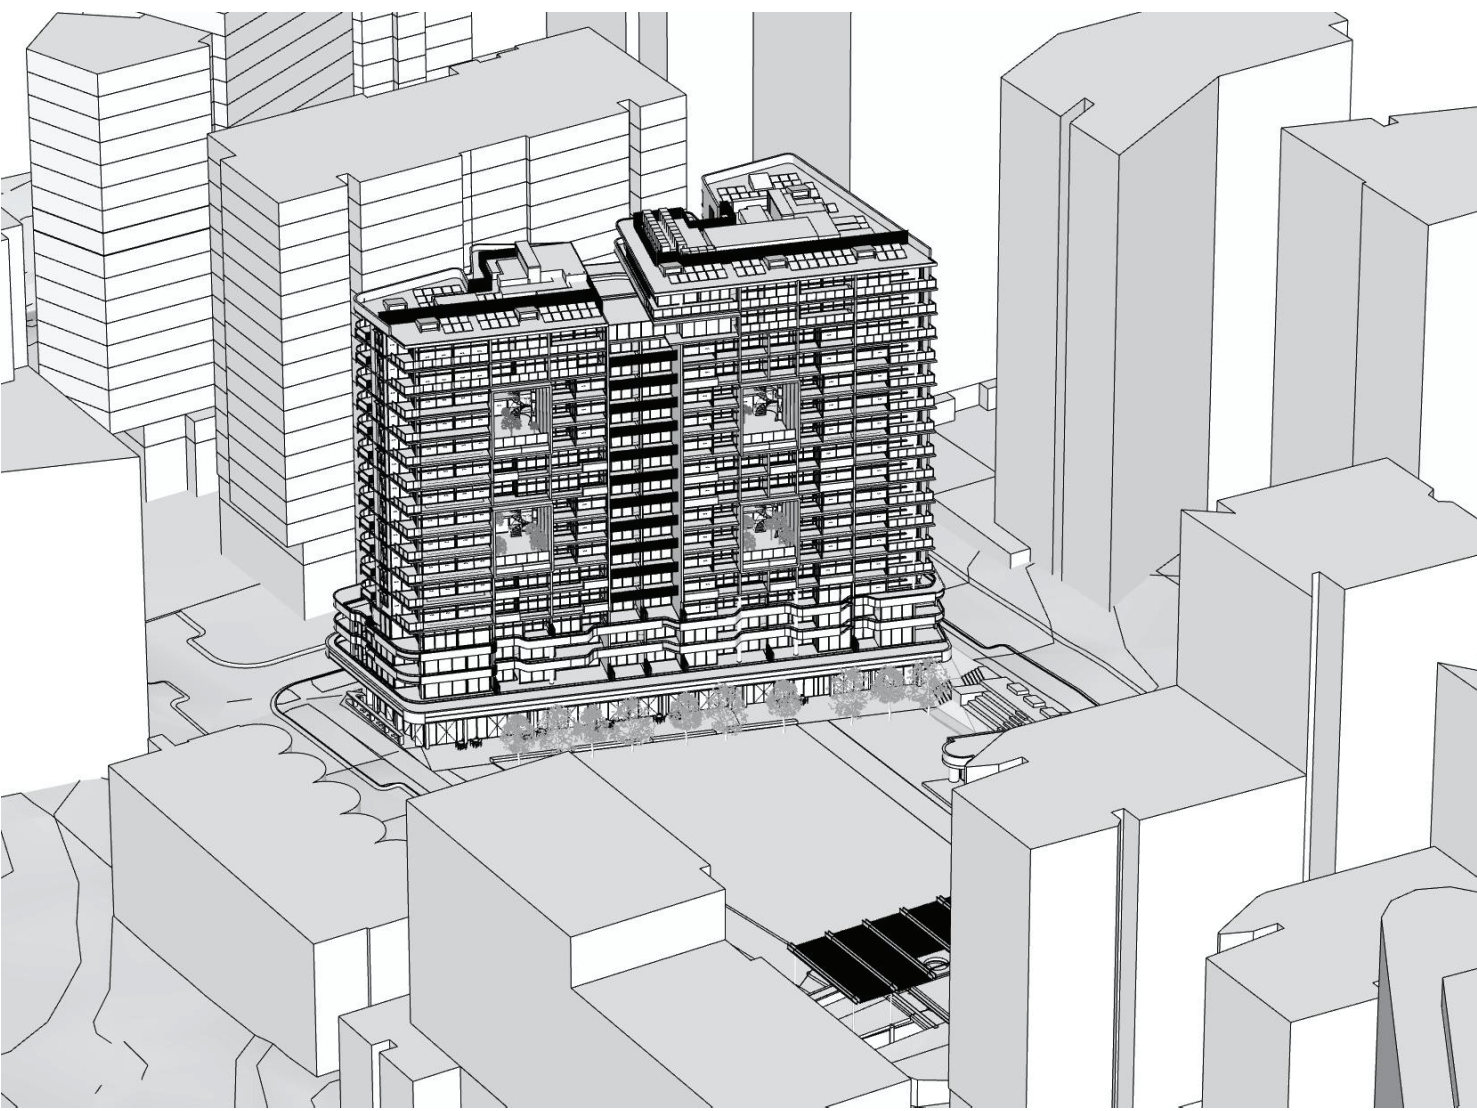


13:00

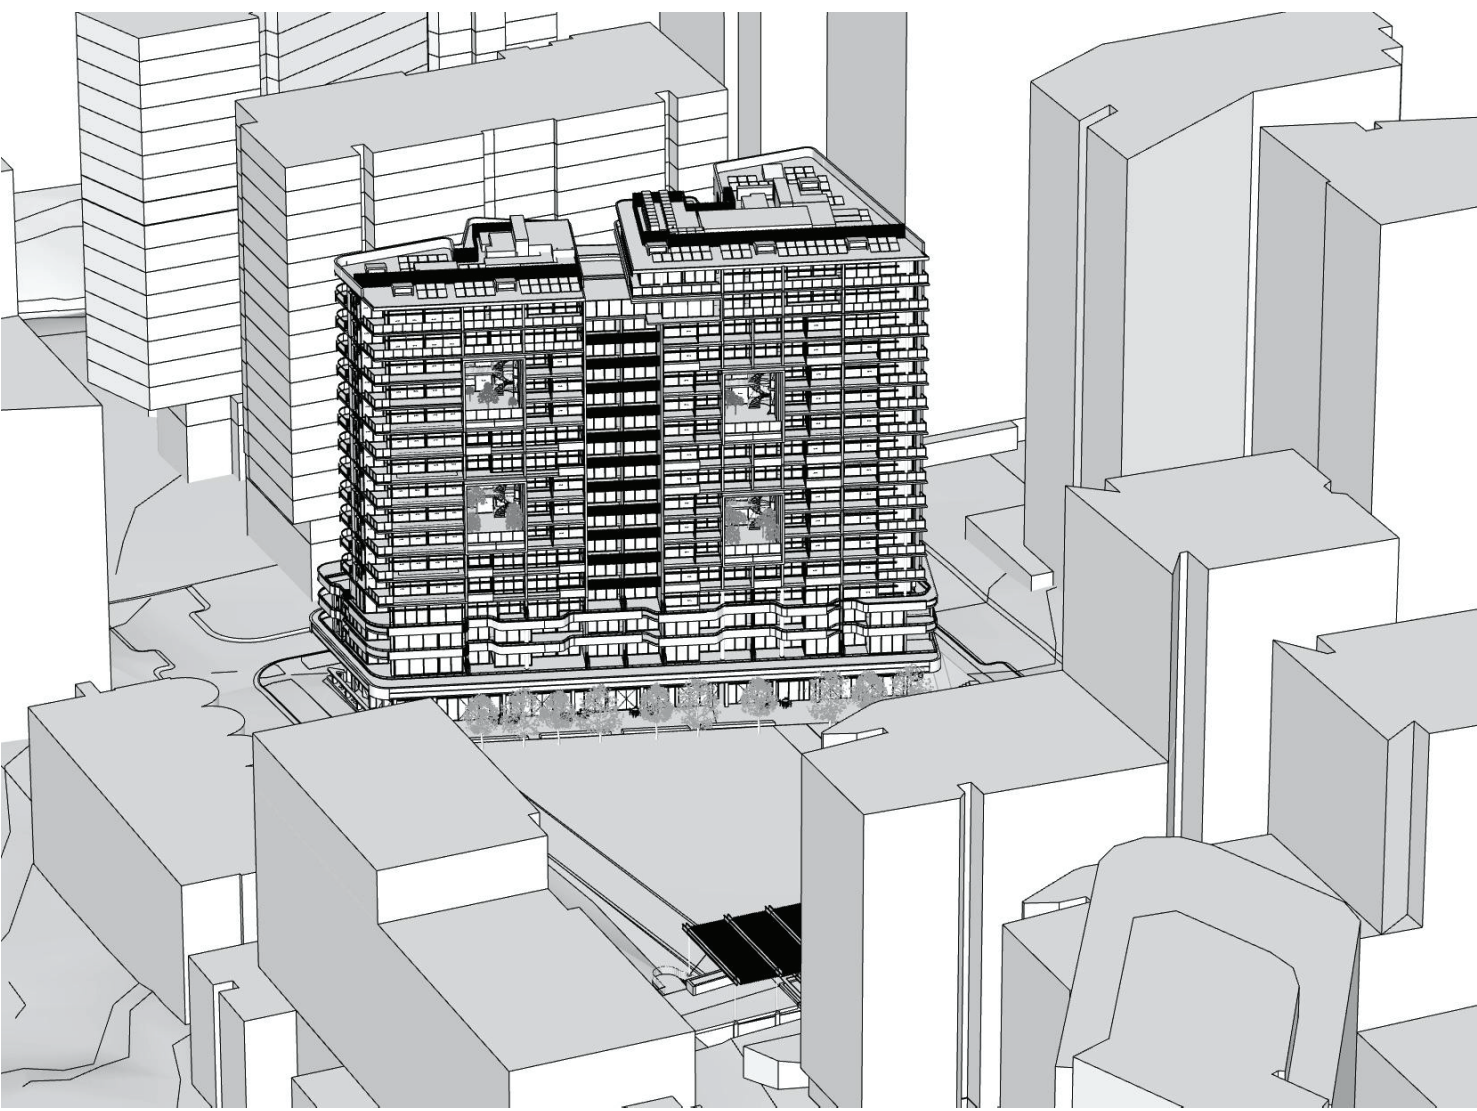


13:30

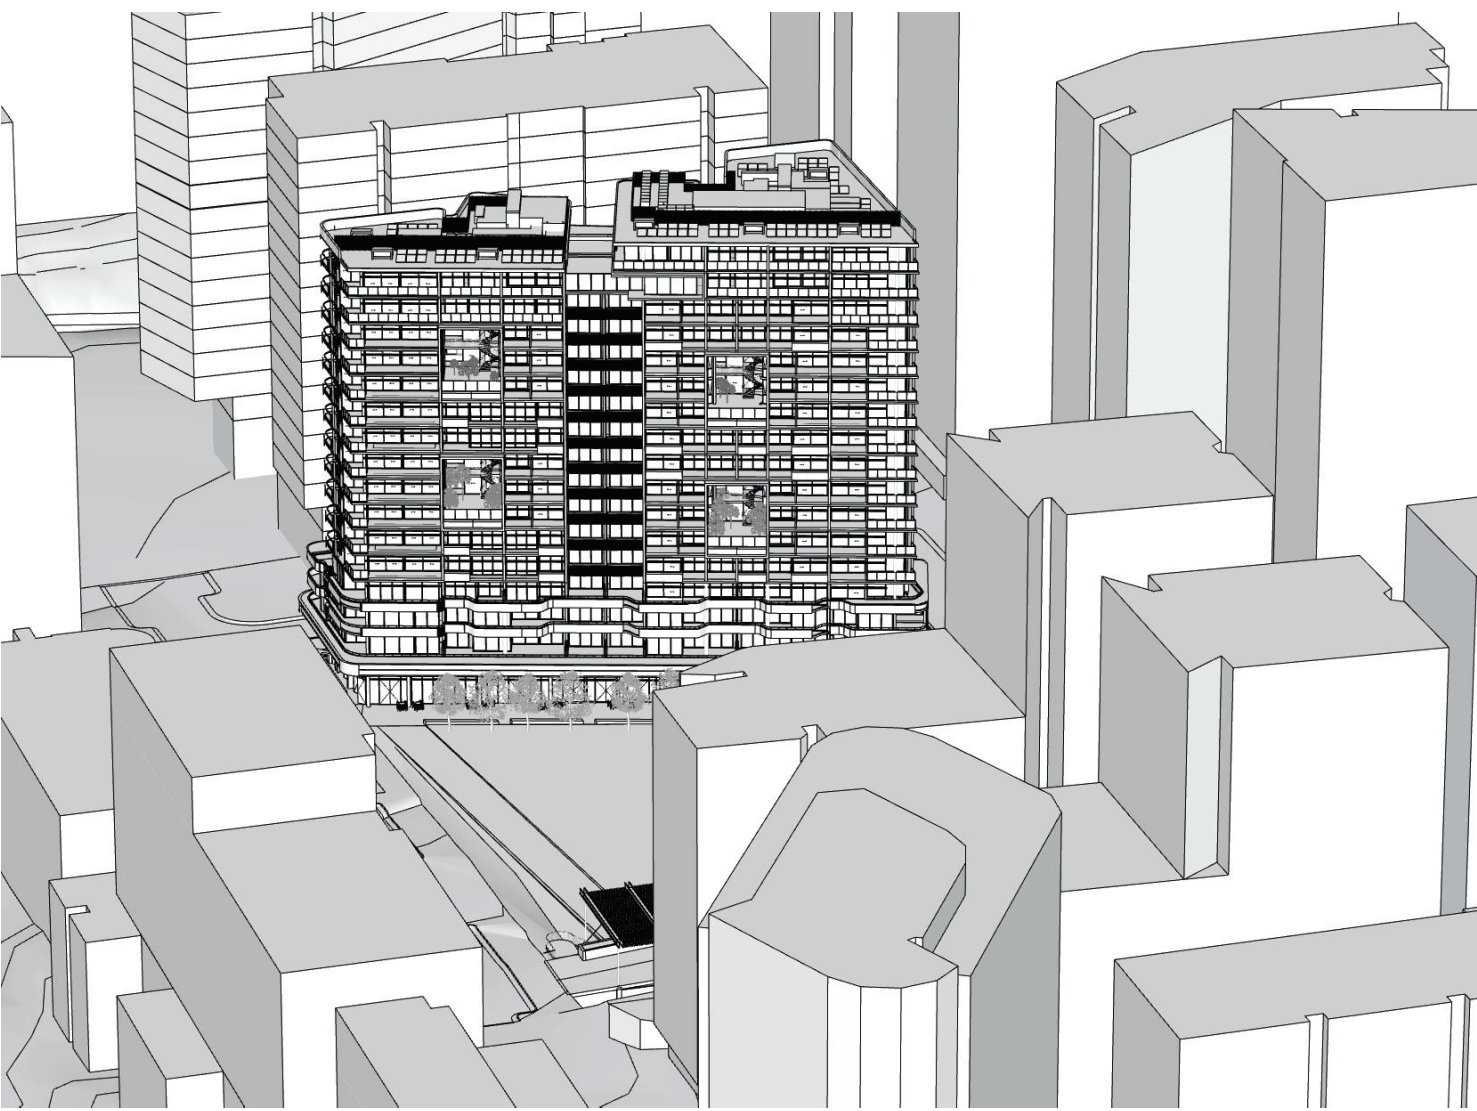

14:00

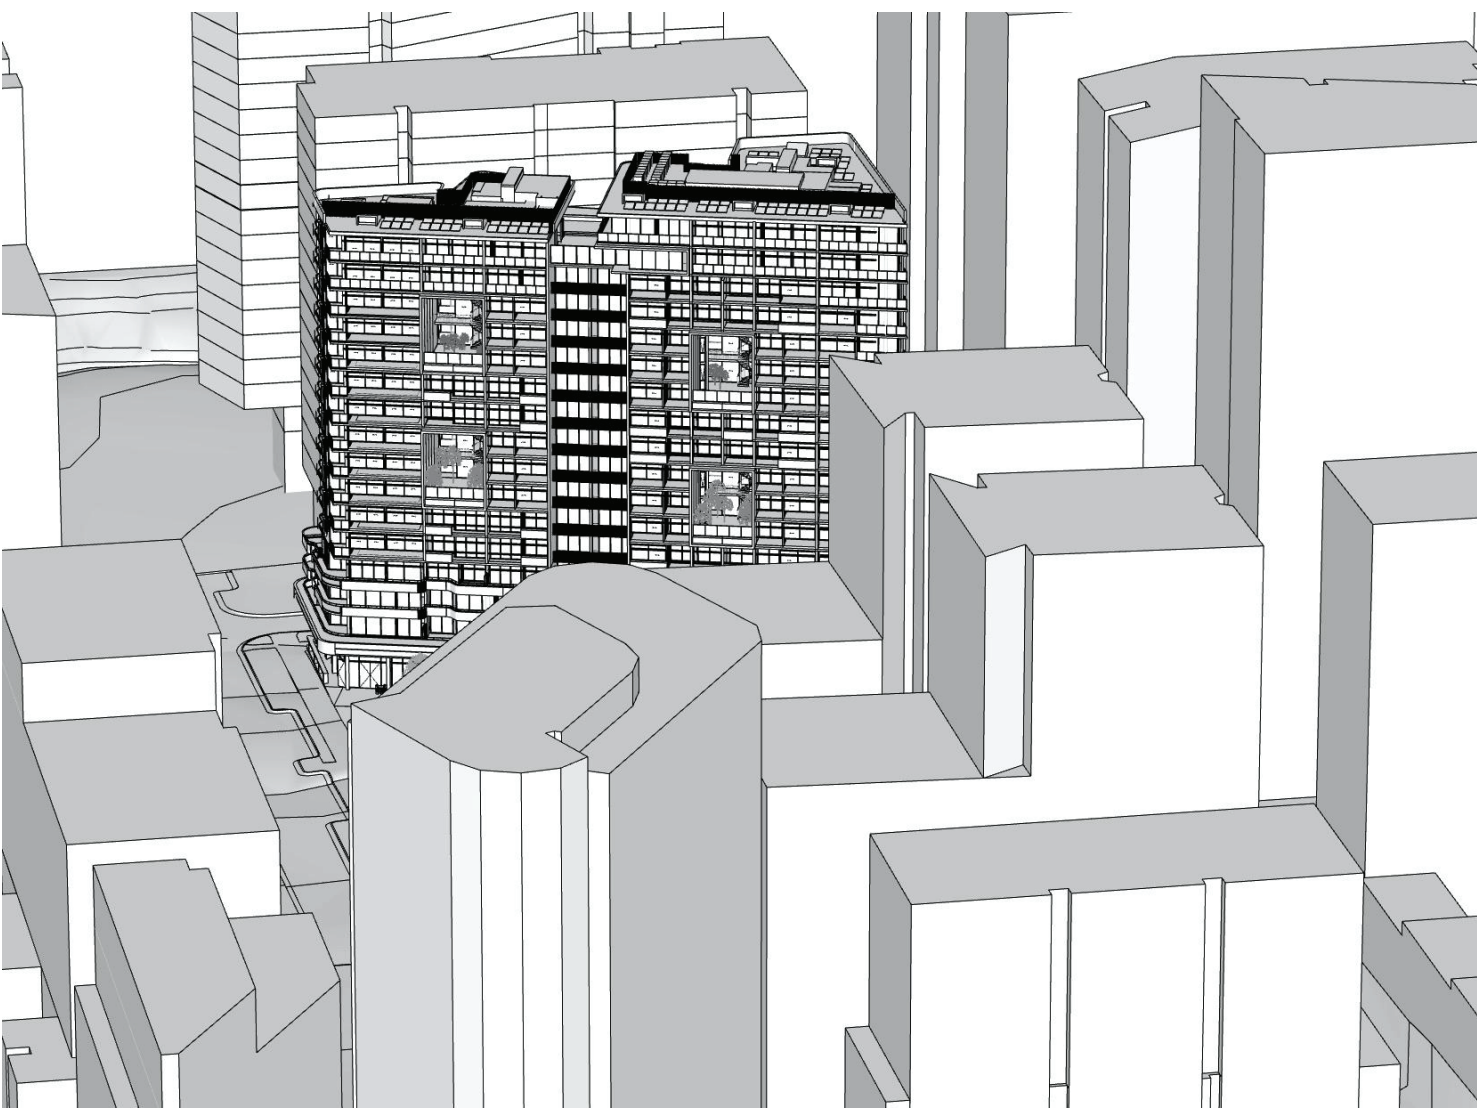

14:30

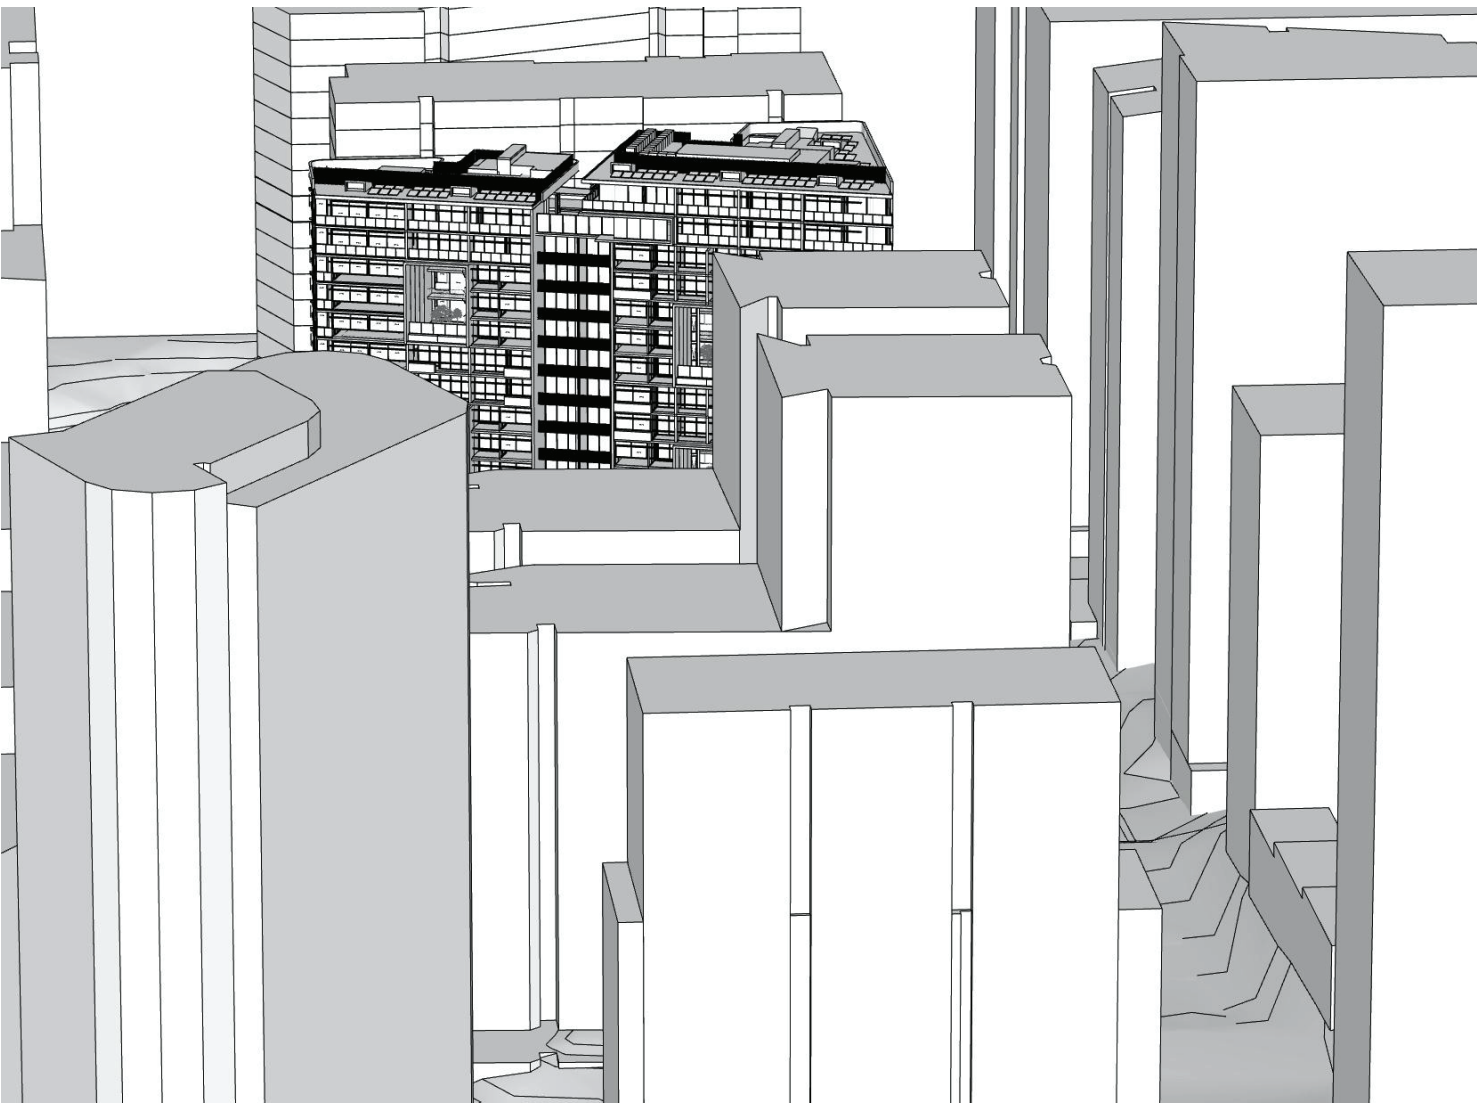

15:00







Level 01 1:400



Level 02 1:400



Level 03 1:400



Level 04 1:400



Level 05 1:400



Level 06 1:400



Level 07 1:400



Level 08 1:400



Level 09 1:400



Level 10 1:400



Level 11 1:400



Level 12 1:400



Level 13 1:400




Level 14 1:400



Level 15 1:400



Level 16 1:400

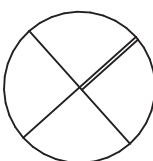





Level 01 1:400



Level 02 1:400



Level 03 1:400



Level 04 1:400



Level 05 1:400



Level 06 1:400



Level 07 1:400



Level 08 1:400