

MAMRE SOUTH PRECINCT

657-708 MAMRE ROAD

KEMPS CREEK, NSW

DRAWING LIST:

DRAWING NO.	DRAWING TITLE
C013362.01-SK00	DRAWING LIST & GENERAL NOTES
C013362.01-SK01A	FUNCTIONAL LAYOUT PLAN - SEQUENCE 1A
C013362.01-SK01B	FUNCTIONAL LAYOUT PLAN - SEQUENCE 1B
C013362.01-SK02	FUNCTIONAL LAYOUT PLAN - SEQUENCE 2
C013362.01-SK03	FUNCTIONAL LAYOUT PLAN - SEQUENCE 3
C013362.01-SK05	FUNCTIONAL LAYOUT PLAN - SEQUENCE 1A SWEPT PATHS
C013362.01-SK05	FUNCTIONAL LAYOUT PLAN - SEQUENCE 1B SWEPT PATHS
C013362.01-SK06	FUNCTIONAL LAYOUT PLAN - SEQUENCE 2 SWEPT PATHS SHEET 1
C013362.01-SK07	FUNCTIONAL LAYOUT PLAN - SEQUENCE 2 SWEPT PATHS SHEET 2
C013362.01-SK08	FUNCTIONAL LAYOUT PLAN - SEQUENCE 3 SWEPT PATHS SHEET 1
C013362.01-SK09	FUNCTIONAL LAYOUT PLAN - SEQUENCE 3 SWEPT PATHS SHEET 2

GENERAL NOTES:

- G1
- THESE DRAWINGS SHALL BE READ IN CONJUNCTION WITH ALL ARCHITECTURAL AND OTHER CONSULTANTS' DRAWINGS AND SPECIFICATIONS AND WITH SUCH OTHER WRITTEN INSTRUCTIONS AS MAY BE ISSUED DURING THE COURSE OF THE CONTRACT. ANY DISCREPANCY SHALL BE REFERRED TO THE ENGINEER BEFORE PROCEEDING WITH THE WORK.
- G2
- ALL MATERIALS AND WORKMANSHIP SHALL BE IN ACCORDANCE WITH THE RELEVANT AND CURRENT STANDARDS AUSTRALIA CODES AND WITH THE BY-LAWS AND ORDINANCES OF THE RELEVANT BUILDING AUTHORITIES EXCEPT WHERE VARIED BY THE PROJECT SPECIFICATION.
- G3
- ALL DIMENSIONS SHOWN SHALL BE VERIFIED BY THE BUILDER ON SITE. ENGINEER'S DRAWINGS SHALL NOT BE SCALED FOR DIMENSIONS. ENGINEER'S DRAWINGS ISSUED IN ANY ELECTRONIC FORMAT MUST NOT BE USED FOR DIMENSIONAL SETOUT. REFER TO THE ARCHITECT'S DRAWINGS FOR ALL DIMENSIONAL SETOUT INFORMATION.
- G4
- DURING CONSTRUCTION THE STRUCTURE SHALL BE MAINTAINED IN A STABLE CONDITION AND NO PART SHALL BE OVERSTRESSED. TEMPORARY BRACING SHALL BE PROVIDED BY THE BUILDER TO KEEP THE WORKS AND EXCAVATIONS STABLE AT ALL TIMES.
- G5
- UNLESS NOTED OTHERWISE ALL LEVELS ARE IN METRES AND ALL DIMENSIONS ARE IN MILLIMETRES.
- G6
- ALL WORKS SHALL BE UNDERTAKEN IN ACCORDANCE WITH ACCEPTABLE SAFETY STANDARDS & APPROPRIATE SAFETY SIGNS SHALL BE INSTALLED AT ALL TIMES DURING THE PROGRESS OF THE JOB.

ELECTRONIC INFORMATION NOTES:

1.
- THE ISSUED DRAWINGS IN HARD COPY OR PDF FORMAT TAKE PRECEDENCE OVER ANY ELECTRONICALLY ISSUED INFORMATION, LAYOUTS OR DESIGN MODELS.
2.
- THE CONTRACTOR'S DIRECT AMENDMENT OR MANIPULATION OF THE DATA OR INFORMATION THAT MIGHT BE CONTAINED WITHIN AN ENGINEER-SUPPLIED DIGITAL TERRAIN MODEL AND ITS SUBSEQUENT USE TO UNDERTAKE THE WORKS WILL BE SOLELY AT THE DISCRETION OF AND THE RISK OF THE CONTRACTOR.
3.
- THE CONTRACTOR IS REQUIRED TO HIGHLIGHT ANY DISCREPANCIES BETWEEN THE DIGITAL TERRAIN MODEL AND INFORMATION PROVIDED IN THE CONTRACT AND/OR DRAWINGS AND IS REQUIRED TO SEEK CLARIFICATION FROM THE SUPERINTENDENT.
4.
- THE ENGINEER WILL NOT BE LIABLE OR RESPONSIBLE FOR THE POSSIBLE ON-GOING NEED TO UPDATE THE DIGITAL TERRAIN MODEL, SHOULD THERE BE ANY AMENDMENTS OR CHANGES TO THE DRAWINGS OR CONTRACT INITIATED BY THE CONTRACTOR.

ISSUED FOR INFORMATION	08.09.20	A
AMENDMENTS	DATE	ISSUE



PROJECT						
MAMRE SOUTH PRECINCT						
657 - 708 MAMRE ROAD						
KEMPS CREEK, 2178, NSW						
DESIGNED	DRAWN	DATE	CHECKED	SIZE	SCALE	CAD REF:
MW	DW	MARCH '17		A1	AS SHOWN	C013362.01-SK01A




Costin Roe Consulting Pty Ltd.
Consulting Engineers
Level 1, 8 Windmill Street
Walsh Bay, Sydney NSW 2000
Tel: (02) 9251-7699 Fax: (02) 9241-3731
email: mail@costinroe.com.au ©




PRECISION | COMMUNICATION | ACCOUNTABILITY


DRAWING TITLE	
DRAWING LIST & GENERAL NOTES	
DRAWING No	ISSUE
C013362.01-SK00	A

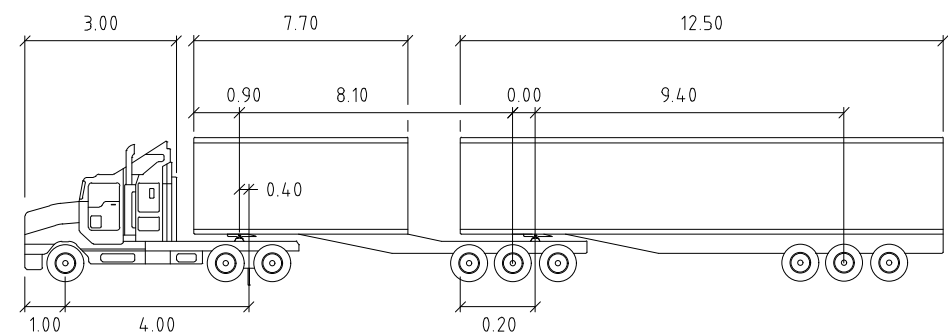

TURNING PATHS SHOWN FOR AUSTRROADS
STANDARD 26m B-DOUBLE

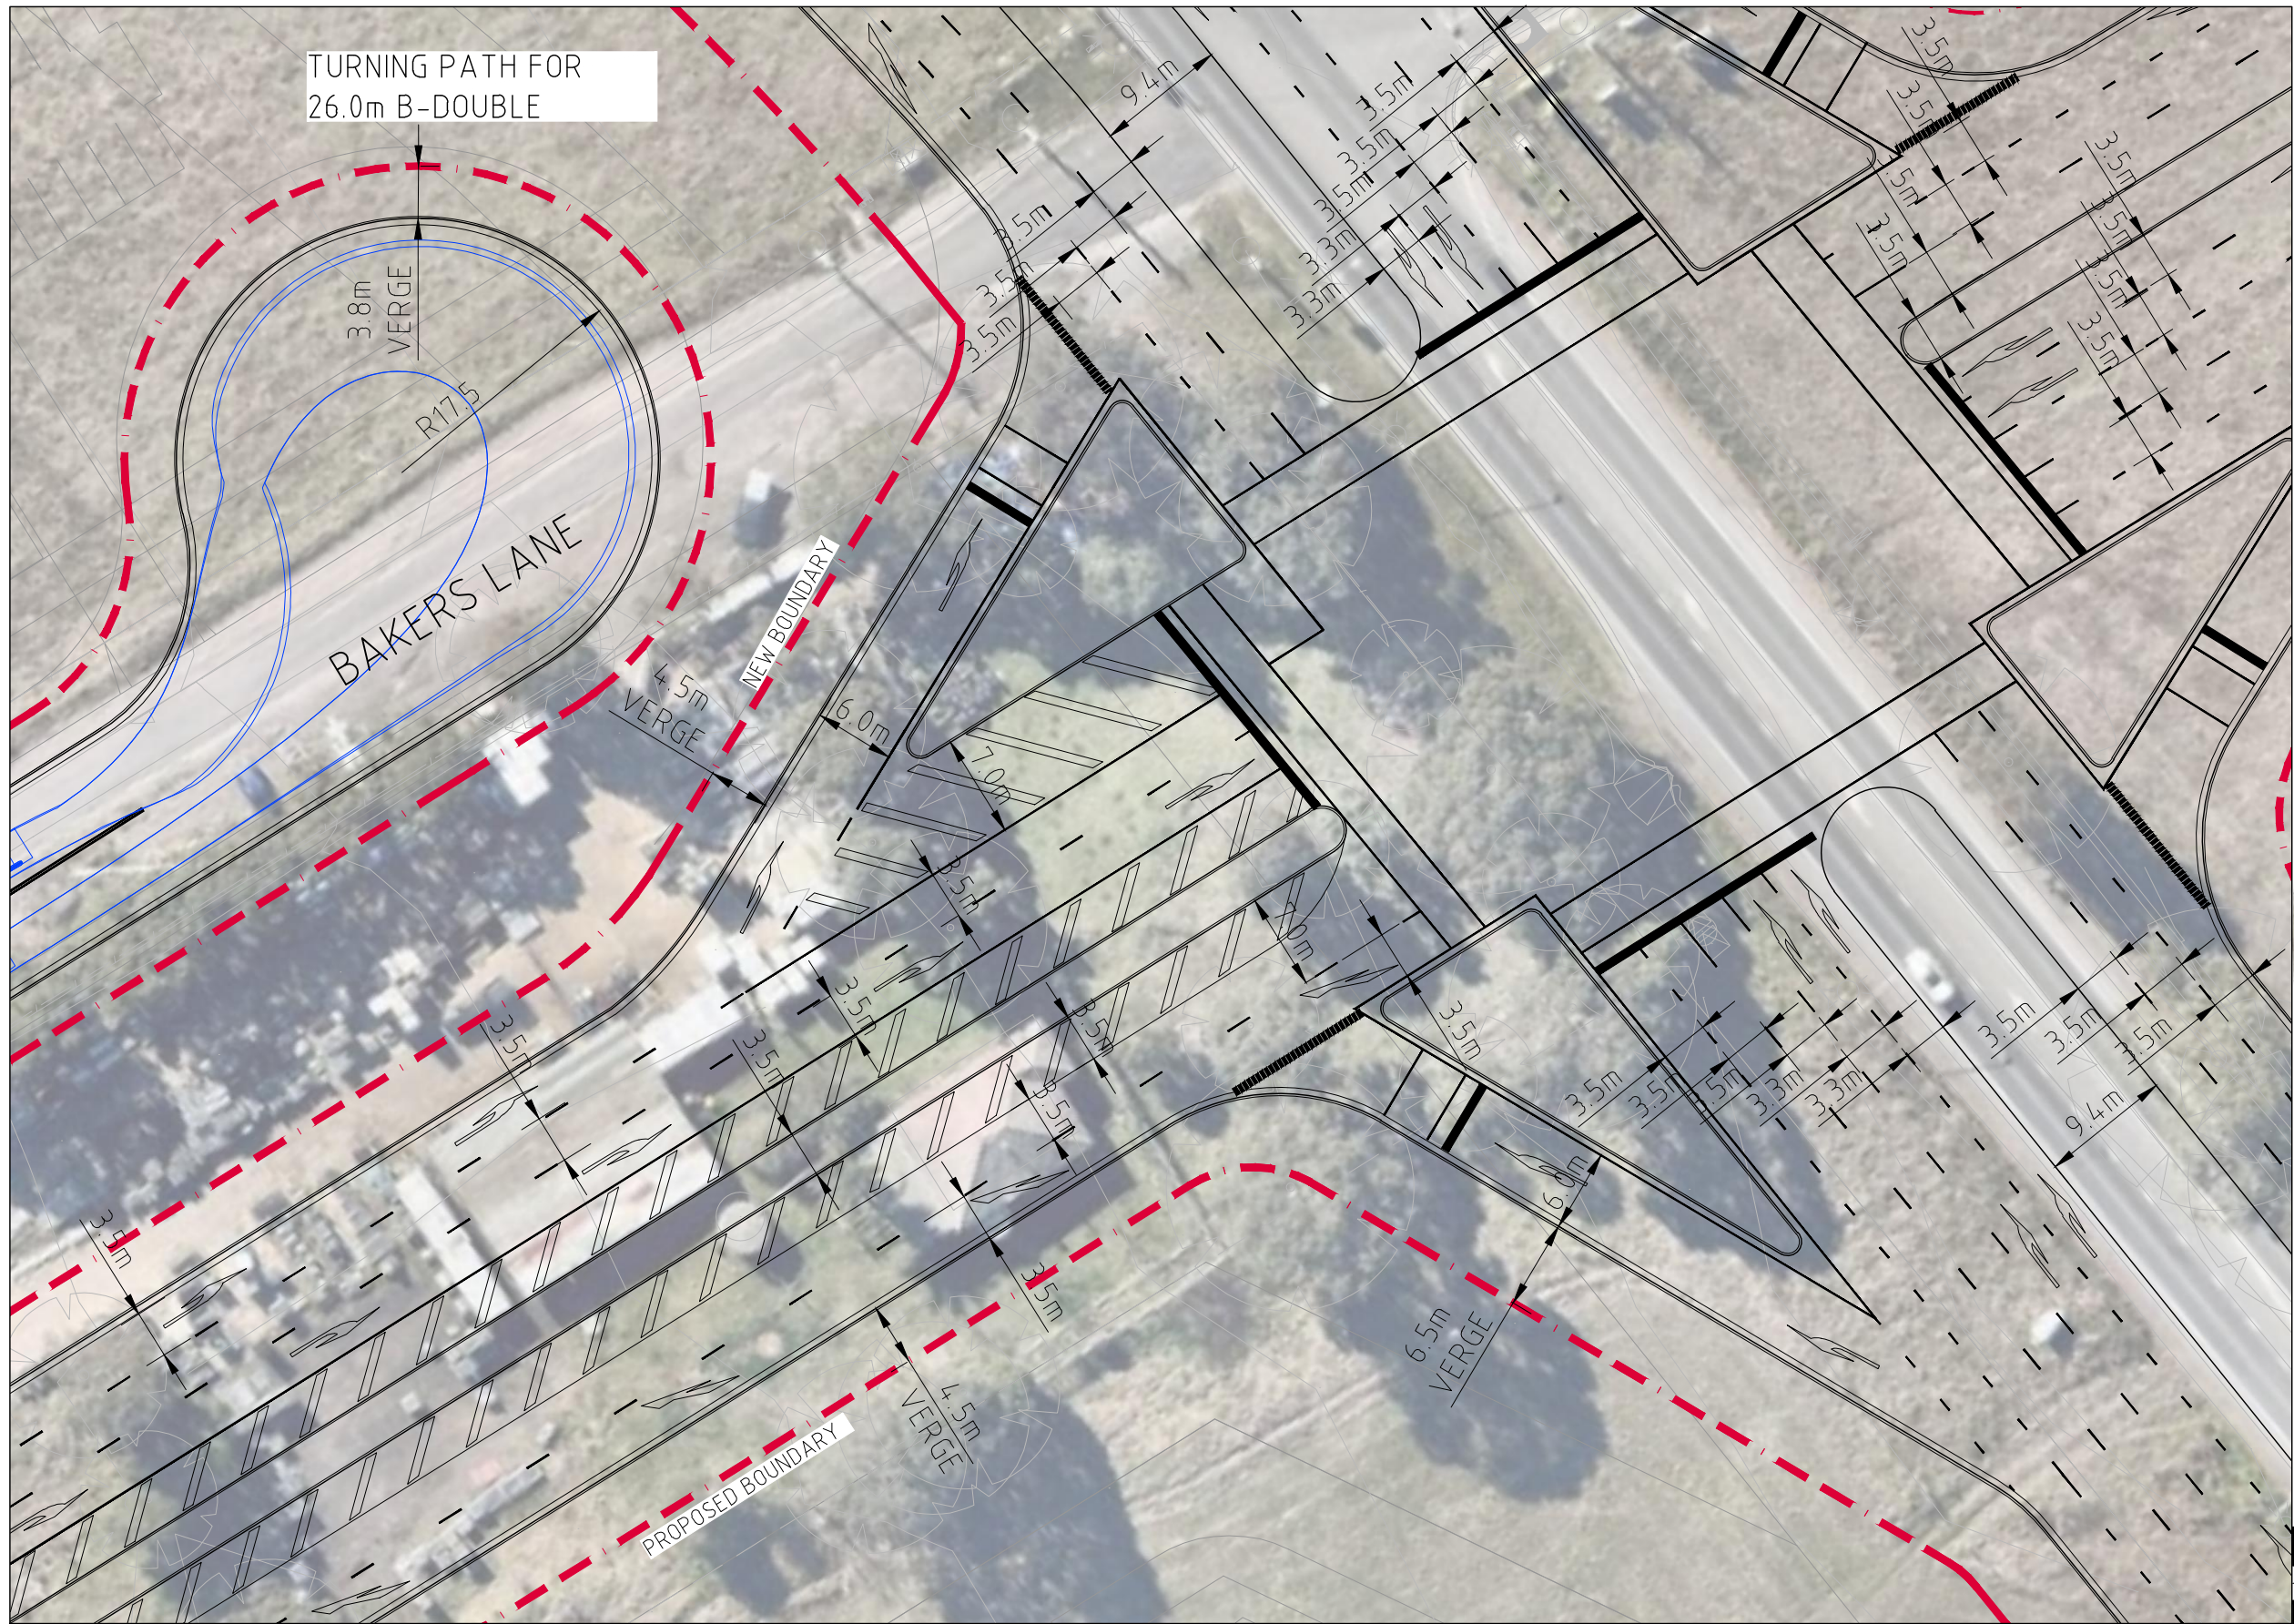


INSET A
SCALE 1:500

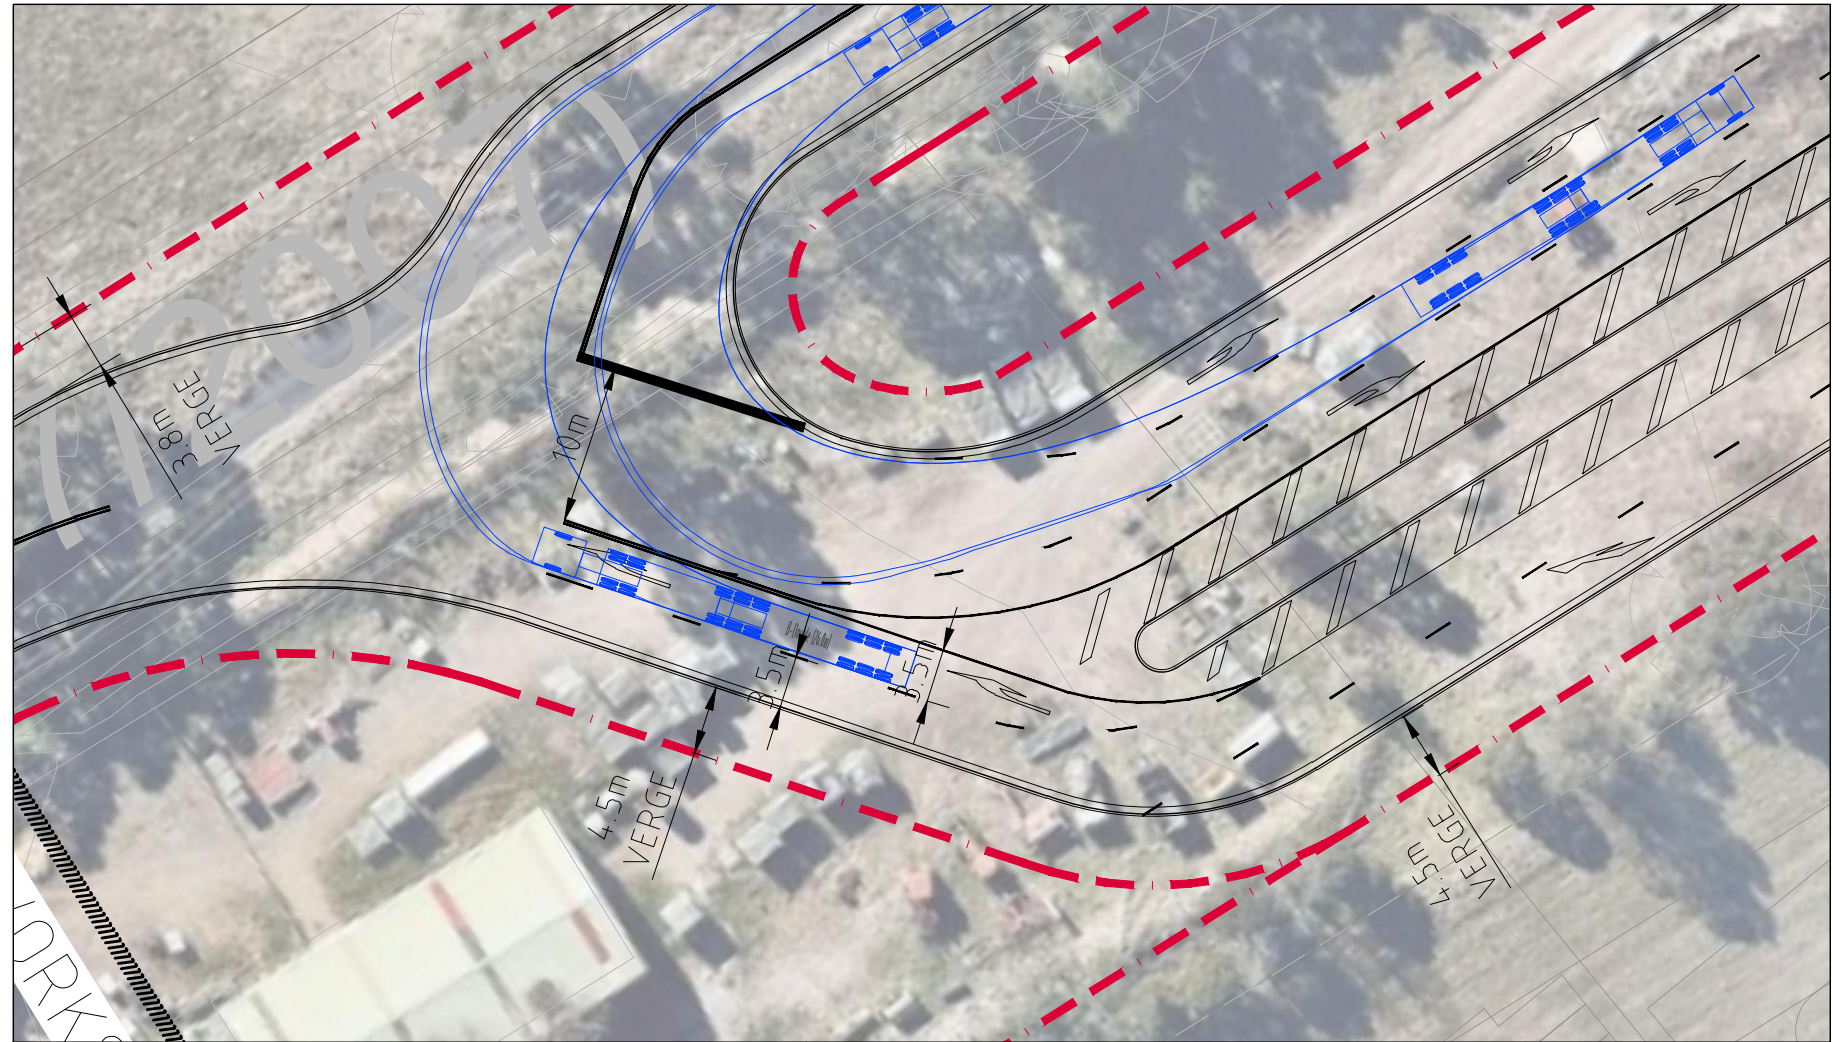

INSET B
SCALE 1:500



FUNCTIONAL LAYOUT PLAN
BAKERS LANE & MAMRE ROAD -
SEQUENCE 2
SCALE 1:1000

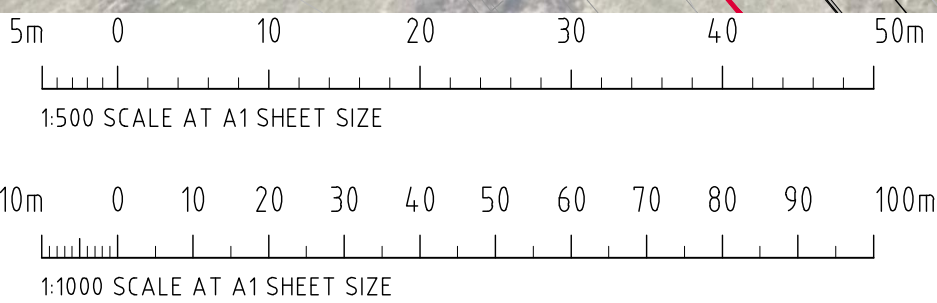

ISSUED FOR INFORMATION	30.07.20	I
ISSUED FOR INFORMATION	23.04.20	H
ISSUED FOR INFORMATION	22.04.20	G
ISSUED FOR INFORMATION	11.11.19	F
ISSUED FOR INFORMATION	08.11.19	E
ISSUED FOR INFORMATION	06.11.19	D
AMENDMENTS	DATE	ISSUE




PROJECT		CLIENT	
MAMRE SOUTH PRECINCT		FRASERS PROPERTY	
657 - 708 MAMRE ROAD			
KEMPS CREEK, 2178, NSW			
DESIGNED	DRAWN	DATE	CHECKED
MW	DW	MARCH '17	
SIZE	SCALE	CAD REF:	
A1	AS SHOWN	C013362.01-SK 02	

Costin Roe Consulting Pty Ltd.
Consulting Engineers
Level 1, 8 Windmill Street
Walsh Bay, Sydney NSW 2000
Tel: (02) 9251-7699 Fax: (02) 9241-3731
email: mail@costinroe.com.au ©

Costin Roe Consulting

PRECISION | COMMUNICATION | ACCOUNTABILITY

DRAWING TITLE		ISSU
FUNCTIONAL ROADWORKS PLAN MAMRE ROAD SEQUENCE 2		
DRAWING No	C013362.01-SK02	

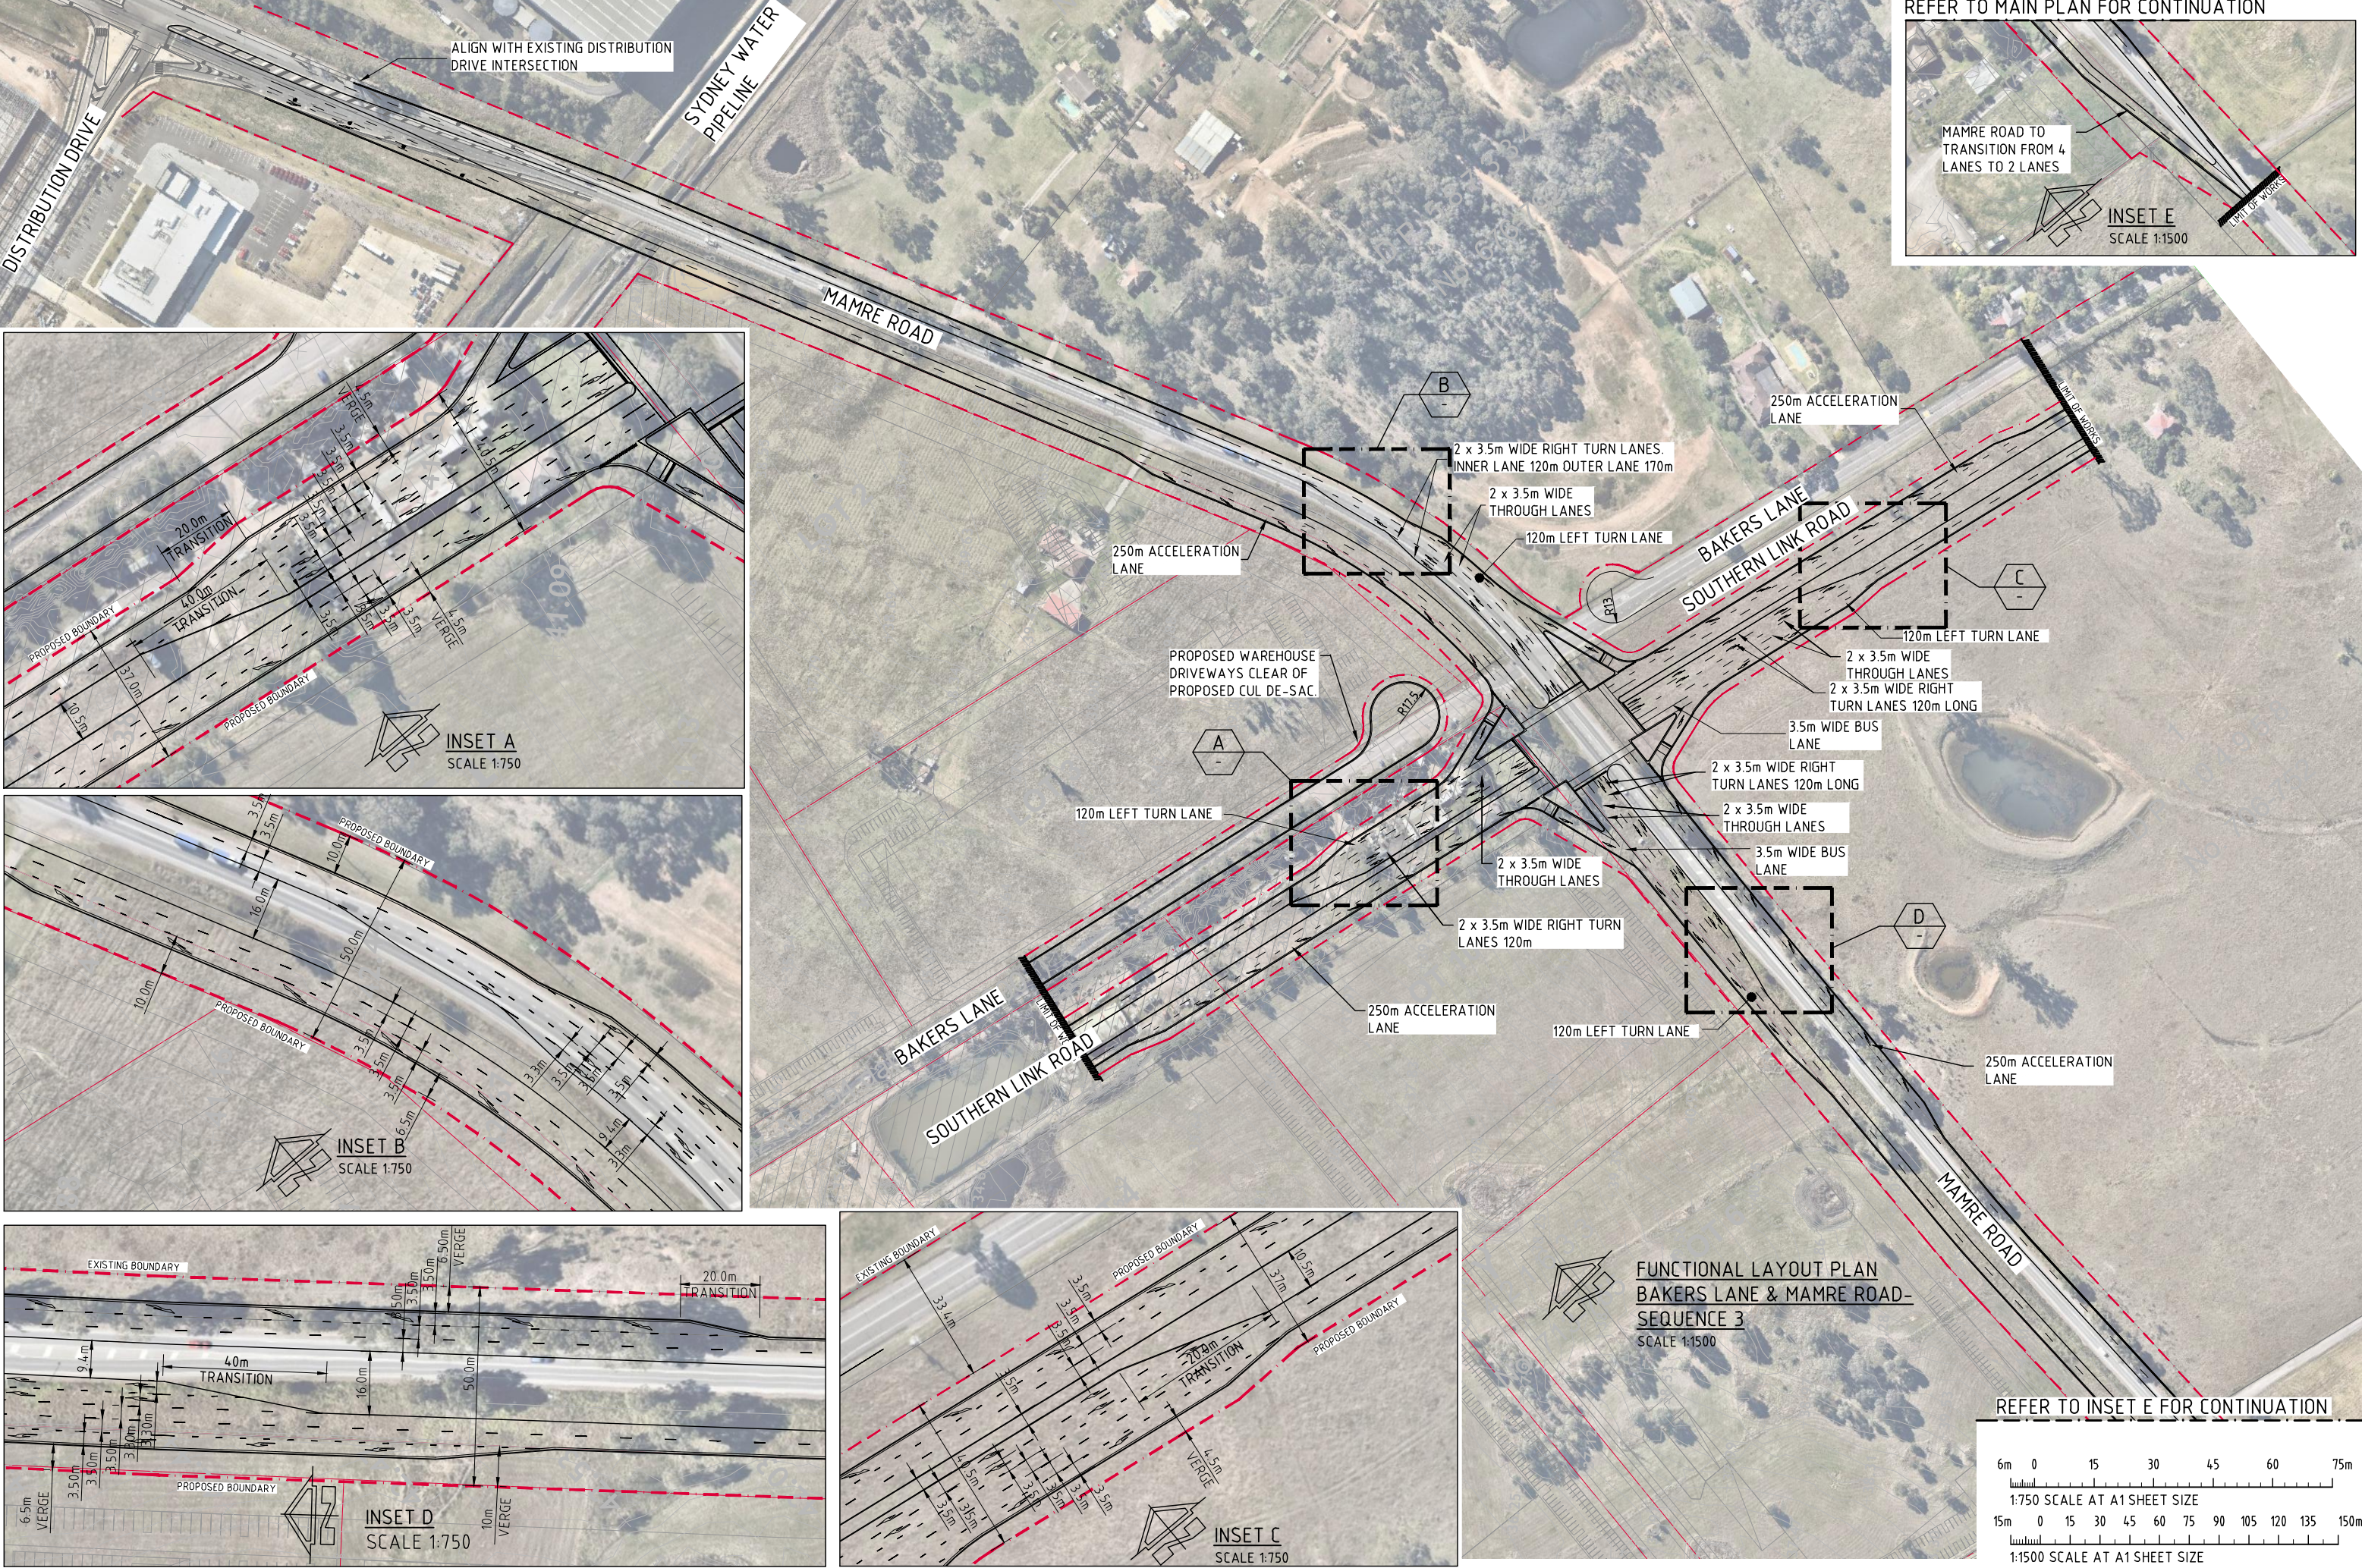

ISSUED FOR INFORMATION	22.04.20	E
ISSUED FOR INFORMATION	08.11.19	D
ISSUED FOR INFORMATION	06.11.19	C
ISSUED FOR INFORMATION	04.11.19	B
ISSUED FOR INFORMATION	22.06.18	A
AMENDMENTS	DATE	ISSUE



PROJECT				
MAMRE SOUTH PRECINCT				
657 - 708 MAMRE ROAD				
KEMPS CREEK, 2178, NSW				
DESIGNED	DRAWN	DATE	CHECKED	SIZE
MW	DW	MARCH '17		A1
SCALE		AS SHOWN	CAD REF:	
			C013362.01-SK 03	


Costin Roe Consulting Pty Ltd.
Consulting Engineers
Level 1, 8 Windmill Street
Walsh Bay, Sydney NSW 2000
Tel: (02) 9251-7899 Fax: (02) 9241-3731
email: mail@costinroe.com.au ©


Costin Roe Consulting


PRECISION | COMMUNICATION | ACCOUNTABILITY


DRAWING TITLE	FUNCTIONAL ROADWORKS PLAN
	MAMRE ROAD
	SEQUENCE 3
DRAWING No	C013362.01-SK03
ISSUE	E

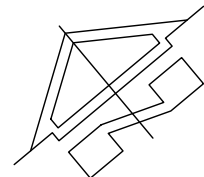



 **SWEPT PATH PLAN - LEFT IN**
SCALE 1:500

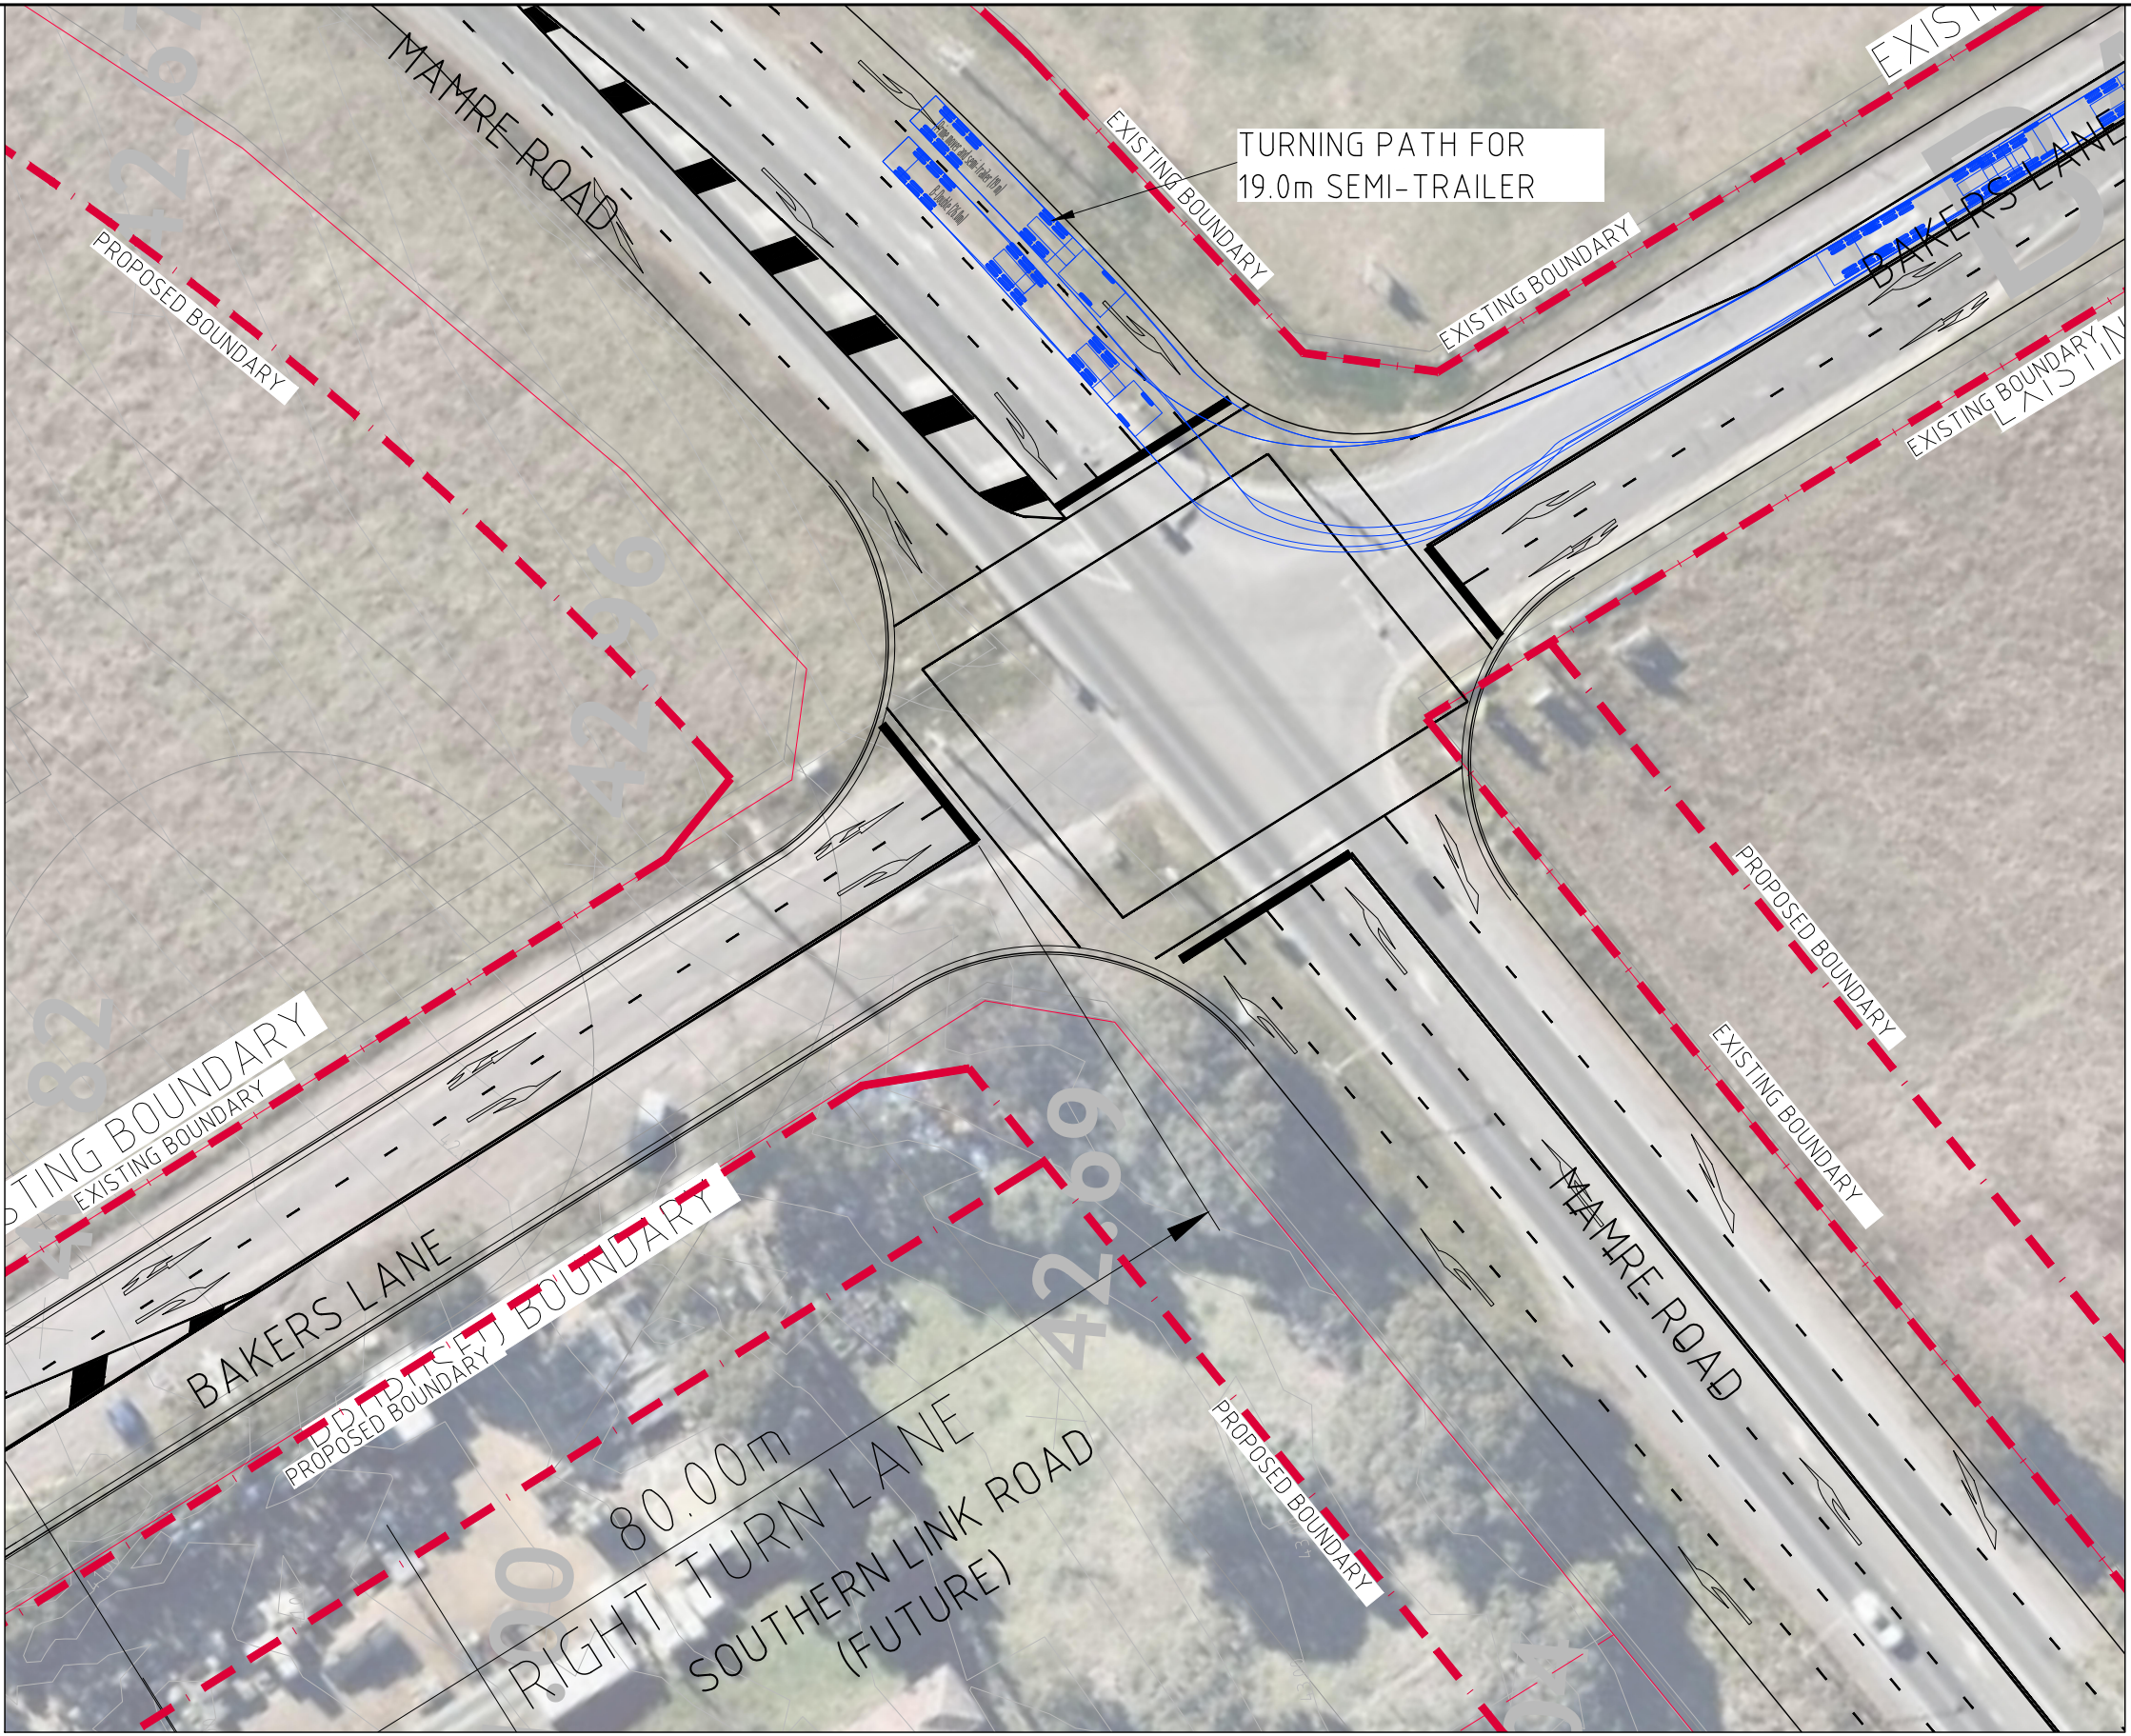


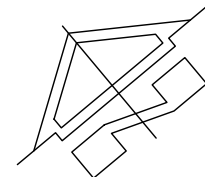
 **SWEPT PATH PLAN - LEFT OUT**
SCALE 1:500

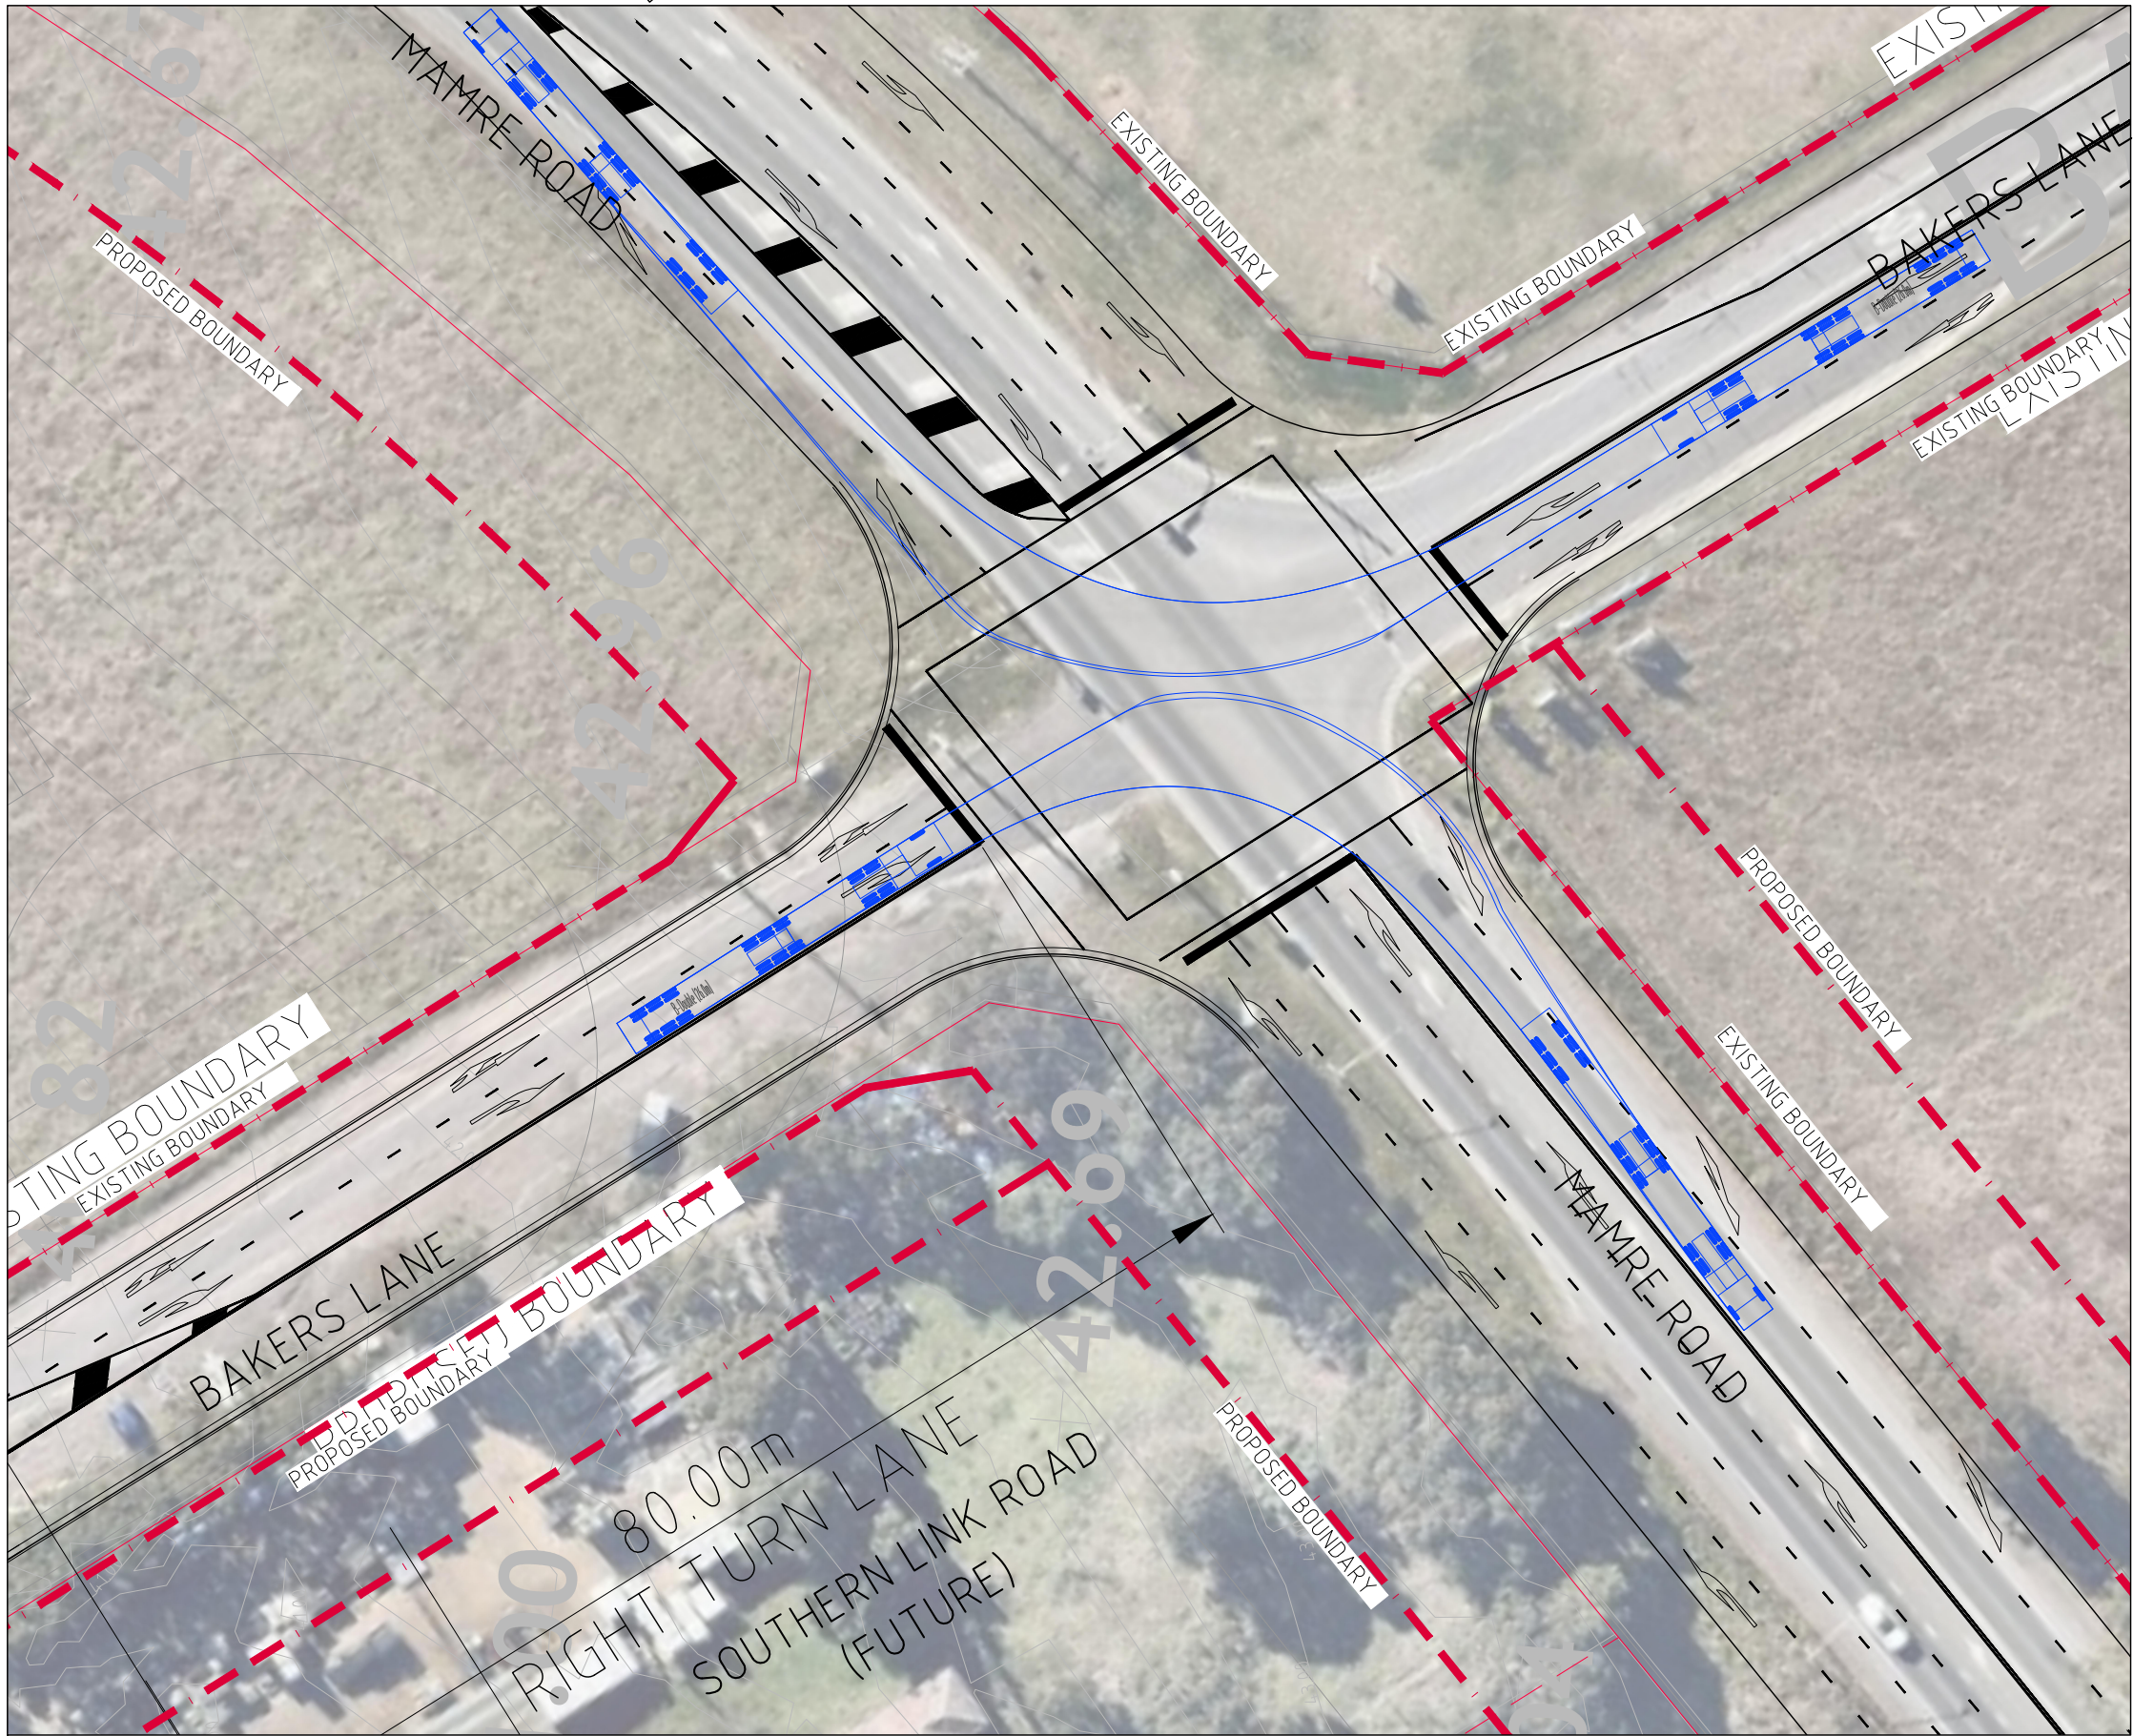

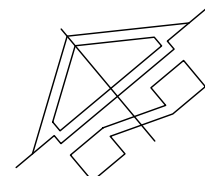
 **SWEPT PATH PLAN - RIGHT IN**
SCALE 1:500

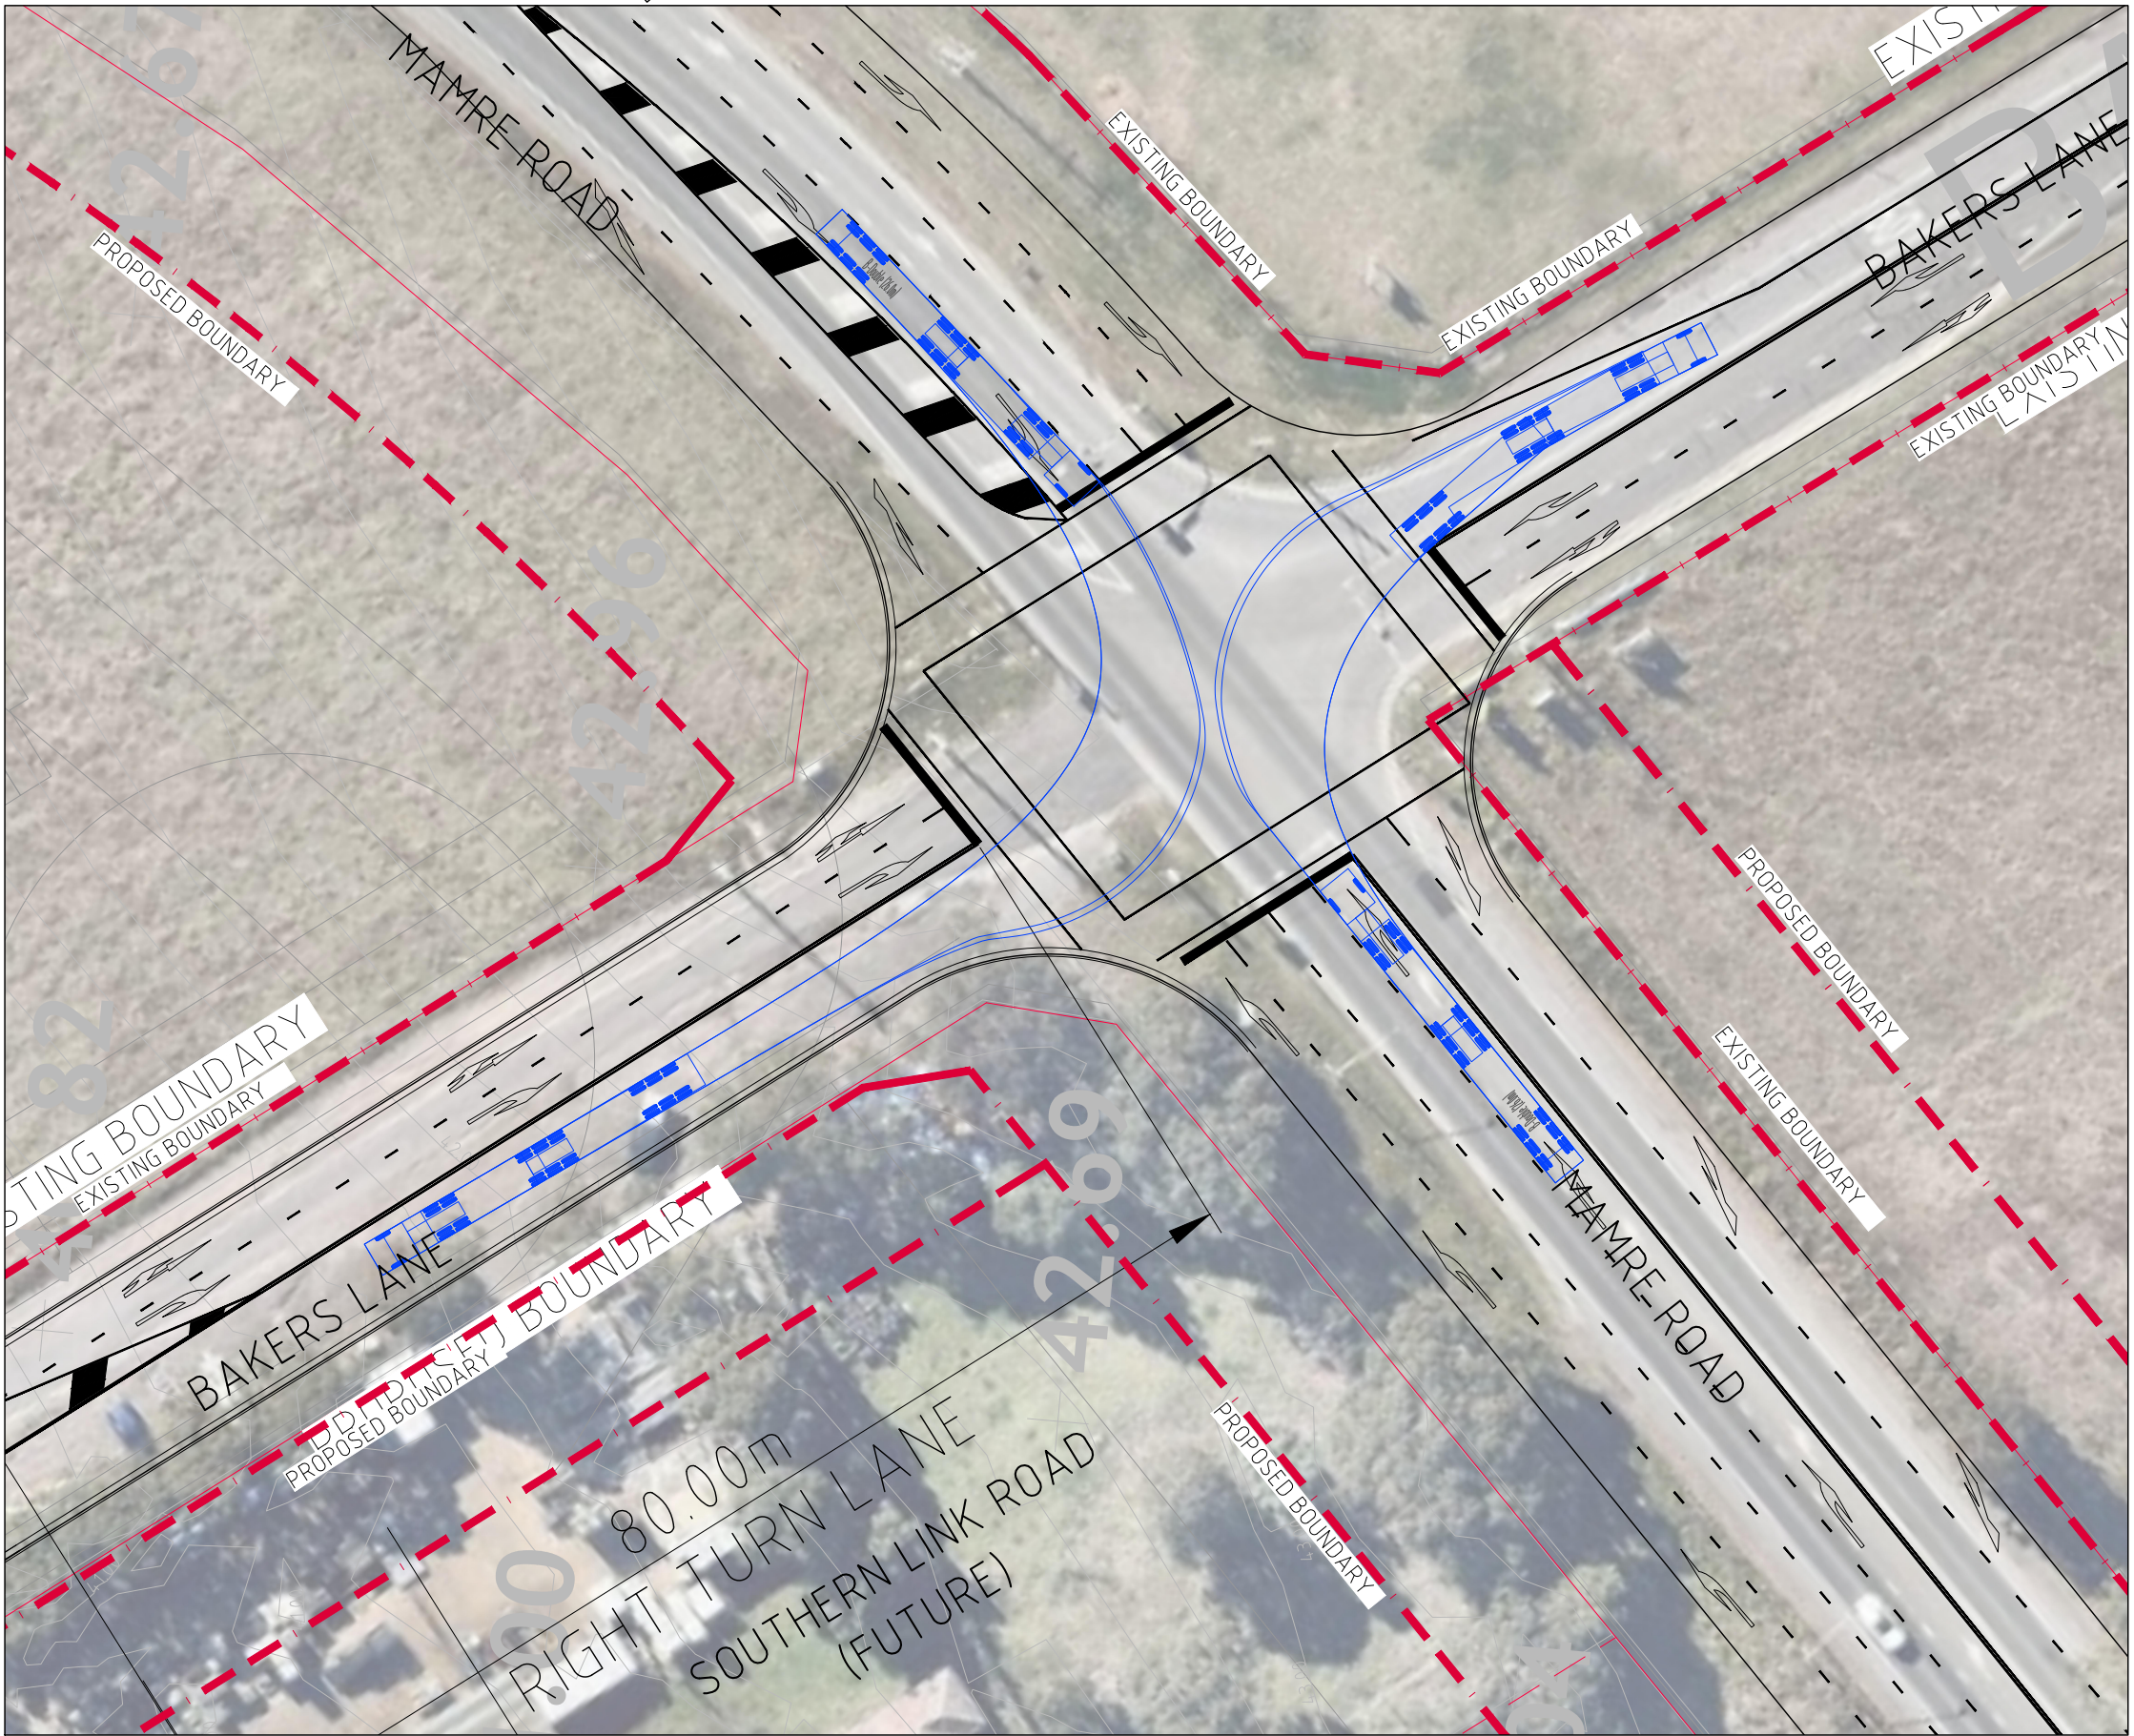

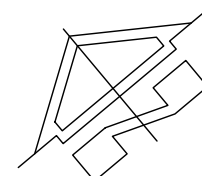 **SWEPT PATH PLAN - RIGHT OUT**
SCALE 1:500

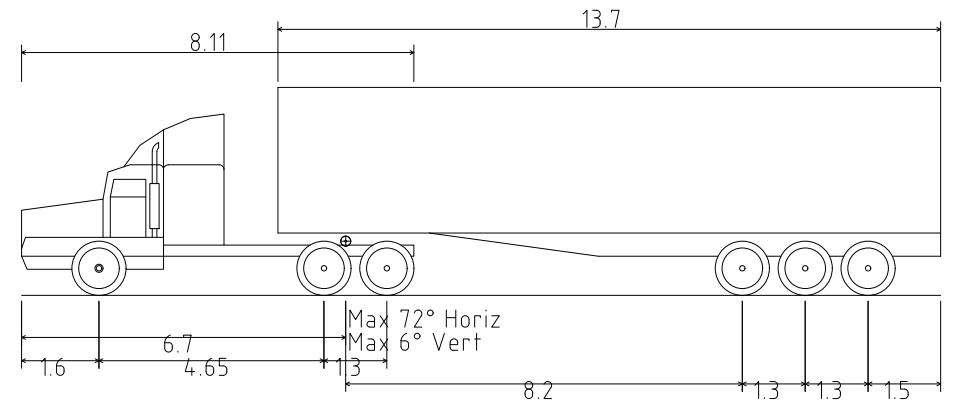

AUSTROADS STANDARD 19m SEMI
N.T.S.

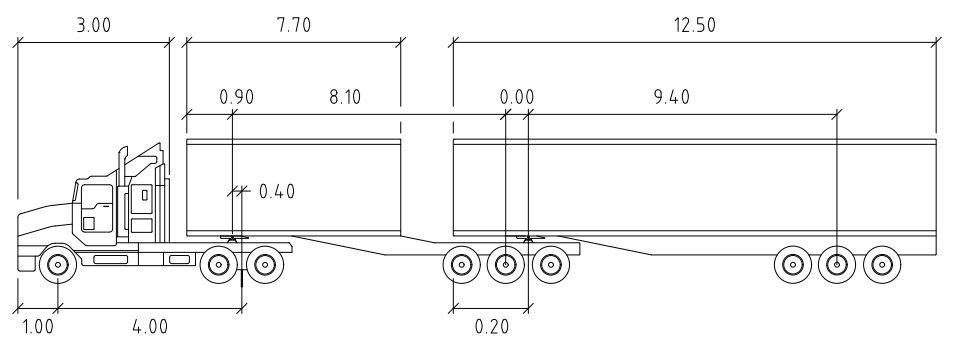

**TURNING PATHS SHOWN FOR AUSTROADS
STANDARD 26m B-DOUBLE**



ISSUED FOR INFORMATION	07.09.20	A
AMENDMENTS	DATE	ISSUE




PROJECT		MAMRE SOUTH PRECINCT		657 - 708 MAMRE ROAD		KEMPS CREEK, 2178, NSW	
DESIGNED	MW	DRAWN	DW	DATE	MARCH '17	CHECKED	
SIZE	A1	SCALE	AS SHOWN	CAD REF:	CO13362.01-SK05A		


Costin Roe Consulting Pty Ltd.
Consulting Engineers
Level 1, 8 Windmill Street
Wahsh Bay, Sydney NSW 2000
Tel: (02) 9251-7699 Fax: (02) 9241-3731
email: mail@costinroe.com.au ©


Costin Roe Consulting


PRECISION | COMMUNICATION | ACCOUNTABILITY


DRAWING TITLE		FUNCTIONAL ROADWORKS PLAN
		MAMRE ROAD
		SEQUENCE 1A SWEPT PATHS
DRAWING No	CO13362.01-SK05A	ISSUE A

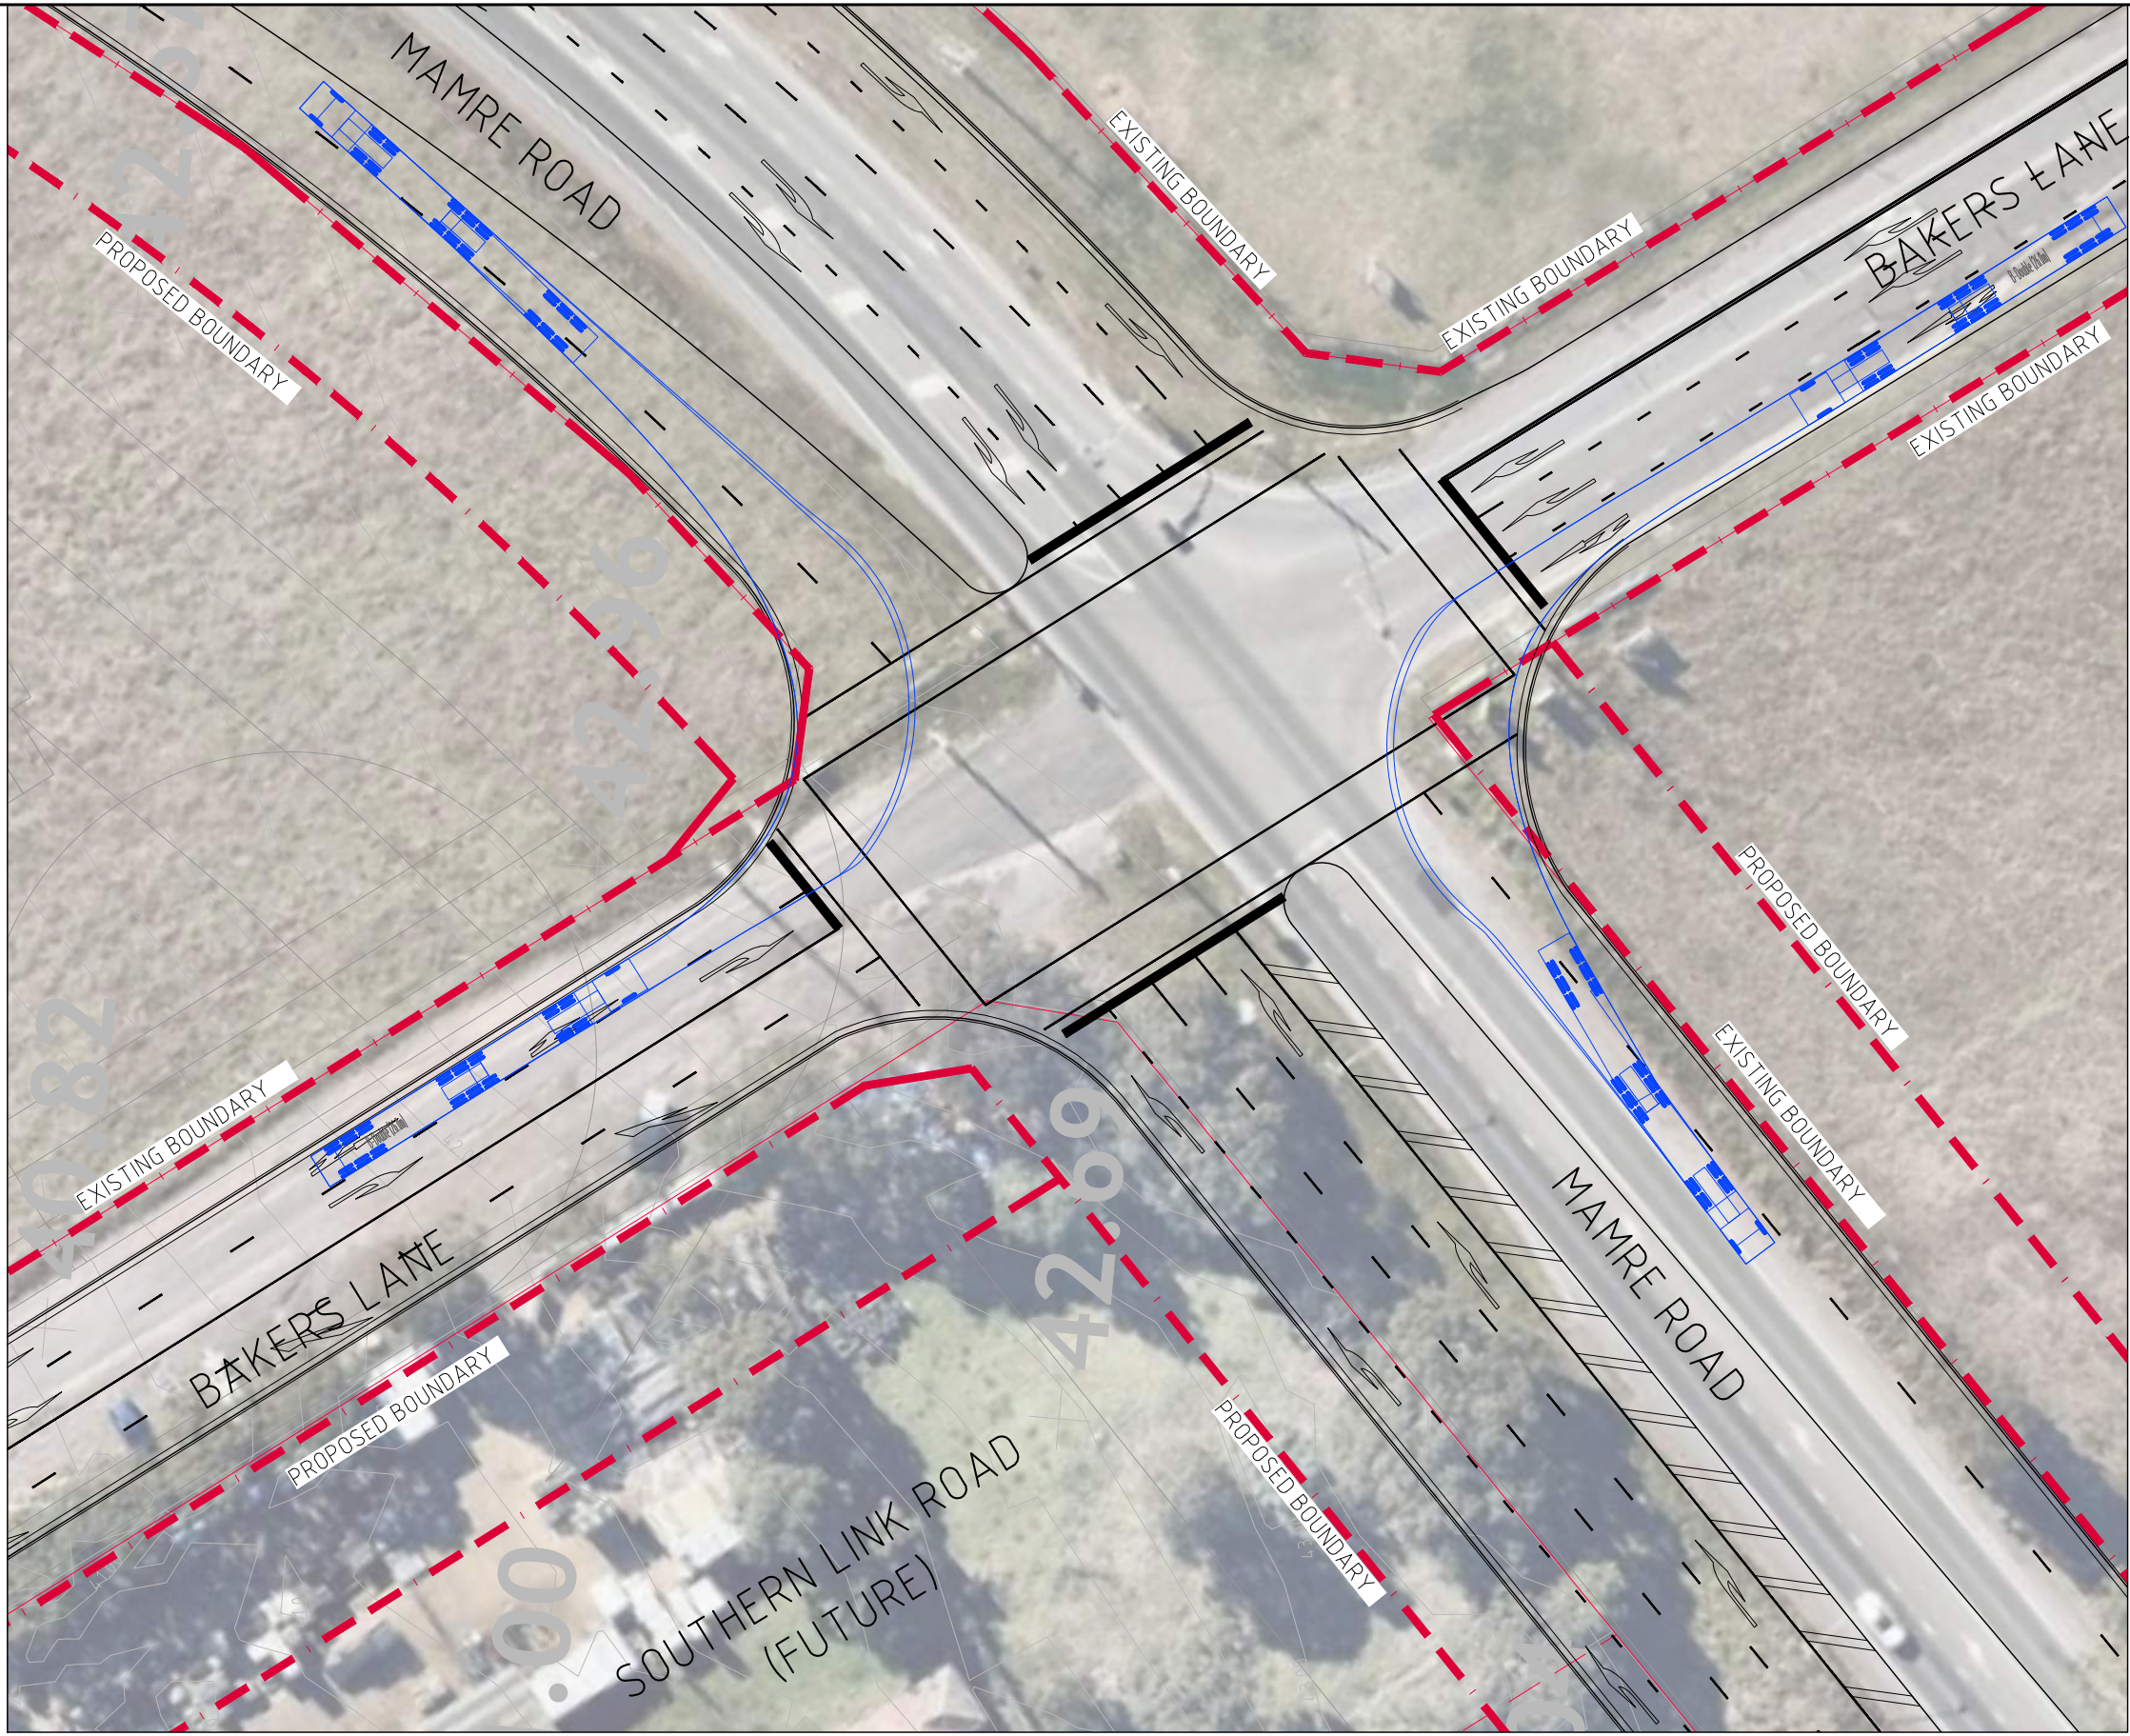


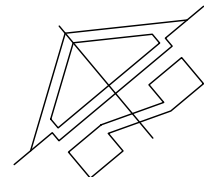
 **SWEPT PATH PLAN - LEFT IN**
SCALE 1:500

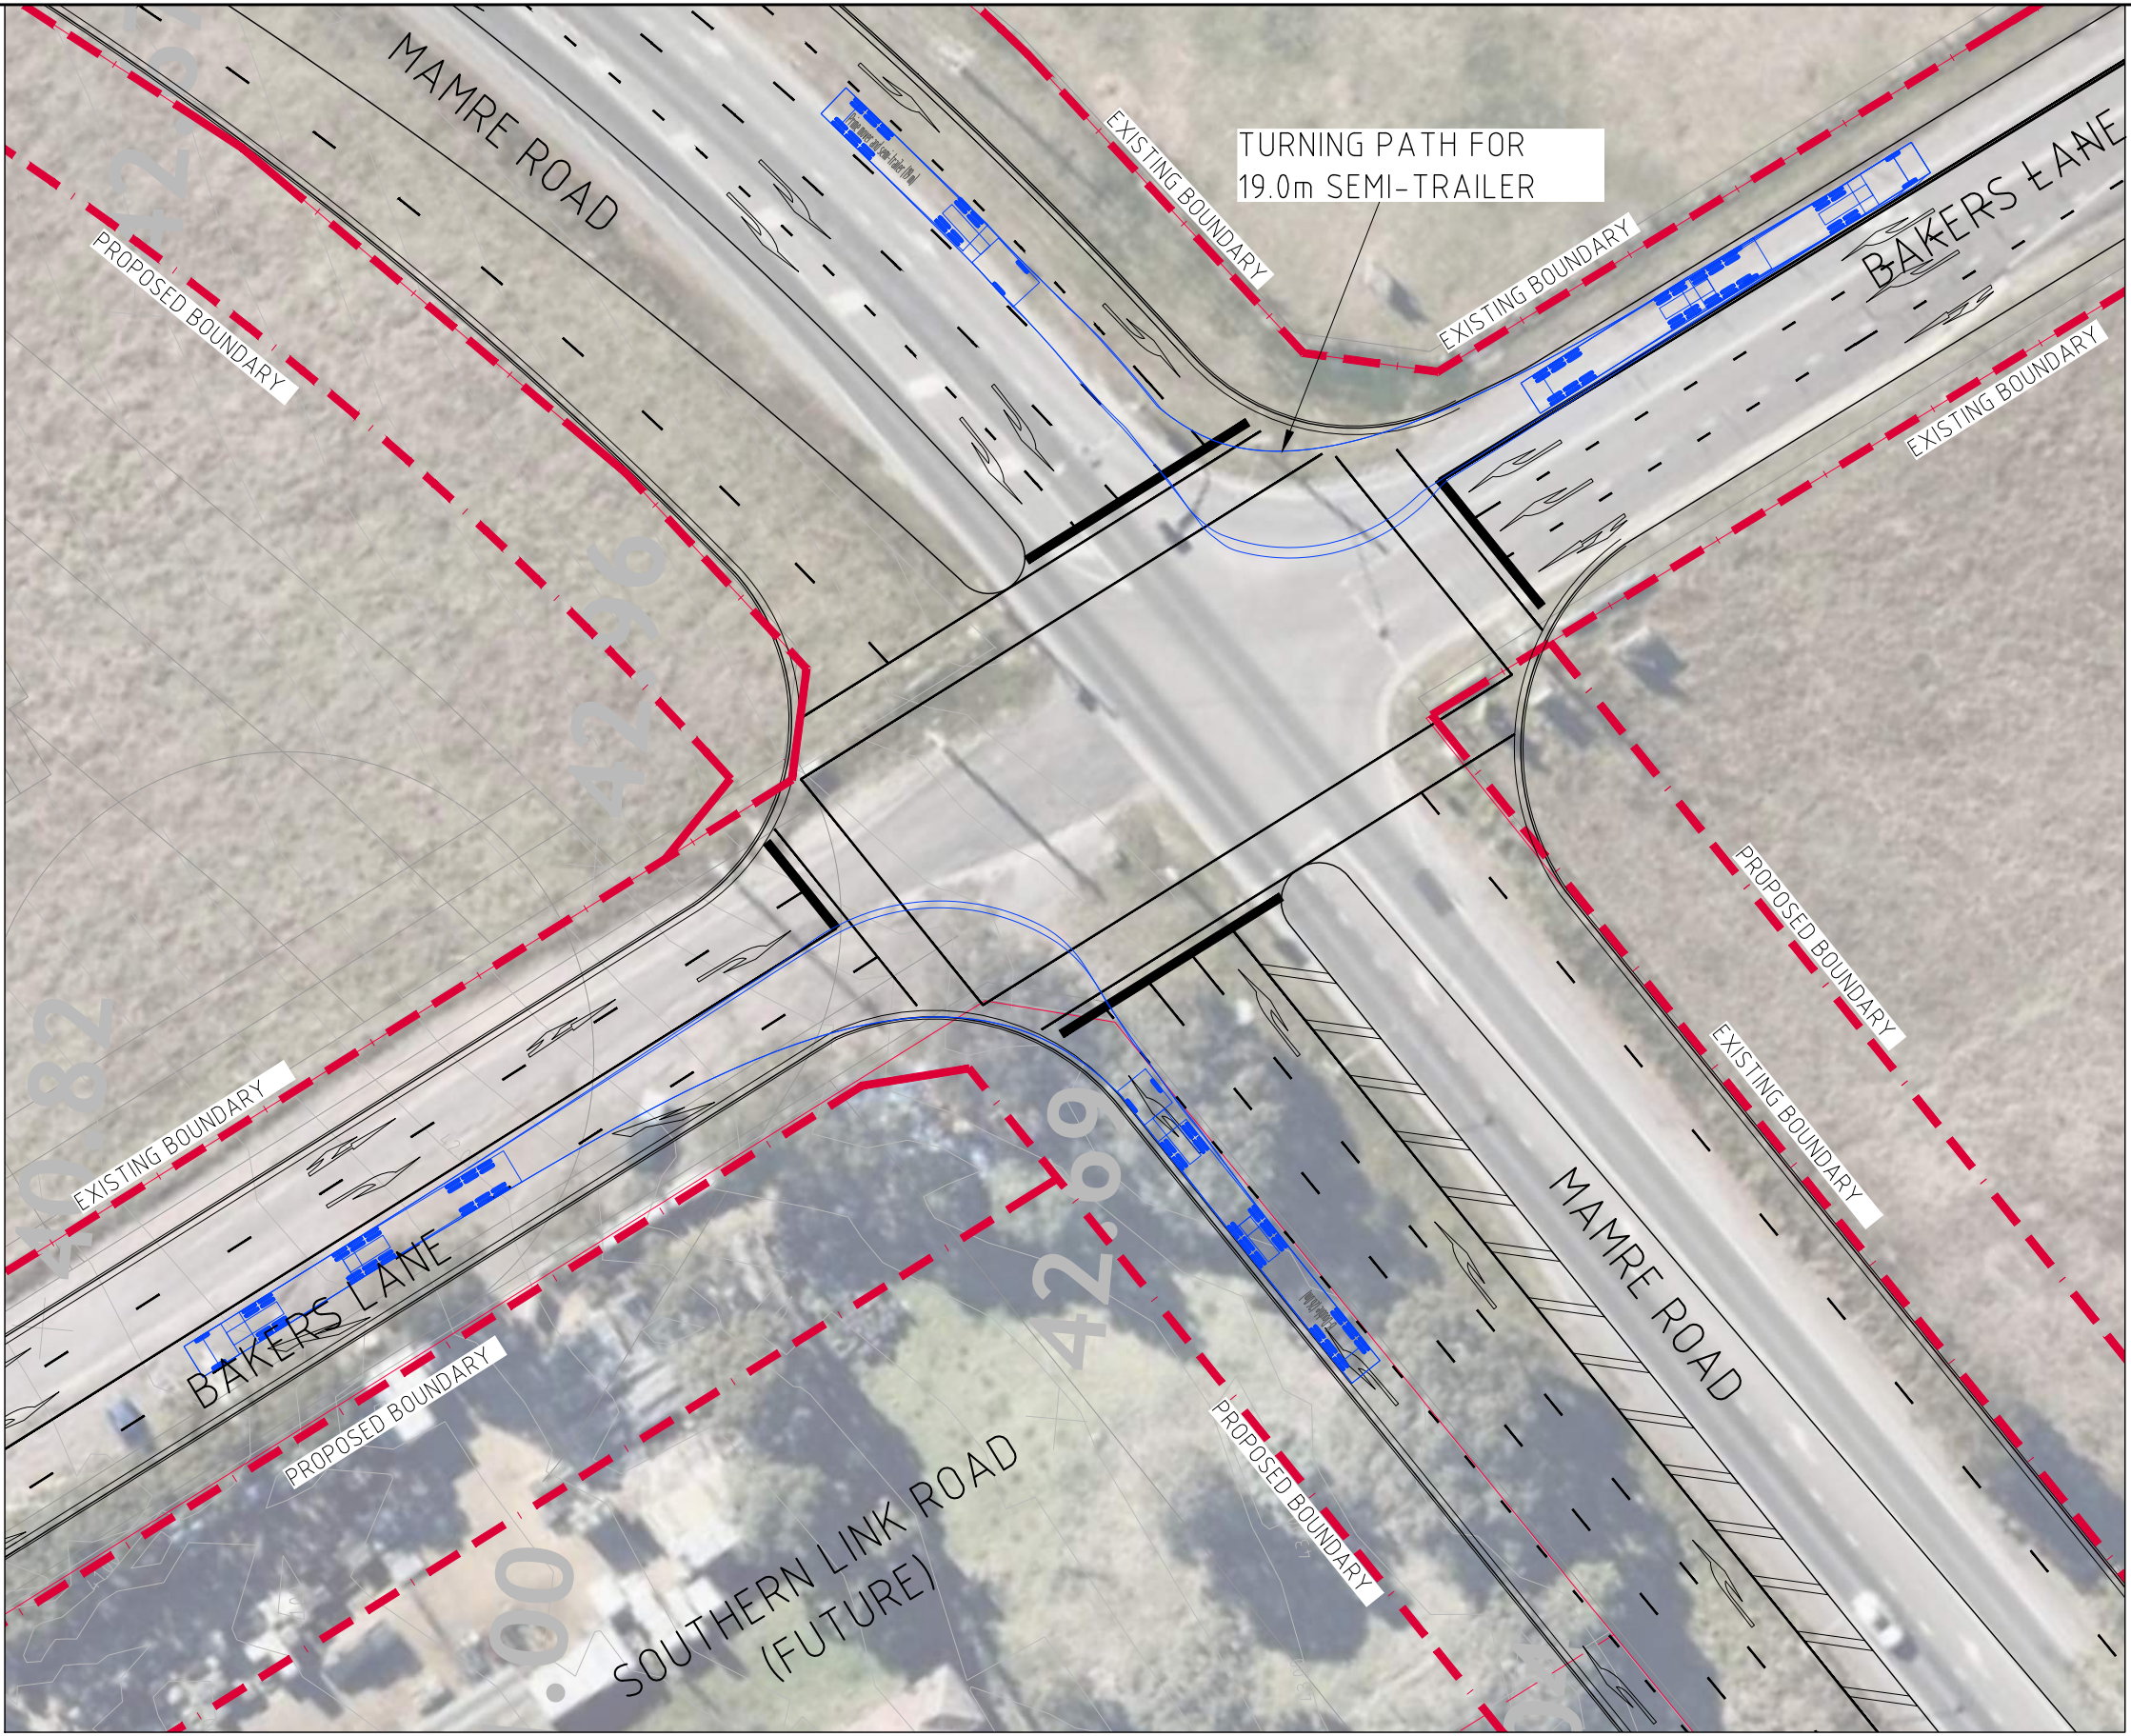


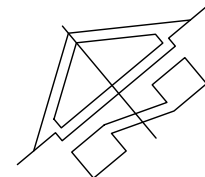
 **SWEPT PATH PLAN - LEFT OUT**
SCALE 1:500

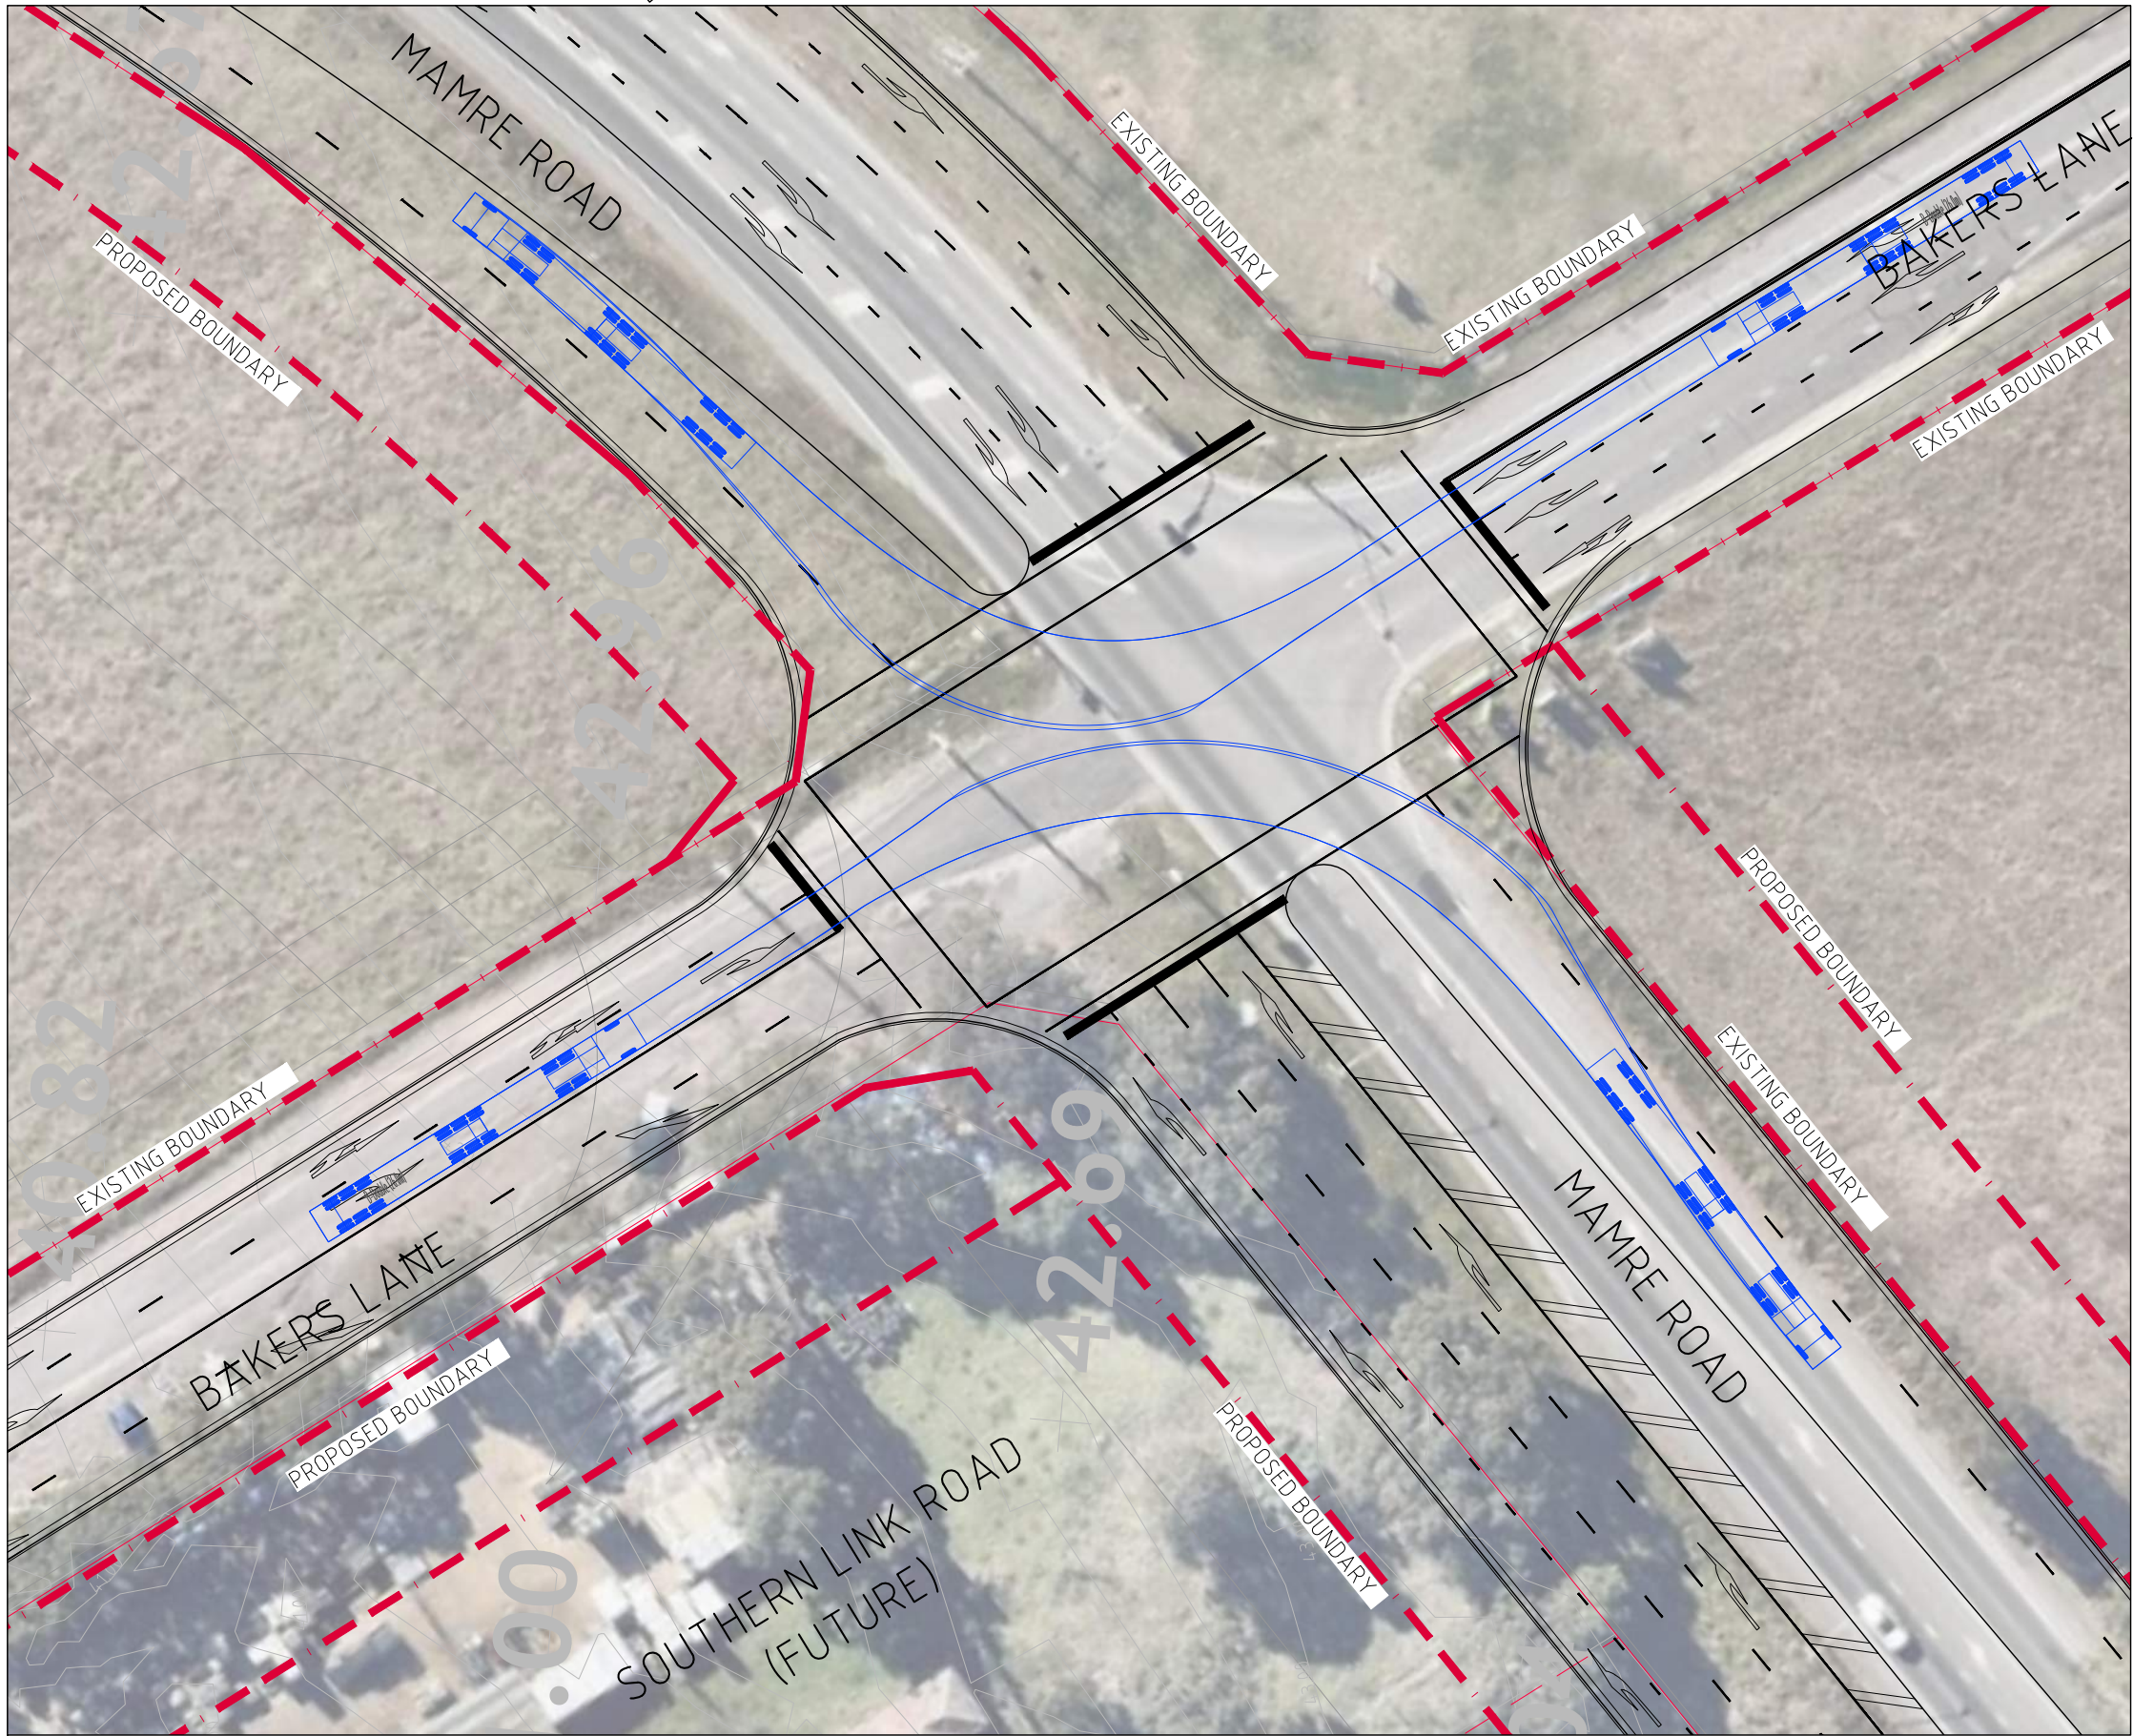

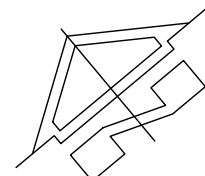
 **SWEPT PATH PLAN - RIGHT IN**
SCALE 1:500

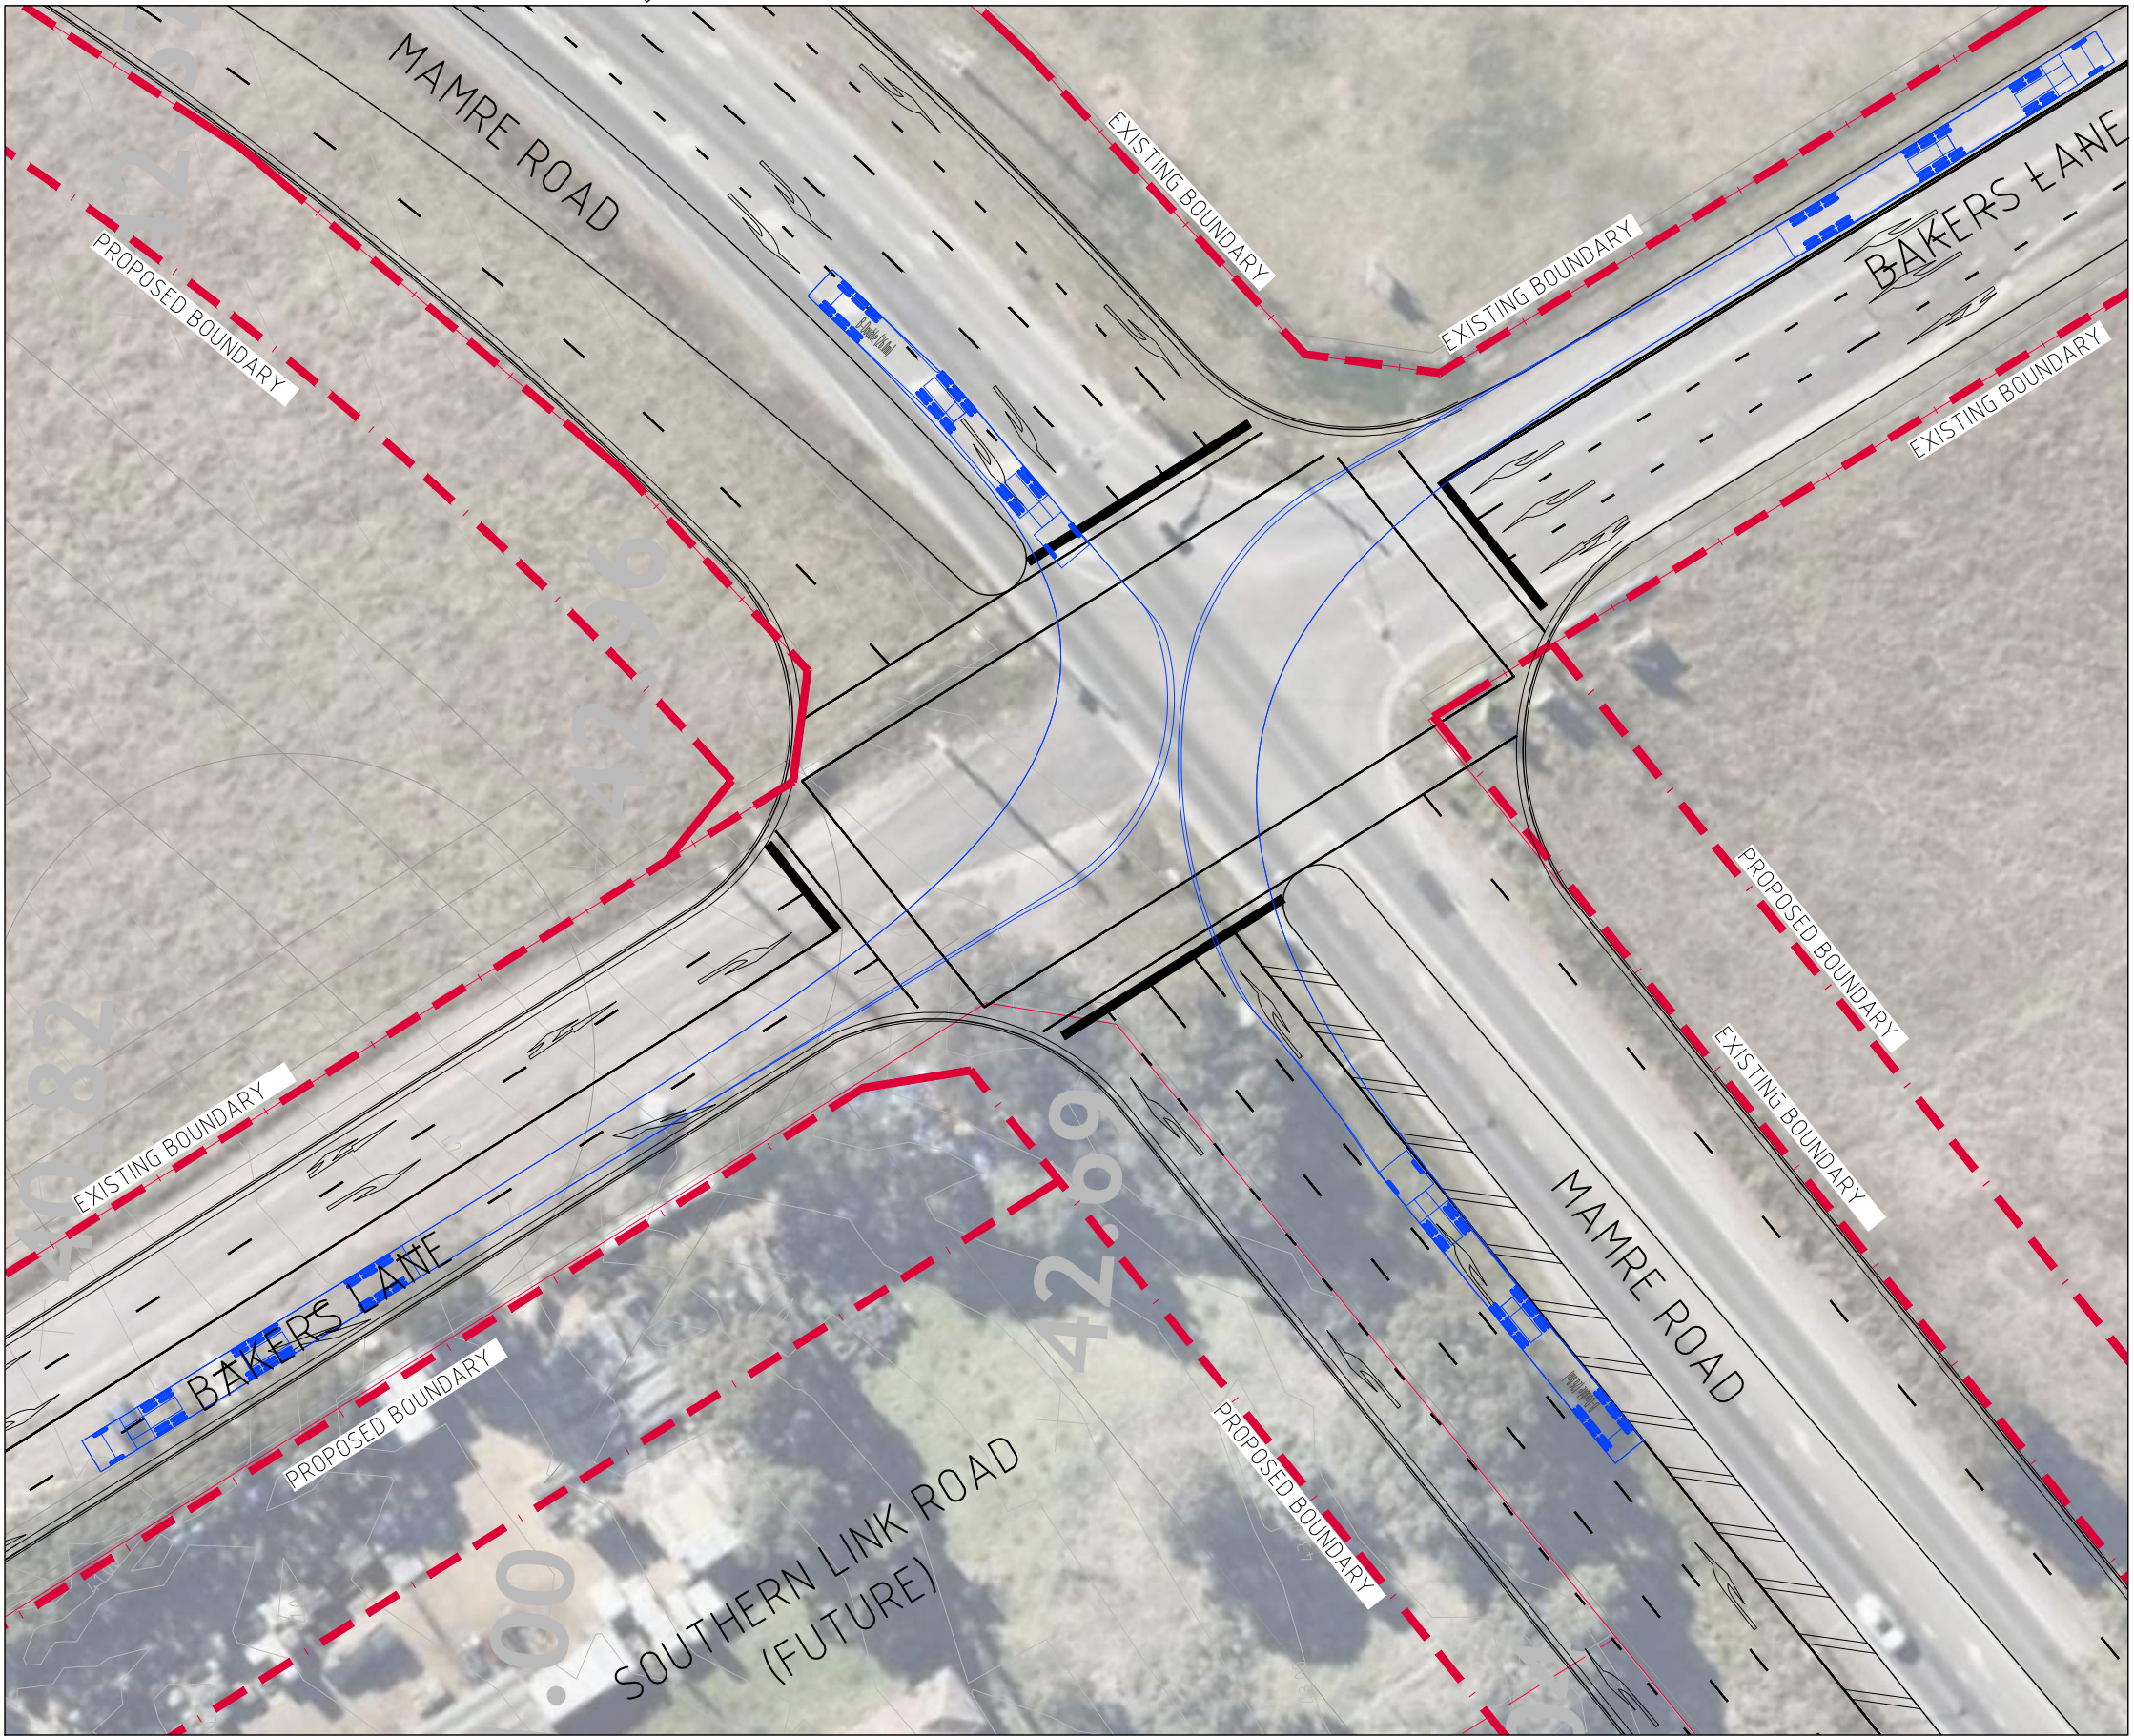

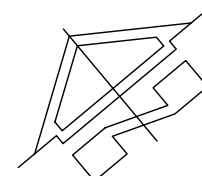 **SWEPT PATH PLAN - RIGHT OUT**
SCALE 1:500

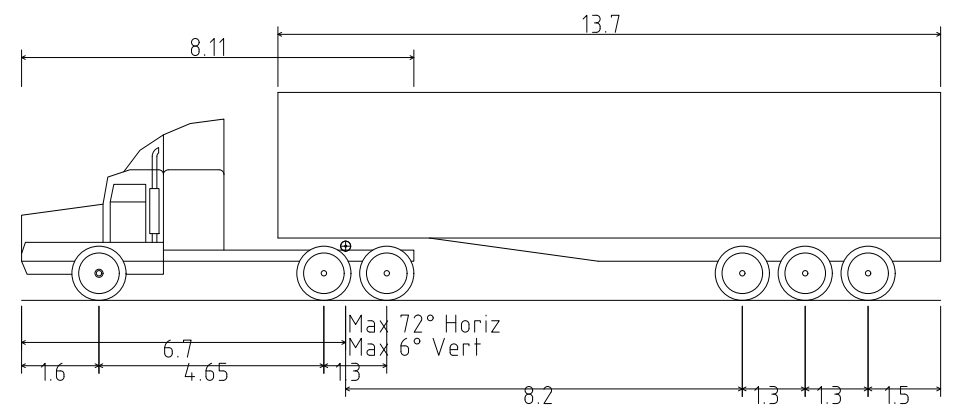

AUSTRADS STANDARD 19m SEMI
N.T.S.

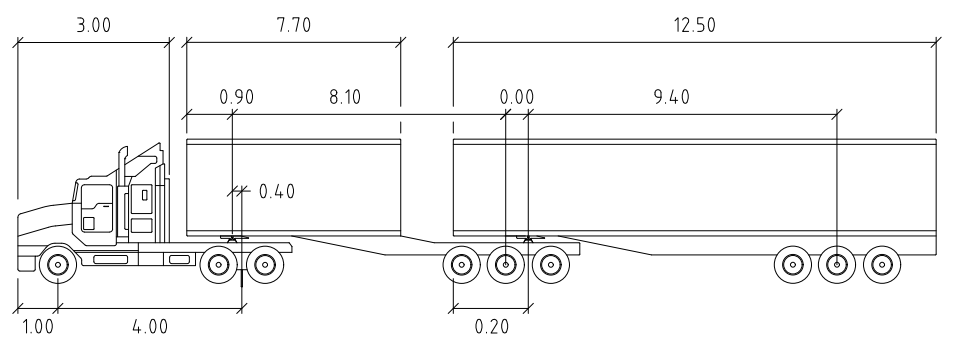

**TURNING PATHS SHOWN FOR AUSTRADS
STANDARD 26m B-DOUBLE**



ISSUED FOR INFORMATION	04.09.20	A
AMENDMENTS	DATE	ISSUE





PROJECT		MAMRE SOUTH PRECINCT		657 - 708 MAMRE ROAD		KEMPS CREEK, 2178, NSW	
DESIGNED	MW	DRAWN	DW	DATE	MARCH '17	CHECKED	SIZE A1
SCALE AS SHOWN		CAD REF: C013362.01-SK01B					

Costin Roe Consulting Pty Ltd.
Consulting Engineers
Level 1, 8 Windmill Street
Wahsh Bay, Sydney NSW 2000
Tel: (02) 9251-7699 Fax: (02) 9241-3731
email: mail@costinroe.com.au ©



Costin Roe Consulting

PRECISION | COMMUNICATION | ACCOUNTABILITY


DRAWING TITLE		FUNCTIONAL ROADWORKS PLAN
		MAMRE ROAD
		SEQUENCE 1B SWEPT PATHS
DRAWING No	C013362.01-SK05B	ISSUE A

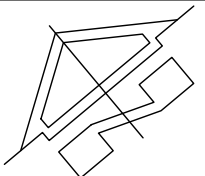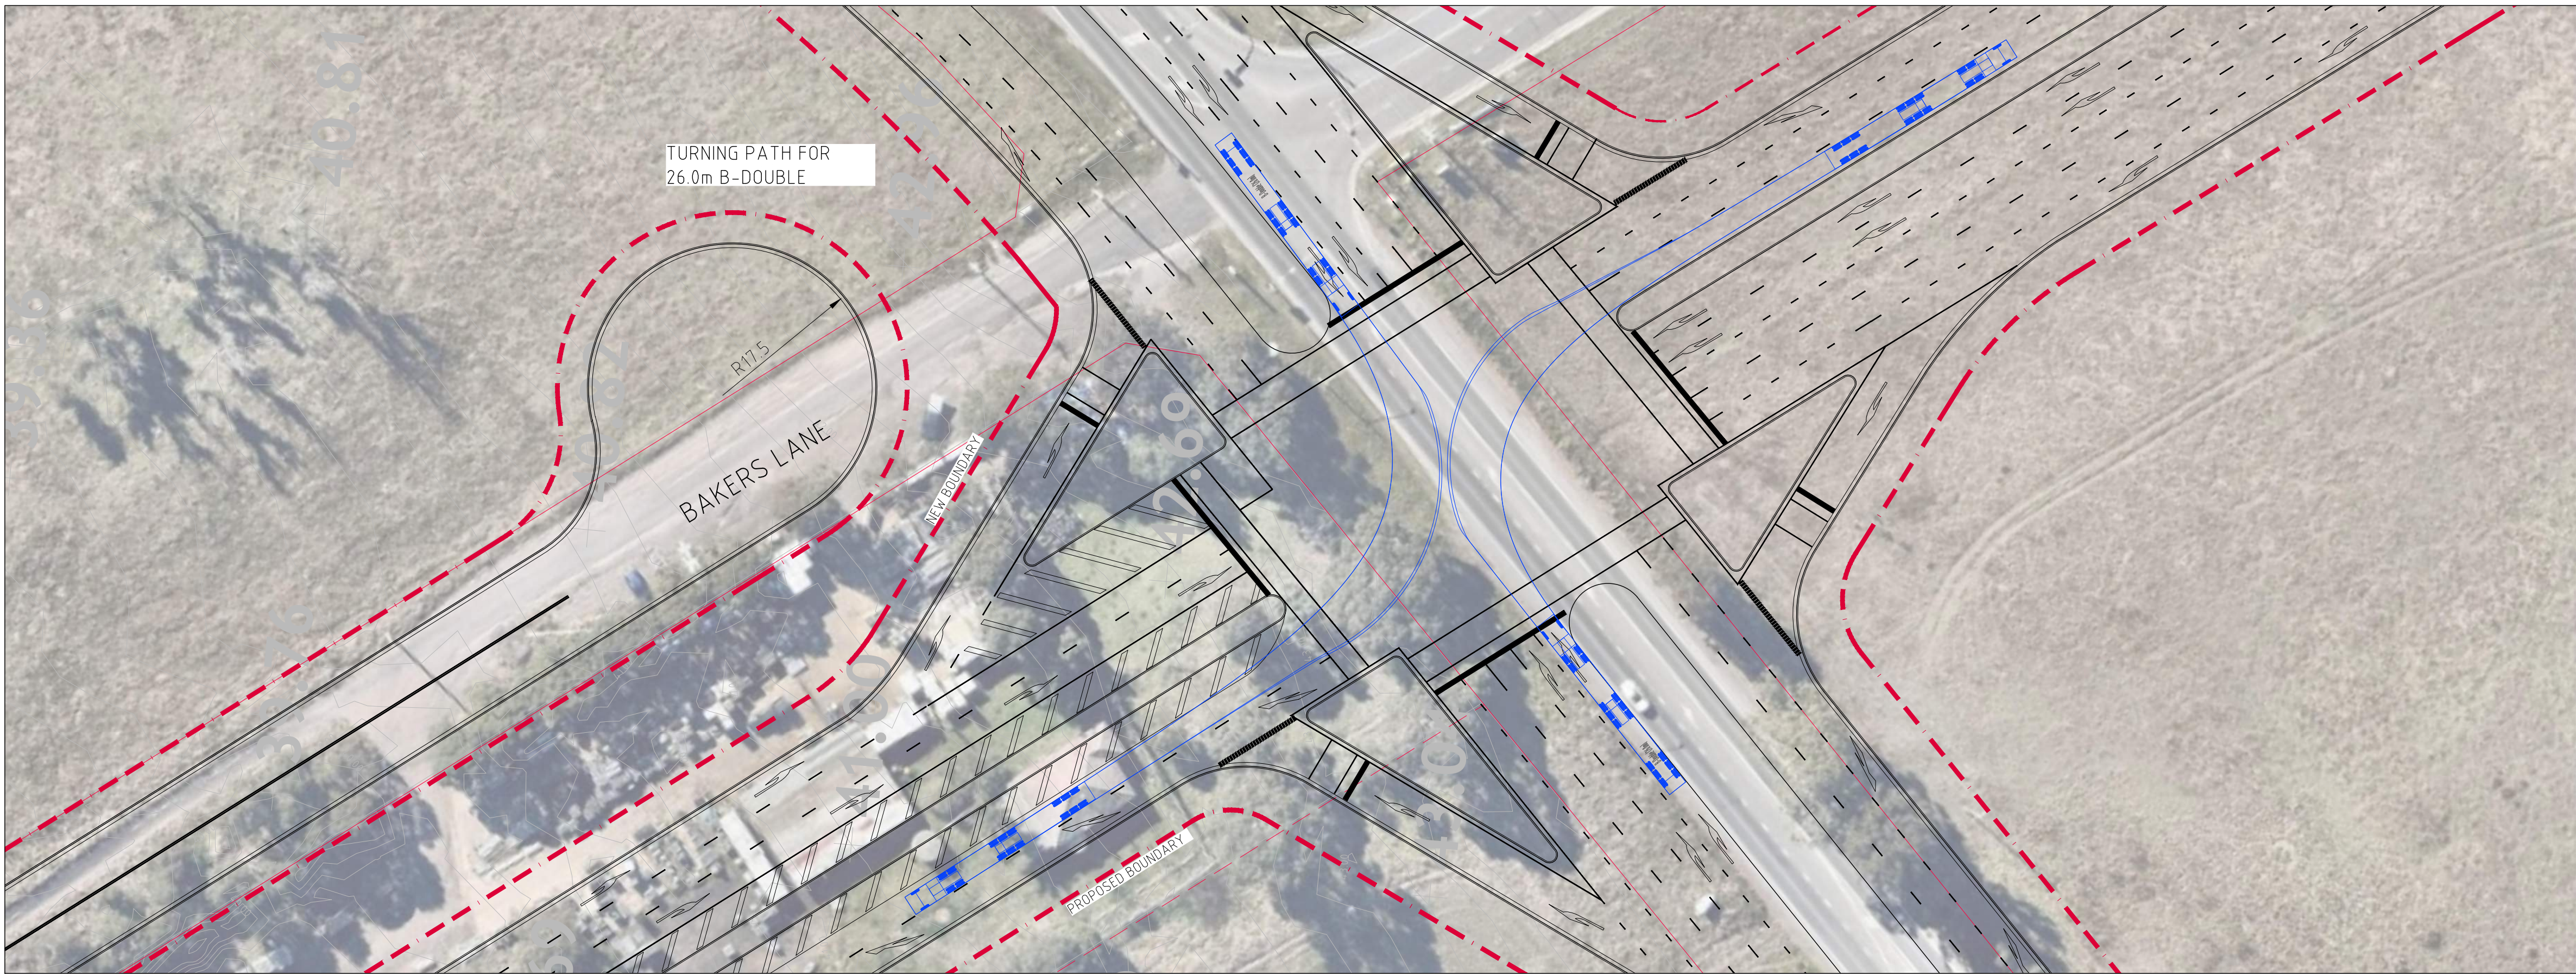


SWEPT PATH PLAN - RIGHT TURN IN
SCALE 1:500

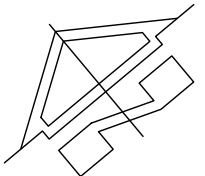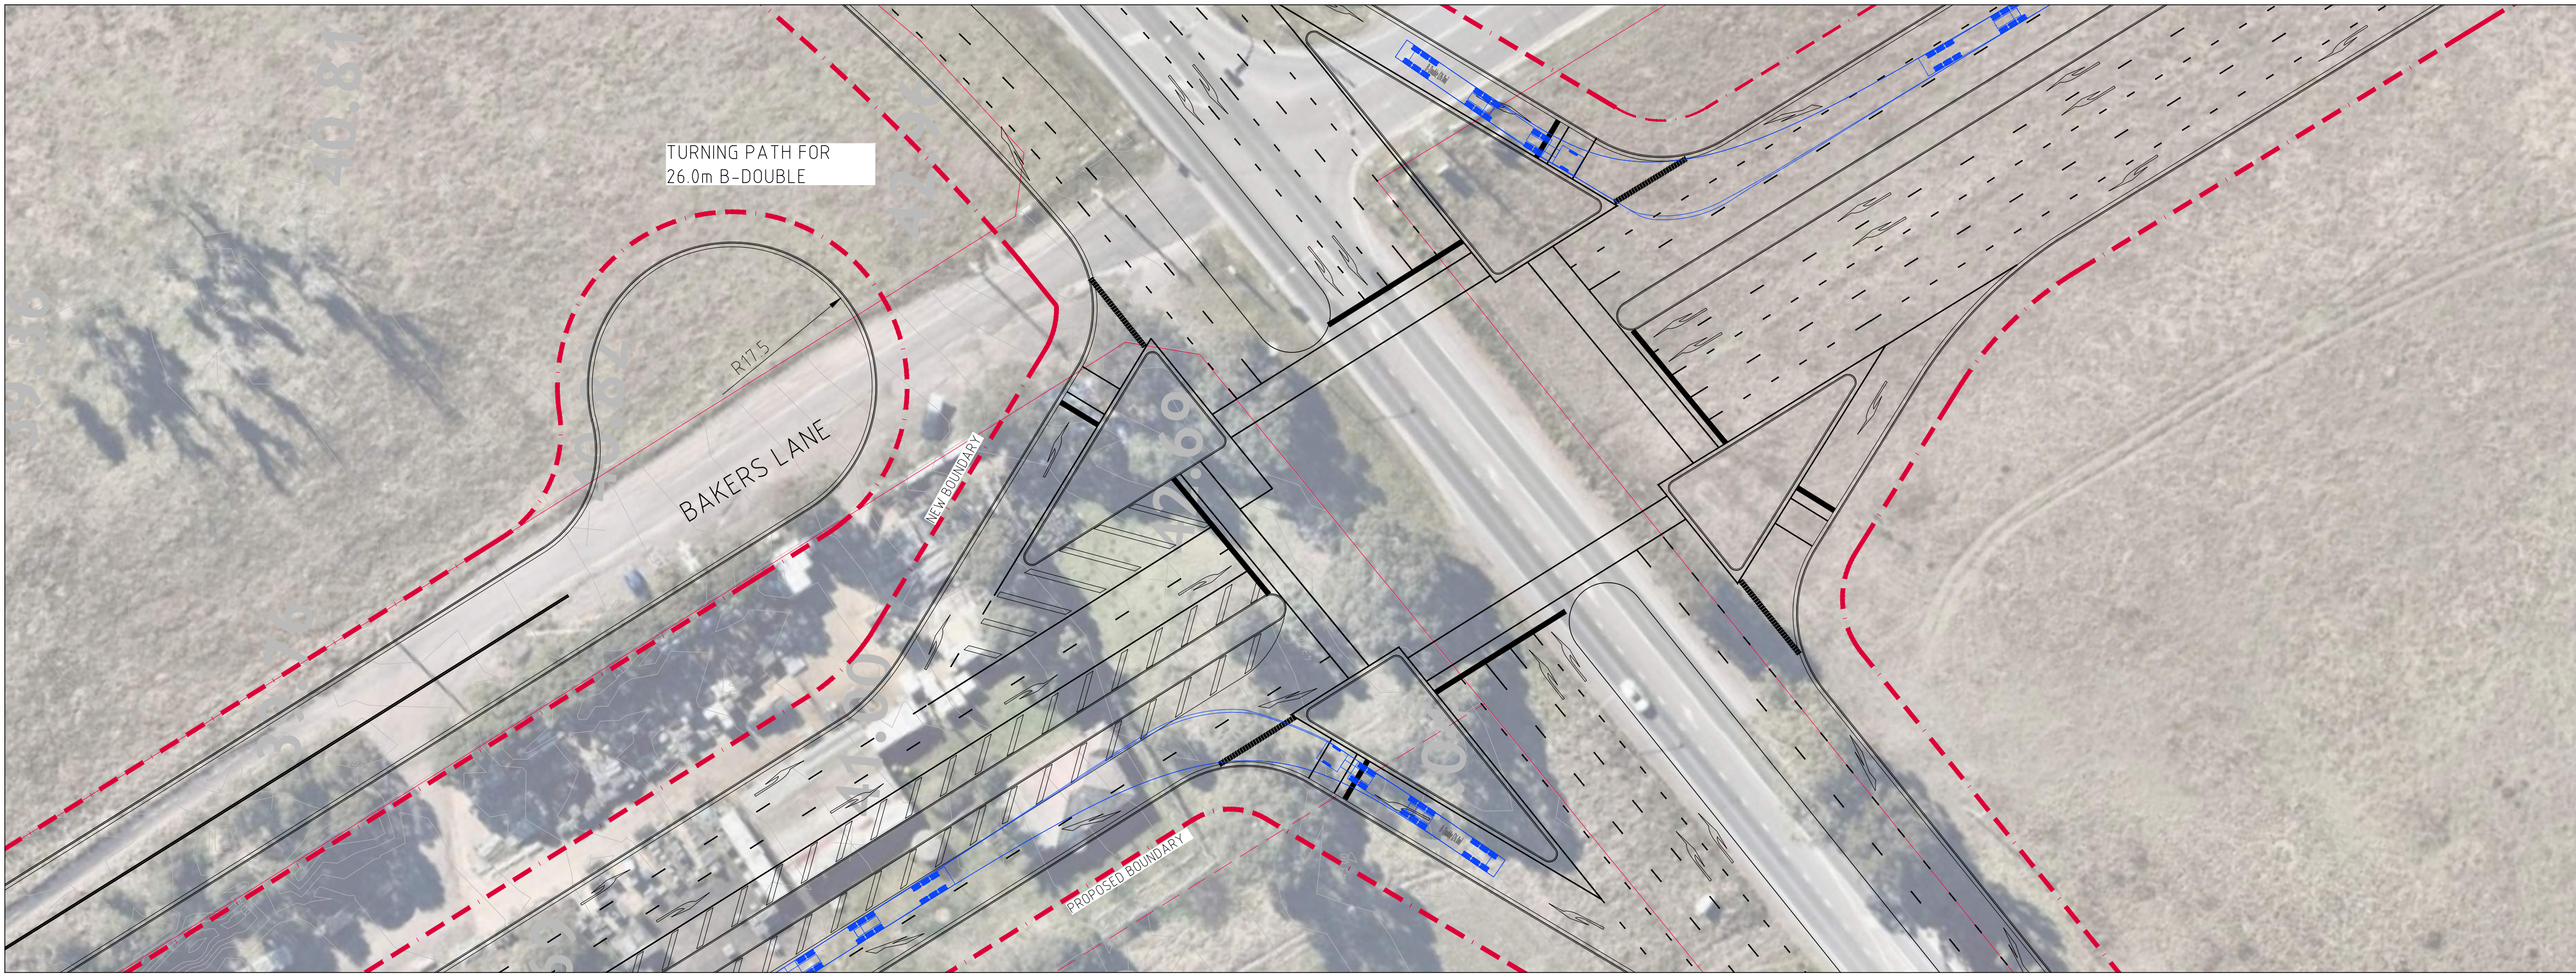

SWEPT PATH PLAN - LEFT TURN IN
SCALE 1:500

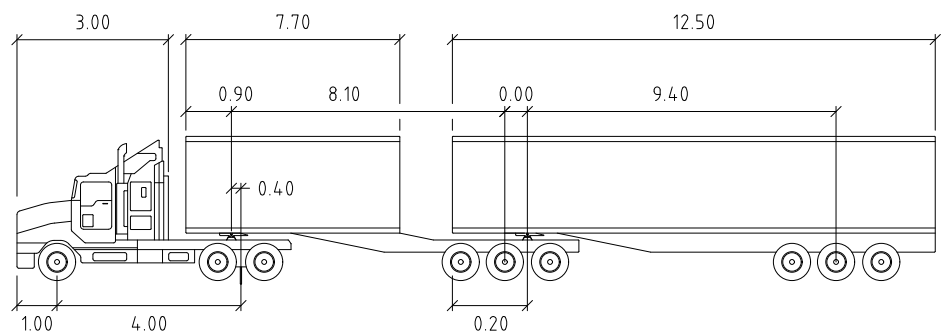

TURNING PATHS SHOWN FOR AUSTRROADS
STANDARD 26m B-DOUBLE

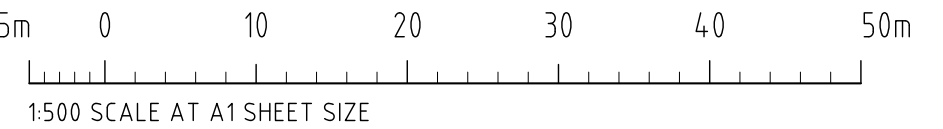

ISSUED FOR INFORMATION	04.09.20	A
AMENDMENTS	DATE	ISSUE





PROJECT	MAMRE SOUTH PRECINCT
CLIENT	657 - 708 MAMRE ROAD KEMPS CREEK, 2178, NSW
DESIGNED	MW
DRAWN	DW
DATE	MARCH '17
CHECKED	
SIZE	A1
SCALE	AS SHOWN
CAD REF:	CO13362.01-SK 02

Costin Roe Consulting Pty Ltd.
Consulting Engineers
Level 1, 8 Windmill Street
Wahsh Bay, Sydney NSW 2000
Tel: (02) 9251-7699 Fax: (02) 9241-3731
email: mail@costinroe.com.au ©



Costin Roe Consulting

PRECISION | COMMUNICATION | ACCOUNTABILITY


DRAWING TITLE	FUNCTIONAL ROADWORKS PLAN MAMRE ROAD SEQUENCE 2 SWEPT PATHS
DRAWING No	CO13362.01-SK06
ISSUE	A

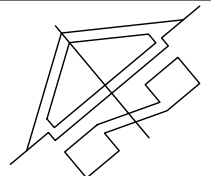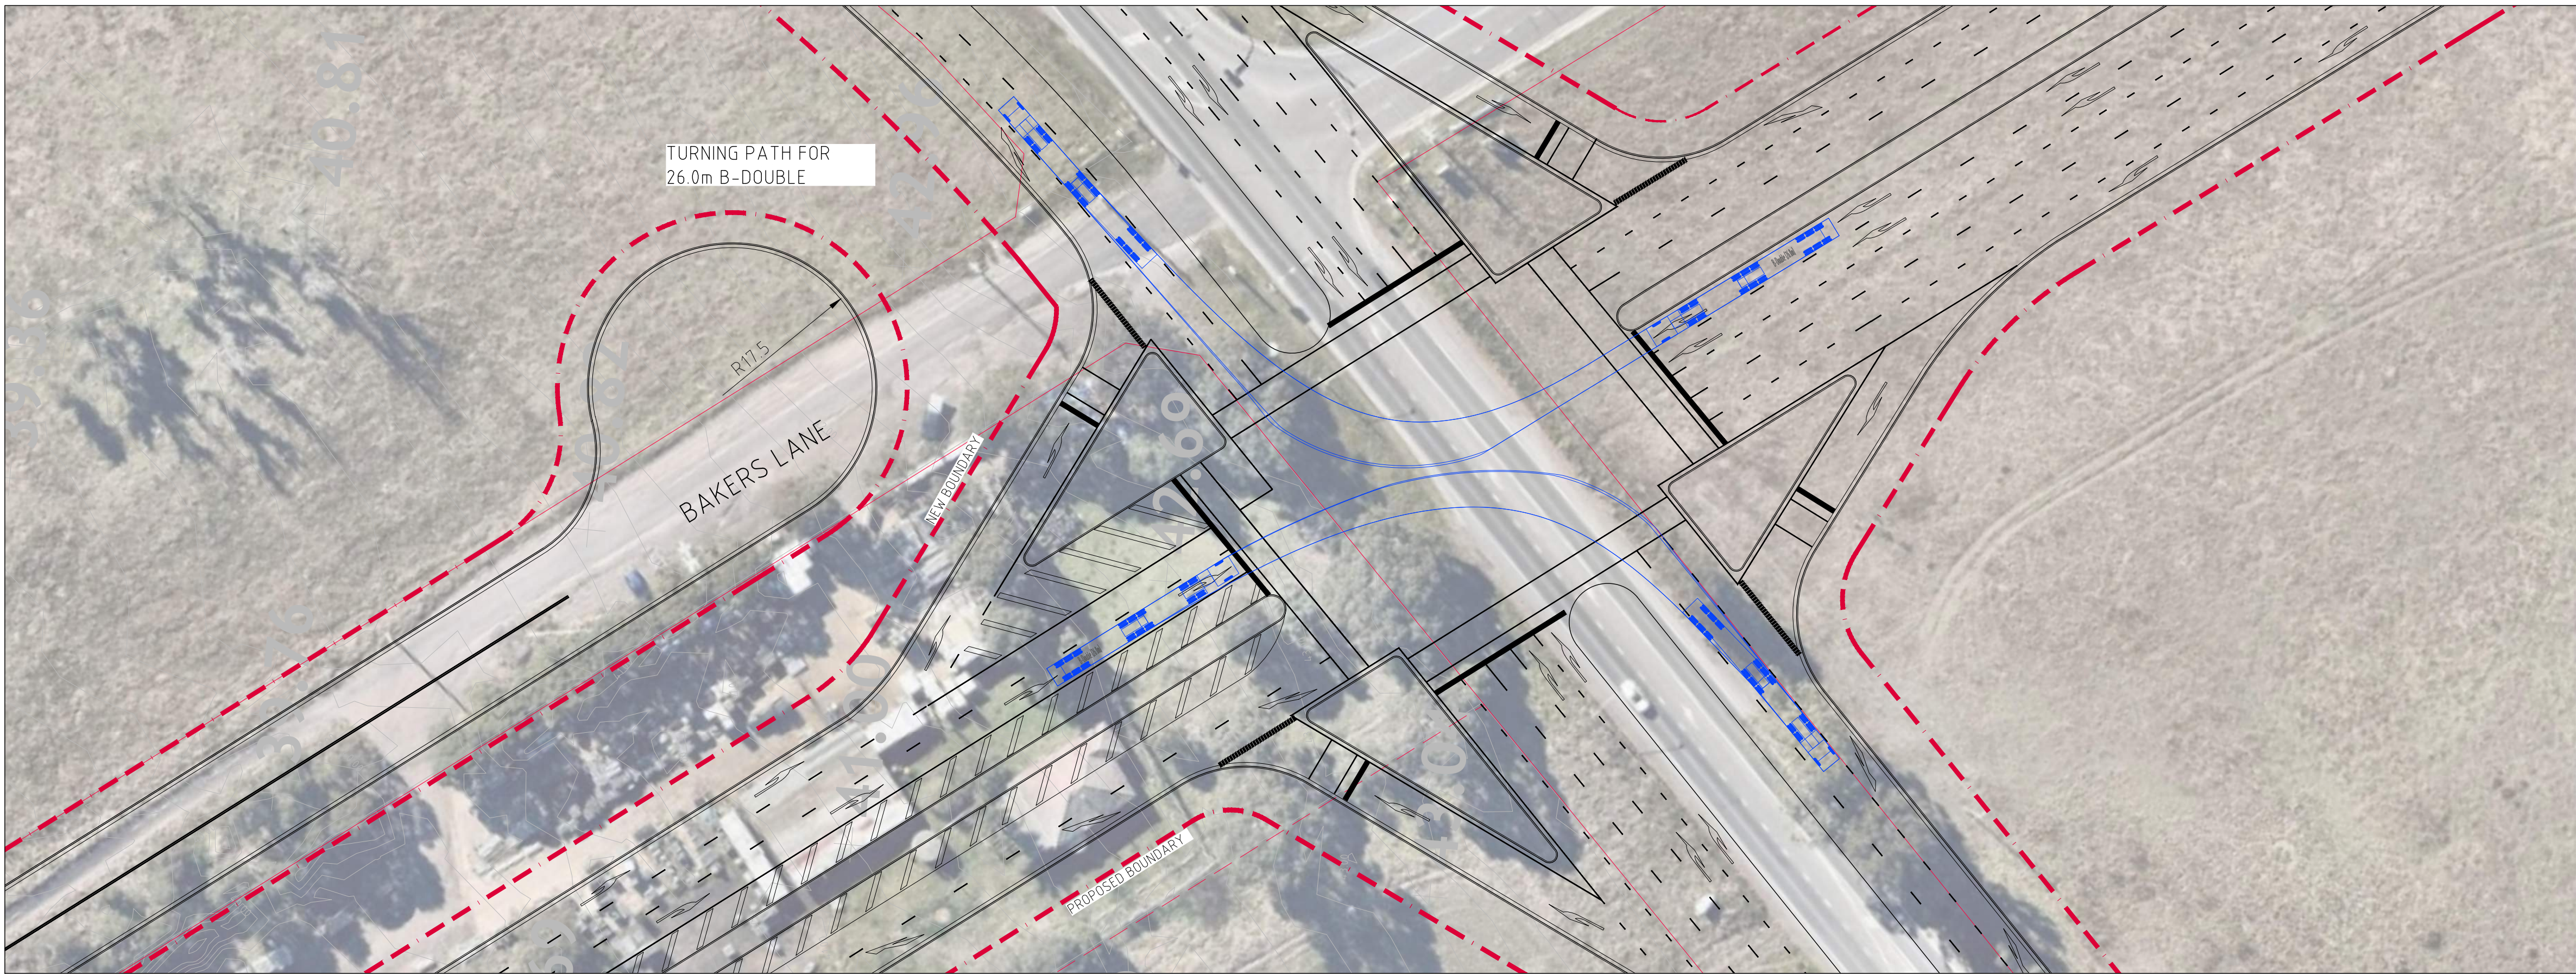


SWEPT PATH PLAN - RIGHT TURN OUT
SCALE 1:500

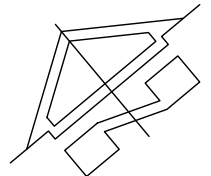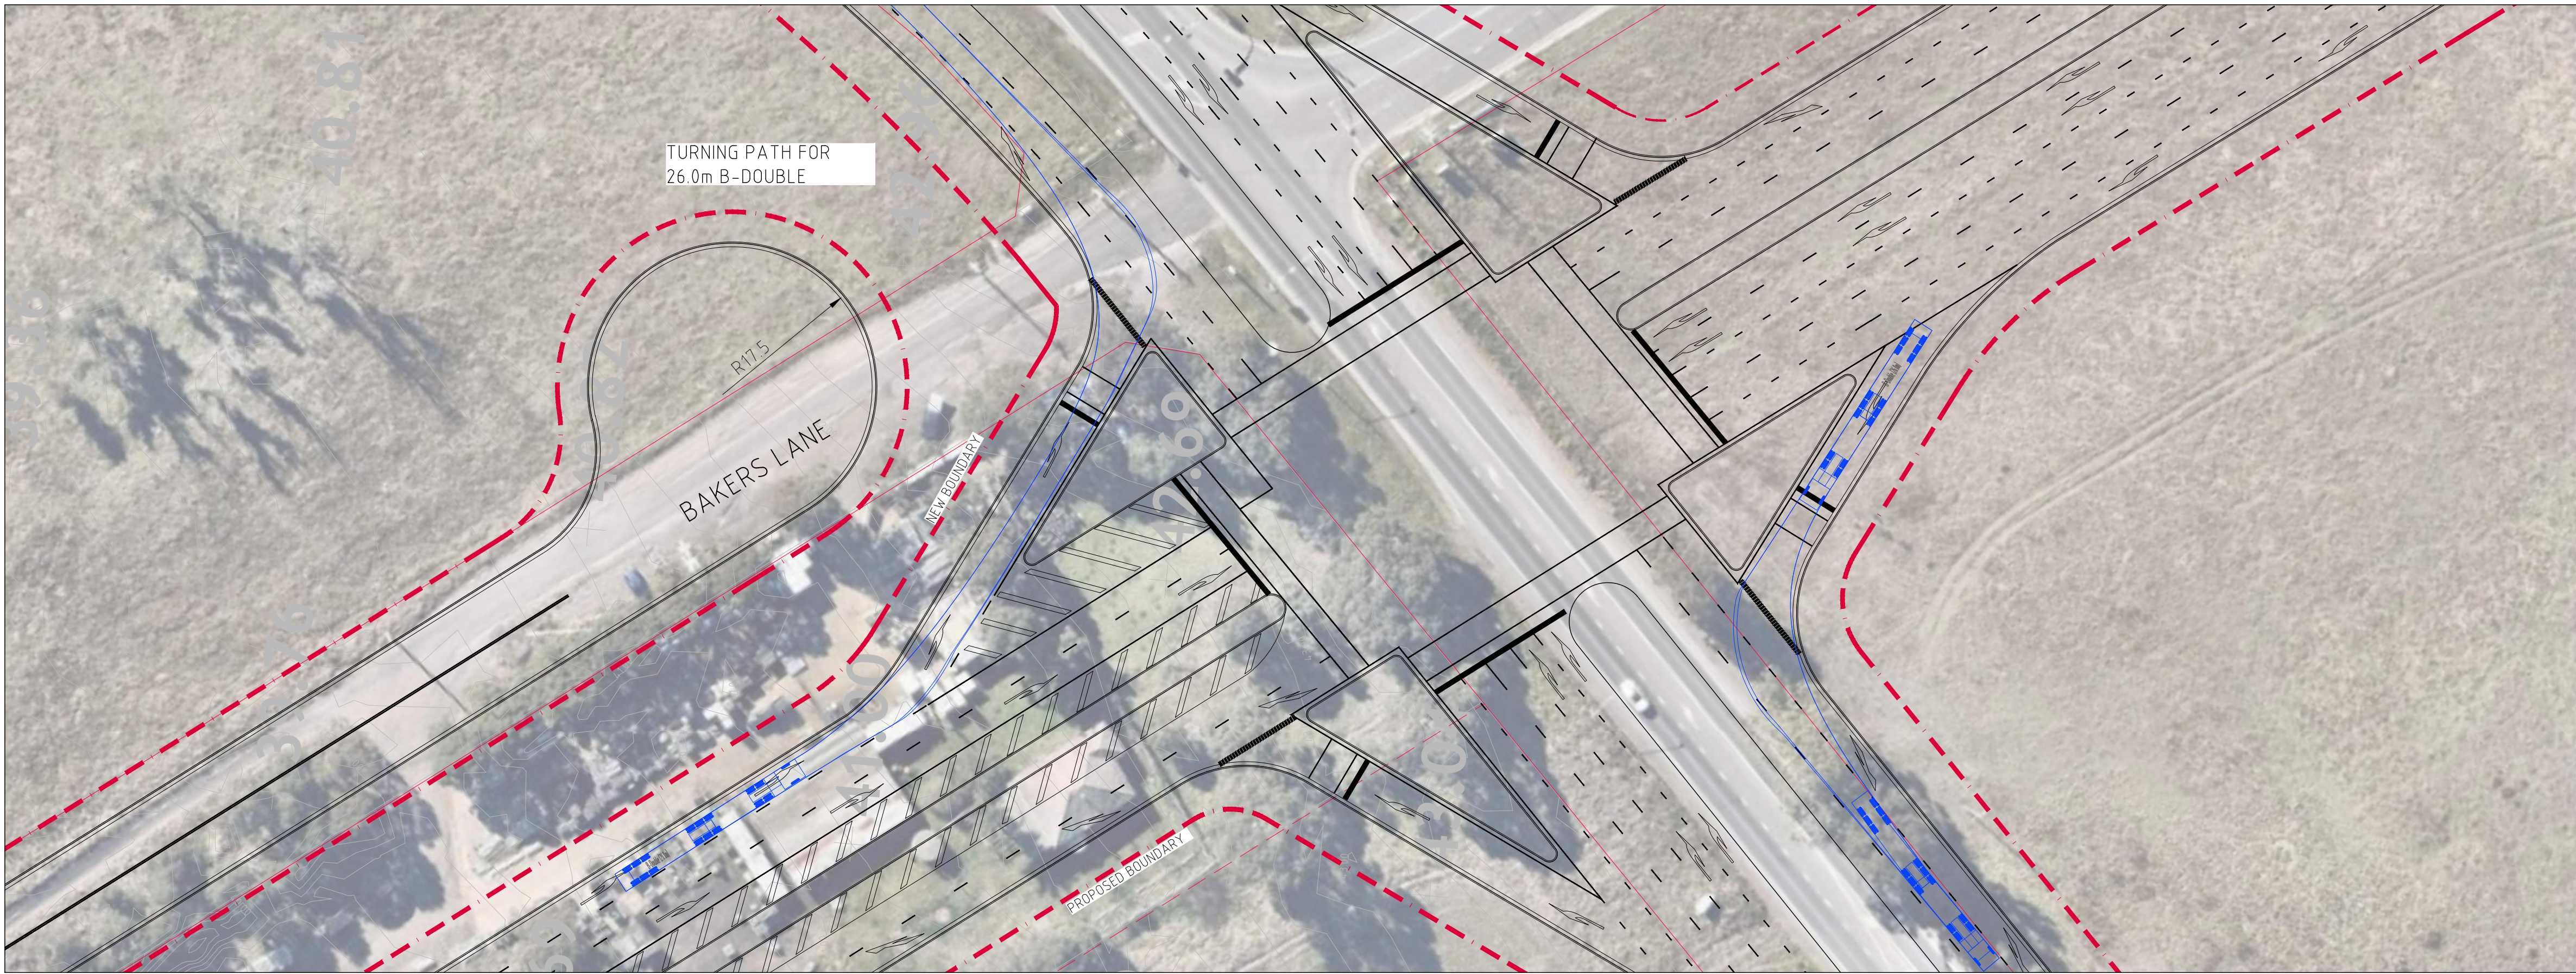

SWEPT PATH PLAN - LEFT TURN OUT
SCALE 1:500

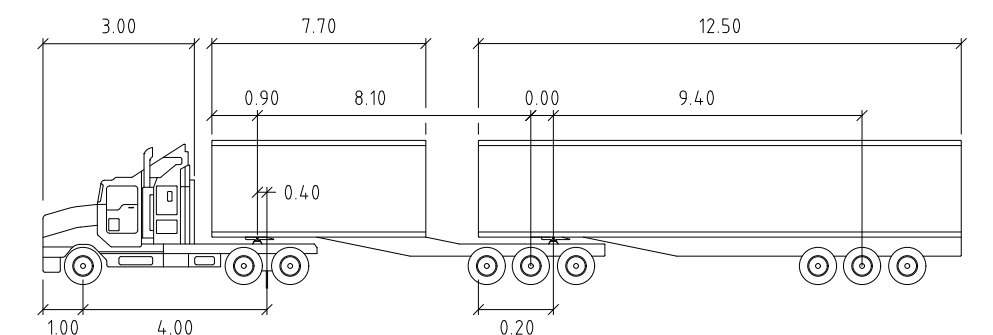

TURNING PATHS SHOWN FOR AUSTRROADS
STANDARD 26m B-DOUBLE

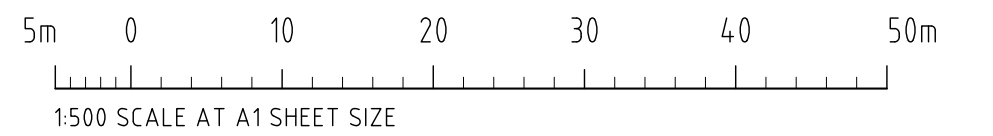

ISSUED FOR INFORMATION	04.09.20	A
AMENDMENTS	DATE	ISSUE



PROJECT						
MAMRE SOUTH PRECINCT						
657 - 708 MAMRE ROAD						
KEMPS CREEK, 2178, NSW						
DESIGNED	DRAWN	DATE	CHECKED	SIZE	SCALE	CAD REF:
MW	DW	MARCH '17		A1	AS SHOWN	C013362.01-SK 02





Costin Roe Consulting Pty Ltd.
Consulting Engineers
Level 1, 8 Windmill Street
Wahsh Bay, Sydney NSW 2000
Tel: (02) 9251-7699 Fax: (02) 9241-3731
email: mail@costinroe.com.au ©



Costin Roe Consulting

PRECISION | COMMUNICATION | ACCOUNTABILITY


DRAWING TITLE	FUNCTIONAL ROADWORKS PLAN MAMRE ROAD SEQUENCE 2 SWEEP PATHS
DRAWING No	CO13362.01-SK07
ISSUE	A

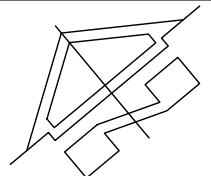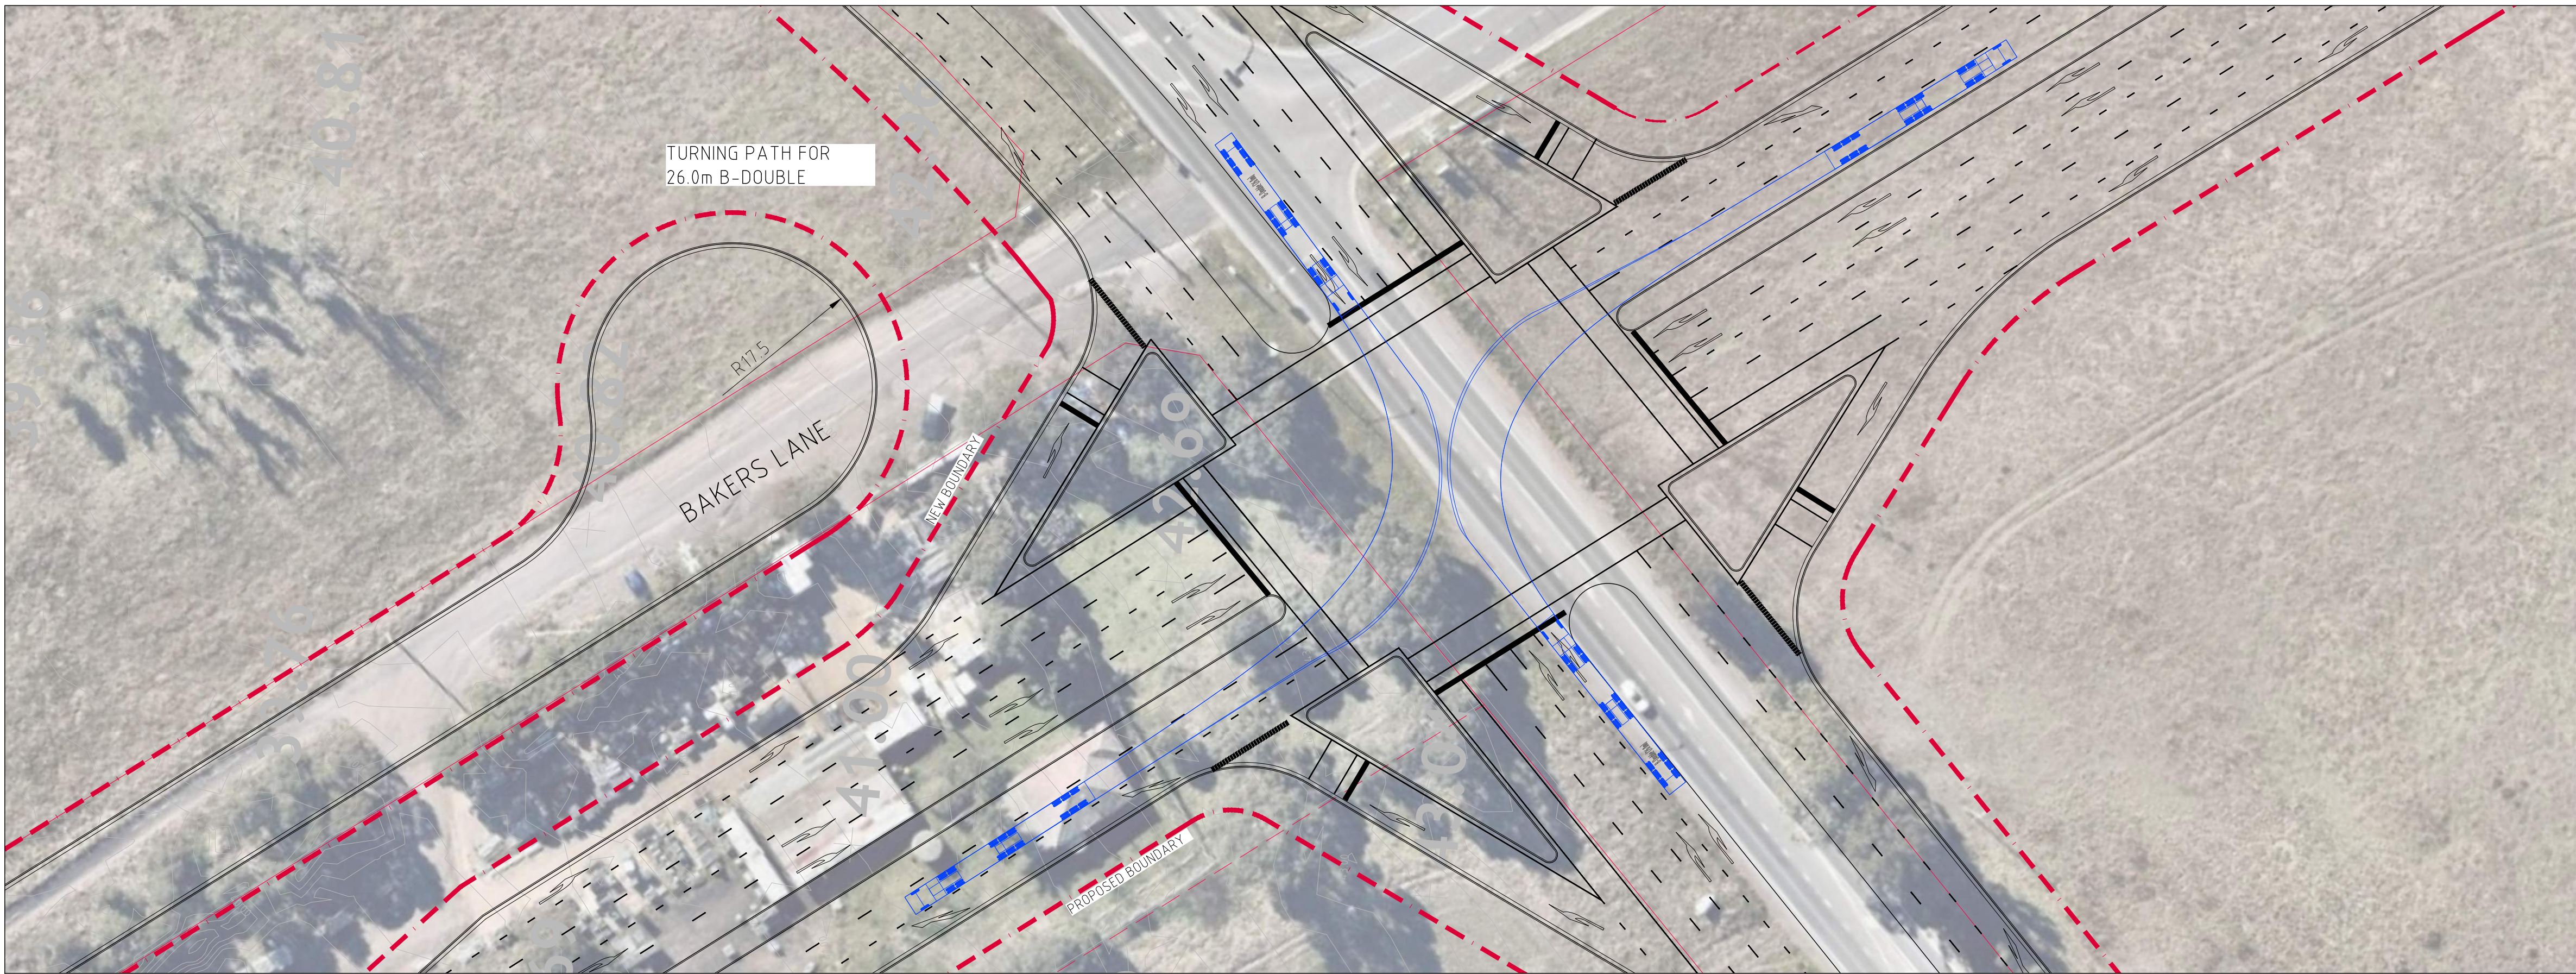

SWEPT PATH PLAN - RIGHT TURN IN
SCALE 1:500

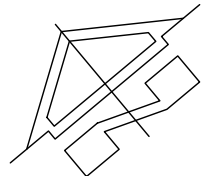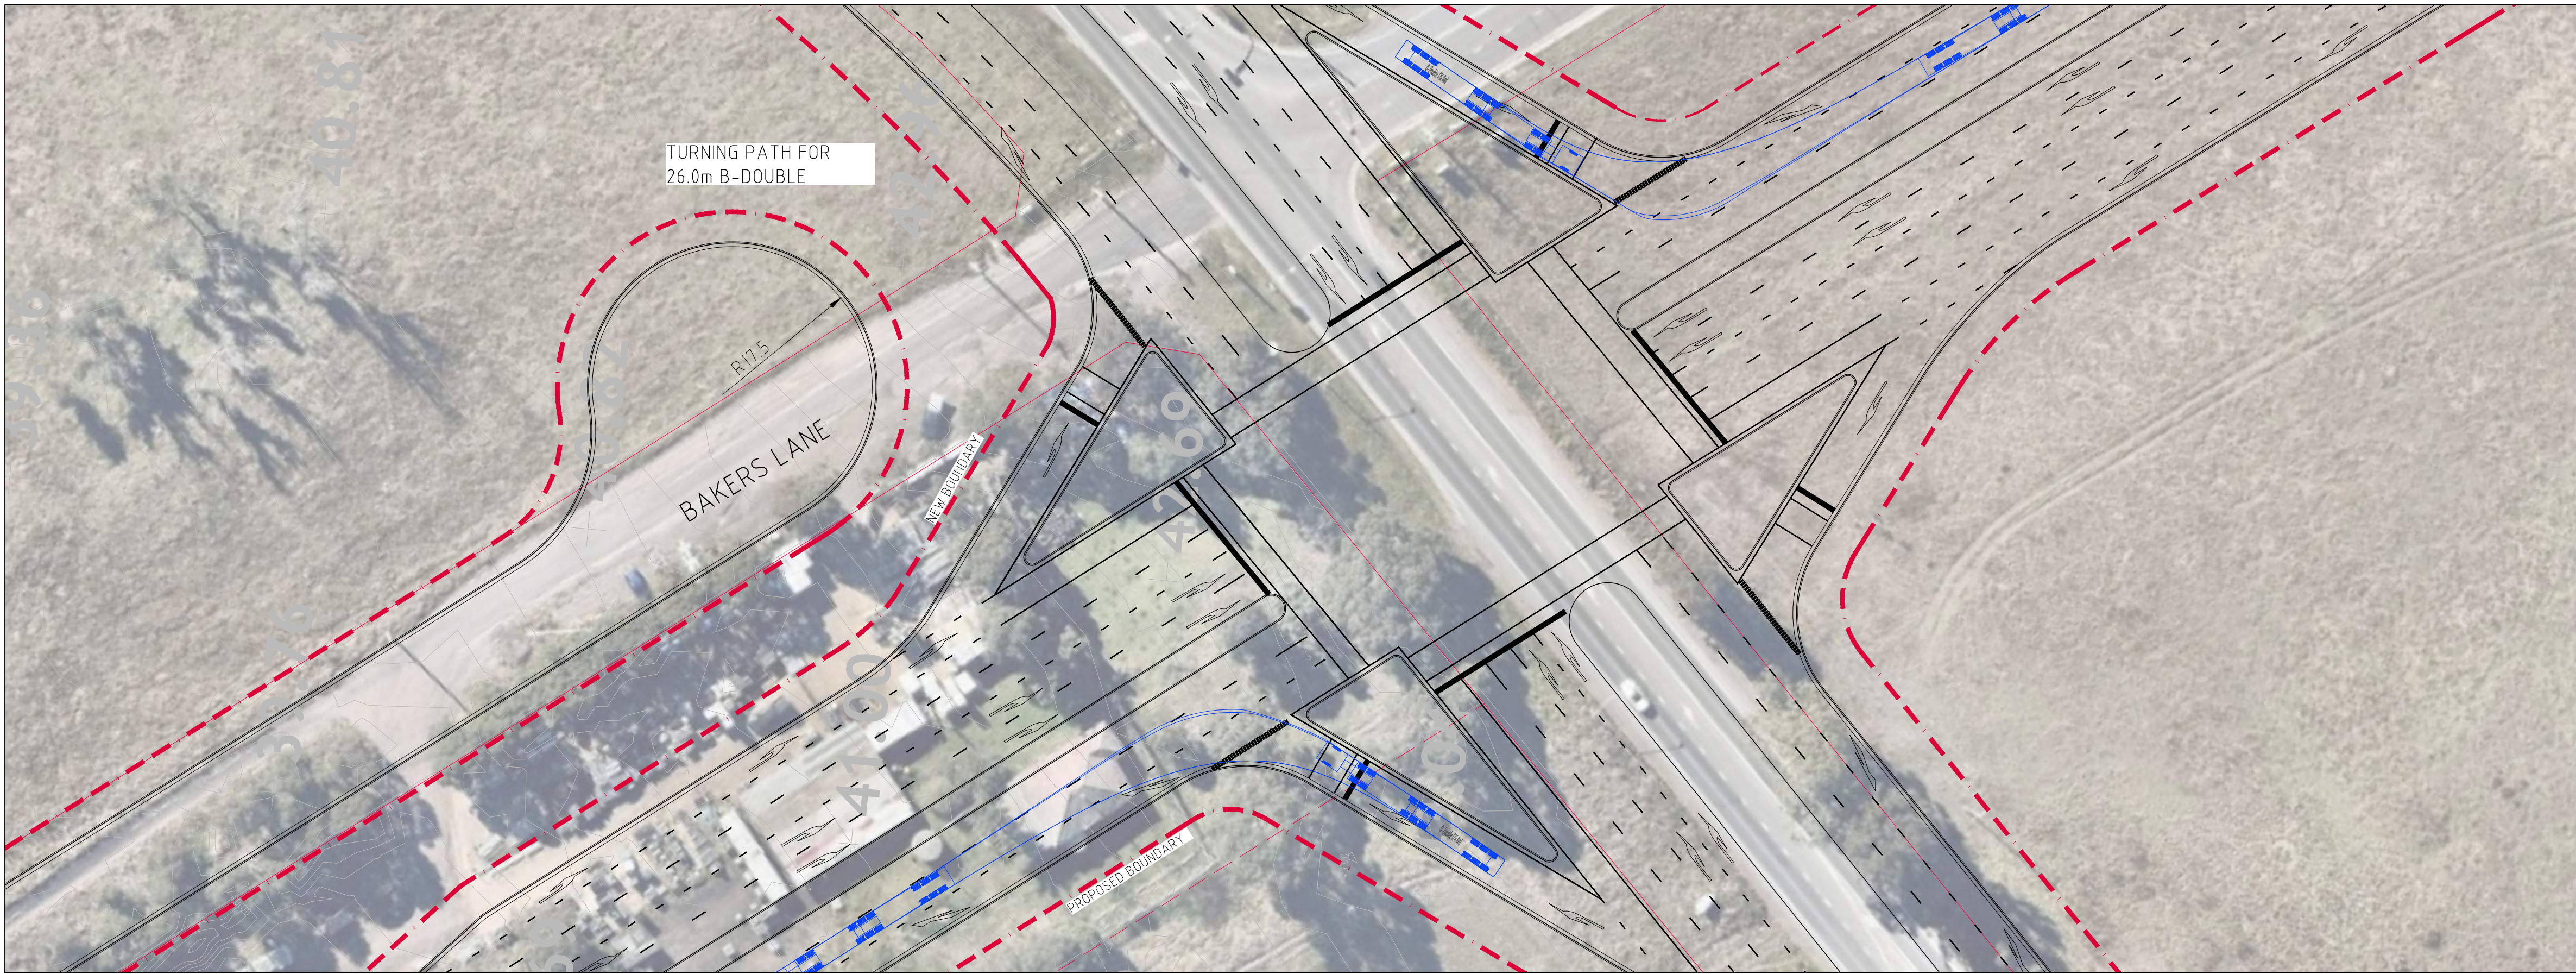

SWEPT PATH PLAN - LEFT TURN IN
SCALE 1:500

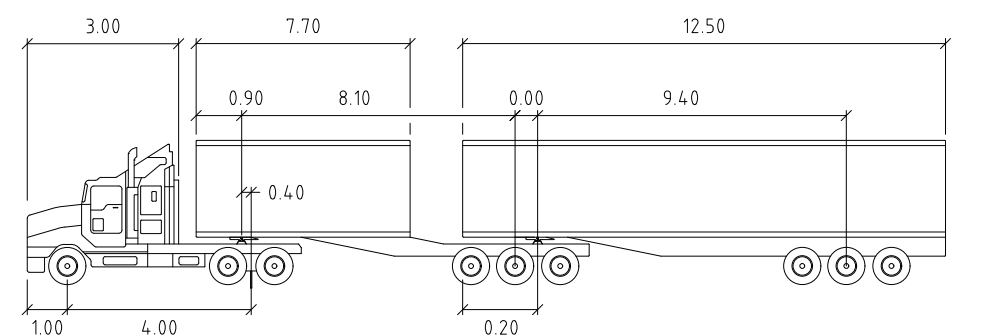

TURNING PATHS SHOWN FOR AUSTRROADS
STANDARD 26m B-DOUBLE



ISSUED FOR INFORMATION	07.09.20	A
AMENDMENTS	DATE	ISSUE



PROJECT
MAMRE SOUTH PRECINCT
657 - 708 MAMRE ROAD
KEMPS CREEK, 2178, NSW





Costin Roe Consulting Pty Ltd.
Consulting Engineers
Level 1, 8 Windmill Street
Walsh Bay, Sydney NSW 2000
Tel: (02) 9251-7699 Fax: (02) 9241-3731
email: mail@costinroe.com.au ©

DESIGNED	DRAWN	DATE	CHECKED	SIZE	SCALE	CAD REF:
MW	DW	MARCH '17		A1	AS SHOWN	CO13362.01-SK 08



Costin Roe Consulting

PRECISION | COMMUNICATION | ACCOUNTABILITY


DRAWING TITLE	FUNCTIONAL ROADWORKS PLAN MAMRE ROAD SEQUENCE 3 SWEPT PATHS
DRAWING No	CO13362.01-SK08
ISSUE	A

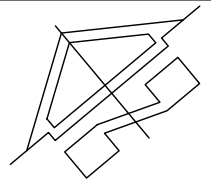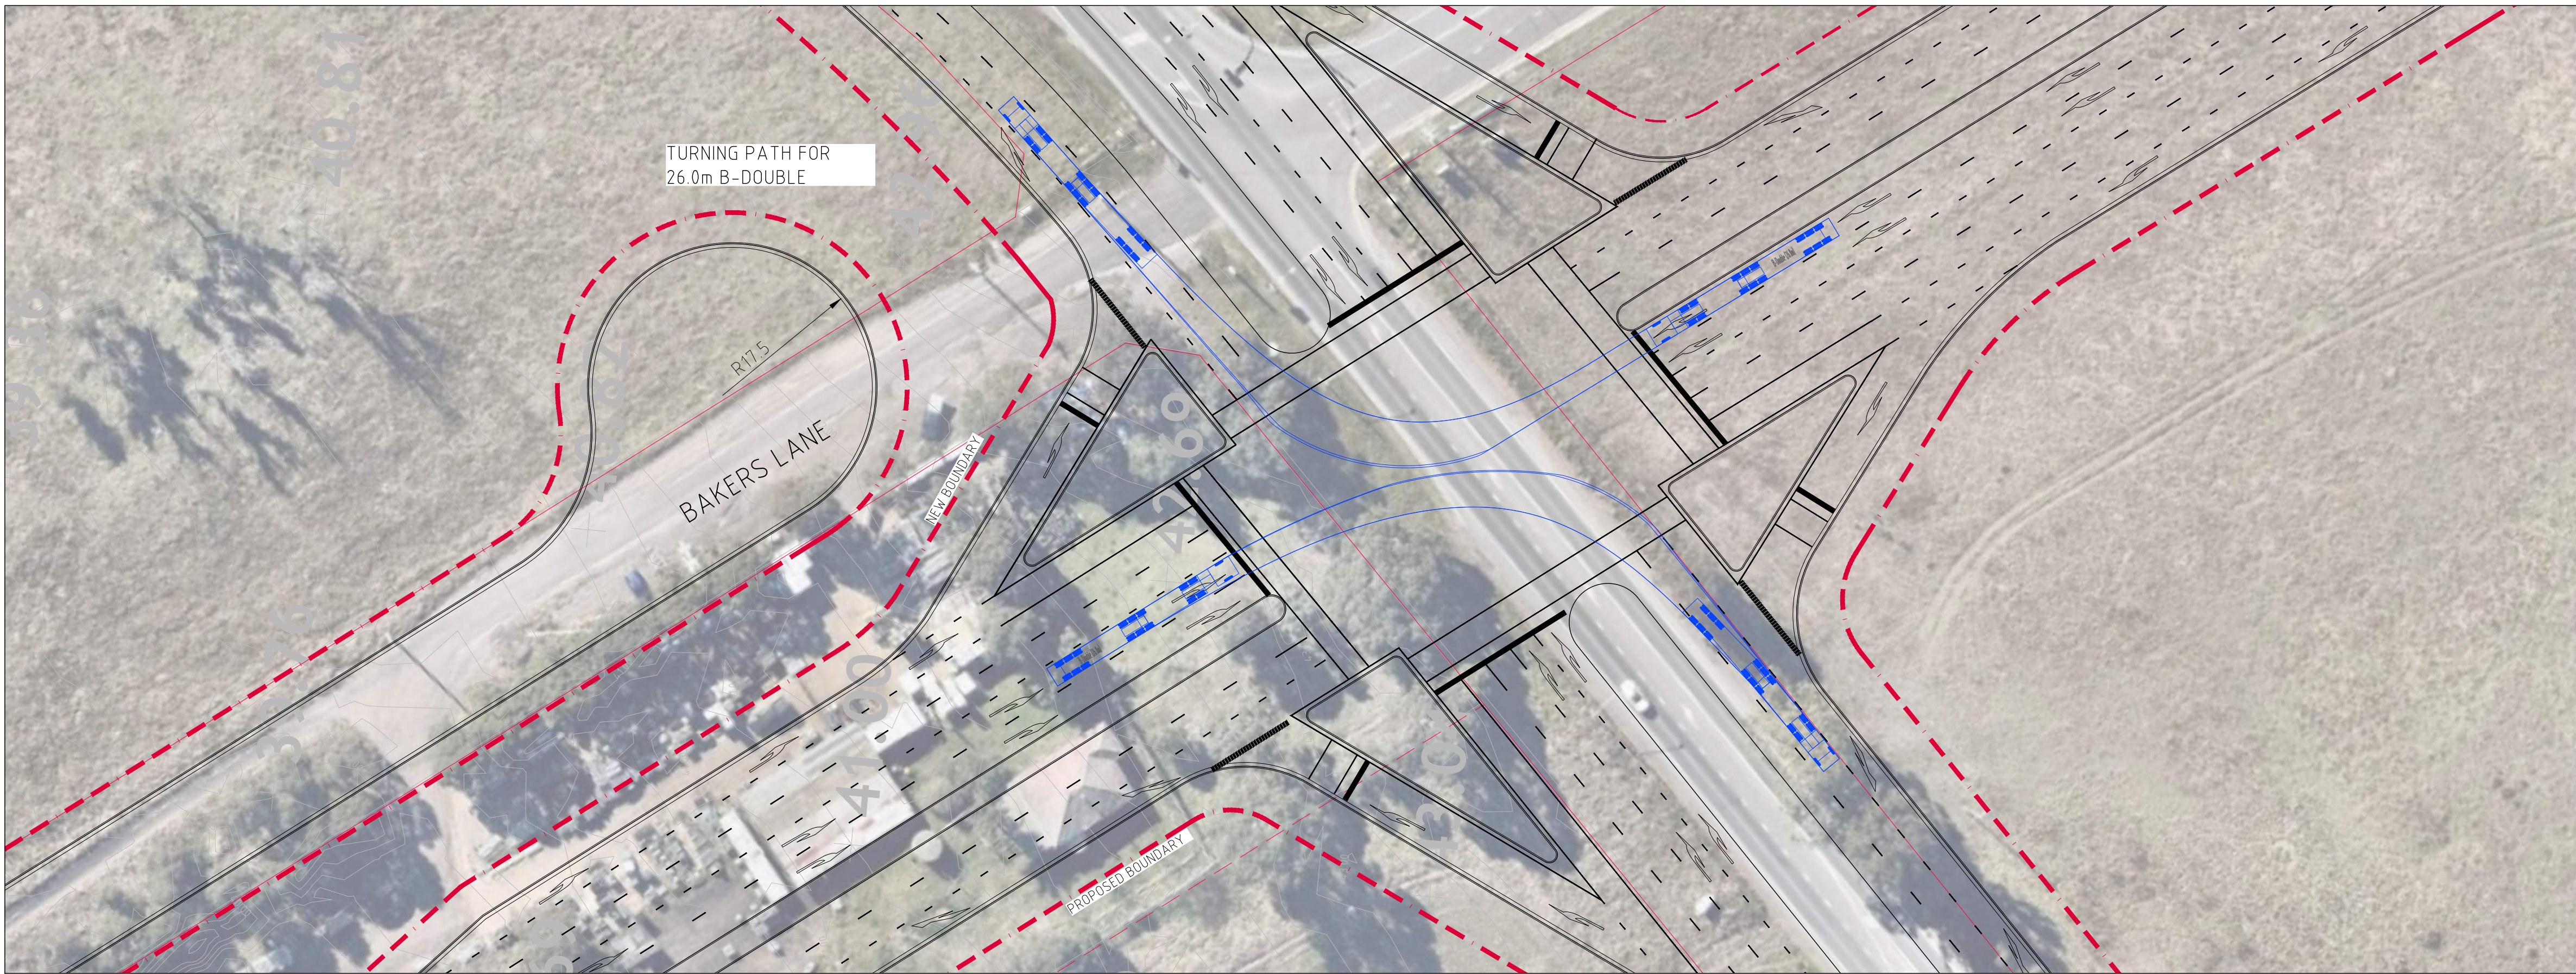

SWEPT PATH PLAN - RIGHT TURN OUT
SCALE 1:500

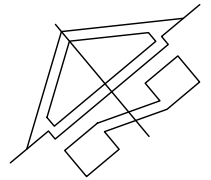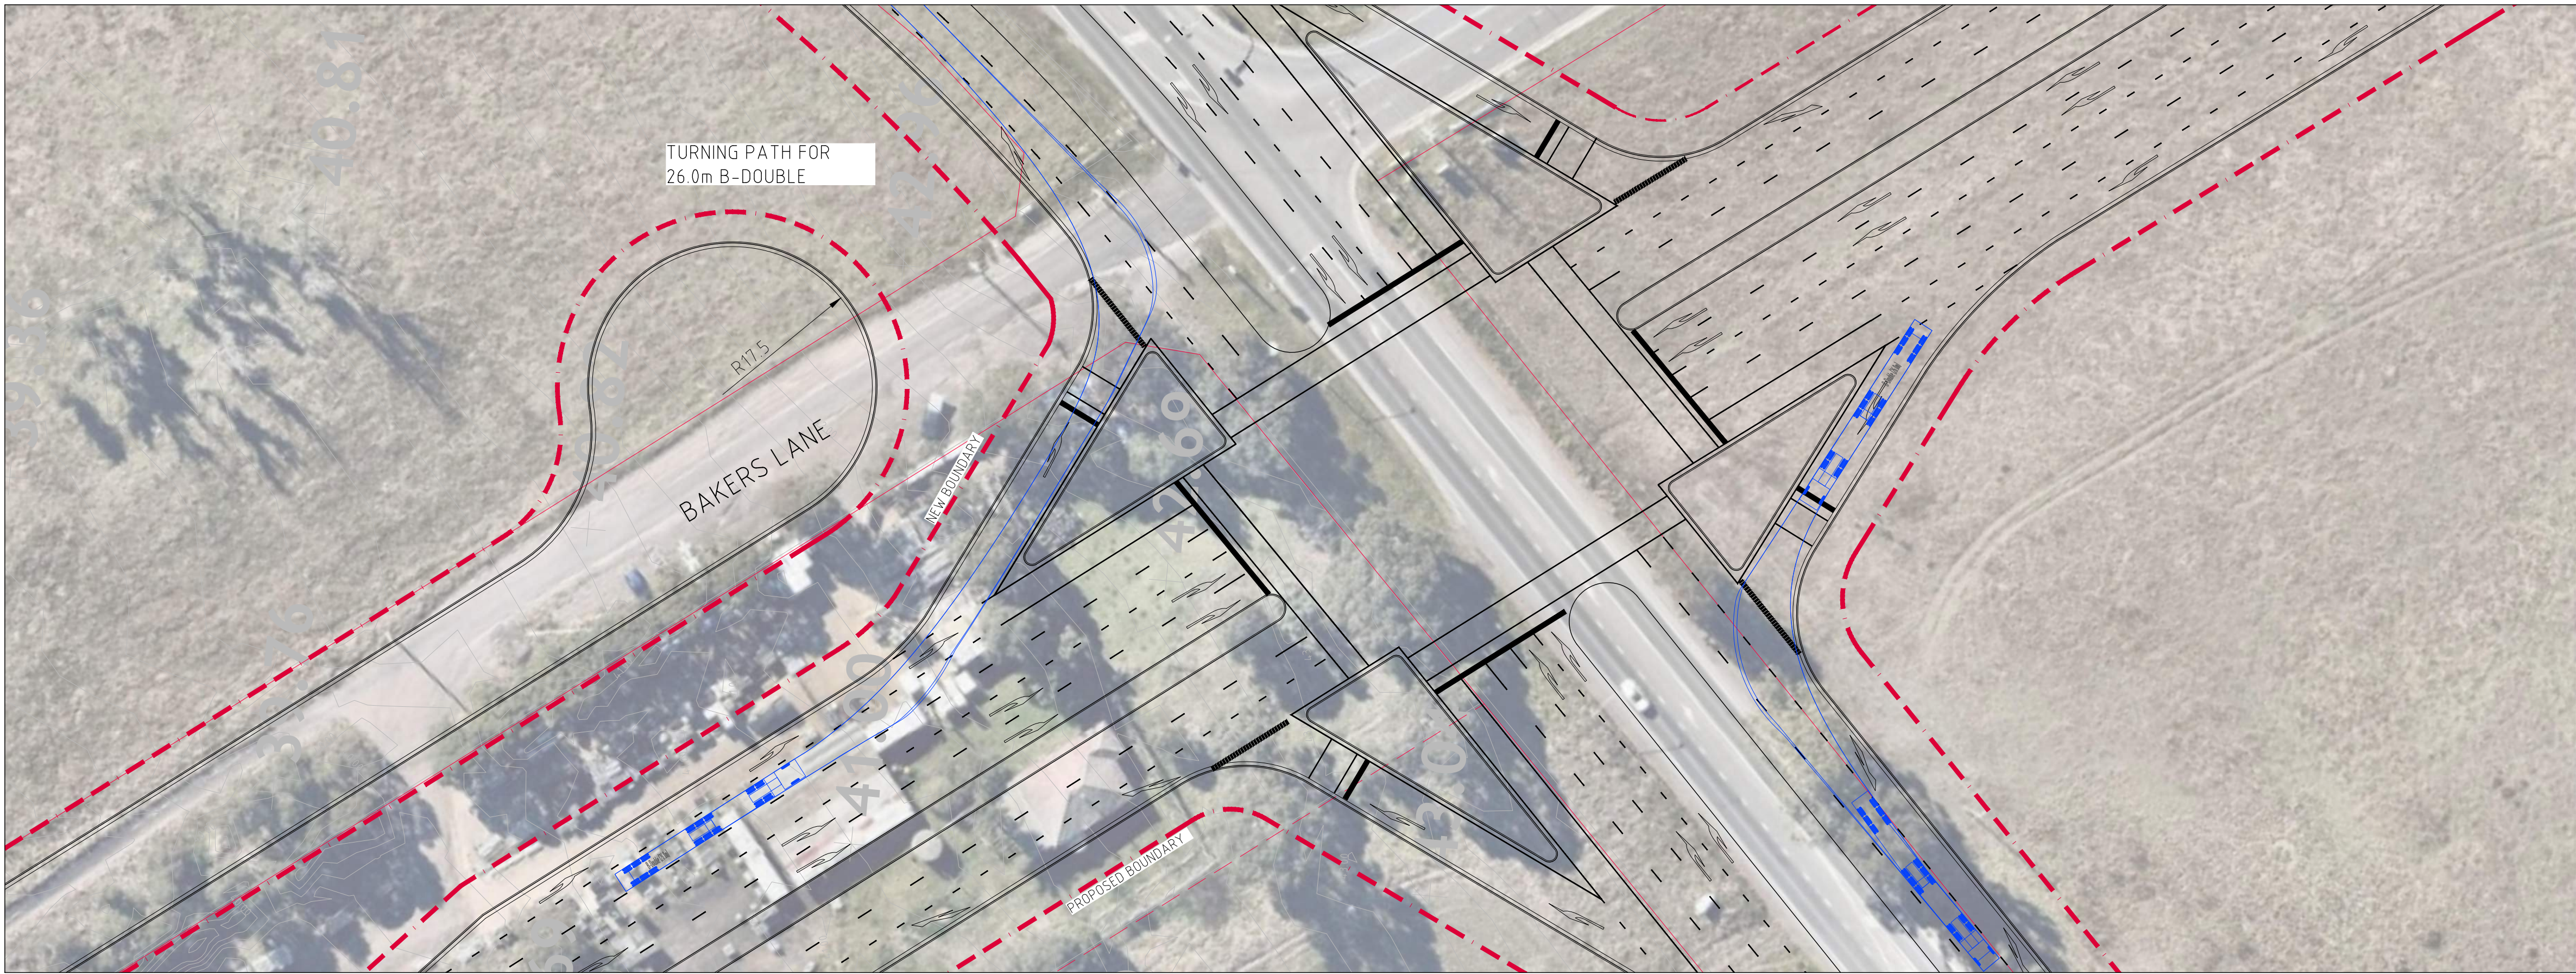

SWEPT PATH PLAN - LEFT TURN OUT
SCALE 1:500

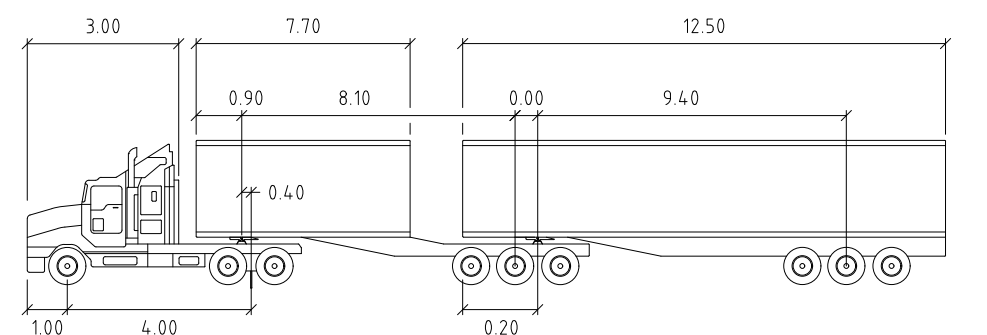

TURNING PATHS SHOWN FOR AUSTRROADS
STANDARD 26m B-DOUBLE



ISSUED FOR INFORMATION	07.09.20	A
AMENDMENTS	DATE	ISSUE



PROJECT
MAMRE SOUTH PRECINCT
657 - 708 MAMRE ROAD
KEMPS CREEK, 2178, NSW

DESIGNED MW	DRAWN DW	DATE MARCH '17	CHECKED	SIZE A1	SCALE AS SHOWN	CAD REF: C013362.01-SK 09
----------------	-------------	-------------------	---------	------------	-------------------	------------------------------



Costin Roe Consulting Pty Ltd.
Consulting Engineers
Level 1, 8 Windmill Street
Walsh Bay, Sydney NSW 2000
Tel: (02) 9251-7699 Fax: (02) 9241-3731
email: mail@costinroe.com.au ©

Costin Roe Consulting

PRECISION | COMMUNICATION | ACCOUNTABILITY

DRAWING TITLE FUNCTIONAL ROADWORKS PLAN MAMRE ROAD SEQUENCE 3 SWEPT PATHS
DRAWING No C013362.01-SK09
ISSUE A