

PROJECT ATLAS DATA CENTRE

LANDSCAPE ARCHITECTURAL WORKS

DRAWING LIST			
Sheet Number	Sheet Name	Current Revision	Current Revision Date
0000	COVER PAGE	A	16.02.2026
0001	LEGEND	A	16.02.2026
0002	PLANTING SCHEDULE	A	16.02.2026
1001	REMOVAL & RETENTION PLAN	A	16.02.2026
4000	LANDSCAPE MASTERPLAN	A	16.02.2026
4001	LANDSCAPE PLAN 1	A	16.02.2026
4002	LANDSCAPE PLAN 2	A	16.02.2026
4003	LANDSCAPE PLAN 3	A	16.02.2026
4004	LANDSCAPE PLAN 4	A	16.02.2026
4005	LANDSCAPE PLAN 5	A	16.02.2026
4006	LANDSCAPE PLAN 6	A	16.02.2026
4007	LANDSCAPE PLAN 7	A	16.02.2026
4008	LANDSCAPE PLAN 8	A	16.02.2026
4009	LANDSCAPE PLAN 9	A	16.02.2026
4010	LANDSCAPE PLAN 10	A	16.02.2026
6080	DETAILS - SOFTWARES / PLANTING	A	16.02.2026



Copyright remains the property of Arcadia Design Group Pty Ltd. Use only figured dimensions. Any other required dimensions are to be referred to and supplied by the landscape architect. All discrepancies to be referred to the project manager and Arcadia Design Group Pty Ltd prior to construction. Ensure compliance with the Building Code of Australia and all relevant Australian Standards and Authority requirements.

[NOT FOR CONSTRUCTION]

A SSDA Submission 16.02.2026

Revision Revision Description Revision Date

Project
PROJECT ATLAS DATA CENTRE

10 Roberts Road, Eastern Creek

Project Status
SSDA

Client
Goodman Property Services (Aust) Pty Ltd

Drawing No. Drawing Name
0000 COVER PAGE

Job No. N25-013
Issue A
Scale @A1

Newcastle, Suite 4a,
19 Honeysuckle Drive
Newcastle, NSW 2300
e newcastle@arcadiala.com.au
t 02 4058 1810

ARCADIA

GENERAL

CODE	SYMBOL	DESCRIPTION
		SITE BOUNDARY
		MATCHLINE
		EXISTING SERVICES REFER TO ENG. DRAWINGS
		CONTOURS READ IN CONJUNCTION WITH CIV. ENG. DRAWINGS
		EXISTING LEVEL READ IN CONJUNCTION WITH CIV. ENG. DRAWINGS
		FINISHED FLOOR LEVEL READ IN CONJUNCTION WITH CIV. ENG. DRAWINGS
		FALL / GRADE READ IN CONJUNCTION WITH CIV. ENG. DRAWINGS
		WALL LEVEL TOP OF WALL [TW], BOTTOM OF WALL [BW]

PAVEMENTS & SURFACES

CODE	SYMBOL	DESCRIPTION
PV00		ASPHALT PAVEMENT BY OTHERS VEHICULAR GRADE
PV01		Concrete Unit Pavers PEDESTRIAN GRADE ADBRI Euro Classic 4x4 Colour - Prague
PV02		Concrete Unit Pavers PEDESTRIAN GRADE ADBRI Euro Classic 4x4 Colour - Athens
PV03		Steppers PEDESTRIAN GRADE
SSL		Sandstone Logs Feature

WALLS & EDGES

CODE	SYMBOL	DESCRIPTION
WL01		WALL - INSITU CONCRETE [300mm] Details as per Civ Eng
SEAT 1		PROPOSED SEAT To be confirmed during DD Phase

SOFTWARES

CODE	SYMBOL	DESCRIPTION
MP01		MP01 - Low Planting Mass Planting Refer to Plant Schedule
MP02		MP02 - Feature Planting Mass Planting Refer to Plant Schedule
MP03		MP03 - Screen Planting Mass Planting Refer to Plant Schedule
MP04		MP04 - Supplementary Planting Mass Planting Refer to Plant Schedule
EX-TRx		EXISTING TREE TO BE REMOVED Refer to Arborists Report
EX-TR		EXISTING TREE TO BE RETAINED Refer to Arborists Report
TR00		PROPOSED TREE Refer to Plant Schedule

Copyright remains the property of Arcadia Design Group Pty Ltd. Use only figured dimensions. Any other required dimensions are to be referred to and supplied by the landscape architect. All discrepancies to be referred to the project manager and Arcadia Design Group Pty Ltd prior to construction. Ensure compliance with the Building Code of Australia and all relevant Australian Standards and Authority requirements.

[NOT FOR CONSTRUCTION]

A	SSDA Submission	16.02.2026
---	-----------------	------------

Revision	Revision Description	Revision Date
----------	----------------------	---------------

Project
PROJECT ATLAS DATA CENTRE

10 Roberts Road, Eastern Creek

Project Status
SSDA

Client
Goodman Property Services (Aust) Pty Ltd

Drawing No. 0001
Drawing Name LEGEND

Job No. N25-013
Issue A
Scale 1 : 100@A1

Newcastle, Suite 4a,
19 Honeysuckle Drive
Newcastle, NSW 2300
e newcastle@arcadiala.com.au
t 02 4058 1810

ARCADIA

Code	Botanic Name	Common Name	Mature Size (Height x Width)(m)	Proposed Pot Size
MP01 - Low Planting				
Groundcover				
DIC rep	Dichondra repens	Kidney Weed	0.3 x 5	140mm
MYO par	Myoporum parvifolium	Creeping Boobialla	0.1 x 1.0	140mm
PRA pur	Pratia purpurascens	White Root	0.15 x .3	140mm
Grasses				
MIC sti	Microlaena stipoides	Weeping Grass	0.3 × 0.4	140mm
THE aus	Themeda australis	Kangaroo Grass	0.6 × 0.5	140mm
AUS cae	Austrodanthonia caespitosa	Common Wallaby-grass	0.8 x 0.2	140mm
POA lab	Poa labillardierei	Common Tussock Grass	0.6 × 0.5	140mm
MP02 - Screening Planting				
Shrubs				
BUR spi	Bursaria spinosa	Sweet Bursaria	4.0 x 3.0	200mm
DOD vis	Dodonaea viscosa subsp. cuneata	Wedge-leaved Hop Bush	1.3 x 1.3	200mm
IND aus	Indigofera australis	Australian Indigo	2 x 2	200mm
DAV uli	Daviesia ulicifolia	Gorse bitter-pea	1 x 1.2	200mm
Groundcovers				
MYO par	Myoporum parvifolium	Creeping Boobialla	0.1 x 1.0	140mm
PRA pur	Pratia purpurascens	White Root	0.15 x .3	140mm
MP03 -Feature Planting				
Shrubs				
DAV uli	Daviesia ulicifolia	Gorse bitter-pea	1 x 1.2	200mm
IND aus	Indigofera australis	Australian Indigo	2 x 2	200mm
WES fru	Westringia fruticosa	Coastal Rosemary	2 x 2	200mm
DOR exc	Doryanthes excelsa	GyMEA Lily	3 x 3	200mm
GRE syl	Grevillea sylvia		5 x 4	200mm
Groundcovers				
DIC rep	Dichondra repens	Kidney Weed	0.3 x 5	140mm
HIB scan	Hibbertia scandens	Snake Vine	2 x 3	140mm
PRA pur	Pratia purpurascens	White Root	0.15 x .3	140mm
MP04 -Supplementary Planting				
Af	Angophora floribunda	Rough-barked Apple	12 x 7	75Ltr
Et	Eucalyptus tereticornis	Forest Red Gum	20 × 10	100 Ltr
Ec	Eucalyptus crebra	Narrow-leaved Ironbark	20 x 6	75Ltr
Ee	Eucalyptus eugenioides	Thin-leaved Stringybark	25 X 8	100Ltr
Em	Eucalyptus moluccana	Grey Box	25 x 10	100Ltr
THE aus	Themeda australis	Kangaroo Grass	0.6 × 0.5	140mm
AUS cae	Austrodanthonia caespitosa	Common Wallaby-grass	0.8 x 0.2	140mm
MIC sti	Microlaena stipoides	Weeping Grass	0.3 × 0.4	140mm
Trees				
Ec	Eucalyptus crebra	Narrow-leaved Ironbark	20 x 6	75Ltr
Em	Eucalyptus moluccana	Grey Box	25 x 10	100Ltr
Et	Eucalyptus tereticornis	Forest Red Gum	25 x15	75Ltr
Ad	Acacia decurrens	Black Wattle	15 x 8	200mm
Ap	Acacia parramattensis	Parramatta Wattle	12 x 8	200mm
Cm	Corymbia maculata	Spotted Gum	25 x 15	45Ltr

Copyright remains the property of Arcadia Design Group Pty Ltd. Use only figured dimensions. Any other required dimensions are to be referred to and supplied by the landscape architect. All discrepancies to be referred to the project manager and Arcadia Design Group Pty Ltd prior to construction. Ensure compliance with the Building Code of Australia and all relevant Australian Standards and Authority requirements.

[NOT FOR CONSTRUCTION]

A SSDA Submission 16.02.2026

Revision Revision Description Revision Date

Project
PROJECT ATLAS DATA CENTRE

10 Roberts Road, Eastern Creek

Project Status
SSDA


Client
Goodman Property Services (Aust) Pty Ltd

Drawing No. Drawing Name
0002 PLANTING SCHEDULE

Job No. N25-013
Issue A
Scale @A1

Newcastle, Suite 4a,
19 Honeysuckle Drive
Newcastle, NSW 2300
e newcastle@arcadiala.com.au
t 02 4058 1810

ARCADIA

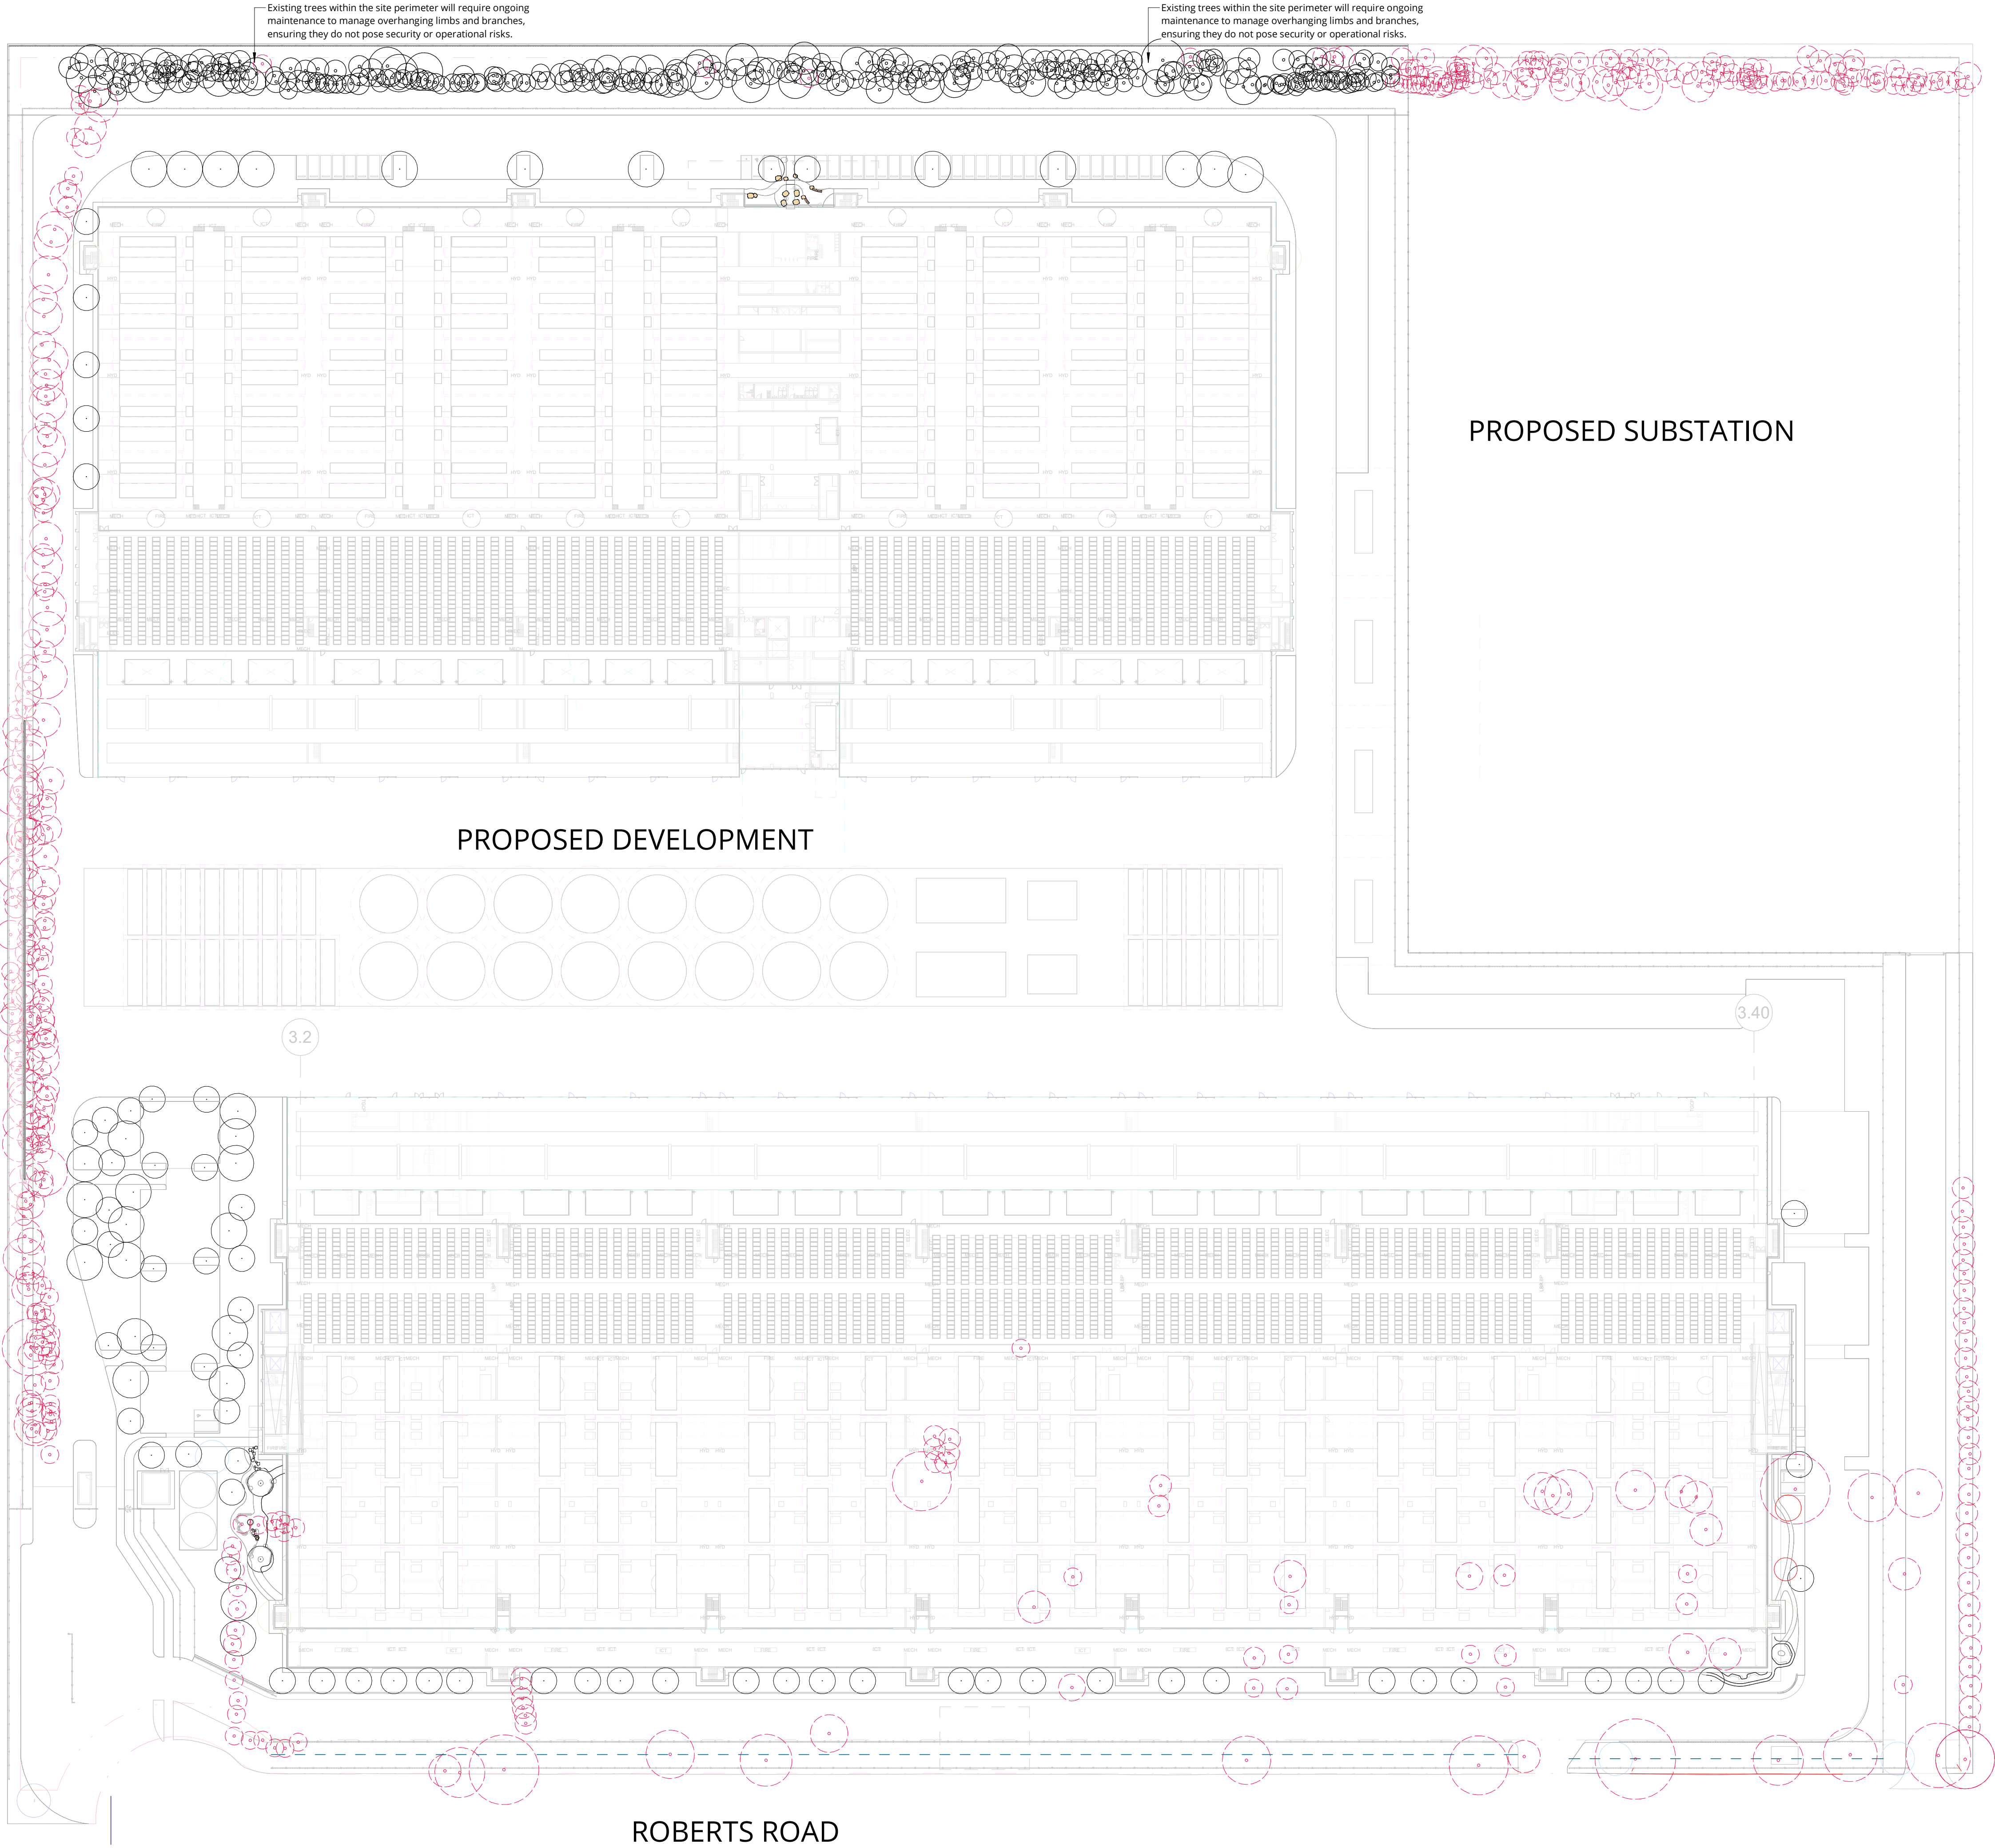

Copyright remains the property of Arcadia Design Group Pty Ltd. Use only figured dimensions. Any other required dimensions are to be referred to and supplied by the landscape architect. All discrepancies to be referred to the project manager and Arcadia Design Group Pty Ltd prior to construction. Ensure compliance with the Building Code of Australia and all relevant Australian Standards and Authority requirements.

[NOT FOR CONSTRUCTION]

A SSDA Submission 16.02.2026

Revision	Revision Description	Revision Date
----------	----------------------	---------------

Project
PROJECT ATLAS DATA CENTRE

10 Roberts Road, Eastern Creek

Project Status
SSDA


Client
Goodman Property Services (Aust) Pty Ltd

Drawing No.	Drawing Name
1001	REMOVAL & RETENTION PLAN

Job No.	N25-013
Issue	A
Scale	1 : 750@A1

Newcastle, Suite 4a,
19 Honeysuckle Drive
Newcastle, NSW 2300
e newcastle@arcadiala.com.au
t 02 4058 1810

ARCADIA

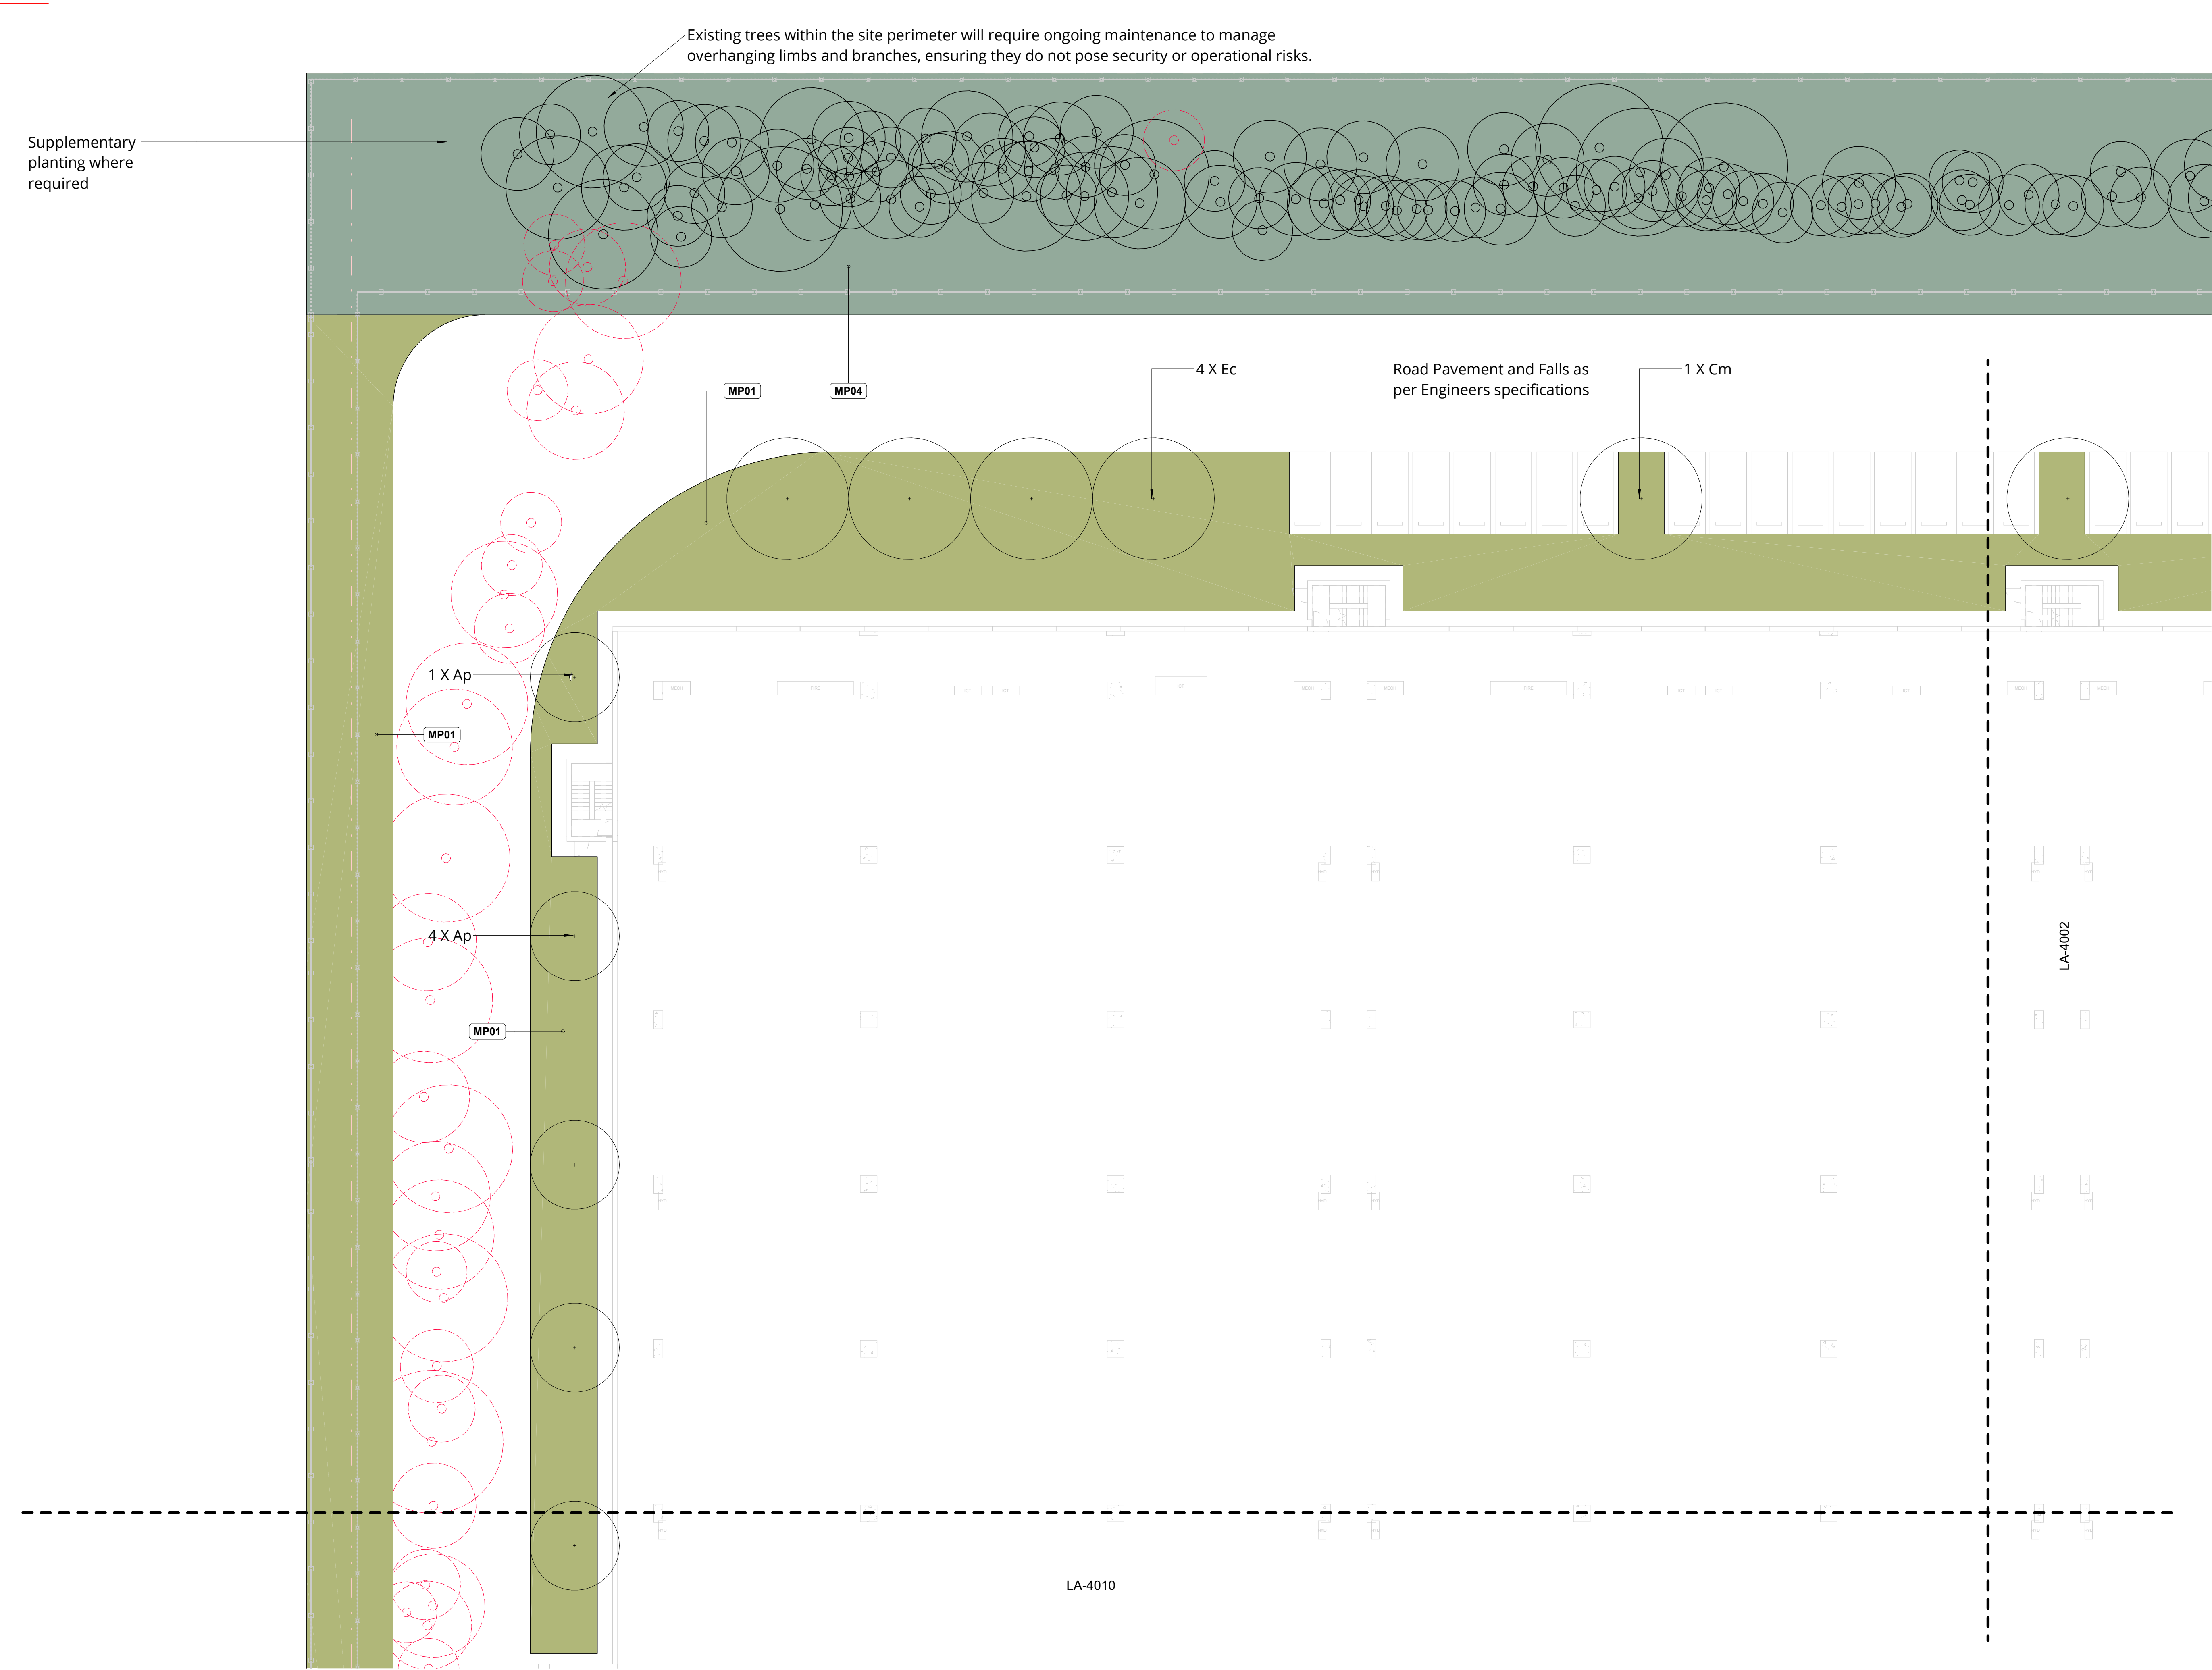

Supplementary
planting where
required

Existing trees within the site perimeter will require ongoing maintenance to manage
overhanging limbs and branches, ensuring they do not pose security or operational risks.

MP01

MP04

4 X Ec

Road Pavement and Falls as
per Engineers specifications

1 X Cm

1 X Ap

MP01

4 X Ap

MP01

LA-4010

LA-4002

Copyright remains the property of Arcadia Design Group Pty Ltd. Use only figured dimensions. Any other required dimensions are to be referred to and supplied by the landscape architect. All discrepancies to be referred to the project manager and Arcadia Design Group Pty Ltd prior to construction. Ensure compliance with the Building Code of Australia and all relevant Australian Standards and Authority requirements.

[NOT FOR CONSTRUCTION]

A SSDA Submission 16.02.2026

Revision Revision Description Revision Date

Project
PROJECT ATLAS DATA
CENTRE

10 Roberts Road, Eastern Creek

Project Status
SSDA


Client
Goodman Property
Services (Aust) Pty Ltd

Drawing No. Drawing Name
4001 LANDSCAPE
PLAN 1

Job No. N25-013
Issue A
Scale 1 : 200@A1

Newcastle, Suite 4a,
19 Honeysuckle Drive
Newcastle, NSW 2300
e newcastle@arcadiala.com.au
t 02 4058 1810

ARCADIA

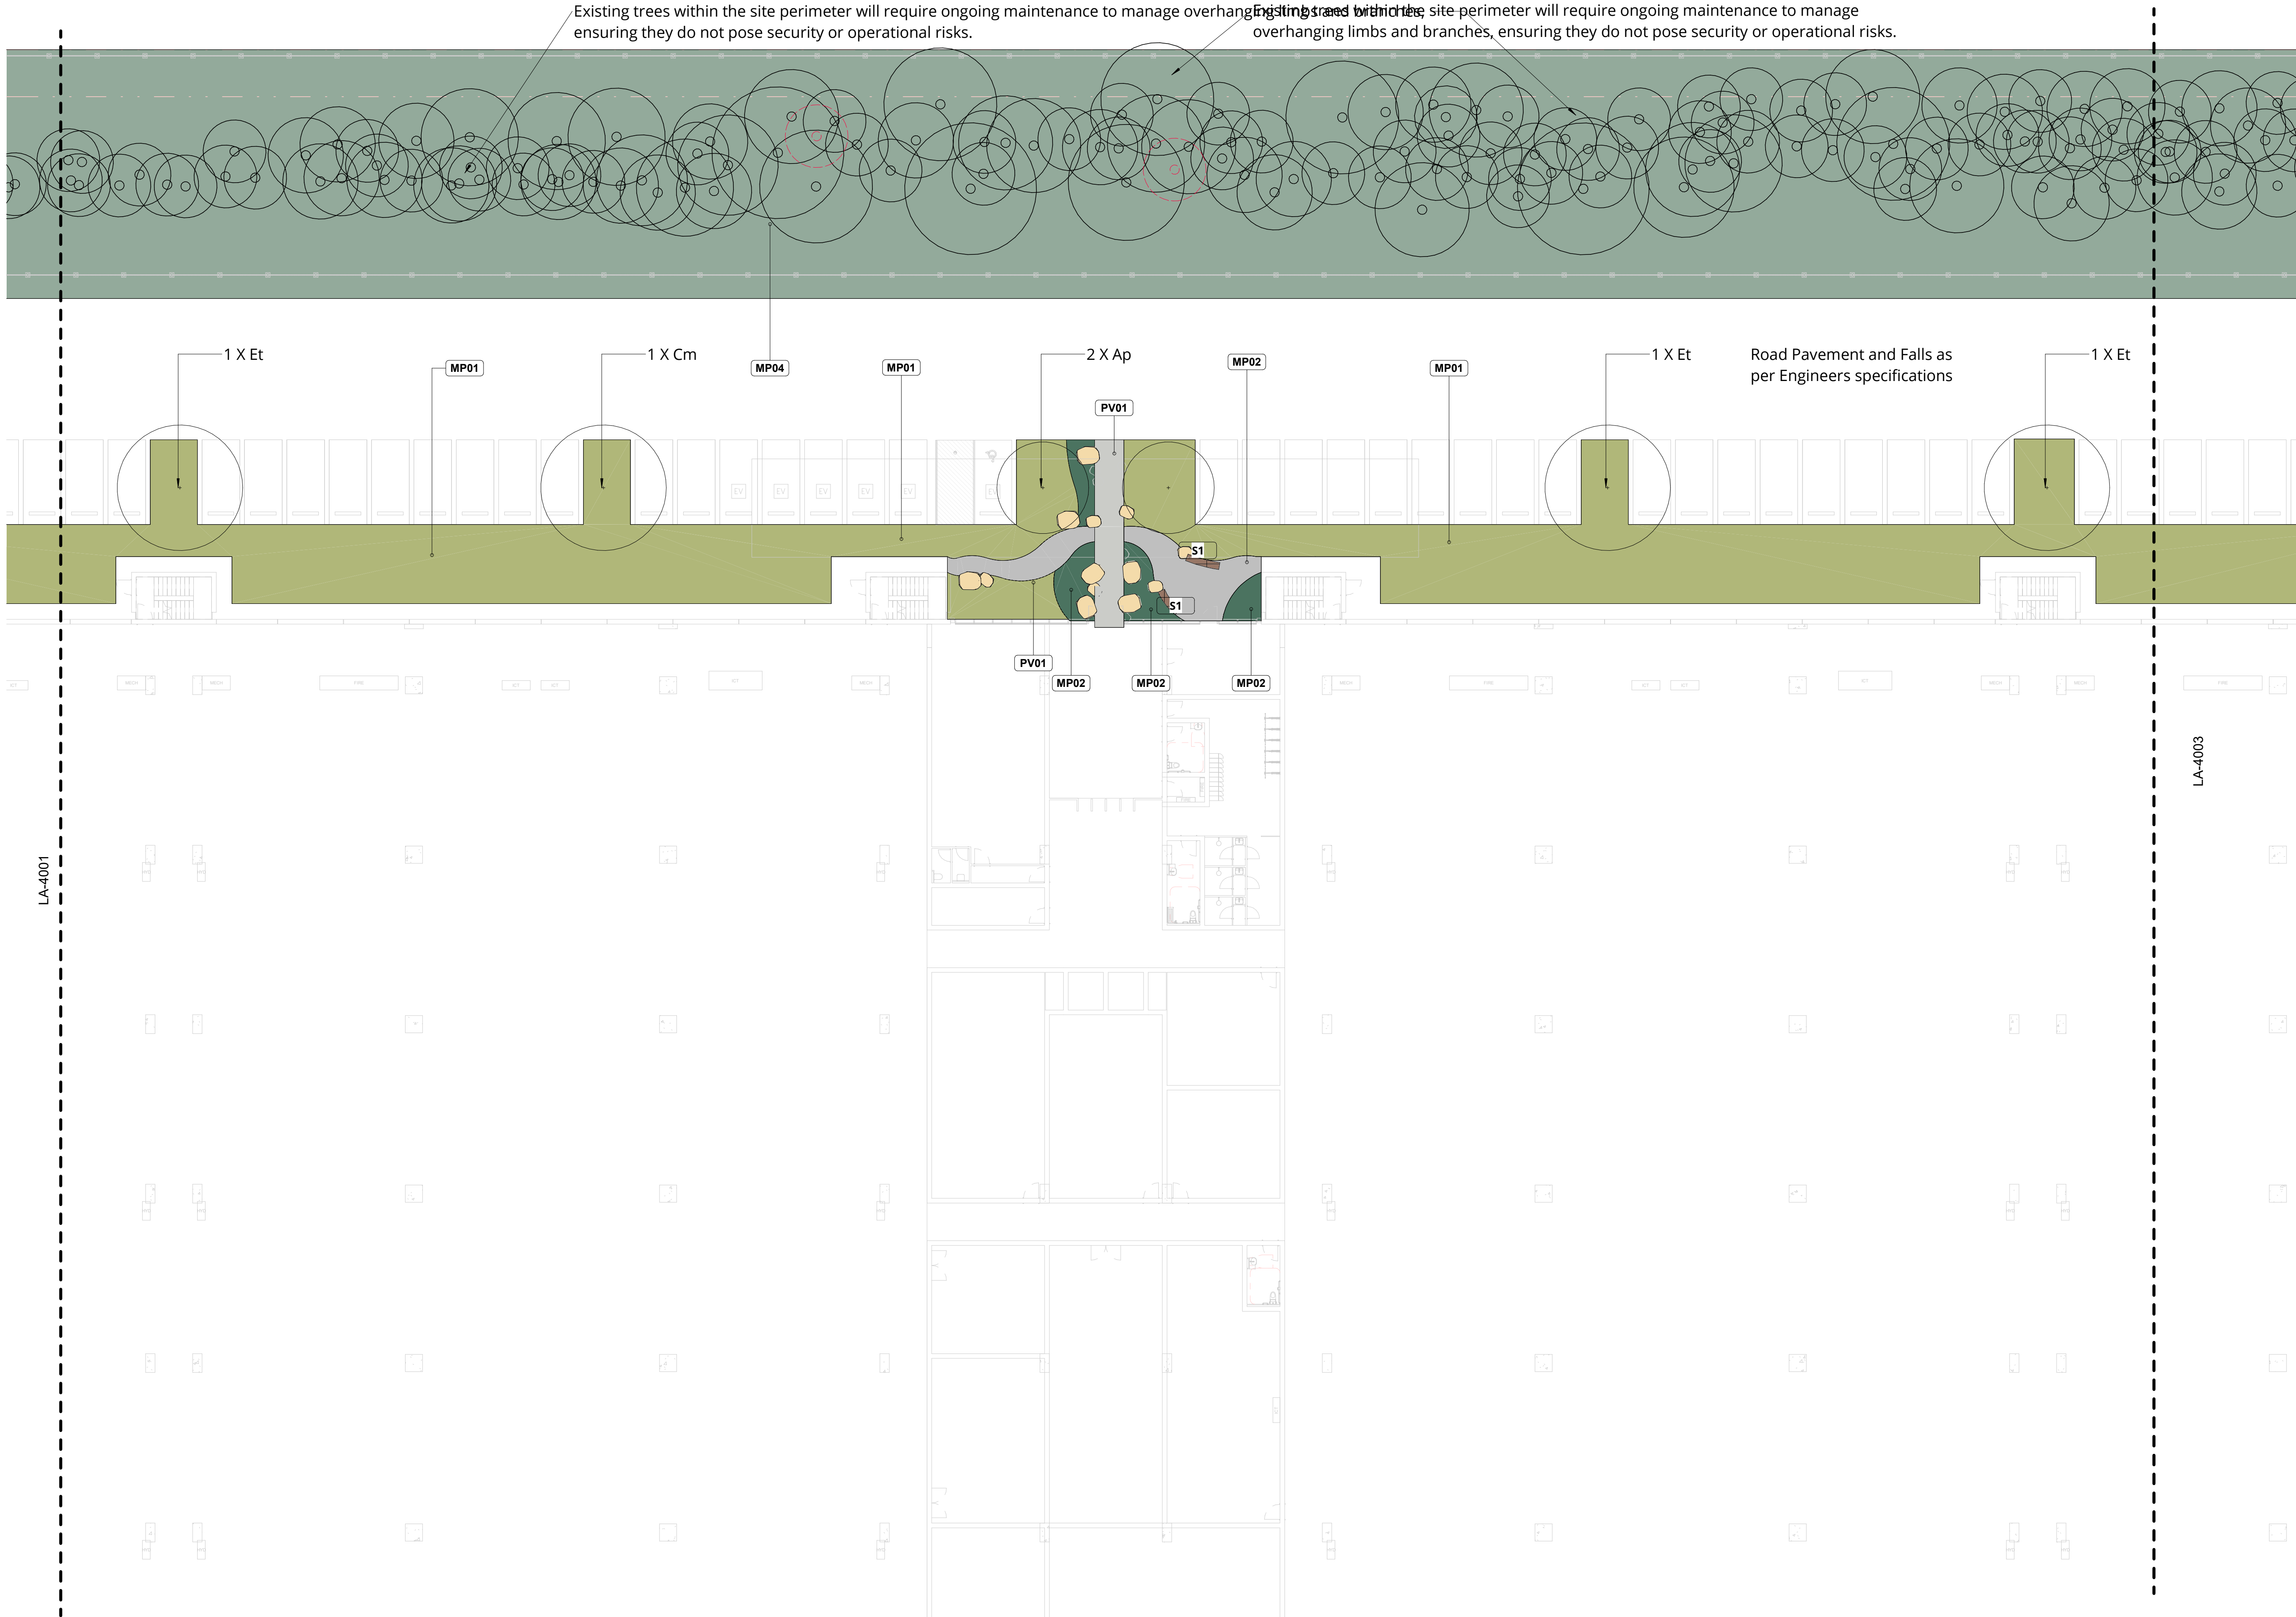

Copyright remains the property of Arcadia Design Group Pty Ltd. Use only figured dimensions. Any other required dimensions are to be referred to and supplied by the landscape architect. All discrepancies to be referred to the project manager and Arcadia Design Group Pty Ltd prior to construction. Ensure compliance with the Building Code of Australia and all relevant Australian Standards and Authority requirements.

[NOT FOR CONSTRUCTION]

A SSSA Submission 16.02.2026

Revision	Revision Description	Revision Date
----------	----------------------	---------------

Project
PROJECT ATLAS DATA CENTRE

10 Roberts Road, Eastern Creek

Project Status
SSDA


Client
Goodman Property Services (Aust) Pty Ltd

Drawing No.	Drawing Name
4002	LANDSCAPE PLAN 2

Job No.	N25-013
Issue	A
Scale	1 : 200@A1

Newcastle, Suite 4a,
19 Honeysuckle Drive
Newcastle, NSW 2300
e newcastle@arcadiala.com.au
t 02 4058 1810

ARCADIA

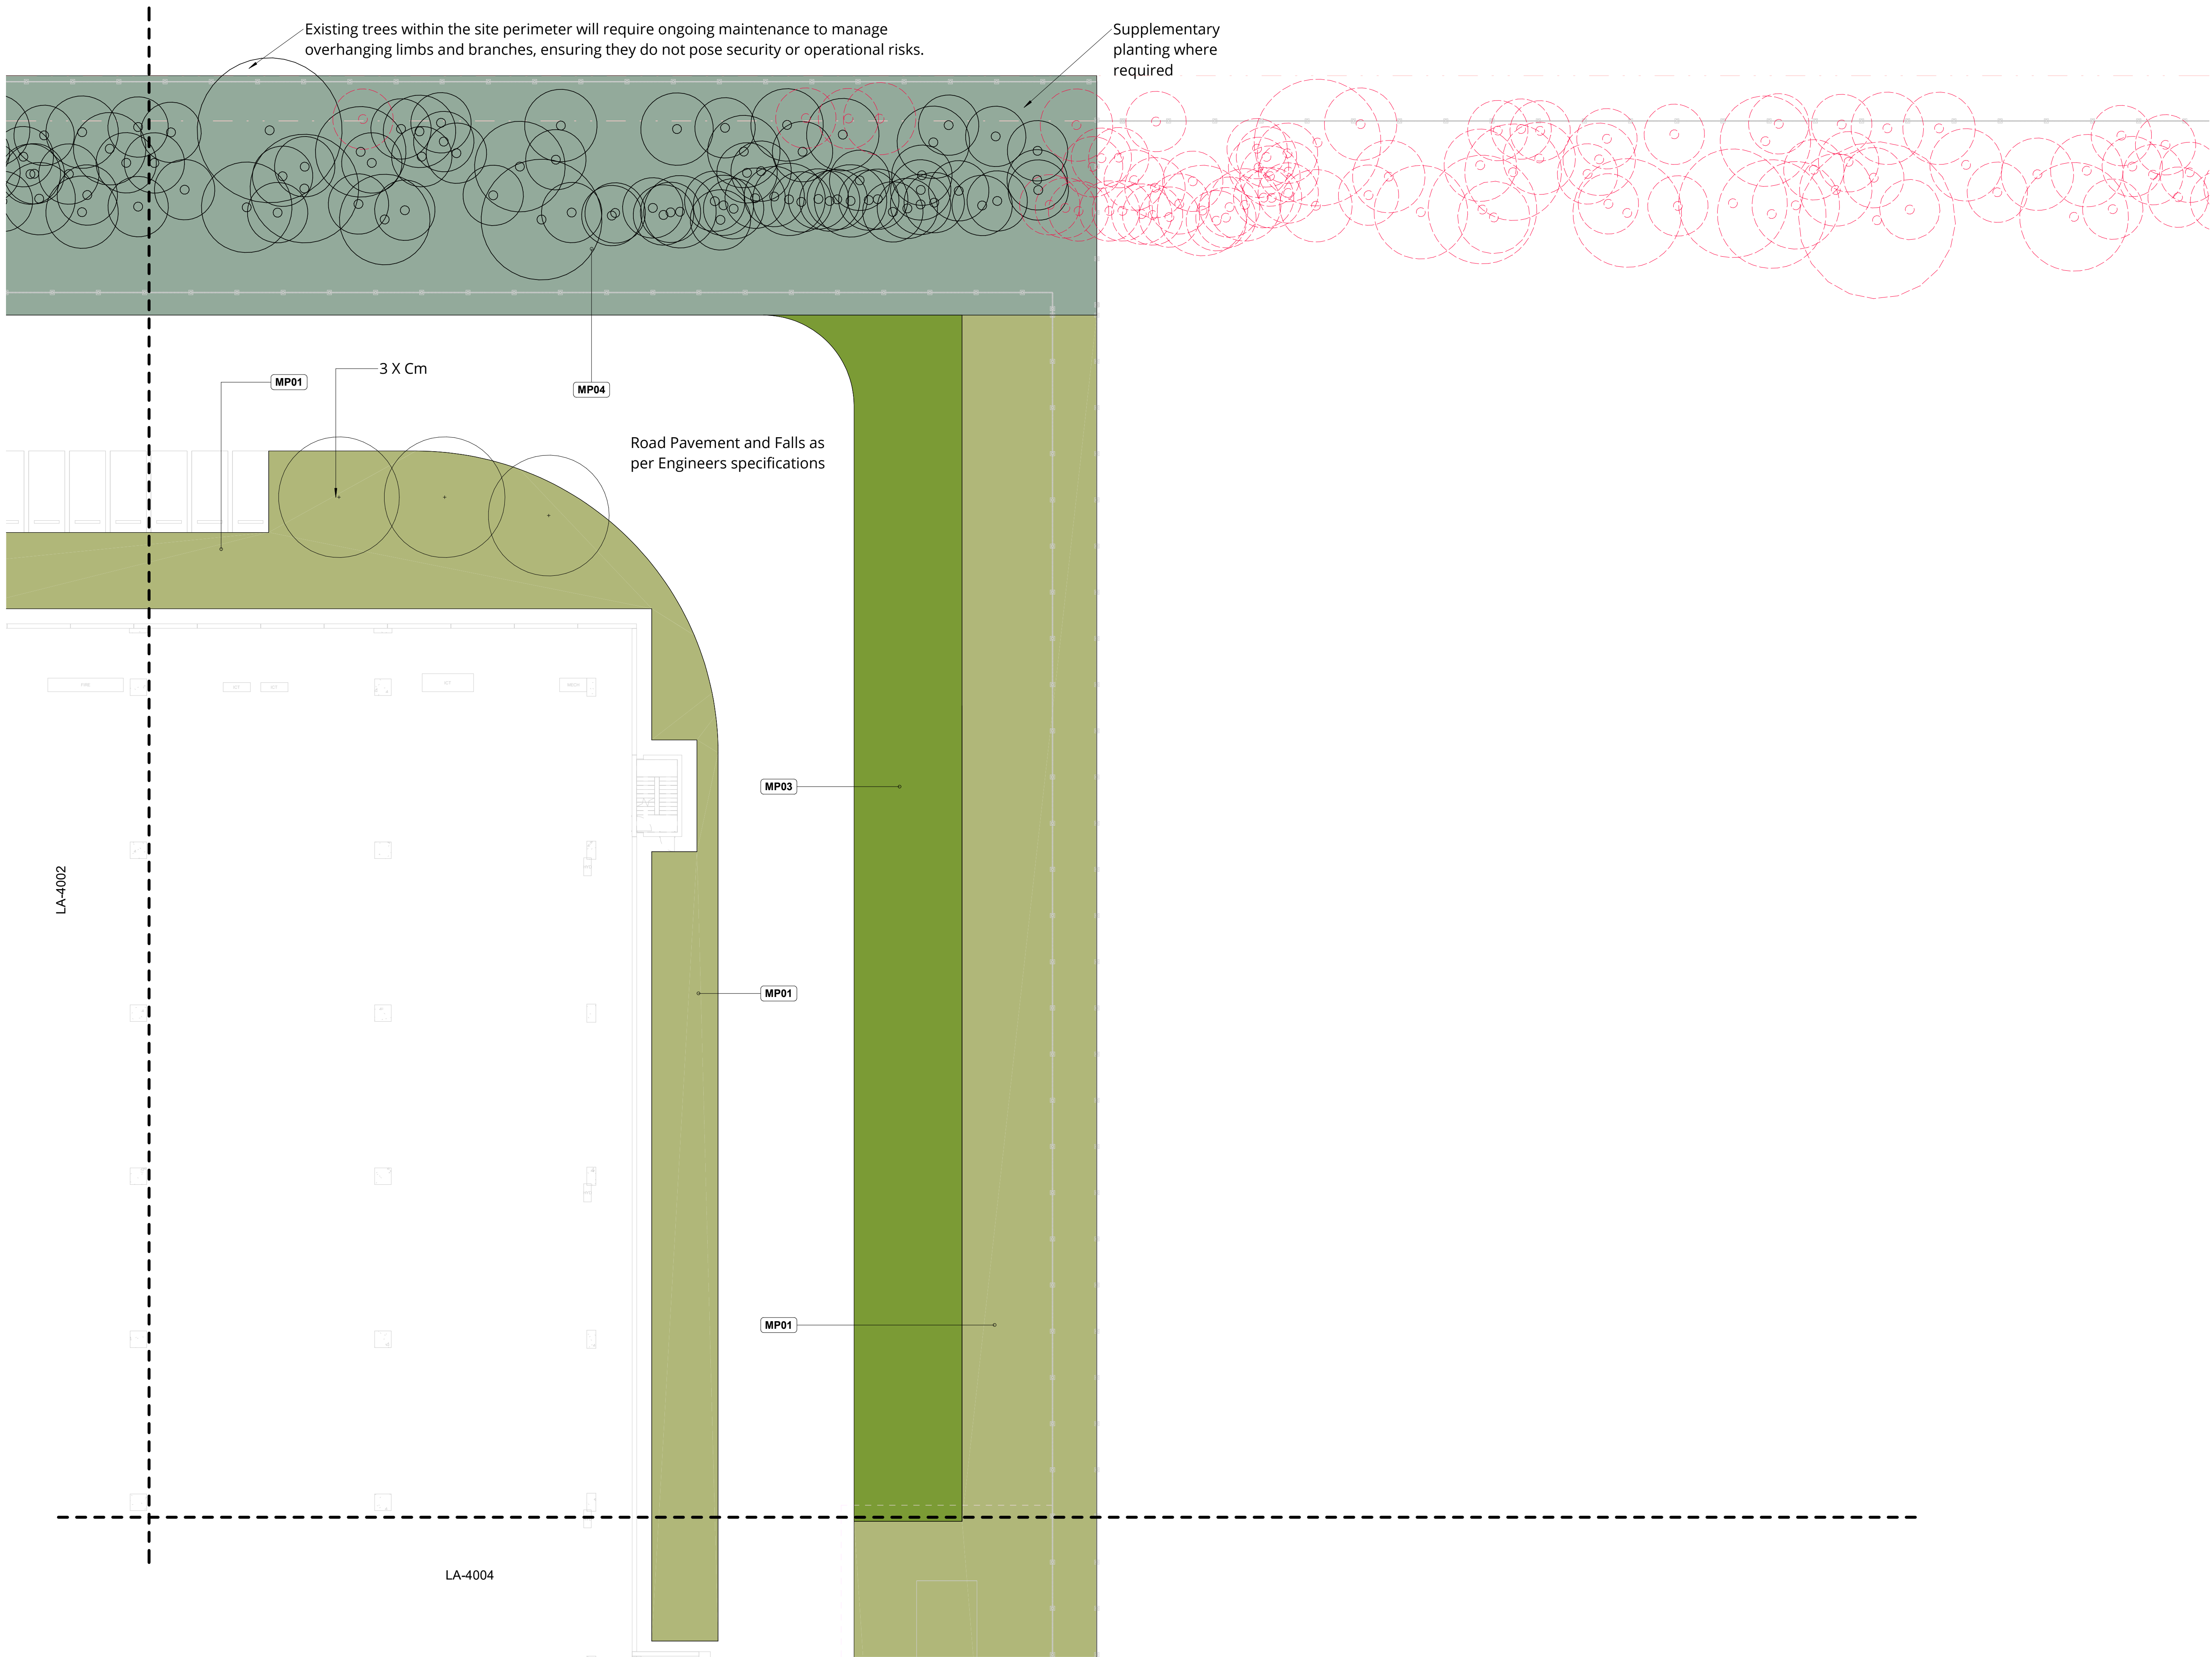

Copyright remains the property of Arcadia Design Group Pty Ltd. Use only figured dimensions. Any other required dimensions are to be referred to and supplied by the landscape architect. All discrepancies to be referred to the project manager and Arcadia Design Group Pty Ltd prior to construction. Ensure compliance with the Building Code of Australia and all relevant Australian Standards and Authority requirements.

[NOT FOR CONSTRUCTION]

A SSDA Submission 16.02.2026

Revision Revision Description Revision Date

Project
PROJECT ATLAS DATA
CENTRE

10 Roberts Road, Eastern Creek

Project Status
SSDA


Client
Goodman Property
Services (Aust) Pty Ltd

Drawing No. Drawing Name
4003 LANDSCAPE
PLAN 3

Job No. N25-013
Issue A
Scale 1 : 200@A1

Newcastle, Suite 4a,
19 Honeysuckle Drive
Newcastle, NSW 2300
e newcastle@arcadiala.com.au
t 02 4058 1810

ARCADIA

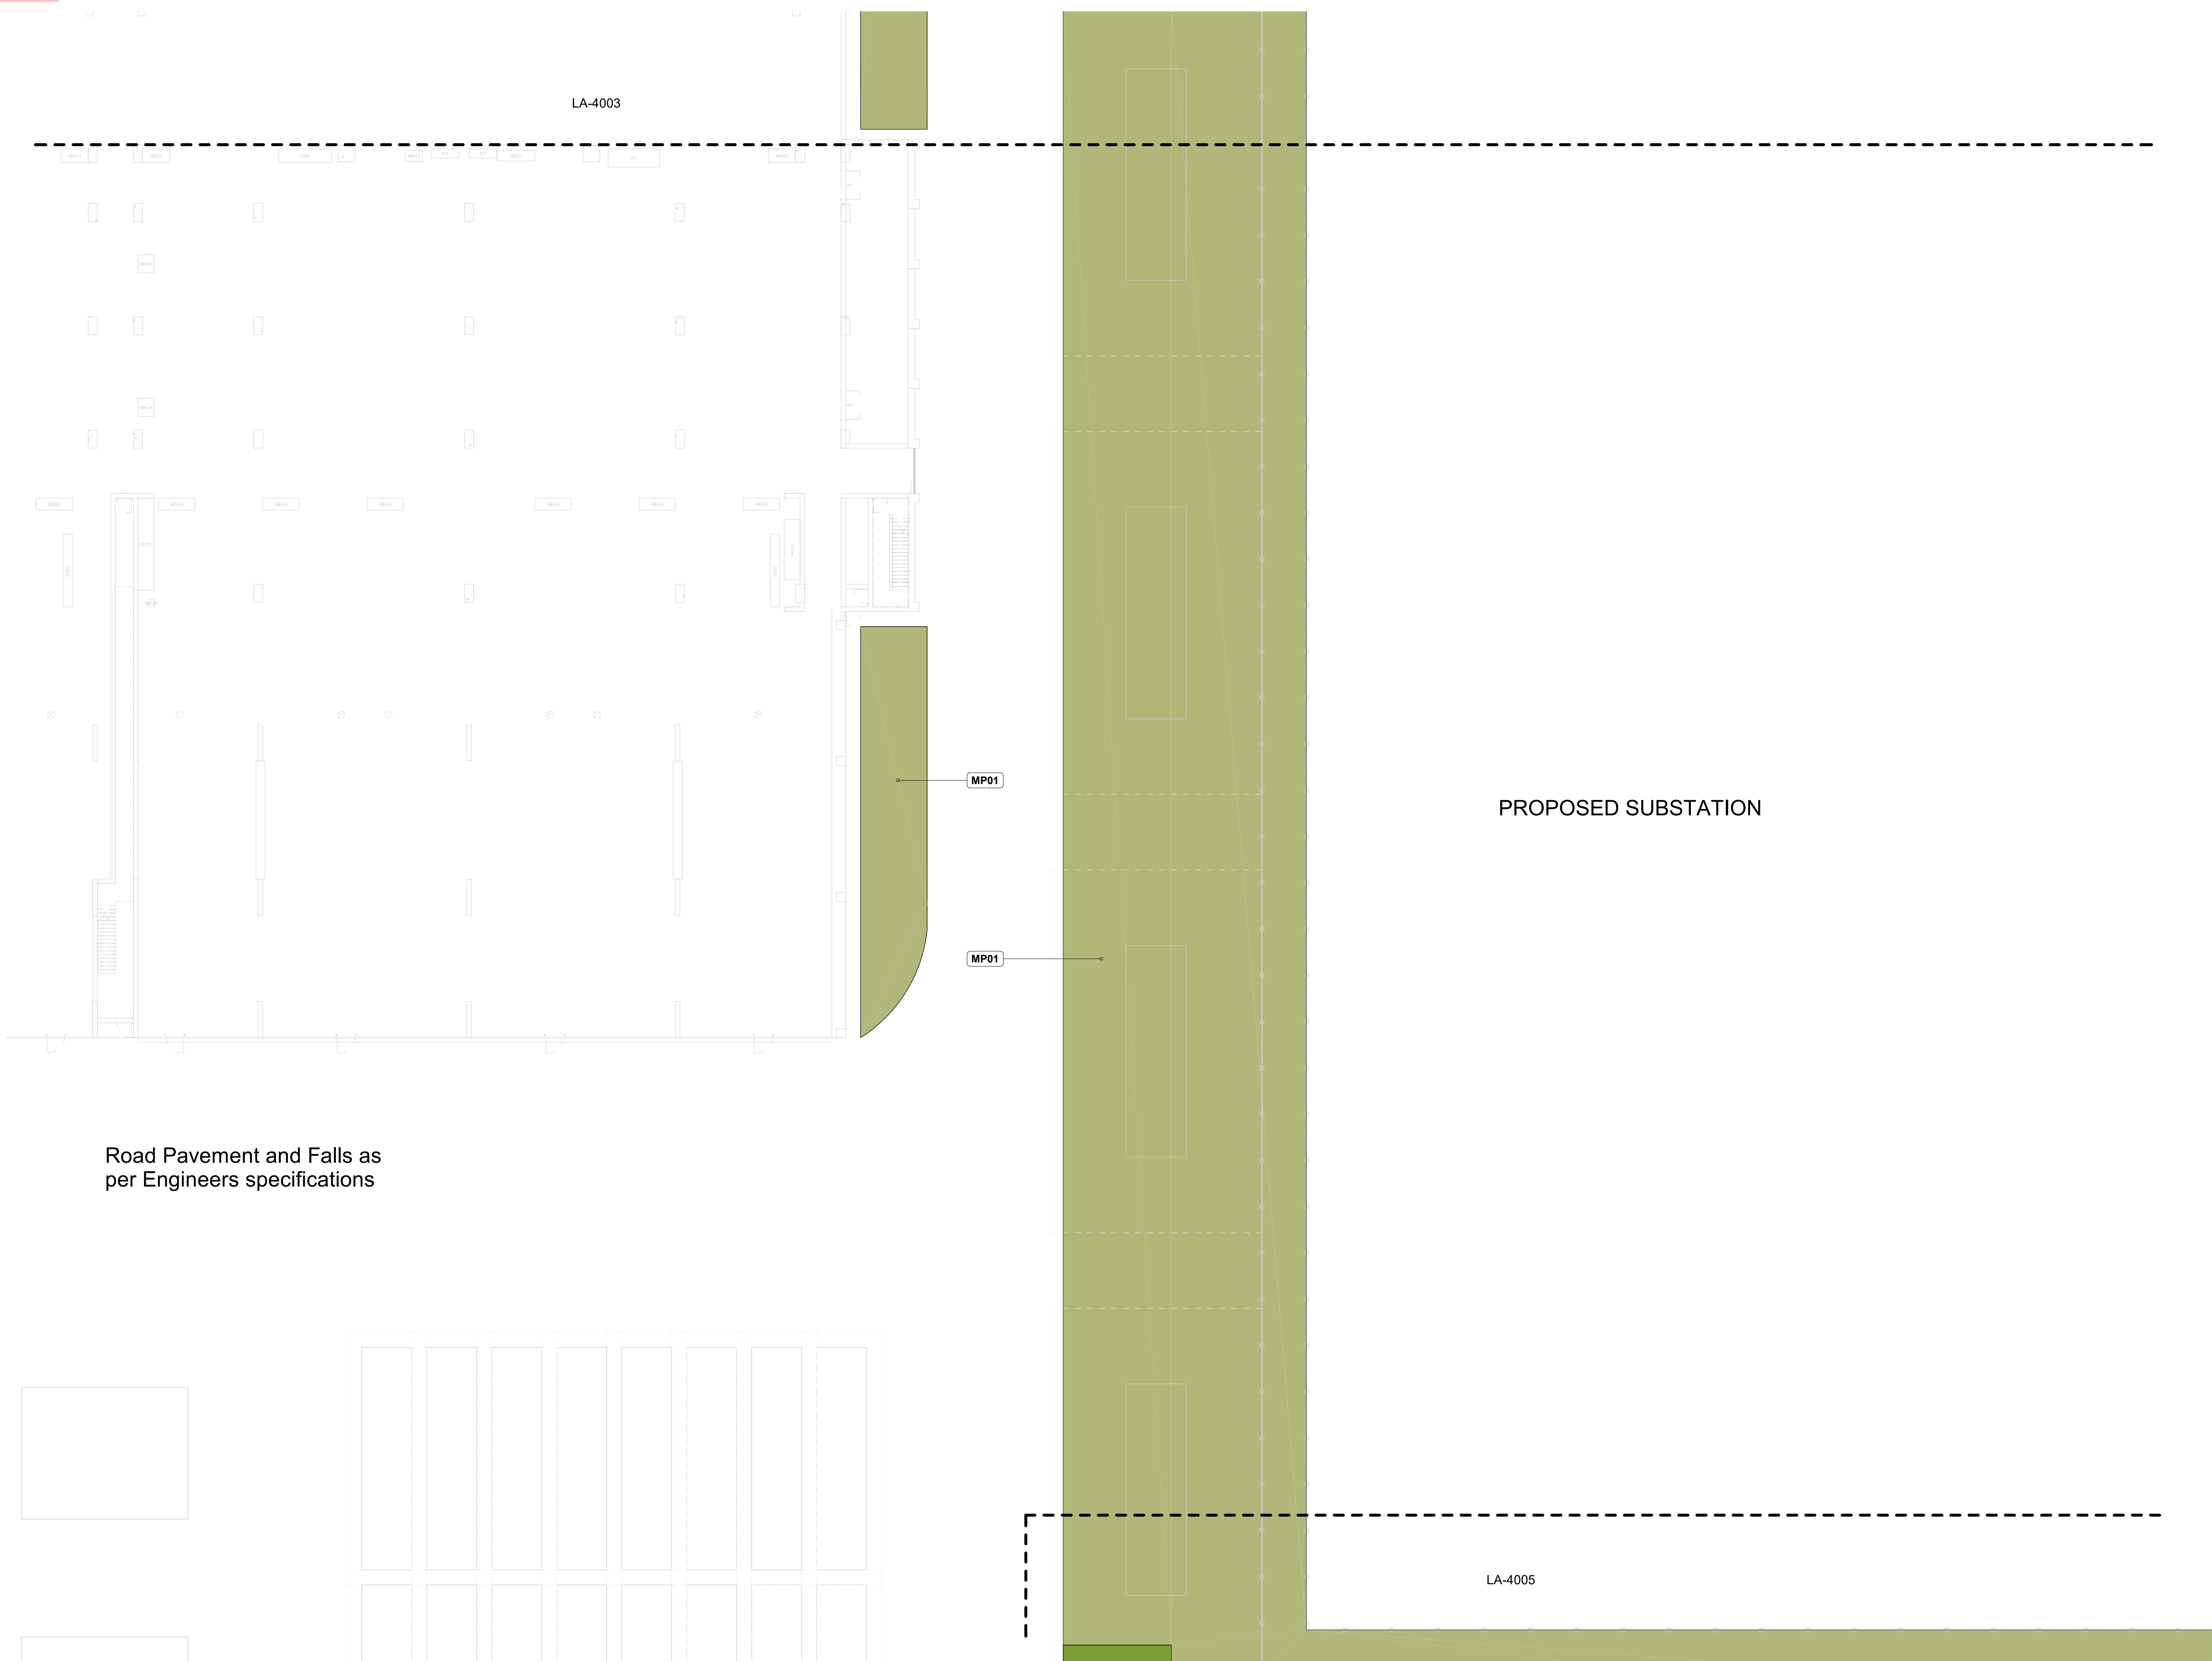

Copyright remains the property of Arcadia Design Group Pty Ltd. Use only figured dimensions. Any other required dimensions are to be referred to and supplied by the landscape architect. All discrepancies to be referred to the project manager and Arcadia Design Group Pty Ltd prior to construction. Ensure compliance with the Building Code of Australia and all relevant Australian Standards and Authority requirements.

[NOT FOR CONSTRUCTION]

A SSDA Submission 16.02.2026

Revision	Revision Description	Revision Date
----------	----------------------	---------------

Project
PROJECT ATLAS DATA CENTRE

10 Roberts Road, Eastern Creek

Project Status
SSDA


Client
Goodman Property Services (Aust) Pty Ltd

Drawing No.	Drawing Name
4004	LANDSCAPE PLAN 4

Job No.	N25-013
Issue	A
Scale	1 : 200@A1

Newcastle, Suite 4a,
19 Honeysuckle Drive
Newcastle, NSW 2300
e newcastle@arcadiala.com.au
t 02 4058 1810

ARCADIA

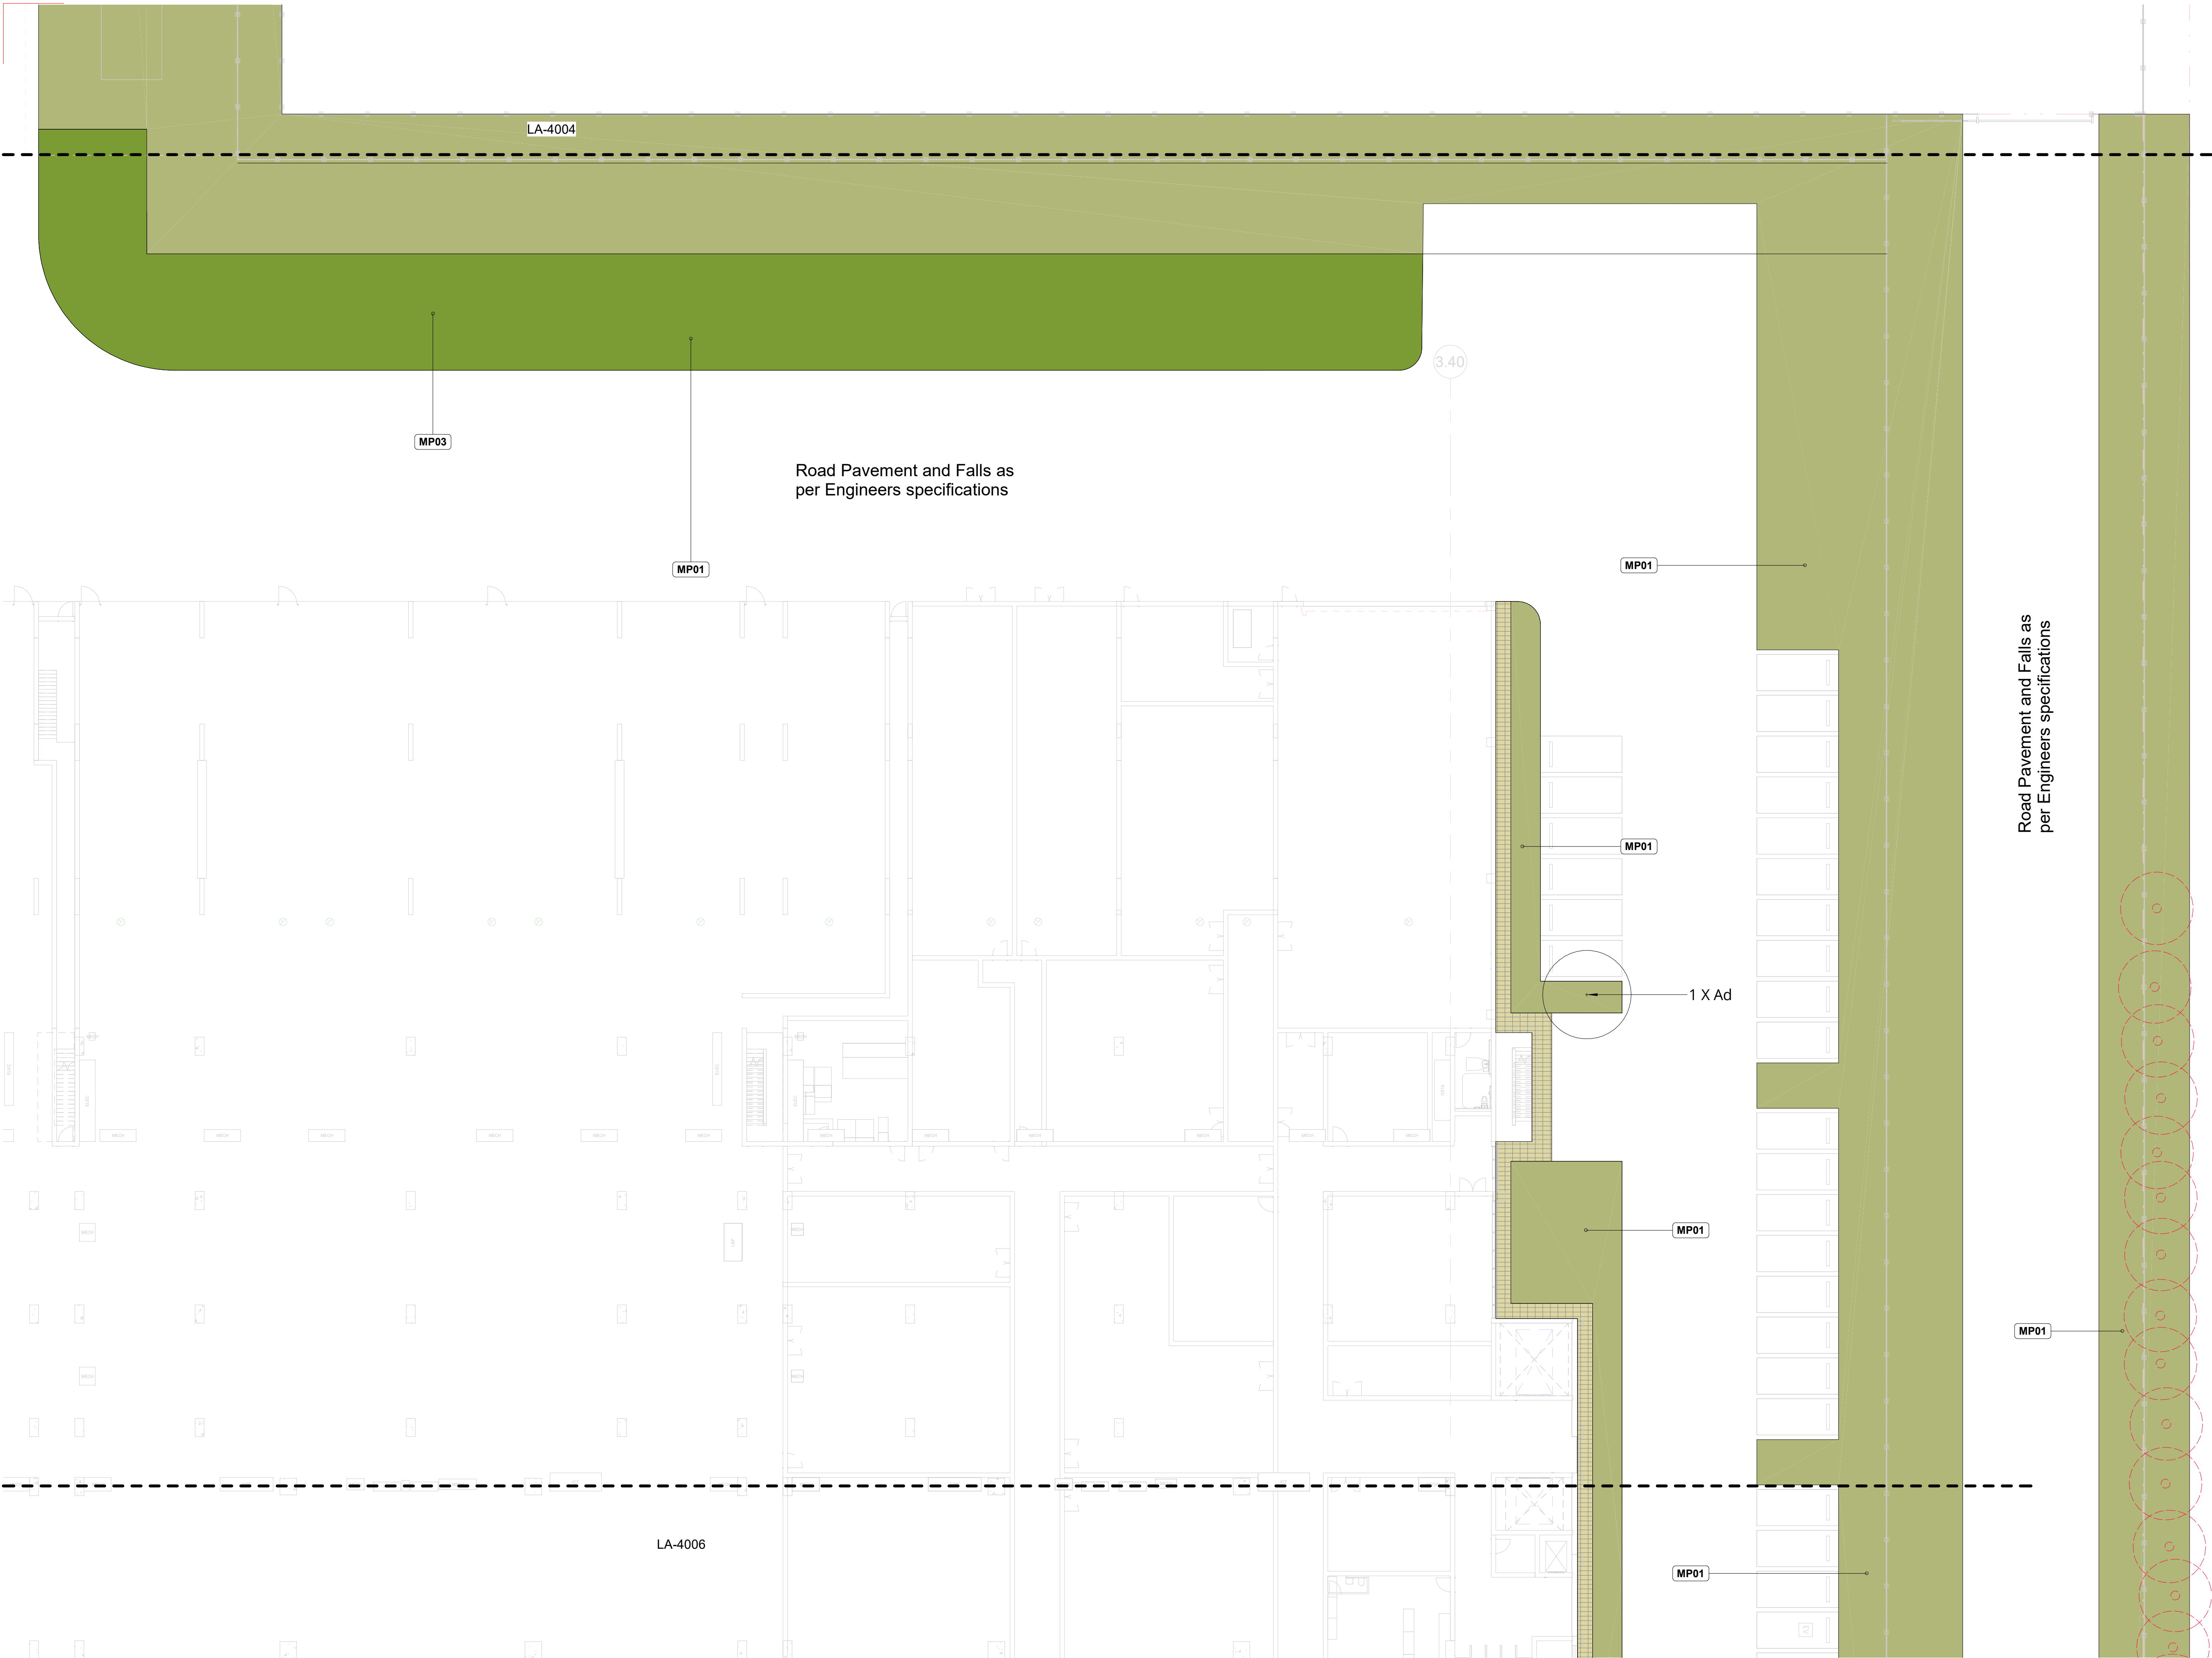

Copyright remains the property of Arcadia Design Group Pty Ltd. Use only figured dimensions. Any other required dimensions are to be referred to and supplied by the landscape architect. All discrepancies to be referred to the project manager and Arcadia Design Group Pty Ltd prior to construction. Ensure compliance with the Building Code of Australia and all relevant Australian Standards and Authority requirements.

[NOT FOR CONSTRUCTION]

A SSDA Submission 16.02.2026

Revision	Revision Description	Revision Date
----------	----------------------	---------------

Project
PROJECT ATLAS DATA CENTRE

10 Roberts Road, Eastern Creek

Project Status
SSDA


Client
Goodman Property Services (Aust) Pty Ltd

Drawing No.	Drawing Name
4005	LANDSCAPE PLAN 5

Job No.	N25-013
Issue	A
Scale	1 : 200@A1

Newcastle, Suite 4a,
19 Honeysuckle Drive
Newcastle, NSW 2300
e newcastle@arcadiala.com.au
t 02 4058 1810



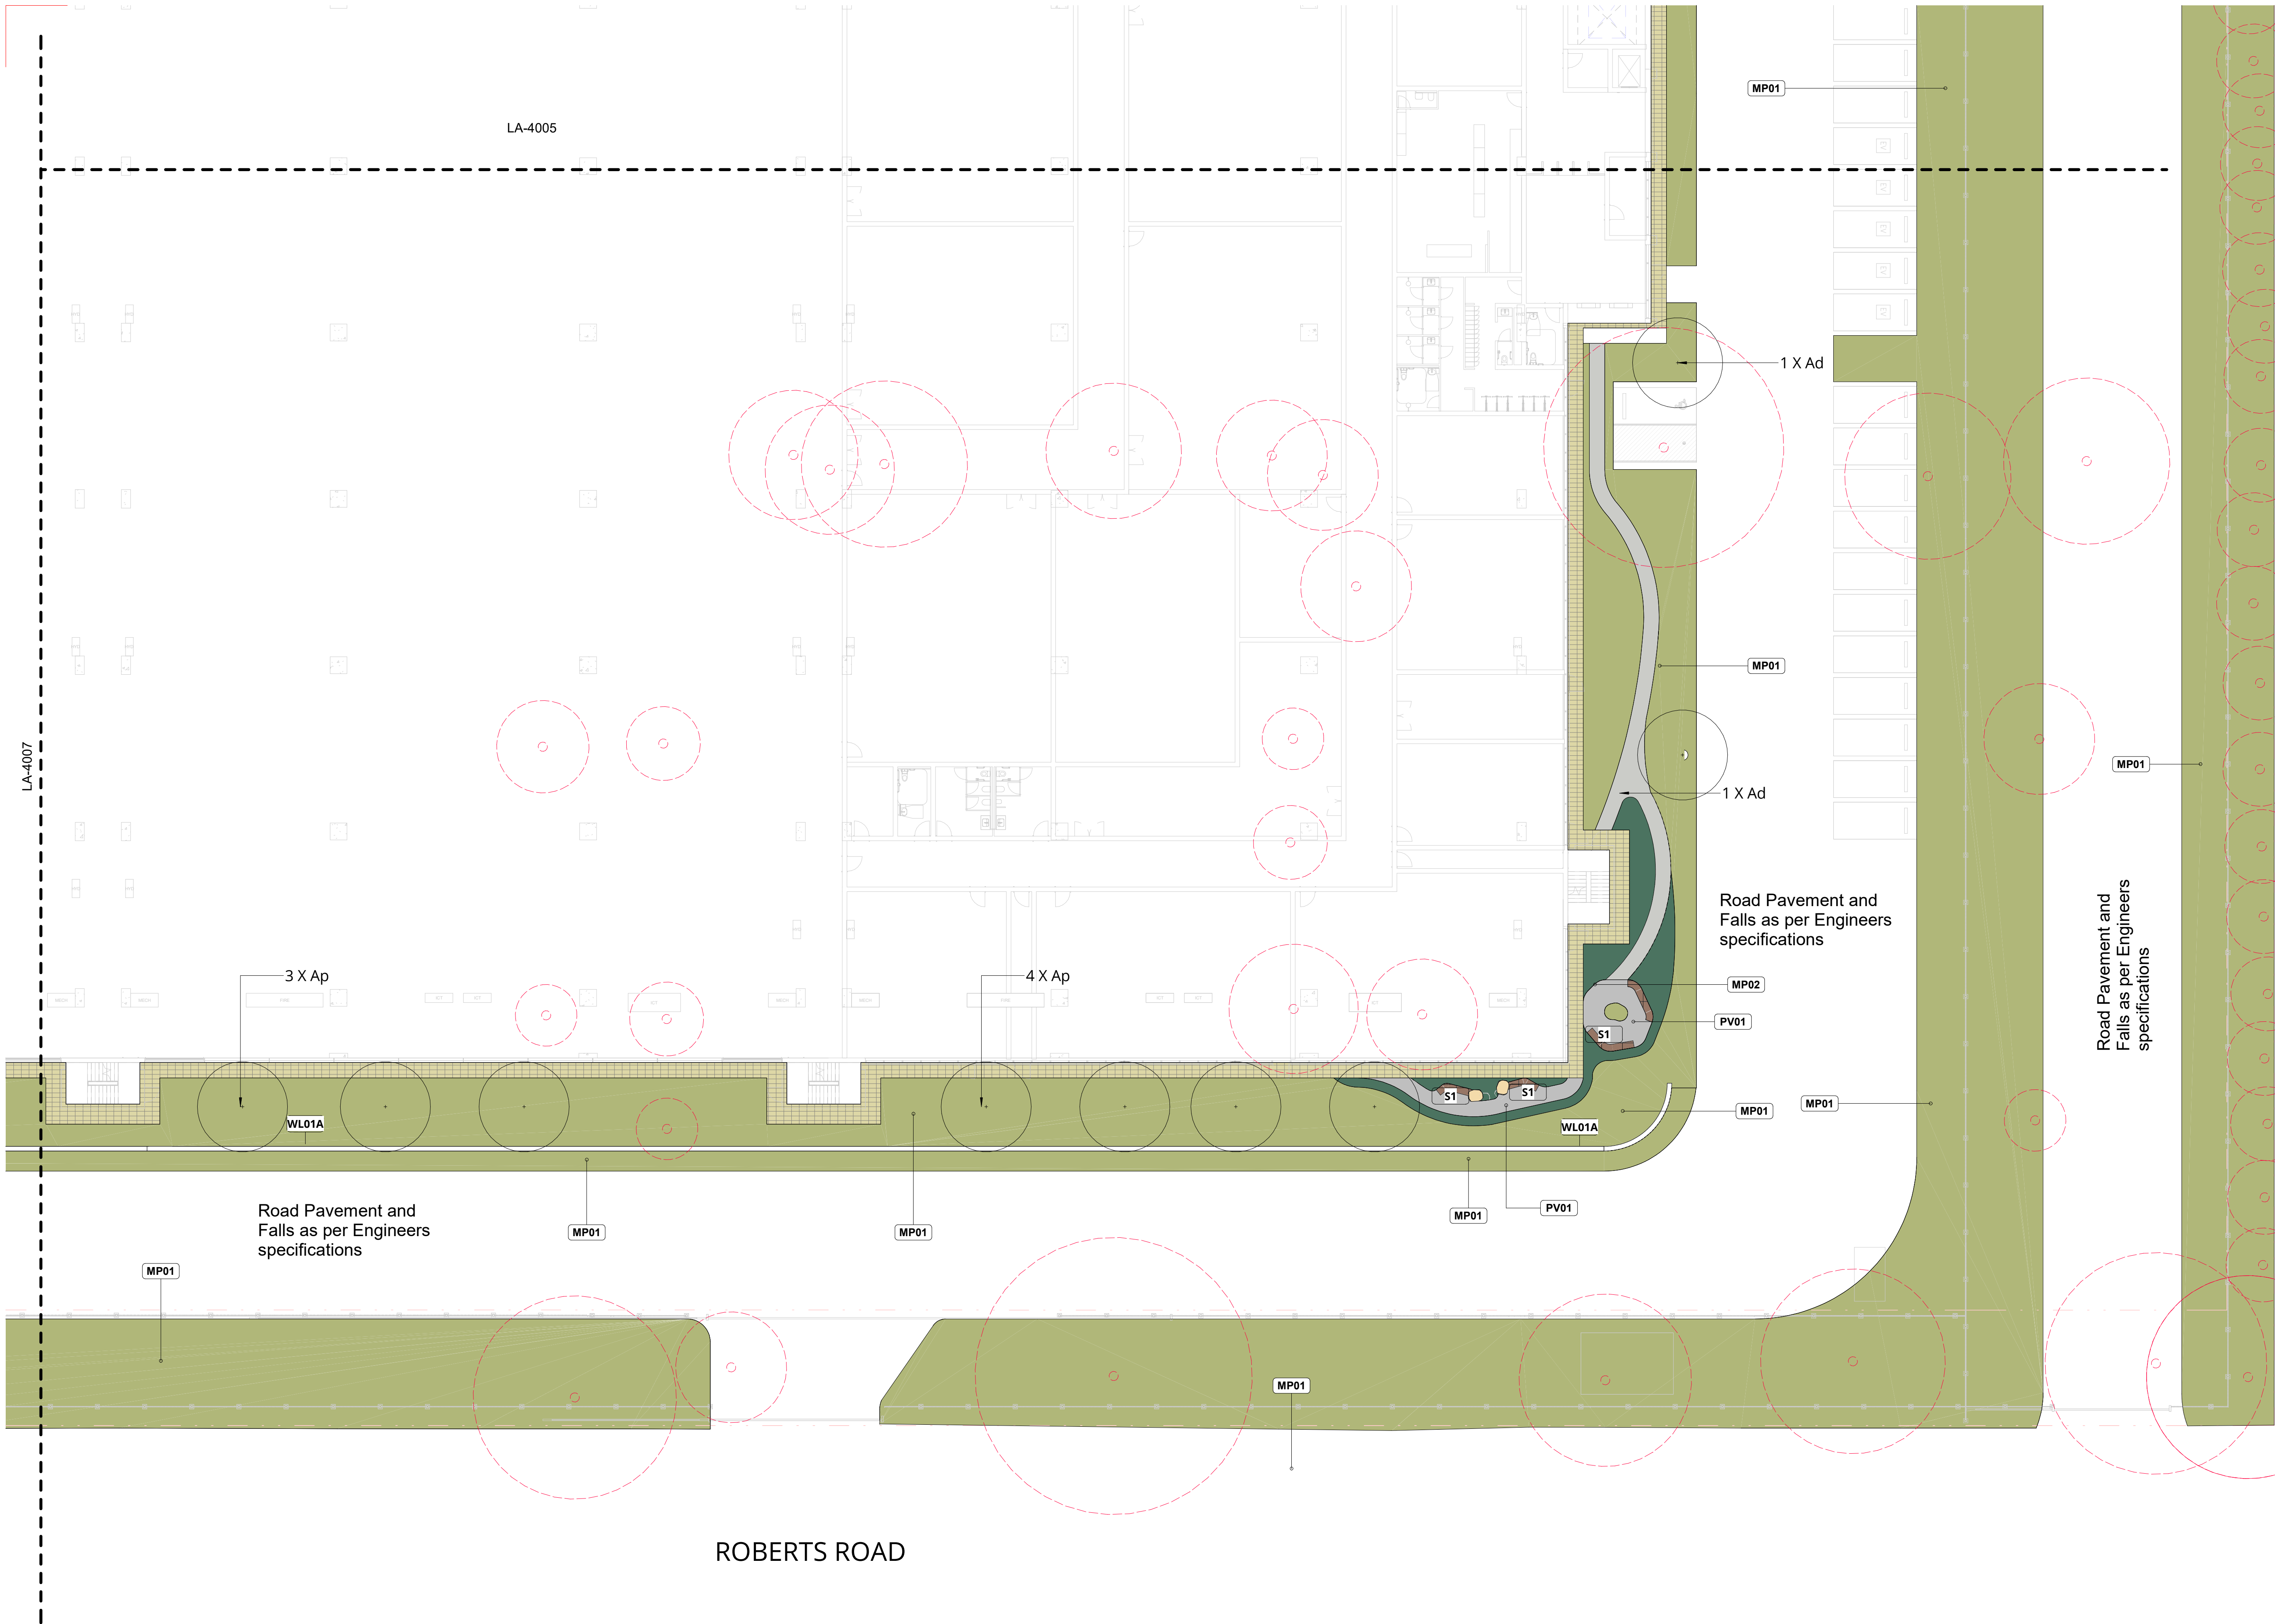

Copyright remains the property of Arcadia Design Group Pty Ltd. Use only figured dimensions. Any other required dimensions are to be referred to and supplied by the landscape architect. All discrepancies to be referred to the project manager and Arcadia Design Group Pty Ltd prior to construction. Ensure compliance with the Building Code of Australia and all relevant Australian Standards and Authority requirements.

[NOT FOR CONSTRUCTION]

A SSDA Submission 16.02.2026

Revision	Revision Description	Revision Date
----------	----------------------	---------------

Project
PROJECT ATLAS DATA CENTRE

10 Roberts Road, Eastern Creek

Project Status
SSDA


Client
Goodman Property Services (Aust) Pty Ltd

Drawing No.	Drawing Name
4006	LANDSCAPE PLAN 6

Job No.	N25-013
Issue	A
Scale	1 : 200@A1

Newcastle, Suite 4a,
19 Honeysuckle Drive
Newcastle, NSW 2300
e newcastle@arcadiala.com.au
t 02 4058 1810

ARCADIA

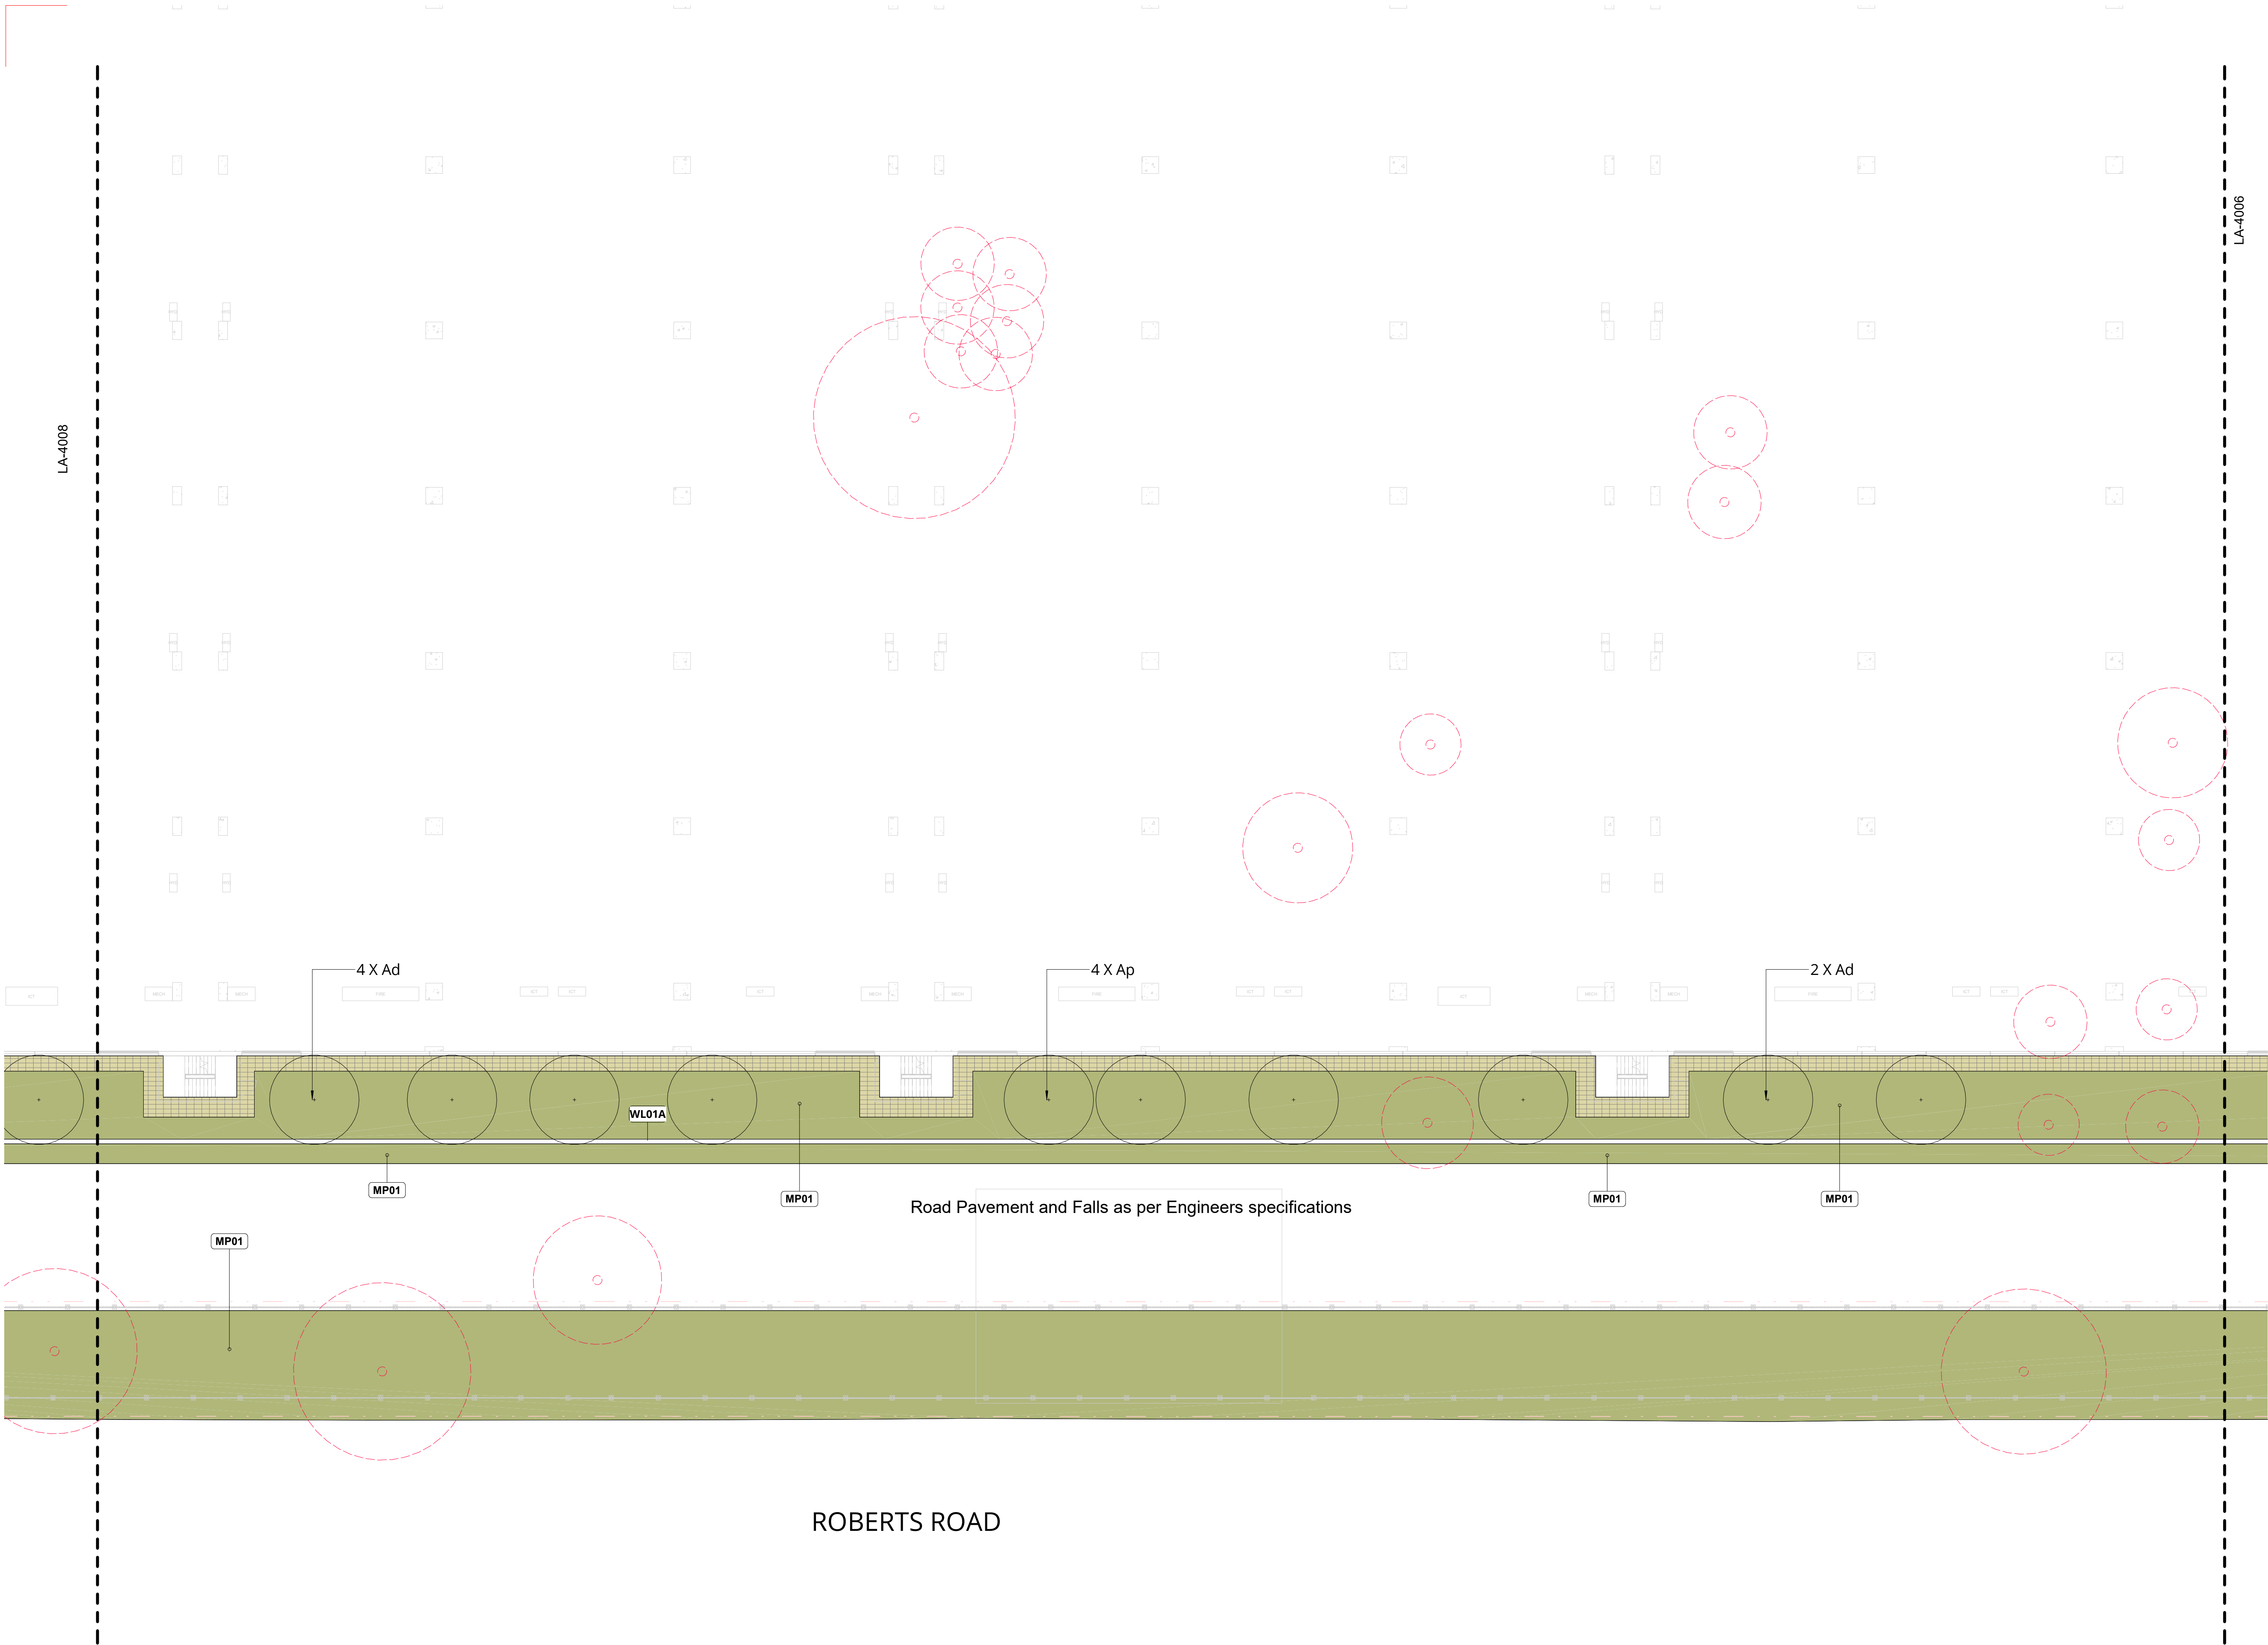

Copyright remains the property of Arcadia Design Group Pty Ltd. Use only figured dimensions. Any other required dimensions are to be referred to and supplied by the landscape architect. All discrepancies to be referred to the project manager and Arcadia Design Group Pty Ltd prior to construction. Ensure compliance with the Building Code of Australia and all relevant Australian Standards and Authority requirements.

[NOT FOR CONSTRUCTION]

A SSDA Submission 16.02.2026

Revision	Revision Description	Revision Date
----------	----------------------	---------------

Project
PROJECT ATLAS DATA CENTRE

10 Roberts Road, Eastern Creek

Project Status
SSDA

Client
Goodman Property Services (Aust) Pty Ltd


Drawing No.	Drawing Name
4007	LANDSCAPE PLAN 7

Job No.	N25-013
Issue	A
Scale	1 : 200@A1



Newcastle, Suite 4a,
19 Honeysuckle Drive
Newcastle, NSW 2300
e newcastle@arcadiala.com.au
t 02 4058 1810

ARCADIA

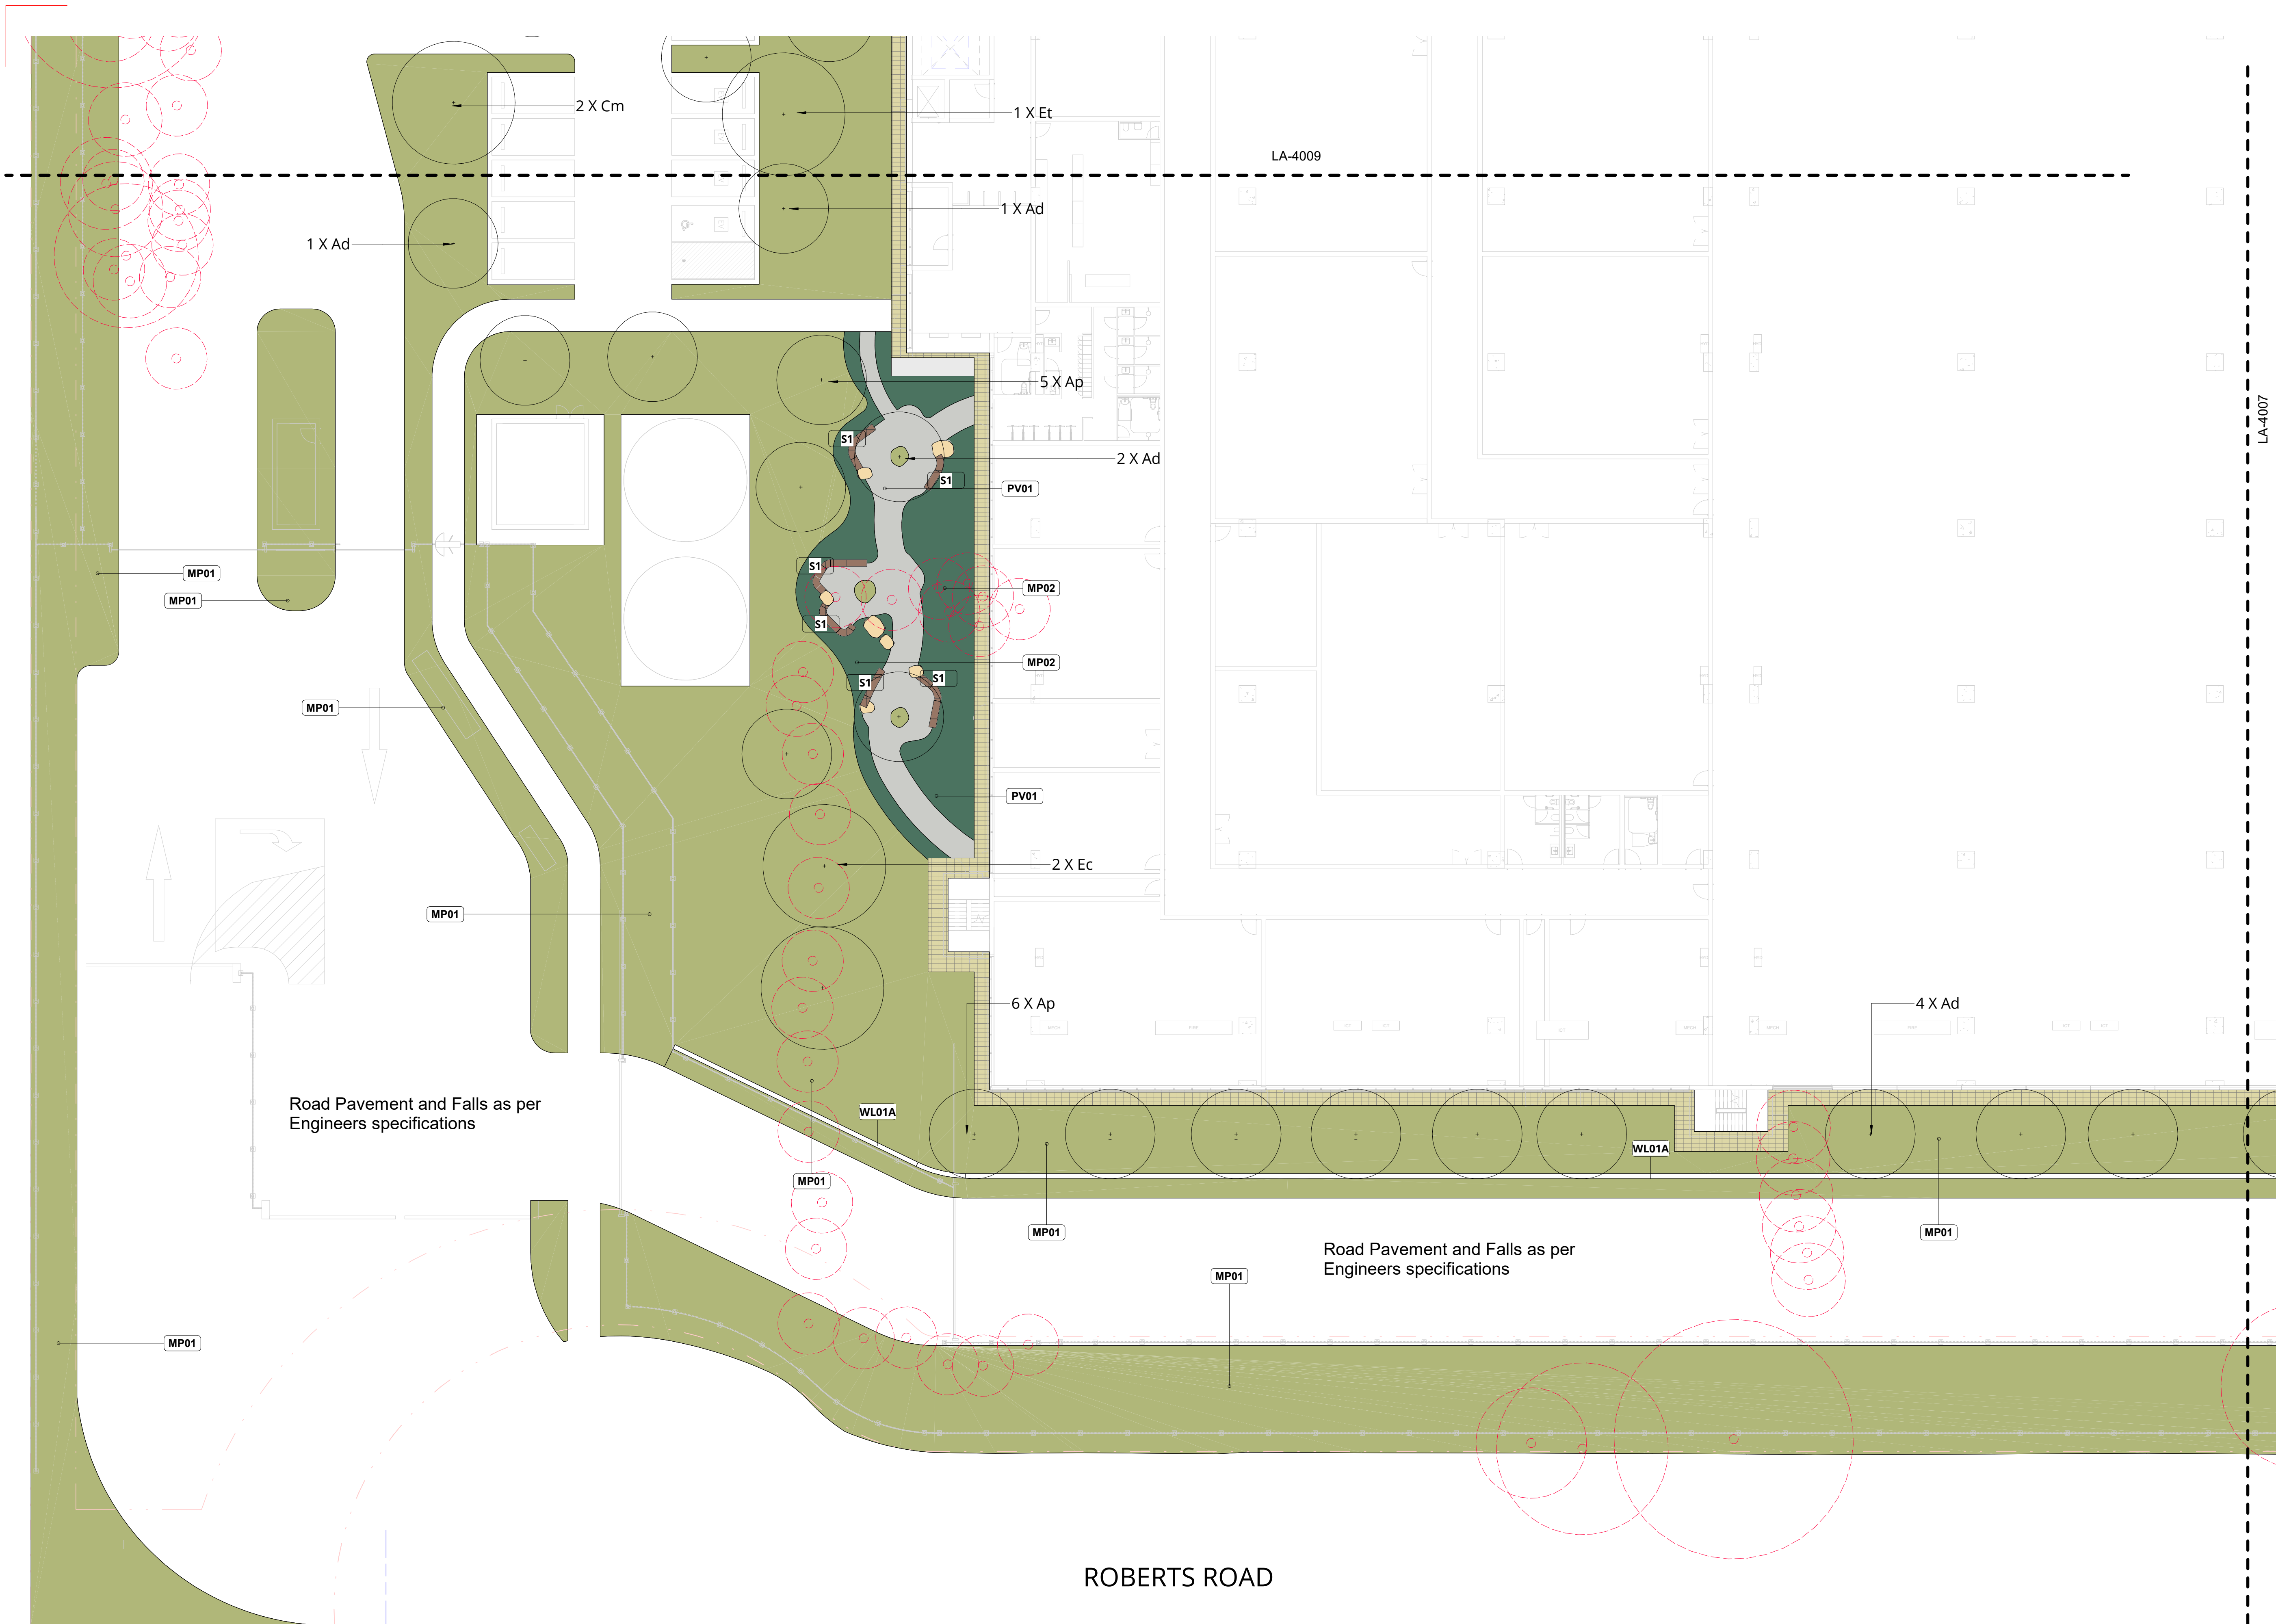

Copyright remains the property of Arcadia Design Group Pty Ltd. Use only figured dimensions. Any other required dimensions are to be referred to and supplied by the landscape architect. All discrepancies to be referred to the project manager and Arcadia Design Group Pty Ltd prior to construction. Ensure compliance with the Building Code of Australia and all relevant Australian Standards and Authority requirements.

[NOT FOR CONSTRUCTION]

A SSDA Submission 16.02.2026

Revision Revision Description Revision Date

Project
PROJECT ATLAS DATA CENTRE

10 Roberts Road, Eastern Creek

Project Status
SSDA

Client
Goodman Property Services (Aust) Pty Ltd

Drawing No. 4008 Drawing Name
LANDSCAPE PLAN 8

Job No. N25-013 Issue A Scale 1 : 200@A1

Newcastle, Suite 4a,
19 Honeysuckle Drive
Newcastle, NSW 2300
e newcastle@arcadiala.com.au
t 02 4058 1810

ARCADIA


Revision	Revision Description	Revision Date
----------	----------------------	---------------

10 Roberts Road, Eastern Creek

Client
Goodman Property
Services (Aust) Pty Ltd

Job No. N25-013
Issue A
Scale 1 : 200@A1

ARCADIA

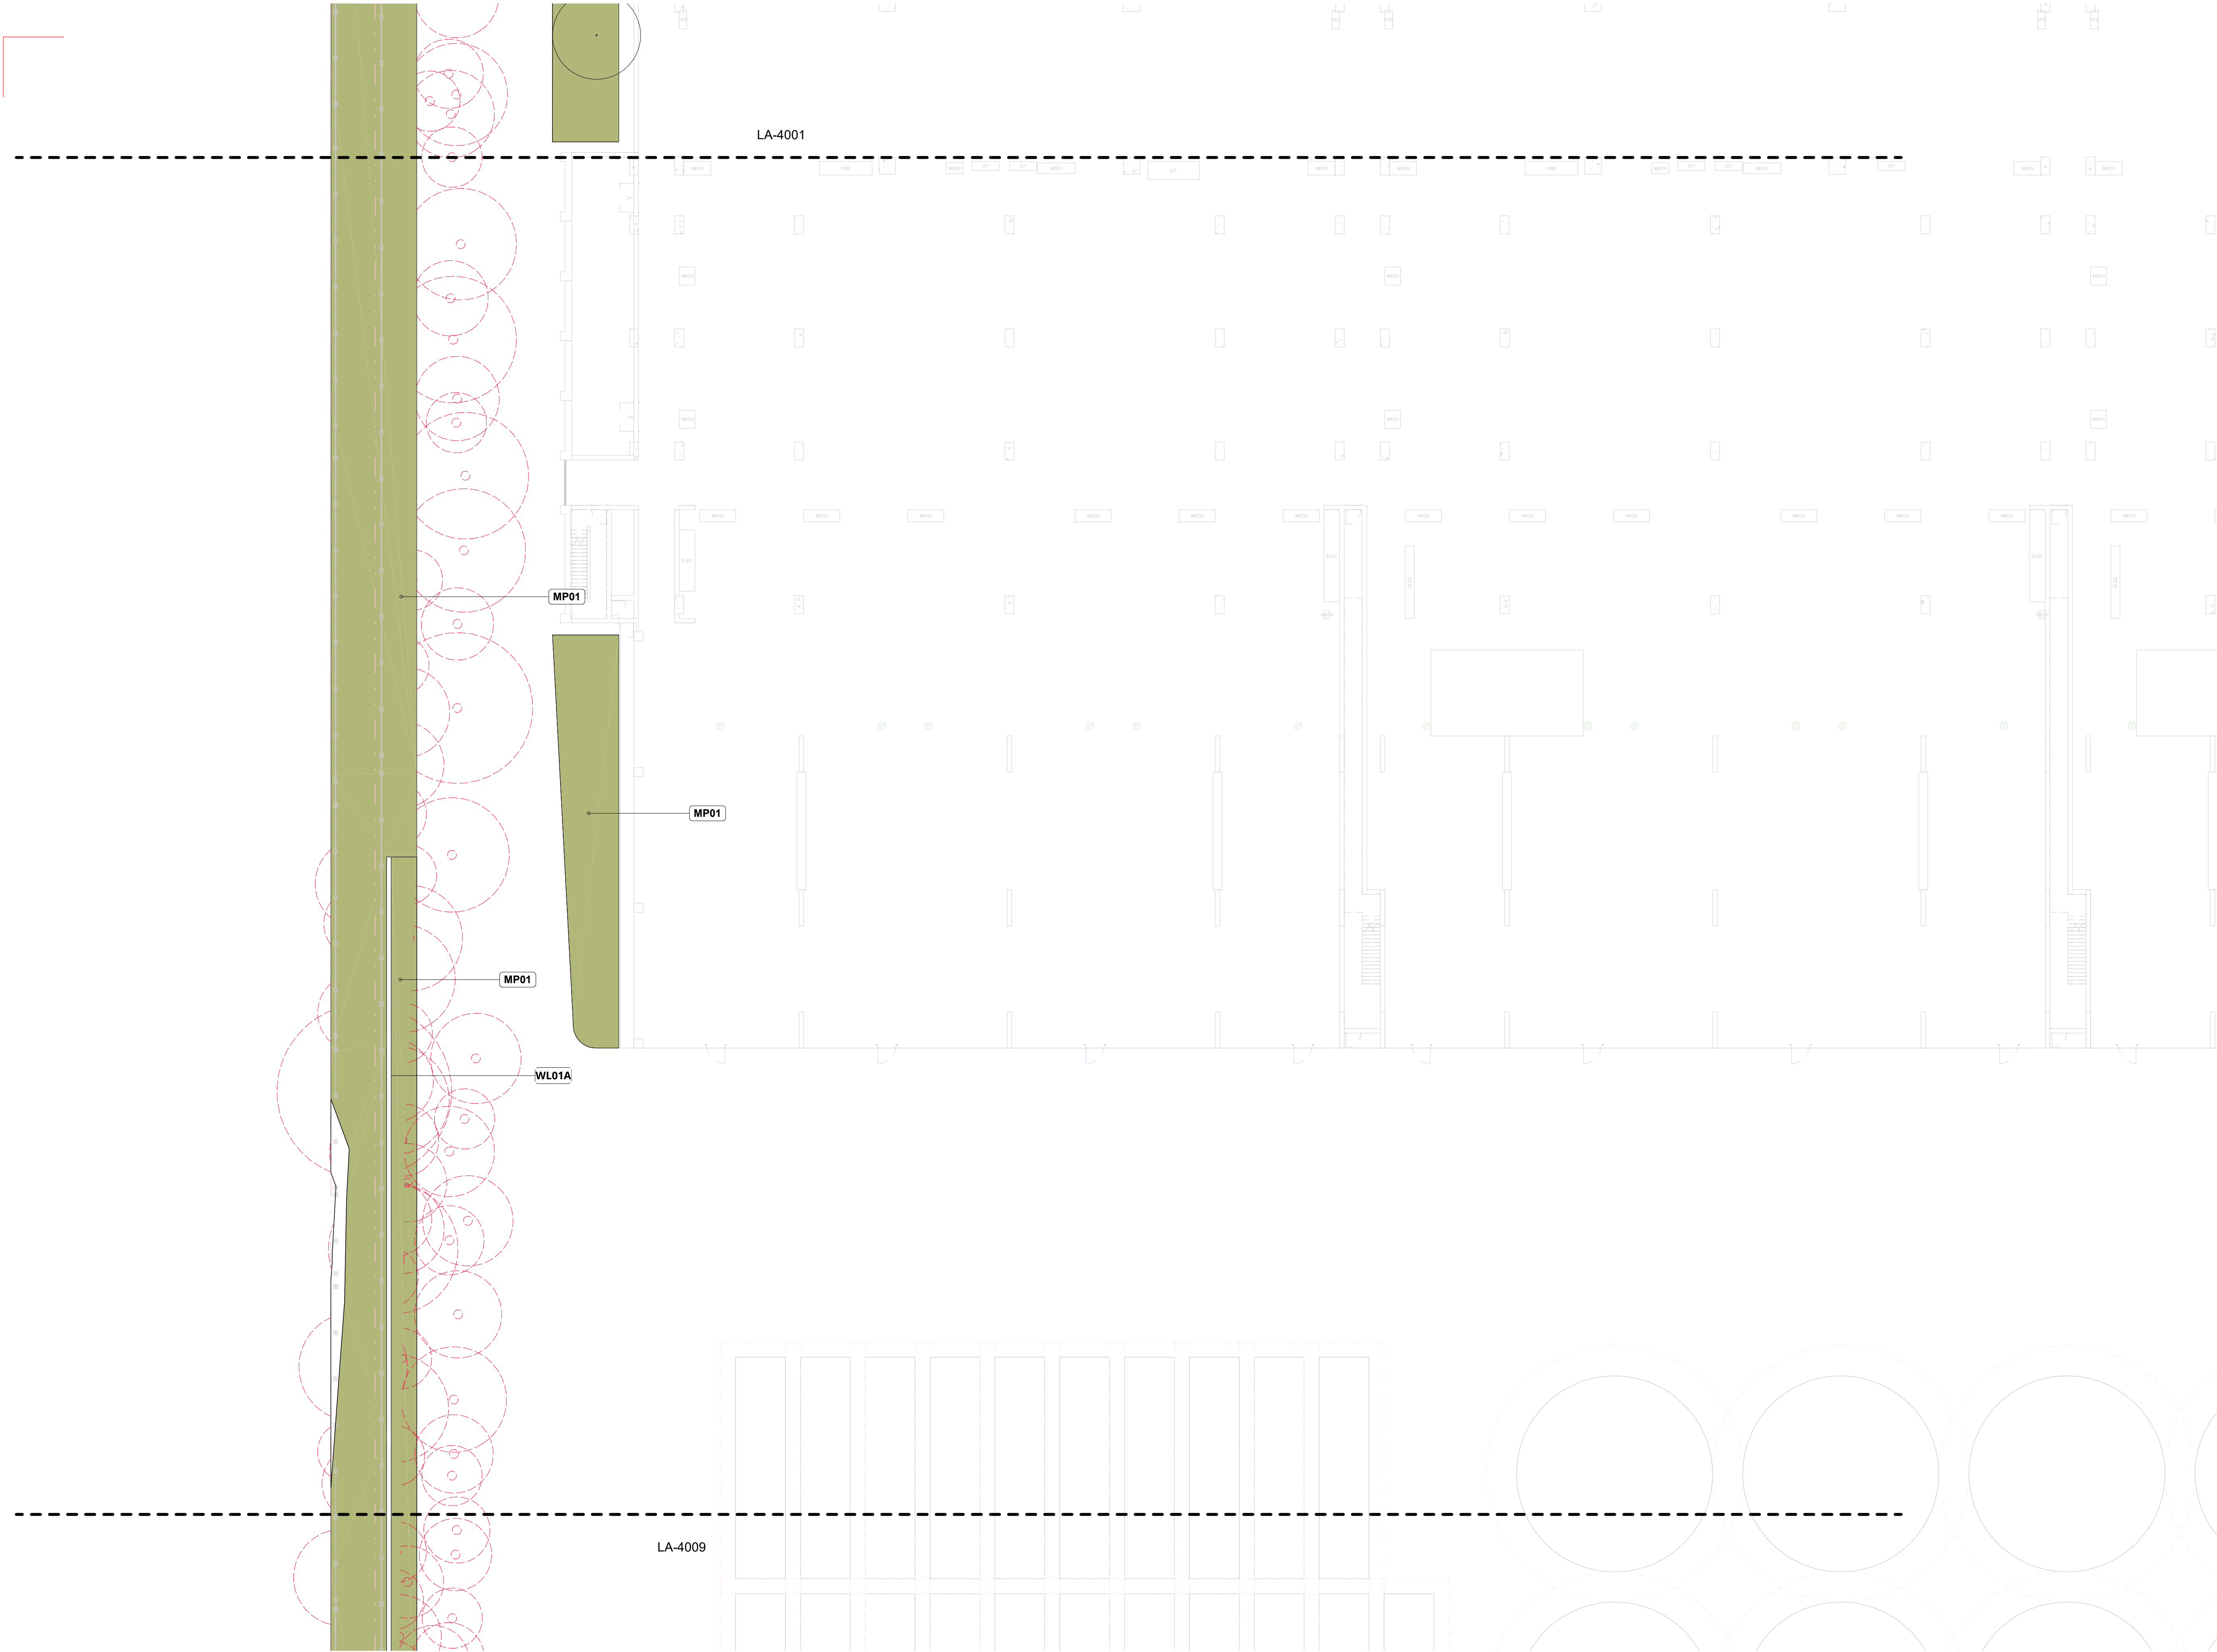

Copyright remains the property of Arcadia Design Group Pty Ltd. Use only figured dimensions. Any other required dimensions are to be referred to and supplied by the landscape architect. All discrepancies to be referred to the project manager and Arcadia Design Group Pty Ltd prior to construction. Ensure compliance with the Building Code of Australia and all relevant Australian Standards and Authority requirements.

[NOT FOR CONSTRUCTION]

A	SSDA Submission	16.02.2026
---	-----------------	------------

Revision	Revision Description	Revision Date
----------	----------------------	---------------

Project
PROJECT ATLAS DATA CENTRE

10 Roberts Road, Eastern Creek

Project Status
SSDA


Client
Goodman Property Services (Aust) Pty Ltd

Drawing No.	Drawing Name
4010	LANDSCAPE PLAN 10


Job No.	N25-013
Issue	A
Scale	1 : 200@A1

Newcastle, Suite 4a,
19 Honeysuckle Drive
Newcastle, NSW 2300
e newcastle@arcadiala.com.au
t 02 4058 1810


ARCADIA

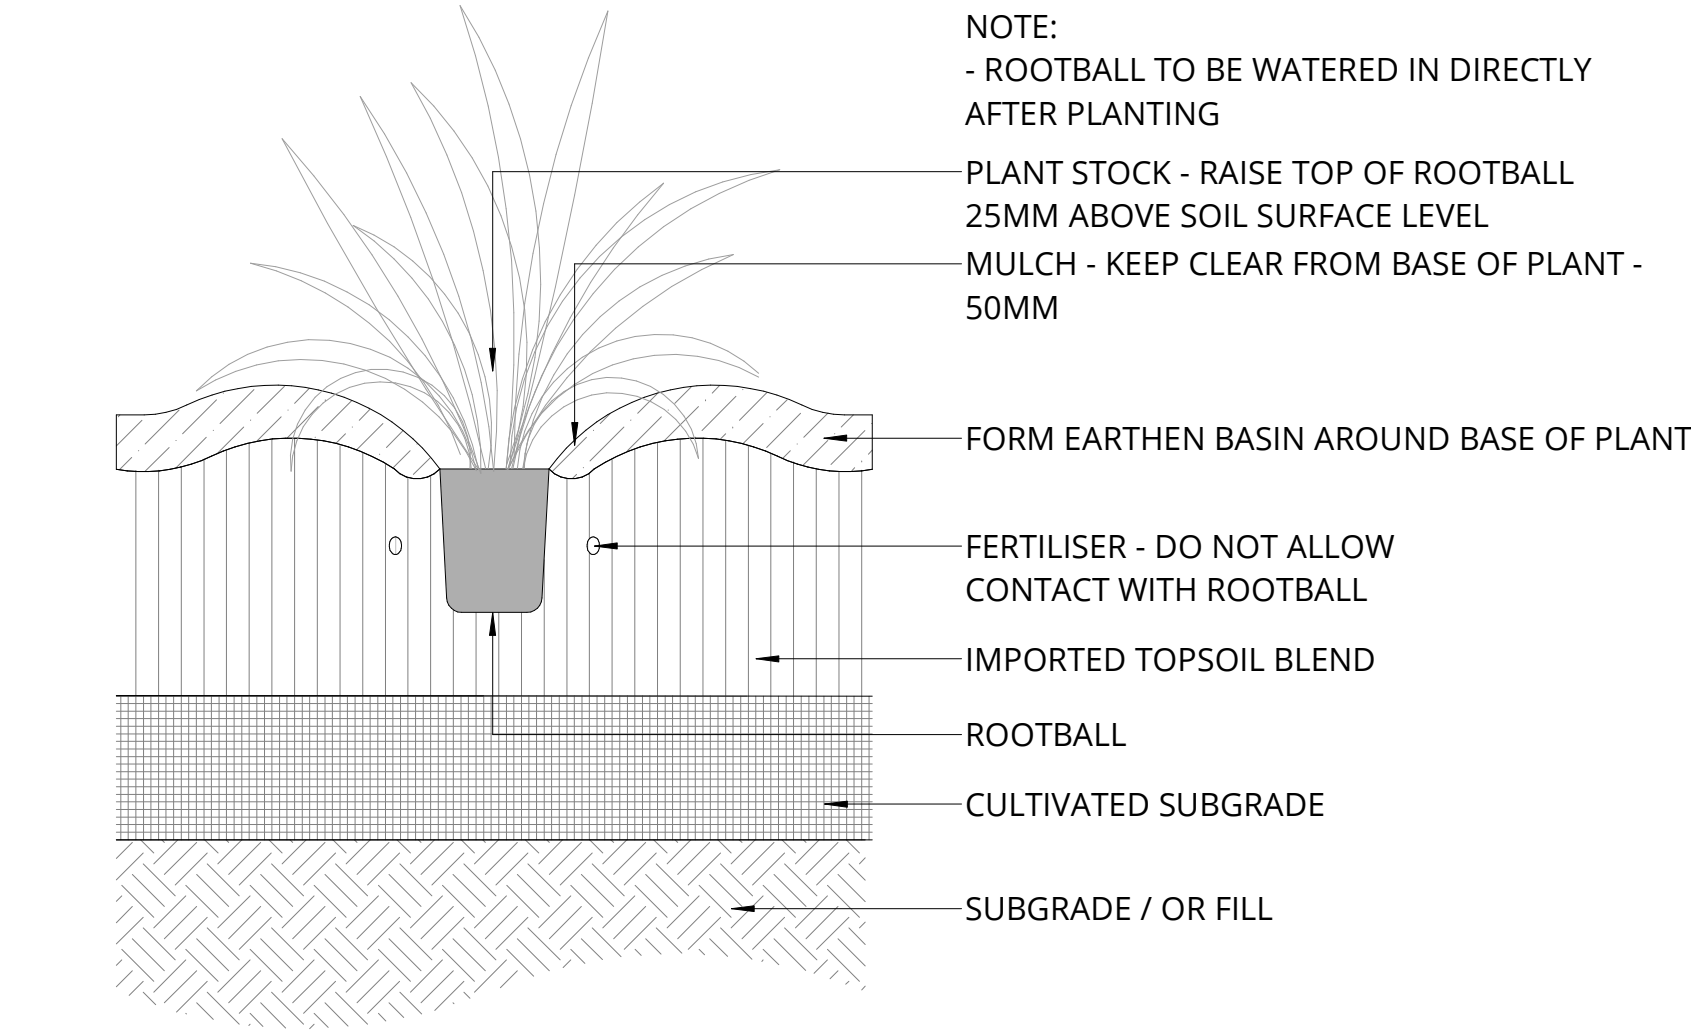

1 PLANTING AREA TYPE 1
1 : 10

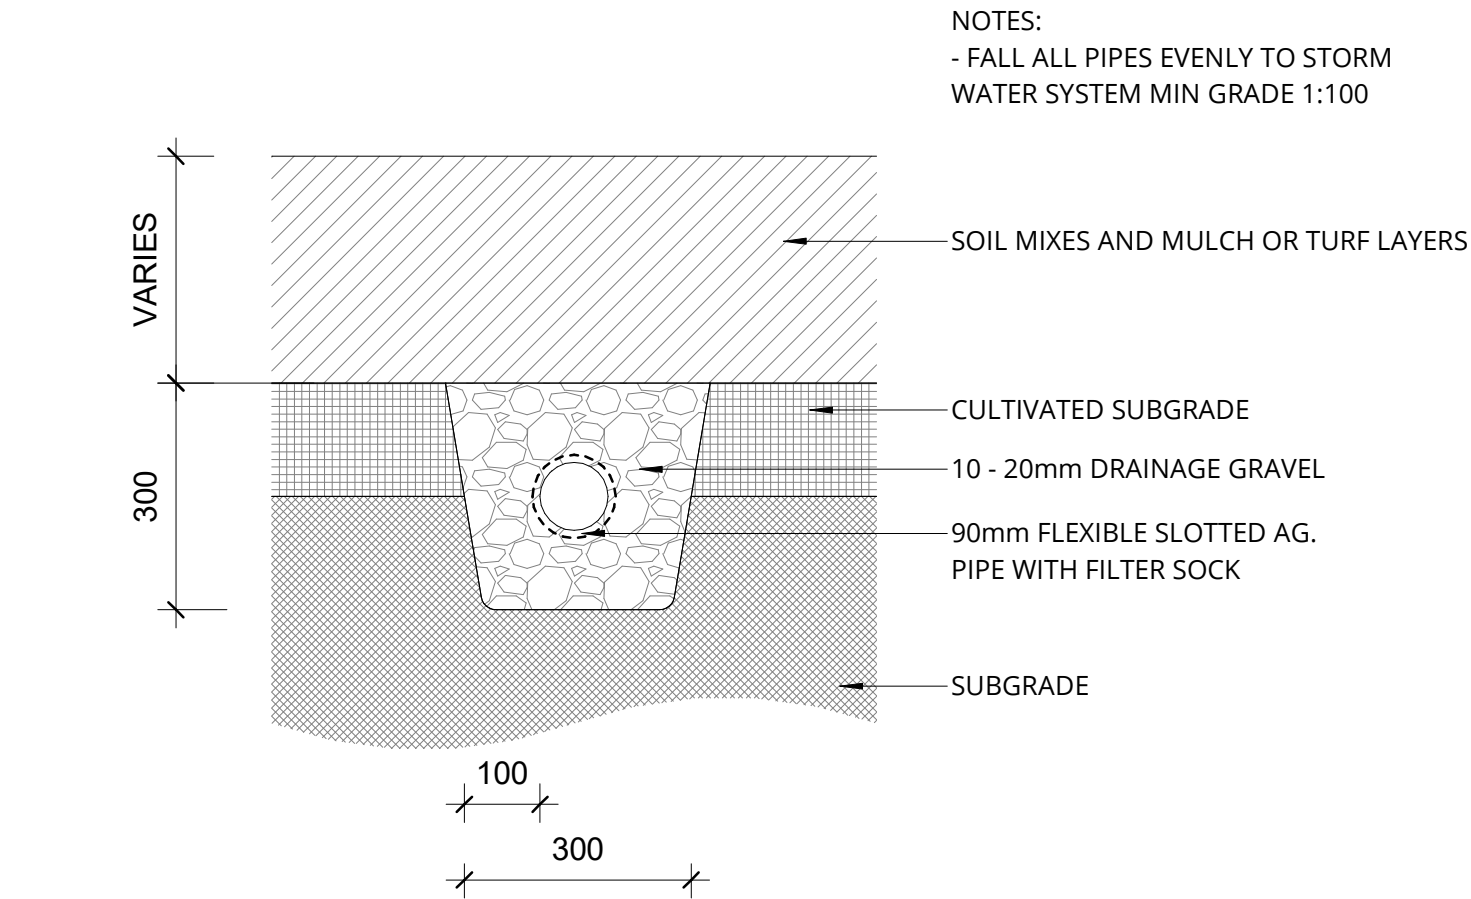

3 SUB SOIL DRAINAGE
1 : 10

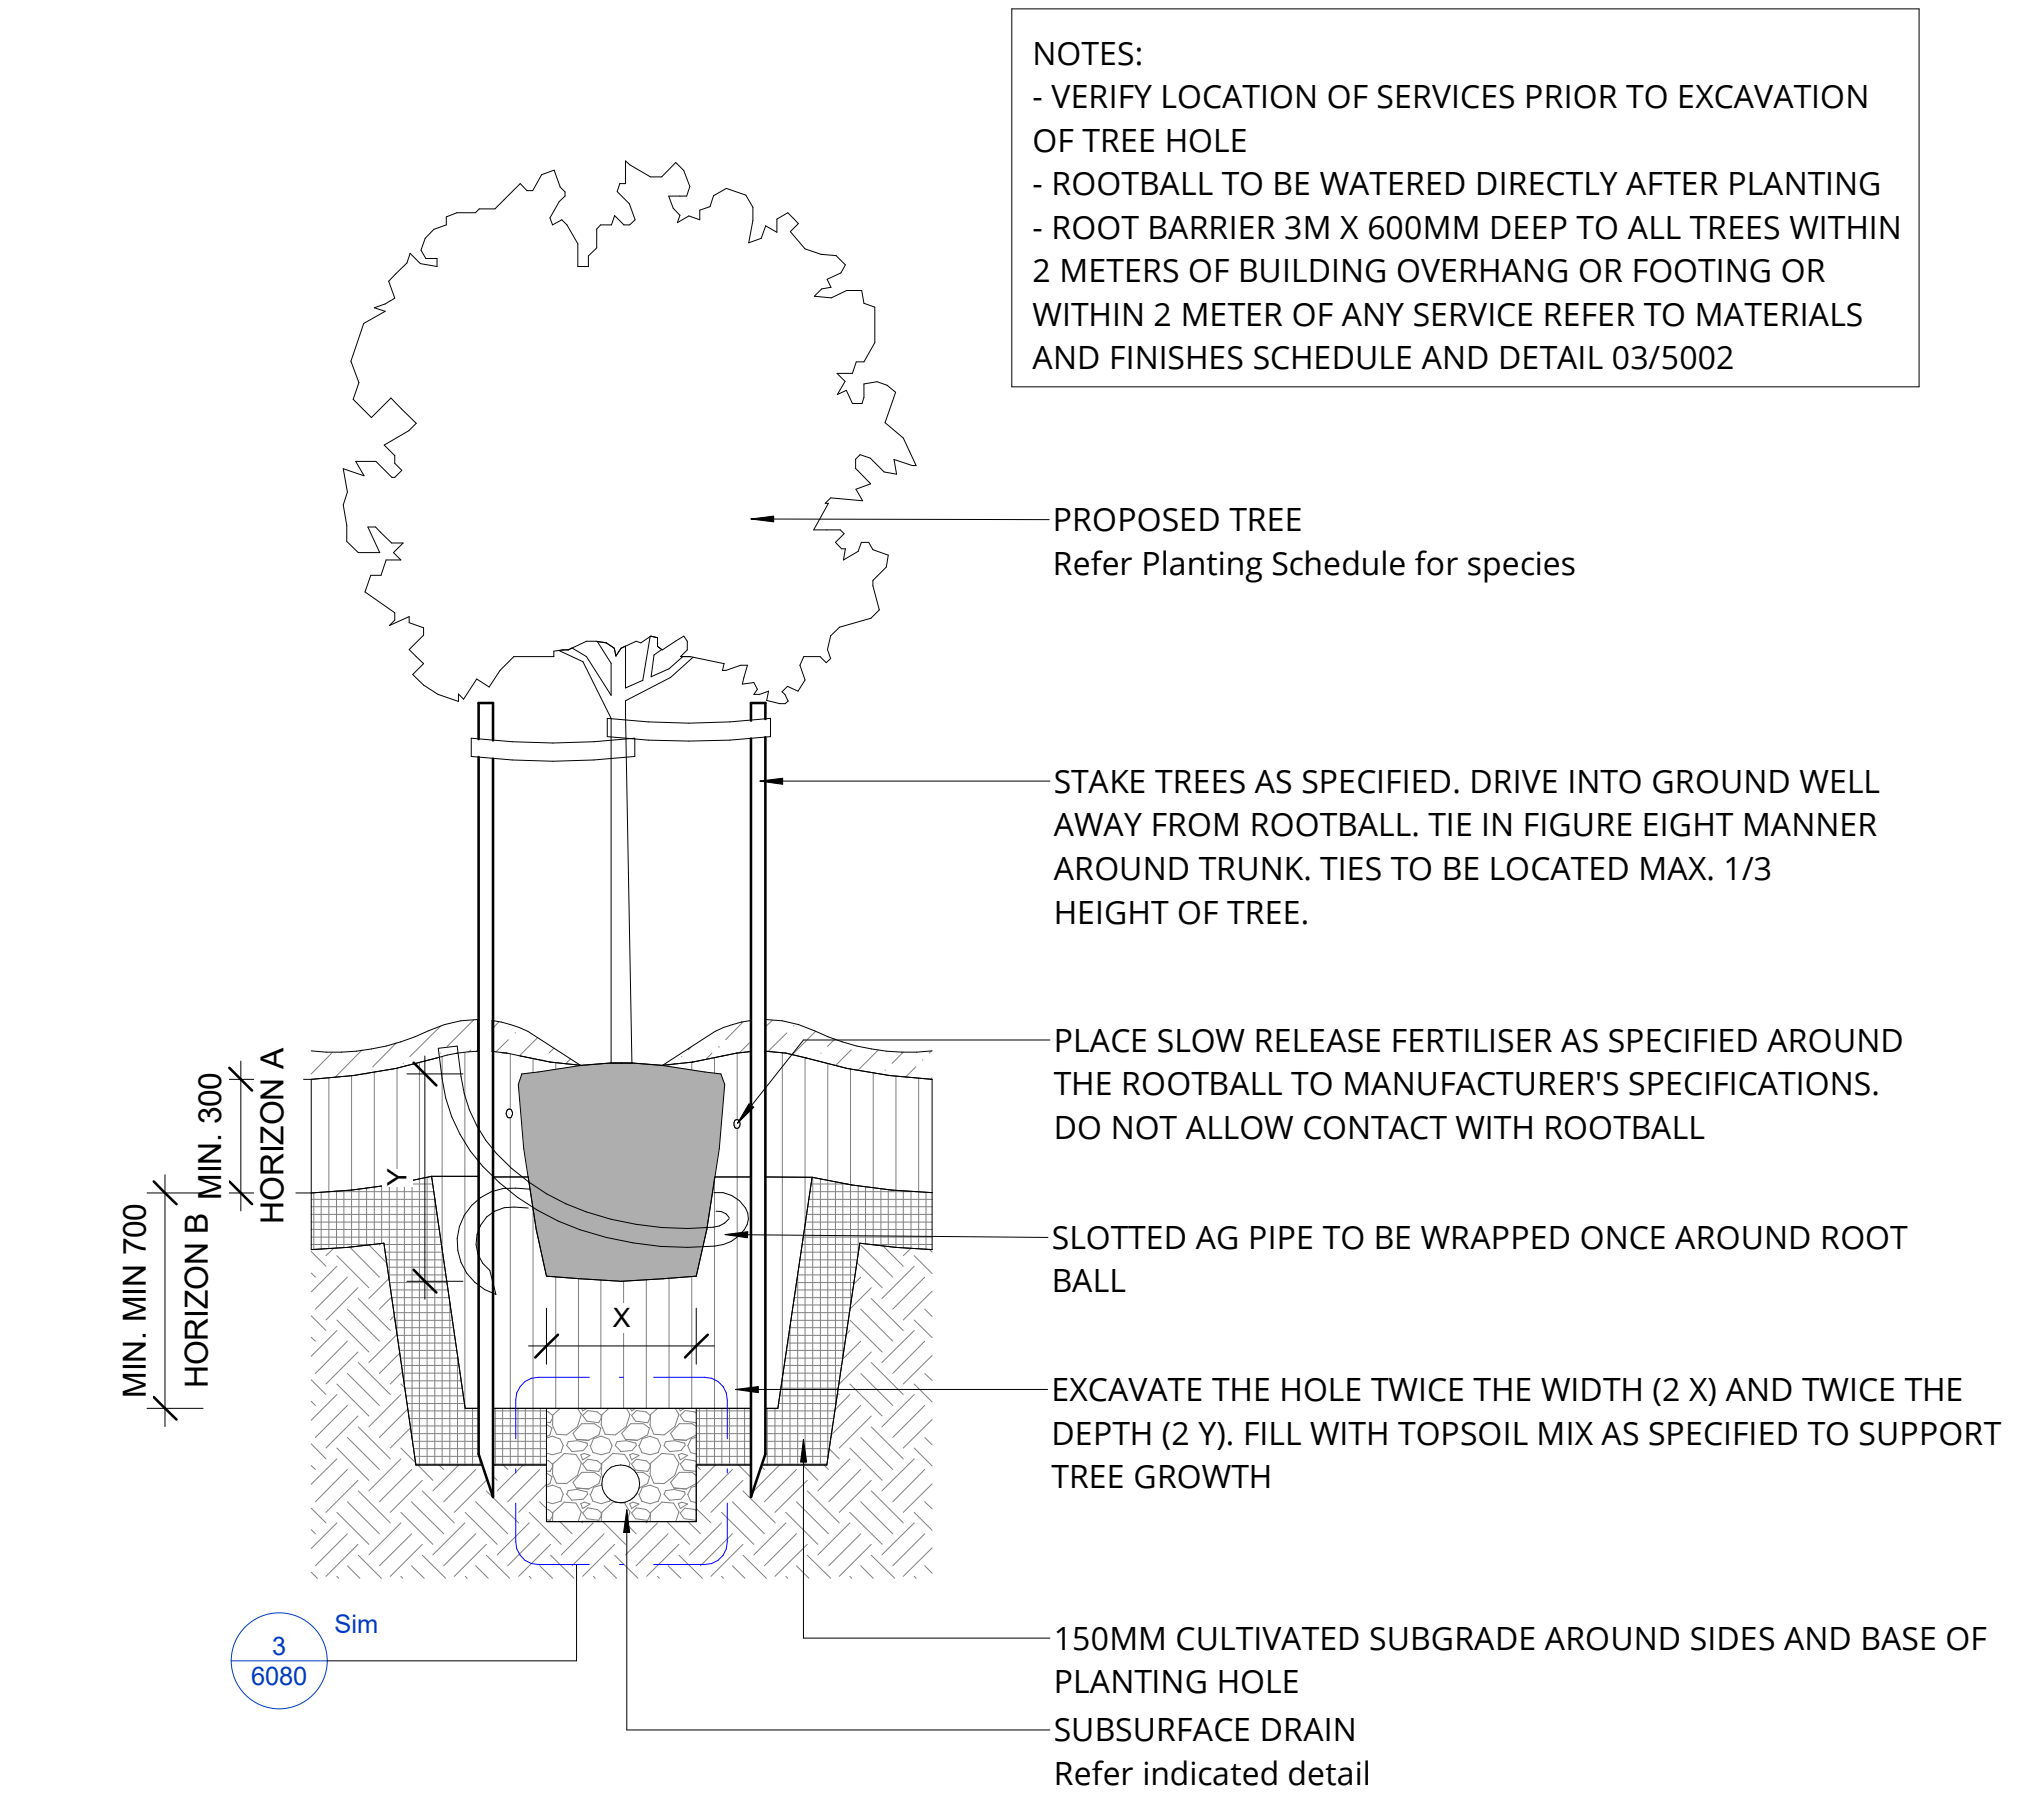

2 TREE PLANTING
1 : 20