


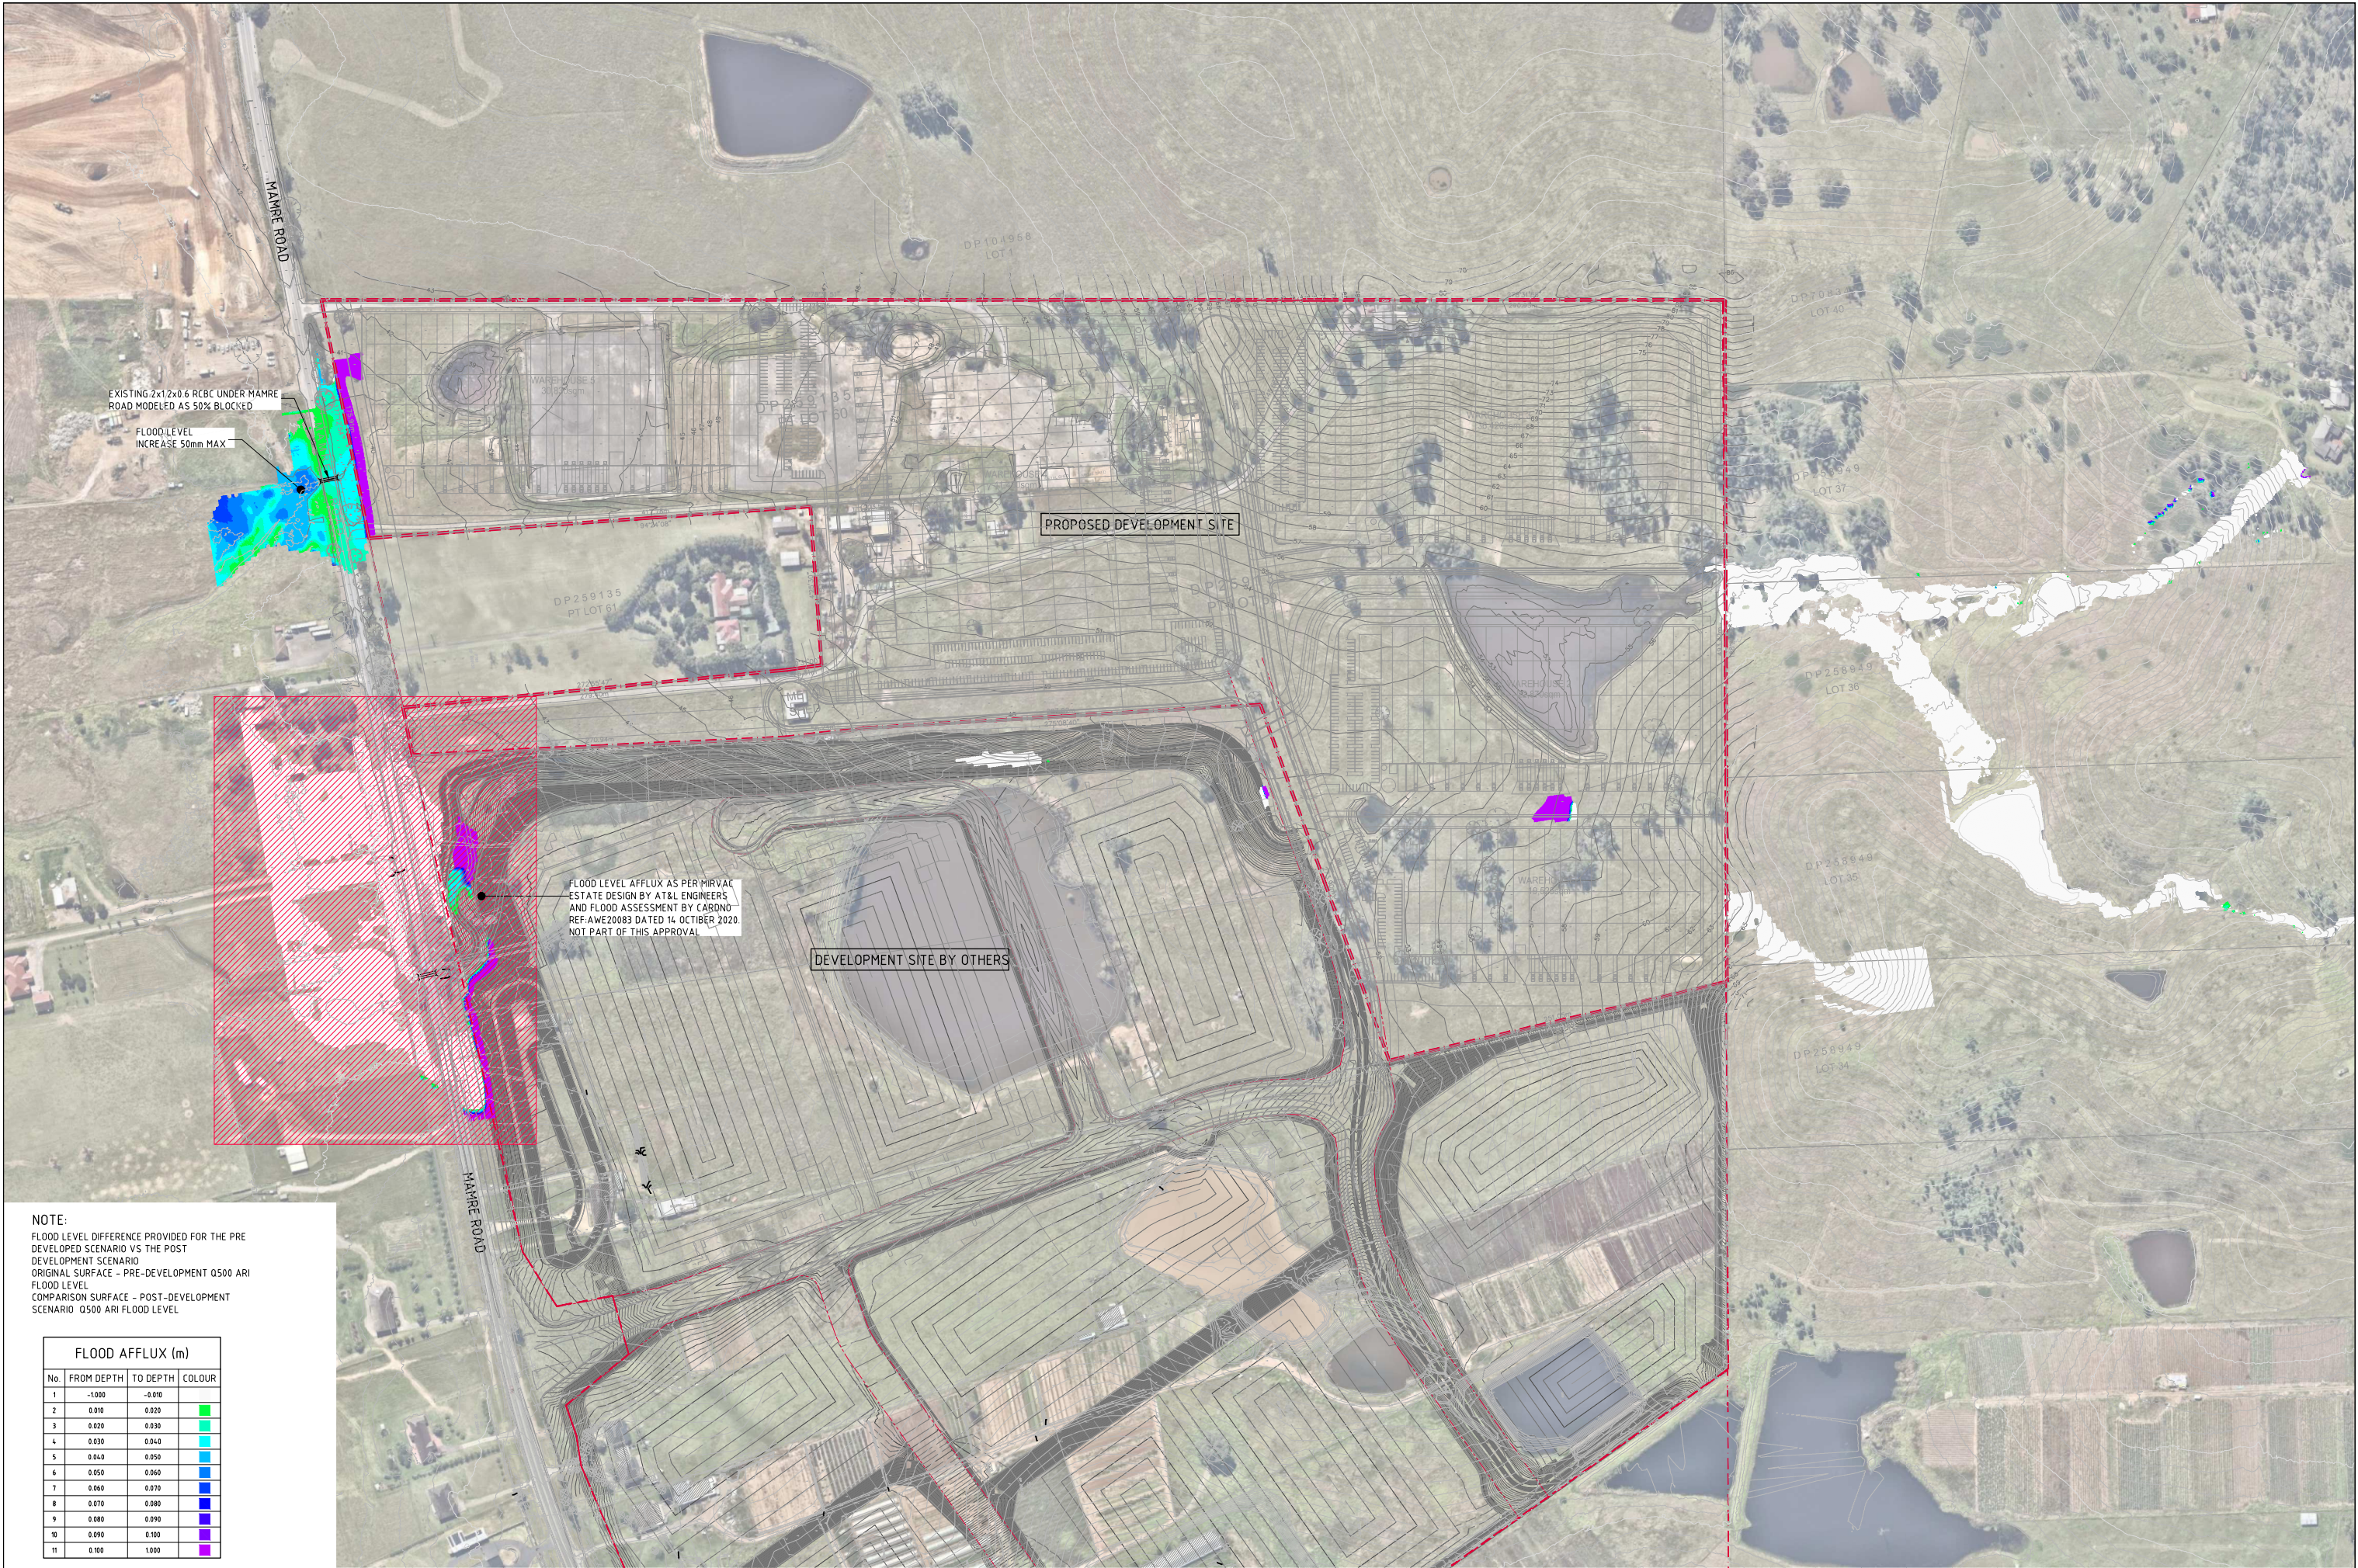

NOTE:  
FLOOD LEVEL DIFFERENCE PROVIDED FOR THE PRE DEVELOPED SCENARIO VS THE POST DEVELOPMENT SCENARIO  
ORIGINAL SURFACE - PRE-DEVELOPMENT 0500 ARI FLOOD LEVEL  
COMPARISON SURFACE - POST-DEVELOPMENT SCENARIO 0500 ARI FLOOD LEVEL


| FLOOD AFFLUX (m) |            |          |        |
|------------------|------------|----------|--------|
| No.              | FROM DEPTH | TO DEPTH | COLOUR |
| 1                | -1.000     | -0.910   |        |
| 2                | 0.010      | 0.020    |        |
| 3                | 0.020      | 0.030    |        |
| 4                | 0.030      | 0.040    |        |
| 5                | 0.040      | 0.050    |        |
| 6                | 0.050      | 0.060    |        |
| 7                | 0.060      | 0.070    |        |
| 8                | 0.070      | 0.080    |        |
| 9                | 0.080      | 0.090    |        |
| 10               | 0.090      | 0.100    |        |
| 11               | 0.100      | 1.000    |        |

0.2% AEP FLOOD AFFLUX PLAN  
SCALE 1:1500

15m 0 15 30 45 60 75 90 105 120 135 150m  
SCALE 1:1500 AT A0 SIZE SHEET

FOR INFORMATION ONLY



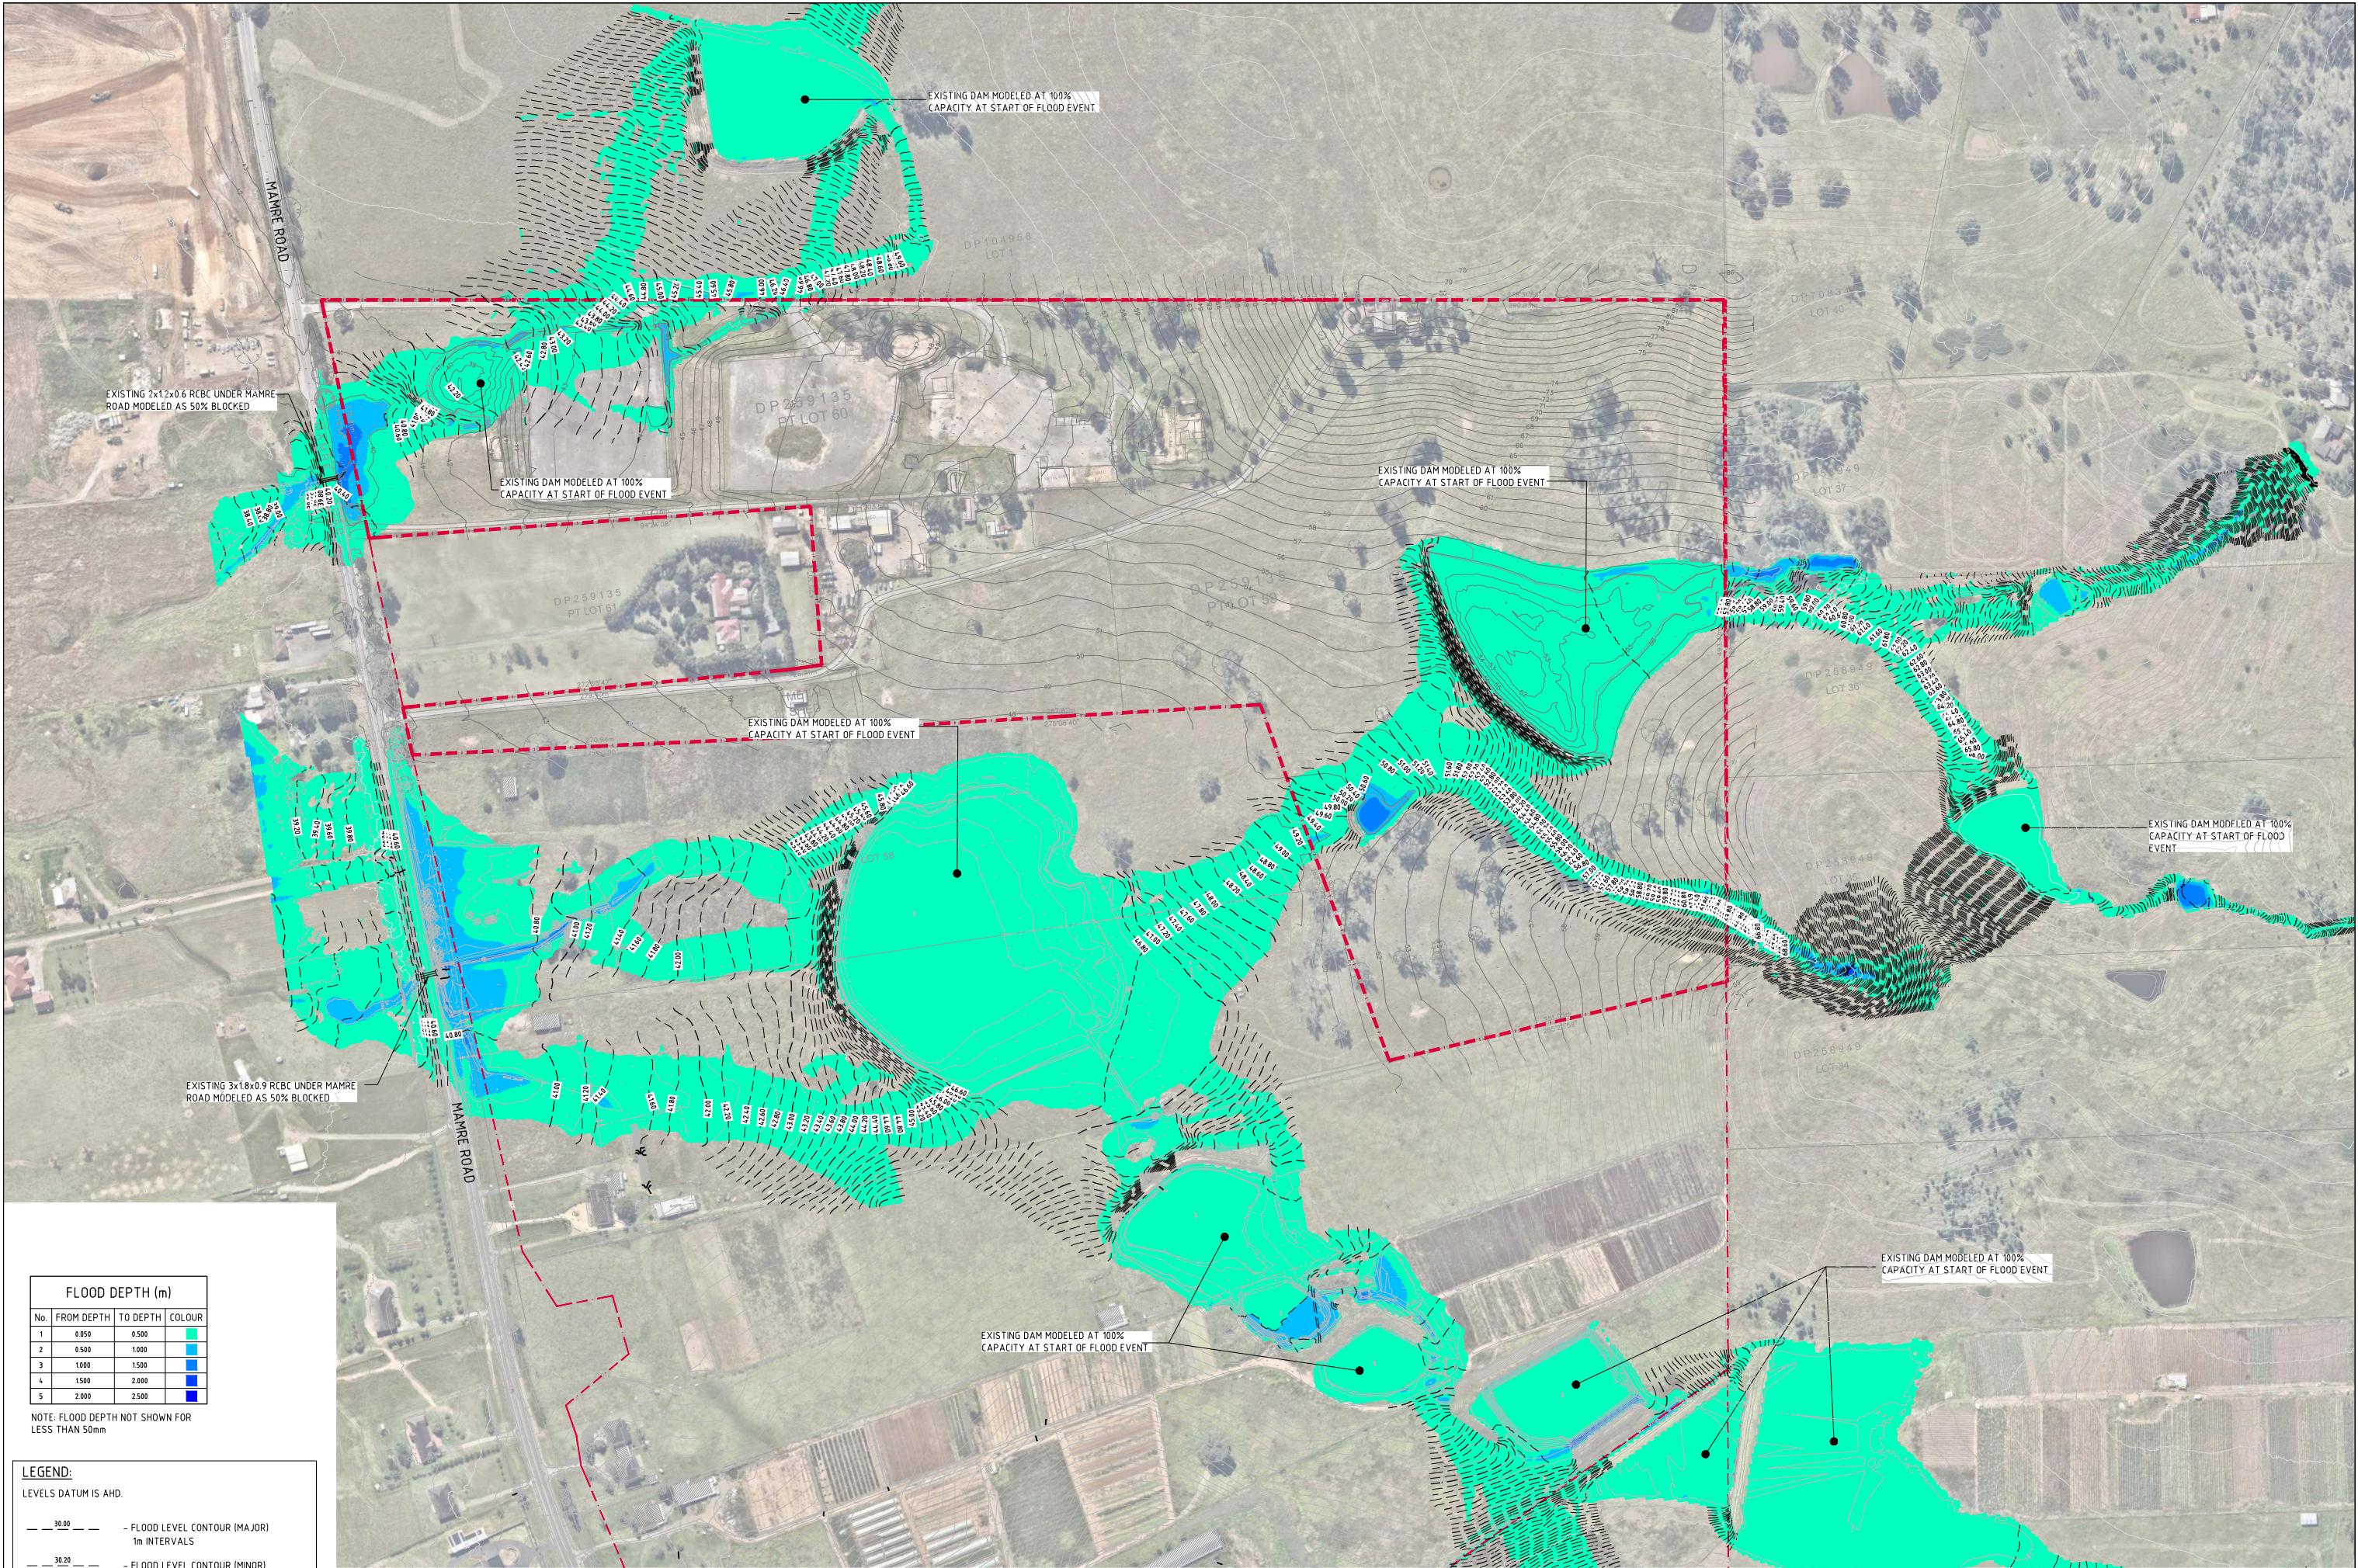

| FLOOD DEPTH (m) |            |          |        |
|-----------------|------------|----------|--------|
| No.             | FROM DEPTH | TO DEPTH | COLOUR |
| 1               | 0.050      | 0.500    |        |
| 2               | 0.500      | 1.000    |        |
| 3               | 1.000      | 1.500    |        |
| 4               | 1.500      | 2.000    |        |
| 5               | 2.000      | 2.500    |        |

NOTE: FLOOD DEPTH NOT SHOWN FOR LESS THAN 50mm

LEGEND:

LEVELS DATUM IS AHD.

- 30.00 — - FLOOD LEVEL CONTOUR (MAJOR)  
1m INTERVALS
- 30.20 — - FLOOD LEVEL CONTOUR (MINOR)  
0.2m INTERVALS



0.2% AEP PRE DEVELOPMENT LEVELS & DEPTHS  
SCALE 1:1500

FOR INFORMATION ONLY

15m 0 15 30 45 60 75 90 105 120 135 150m  
SCALE 1:1500 AT A0 SIZE SHEET

| ISSUED FOR INFORMATION | 31.05.21 | A     |
|------------------------|----------|-------|
| AMENDMENTS             | DATE     | ISSUE |
|                        |          |       |
|                        |          |       |
|                        |          |       |

| AMENDMENTS | DATE | ISSUE |
|------------|------|-------|
|            |      |       |
|            |      |       |
|            |      |       |
|            |      |       |

| AMENDMENTS | DATE | ISSUE |
|------------|------|-------|
|            |      |       |
|            |      |       |
|            |      |       |
|            |      |       |

| ARCHITECT   | CLIENT                      |
|---|-----------------------------|
| <b>SBA</b><br>ARCHITECTS<br>Suite 102, 63 Mount Street, North Sydney NSW 2060<br>T: (02) 9550 1888 F: (02) 9550 1889<br>E: info@sbaarchitects.com.au W: www.sbaarchitects.com.au | <b>GPT</b><br>The GPT Group |


| PROJECT                                                                      | DESIGNED | DRAWN | DATE      | CHECKED | DATE | SCALE | SCALE    | CAD REF        |
|------------------------------------------------------------------------------|----------|-------|-----------|---------|------|-------|----------|----------------|
| YIRIBANA LOGISTICS ESTATE<br>754-770 & 784-786 MAMRE ROAD<br>KEMPS CREEK NSW | MC       | MC    | APRIL '21 | MW      |      | A0    | AS SHOWN | C013874.06-F28 |

| CONSULTANT   | CONSULTANT                   |
|---|------------------------------|
| <b>Costin Roe Consulting Pty Ltd.</b><br>Consulting Engineers<br>Level 1, 8 Windmill Street<br>Wahbi Bay, Sydney NSW 2000<br>Tel: (02) 8551-7699 Fax: (02) 8541-3721<br>email: mail@costinroe.com.au © | <b>Costin Roe Consulting</b> |

| PRECISION | COMMUNICATION | ACCOUNTABILITY |
|-----------|---------------|----------------|
|           |               |                |

| DRAWING TITLE                                    | DRAWING No     | ISSUE |
|--------------------------------------------------|----------------|-------|
| 0.2% AEP PRE DEVELOPMENT FLOOD LEVELS AND DEPTHS | C013874.06-F28 | A     |



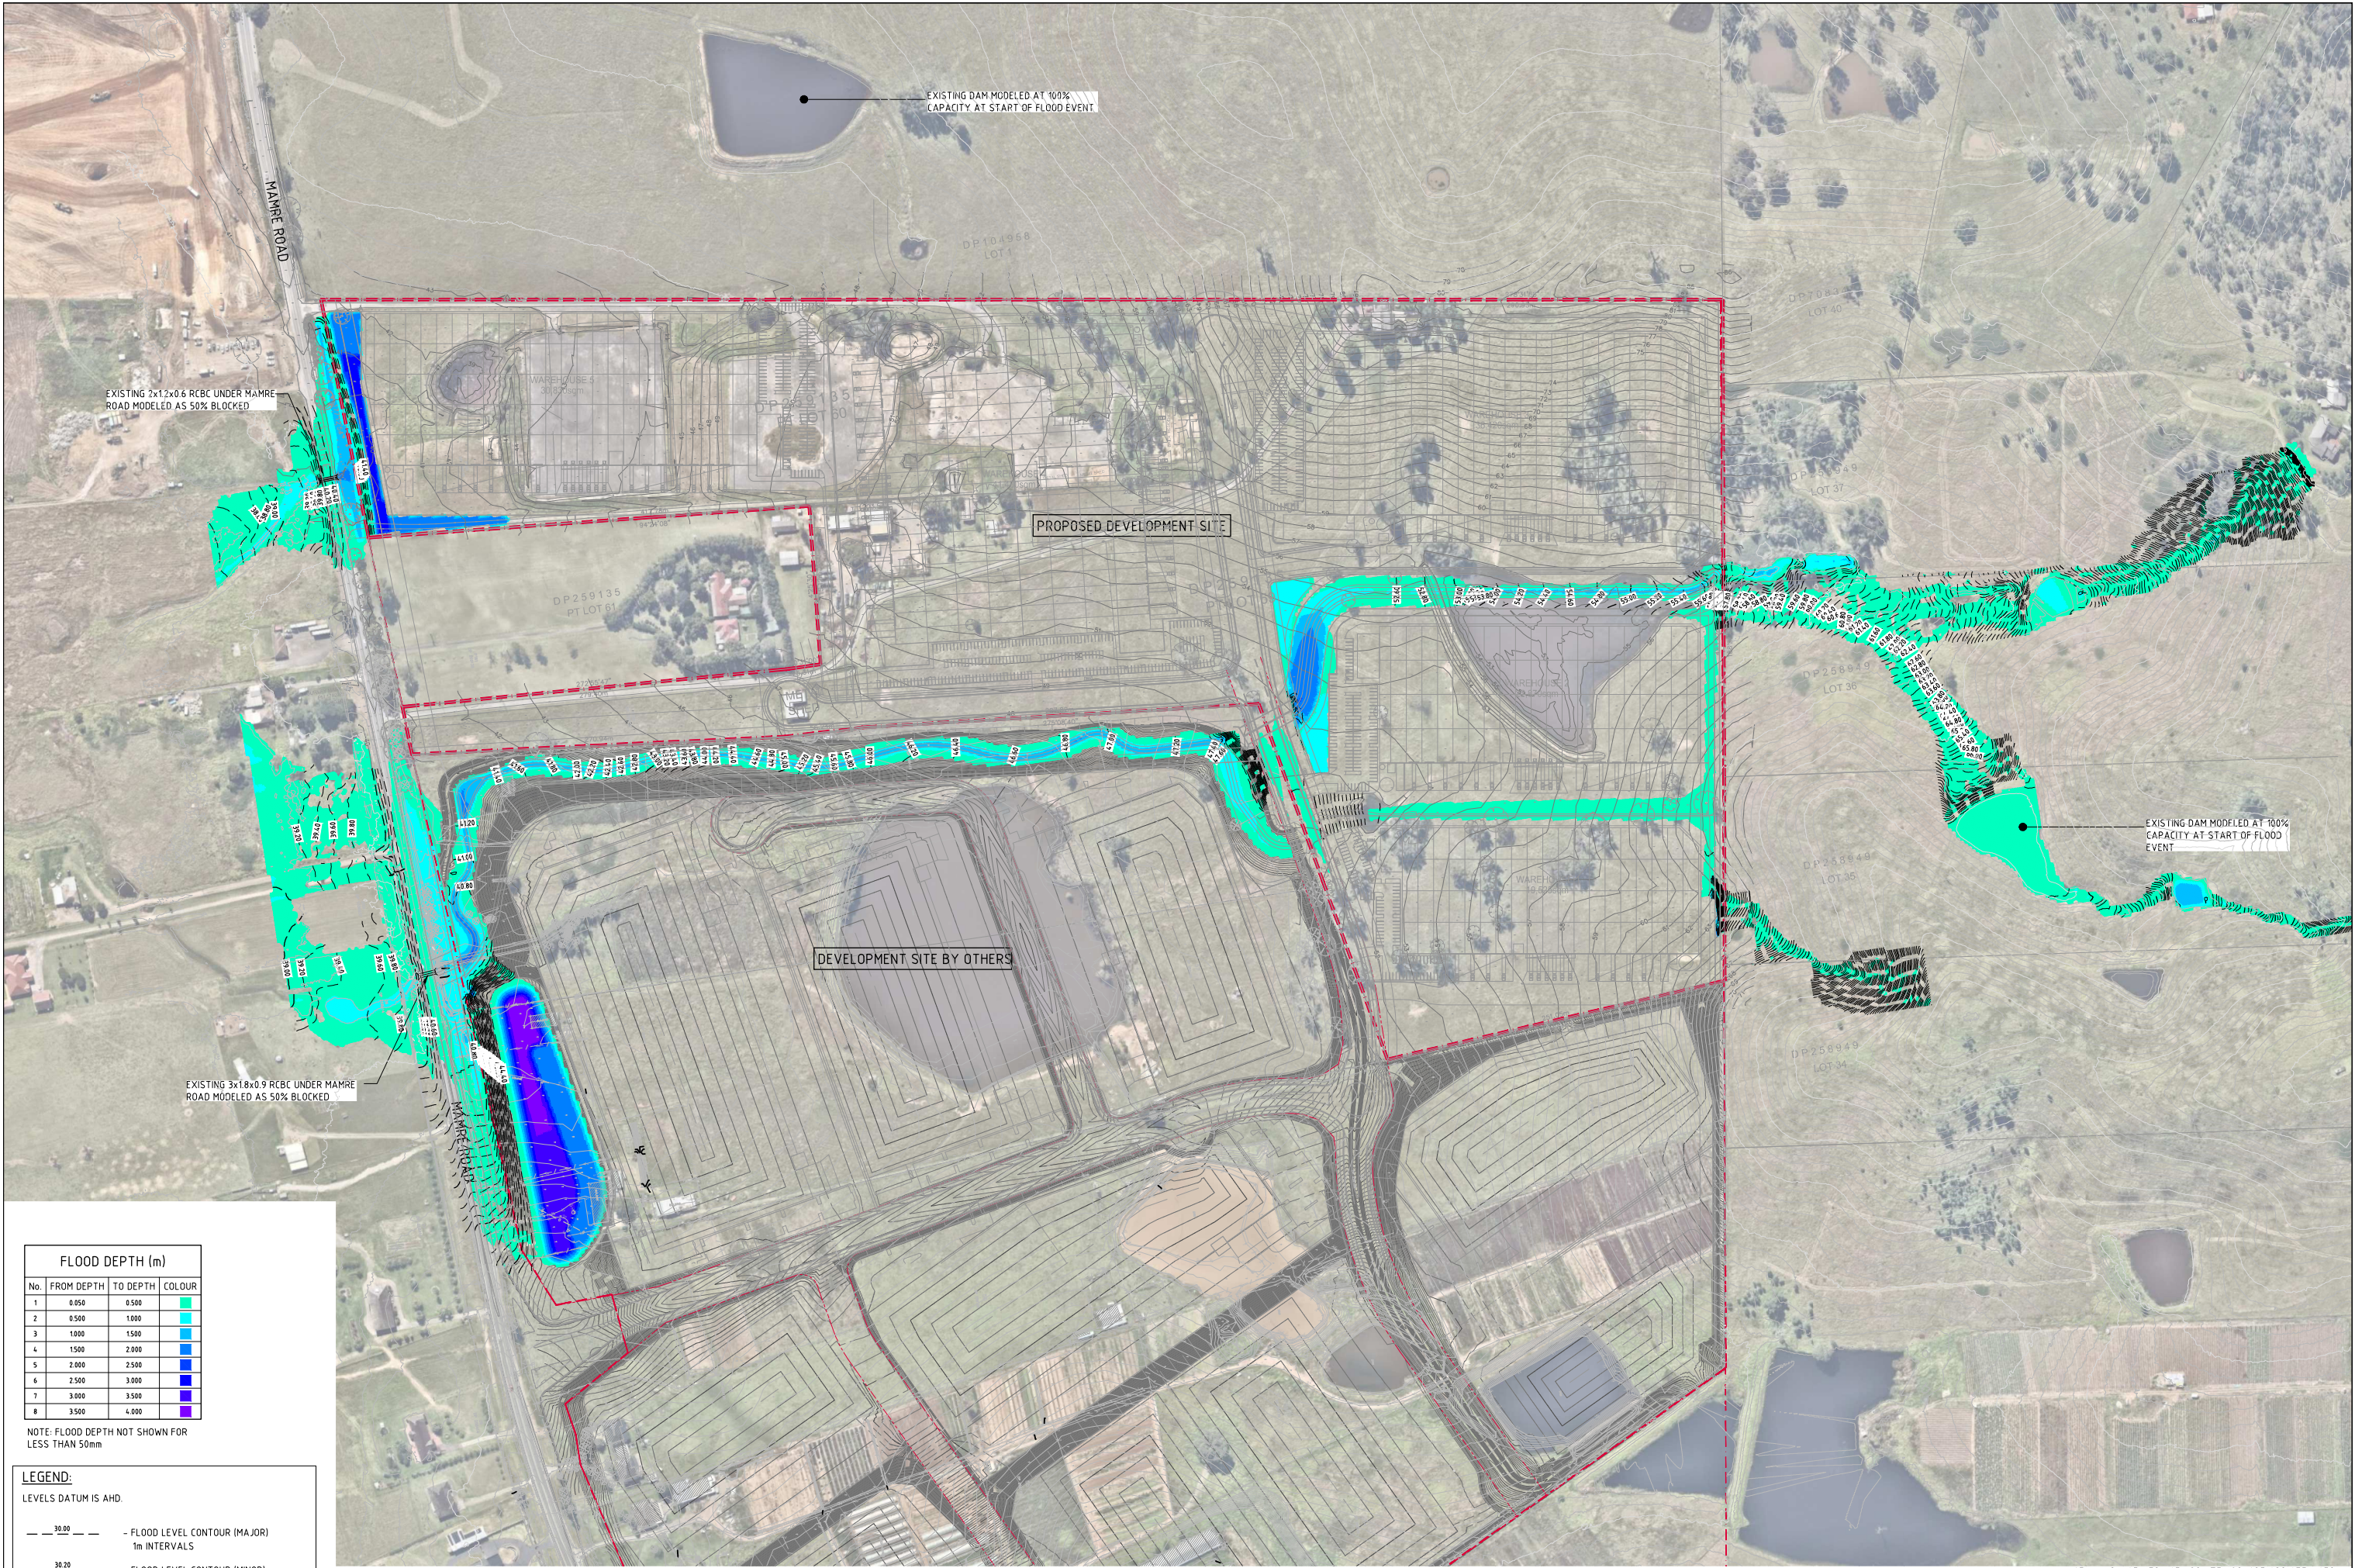

| FLOOD DEPTH (m) |            |          |        |
|-----------------|------------|----------|--------|
| No.             | FROM DEPTH | TO DEPTH | COLOUR |
| 1               | 0.50       | 0.500    |        |
| 2               | 0.500      | 1.000    |        |
| 3               | 1.000      | 1.500    |        |
| 4               | 1.500      | 2.000    |        |
| 5               | 2.000      | 2.500    |        |
| 6               | 2.500      | 3.000    |        |
| 7               | 3.000      | 3.500    |        |
| 8               | 3.500      | 4.000    |        |

NOTE: FLOOD DEPTH NOT SHOWN FOR LESS THAN 50mm


**LEGEND:**  
LEVELS DATUM IS AHD.

— 30.00 — - FLOOD LEVEL CONTOUR (MAJOR)  
1m INTERVALS


— 30.20 — - FLOOD LEVEL CONTOUR (MINOR)  
0.2m INTERVALS

0.2% AEP POST DEVELOPMENT LEVELS & DEPTHS  
SCALE 1:1500

FOR INFORMATION ONLY

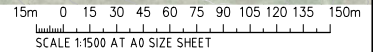



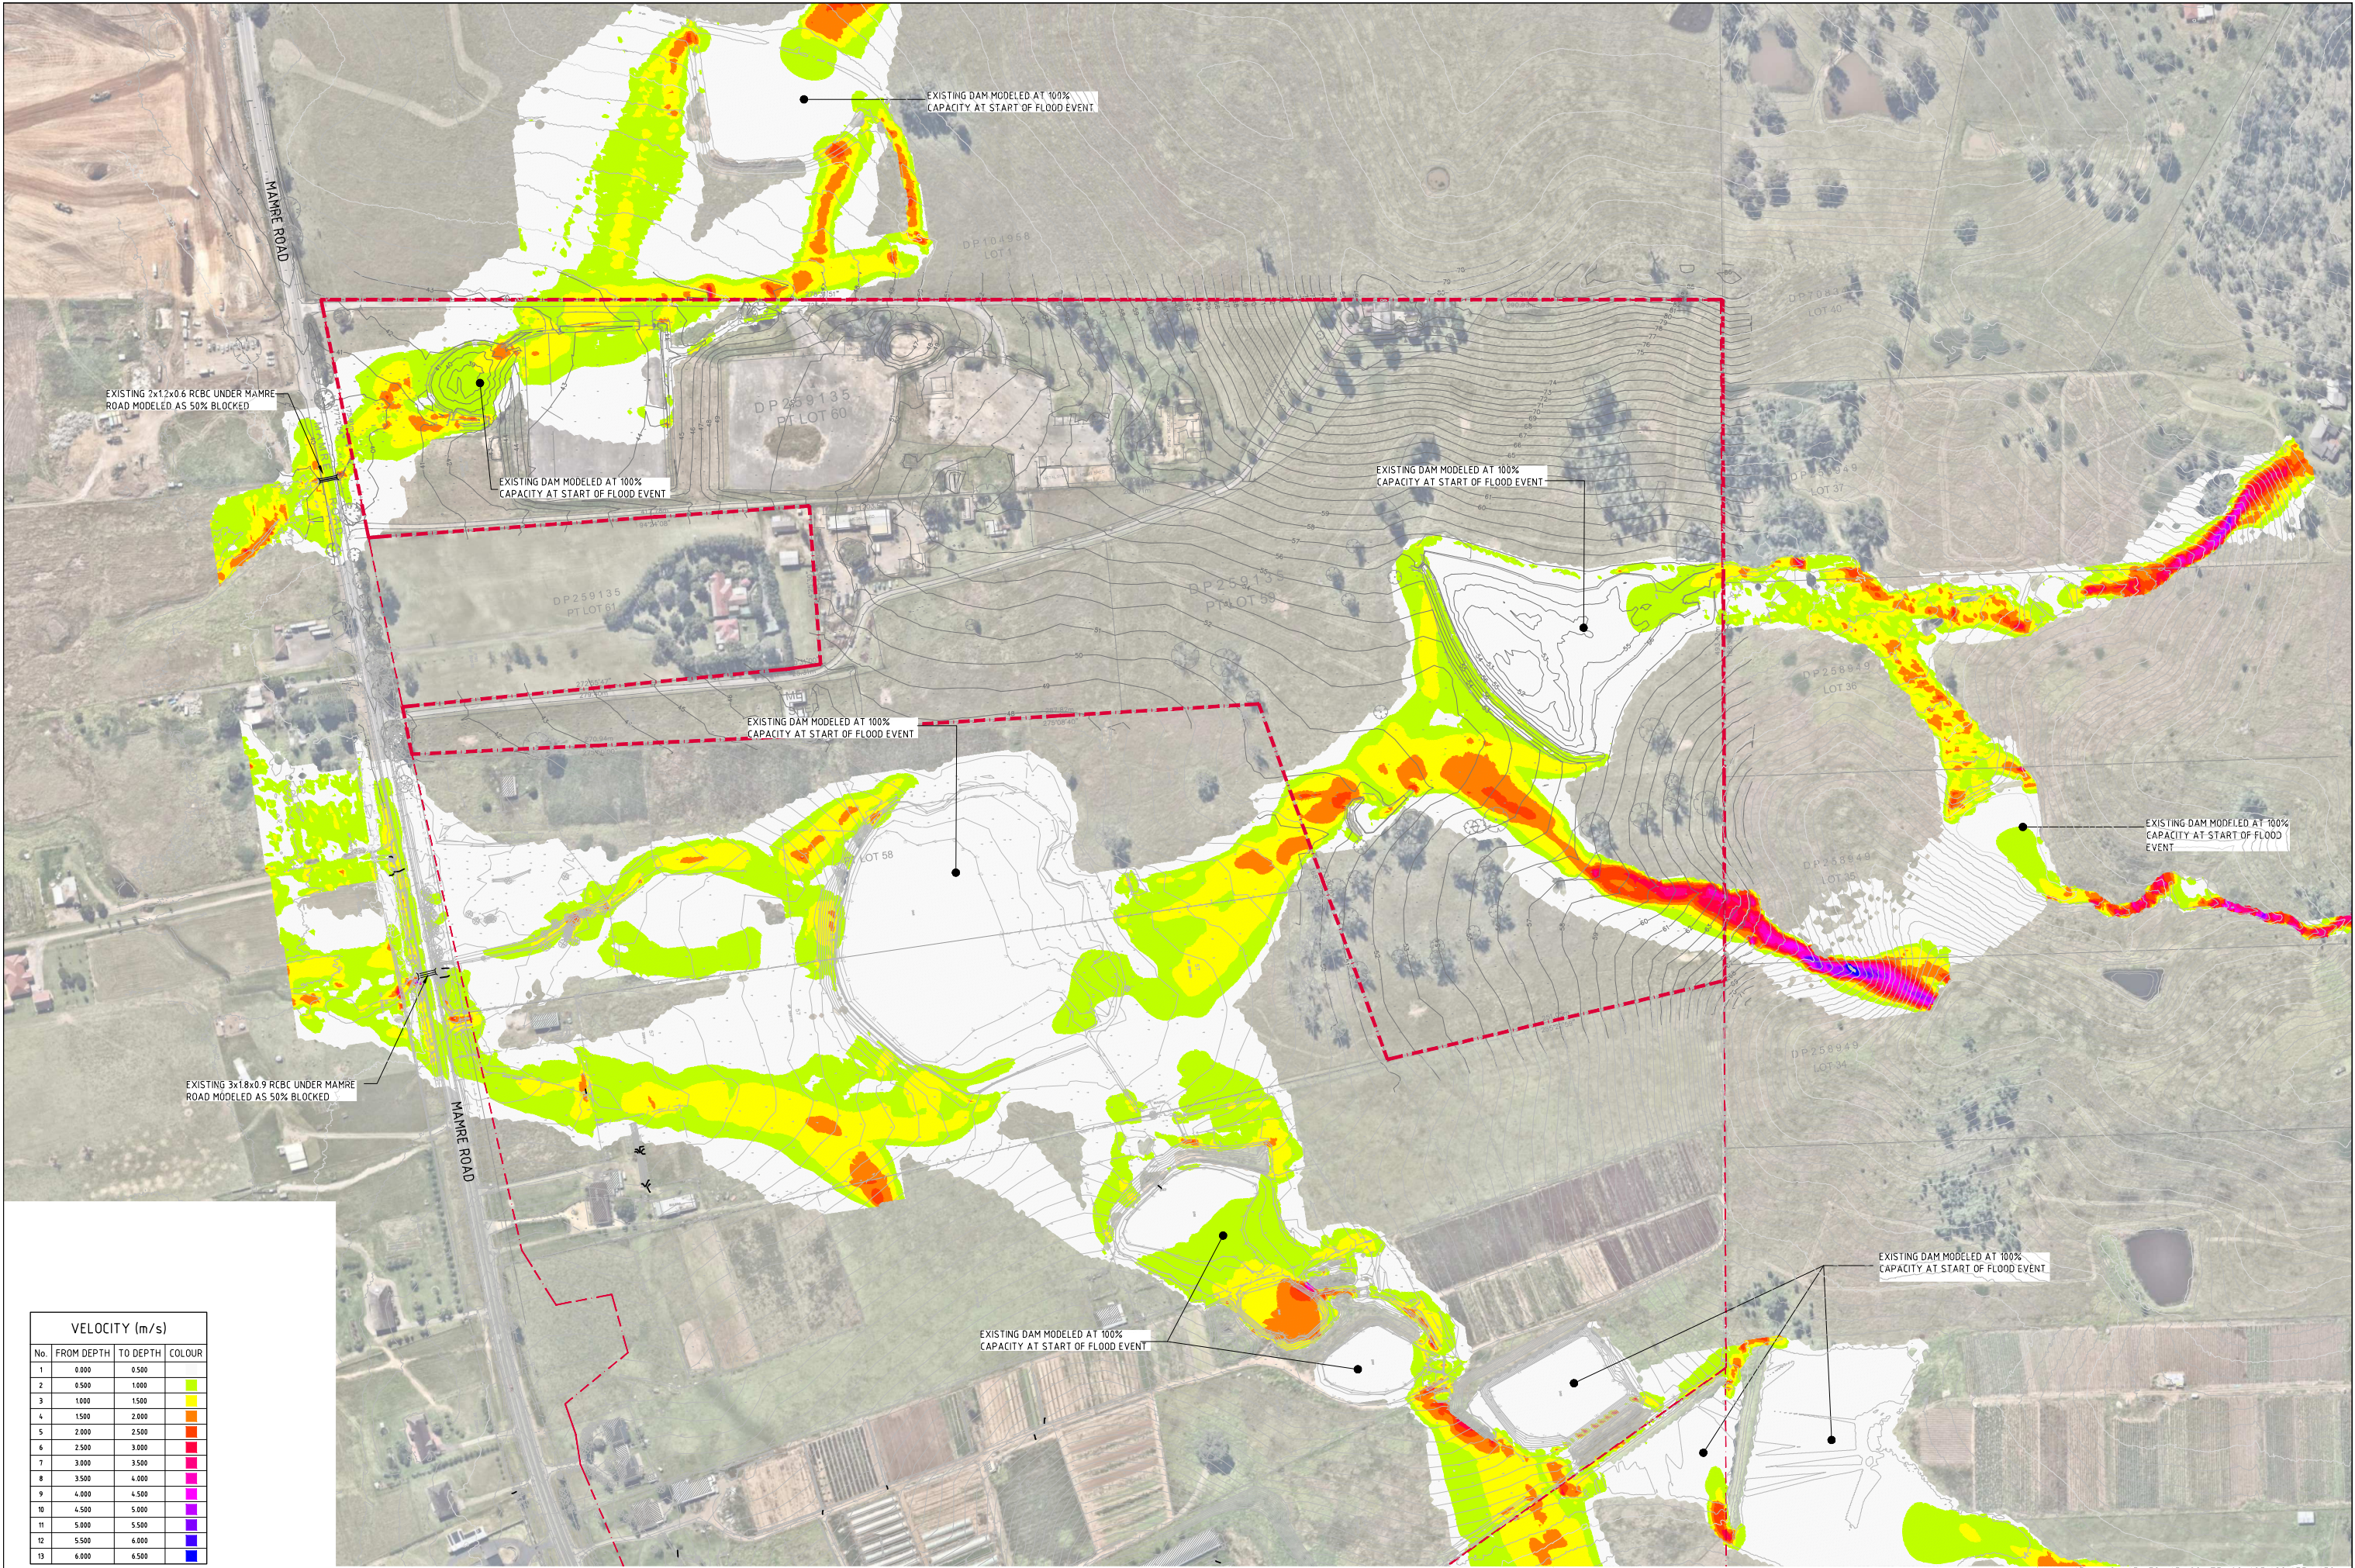


| VELOCITY (m/s) |            |          |        |
|----------------|------------|----------|--------|
| No.            | FROM DEPTH | TO DEPTH | COLOUR |
| 1              | 0.000      | 0.500    |        |
| 2              | 0.500      | 1.000    |        |
| 3              | 1.000      | 1.500    |        |
| 4              | 1.500      | 2.000    |        |
| 5              | 2.000      | 2.500    |        |
| 6              | 2.500      | 3.000    |        |
| 7              | 3.000      | 3.500    |        |
| 8              | 3.500      | 4.000    |        |
| 9              | 4.000      | 4.500    |        |
| 10             | 4.500      | 5.000    |        |
| 11             | 5.000      | 5.500    |        |
| 12             | 5.500      | 6.000    |        |
| 13             | 6.000      | 6.500    |        |

 0.2% AEP PRE DEVELOPMENT VELOCITY  
SCALE 1:1500

FOR INFORMATION ONLY

15m 0 15 30 45 60 75 90 105 120 135 150m  
SCALE 1:1500 AT A0 SIZE SHEET



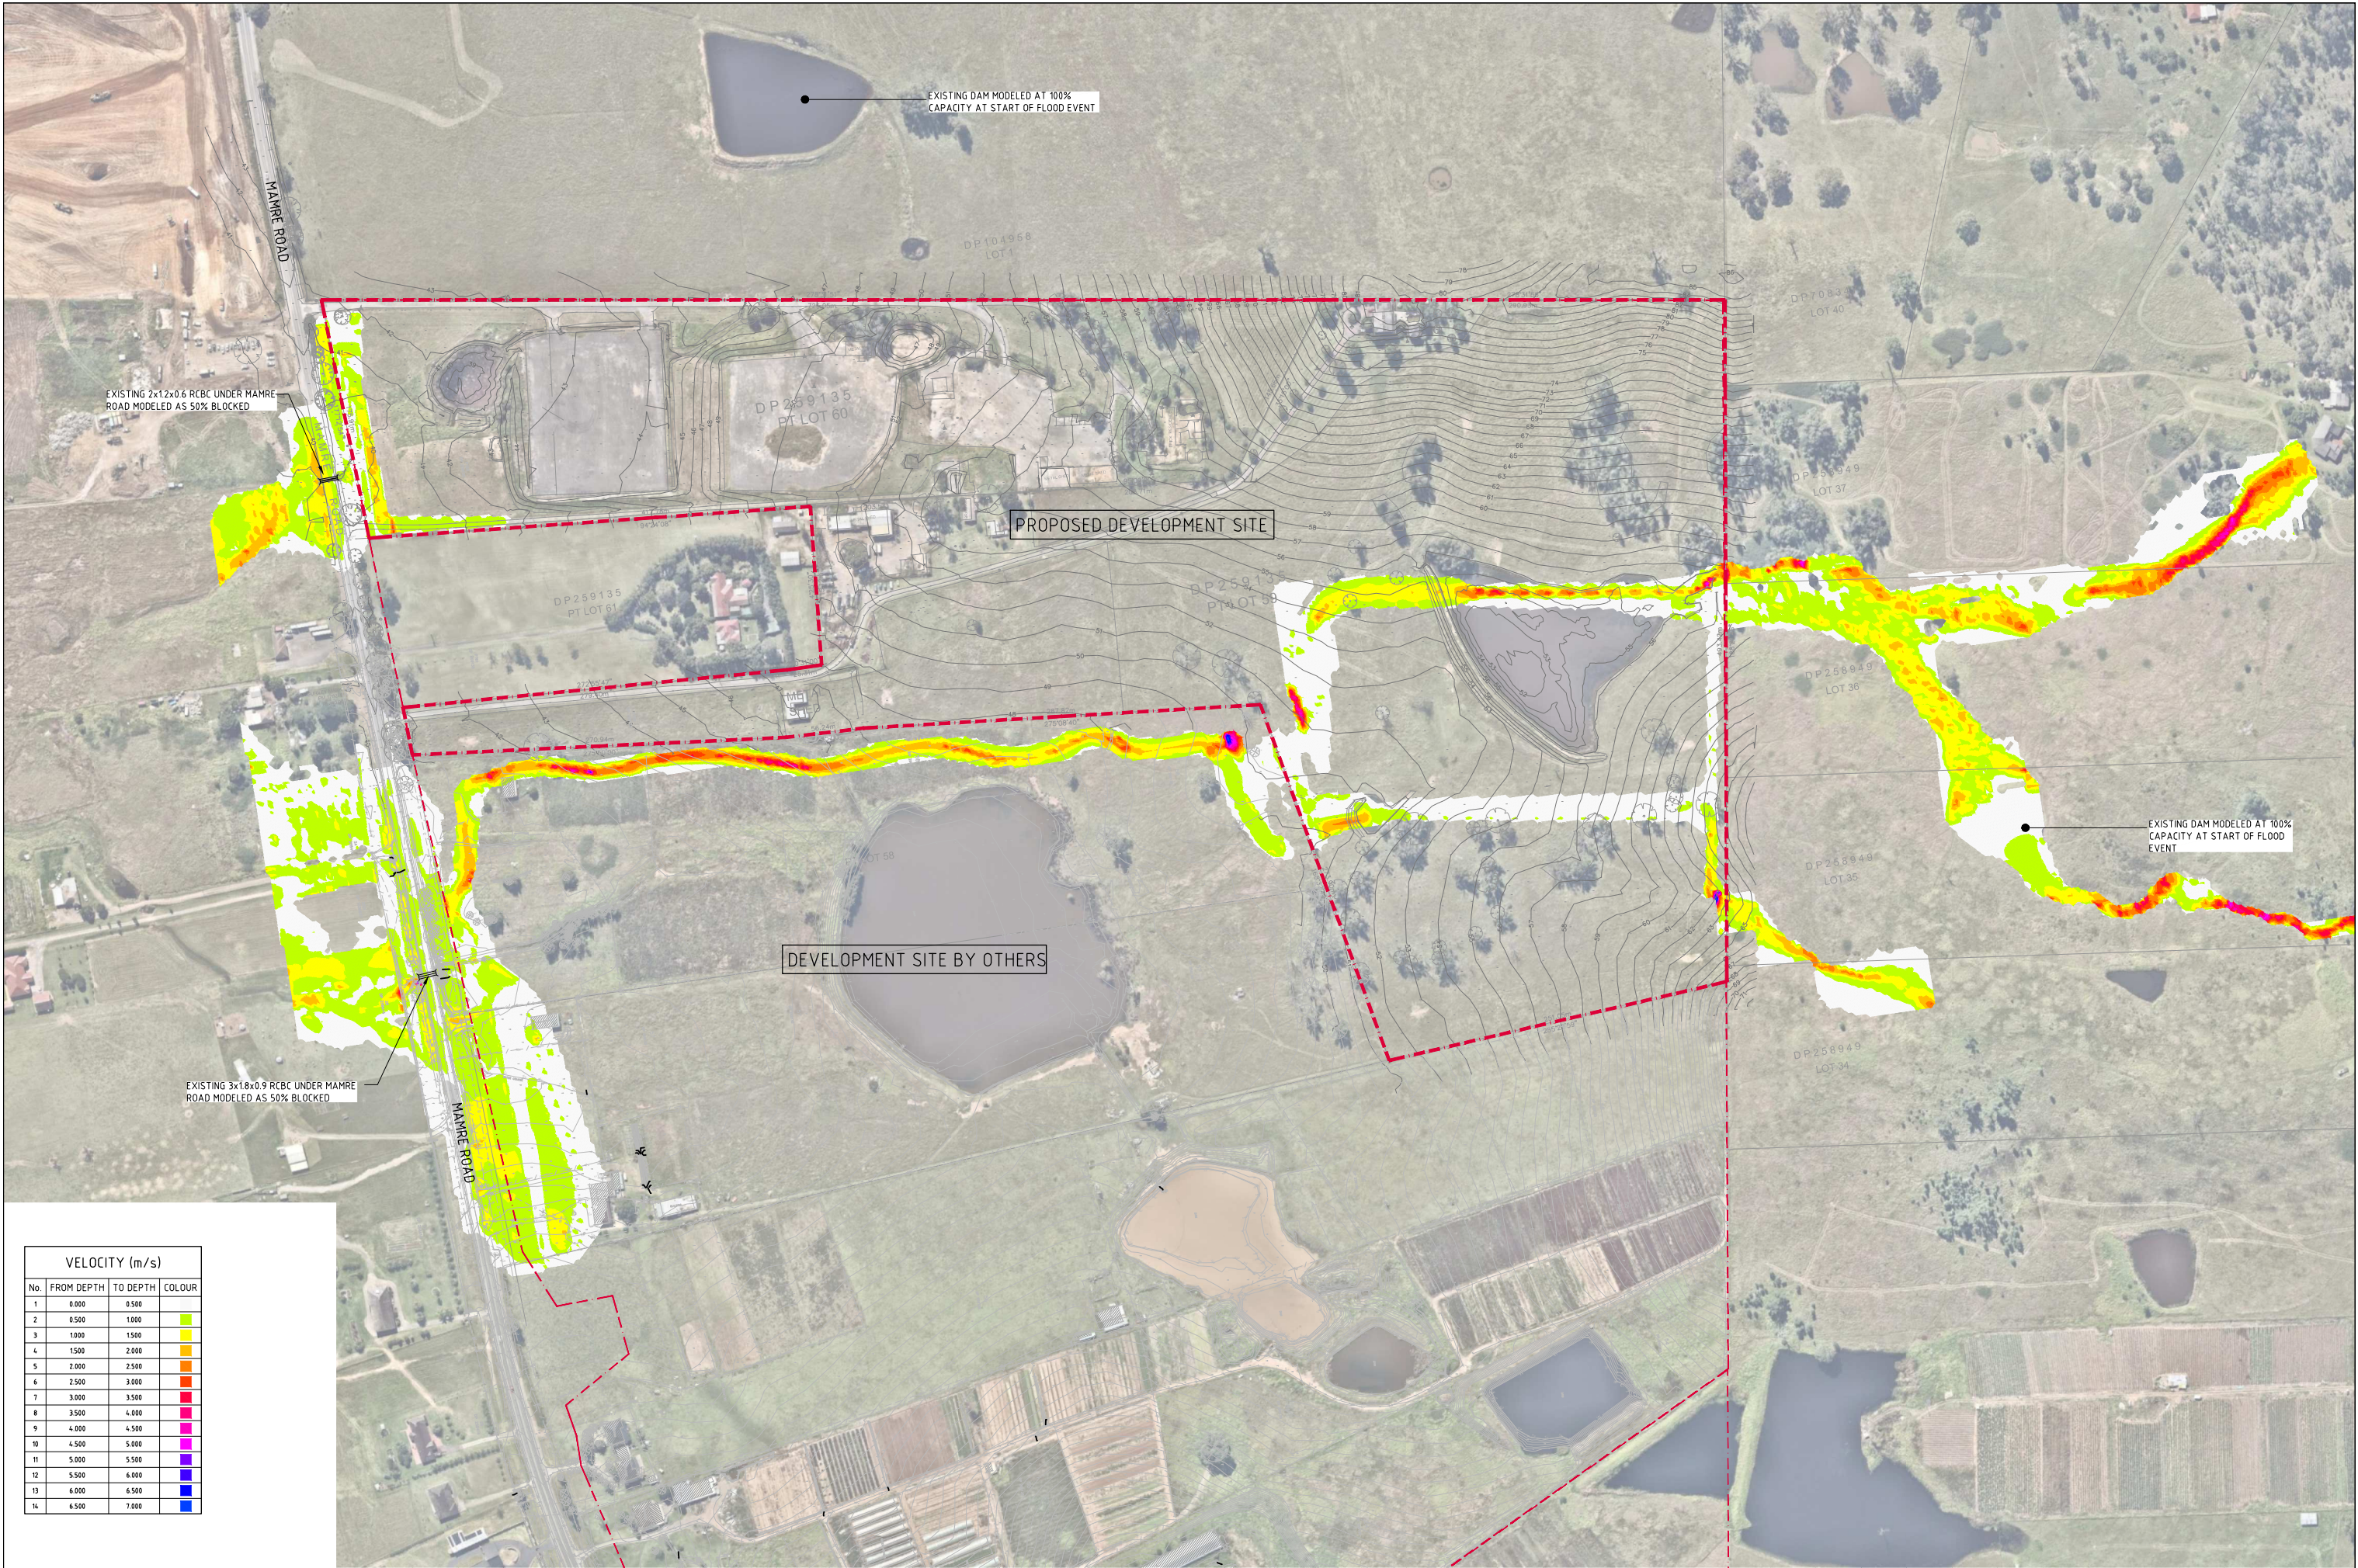

| VELOCITY (m/s) |            |          |        |
|----------------|------------|----------|--------|
| No.            | FROM DEPTH | TO DEPTH | COLOUR |
| 1              | 0.000      | 0.500    |        |
| 2              | 0.500      | 1.000    |        |
| 3              | 1.000      | 1.500    |        |
| 4              | 1.500      | 2.000    |        |
| 5              | 2.000      | 2.500    |        |
| 6              | 2.500      | 3.000    |        |
| 7              | 3.000      | 3.500    |        |
| 8              | 3.500      | 4.000    |        |
| 9              | 4.000      | 4.500    |        |
| 10             | 4.500      | 5.000    |        |
| 11             | 5.000      | 5.500    |        |
| 12             | 5.500      | 6.000    |        |
| 13             | 6.000      | 6.500    |        |
| 14             | 6.500      | 7.000    |        |



0.2% AEP POST DEVELOPMENT VELOCITY  
SCALE 1:1500

FOR INFORMATION ONLY

15m 0 15 30 45 60 75 90 105 120 135 150m  
SCALE 1:1500 AT A0 SIZE SHEET