


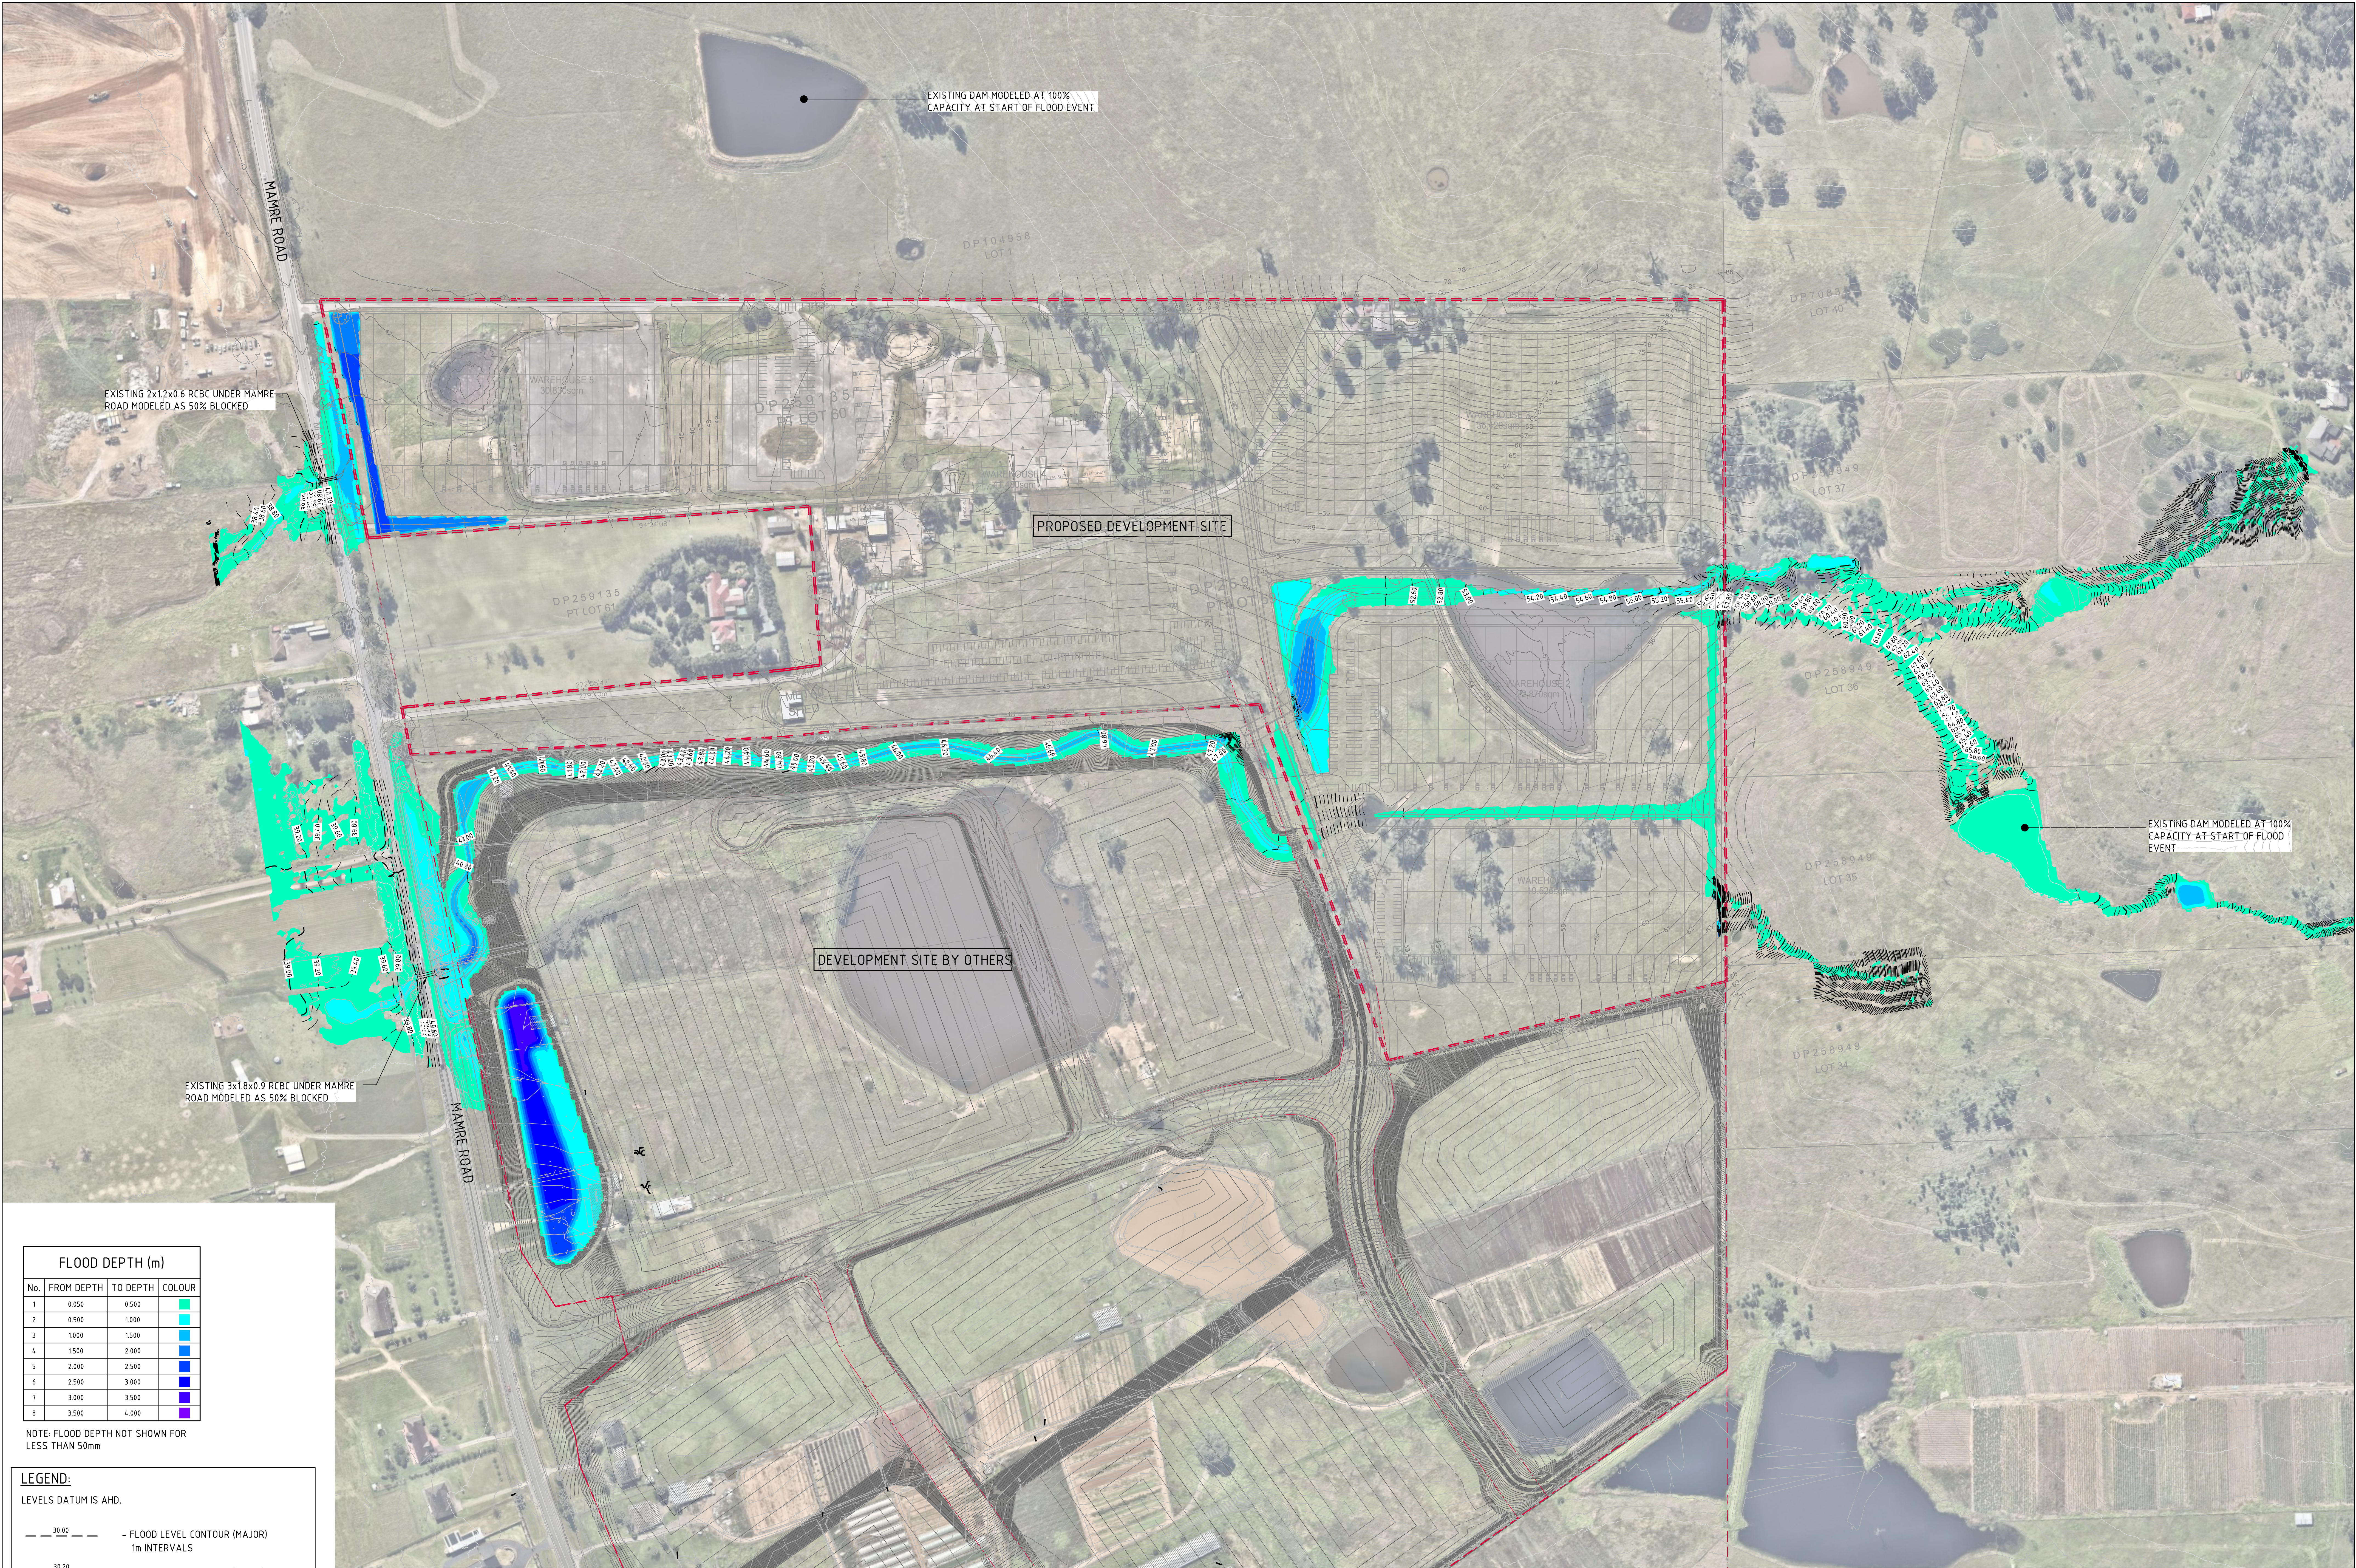

FLOOD DEPTH (m)			
No.	FROM DEPTH	TO DEPTH	COLOUR
1	0.050	0.500	
2	0.500	1.000	
3	1.000	1.500	
4	1.500	2.000	
5	2.000	2.500	
6	2.500	3.000	
7	3.000	3.500	
8	3.500	4.000	

NOTE: FLOOD DEPTH NOT SHOWN FOR LESS THAN 50mm

LEGEND:	
LEVELS DATUM IS AHD.	
— 30.00 —	- FLOOD LEVEL CONTOUR (MAJOR) 1m INTERVALS
— 30.20 —	- FLOOD LEVEL CONTOUR (MINOR) 0.2m INTERVALS

5% AEP POST DEVELOPMENT LEVELS & DEPTHS
SCALE 1:1500

FOR INFORMATION ONLY

15m 0 15 30 45 60 75 90 105 120 135 150m
SCALE 1:1500 AT A0 SIZE SHEET

ISSUED FOR INFORMATION	31.05.21	A
AMENDMENTS	DATE	ISSUE

AMENDMENTS	DATE	ISSUE
------------	------	-------

AMENDMENTS	DATE	ISSUE
------------	------	-------

ARCHITECT	SB ARCHITECTS
CLIENT	GPT The GPT Group

PROJECT	YIRIBANA LOGISTICS ESTATE 754-770 & 784-786 MAMRE ROAD KEMPS CREEK NSW
DESIGNED	MC
DRAWN	MC
CHECKED	MC
DATE	APRIL '21
SIZE	A0
SCALE	AS SHOWN
CAD REF:	C013874.06-F13


CONSULTANT	COSTIN ROE CONSULTING
PROJECT	YIRIBANA LOGISTICS ESTATE
CLIENT	GPT

CONSULTANT	COSTIN ROE CONSULTING
PROJECT	YIRIBANA LOGISTICS ESTATE
CLIENT	GPT


DRAWING TITLE	5% AEP POST DEVELOPMENT FLOOD LEVELS AND DEPTHS
DRAWING No.	C013874.06-F13
ISSUE	A

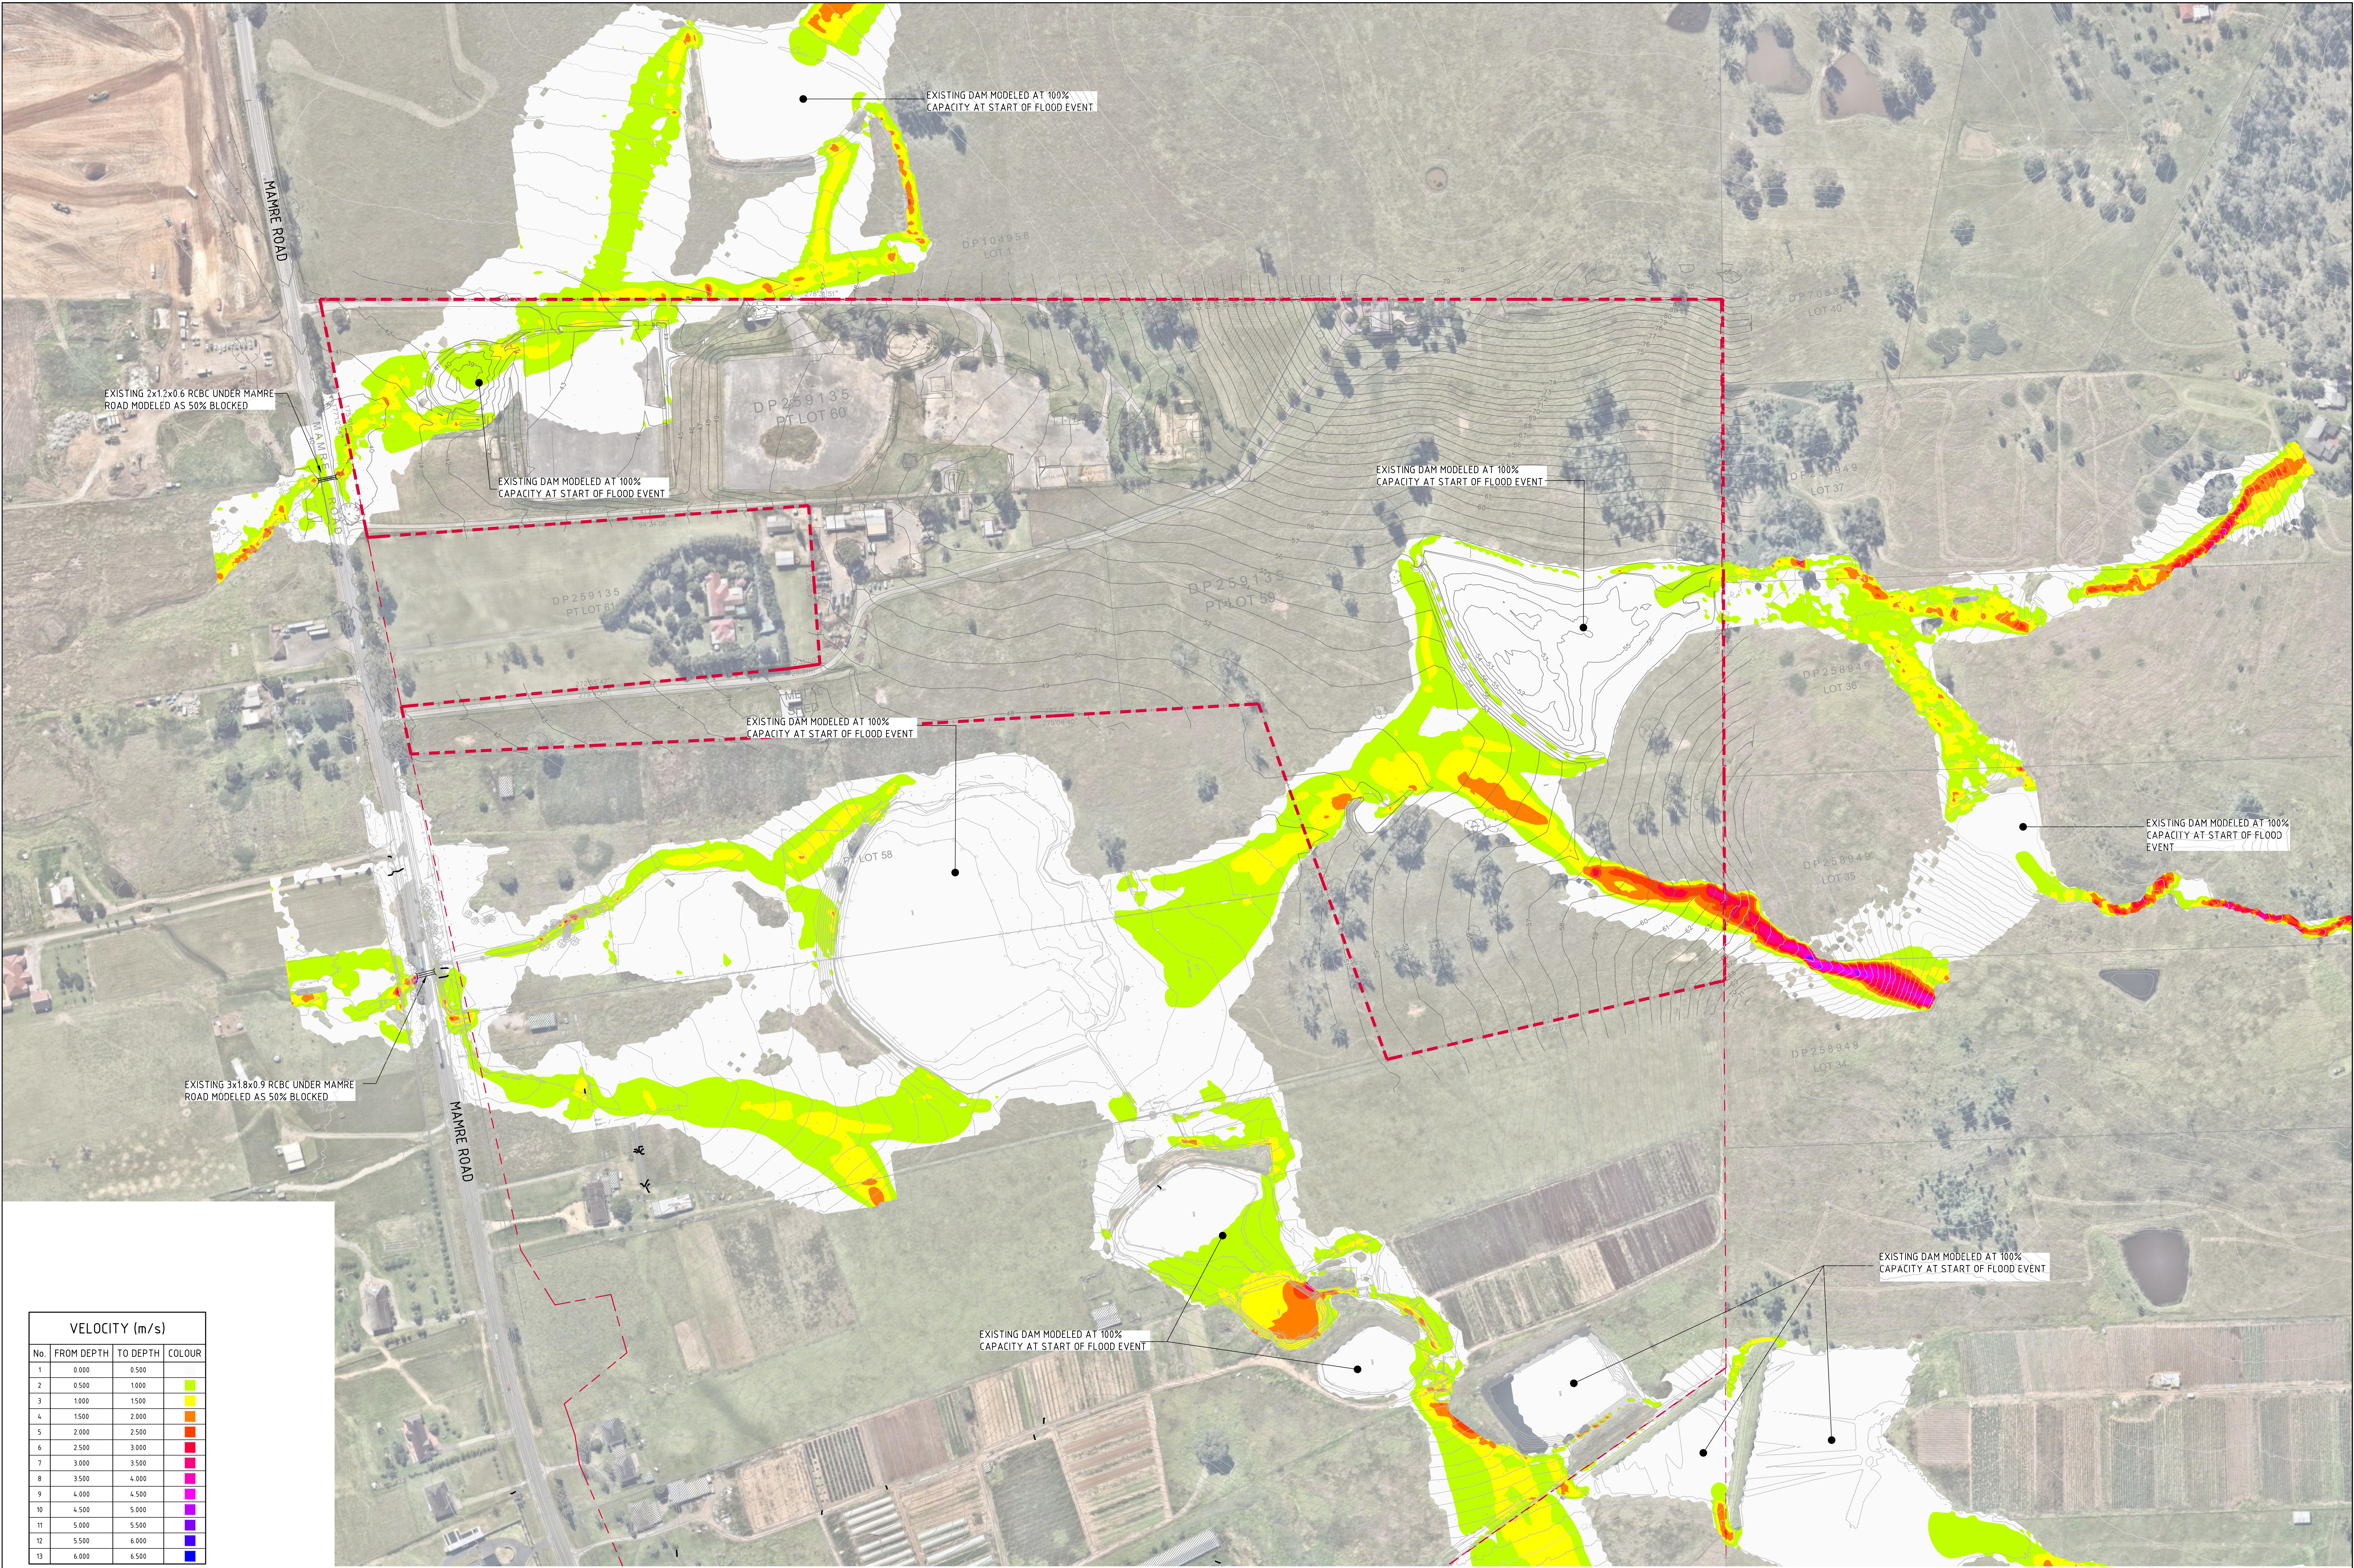

VELOCITY (m/s)			
No.	FROM DEPTH	TO DEPTH	COLOUR
1	0.000	0.500	
2	0.500	1.000	
3	1.000	1.500	
4	1.500	2.000	
5	2.000	2.500	
6	2.500	3.000	
7	3.000	3.500	
8	3.500	4.000	
9	4.000	4.500	
10	4.500	5.000	
11	5.000	5.500	
12	5.500	6.000	
13	6.000	6.500	

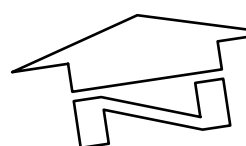 5% AEP PRE DEVELOPMENT VELOCITY
SCALE 1:1500

FOR INFORMATION ONLY

15m 0 15 30 45 60 75 90 105 120 135 150m
SCALE 1:1500 AT A0 SIZE SHEET

ISSUED FOR INFORMATION		31.05.21	A
AMENDMENTS	DATE	ISSUE	AMENDMENTS
	DATE	ISSUE	AMENDMENTS
	DATE	ISSUE	AMENDMENTS

ARCHITECT

SBA
ARCHITECTS

Scale 1:100, 60 Mount Street, North Sydney NSW 2060
T: (02) 9420 8888 F: (02) 9420 8889
E: info@sbaarch.com.au W: www.sbaarch.com.au

CLIENT

GPT
The GPT Group

PROJECT

YIRIBANA LOGISTICS ESTATE
754-770 & 784-786 MAMRE ROAD
KEMPS CREEK NSW

DESIGNED: [] DRAWN: [] DATE: APRIL '21
CHECKED: [] SIZE: A0 SCALE: AS SHOWN
CNO REF: C013874.06-F14

COSTIN ROE CONSULTING PTY LTD.

Consulting Engineers
Level 1, 8 Windmill Street
Wahbi Bay, Sydney NSW 2000
Tel: (02) 9251-7699 Fax: (02) 9241-3721
email: mail@costinroe.com.au

Costin Roe Consulting


PRECISION | COMMUNICATION | ACCOUNTABILITY

DRAWING TITLE


5% AEP PRE DEVELOPMENT FLOOD VELOCITY

DRAWING No. C013874.06-F14

ISSUE A

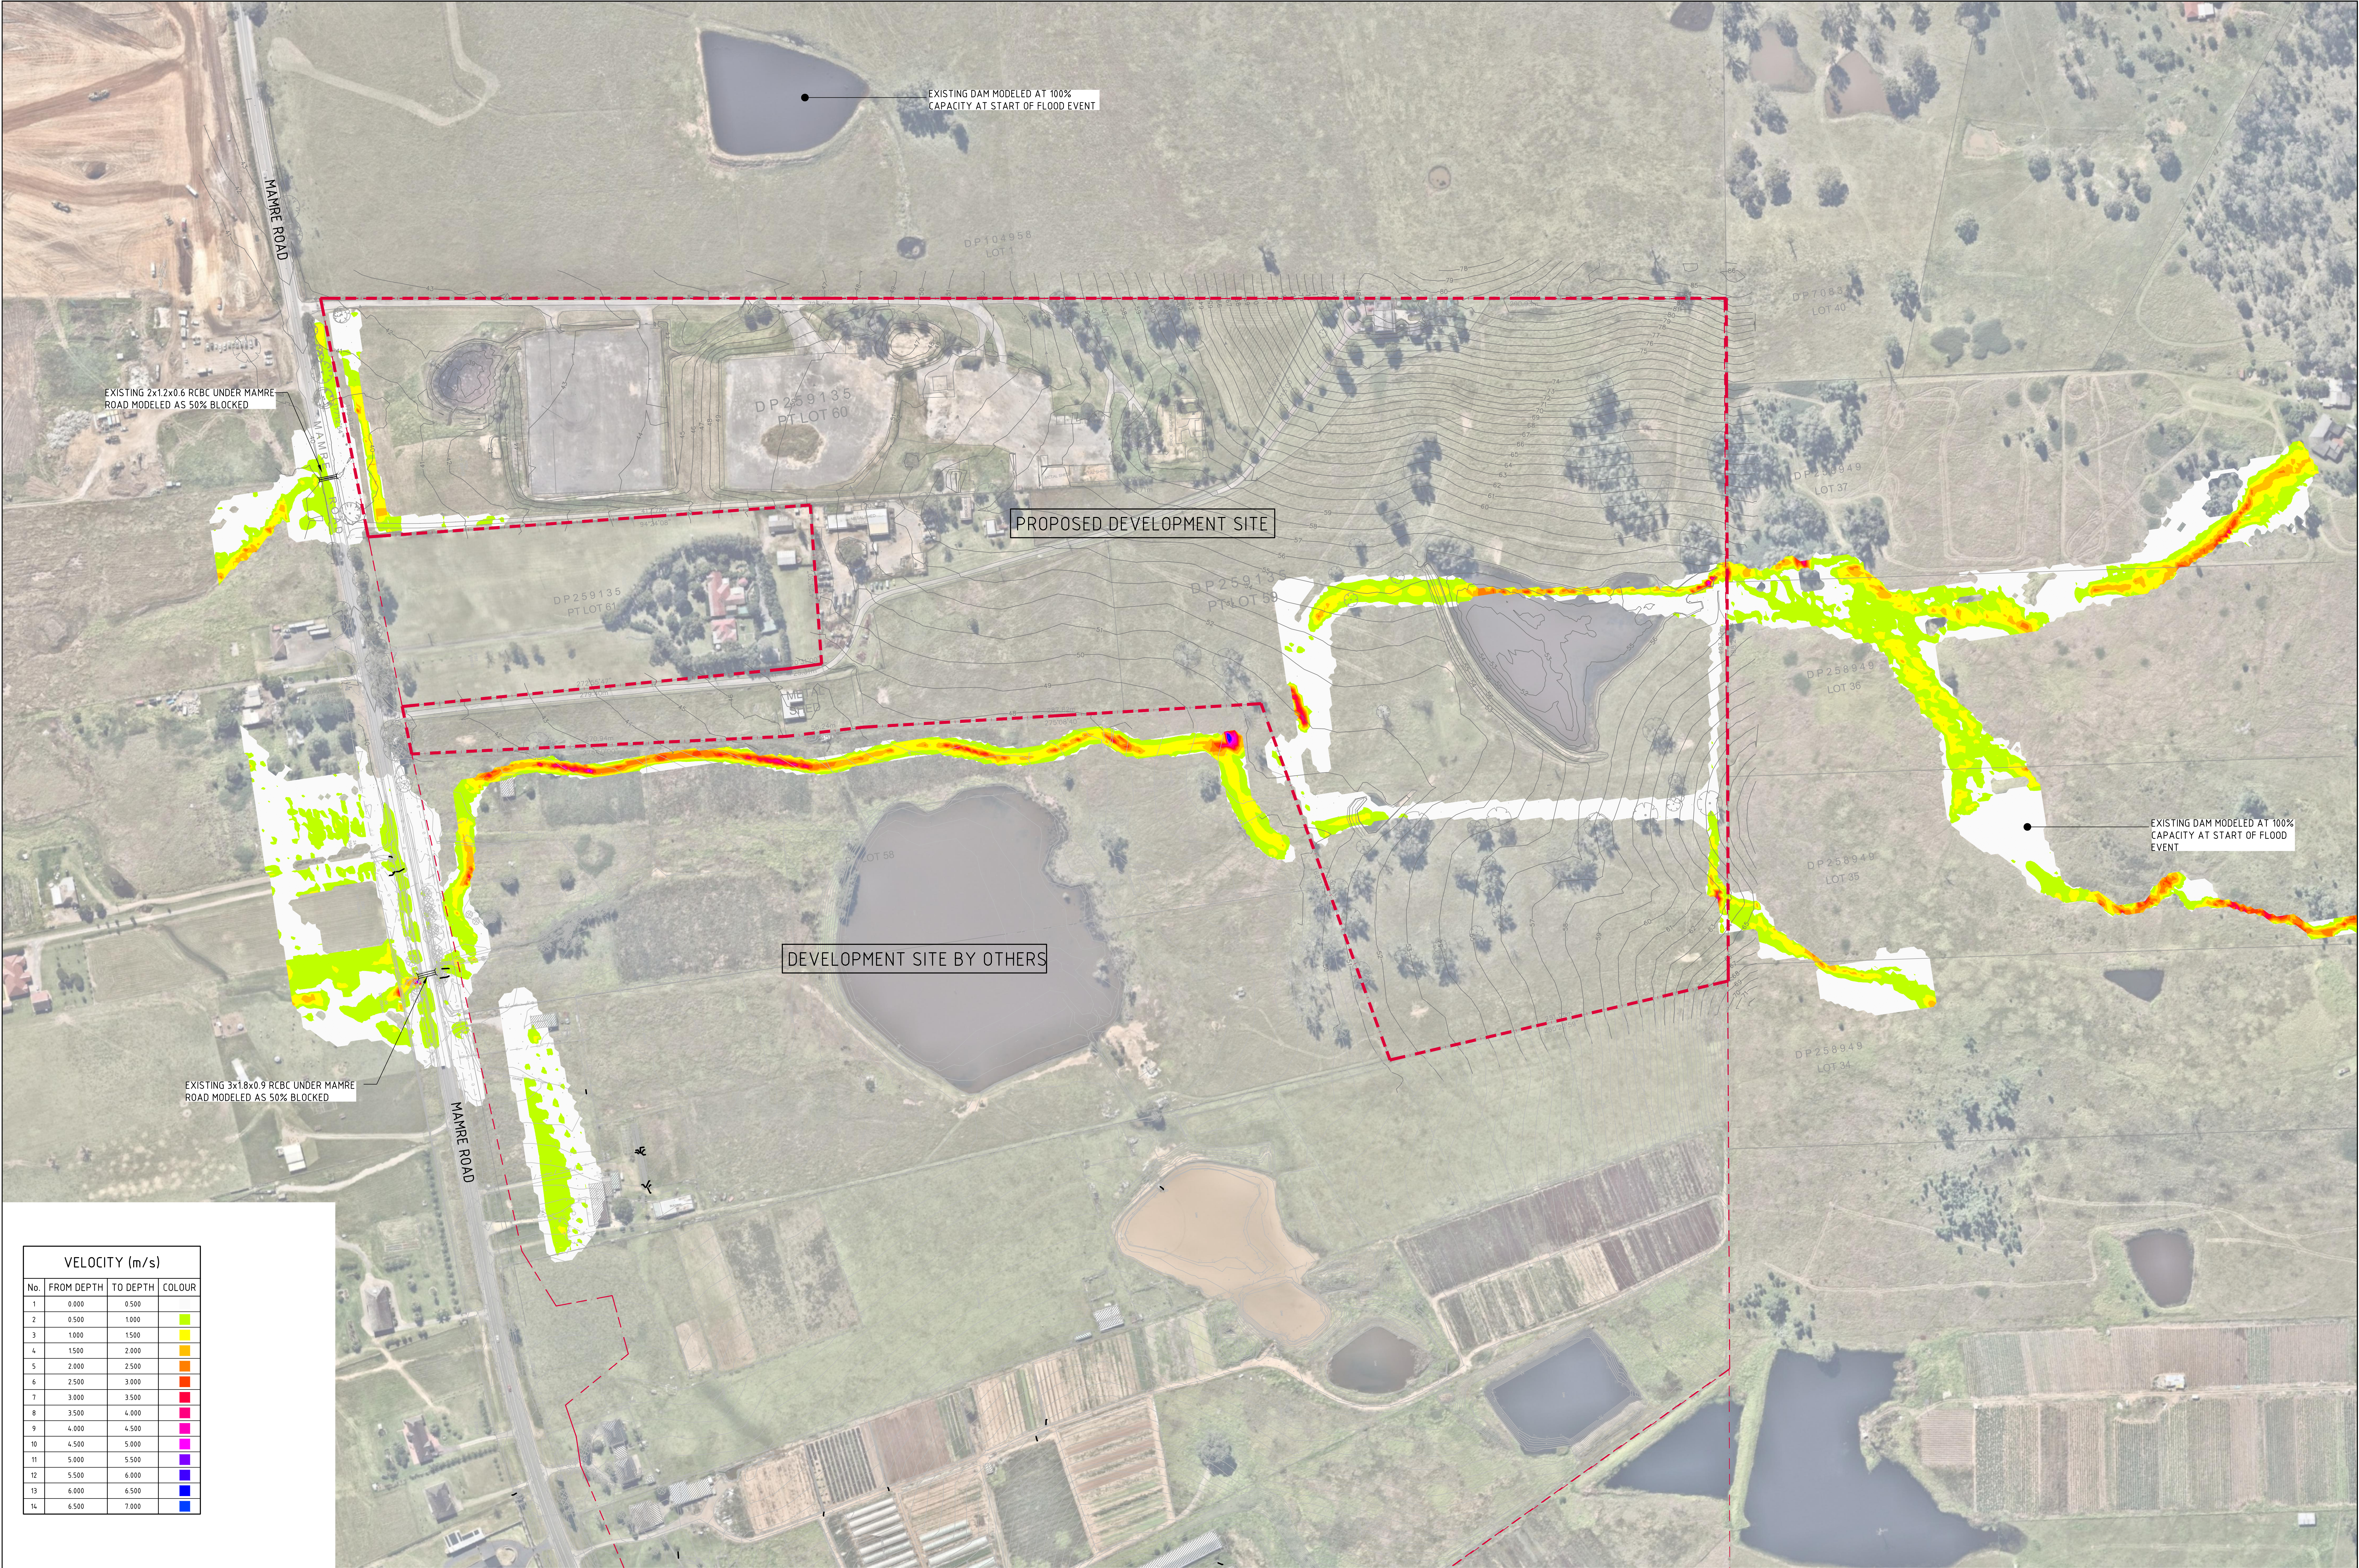

VELOCITY (m/s)			
No.	FROM DEPTH	TO DEPTH	COLOUR
1	0.000	0.500	
2	0.500	1.000	
3	1.000	1.500	
4	1.500	2.000	
5	2.000	2.500	
6	2.500	3.000	
7	3.000	3.500	
8	3.500	4.000	
9	4.000	4.500	
10	4.500	5.000	
11	5.000	5.500	
12	5.500	6.000	
13	6.000	6.500	
14	6.500	7.000	

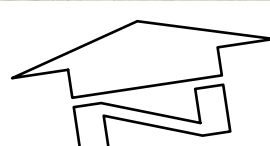 5% AEP POST DEVELOPMENT VELOCITY
SCALE 1:1500

FOR INFORMATION ONLY

15m 0 15 30 45 60 75 90 105 120 135 150m
SCALE 1:1500 AT A0 SIZE SHEET