
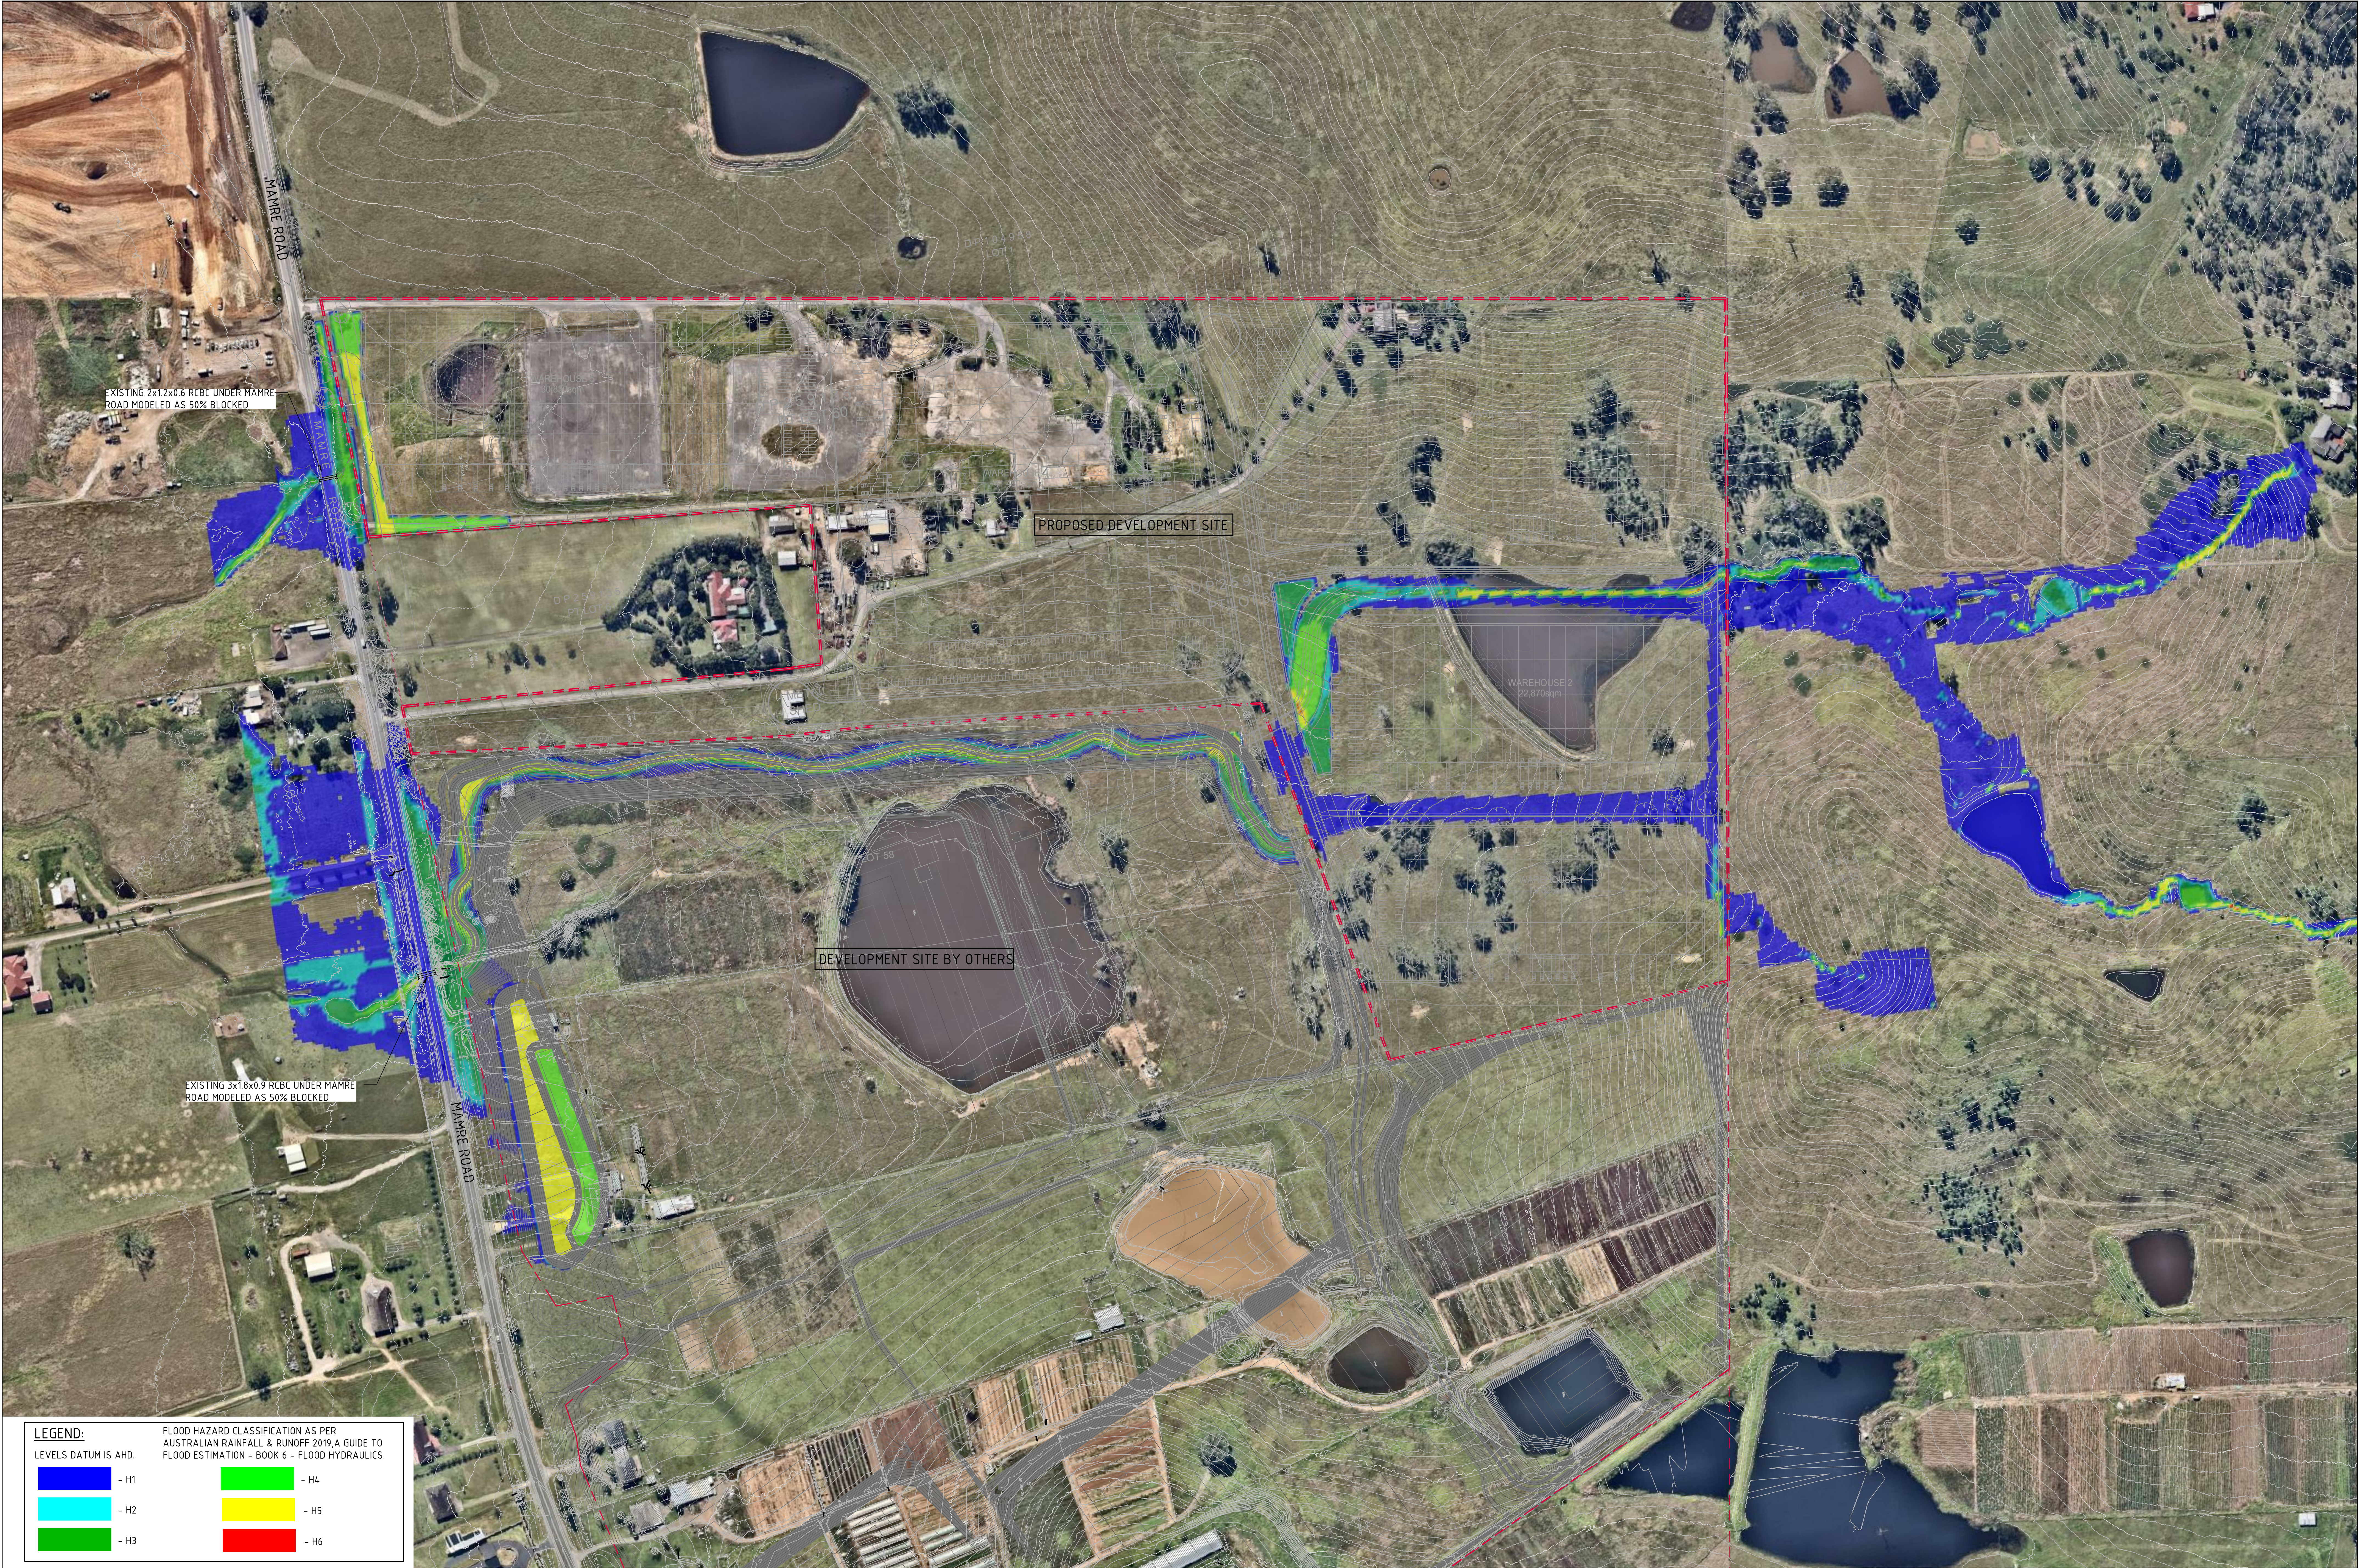


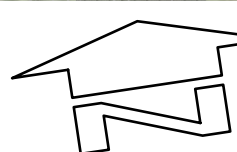


 **1% AEP POST DEVELOPMENT HAZARD**
SCALE 1:1500

FOR INFORMATION ONLY

15m 0 15 30 45 60 75 90 105 120 135 150m
SCALE 1:1500 AT A0 SIZE SHEET

ISSUED FOR INFORMATION			ARCHITECT			CLIENT			PROJECT			CONSULTING ENGINEERS			DRAWING TITLE		
AMENDMENTS			AMENDMENTS			AMENDMENTS			DESIGNED			DRAWN			1% AEP POST DEVELOPMENT FLOOD HAZARD		
DATE			DATE			DATE			DATE			DATE			DRAWING No.		
X.X'21			A			A			MC			MC			C013874.06 - F10		
DATE			DATE			DATE			DATE			DATE			ISSUE		
															A		

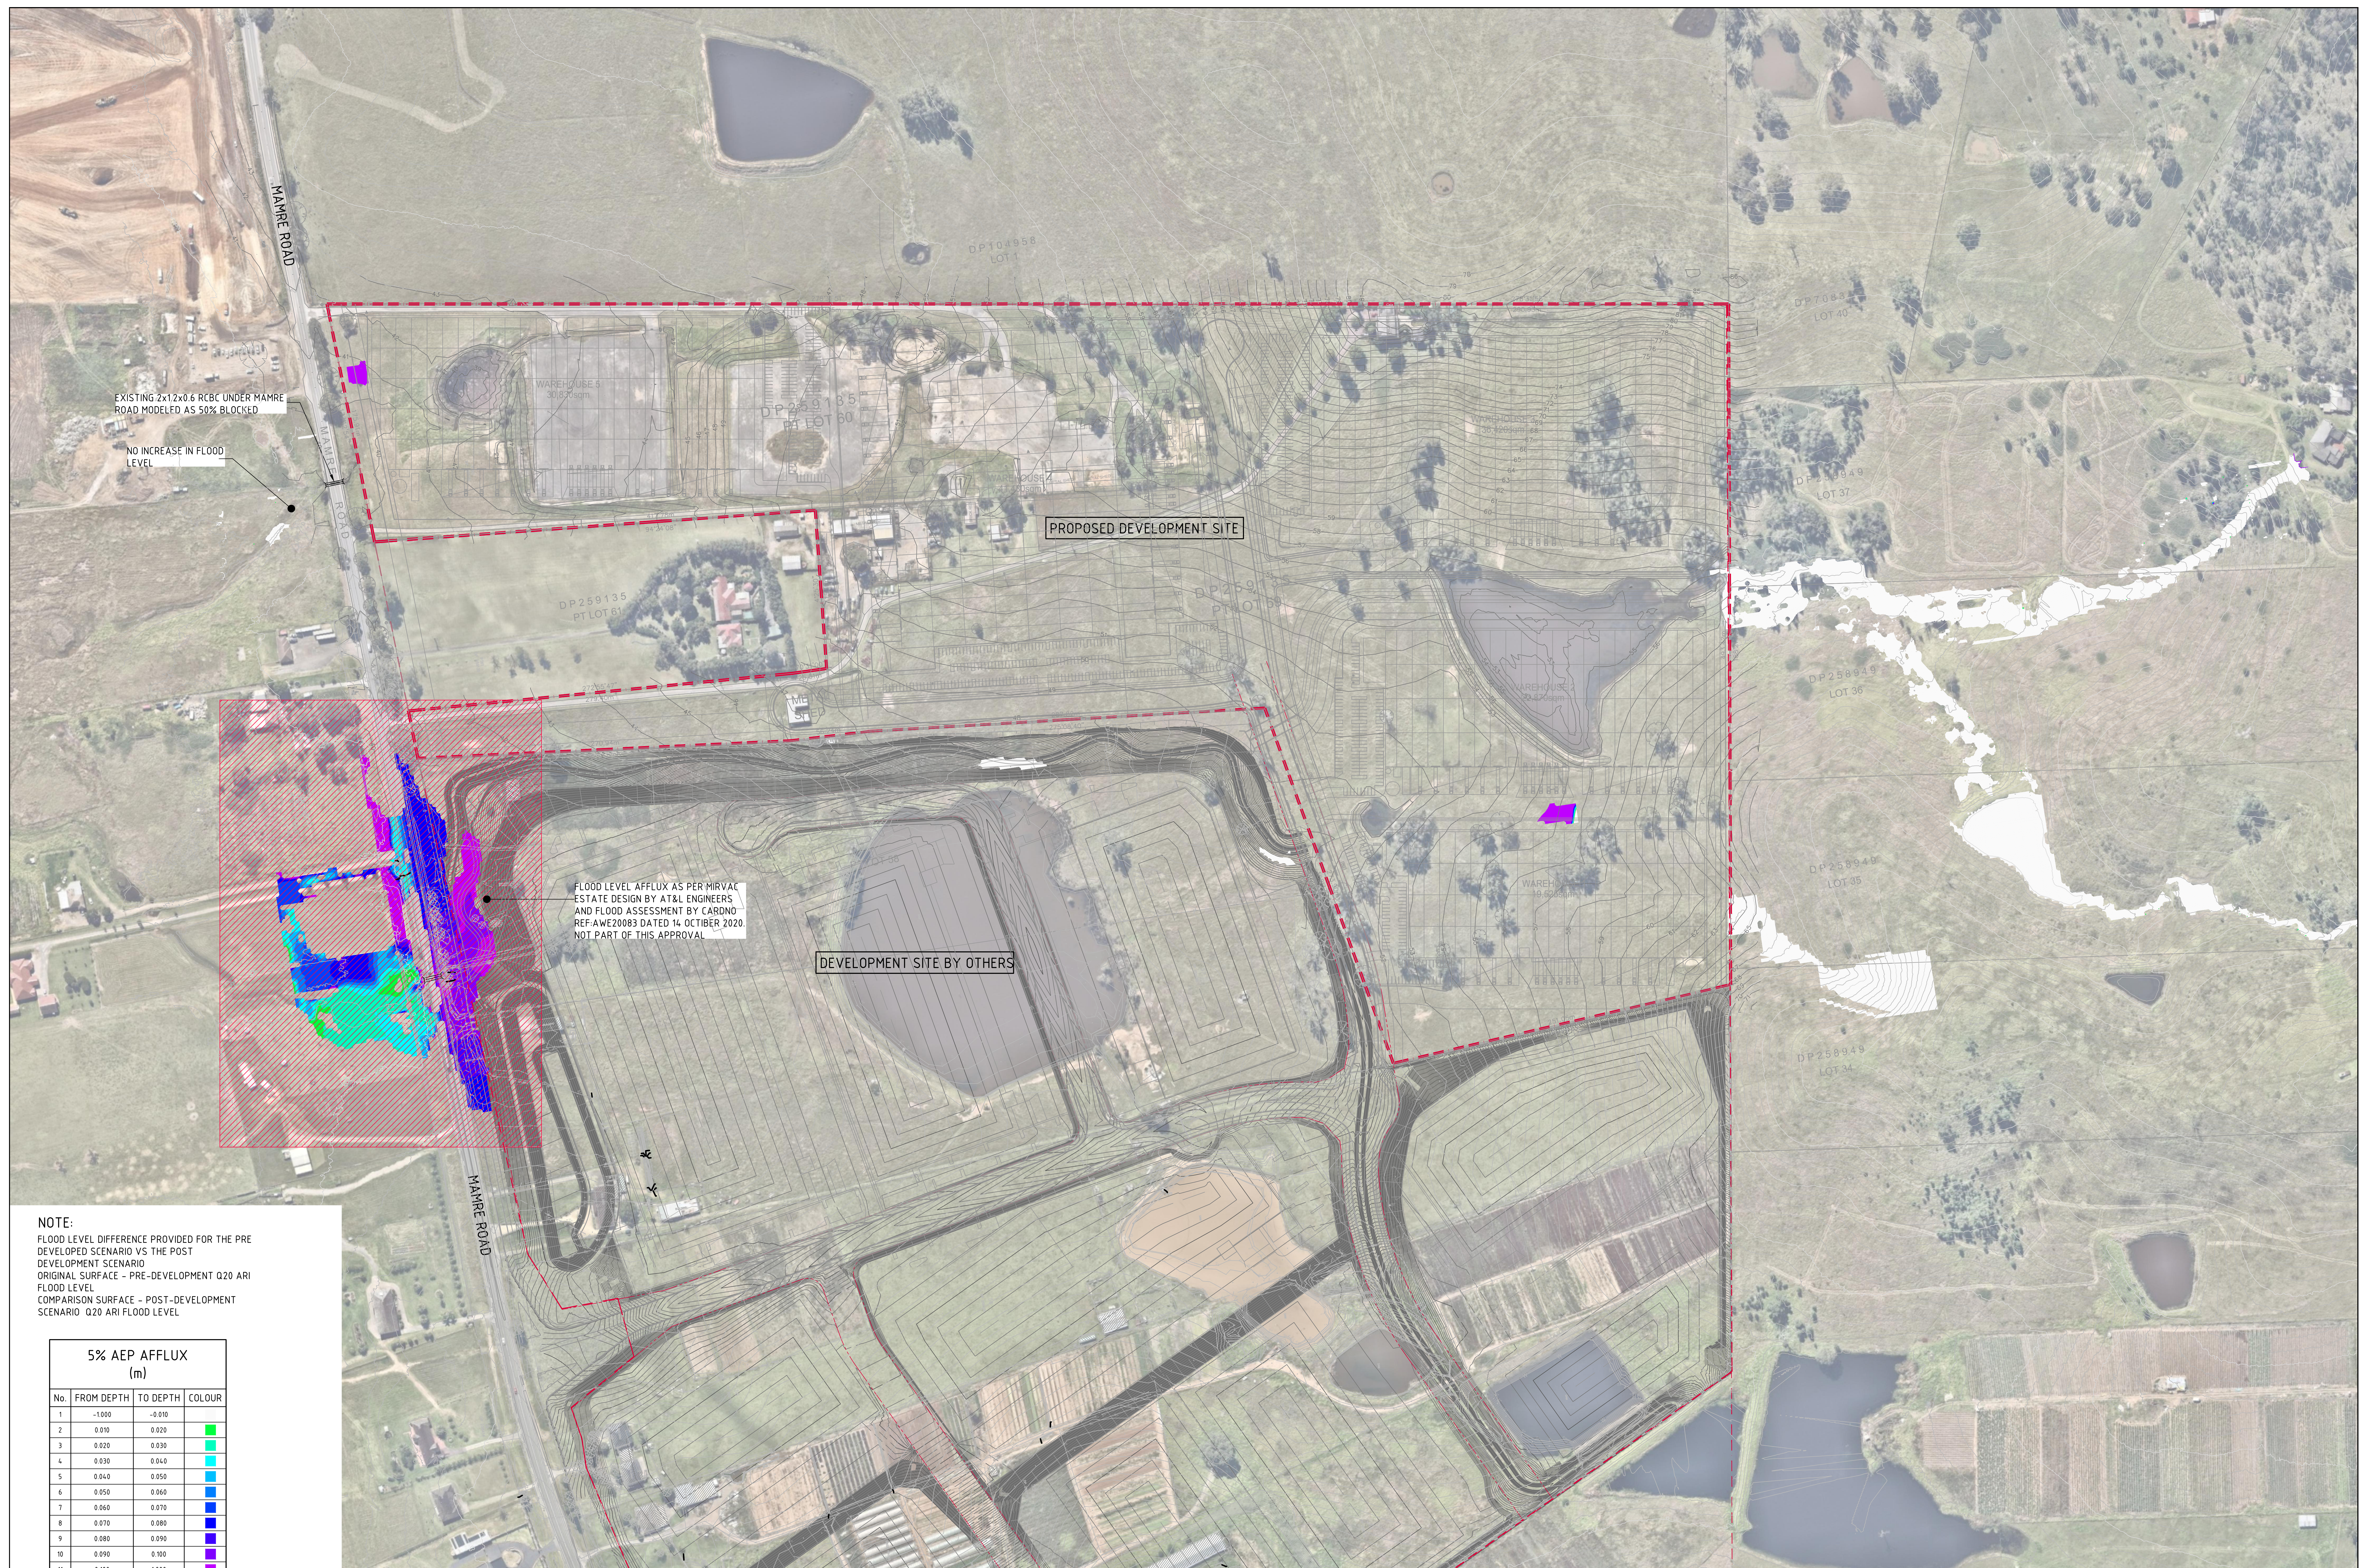

NOTE:
FLOOD LEVEL DIFFERENCE PROVIDED FOR THE PRE-DEVELOPED SCENARIO VS THE POST-DEVELOPMENT SCENARIO
ORIGINAL SURFACE - PRE-DEVELOPMENT Q20 ARI FLOOD LEVEL
COMPARISON SURFACE - POST-DEVELOPMENT SCENARIO Q20 ARI FLOOD LEVEL

5% AEP AFFLUX (m)			
No.	FROM DEPTH	TO DEPTH	COLOUR
1	-1.000	-0.010	
2	0.010	0.020	Green
3	0.020	0.030	Cyan
4	0.030	0.040	Light Blue
5	0.040	0.050	Blue
6	0.050	0.060	Dark Blue
7	0.060	0.070	Very Dark Blue
8	0.070	0.080	Purple
9	0.080	0.090	Dark Purple
10	0.090	0.100	Violet
11	0.100	1.000	




5% AEP FLOOD AFFLUX PLAN
SCALE 1:1500

FOR INFORMATION ONLY

15m 0 15 30 45 60 75 90 105 120 135 150m

SCALE 1:1500 AT A0 SIZE SHEET

[illegible]

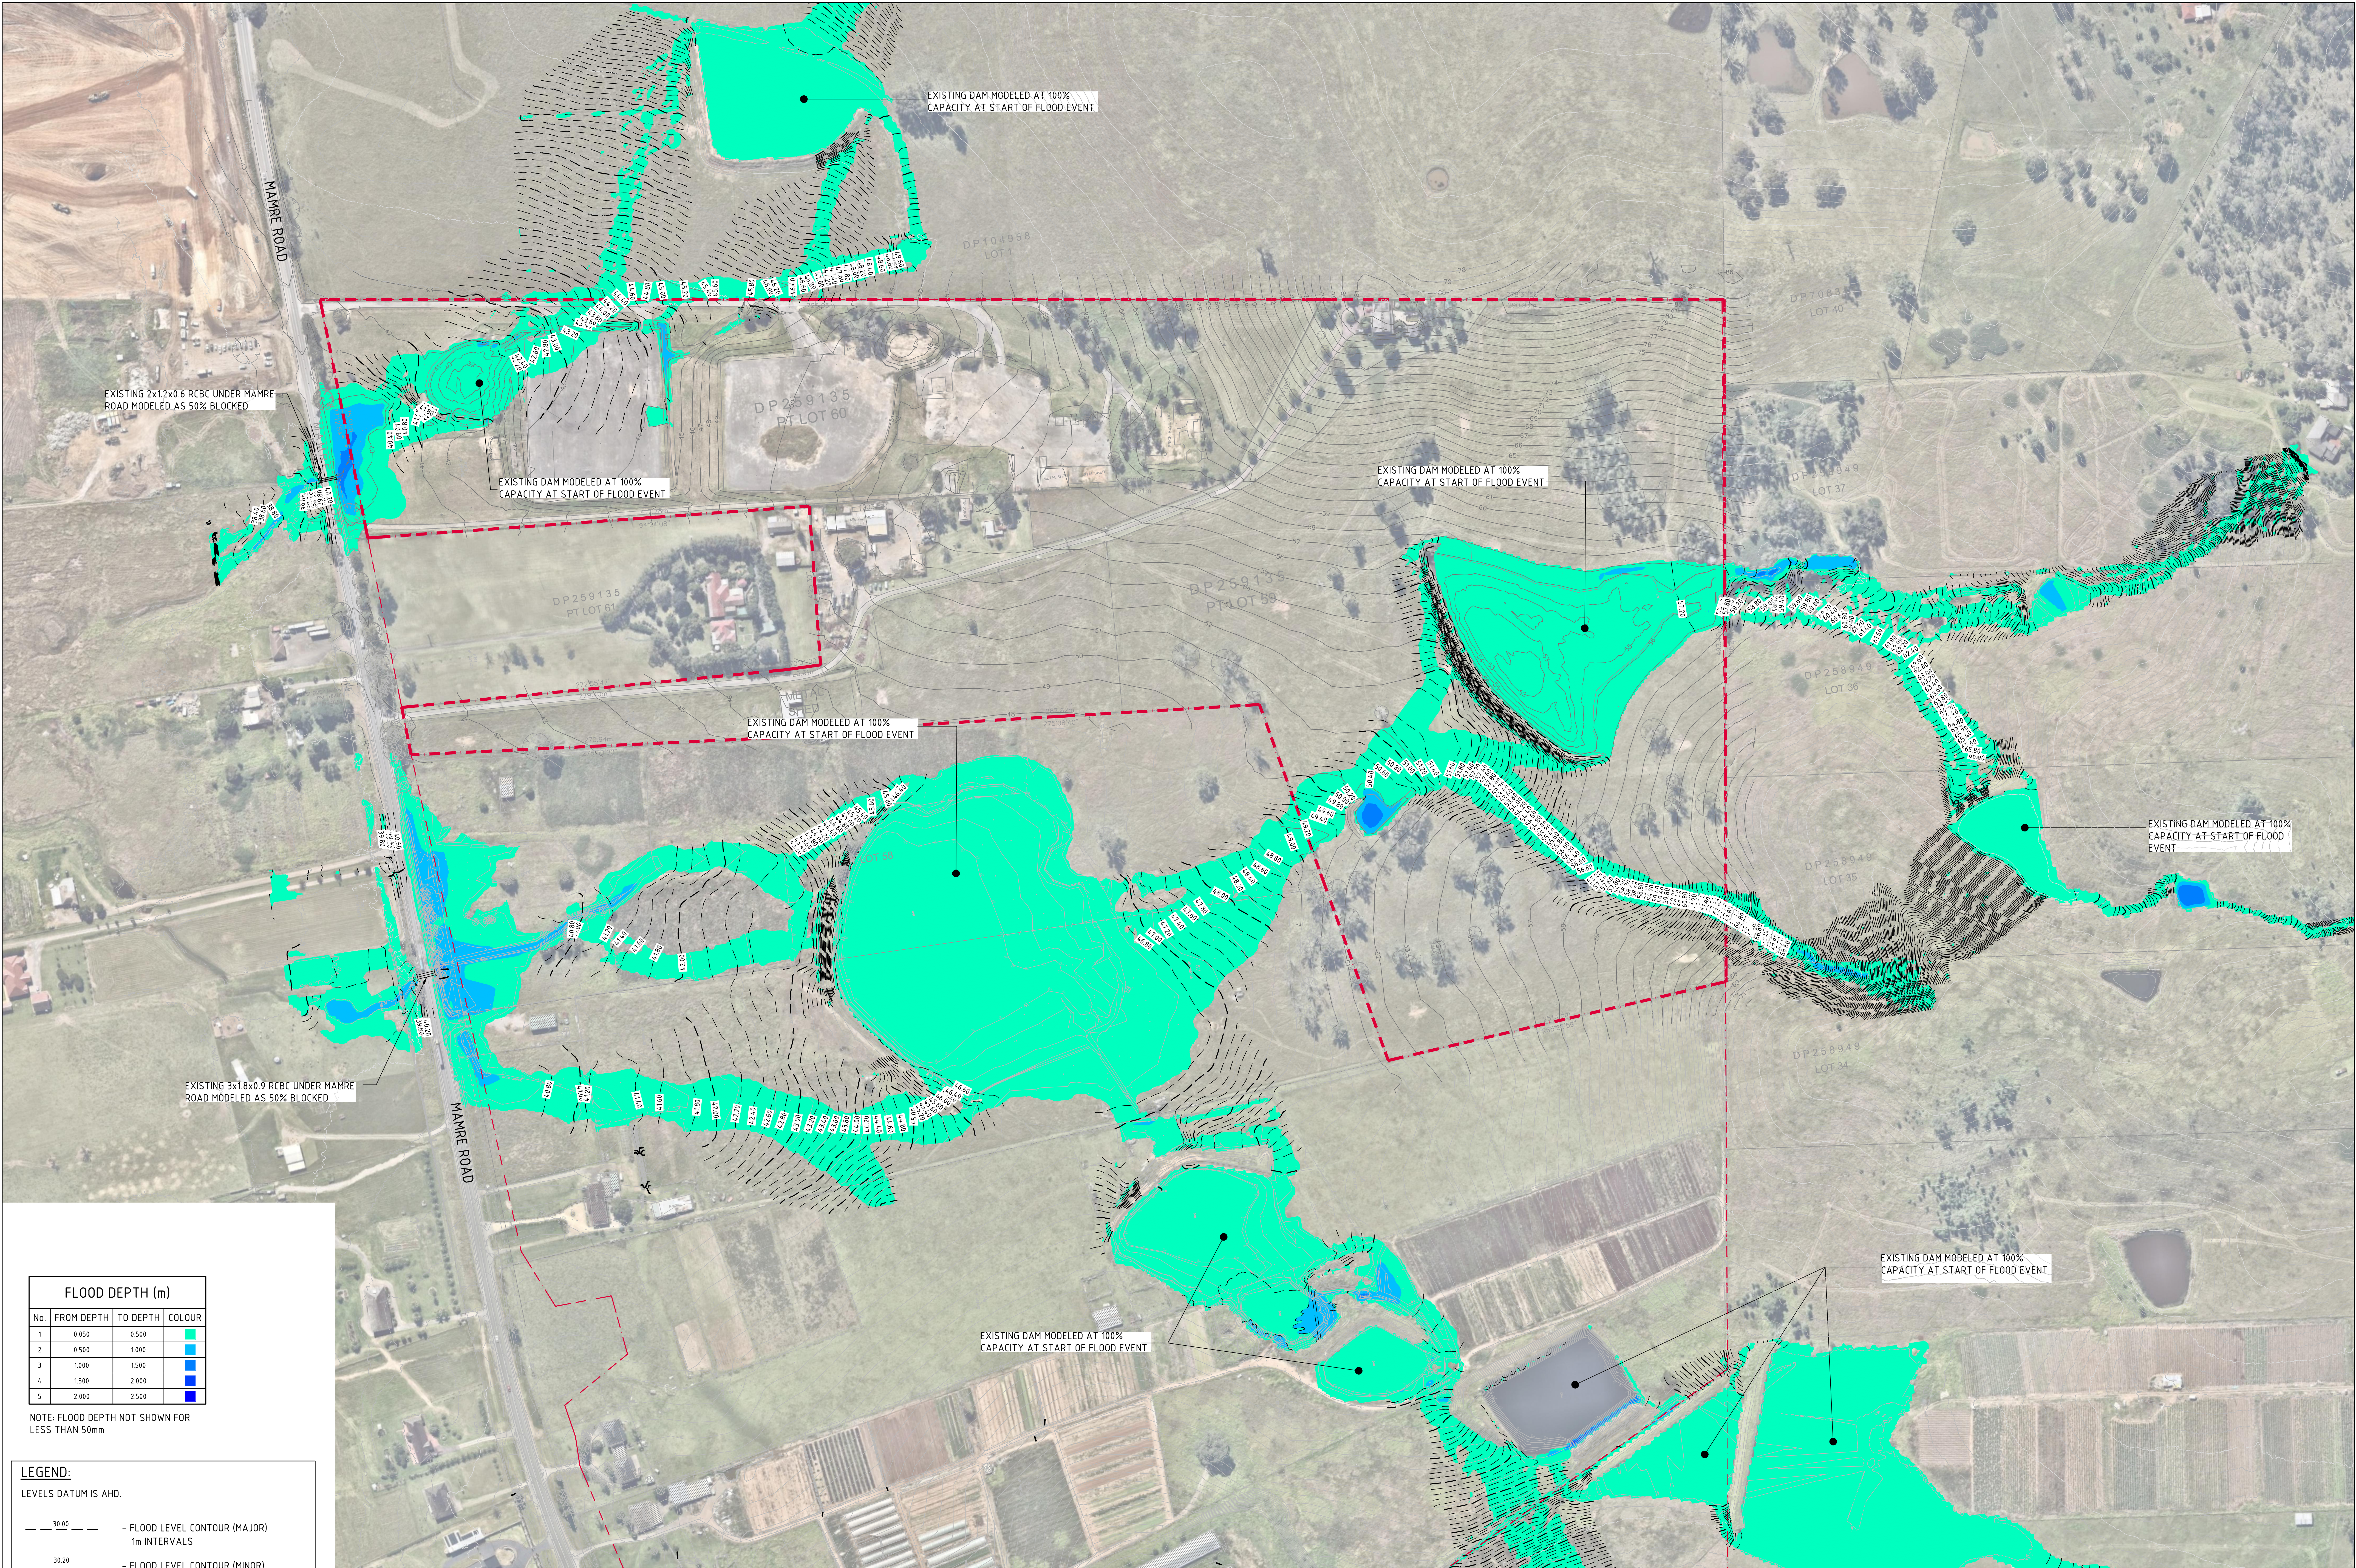


FLOOD DEPTH (m)			
No.	FROM DEPTH	TO DEPTH	COLOUR
1	0.050	0.500	Light Green
2	0.500	1.000	Medium Green
3	1.000	1.500	Dark Green
4	1.500	2.000	Blue
5	2.000	2.500	Dark Blue

NOTE: FLOOD DEPTH NOT SHOWN FOR LESS THAN 50mm

LEGEND:

LEVELS DATUM IS AHD.

- 30.00 — FLOOD LEVEL CONTOUR (MAJOR) 1m INTERVALS
- 30.20 — FLOOD LEVEL CONTOUR (MINOR) 0.2m INTERVALS

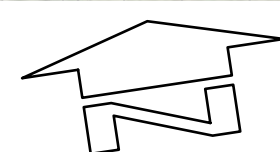

5% AEP PRE DEVELOPMENT LEVELS & DEPTHS
SCALE 1:2000

FOR INFORMATION ONLY

15m 0 15 30 45 60 75 90 105 120 135 150m
SCALE 1:1500 AT A0 SIZE SHEET

ISSUED FOR INFORMATION	31.05.21	A
AMENDMENTS	DATE	ISSUE

AMENDMENTS	DATE	ISSUE
------------	------	-------

AMENDMENTS	DATE	ISSUE
------------	------	-------

ARCHITECT	CLIENT
SB ARCHITECTS Suite 702, 63 Market Street, North Sydney NSW 2060 T: (02) 9550 8888 F: (02) 9550 8889 E: info@sbarch.com.au W: www.sbarch.com.au	GPT The GPT Group

PROJECT	DESIGNED	DRAWN	DATE	CHECKED	DATE	SIZE	SCALE	CHD REF:
YIRIBANA LOGISTICS ESTATE 754-770 & 784-786 MAMRE ROAD KEMPS CREEK NSW	MC	MC	APRIL '21	MW	APRIL '21	A0	AS SHOWN	C013874.06-F12

Costin Roe Consulting Pty Ltd.	Level 1, 8 Windmill Street Wahbah Bay, Sydney NSW 2000 Tel: (02) 9251-7699 Fax: (02) 9241-3721 email: mail@costinroe.com.au
--------------------------------	--

PRECISION	COMMUNICATION	ACCOUNTABILITY
-----------	---------------	----------------

DRAWING TITLE	5% AEP PRE DEVELOPMENT FLOOD LEVELS AND DEPTHS
DRAWING No.	C013874.06-F12
ISSUE	A